


SUMMIT AT POWDER MOUNTAIN SUMMIT PASS & SPRING PARK ROADWAY AND UTILITY CONSTRUCTION DRAWINGS

Located in Sec 01 T7N R1E
Weber County, Utah

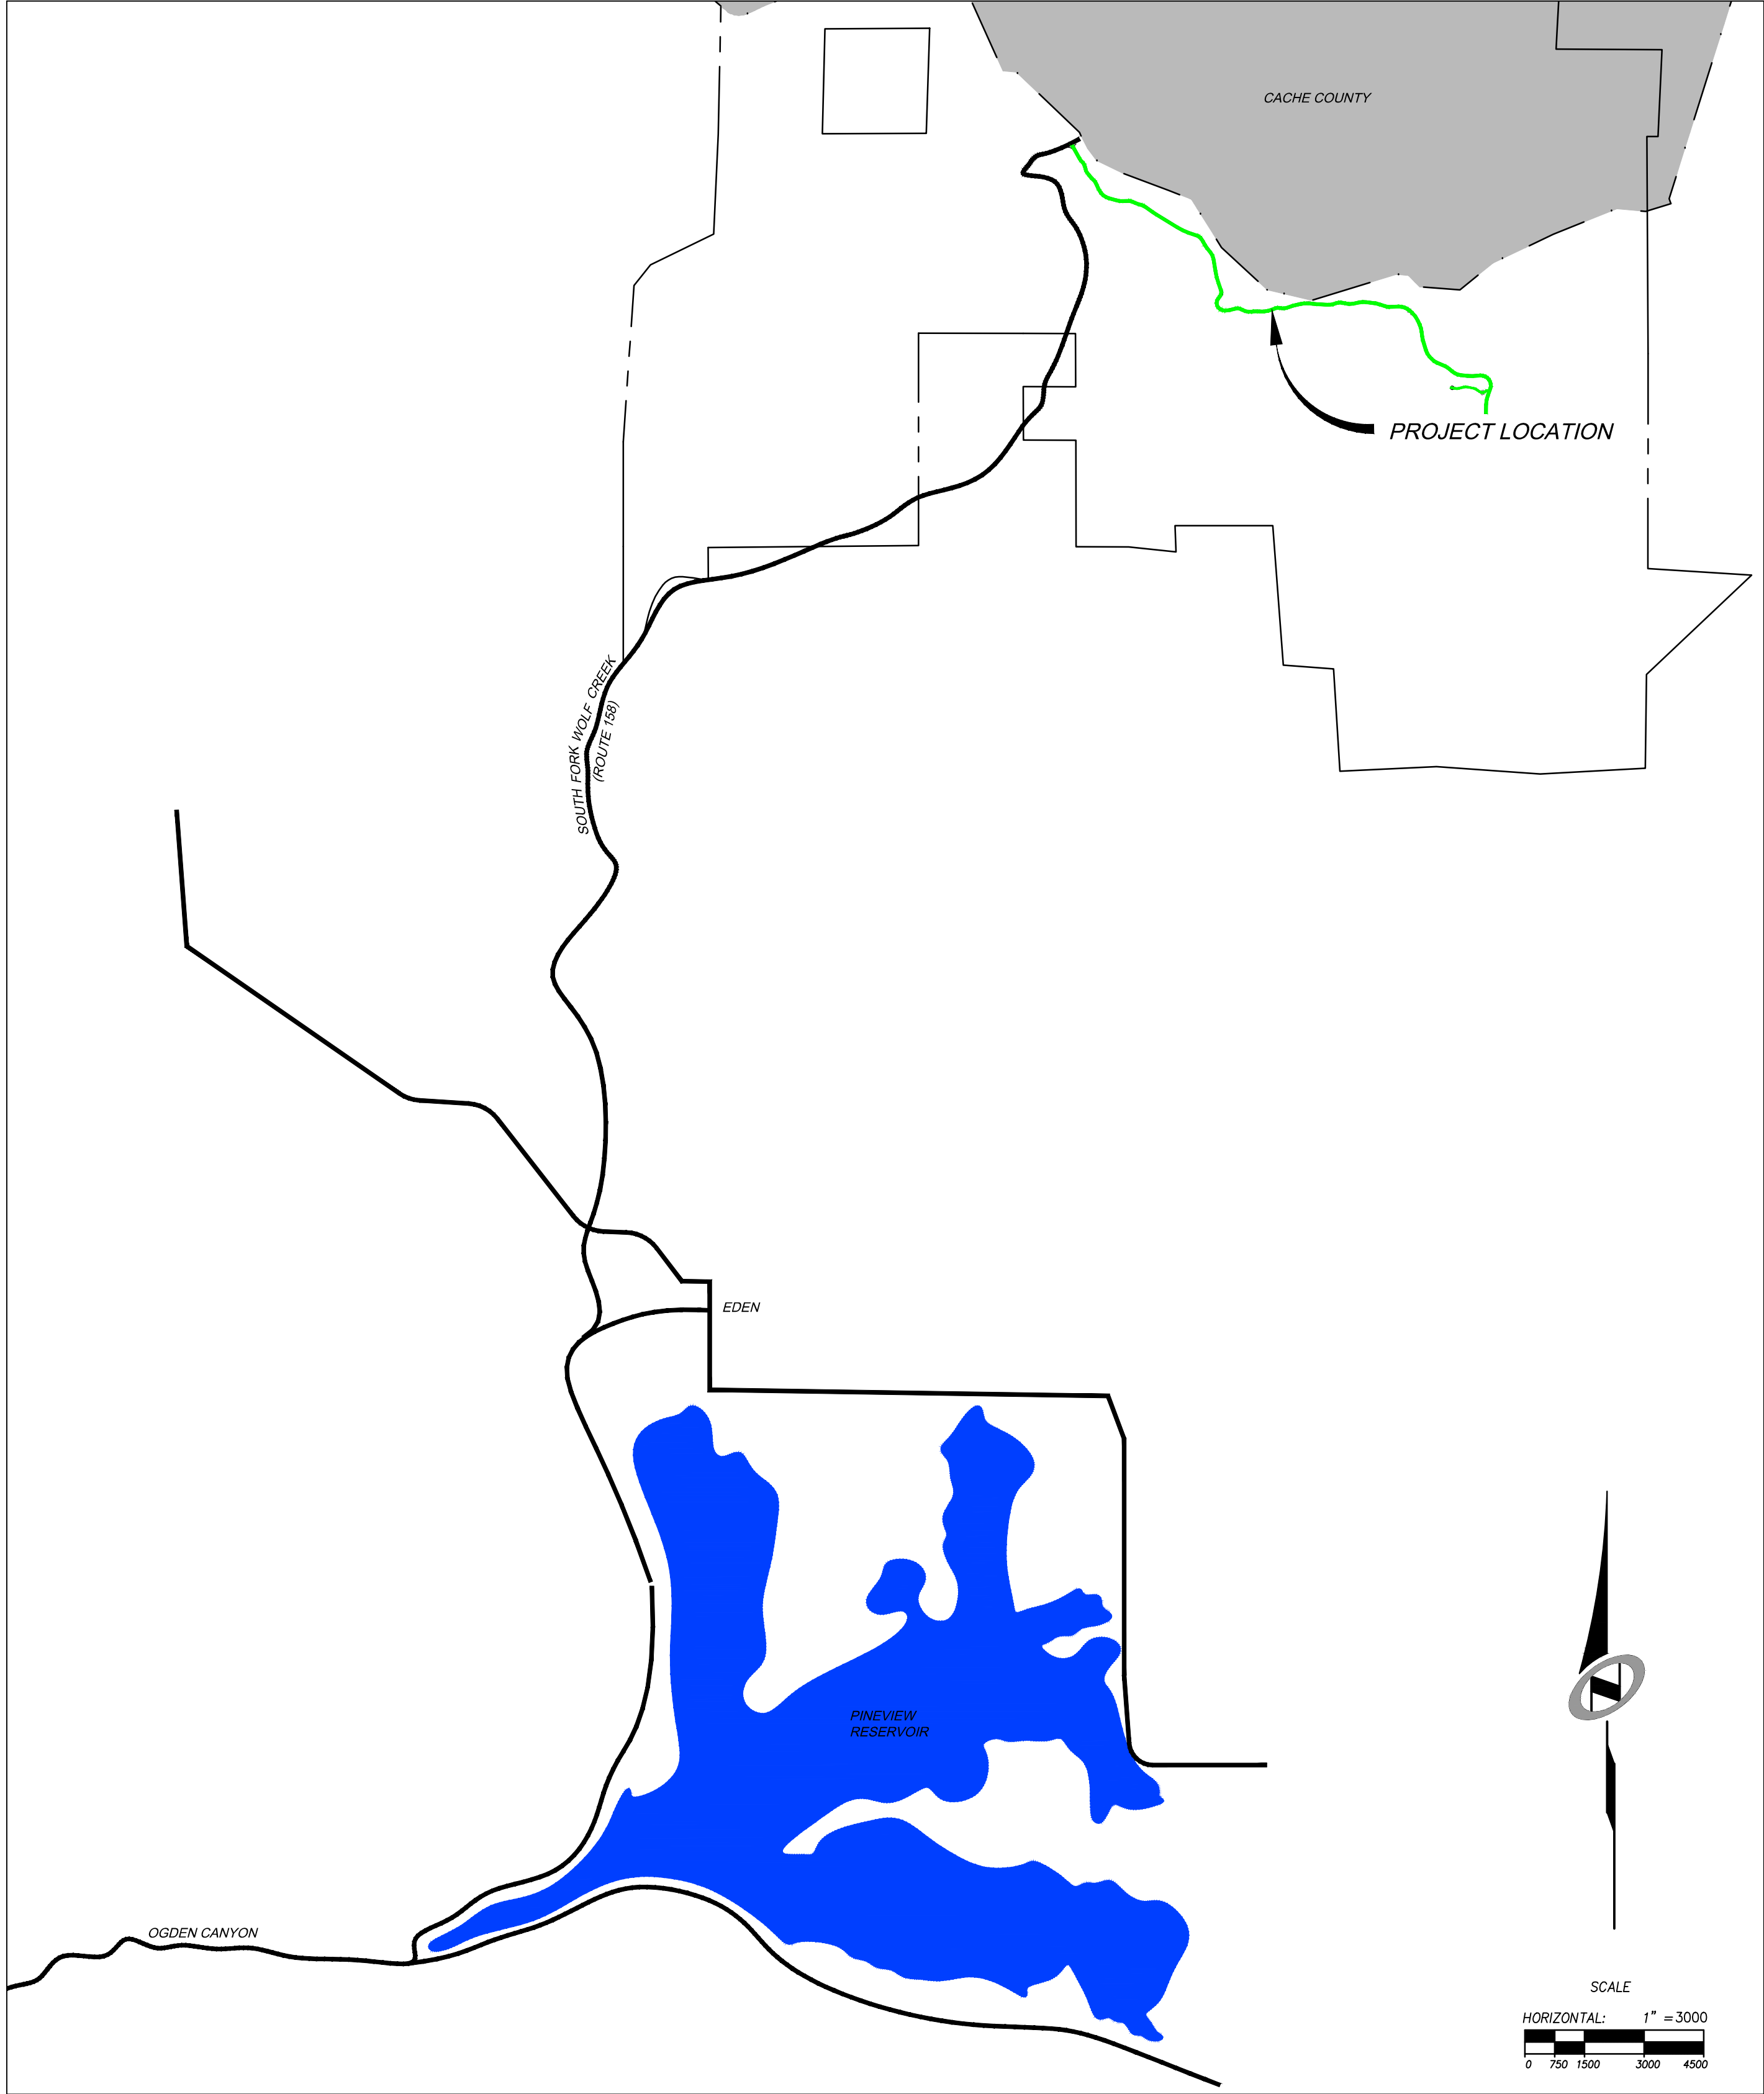

SHEET INDEX:

SHEET NUMBER	SHEET DESCRIPTION
1.00	CIVIL TITLE SHEET
1.01	GENERAL NOTES
1.02	SHEET KEYMAP
1.03	OVERALL UTILITY
1.04	OVERALL UTILITY
1.05	OVERALL GRADING
1.06	OVERALL GRADING
2.00	PLAN & PROFILE - SUMMIT PASS
2.01	PLAN & PROFILE - SUMMIT PASS
2.02	PLAN & PROFILE - SUMMIT PASS
2.03	PLAN & PROFILE - SUMMIT PASS
2.04	PLAN & PROFILE - SUMMIT PASS
2.05	PLAN & PROFILE - SUMMIT PASS
2.06	PLAN & PROFILE - SUMMIT PASS
2.07	PLAN & PROFILE - SUMMIT PASS
2.08	PLAN & PROFILE - SUMMIT PASS
2.09	PLAN & PROFILE - SUMMIT PASS
2.10	PLAN & PROFILE - SUMMIT PASS
2.11	PLAN & PROFILE - SPRING PARK
2.12	PLAN & PROFILE - OFFSITE WATERLINE 01
2.13	PLAN & PROFILE - OFFSITE WATERLINE 01
3.00	EARTHWORK & SECTIONS - SUMMIT PASS
3.01	EARTHWORK & SECTIONS - SUMMIT PASS
3.02	EARTHWORK & SECTIONS - SUMMIT PASS
3.03	EARTHWORK & SECTIONS - SUMMIT PASS
3.04	EARTHWORK & SECTIONS - SUMMIT PASS
3.05	EARTHWORK & SECTIONS - SUMMIT PASS
3.06	EARTHWORK & SECTIONS - SUMMIT PASS
3.07	EARTHWORK & SECTIONS - SUMMIT PASS
3.08	EARTHWORK & SECTIONS - SUMMIT PASS
3.09	EARTHWORK & SECTIONS - SUMMIT PASS
3.10	EARTHWORK & SECTIONS - SUMMIT PASS
3.11	EARTHWORK & SECTIONS - SPRING PARK
4.00	EROSION CONTROL PLAN - SUMMIT PASS
4.01	EROSION CONTROL PLAN - SUMMIT PASS
4.02	EROSION CONTROL PLAN - SUMMIT PASS
4.03	EROSION CONTROL PLAN - SUMMIT PASS
4.04	EROSION CONTROL PLAN - SUMMIT PASS
4.05	EROSION CONTROL PLAN - SUMMIT PASS & SPRING PARK
5.00	PRV VAULT DETAILS - WATER
5.10	SEWER AND STORM DRAIN DETAILS - SEWER/STORM DRAIN
5.20	MISCELLANEOUS DETAILS

DRAFT

NIV5
BEYOND ENGINEERING

5217 SOUTH STATE STREET, SUITE 300
801.743.1300 TEL. 801.743.0300 FAX

MURRAY, UT 84107
WWW.NIV5.COM



SHEET NUMBER
1.00

SCALE
VERTICAL: 1" = 8'
HORIZONTAL: 1" = 150'

JOB NUMBER
SLB079306

SUMMIT PASS & SPRING PARK CONSTR.

TITLE SHEET

PREPARED FOR: SUMMIT, LLC

DATE SUBMITTED: 03/22/2013

NO.	BY	DATE	REVISIONS

CAUTION
The engineer preparing these plans will not be responsible for, or liable for, unauthorized changes to or uses of these plans. Any such changes or uses must be approved by the preparer of these plans.

GENERAL NOTES

1. ALL CONSTRUCTION MUST STRICTLY FOLLOW THE STANDARDS AND SPECIFICATIONS SET FORTH BY: GOVERNING UTILITY MUNICIPALITY, GOVERNING CITY OR COUNTY (IF UN-INCORPORATED), INDIVIDUAL PRODUCT MANUFACTURERS, AMERICAN PUBLIC WORKS ASSOCIATION (APWA), AND THE DESIGN ENGINEER. THE ORDER LISTED ABOVE IS ARRANGED BY SENIORITY. IF A CONSTRUCTION PRACTICE IS NOT SPECIFIED BY ANY OF THE LISTED SOURCES, CONTRACTOR MUST CONTACT DESIGN ENGINEER FOR DIRECTION.
2. CONTRACTOR TO STRICTLY FOLLOW GEOTECHNICAL RECOMMENDATIONS FOR THIS PROJECT. ALL GRADING INCLUDING BUT NOT LIMITED TO CUT, FILL, COMPACTION, ASPHALT SECTION, SUBBASE, TRENCH EXCAVATION/BACKFILL, SITE GRUBBING, RETAINING WALLS AND FOOTINGS MUST BE COORDINATED DIRECTLY WITH THE PROJECT GEOTECHNICAL ENGINEER.
3. TRAFFIC CONTROL, STRIPING & SIGNAGE TO CONFORM TO CURRENT UDOT TRANSPORTATION ENGINEER'S MANUAL AND MANUAL OF UNIFORM TRAFFIC CONTROL DEVICES.
4. ANY AREA OUTSIDE THE LIMIT OF WORK THAT IS DISTURBED SHALL BE RESTORED TO ITS ORIGINAL CONDITION AT NO COST TO OWNER.
5. CONSULT ALL OF THE DRAWINGS AND SPECIFICATIONS FOR COORDINATION REQUIREMENTS BEFORE COMMENCING CONSTRUCTION.
6. AT ALL LOCATIONS WHERE EXISTING PAVEMENT ABUTS NEW CONSTRUCTION, THE EDGE OF THE EXISTING PAVEMENT SHALL BE SAWCUT TO A CLEAN, SMOOTH EDGE.
7. ALL CONSTRUCTION AND MATERIALS SHALL BE IN ACCORDANCE WITH THE MOST RECENT, ADOPTED EDITION OF ADA ACCESSIBILITY GUIDELINES.
8. PRIOR TO STARTING CONSTRUCTION, THE CONTRACTOR SHALL BE RESPONSIBLE FOR MAKING SURE THAT ALL REQUIRED PERMITS AND APPROVALS HAVE BEEN OBTAINED. NO CONSTRUCTION OR FABRICATION SHALL BEGIN UNTIL THE CONTRACTOR HAS RECEIVED THOROUGHLY REVIEWED PLANS AND OTHER DOCUMENTS APPROVED BY ALL OF THE PERMITTING AUTHORITIES.
9. CONTRACTOR IS RESPONSIBLE FOR SCHEDULING AND NOTIFYING ENGINEER OR INSPECTING AUTHORITY 48 HOURS IN ADVANCE OF COVERING UP ANY PHASE OF CONSTRUCTION REQUIRING OBSERVATION.
10. ANY WORK IN THE PUBLIC RIGHT-OF-WAY WILL REQUIRE PERMITS FROM THE APPROPRIATE, CITY, COUNTY OR STATE AGENCY CONTROLLING THE ROAD, INCLUDING OBTAINING REQUIRED INSPECTIONS.
11. ALL DIMENSIONS, GRADES & UTILITY DESIGNS SHOWN ON THE PLANS SHALL BE VERIFIED BY THE CONTRACTOR PRIOR TO CONSTRUCTION. CONTRACTOR SHALL NOTIFY ENGINEER OF ANY DISCREPANCIES PRIOR TO PROCEEDING WITH CONSTRUCTION FOR NECESSARY PLAN OR GRADE CHANGES.
12. CONTRACTOR MUST VERIFY ALL EXISTING CONDITIONS BEFORE BIDDING AND BRING UP ANY QUESTIONS BEFOREHAND.
13. SITE GRADING SHALL BE PERFORMED IN ACCORDANCE WITH THESE PLANS AND SPECIFICATIONS AND THE RECOMMENDATIONS SET FORTH BY THE GEOTECHNICAL ENGINEER.
14. CATCH SLOPES SHALL BE GRADED AS SPECIFIED ON GRADING PLANS.
15. CONTRACTOR SHALL BE RESPONSIBLE FOR ALL FLAGGING, CAUTION SIGNS, LIGHTS, BARRICADES, FLAGMEN, AND ALL OTHER DEVICES NECESSARY FOR PUBLIC SAFETY.
16. CONTRACTOR SHALL, AT THE TIME OF BIDDING AND THROUGHOUT THE PERIOD OF THE CONTRACT, BE LICENSED IN THE STATE OF UTAH AND SHALL BE BONDABLE FOR AN AMOUNT EQUAL TO OR GREATER THAN THE AMOUNT BID AND TO DO THE TYPE OF WORK CONTEMPLATED IN THE PLANS AND SPECIFICATIONS. CONTRACTOR SHALL BE SKILLED AND REGULARLY ENGAGED IN THE GENERAL CLASS AND TYPE OF WORK CALLED FOR IN THE PLANS AND SPECIFICATIONS.
17. CONTRACTOR SHALL INSPECT THE SITE OF THE WORK PRIOR TO BIDDING TO SATISFY HIMSELF BY PERSONAL EXAMINATION OR BY SUCH OTHER MEANS AS HE MAY PREFER OF THE LOCATION OF THE PROPOSED WORK AND OF THE ACTUAL CONDITIONS OF AND AT THE SITE OF WORK. IF, DURING THE COURSE OF HIS EXAMINATION, A BIDDER FINDS FACTS OR CONDITIONS WHICH APPEAR TO HIM TO BE IN CONFLICT WITH THE LETTER OR SPIRIT OF THE PROJECT PLANS AND SPECIFICATIONS, HE SHALL CONTACT THE ENGINEER FOR ADDITIONAL INFORMATION AND EXPLANATION BEFORE SUBMITTING HIS BID. SUBMISSION OF A BID BY THE CONTRACTOR SHALL CONSTITUTE ACKNOWLEDGMENT THAT, IF AWARDED THE CONTRACT, HE HAS RELIED AND IS RELYING ON HIS OWN EXAMINATION OF (1) THE SITE OF THE WORK, (2) ACCESS TO THE SITE, AND (3) ALL OTHER DATA AND MATTERS REQUISITE TO THE FULFILLMENT OF THE WORK AND ON HIS OWN KNOWLEDGE OF EXISTING FACILITIES ON AND IN THE VICINITY OF THE SITE OF THE WORK TO BE CONSTRUCTED UNDER THIS CONTRACT. THE INFORMATION PROVIDED BY THE ENGINEER IS NOT INTENDED TO BE A SUBSTITUTE FOR, OR A SUPPLEMENT TO, THE INDEPENDENT VERIFICATION BY THE CONTRACTOR TO THE EXTENT SUCH INDEPENDENT INVESTIGATION OF SITE CONDITIONS IS DEEMED NECESSARY OR DESIRABLE BY THE CONTRACTOR. CONTRACTOR SHALL ACKNOWLEDGE THAT HE HAS NOT RELIED SOLELY UPON OWNER- OR ENGINEER-FURNISHED INFORMATION REGARDING SITE CONDITIONS IN PREPARING AND SUBMITTING HIS BID.
18. CONTRACTOR SHALL BE RESPONSIBLE TO PROVIDE ALL WATER, POWER, SANITARY FACILITIES AND TELEPHONE SERVICES AS REQUIRED FOR THE CONTRACTOR'S USE DURING CONSTRUCTION.
19. CONTRACTOR SHALL BE HELD RESPONSIBLE FOR ANY FIELD CHANGES MADE WITHOUT PRIOR WRITTEN AUTHORIZATION FROM THE OWNER, ENGINEER, AND/OR GOVERNING AGENCIES.
20. CONTRACTOR SHALL EXERCISE DUE CAUTION AND SHALL CAREFULLY PRESERVE BENCH MARKS, CONTROL POINTS, REFERENCE POINTS AND ALL SURVEY STAKES, AND SHALL BEAR ALL EXPENSES FOR REPLACEMENT AND/OR ERRORS CAUSED BY THEIR UNNECESSARY LOSS OR DISTURBANCE.
21. CONTRACTOR SHALL ASSUME SOLE AND COMPLETE RESPONSIBILITY FOR JOBSITE CONDITIONS DURING THE COURSE OF CONSTRUCTION OF THIS PROJECT, INCLUDING SAFETY OF ALL PERSONS AND PROPERTY. THIS RESPONSIBILITY SHALL APPLY CONTINUOUSLY AND NOT BE LIMITED TO NORMAL WORKING HOURS. THE CONTRACTOR SHALL DEFEND, INDEMNIFY AND HOLD THE OWNER AND ENGINEER HARMLESS FROM ANY AND ALL LIABILITY, REAL OR ALLEGED, IN CONNECTION WITH THE PERFORMANCE OF WORK ON THIS PROJECT, EXCEPTING FOR LIABILITY ARISING FROM THE SOLE NEGLIGENCE OF THE OWNER OR THE ENGINEER.
22. CONTRACTOR SHALL BE RESPONSIBLE FOR ADEQUATELY SCHEDULING INSPECTION AND TESTING OF ALL FACILITIES CONSTRUCTED UNDER THIS CONTRACT. ALL TESTING SHALL CONFORM TO THE REGULATORY AGENCY'S STANDARD SPECIFICATIONS. ALL TESTING AND INSPECTION SHALL BE PAID FOR BY THE OWNER; ALL RE-TESTING AND/OR RE-INSPECTION SHALL BE PAID FOR BY THE CONTRACTOR.
23. IF EXISTING IMPROVEMENTS NEED TO BE DISTURBED AND/OR REMOVED FOR THE PROPER PLACEMENT OF IMPROVEMENTS TO BE CONSTRUCTED BY THESE PLANS, THE CONTRACTOR SHALL BE RESPONSIBLE FOR PROTECTING EXISTING IMPROVEMENTS FROM DAMAGE. COST OF REPLACING OR REPAIRING EXISTING IMPROVEMENTS SHALL BE INCLUDED IN THE UNIT PRICE BID FOR ITEMS REQUIRING REMOVAL AND/OR REPLACEMENT. THERE WILL BE NO EXTRA COST DUE TO THE CONTRACTOR FOR REPLACING OR REPAIRING EXISTING IMPROVEMENTS.
24. WHENEVER EXISTING FACILITIES ARE REMOVED, DAMAGED, BROKEN, OR CUT IN THE INSTALLATION OF THE WORK COVERED BY THESE PLANS OR SPECIFICATIONS, SAID FACILITIES SHALL BE REPLACED AT THE CONTRACTOR'S EXPENSE WITH MATERIALS EQUAL TO OR BETTER THAN THE MATERIALS USED IN THE ORIGINAL EXISTING FACILITIES. THE FINISHED PRODUCT SHALL BE SUBJECT TO THE APPROVAL OF THE OWNER, THE ENGINEER, AND THE RESPECTIVE REGULATORY AGENCY.
25. CONTRACTOR SHALL MAINTAIN A NEATLY MARKED SET OF FULL-SIZE AS-BUILT RECORD DRAWINGS SHOWING THE FINAL LOCATION AND LAYOUT OF ALL STRUCTURES AND OTHER FACILITIES. AS-BUILT RECORD DRAWINGS SHALL REFLECT CHANGE ORDERS, ACCOMMODATIONS, AND ADJUSTMENTS TO ALL IMPROVEMENTS CONSTRUCTED. WHERE NECESSARY, SUPPLEMENTAL DRAWINGS SHALL BE PREPARED AND SUBMITTED BY THE CONTRACTOR. PRIOR TO ACCEPTANCE OF THE PROJECT, THE CONTRACTOR SHALL DELIVER TO THE ENGINEER ONE SET OF NEATLY MARKED AS-BUILT RECORD DRAWINGS SHOWING THE INFORMATION REQUIRED ABOVE. AS-BUILT RECORD DRAWINGS SHALL BE REVIEWED AND THE COMPLETE AS-BUILT RECORD DRAWING SET SHALL BE CURRENT WITH ALL CHANGES AND DEVIATIONS REDLINED AS A PRECONDITION TO THE FINAL PROGRESS PAYMENT APPROVAL AND/OR FINAL ACCEPTANCE.
26. WHERE THE PLANS OR SPECIFICATIONS DESCRIBE PORTIONS OF THE WORK IN GENERAL TERMS BUT NOT IN COMPLETE DETAIL, IT IS UNDERSTOOD THAT ONLY THE BEST GENERAL PRACTICE IS TO PREVAIL AND THAT ONLY MATERIALS AND WORKMANSHIP OF THE FINEST QUALITY ARE TO BE USED.

GENERAL NOTES CONT.

27. CONTRACTOR SHALL BE SKILLED AND REGULARLY ENGAGED IN THE GENERAL CLASS AND TYPE OF WORK CALLED FOR IN THE PROJECT PLANS AND SPECIFICATIONS. THEREFORE, THE OWNER IS RELYING UPON THE EXPERIENCE AND EXPERTISE OF THE CONTRACTOR. PRICES PROVIDED WITHIN THE CONTRACT DOCUMENTS SHALL INCLUDE ALL LABOR AND MATERIALS NECESSARY AND PROPER FOR THE WORK CONTEMPLATED AND THAT THE WORK BE COMPLETED IN ACCORDANCE WITH THE TRUE INTENT AND PURPOSE OF THESE PLANS AND SPECIFICATIONS. THE CONTRACTOR SHALL BE COMPETENT, KNOWLEDGEABLE AND HAVE SPECIAL SKILLS IN THE NATURE, EXTENT AND INHERENT CONDITIONS OF THE WORK TO BE PERFORMED. CONTRACTOR SHALL ALSO ACKNOWLEDGE THAT THERE ARE CERTAIN PECULIAR AND INHERENT CONDITIONS EXISTENT IN THE CONSTRUCTION OF THE PARTICULAR FACILITIES WHICH MAY CREATE, DURING THE CONSTRUCTION PROGRAM, UNUSUAL OR UNSAFE CONDITIONS HAZARDOUS TO PERSONS, PROPERTY AND THE ENVIRONMENT. CONTRACTOR SHALL BE AWARE OF SUCH PECULIAR RISKS AND HAVE THE SKILL AND EXPERIENCE TO FORESEE AND TO ADOPT PROTECTIVE MEASURES TO ADEQUATELY AND SAFELY PERFORM THE CONSTRUCTION WORK WITH RESPECT TO SUCH HAZARDS.
28. CONTRACTOR SHALL BE RESPONSIBLE FOR THE REMOVAL OF ALL STRIPING AND/OR PAVEMENT MARKINGS NECESSARY TO TIE EXISTING STRIPING INTO FUTURE STRIPING. METHOD OF REMOVAL SHALL BE BY GRINDING OR SANDBLASTING.
29. CONTRACTOR SHALL PROVIDE ALL SHORING, BRACING, SLOPING OR OTHER PROVISIONS NECESSARY TO PROTECT WORKMEN FOR ALL AREAS TO BE EXCAVATED TO A DEPTH OF 4' OR MORE. FOR EXCAVATIONS 4 FEET OR MORE IN DEPTH, THE CONTRACTOR SHALL COMPLY WITH INDUSTRIAL COMMISSION OF UTAH SAFETY ORDERS SECTION 68 - EXCAVATIONS, AND SECTION 69 - TRENCHES, ALONG WITH ANY LOCAL CODES OR ORDINANCES.
30. ALL EXISTING GATES AND FENCES TO REMAIN UNLESS OTHERWISE NOTED ON PLANS. PROTECT ALL GATES AND FENCES FROM DAMAGE.

UTILITY NOTES

1. CONTRACTOR SHALL COORDINATE LOCATION OF NEW "DRY UTILITIES" WITH THE APPROPRIATE UTILITY COMPANY, INCLUDING BUT NOT LIMITED TO: TELEPHONE SERVICE, GAS SERVICE, CABLE, POWER, INTERNET.
2. EXISTING UTILITIES HAVE BEEN SHOWN ON THE PLANS USING A COMBINATION OF ON-SITE SURVEYS (BY OTHERS). PRIOR TO COMMENCING ANY WORK, IT SHALL BE THE CONTRACTOR'S RESPONSIBILITY TO HAVE EACH UTILITY COMPANY LOCATE, IN THE FIELD, THEIR MAIN AND SERVICE LINES. THE CONTRACTOR SHALL NOTIFY BLUE STAKES AT 11-800-682-4111 48 HOURS IN ADVANCE OF PERFORMING ANY EXCAVATION WORK. THE CONTRACTOR SHALL RECORD THE BLUE STAKES ORDER NUMBER AND FURNISH ORDER NUMBER TO OWNER AND ENGINEER PRIOR TO ANY EXCAVATION. IT WILL BE THE CONTRACTOR'S SOLE RESPONSIBILITY TO DIRECTLY CONTACT ANY OTHER UTILITY COMPANIES THAT ARE NOT MEMBERS OF BLUE STAKES. IT SHALL BE THE CONTRACTOR'S SOLE RESPONSIBILITY TO PROTECT ALL EXISTING UTILITIES SO THAT NO DAMAGE RESULTS TO THEM DURING THE PERFORMANCE OF THIS CONTRACT. ANY REPAIRS NECESSARY TO DAMAGED UTILITIES SHALL BE PAID FOR BY THE CONTRACTOR. THE CONTRACTOR SHALL BE REQUIRED TO COOPERATE WITH OTHER CONTRACTORS AND UTILITY COMPANIES INSTALLING NEW STRUCTURES, UTILITIES AND SERVICE TO THE PROJECT.
3. CONTRACTOR SHALL POT HOLE ALL UTILITIES TO DETERMINE IF CONFLICTS EXIST PRIOR TO BEGINNING ANY EXCAVATION. NOTIFY ENGINEER OF ANY CONFLICTS. CONTRACTOR SHALL VERIFY LOCATION AND INVERTS OF EXISTING UTILITIES TO WHICH NEW UTILITIES WILL BE CONNECTED. PRIOR TO COMMENCING ANY EXCAVATION WORK THE CONTRACTOR SHALL NOTIFY ALL UTILITY COMPANIES IN ACCORDANCE WITH THE REQUIRED PROCEDURES.
4. CARE SHOULD BE TAKEN IN ALL EXCAVATIONS DUE TO POSSIBLE EXISTENCE OF UNRECORDED UTILITY LINES. EXCAVATION REQUIRED WITHIN PROXIMITY OF EXISTING UTILITY LINES SHALL BE DONE BY HAND. CONTRACTOR SHALL REPAIR ANY DAMAGE TO EXISTING UTILITY LINES OR STRUCTURES INCURRED DURING CONSTRUCTION OPERATIONS AT HIS EXPENSE.
5. ALL VALVES AND MANHOLE COVERS SHALL BE RAISED OR LOWERED TO MEET FINISHED GRADE.
6. CONTRACTOR SHALL CUT PIPES OFF FLUSH WITH THE INSIDE WALL OF THE BOX OR MANHOLE.
7. CONTRACTOR SHALL GROUT AT CONNECTION OF PIPE TO BOX WITH NON-SHRINKING GROUT, INCLUDING PIPE VOIDS LEFT BY CUTTING PROCESS, TO A SMOOTH FINISH.
8. CONTRACTOR SHALL GROUT WITH NON-SHRINK GROUT BETWEEN GRADE RINGS AND BETWEEN BOTTOM OF INLET LID FRAME AND TOP OF CONCRETE BOX.
9. SILT AND DEBRIS IS TO BE CLEANED OUT OF ALL STORM DRAIN BOXES. CATCH BASINS ARE TO BE MAINTAINED IN A CLEANED CONDITION AS NEEDED UNTIL AFTER THE FINAL BOND RELEASE INSPECTION.
10. CONTRACTOR SHALL CLEAN ASPHALT, TAR OR OTHER ADHESIVES OFF OF ALL MANHOLE LIDS AND INLET GRATES TO ALLOW ACCESS.
11. EACH TRENCH SHALL BE EXCAVATED SO THAT THE PIPE CAN BE LAID TO THE ALIGNMENT AND GRADE AS REQUIRED. THE TRENCH WALL SHALL BE SO BRACED THAT THE WORKMEN MAY WORK SAFELY AND EFFICIENTLY. ALL TRENCHES SHALL BE DRAINED SO THE PIPE LAYING MAY TAKE PLACE IN DEWATERED CONDITIONS.
12. CONTRACTOR SHALL PROVIDE AND MAINTAIN AT ALL TIMES AMPLE MEANS AND DEVICES WITH WHICH TO REMOVE PROMPTLY AND TO PROPERLY DISPOSE OF ALL WATER ENTERING THE TRENCH EXCAVATION.
13. MAINTAIN A MINIMUM 18" VERTICAL SEPARATION DISTANCE BETWEEN ALL UTILITY CROSSINGS.
14. CONTRACTOR SHALL START INSTALLATION AT LOW POINT OF ALL NEW GRAVITY UTILITY LINES.
15. ALL BOLTED FITTINGS MUST BE GREASED AND WRAPPED.
16. UNLESS SPECIFICALLY NOTED OTHERWISE, MAINTAIN AT LEAST 2 FEET OF COVER OVER ALL STORM DRAIN LINES AT ALL TIMES (INCLUDING DURING CONSTRUCTION).
17. ALL WATER LINES SHALL BE INSTALLED A MINIMUM OF 60" OF COVER TO TOP OF PIPE BELOW FINISHED GRADE.
18. ALL SEWER LINES AND SEWER SERVICES SHALL HAVE A MINIMUM SEPARATION OF 10 FEET, PIPE EDGE TO PIPE EDGE, FROM THE WATER LINES. IF A 10 FOOT SEPARATION CAN NOT BE MAINTAINED, THE SEWER LINE AND WATER LINE SHALL BE LAID IN SEPARATE TRENCHES AND THE BOTTOM OF THE WATER LINE SHALL BE AT LEAST 18" ABOVE THE TOP OF THE SEWER LINE.
19. CONTRACTOR SHALL INSTALL THRUST BLOCKING AT ALL WATERLINE ANGLE POINTS AND TEES.
20. ALL UNDERGROUND UTILITIES SHALL BE IN PLACE PRIOR TO INSTALLATION OF CURB, GUTTER, SIDEWALK AND STREET PAVING.
21. CONTRACTOR SHALL INSTALL MAGNETIC LOCATING TAPE CONTINUOUSLY OVER ALL NONMETALLIC PIPE.
22. THE CONTRACTOR SHALL NOTIFY NOLTE ASSOCIATES, INC. IN WRITING AT LEAST 48 HOURS PRIOR TO BACKFILLING OF ANY PIPE WHICH STUBS TO A FUTURE PHASE OF CONSTRUCTION FOR INVERT VERIFICATION. TOLERANCE SHALL BE IN ACCORDANCE WITH THE REGULATORY AGENCY STANDARD SPECIFICATIONS.

LEGEND:

SYMBOL / LINETYPE	DESCRIPTION	DETAIL
	16"Ø HDPE DR-13.5 WATER PIPE	APWA PLAN NO. 381,382
	14"Ø HDPE DR-13.5 WATER PIPE	APWA PLAN NO. 381,382
	12"Ø HDPE DR-13.5 WATER PIPE	APWA PLAN NO. 381,382
	8"Ø HDPE DR-13.5 WATER PIPE	APWA PLAN NO. 381,382
	6"Ø HDPE DR-13.5 WATER PIPE	APWA PLAN NO. 381,382
	18"Ø CLIII RCP DRAINAGE PIPE	APWA PLAN NO. 381,382
	15"Ø CLIII RCP DRAINAGE PIPE	APWA PLAN NO. 381,382
	DRAINAGE SWALE	N/A
	8"Ø SDR-35 PVC SEWER PIPE	APWA PLAN NO. 381,382
	8"Ø SDR-17 HDPE SEWER PIPE	APWA PLAN NO. 381,382
	PRESSURE SEWER PIPE	APWA PLAN NO. 381,382
	(2) JOINT TRENCHED PRESSURE SEWER PIPES	APWA PLAN NO. 381,382
	(3) JOINT TRENCHED PRESSURE-SEWER PIPES	APWA PLAN NO. 381,382
	(4) JOINT TRENCHED PRESSURE-SEWER PIPES	APWA PLAN NO. 381,382
	PROPOSED FIRE HYDRANT ASSEMBLY	APWA PLAN NO. 511
	SEWER MANHOLE	APWA PLAN NO. 411
	STORM DRAIN MANHOLE	APWA PLAN NO. 341
	CURB INLET BOX	APWA PLAN NO. 315
	PROPOSED PAVEMENT SECTION	PER IGES GEOTECH REPORT 11/09/12
	ADJOINING PROPERTY BOUNDARY	N/A
	WEBER/CACHE COUNTY LINE	N/A
	PROPOSED LOT LINE	N/A
	PROPOSED ROAD RIGHT OF WAY	N/A
	PROPOSED ROAD CENTERLINE	N/A
	TYPE F PROPOSED CURB AND GUTTER	APWA STANDARD PLAN 205
	PROPOSED GUARDRAIL	UDOT BA 4D1
	PROPOSED END TREATMENT TYPE G	UDOT CC 1
	SURVEY MONUMENT MARKER	PER WEBER COUNTY SPECS. SEE SHEET 5.20
	EXISTING 6" WATER PIPE	N/A
	EXISTING SEWER PIPE	N/A
	EXISTING 4" WATER PIPE	N/A
	EXISTING SEWER MANHOLE	N/A

NOTE: LEGEND MAY CONTAIN SYMBOLS THAT ARE NOT USED IN PLAN SET.

EROSION CONTROL GENERAL NOTES:

THE CONTRACTOR TO USE BEST MANAGEMENT PRACTICES FOR PROVIDING EROSION CONTROL FOR CONSTRUCTION OF THIS PROJECT. ALL MATERIAL AND WORKMANSHIP SHALL CONFORM TO WEBER COUNTY ORDINANCES AND ALL WORK SHALL BE SUBJECT TO INSPECTION BY THE COUNTIES. ALSO, INSPECTORS WILL HAVE THE RIGHT TO CHANGE THE FACILITIES AS NEEDED.

CONTRACTOR SHALL KEEP THE SITE WATERED TO CONTROL DUST. CONTRACTOR TO LOCATE A NEARBY HYDRANT FOR USE AND TO INSTALL TEMPORARY METER. CONSTRUCTION WATER COST TO BE INCLUDED IN BID.

WHEN GRADING OPERATIONS ARE COMPLETED AND THE DISTURBED GROUND IS LEFT "OPEN" FOR 14 DAYS OR MORE, THE AREA SHALL BE FURROWED PARALLEL TO THE CONTOURS.

THE CONTRACTOR SHALL MODIFY EROSION CONTROL MEASURES TO ACCOMMODATE PROJECT PLANNING.

ALL ACCESS TO PROPERTY WILL BE FROM PUBLIC RIGHT-OF-WAYS.

THE CONTRACTOR IS REQUIRED BY STATE AND FEDERAL REGULATIONS TO PREPARE A STORM WATER POLLUTION PREVENTION PLAN AND FILE A "NOTICE OF INTENT" WITH THE UTAH DIVISION OF WATER QUALITY.

MAINTENANCE:

ALL BEST MANAGEMENT PRACTICES (BMP'S) SHOWN ON THIS PLAN MUST BE MAINTAINED AT ALL TIMES UNTIL VEGETATION IS RE-ESTABLISHED.

THE CONTRACTOR'S RESPONSIBILITY SHALL INCLUDE MAKING BI-WEEKLY CHECKS ON ALL EROSION CONTROL MEASURES TO DETERMINE IF REPAIR OR SEDIMENT REMOVAL IS NECESSARY. CHECKS SHALL BE DOCUMENTED AND COPIES OF THE INSPECTIONS KEPT ON SITE.

SEDIMENT DEPOSITS SHOULD BE REMOVED AFTER EACH RAINFALL. THEY MUST BE REMOVED WHEN THE LEVEL OF DEPOSITION REACHES APPROXIMATELY ONE-HALF THE HEIGHT OF BARRIER.

SEDIMENT TRACKED ONTO PAVED ROADS MUST BE CLEANED UP AS SOON AS PRACTICAL, BUT IN NO CASE LATER THAN THE END OF THE NORMAL WORK DAY. THE CLEAN UP WILL INCLUDE SWEEPING OF THE TRACKED MATERIAL, PICKING IT UP, AND DEPOSITING IT TO A CONTAINED AREA.


EXPOSED SLOPES:

ANY EXPOSED SLOPE THAT WILL REMAIN UNTOUCHED FOR LONGER THAN 14 DAYS MUST BE STABILIZED BY ONE OR MORE OF THE FOLLOWING METHODS:


- A) SPRAYING DISTURBED AREAS WITH A TACKIFIER VIA HYDROSEED
- B) TRACKING STRAW PERPENDICULAR TO SLOPES
- C) INSTALLING A LIGHT-WEIGHT, TEMPORARY EROSION CONTROL BLANKET


SCOPE OF WORK:

PROVIDE, INSTALL AND/OR CONSTRUCT THE FOLLOWING PER THE SPECIFICATIONS GIVEN OR REFERENCED, THE DETAILS NOTED, AND/OR AS SHOWN ON THE CONSTRUCTION DRAWINGS:

 - 

HATCHING INDICATES AREAS TO RECEIVE 4" TOPSOIL AND TO BE SEEDDED FOR NATURAL VEGETATION. AREAS RECEIVING SEEDING FOR NATURAL REVEGETATION MUST BE COVERED WITH AN EROSION CONTROL BLANKET AFTER THE FINAL GRADING AND SEEDING ARE FINISHED. INSTALL NORTH AMERICAN GREEN SC-150 BLANKET OR APPROVED EQUAL. FOLLOW MANUFACTURER'S SPECIFICATIONS.
- 

 INSTALL 15' X 50' VEHICLE WASH DOWN AREA WITH 1"-2.5" COARSE AGGREGATE PLACED A MINIMUM 8" THICK. SUPPLY WATER FOR VEHICLE WASH DOWN.
- 

 STABILIZED CONSTRUCTION ENTRANCE FOR SITE INGRESS/EGRESS. IF ALTERNATE ACCESS POINTS ARE APPROVED BY OWNER, ADDITIONAL STABILIZED CONSTRUCTION ENTRANCES WILL BE REQUIRED.
- 

INSTALL INLET PROTECTION IN FORM OF CONCRETE BLOCKS / FILTER CLOTH / GRAVEL OR SILT SACK AT EXISTING AND PROPOSED CATCH BASINS AS SHOWN ON PLAN.
- 


INSTALL SILT FENCE ALONG DOWN GRADIENT LIMITS OF DISTURBANCE AS SHOWN ON PLAN.
- 

INSTALL ORANGE SAFETY FENCING AROUND OUTER LIMITS OF PROJECT PRIOR TO GRADING.

SUMMIT PASS & SPRING PARK CONSTR.

GENERAL NOTES, LEGEND

NIV5
BEYOND ENGINEERING

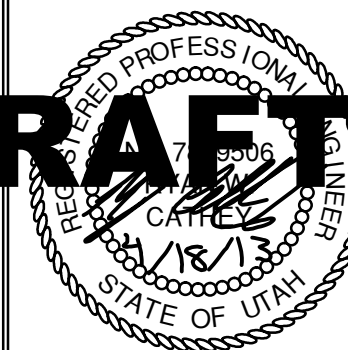

SHEET NUMBER
1.01

SCALE
VERTICAL: 1"= N/A
HORIZONTAL: 1"= N/A

JOB NUMBER
SLB079306


PREPARED FOR: SUMMIT, LLC

MURRAY, UT 84107
WWW.NIV5.COM

5217 SOUTH STATE STREET, SUITE 300
801.743.1300 TEL. 801.743.0300 FAX

DATE SUBMITTED: 03/22/2013

The engineer preparing these plans will not be responsible for, or liable for, unauthorized changes to or uses of these plans. The engineer's responsibility is limited to the design and construction of the project as shown on these plans and must be approved by the engineer of these plans.

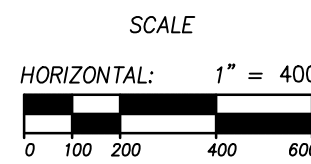

DRAFT

[illegible]

The engineer preparing these plans will not be responsible for, or liable for, unauthorized changes to or uses of these plans. All changes to the plans must be in writing and must be approved by the preparer of these plans.

SUMMIT PASS & SPRING PARK CONSTR.

SHEET KEYMAP

PREPARED FOR: SUMMIT, LLC	DATE SUBMITTED: 03/22/2013
---------------------------	----------------------------

MURRAY, UT 84107
WWW.NV5.COM



MVS
BEYOND ENGINEERING

5217 SOUTH STATE STREET, SUITE 300
801.743.1300 TEL 801.743.0300 FAX

SHEET NUMBER
1.02

SCALE
VERTICAL: 1" = 400'
HORIZONTAL: 1" = NA

JOB NUMBER
SLB079306




DRAFT

NV5
BEYOND ENGINEERING

5217 SOUTH STATE STREET, SUITE 300
801.743.1300 TEL 801.743.0300 FAX

MURRAY, UT 84107
WWW.NV5.COM

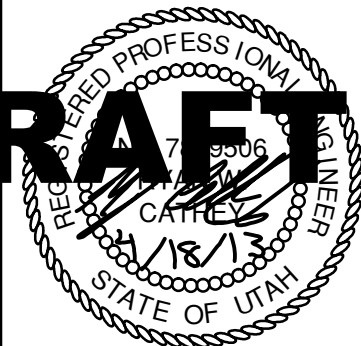

SHEET NUMBER
1.03

SCALE
VERTICAL: 1" = NA
HORIZONTAL: 1" = 250

JOB NUMBER
SLB079306


SUMMIT PASS & SPRING PARK CONSTR. OVERALL UTILITY PLAN

PREPARED FOR: SUMMIT, LLC

DATE SUBMITTED: 03/22/2013

NO.	BY	DATE	REVISIONS

CAUTION
The engineer preparing these plans will not be responsible for, or liable for, unauthorized changes to or uses of these plans. The engineer preparing these plans must be approved by the prepare of these plans.

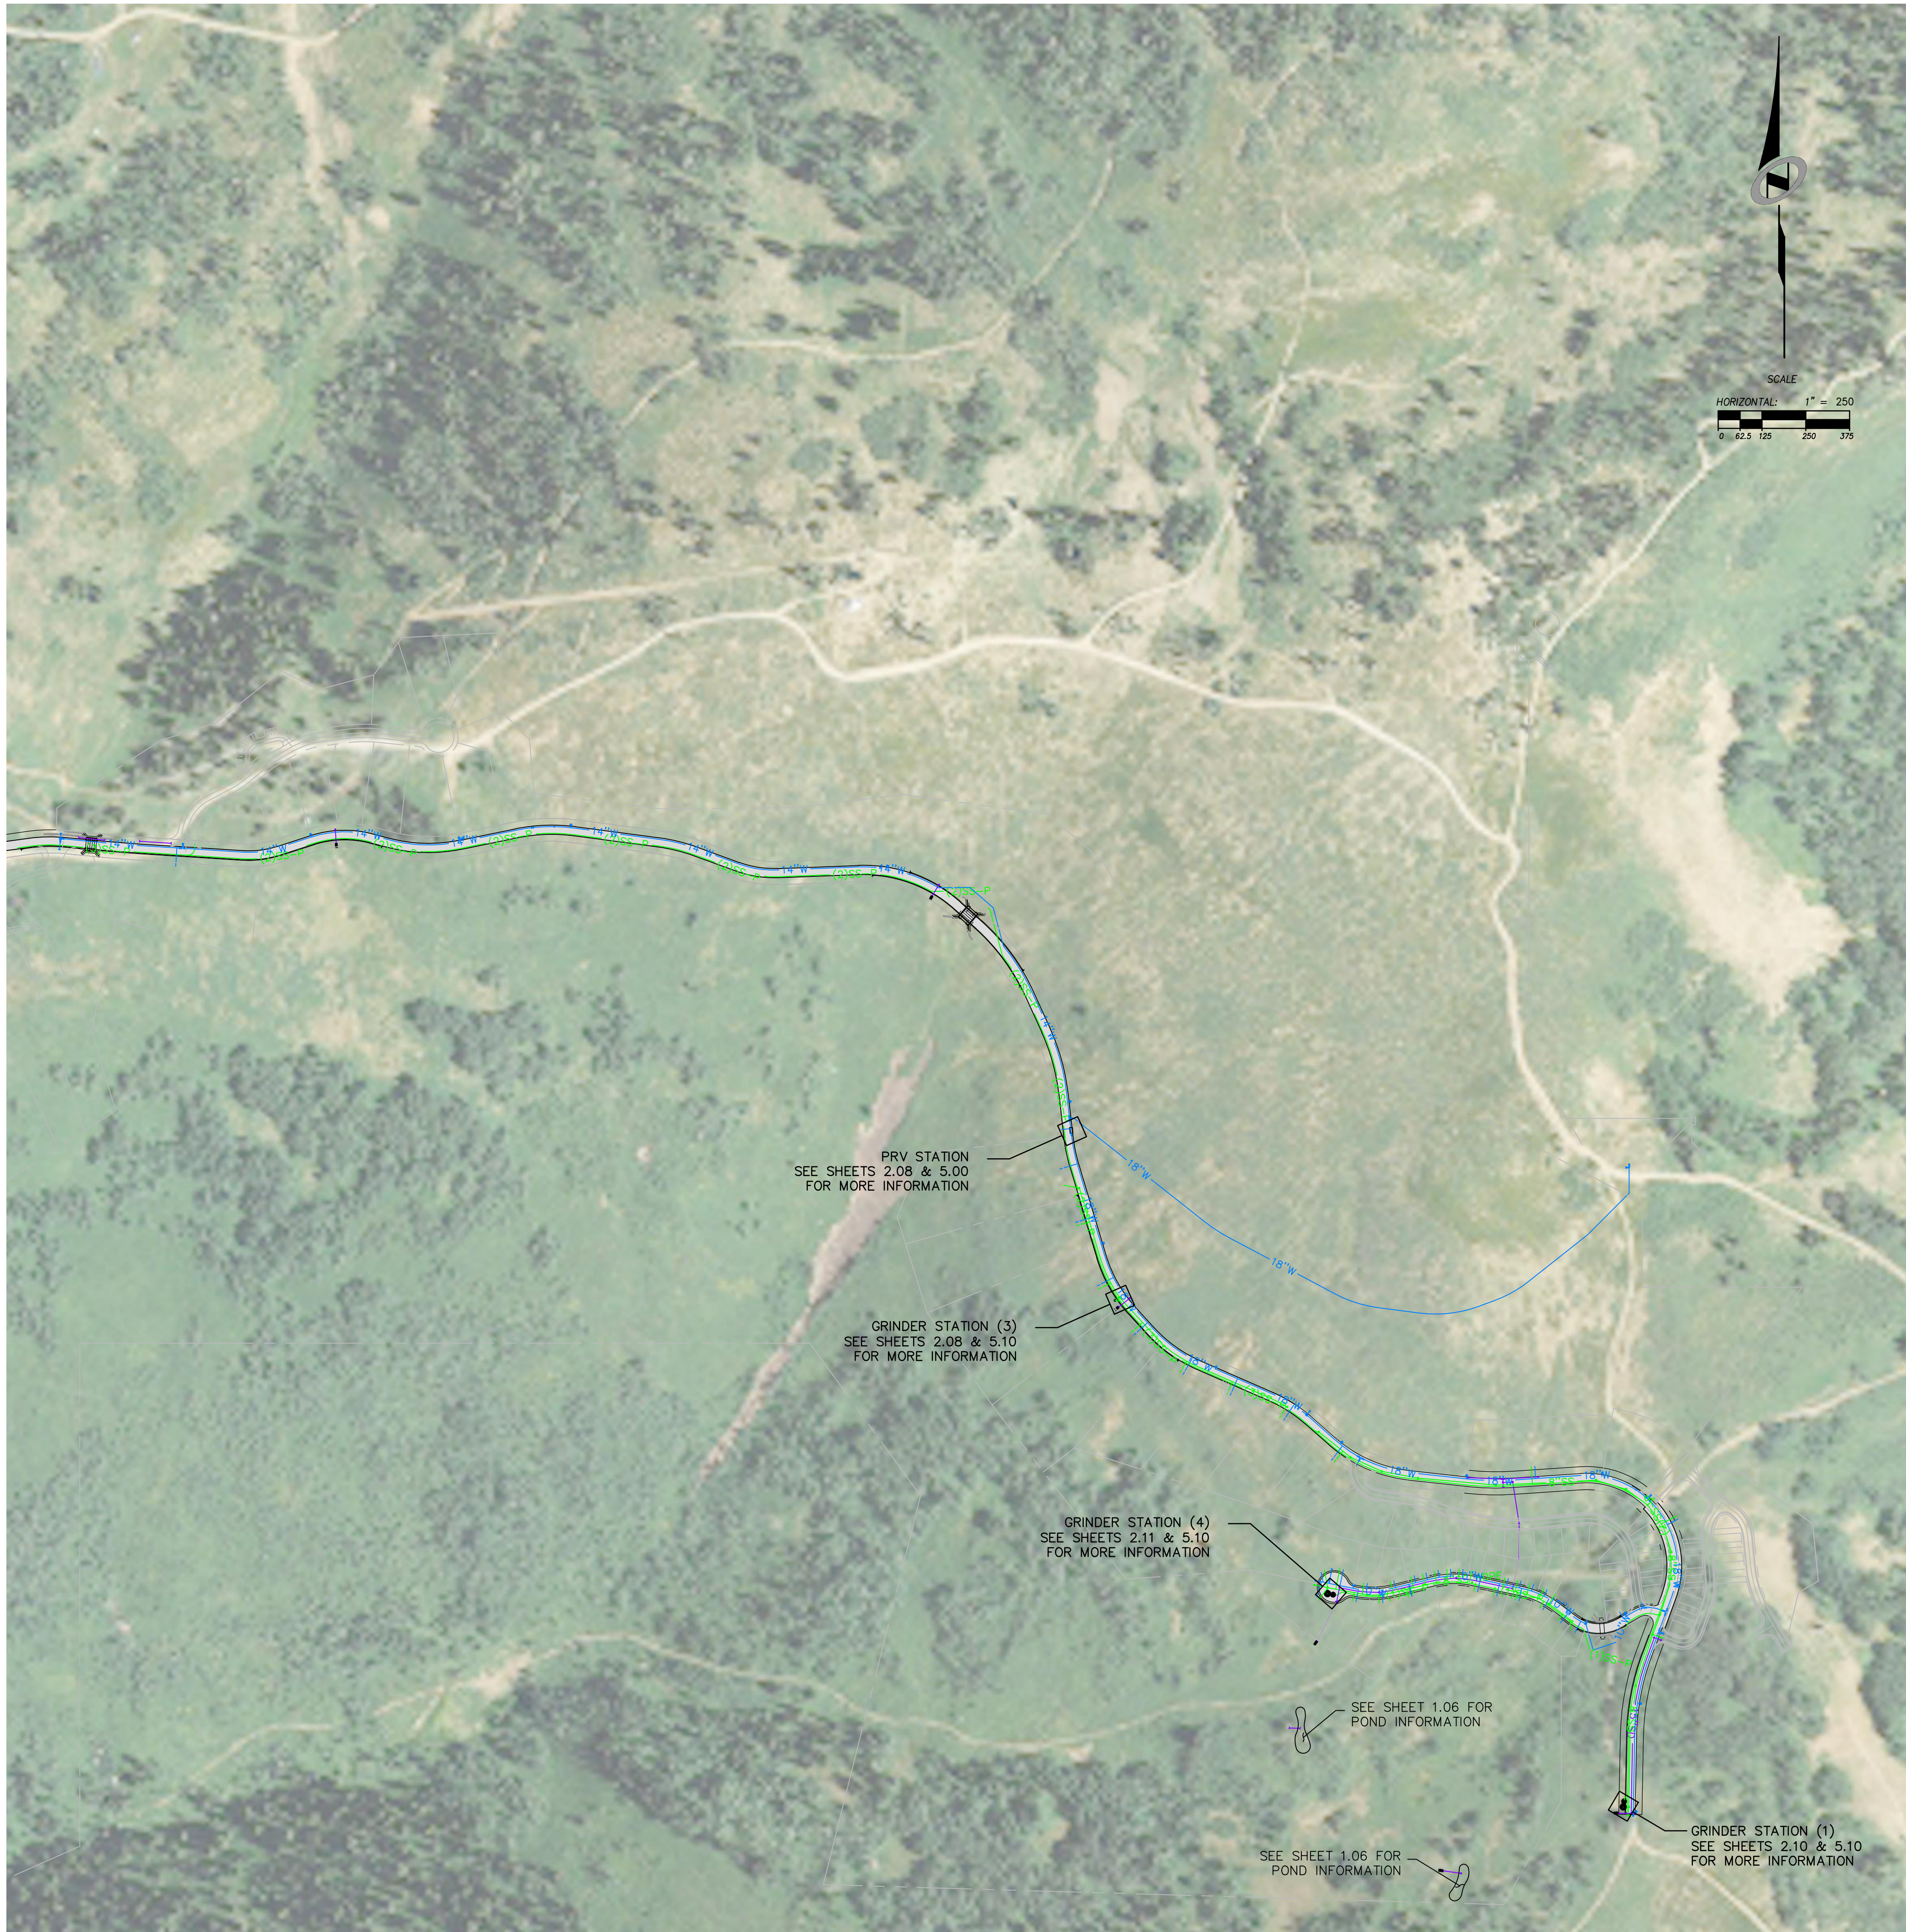

DRAFT



SHEET NUMBER
1.04

SCALE
VERTICAL: 1" = NA
HORIZONTAL: 1" = 250

JOB NUMBER
SLB079306

SUMMIT PASS & SPRING PARK CONSTR.

OVERALL UTILITY PLAN



[illegible]

DATE SUBMITTED: 03/22/2013


PREPARED FOR: SUMMIT, LLC

MURRAY, UT 84107
WWW.NV5.COM


5217 SOUTH STATE STREET, SUITE 300
801.743.1300 TEL 801.743.0300 FAX

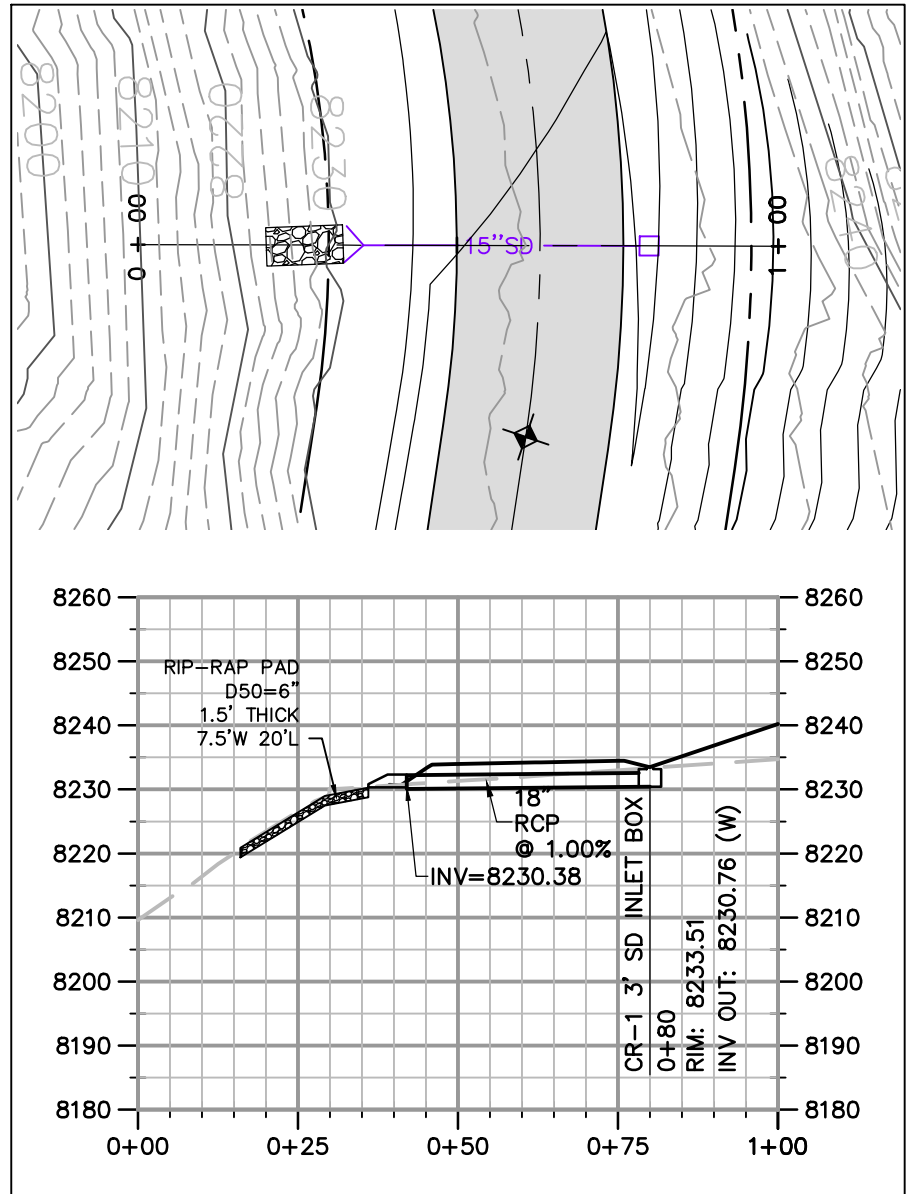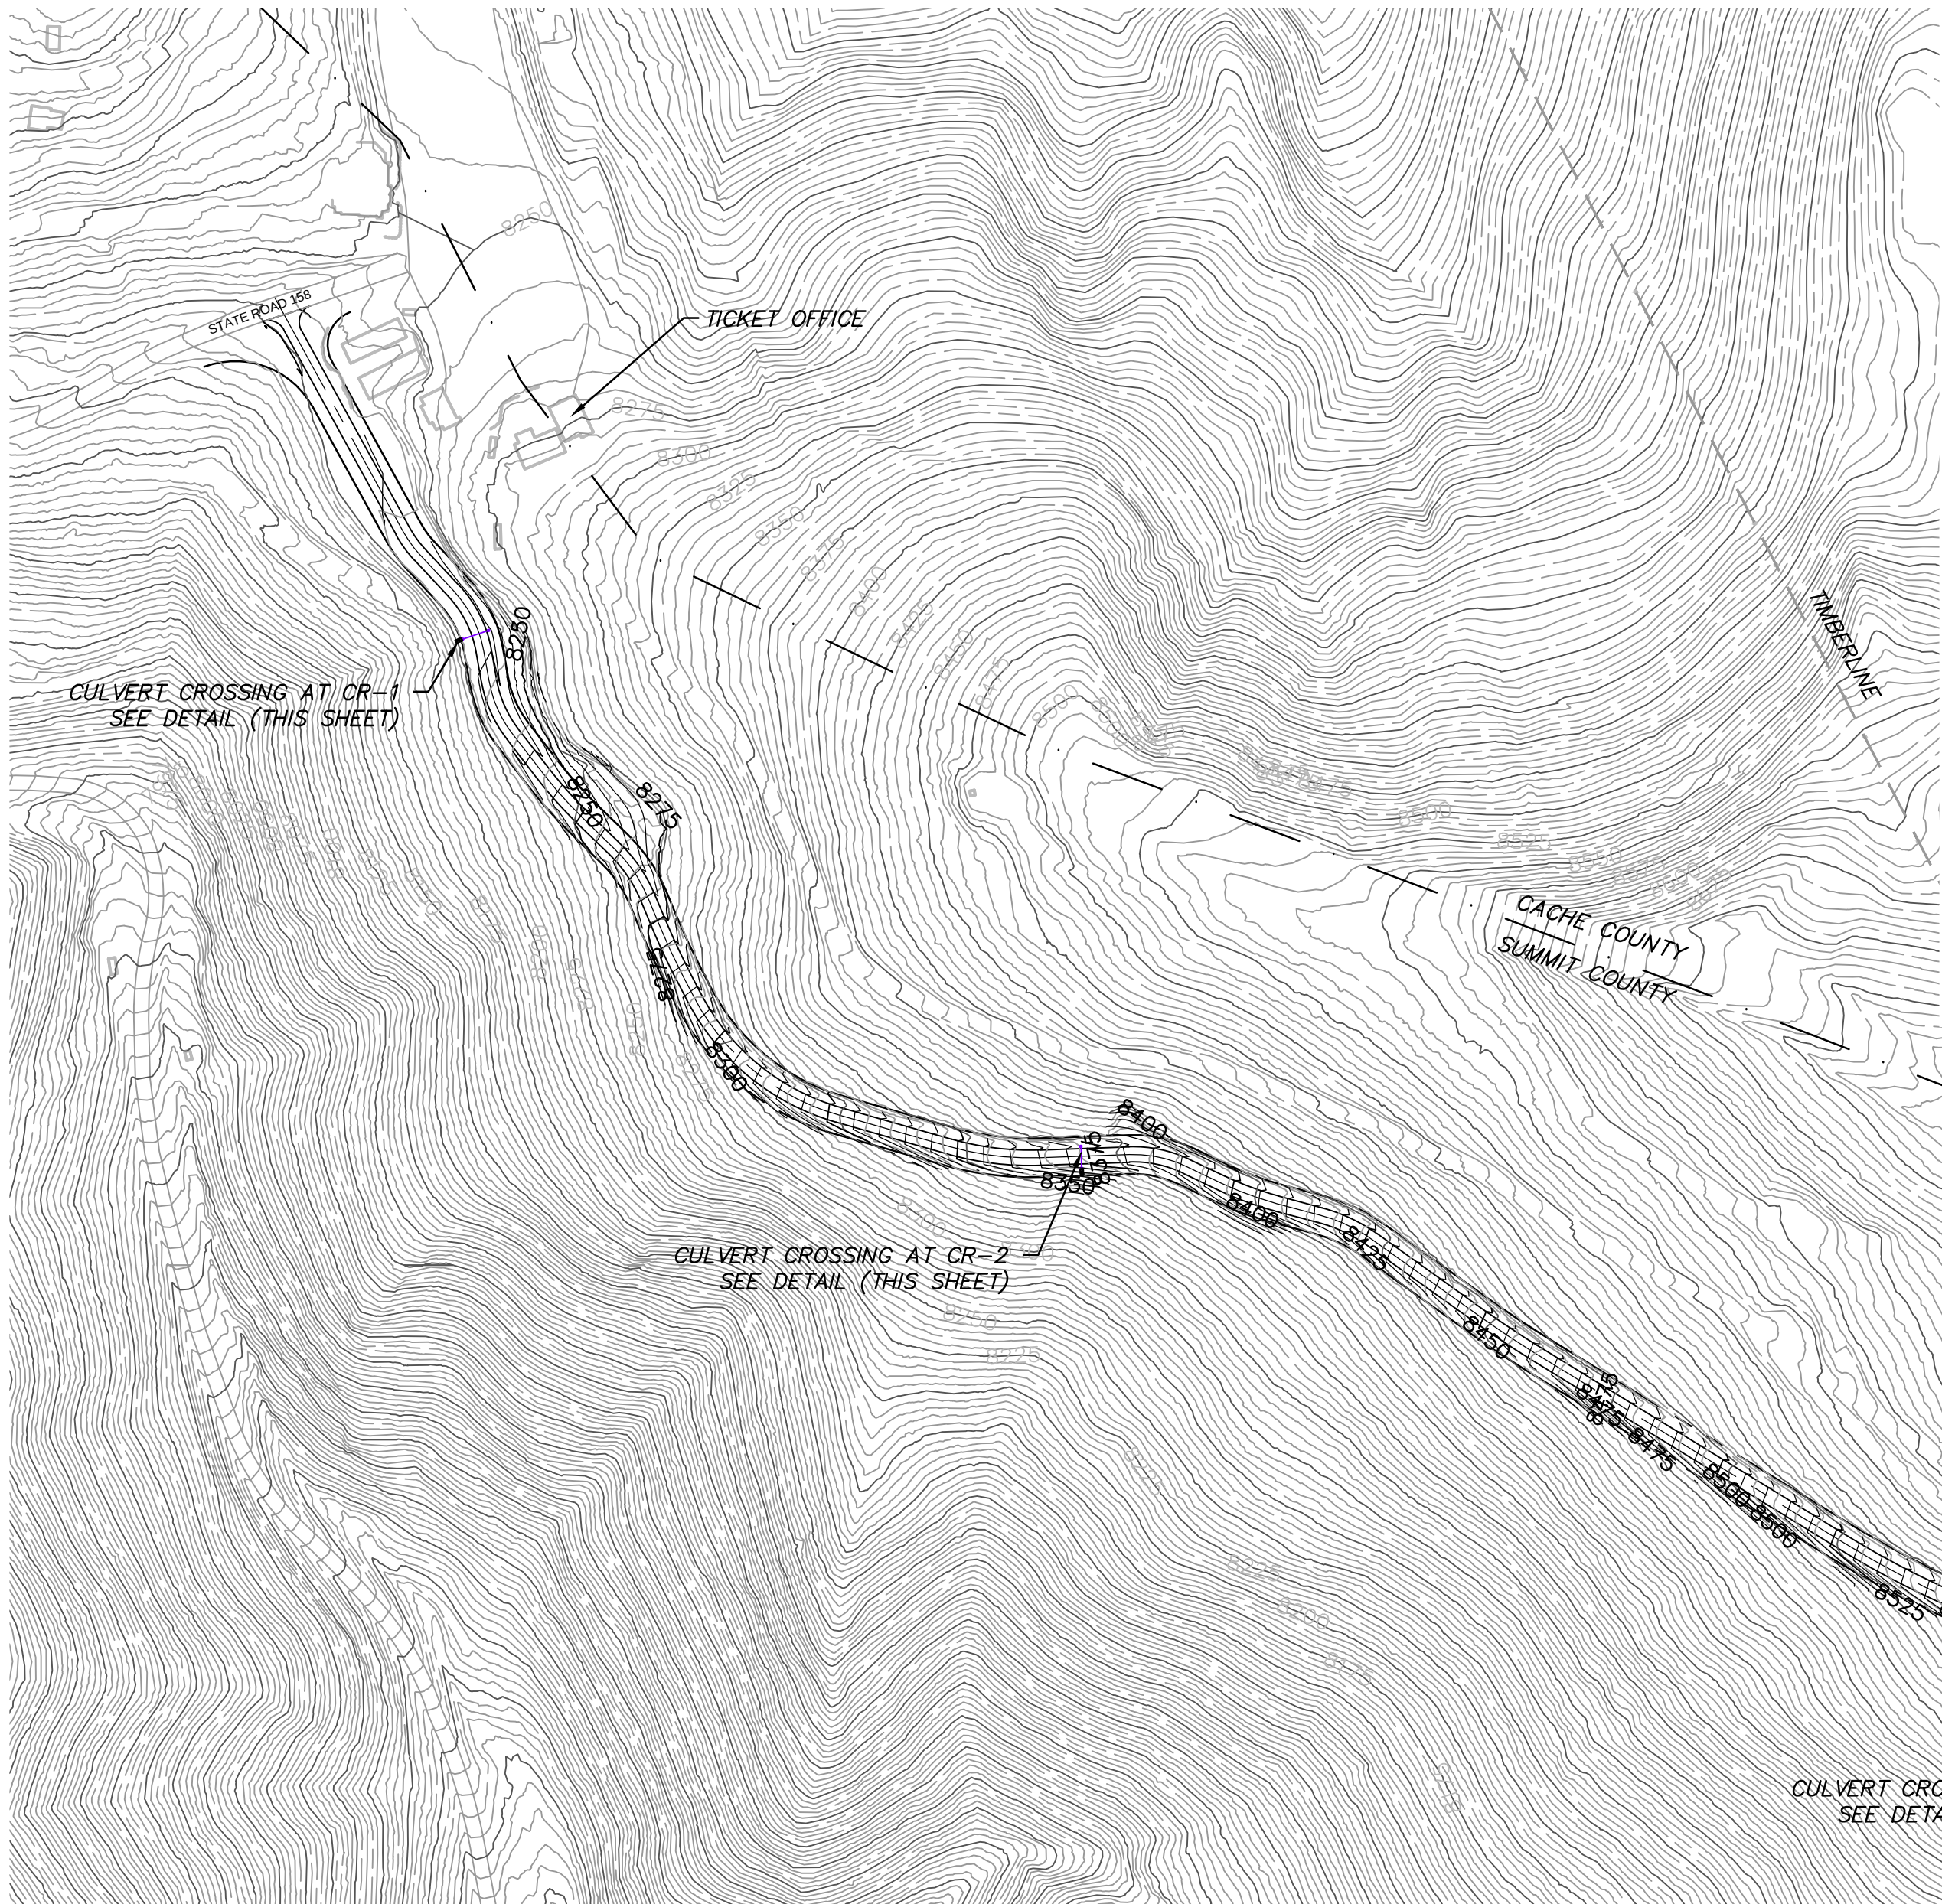


STORM CROSSING AT CR-1
(STA 16+53.44)

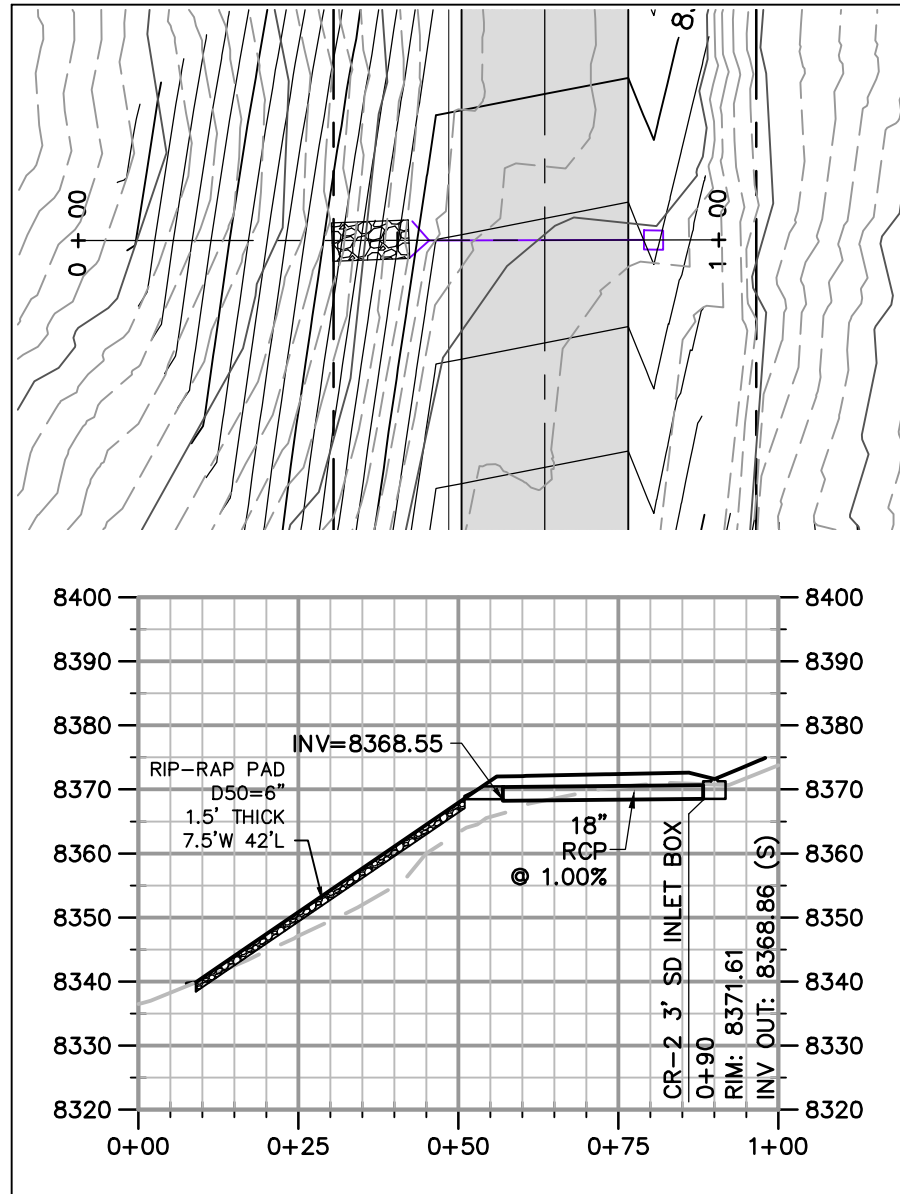


STORM CROSSING AT CR-2
(STA 31+33.57)

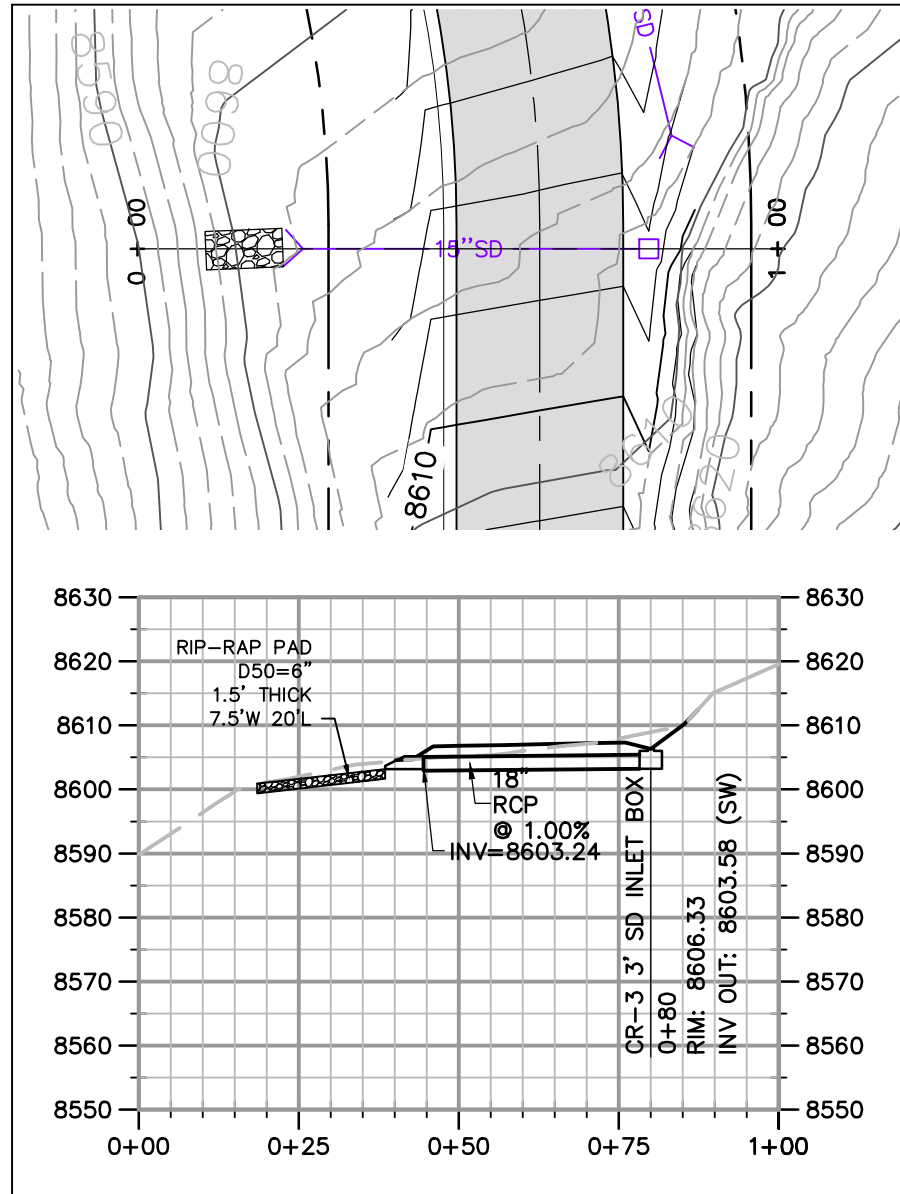

STORM CROSSING AT CR-3
(STA 53+10.81)

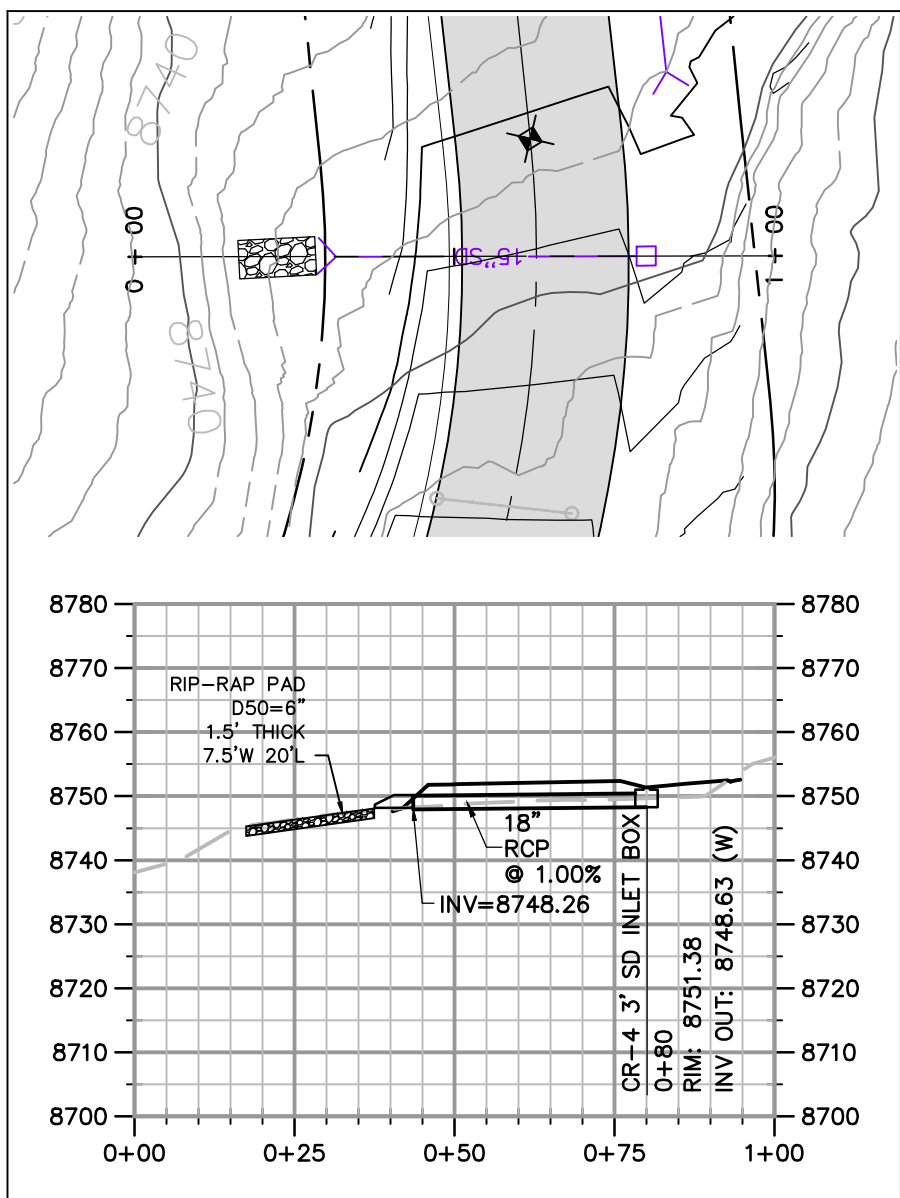

STORM CROSSING AT CR-4
(STA 67+14.18)

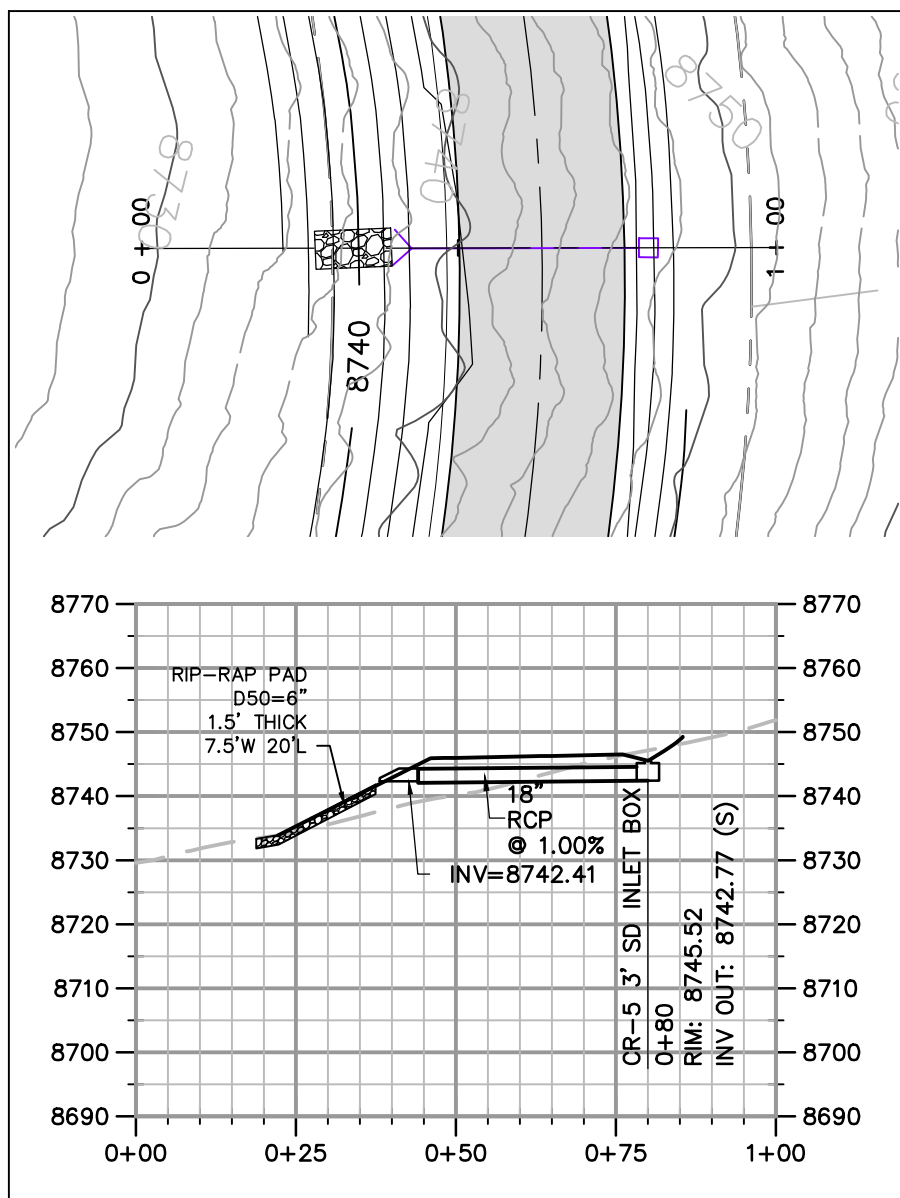

STORM CROSSING AT CR-5
(STA 103+12.70)



SUMMIT PASS & SPRING PARK CONSTR.
OVERALL GRADING PLAN

NV5
BEYOND ENGINEERING



SHEET NUMBER
1.05

SCALE
VERTICAL: 1" = 8'
HORIZONTAL: 1" = 250'

JOB NUMBER
SLB079306

PREPARED FOR: SUMMIT, LLC







MURRAY, UT 84107
WWW.NV5.COM


5217 SOUTH STATE STREET, SUITE 300
801.743.1300 TEL. 801.743.0300 FAX

DATE SUBMITTED: 03/22/2013

CAUTION
The engineer preparing these plans will not be responsible for, or liable for, unauthorized changes to or uses of these plans, or for any damages, claims, or liabilities, arising and must be approved by the preparer of these plans.

DRAFT

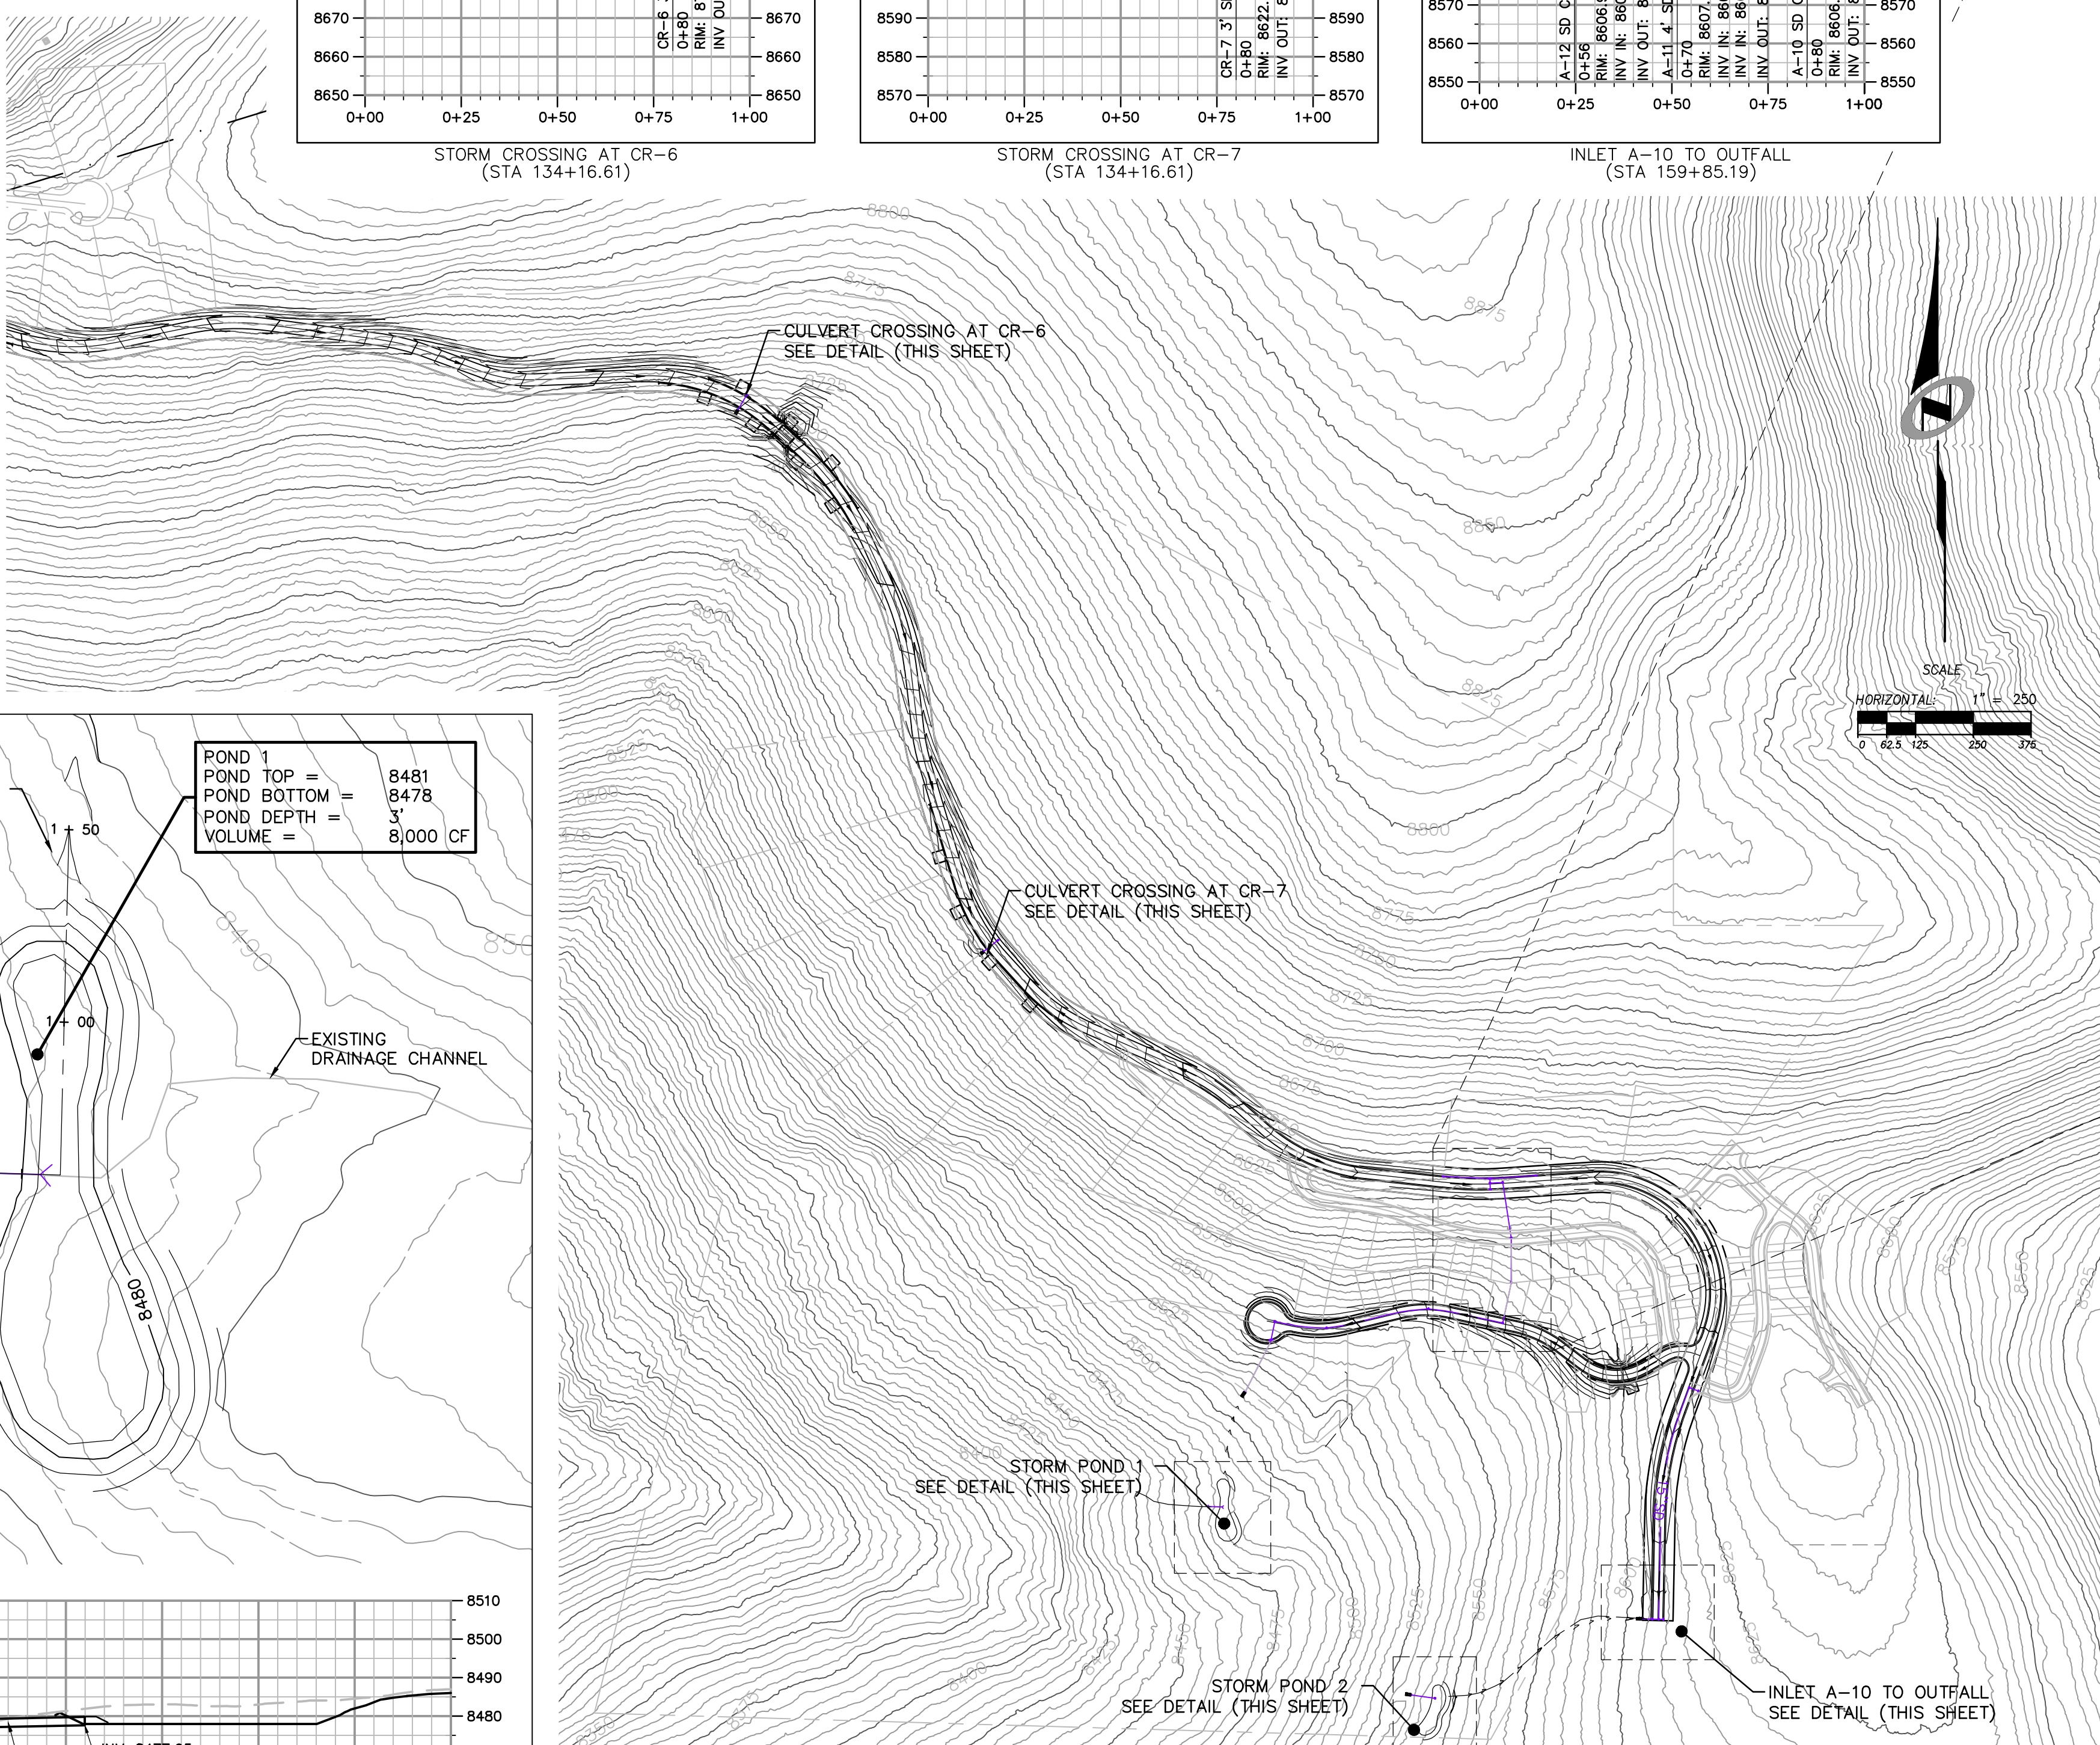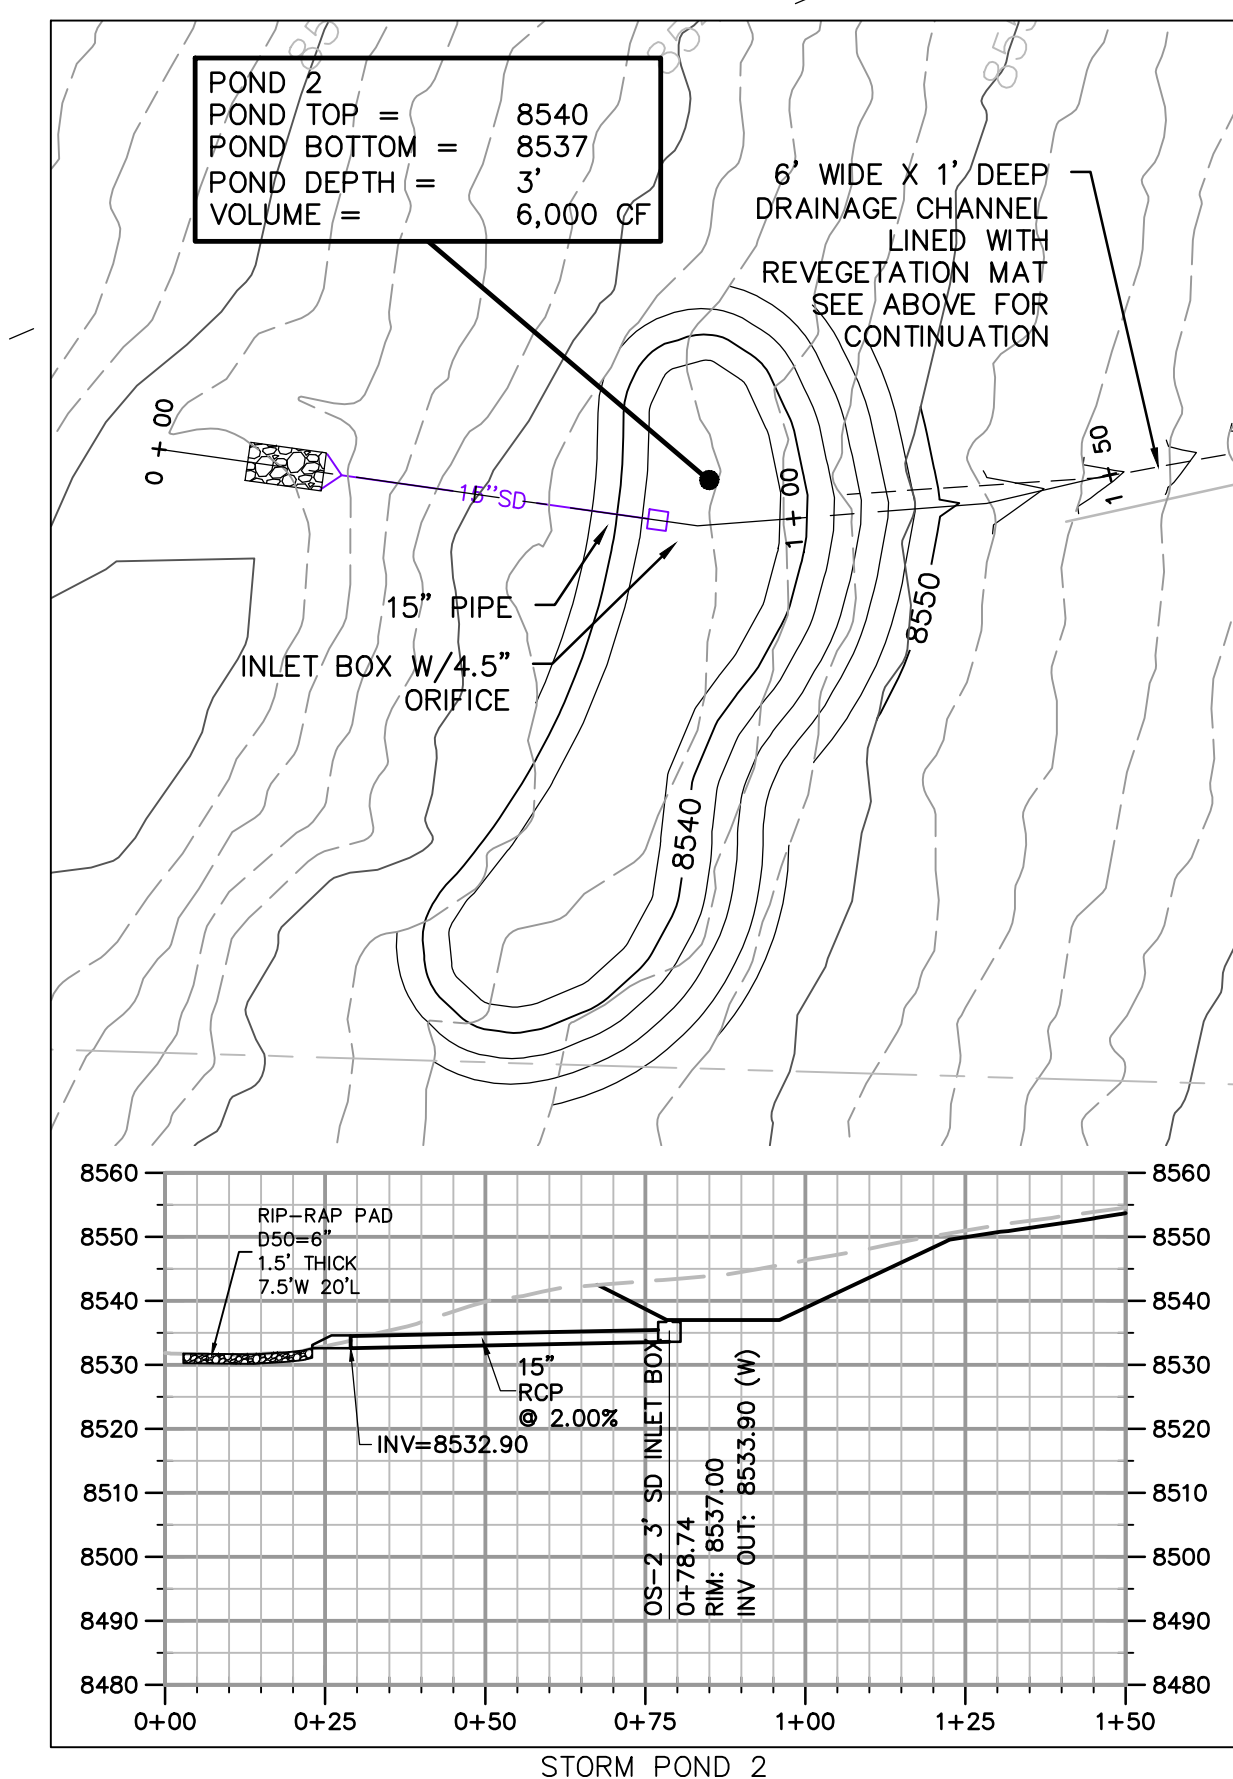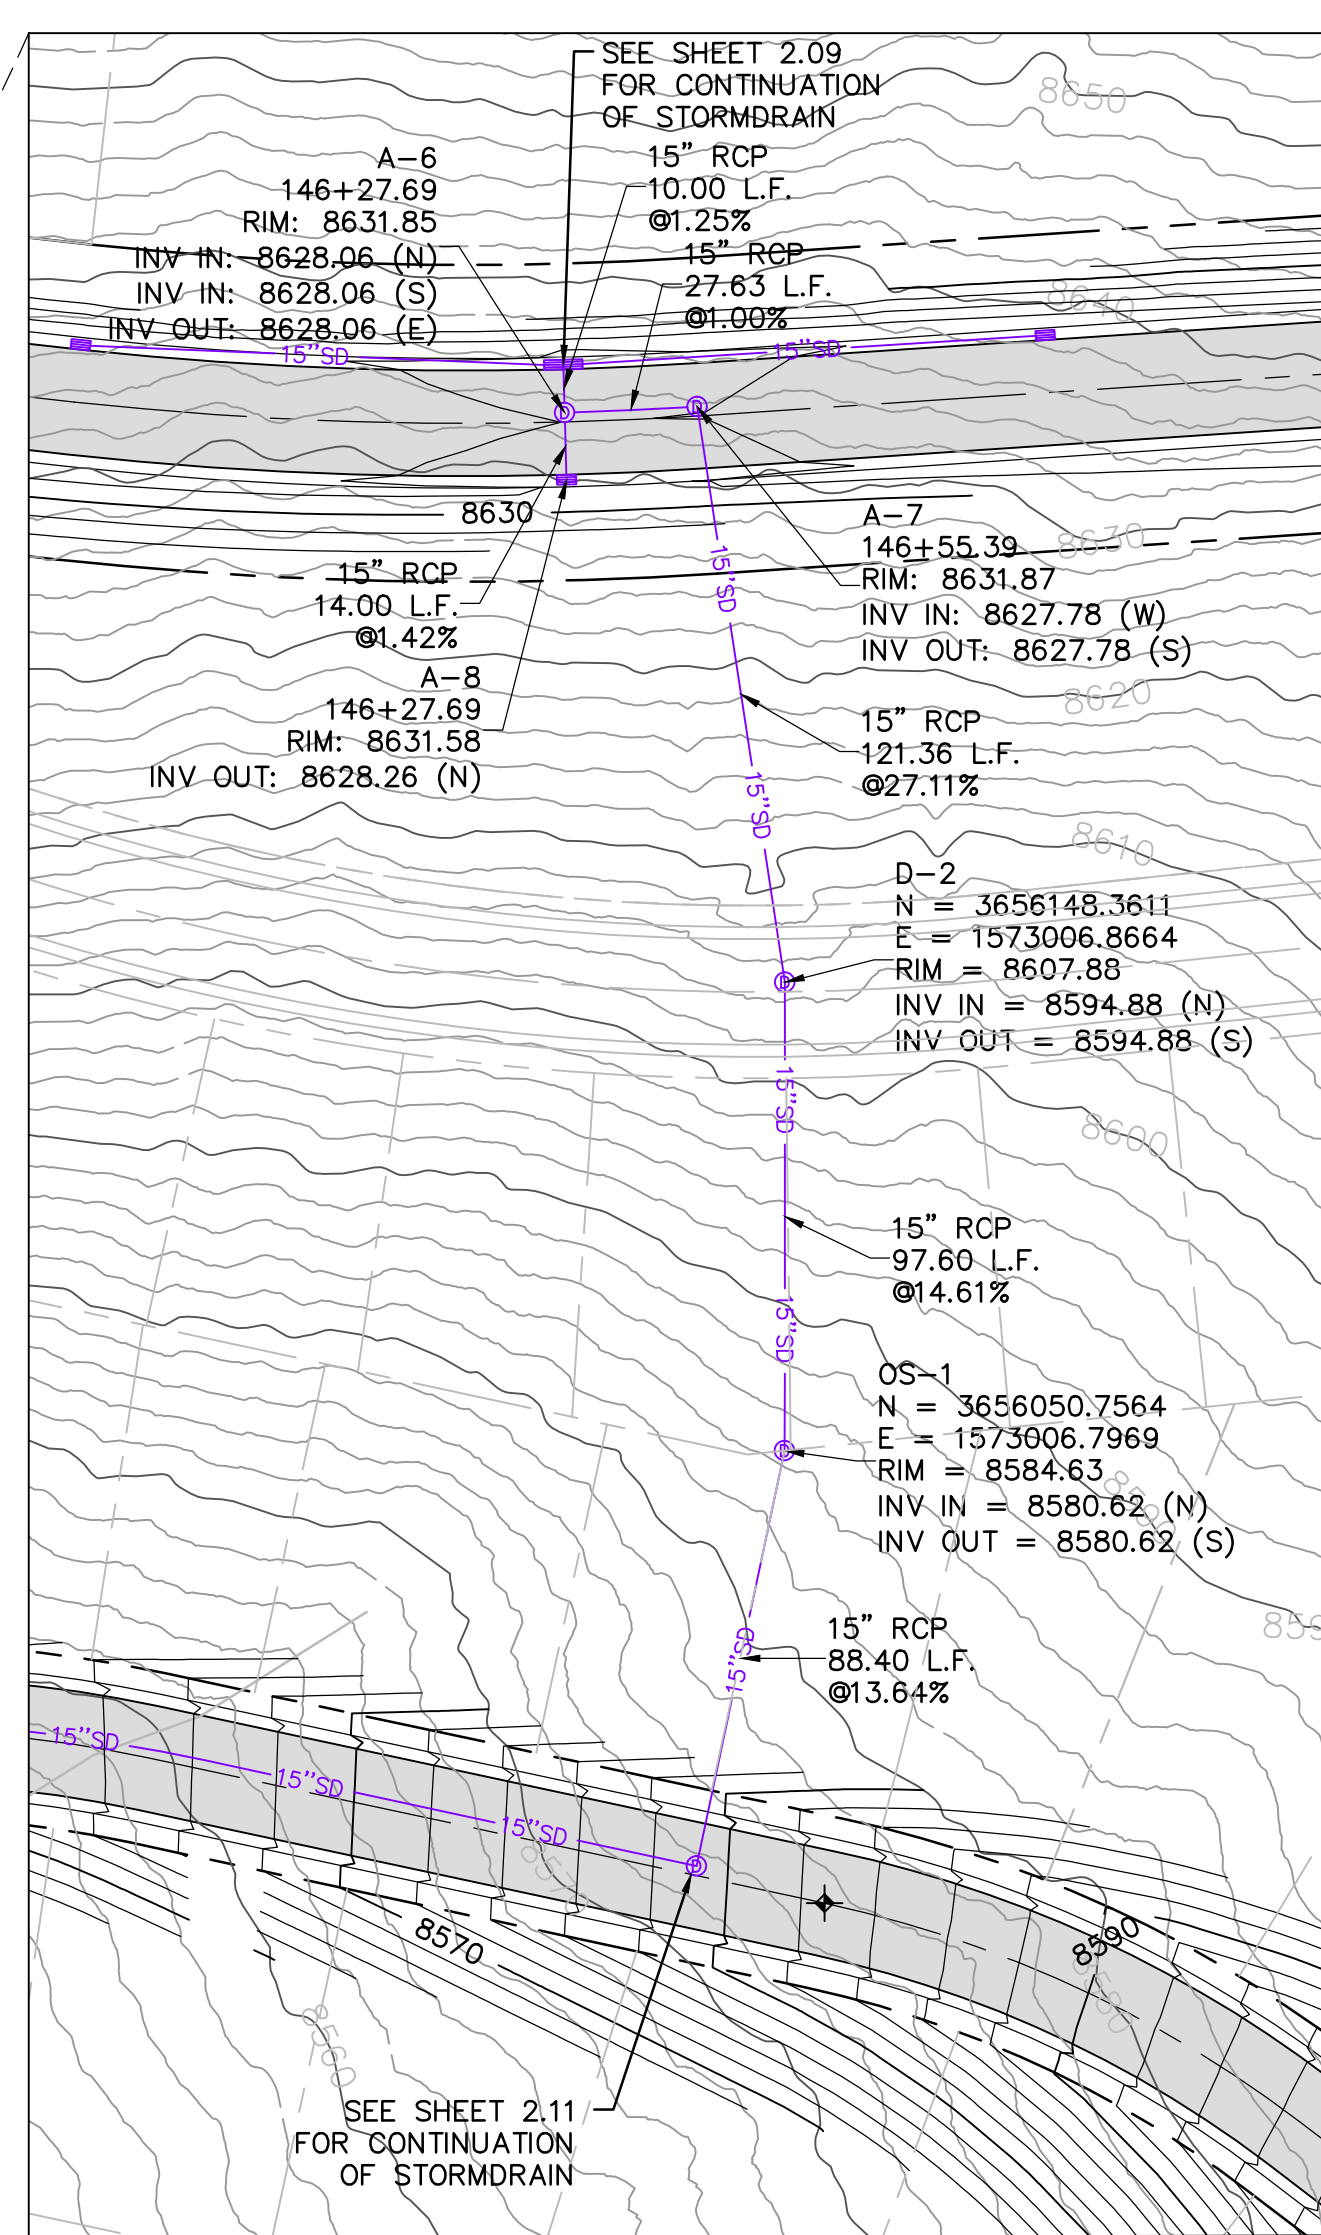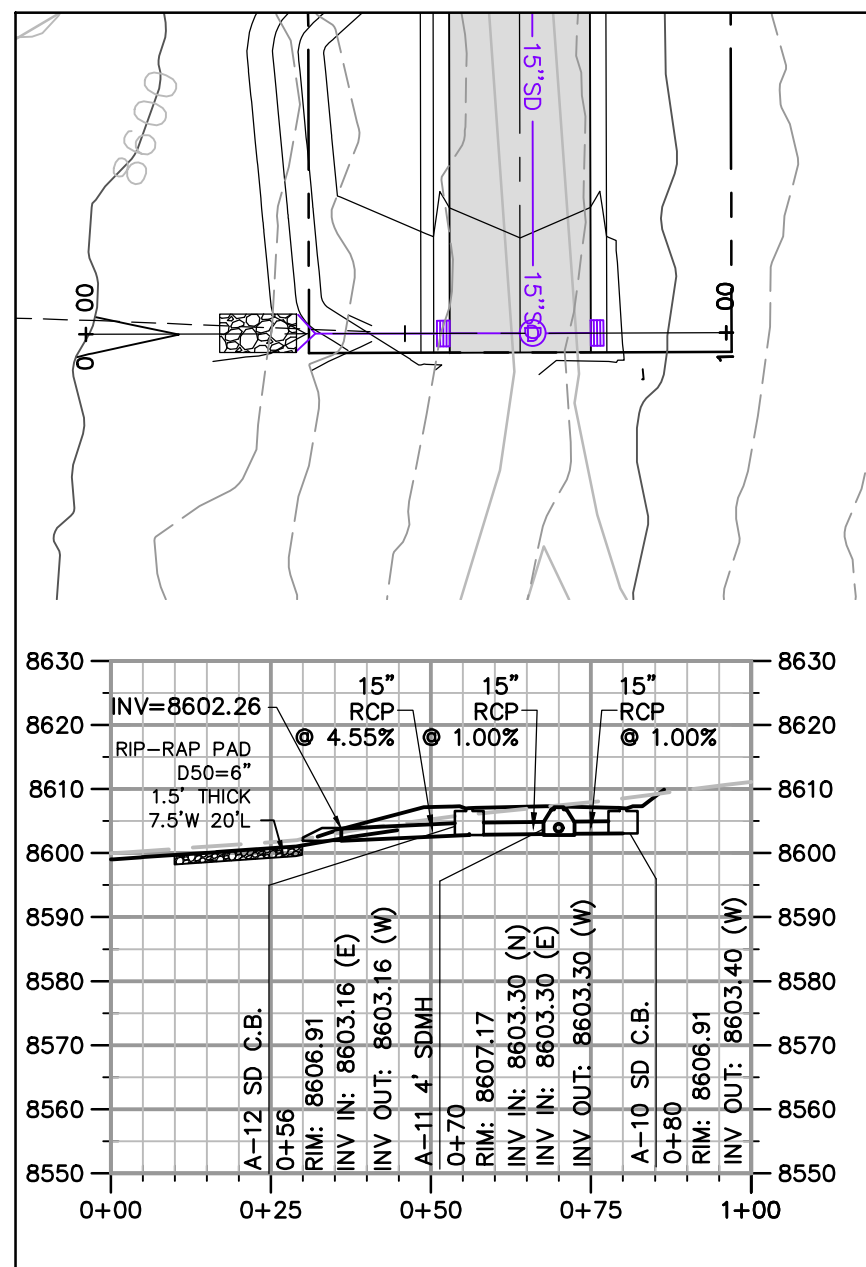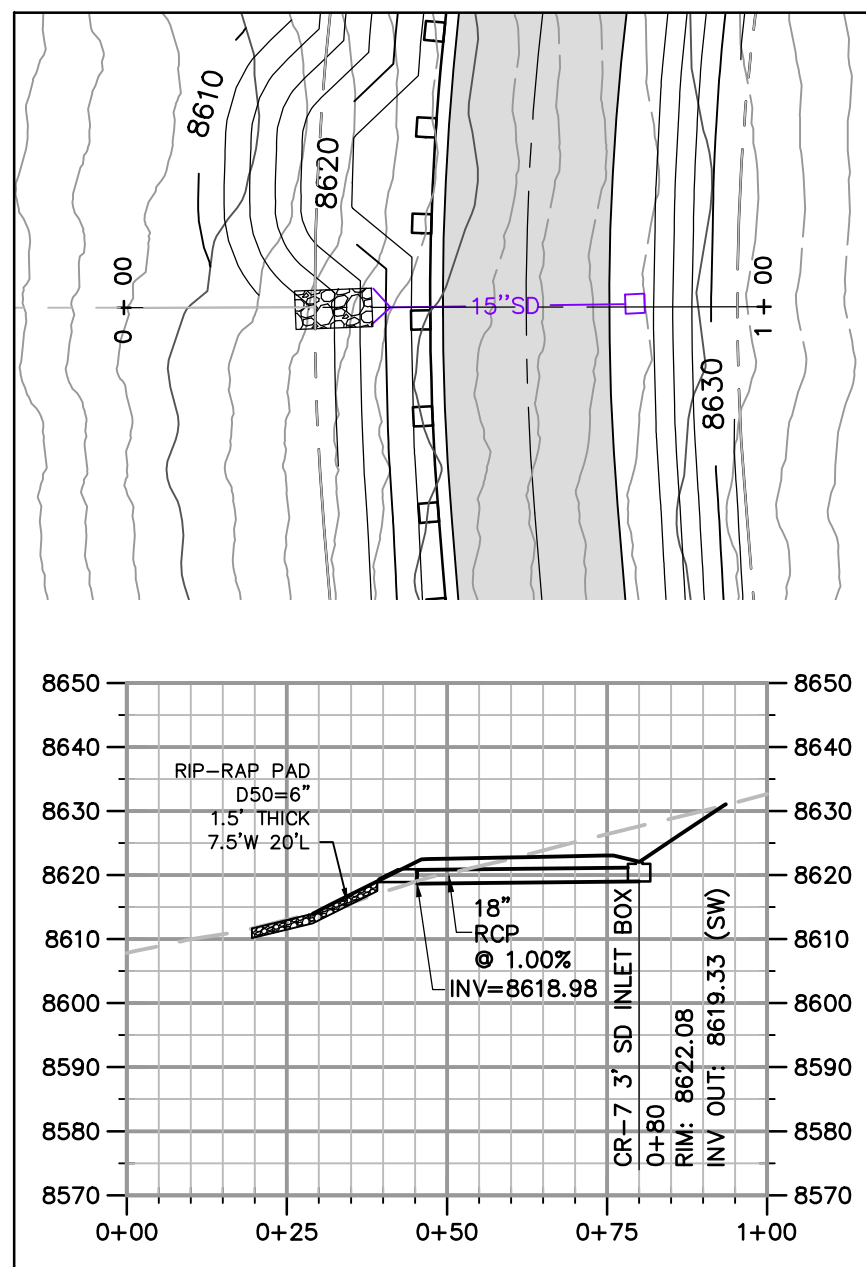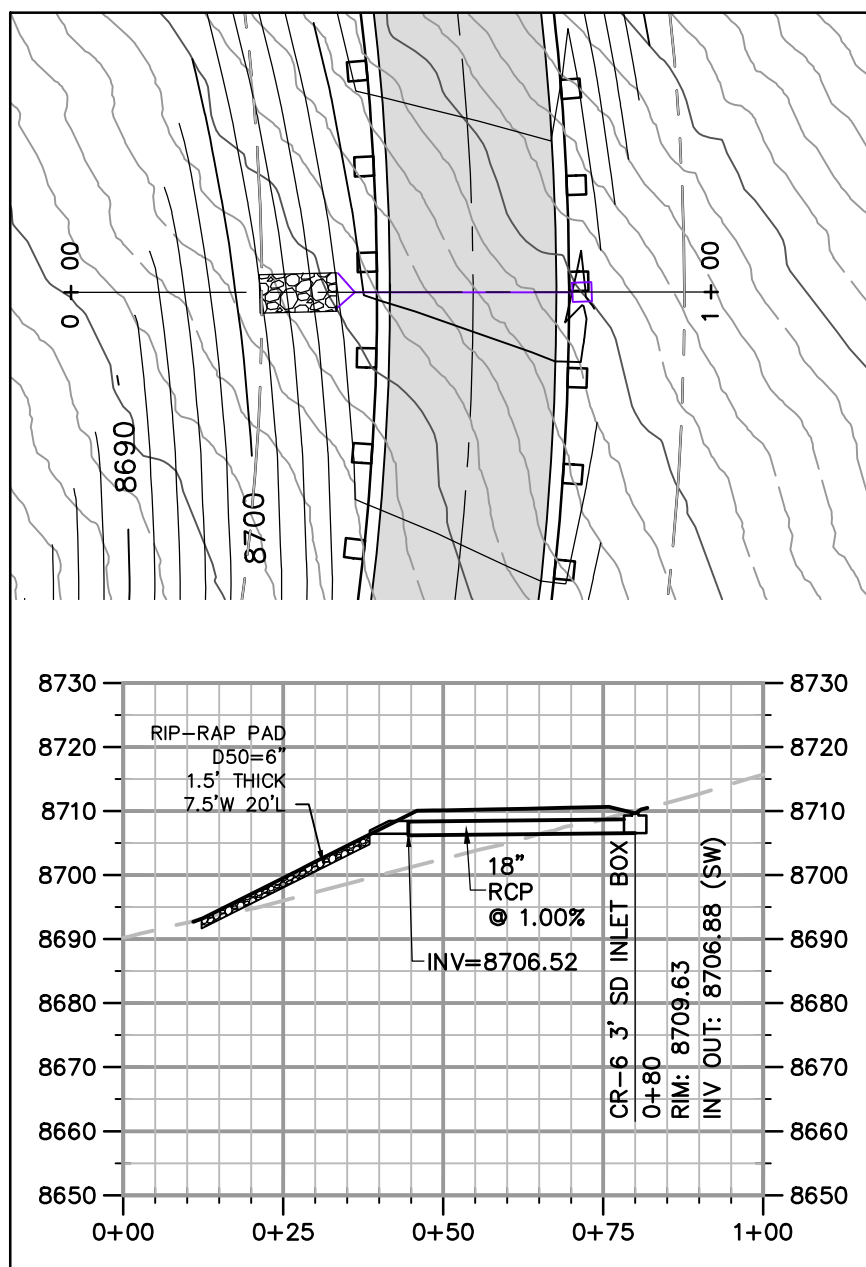

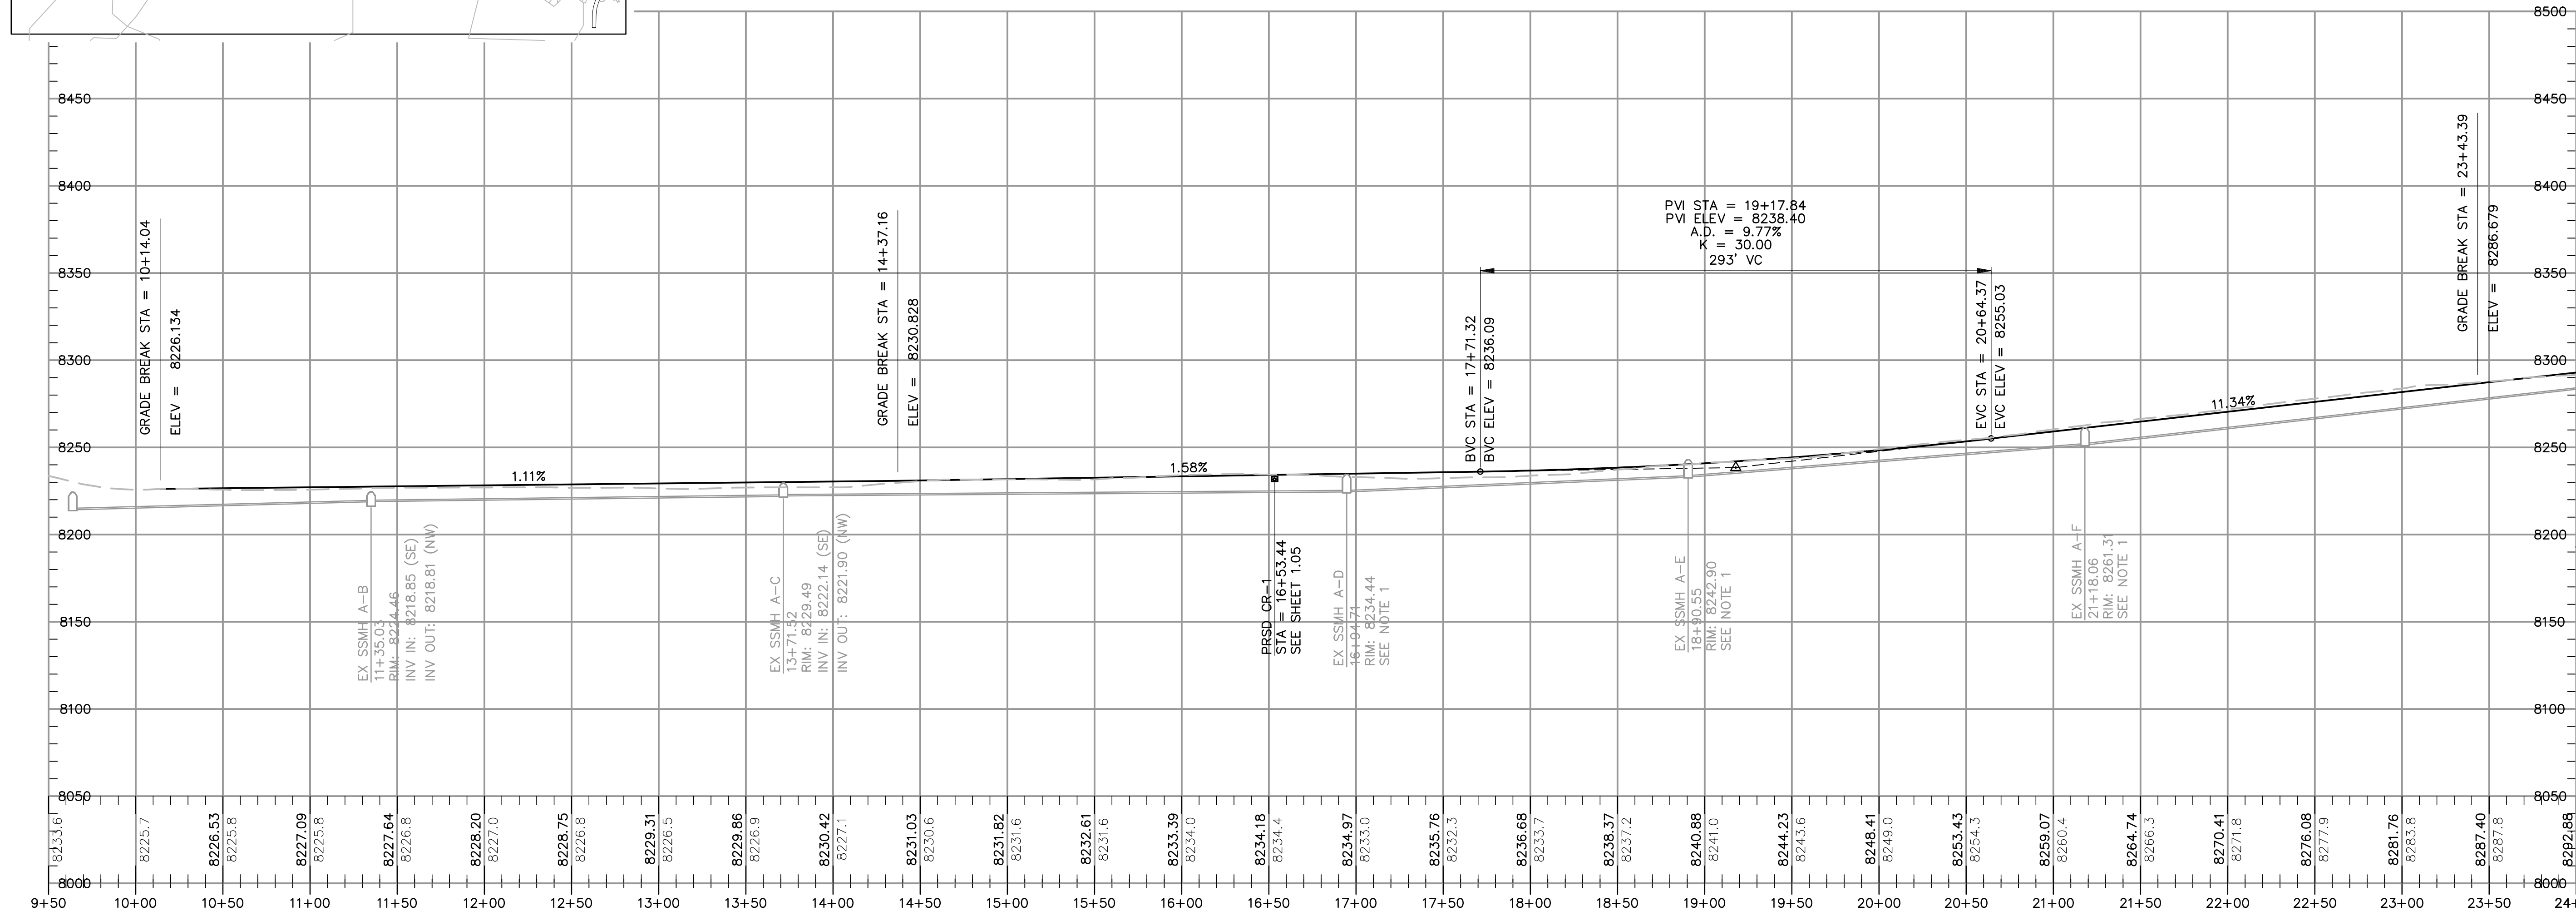

SCALE
VERTICAL: 1" = 50'
HORIZONTAL: 1" = 50'

5217 SOUTH STATE STREET, SUITE 300
801 743 1300 TFI 801 743 0300 FAX




MURRAY, UT 84107
WWW.NV5.COM






SUMMIT PASS & SPRING PARK CONSTR.
PLAN AND PROFILE
SUMMIT PASS

PREPARED FOR: SUMMIT, LLC

DATE SUBMITTED: 03/22/2013

The engineer preparing these plans will not be responsible for, or liable for, unauthorized changes to or uses of these plans. All changes to the plans must be in writing and must be approved by the preparer of these plans.

 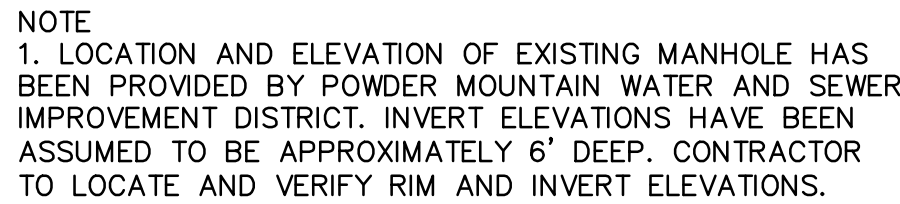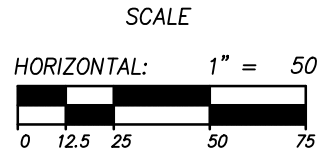

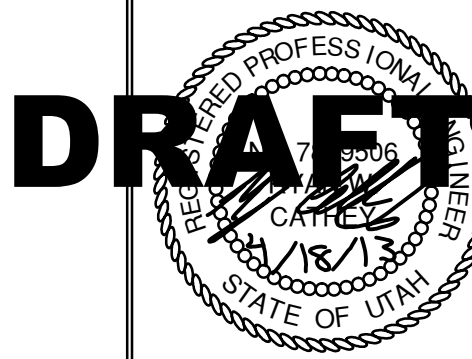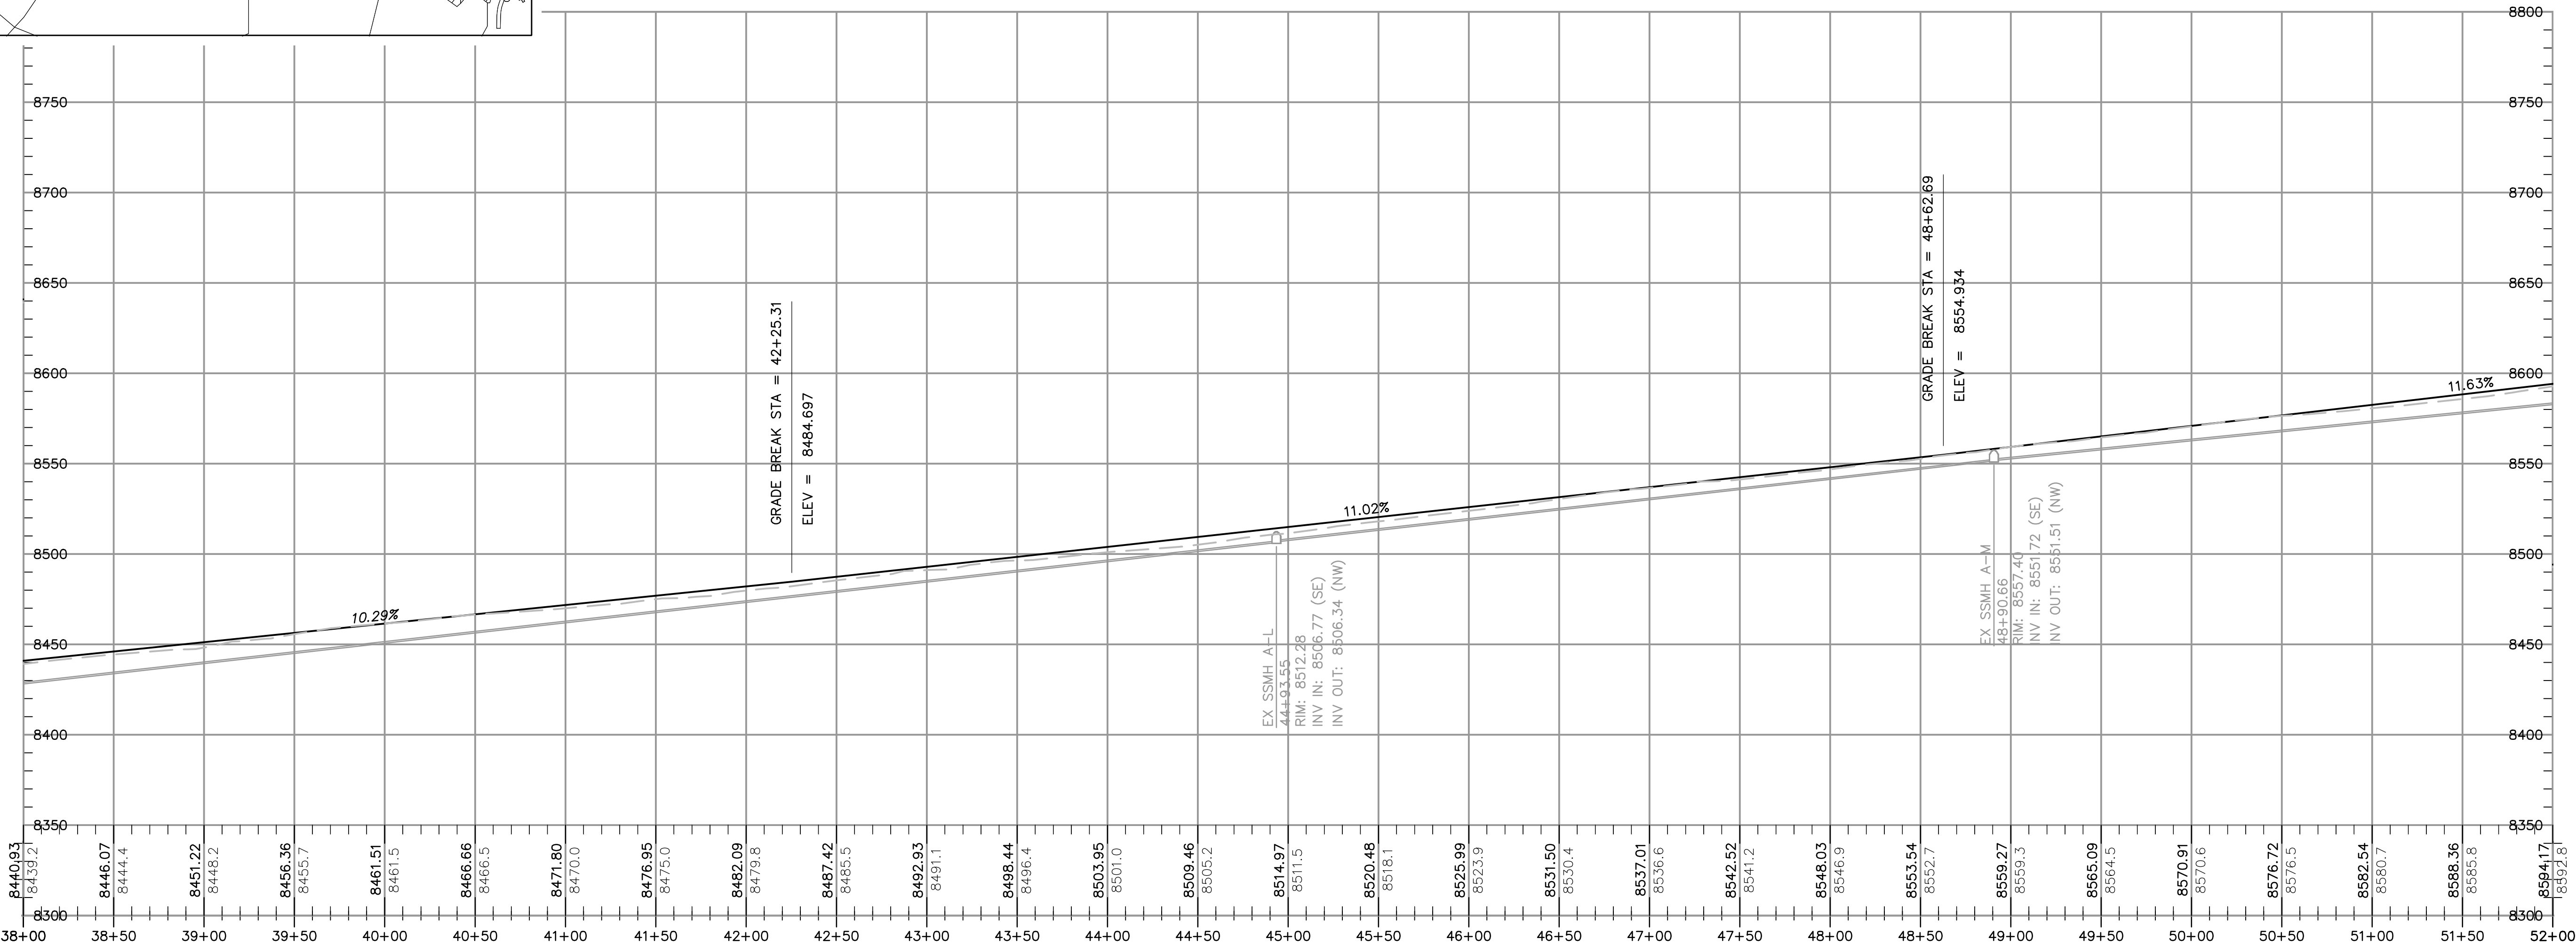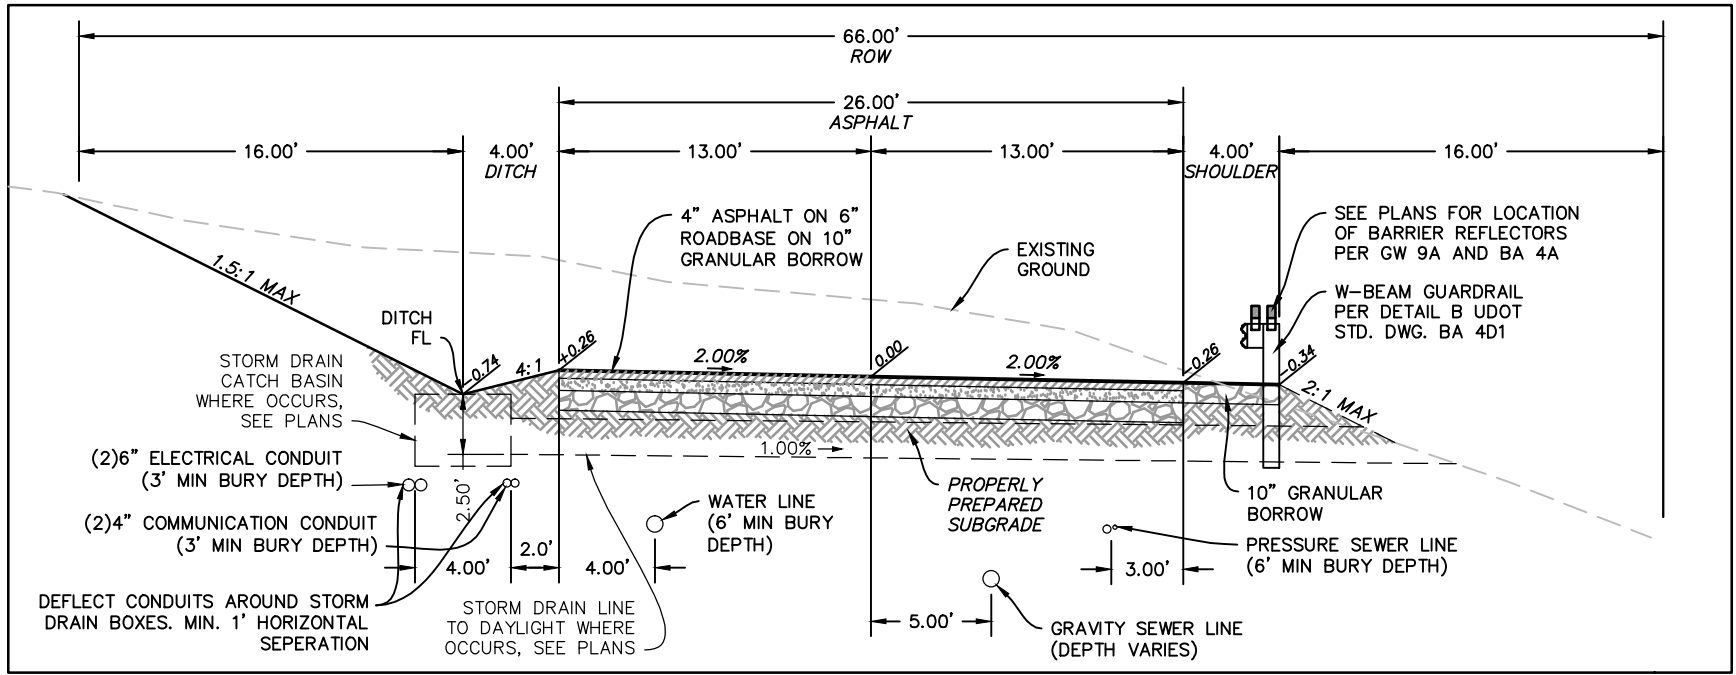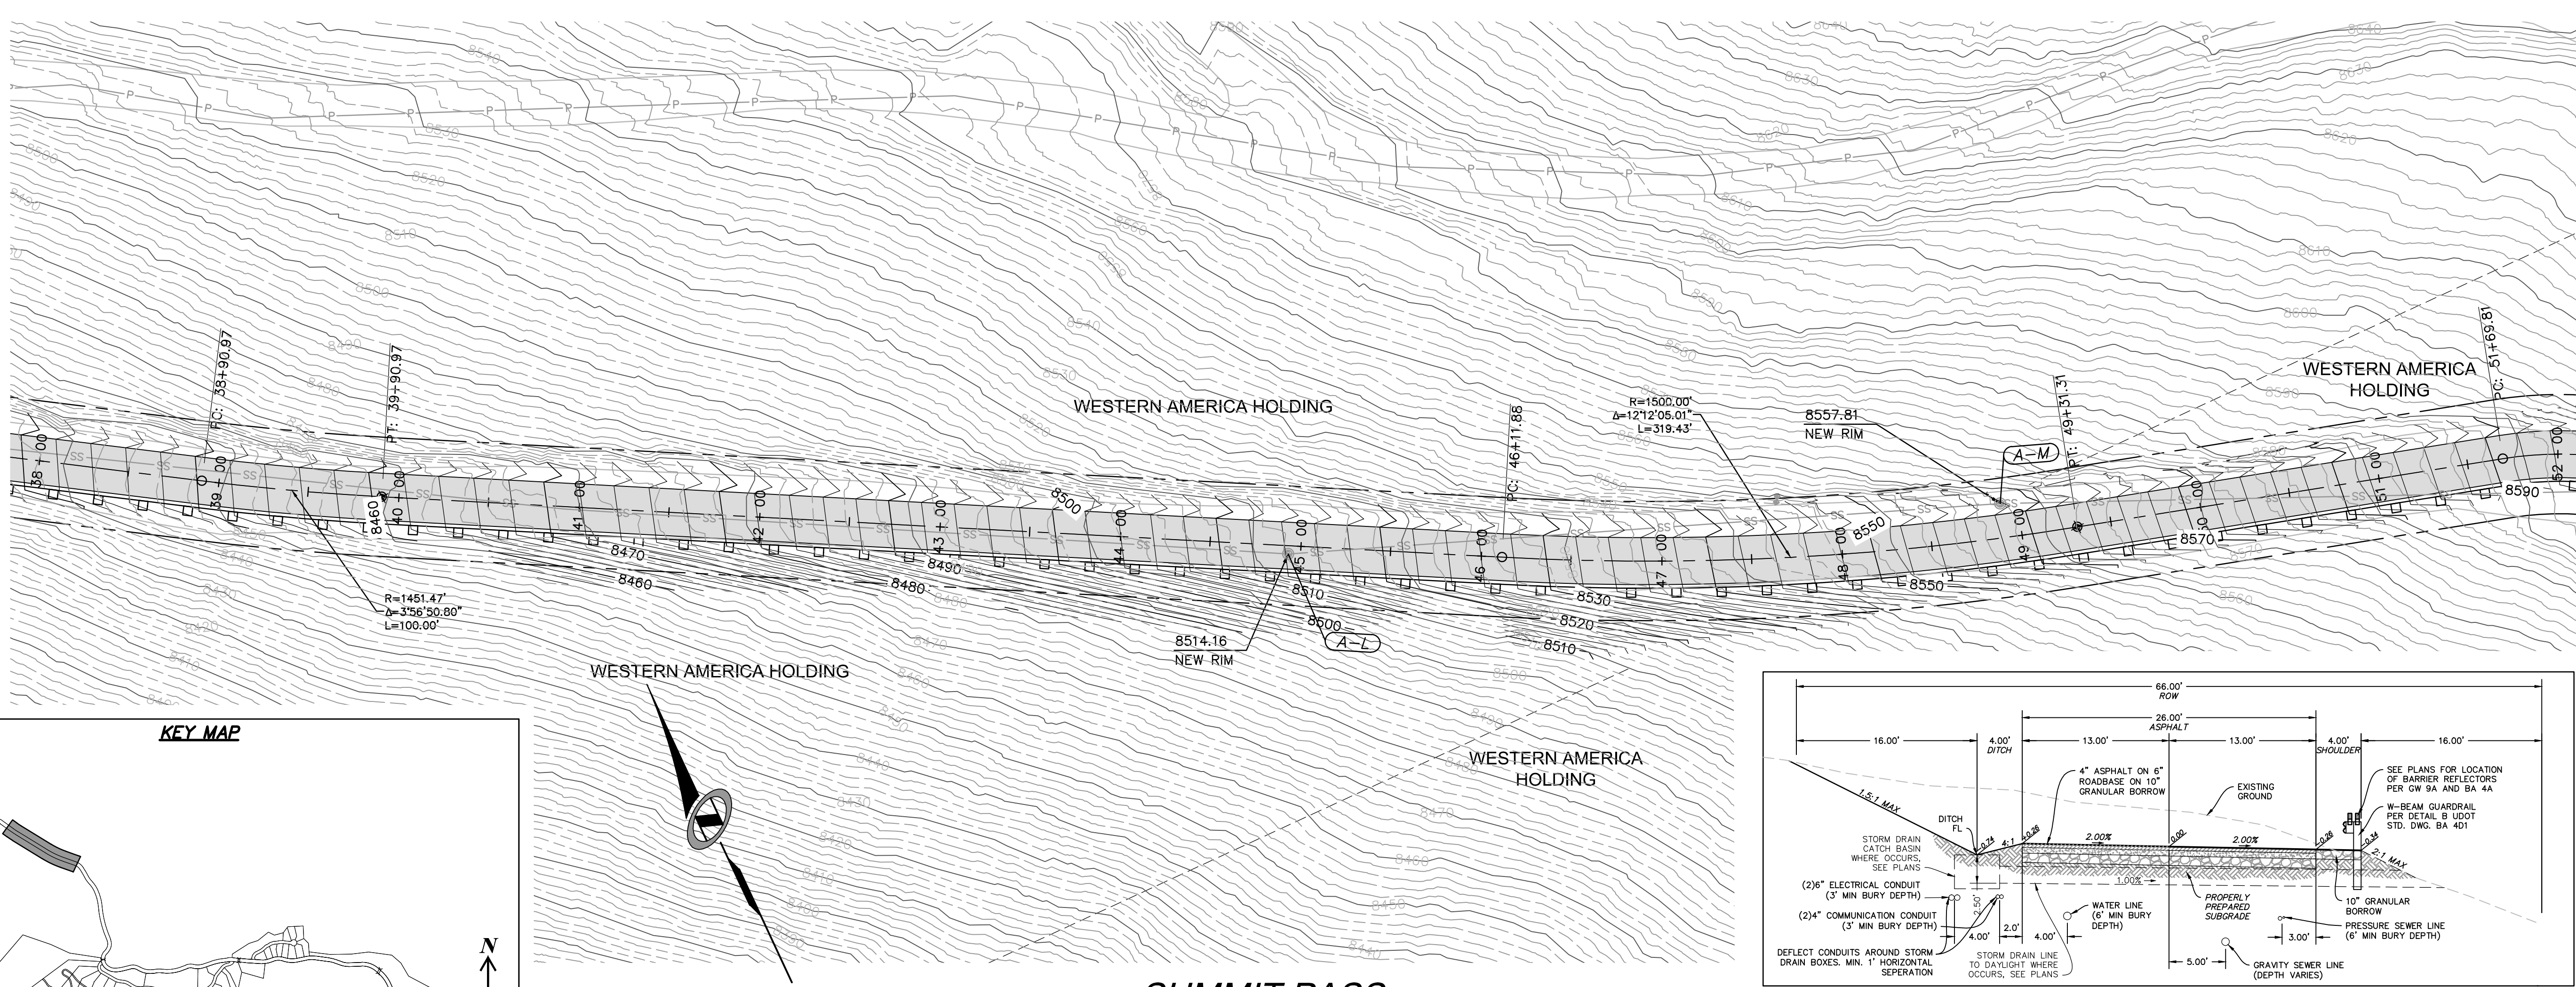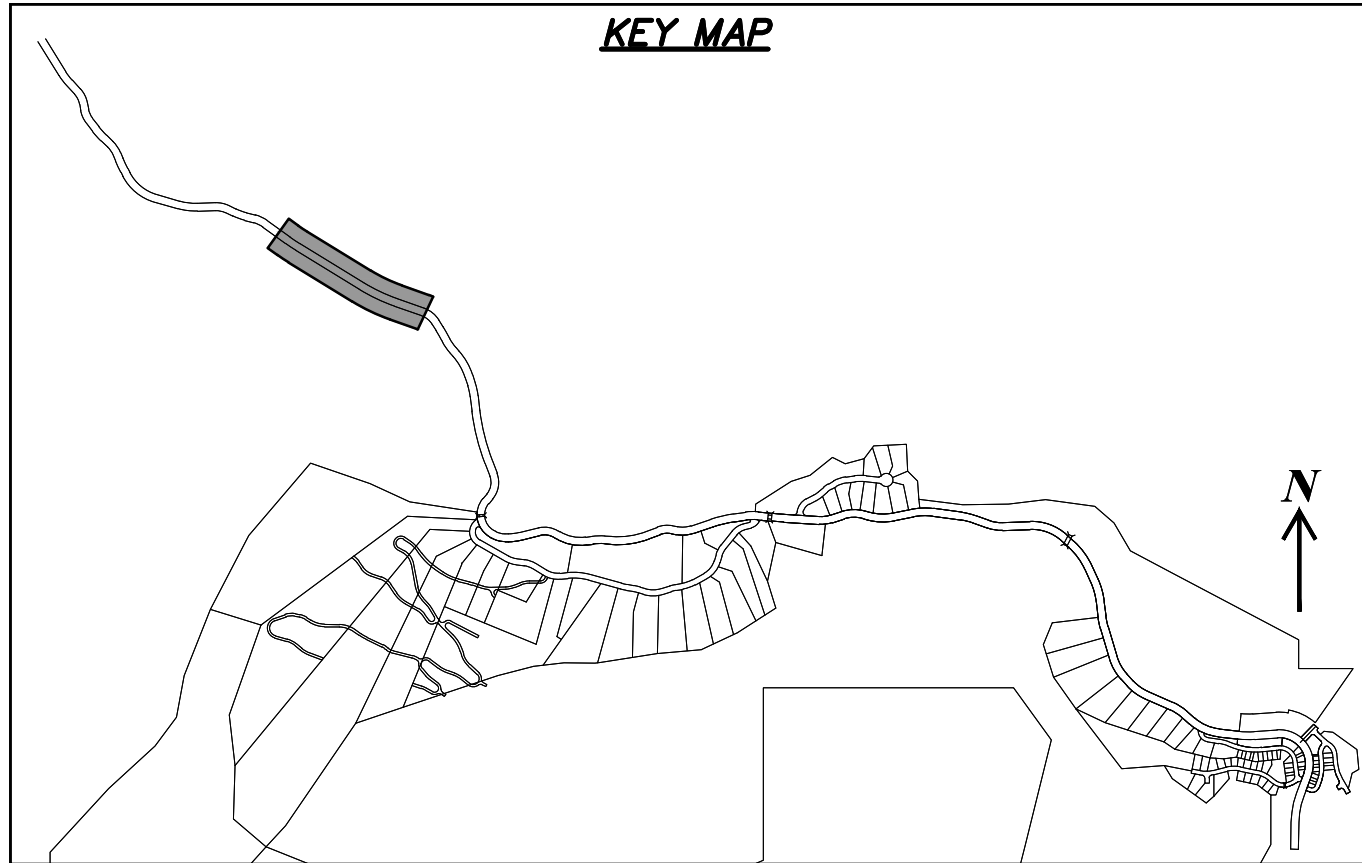

NIV5
BEYOND ENGINEERING

MURRAY, UT 84107
WWW.NIV5.COM

5217 SOUTH STATE STREET, SUITE 300
801.743.1300 TEL 801.743.0300 FAX

SHEET NUMBER
2.02

SCALE
VERTICAL: 1" = 50'
HORIZONTAL: 1" = 50'

JOB NUMBER
SLB079306




SUMMIT PASS & SPRING PARK CONSTR.

PLAN AND PROFILE
SUMMIT PASS

PREPARED FOR: SUMMIT, LLC

DATE SUBMITTED: 03/22/2013



CAUTION
The engineer preparing these plans will not be responsible for, or liable for, unauthorized changes to or uses of these plans. The engineer's responsibility is limited to the design and construction of the project as shown on these plans and must be approved by the engineer of these plans.

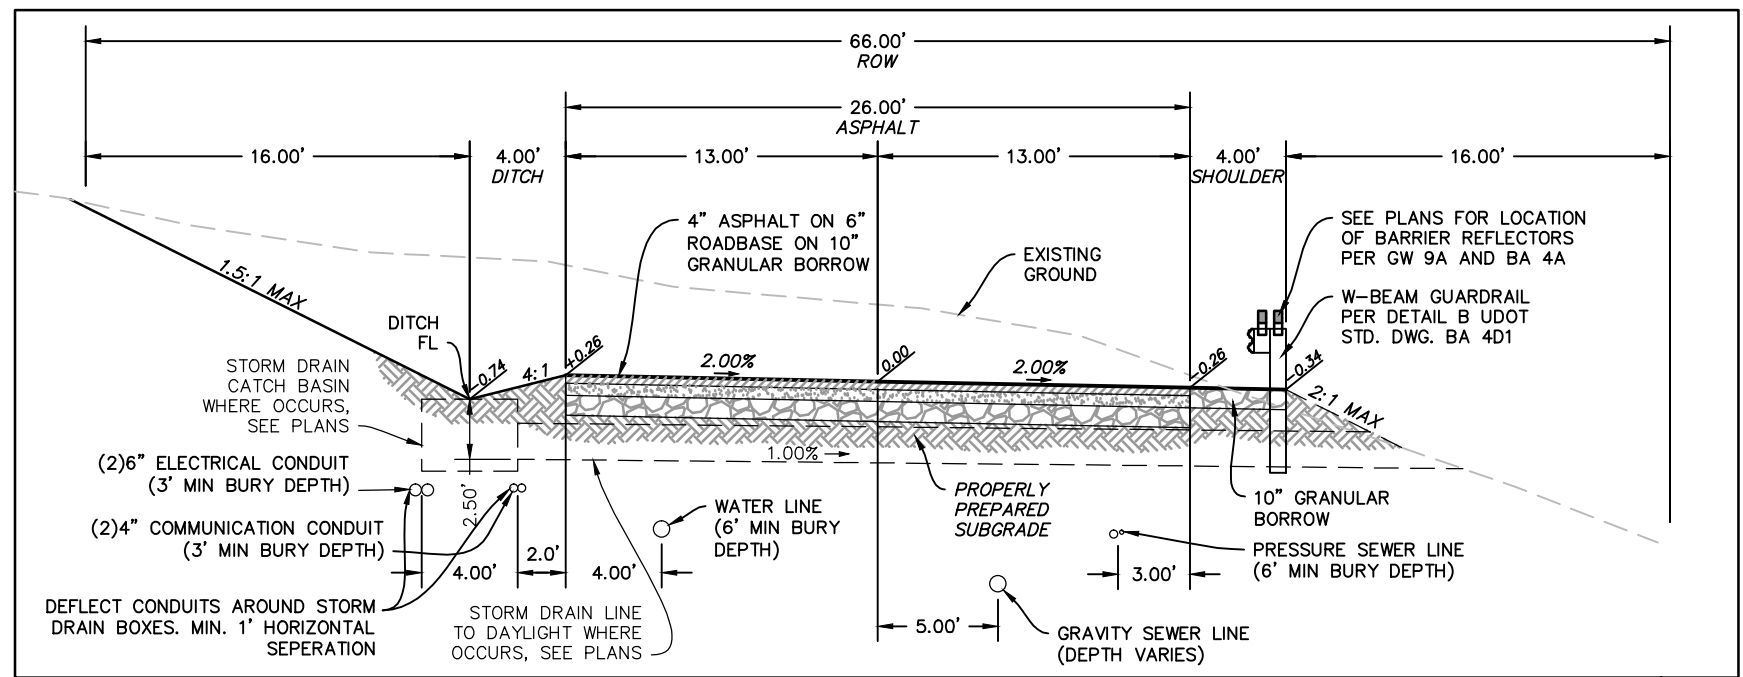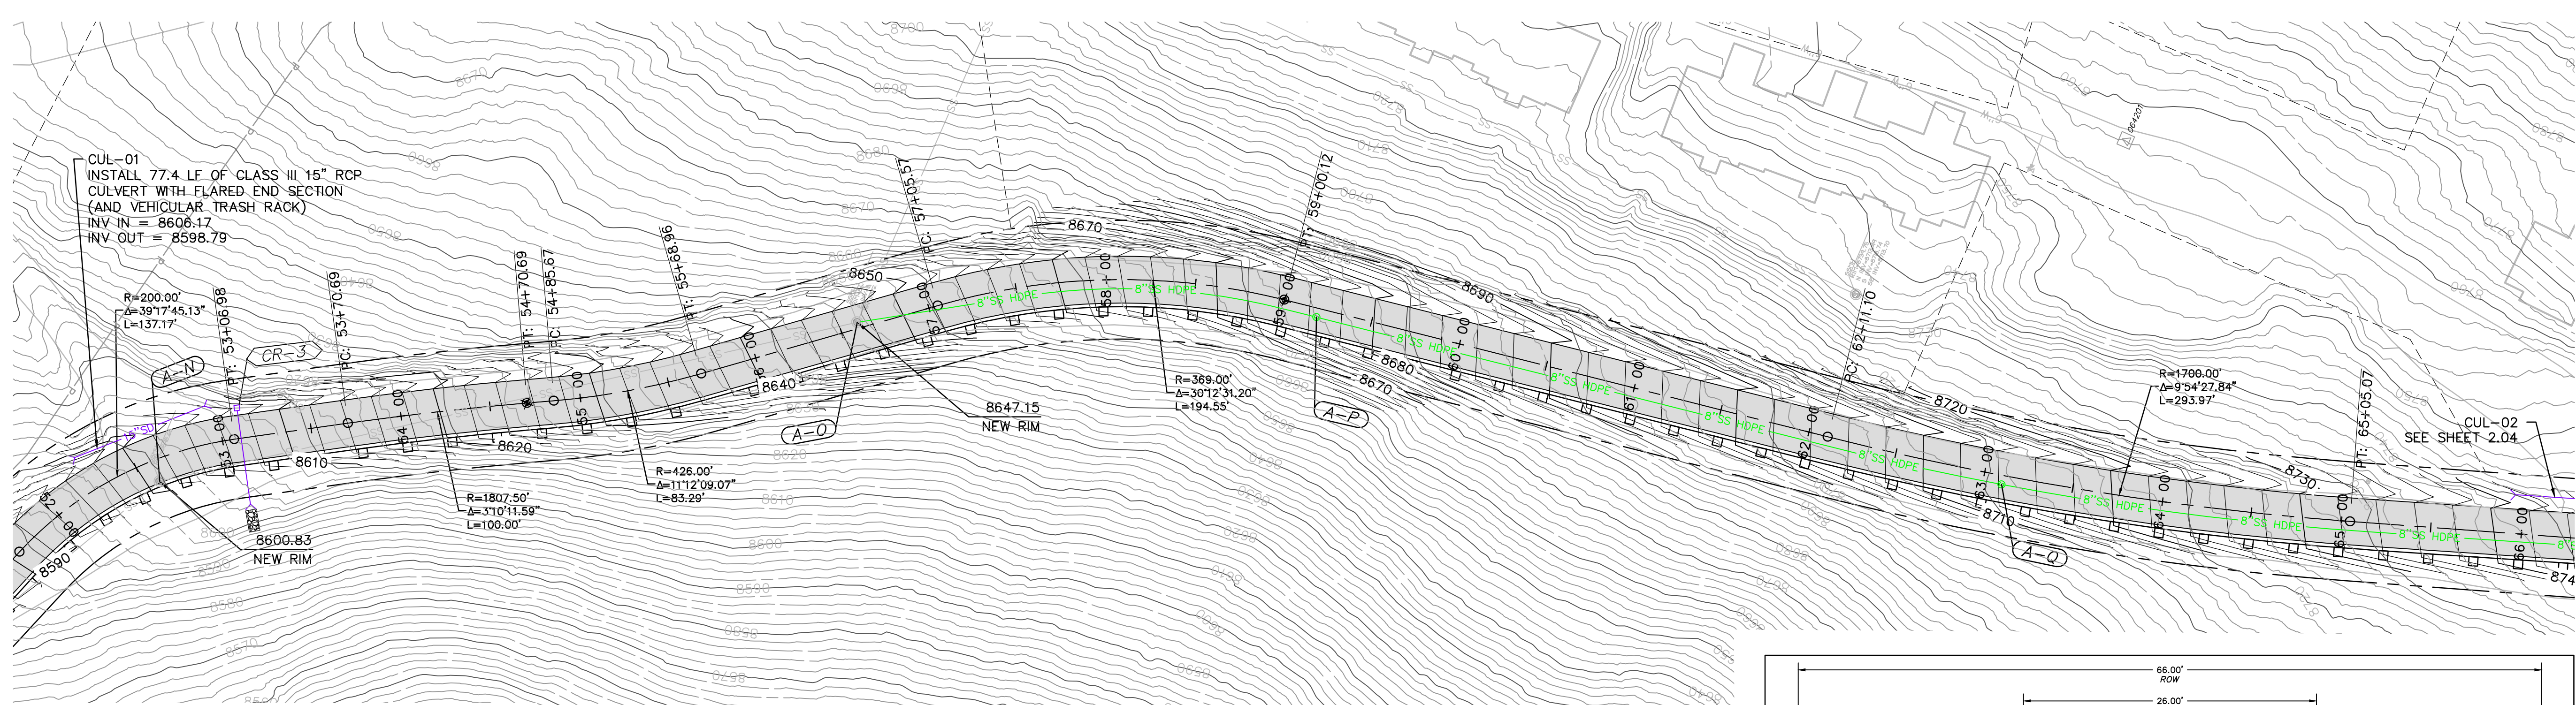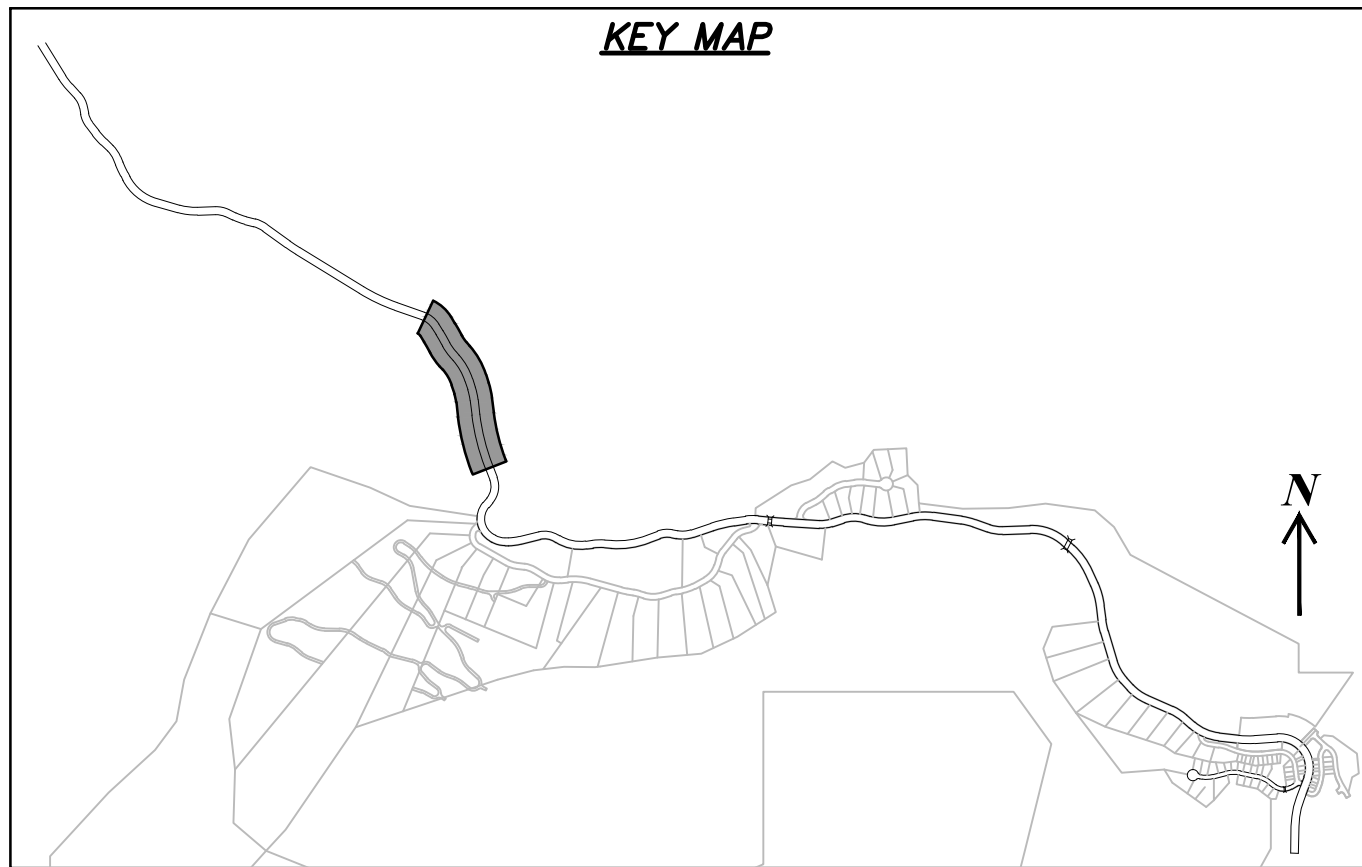

NOTE
1. LOCATION AND ELEVATION OF EXISTING MANHOLE HAS BEEN PROVIDED BY POWDER MOUNTAIN WATER AND SEWER IMPROVEMENT DISTRICT. INVERT ELEVATIONS HAVE BEEN ASSUMED TO BE APPROXIMATELY 6' DEEP. CONTRACTOR TO LOCATE AND VERIFY RIM AND INVERT ELEVATIONS.

SUMMIT PASS

STA: 52+00.00 TO 66+00.00

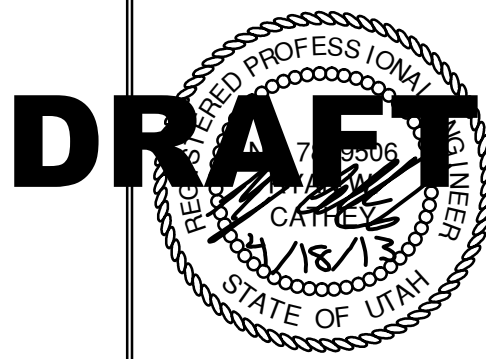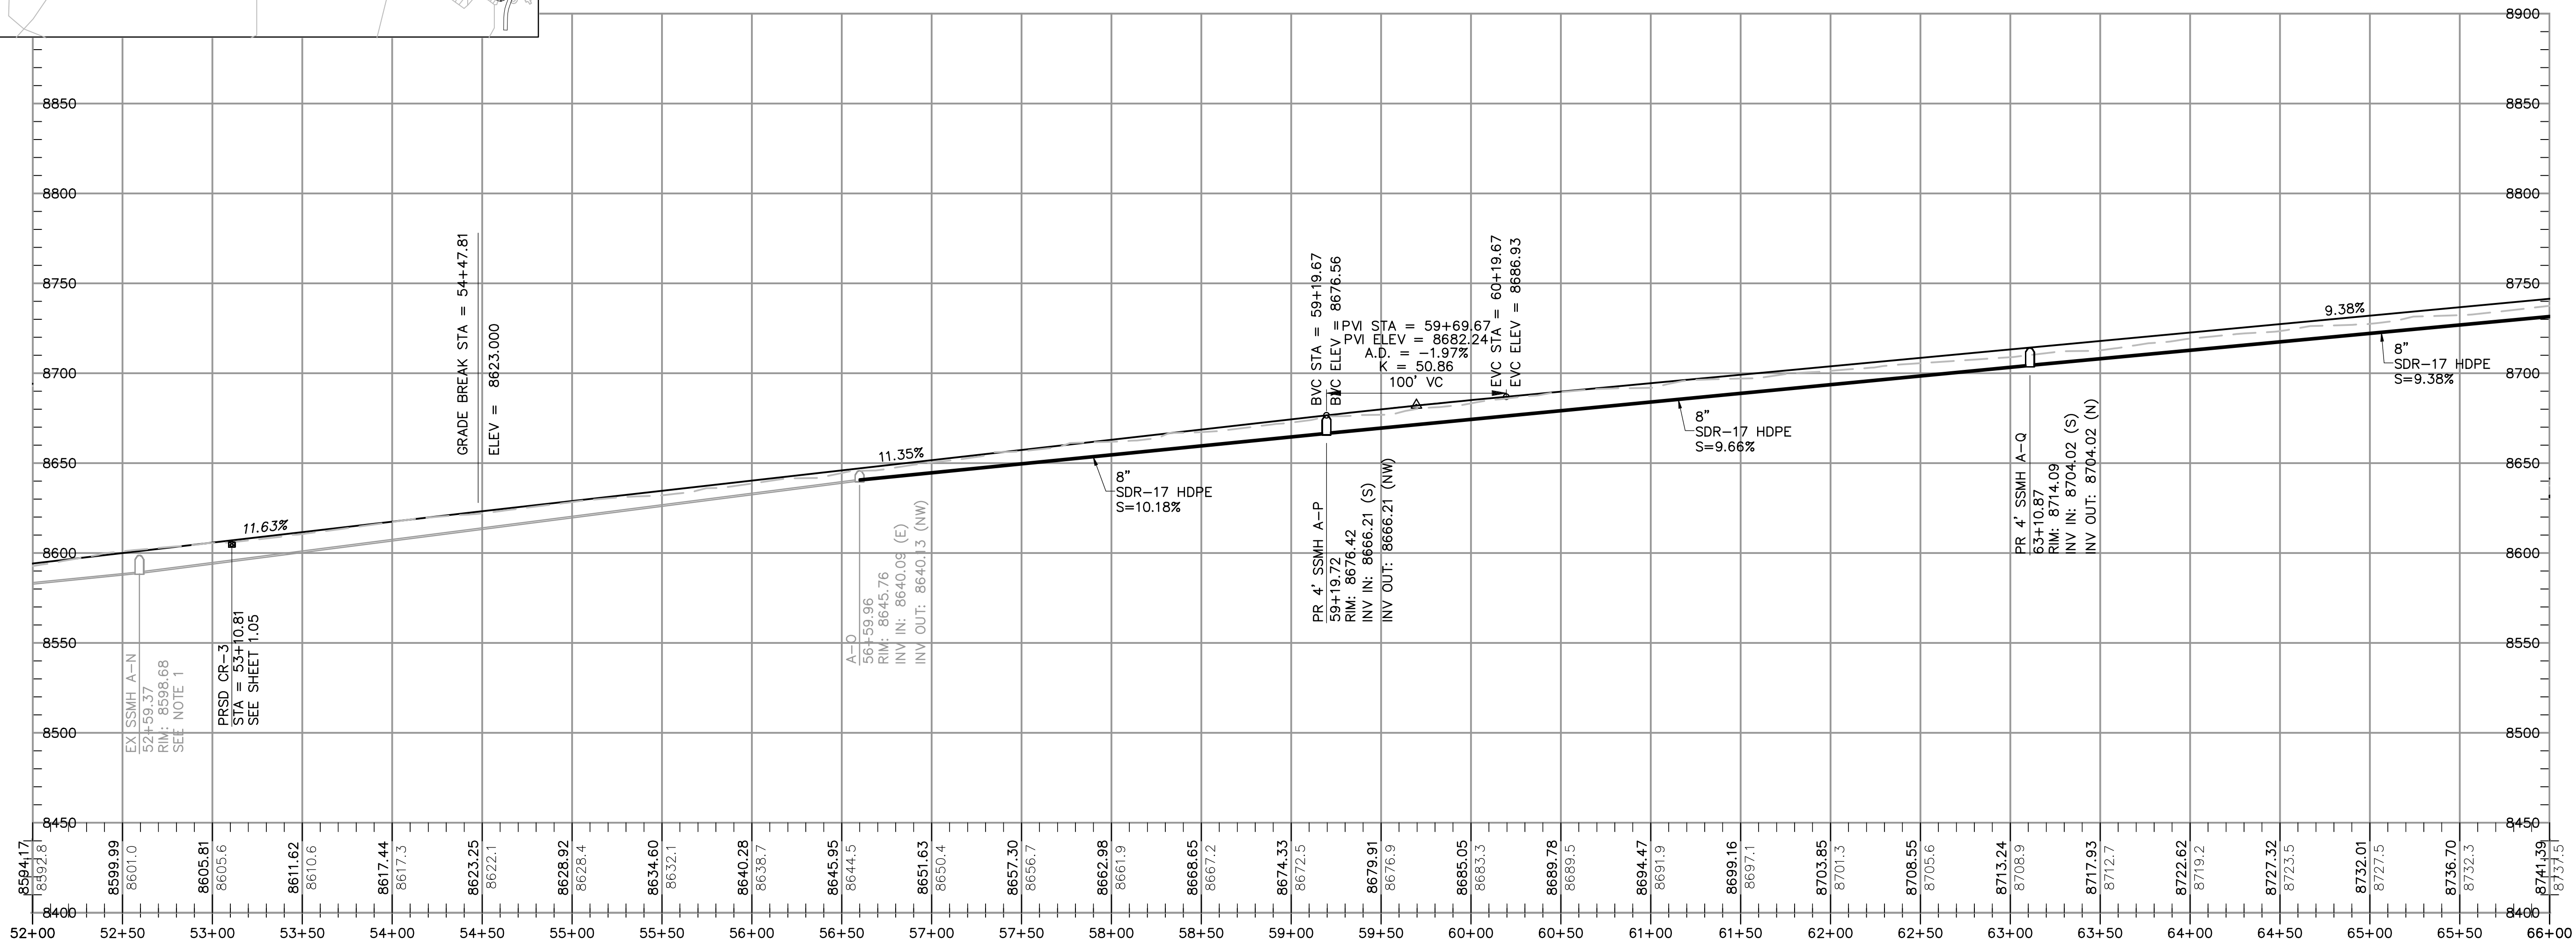

NV5
BEYOND ENGINEERING

5217 SOUTH STATE STREET, SUITE 300
801743.8000 TEL. 801743.0800 FAX

MURRAY, UT 84107
WWW.NV5.COM

SUMMIT PASS & SPRING PARK CONSTR.

**PLAN AND PROFILE
SUMMIT PASS**

PREPARED FOR: SUMMIT, LLC

DATE SUBMITTED: 03/22/2013




CAUTION
The engineer preparing these plans will not be responsible for, or liable for, unauthorized changes to or uses of these plans. The engineer's responsibility is limited to the design and construction of the project as shown on these plans.

NO.	BY	DATE	REVISIONS




SHEET NUMBER
2.03

SCALE
VERTICAL: 1" = 50'
HORIZONTAL: 1" = 50'

JOB NUMBER
SLB079306

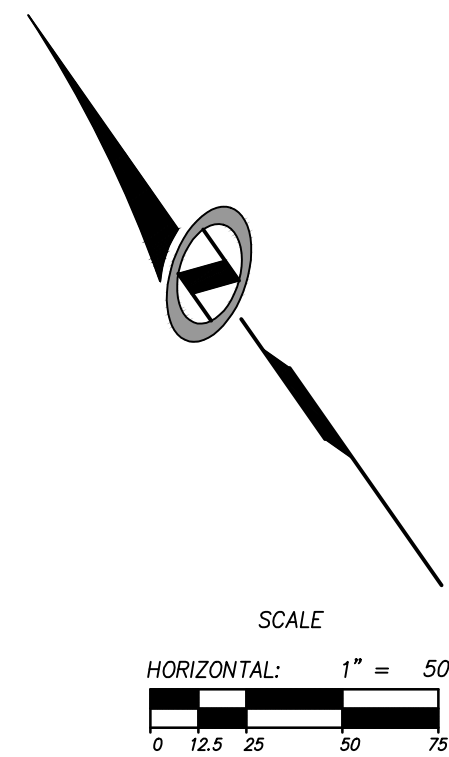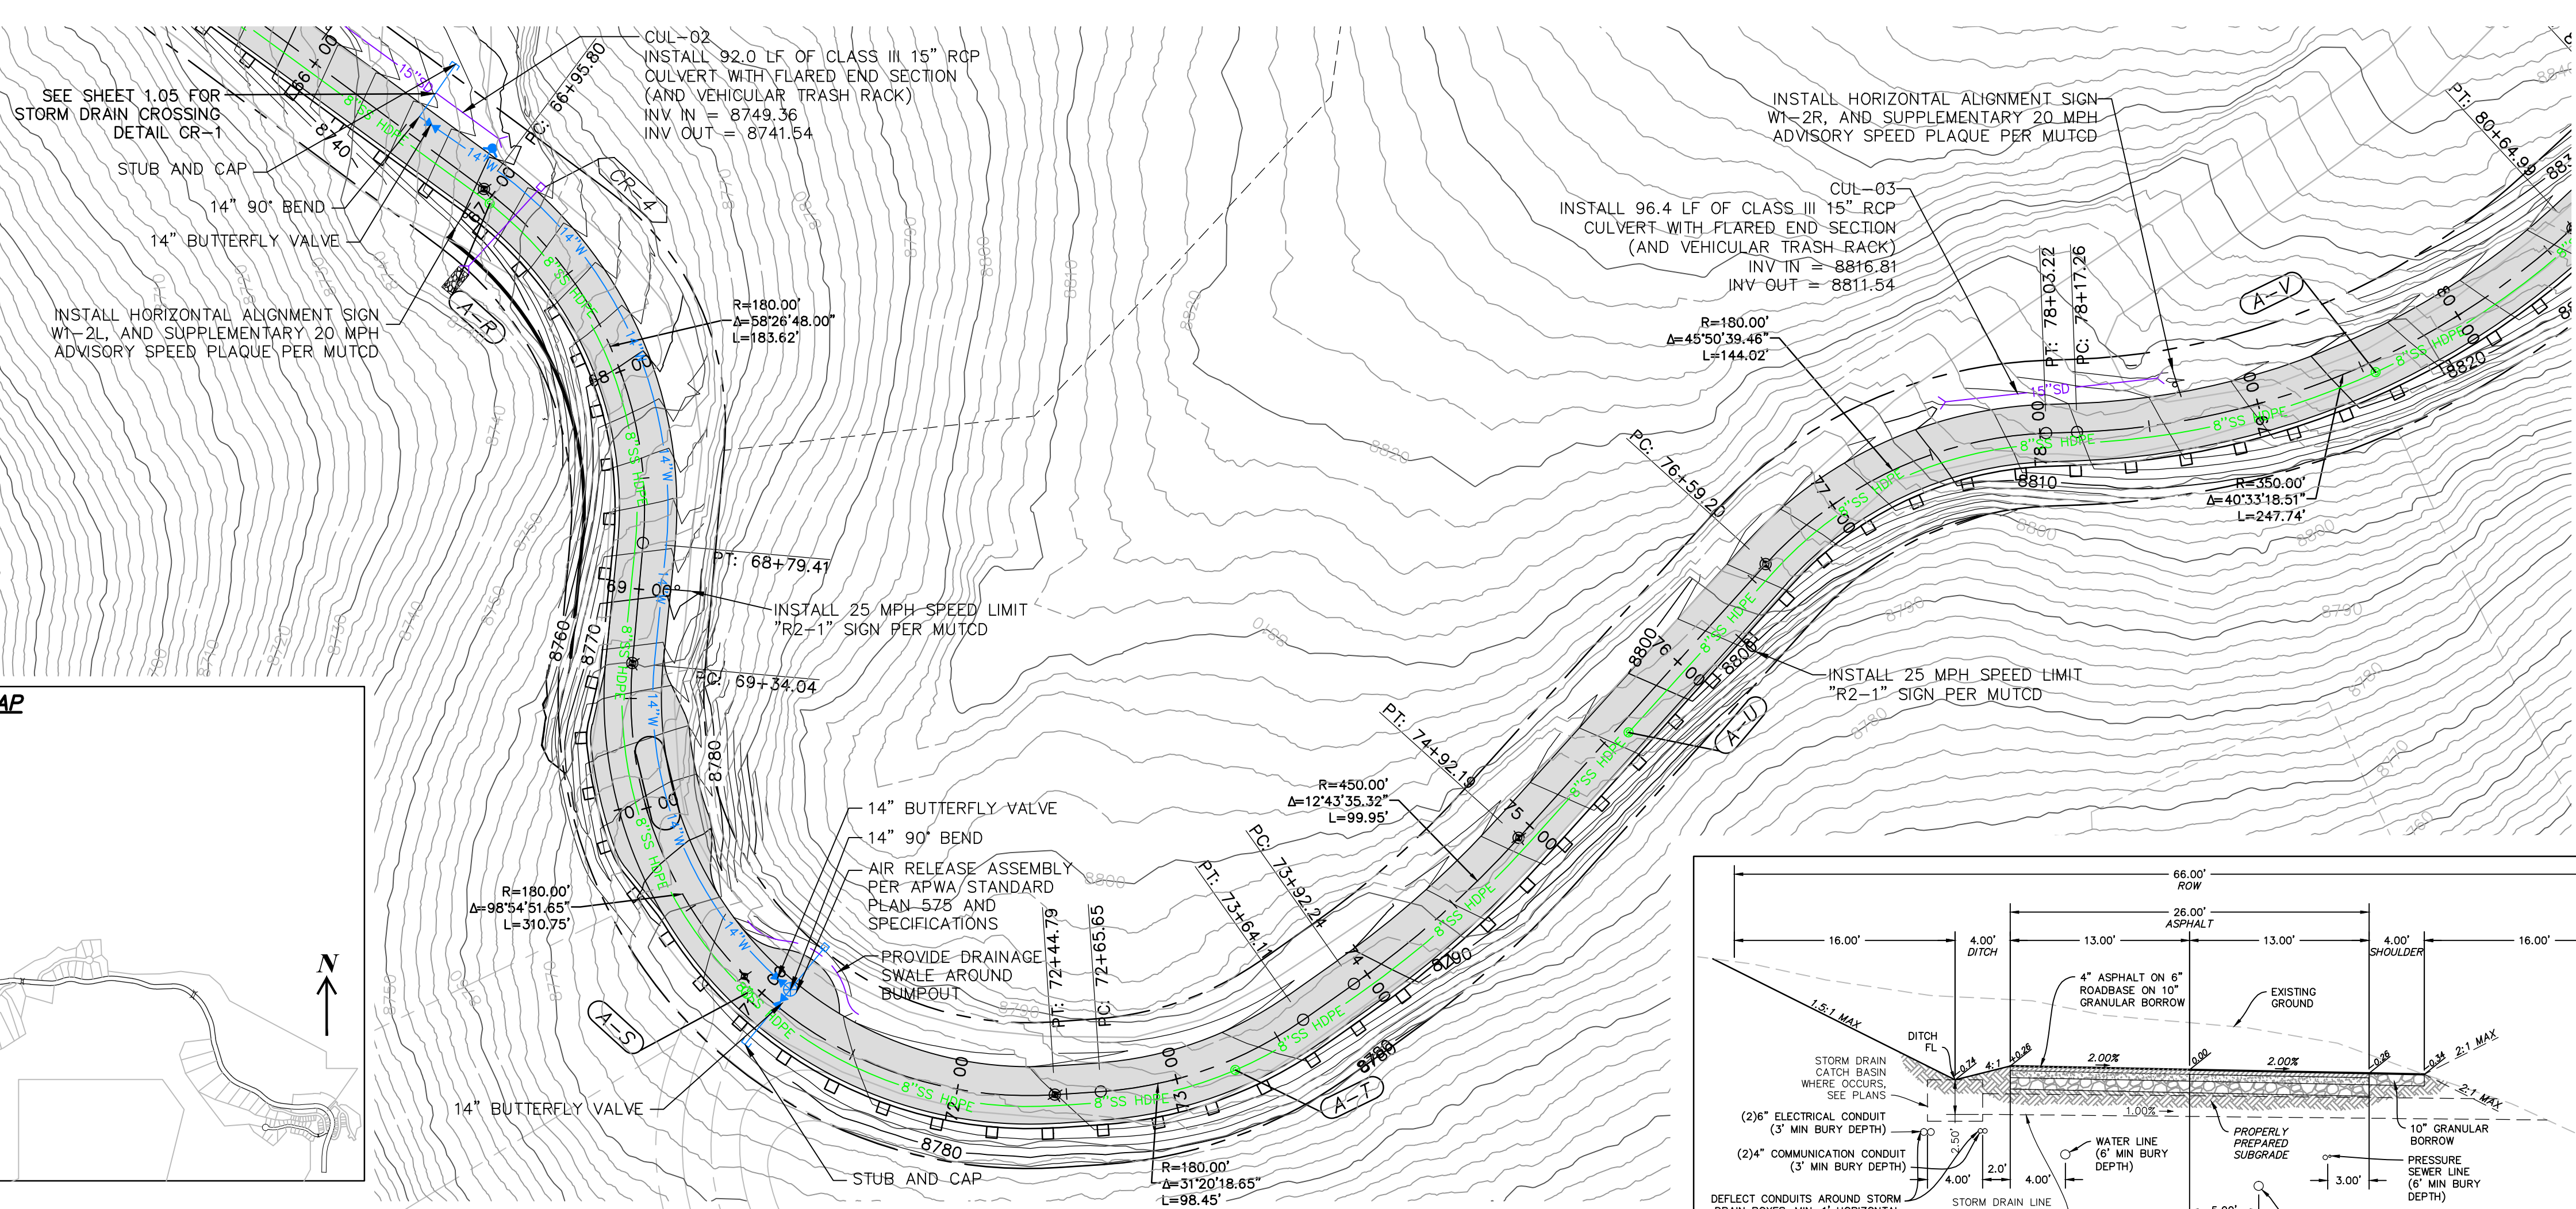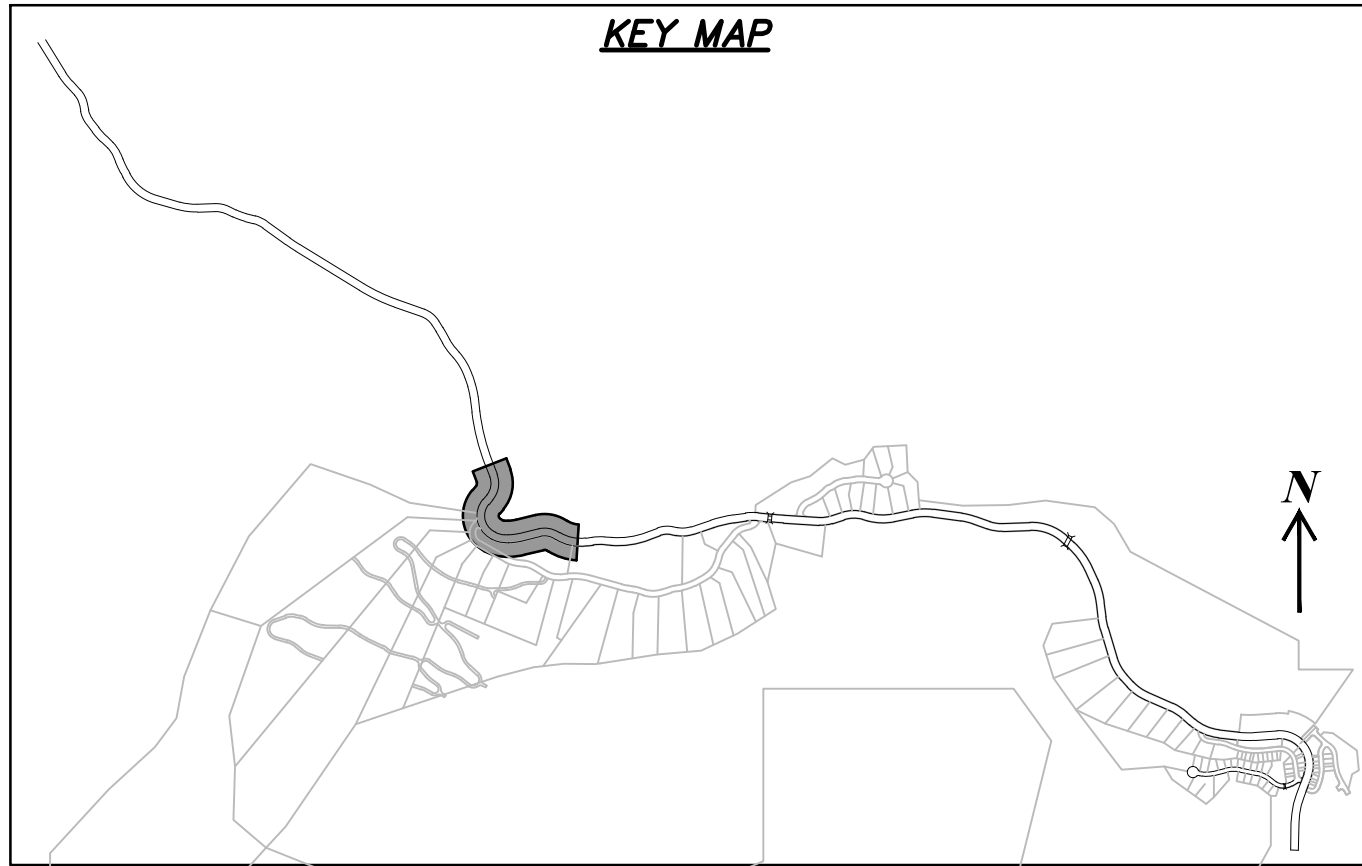

SUMMIT PASS
STA: 66+00.00 TO 80+00.00

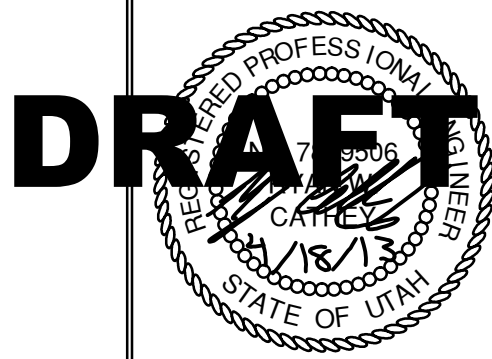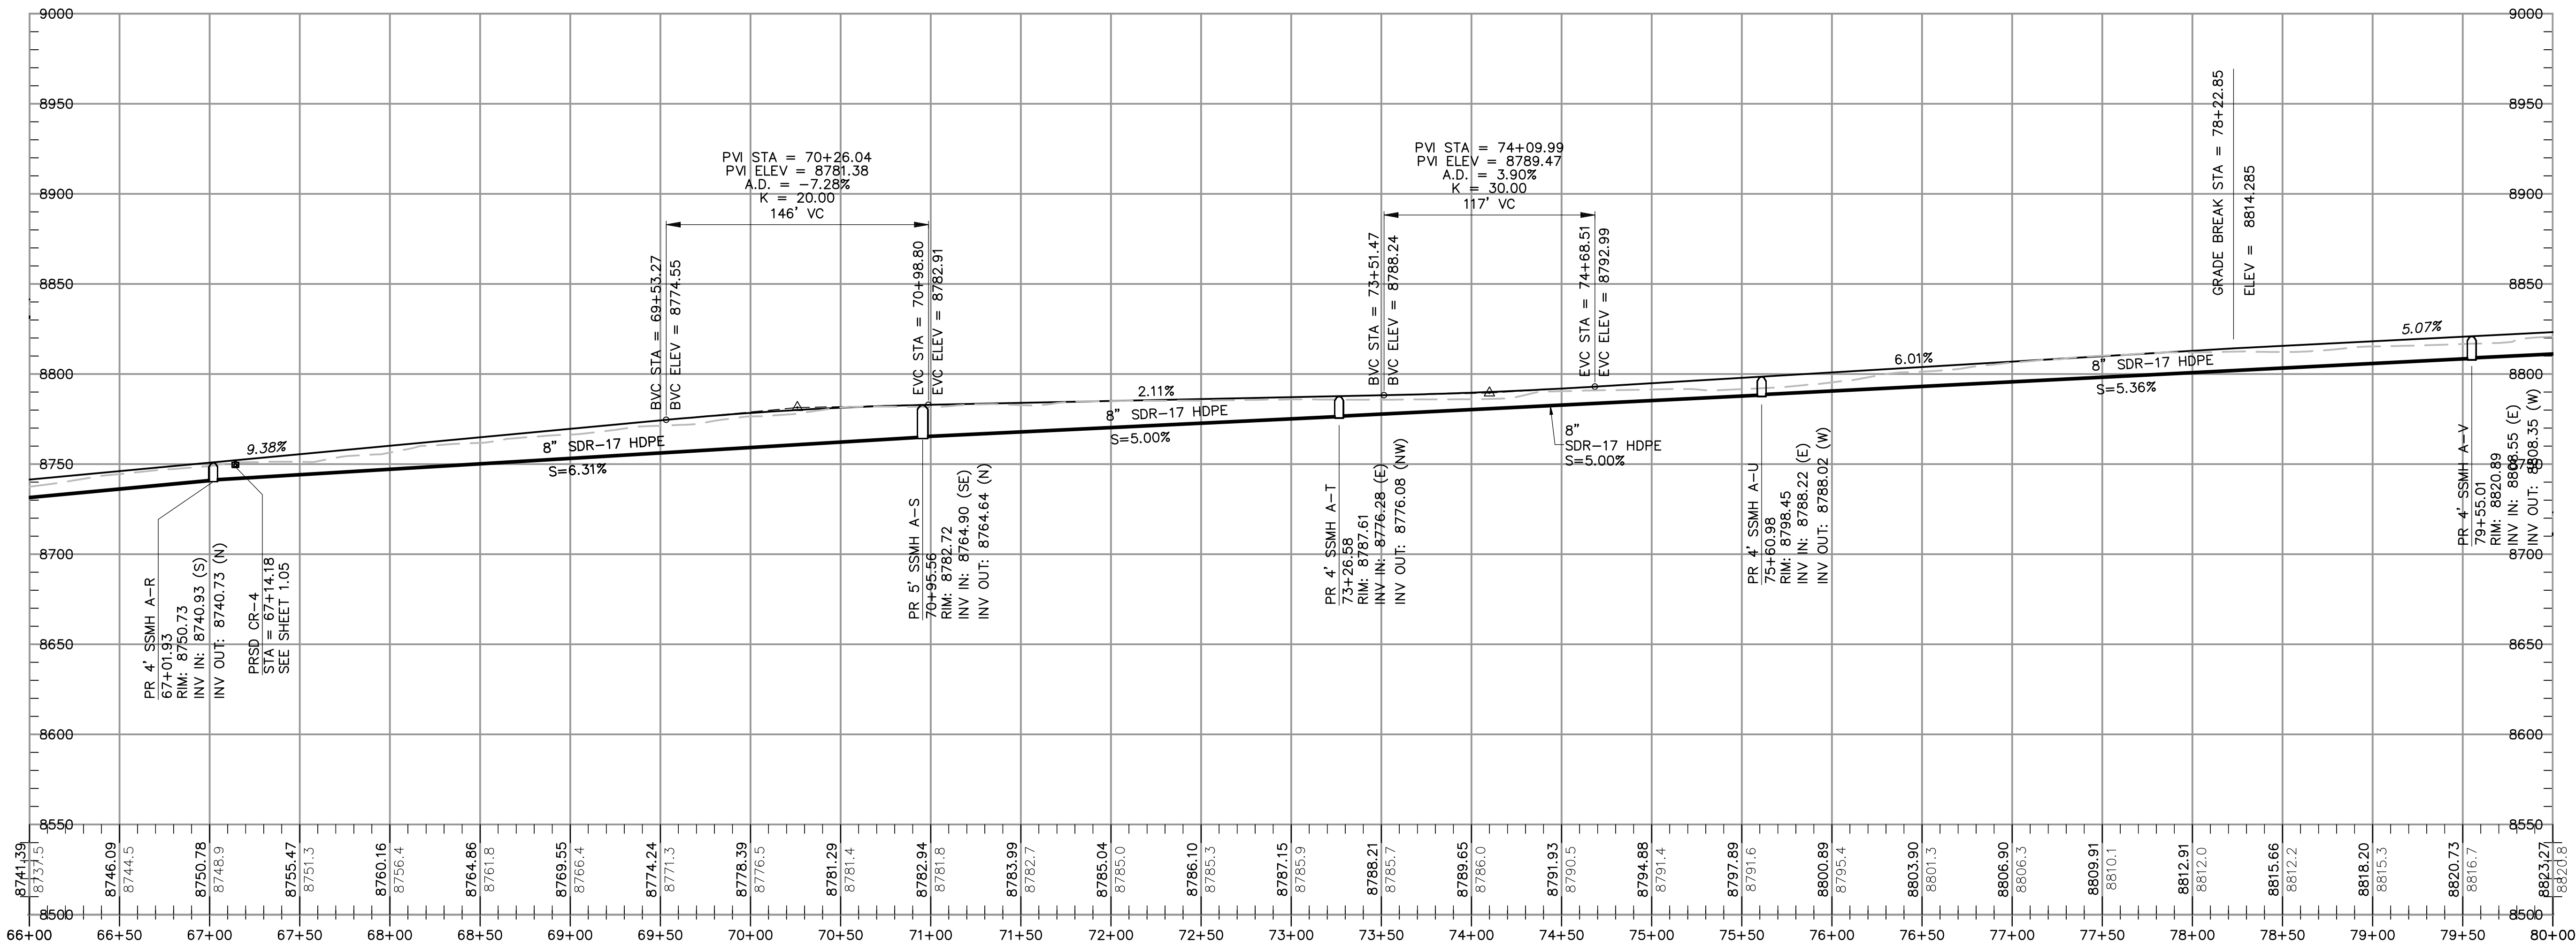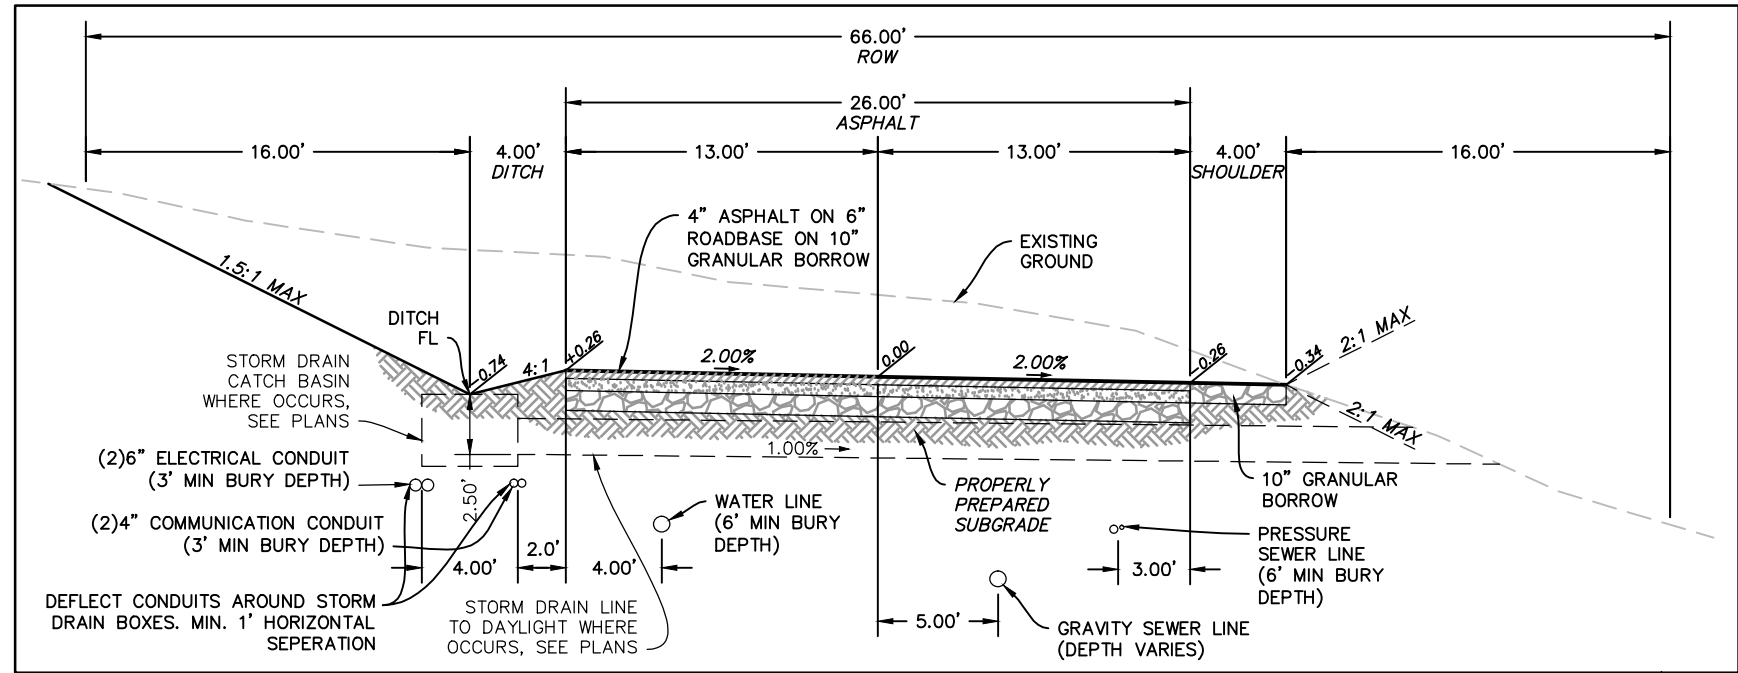

NV5
BEYOND ENGINEERING

5217 SOUTH STATE STREET, SUITE 300
801743.0800 TEL. 801743.0800 FAX

MURRAY, UT 84007
WWW.NV5.COM

SUMMIT PASS & SPRING PARK CONSTR.

PLAN AND PROFILE
SUMMIT PASS

SHEET NUMBER
2.04


SCALE
VERTICAL: 1" = 50'
HORIZONTAL: 1" = 50'

JOB NUMBER
SLB079306


PREPARED FOR: SUMMIT, LLC

DATE SUBMITTED: 03/22/2013

REVISIONS
NO. BY DATE
The engineer preparing these plans will not be responsible for, or liable for, unauthorized changes to or uses of these plans, and must be approved by the preparer of these plans.

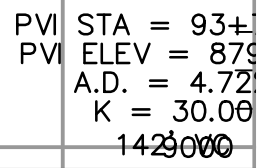

DRAFT

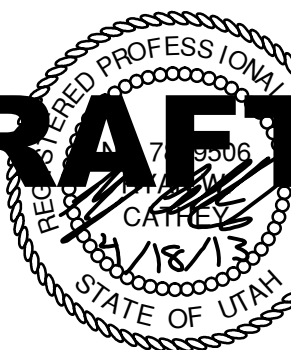

SCALE
VERTICAL: 1" = 50'
HORIZONTAL: 1" = 50'

JOB NUMBER
SLB079306

SUMMIT PASS & SPRING PARK CONSTR.


PREPARED FOR: SUMMIT, LLC

MURRAY, UT 84107
WWW.NV5.COM

5217 SOUTH STATE STREET, SUITE 300
801.743.1300 TEL 801.743.0300 FAX

DATE SUBMITTED: 03/22/2013

CAUTION The engineer preparing these plans will not be responsible for, or liable for, unauthorized changes to or uses of these plans. All changes to the plans must be in writing and must be approved by the preparer of these plans.

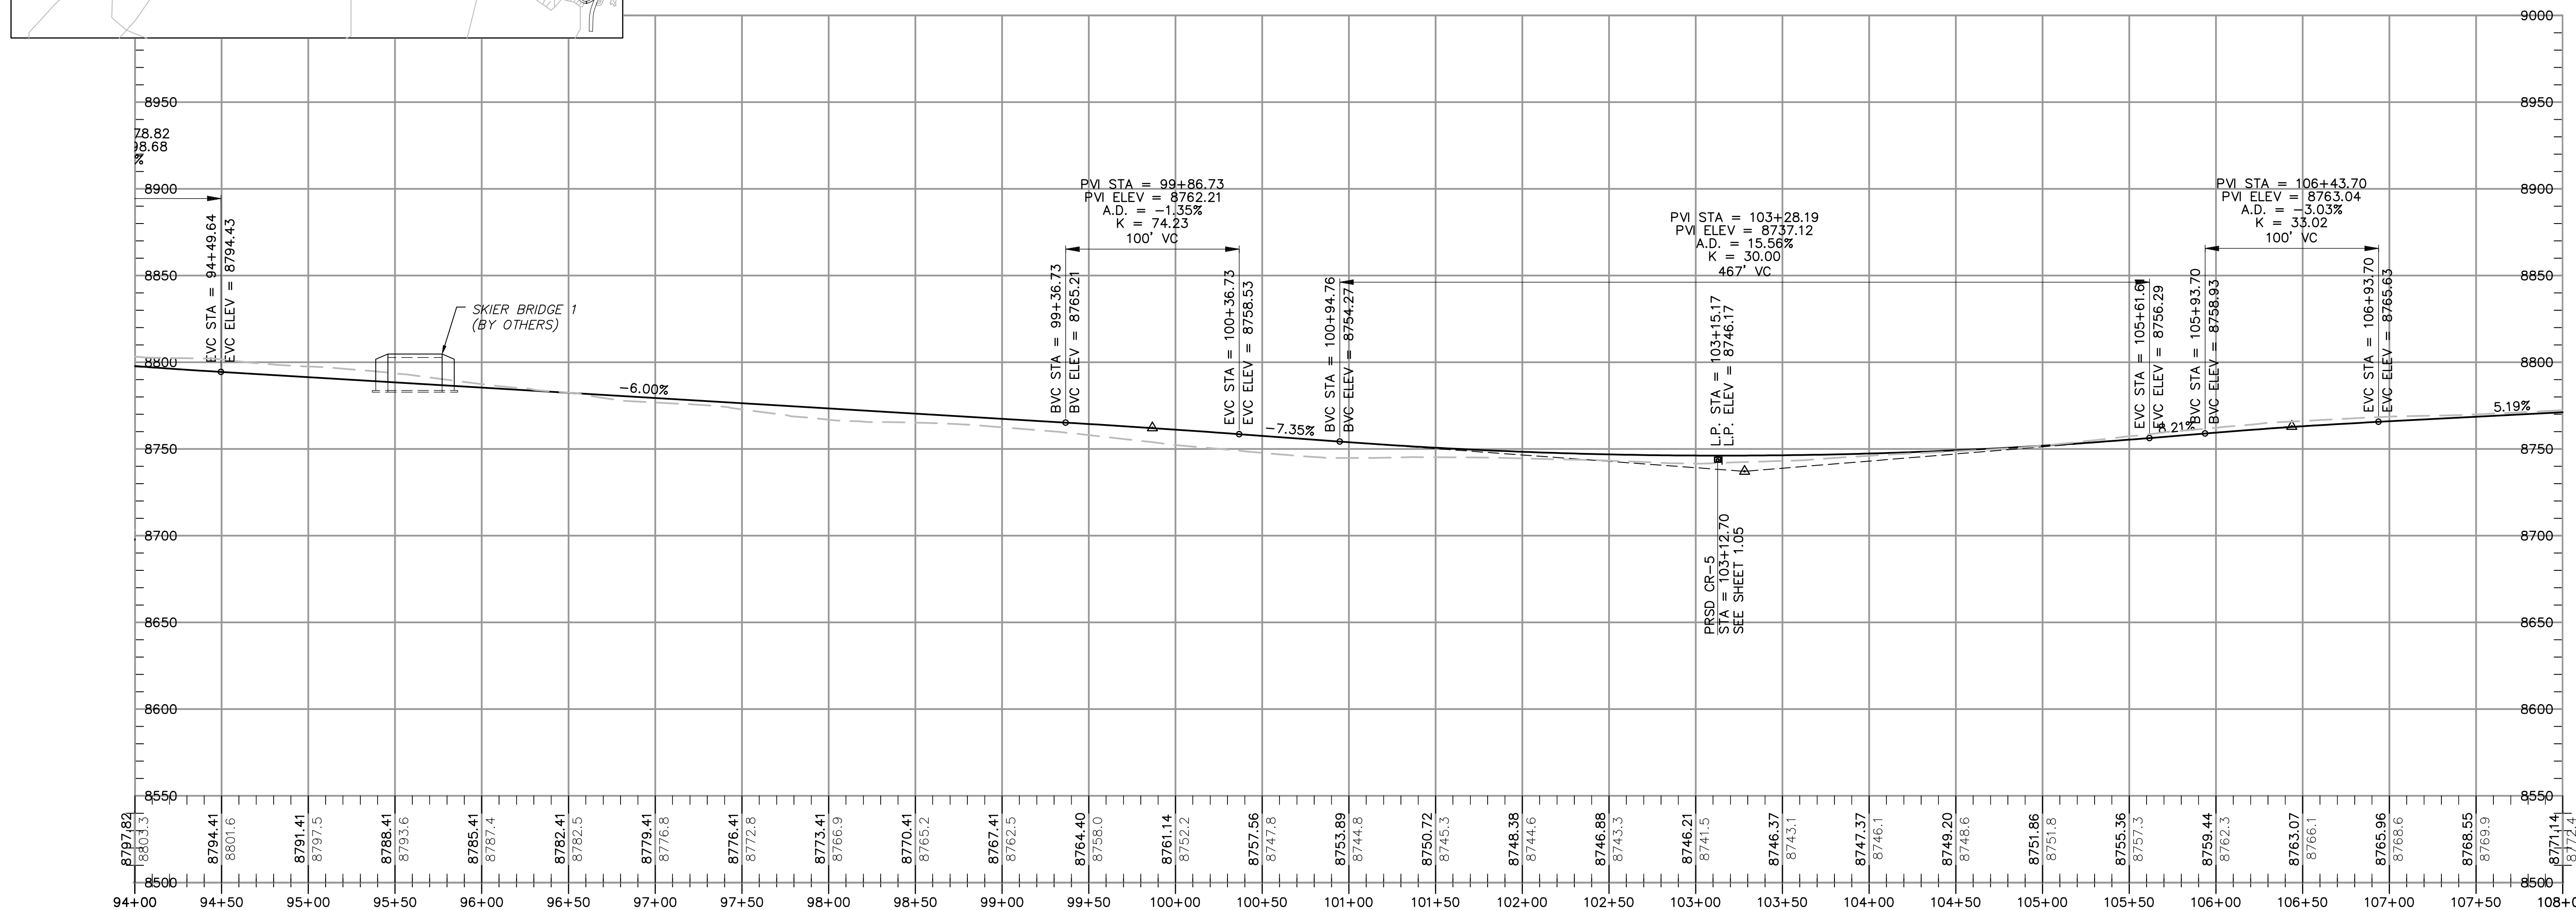

DRAFT

SHEET NUMBER
2.06

SCALE
VERTICAL: 1" = 50'
HORIZONTAL: 1" = 50'

JOB NUMBER
SLB079306

SUMMIT PASS & SPRING PARK CONSTR.

PLAN AND PROFILE SUMMIT PASS

PREPARED FOR: SUMMIT LLC

MURRAY, UT 84107
WWW.NV5.COM

AY, UT 84107
WWW.NV5.COM





BEYOND ENGINEERING




5217 SOUTH STATE STREET, SUITE 300
801743.1300 TEL 801743.0300 FAX

AY, UT 84107
WWW.NV5.COM

DATE SUBMITTED: 03/22/2013

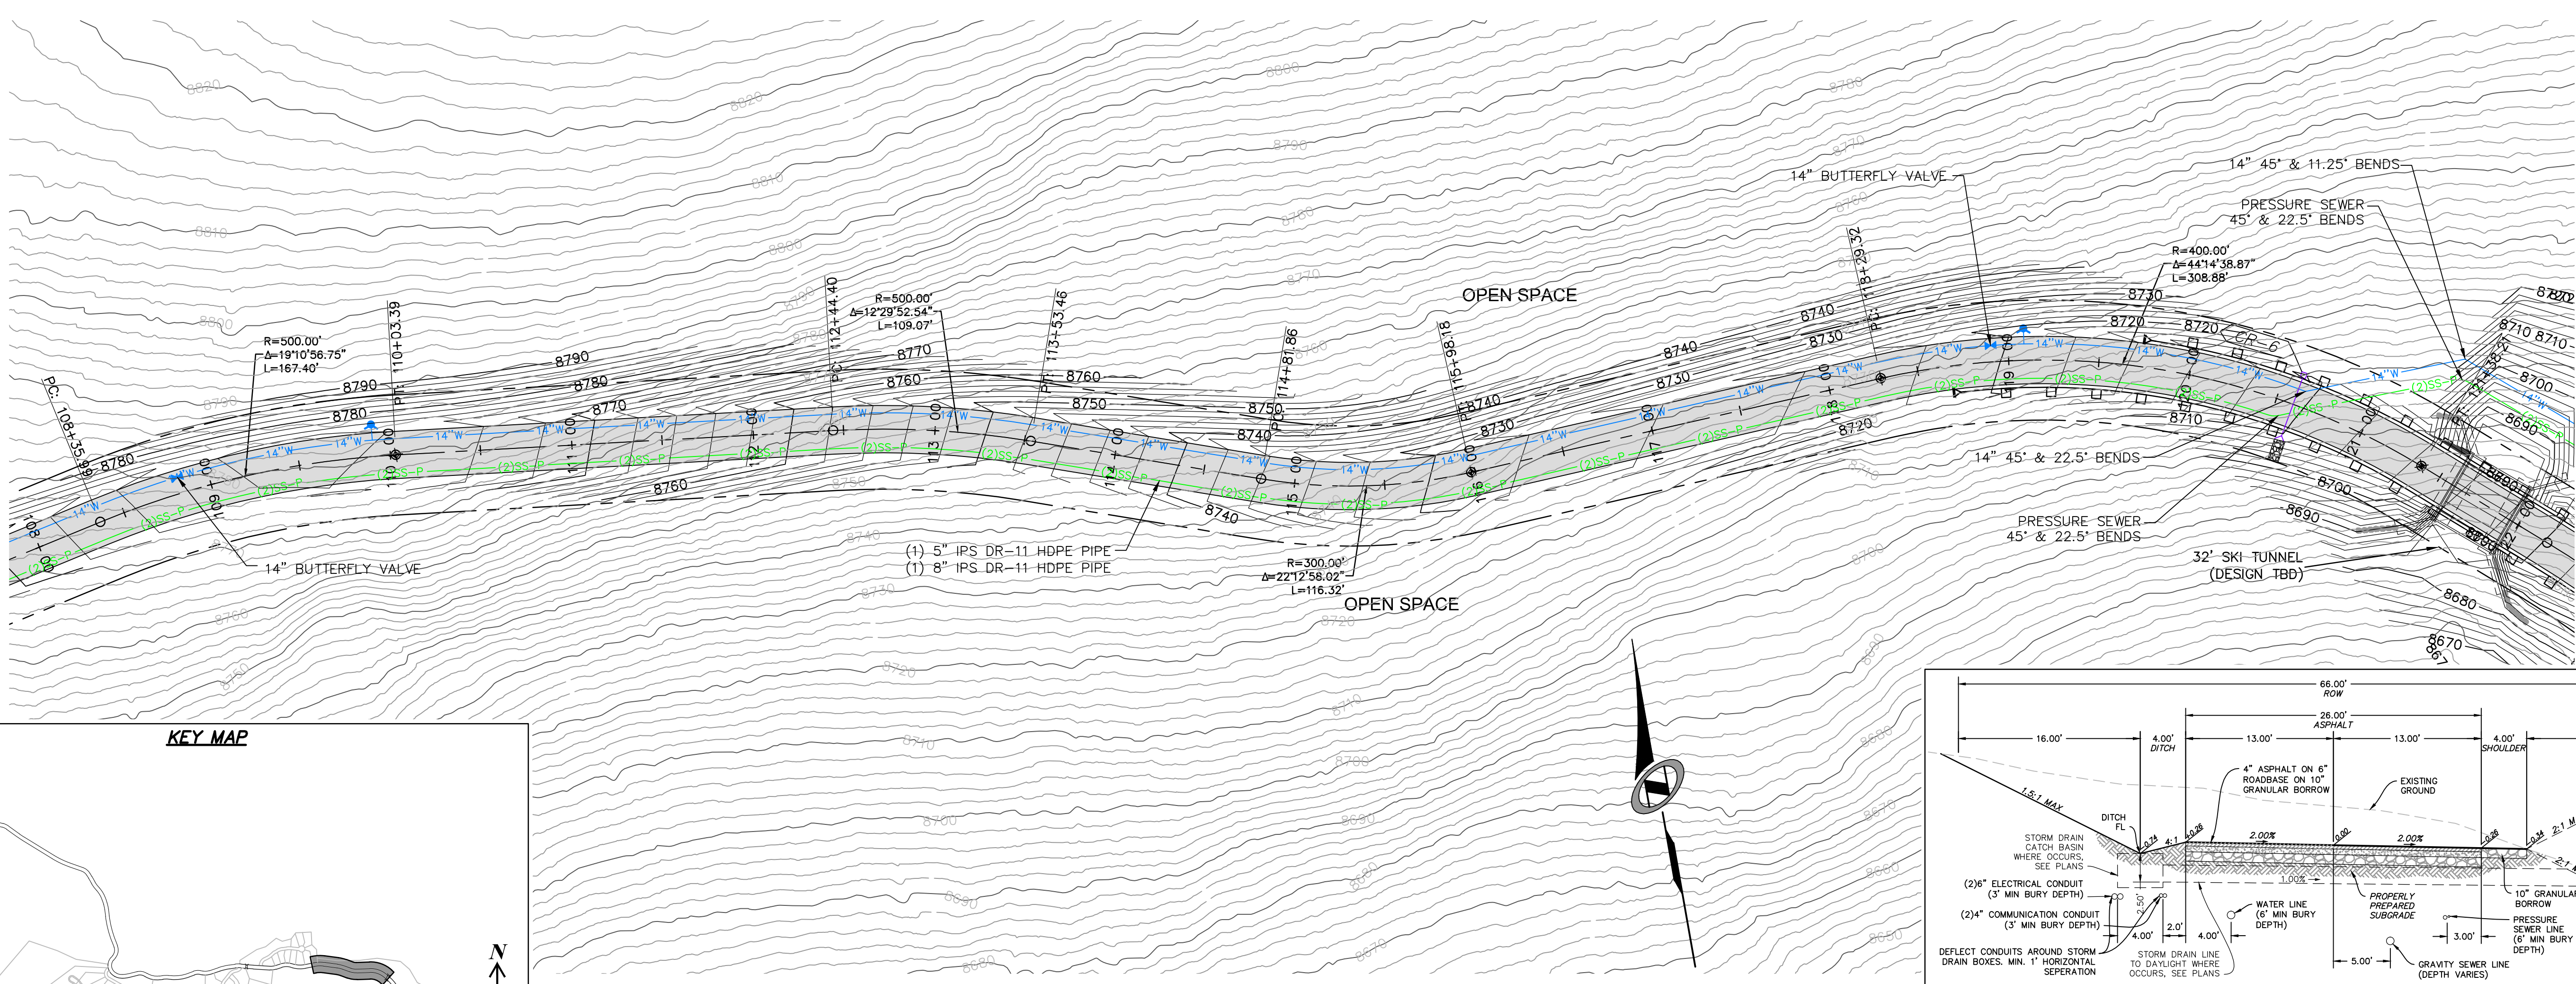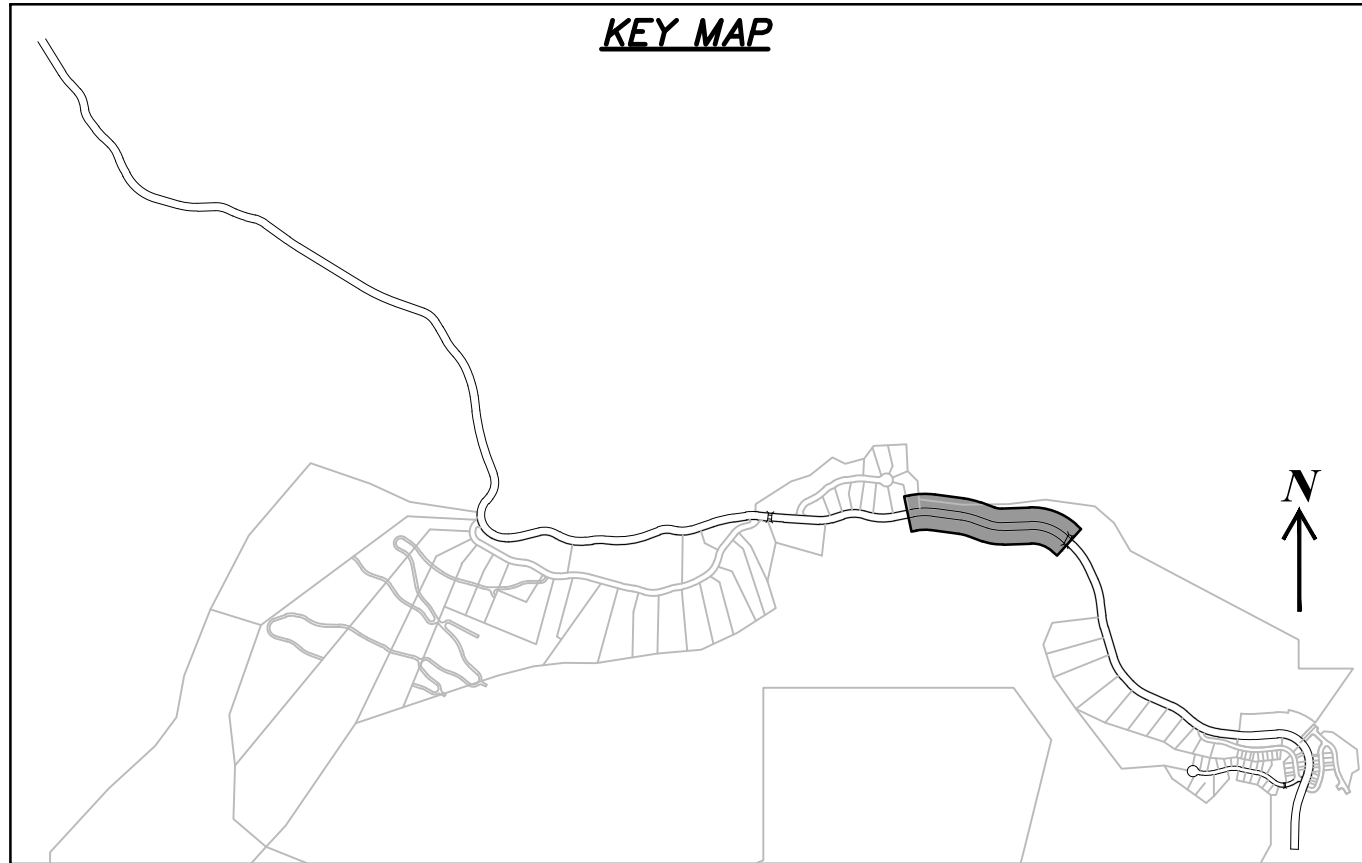

SUMMIT PASS
STA: 108+00.00 TO 122+00.00

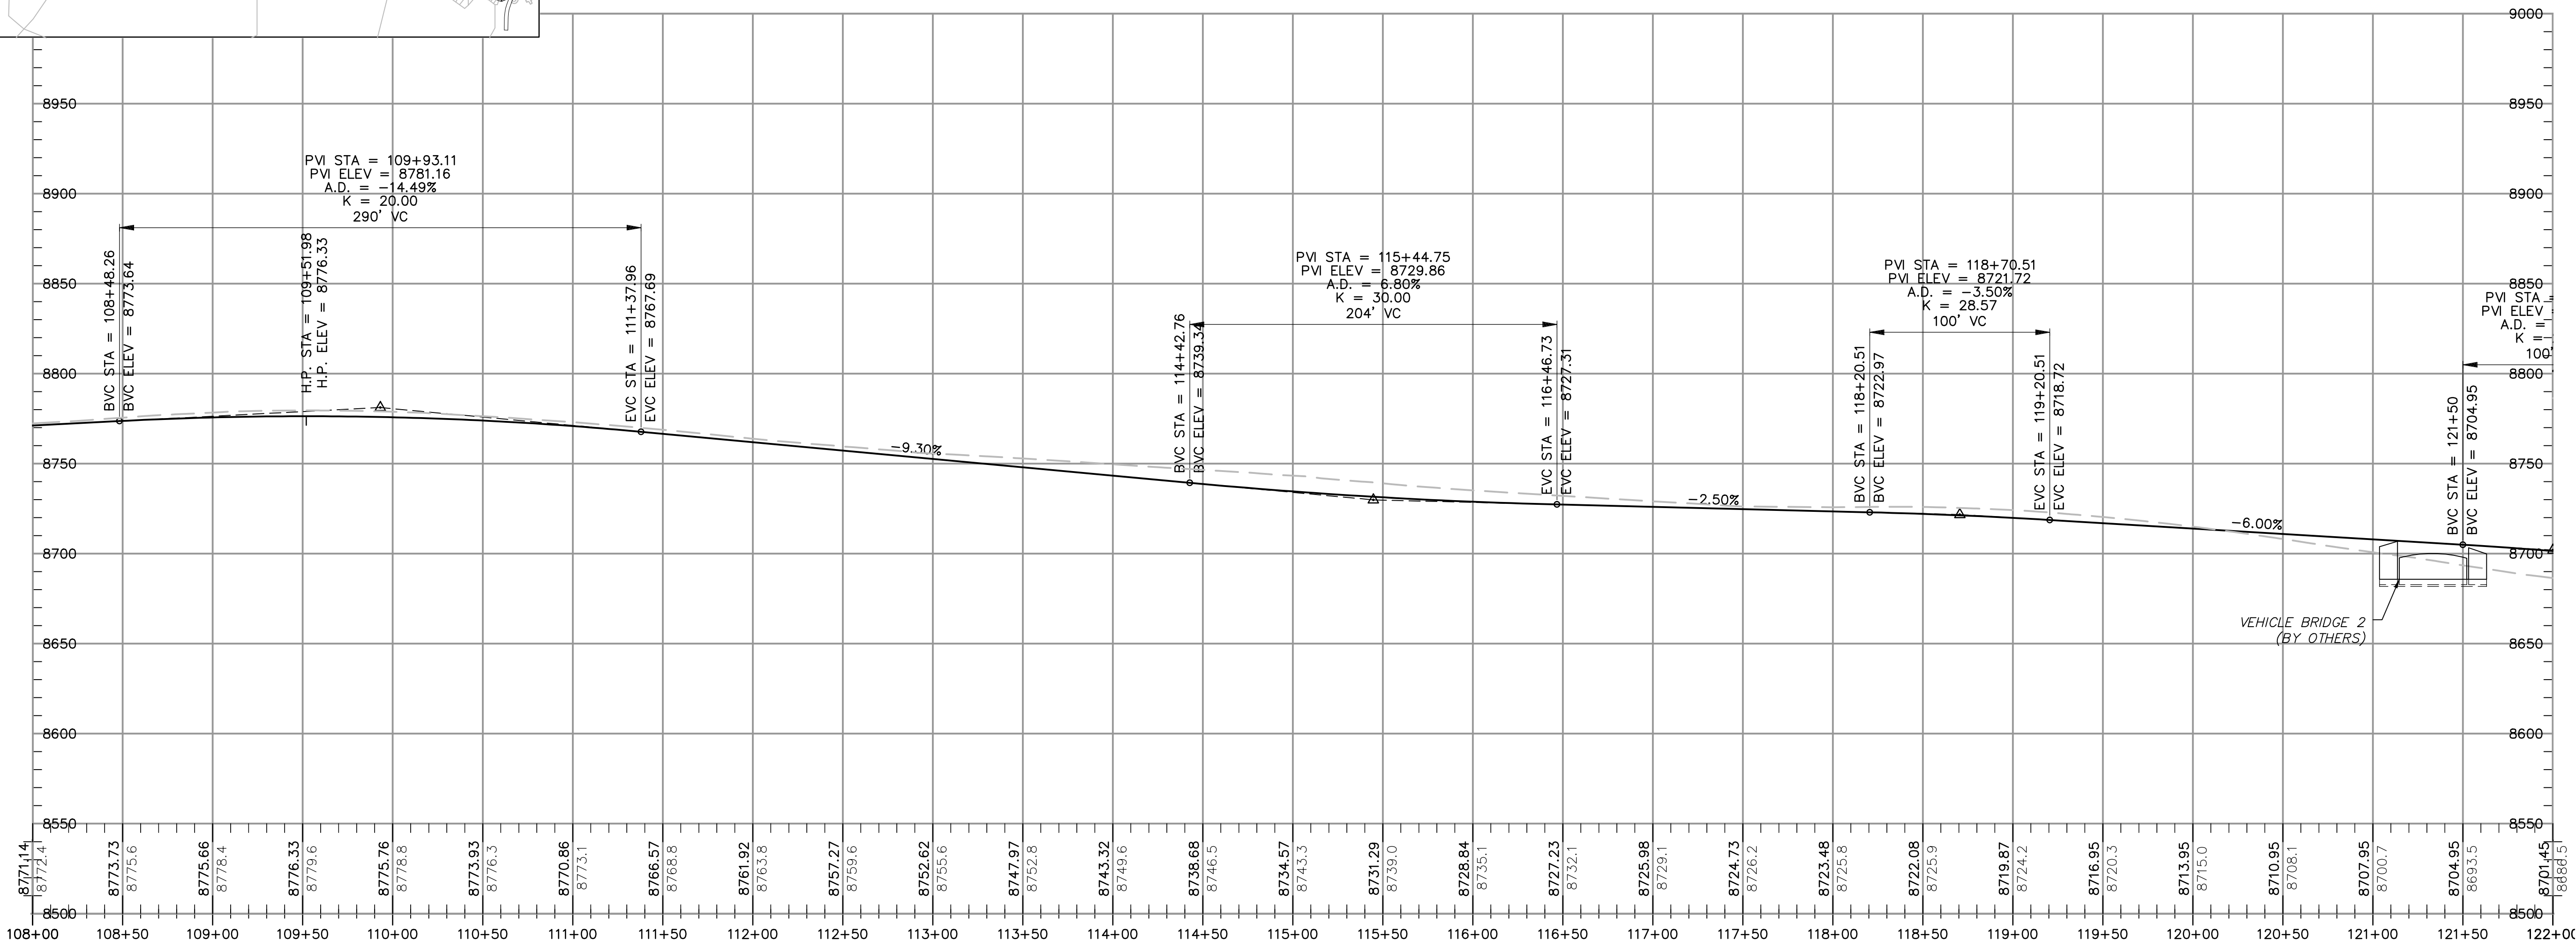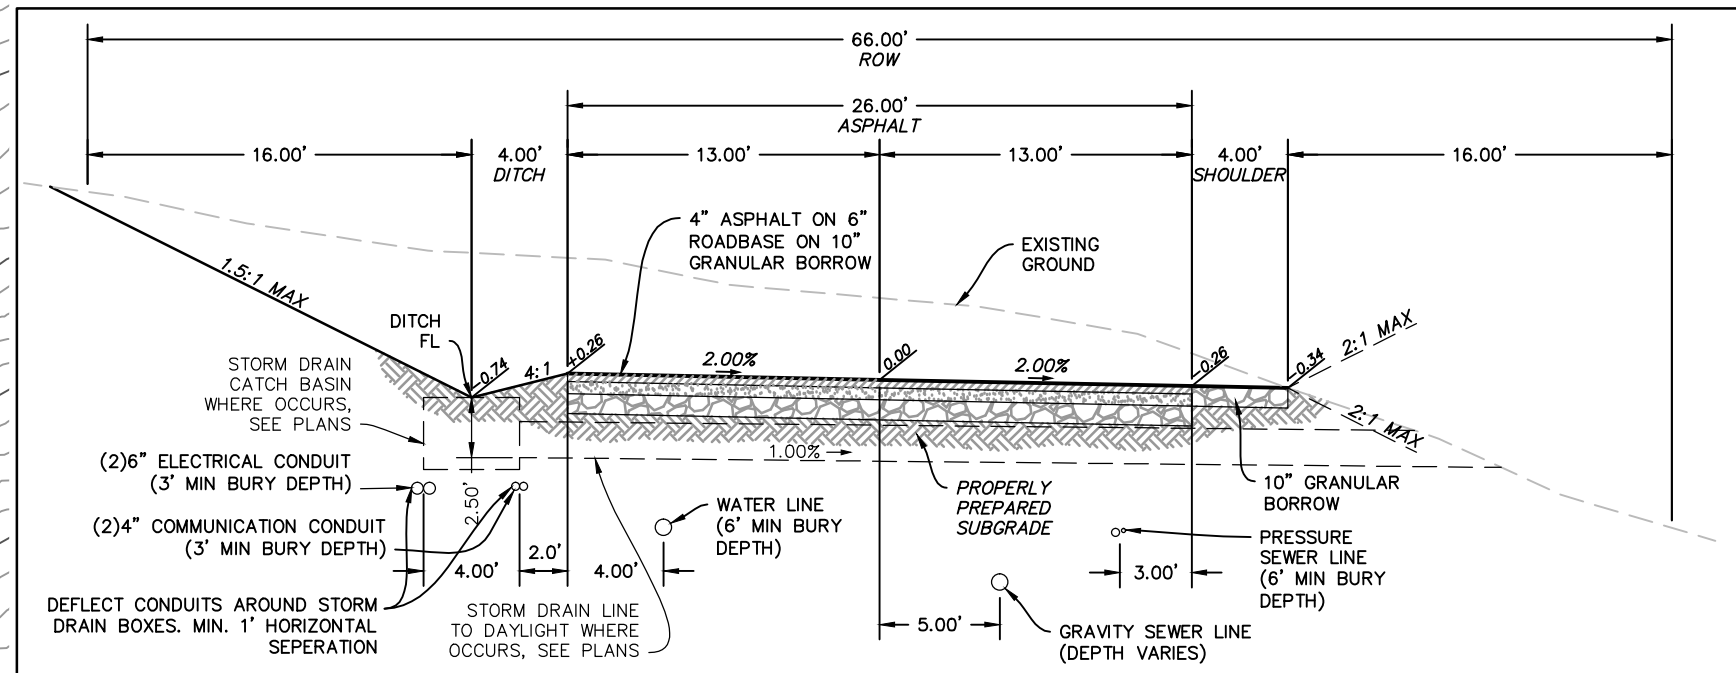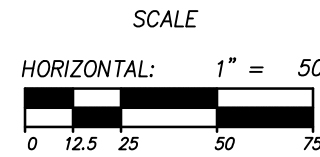

DRAFT

SUMMIT PASS & SPRING PARK CONSTR.

**PLAN AND PROFILE
SUMMIT PASS**

NIV5
BEYOND ENGINEERING



SHEET NUMBER
2.07

SCALE
VERTICAL: 1" = 50'
HORIZONTAL: 1" = 50'

JOB NUMBER
SLB079306



PREPARED FOR: SUMMIT, LLC

MURRAY, UT 84107
WWW.NIV5.COM

5217 SOUTH STATE STREET, SUITE 300
801.743.1300 TEL. 801.743.0300 FAX

DATE SUBMITTED: 03/22/2013

The engineer preparing these plans will not be responsible for, or liable for, unauthorized changes to or uses of these plans, or for any damages or injuries resulting from the use of these plans, and must be approved by the preparer of these plans.

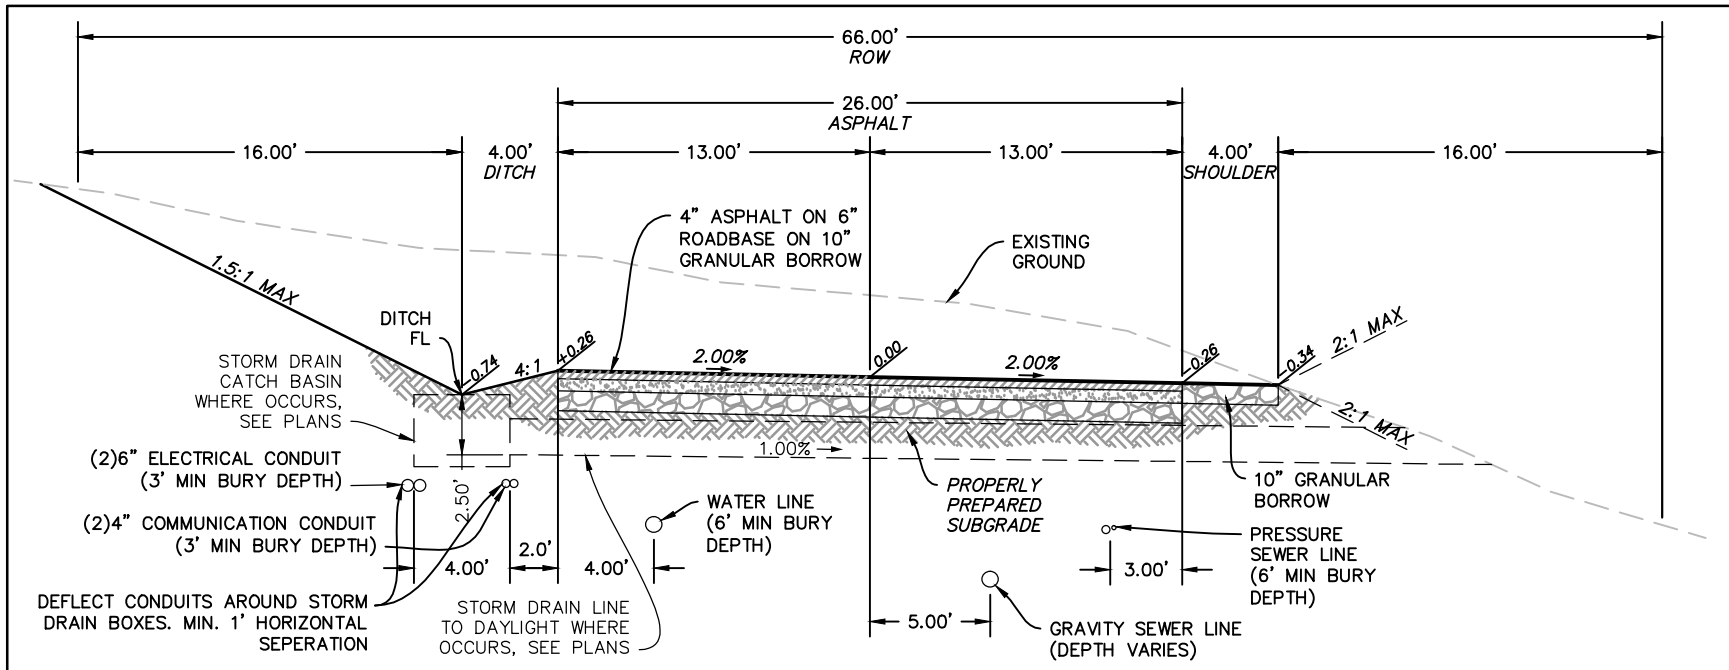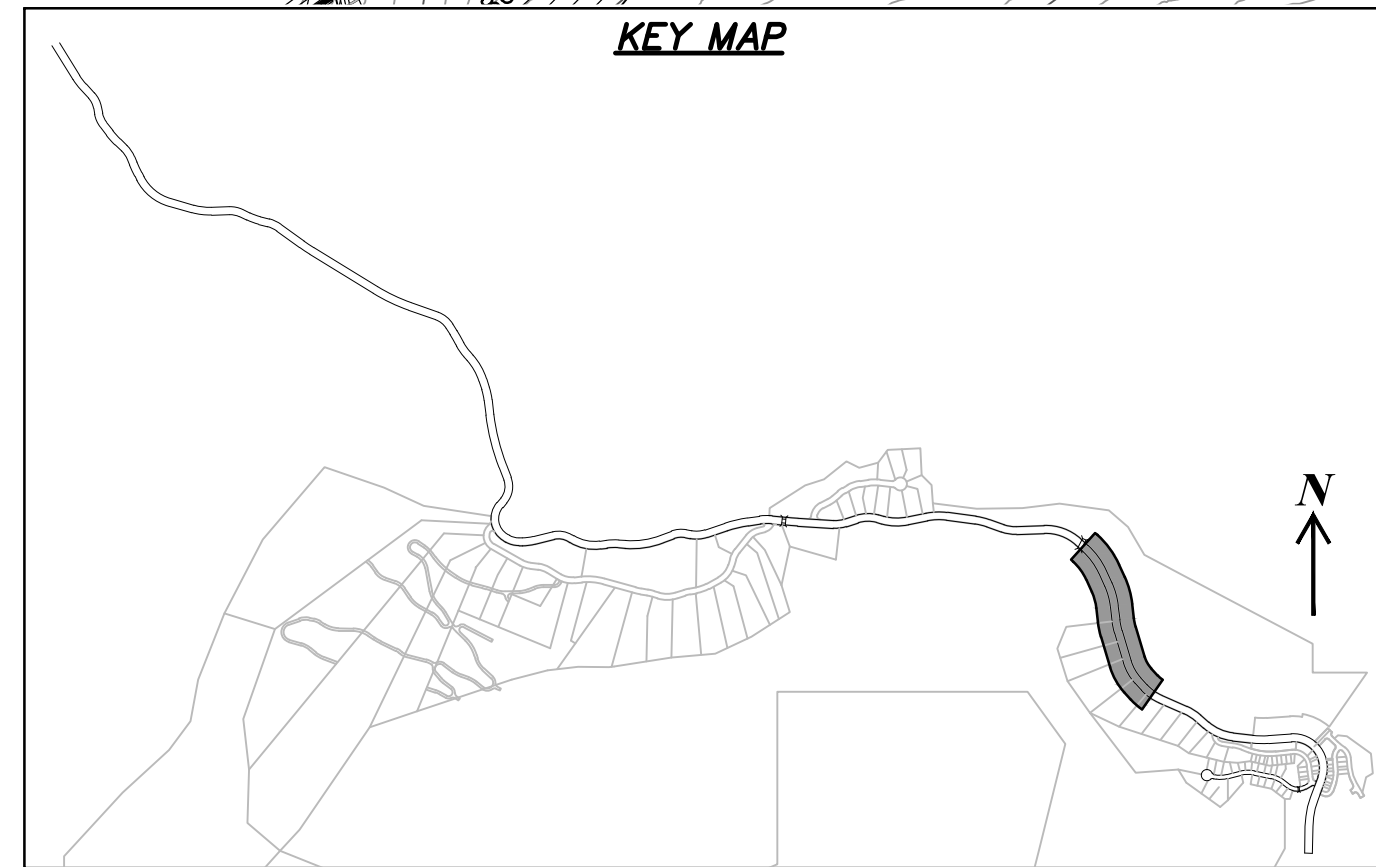

GNV
BEYOND ENGINEERING

MURRAY, UT 84107
WWW.NV5.COM

5217 SOUTH STATE STREET, SUITE 300
801.743.1300 TEL 801.743.0300 FAX

PREPARED FOR: SUMMIT, LLC



DATE SUBMITTED: 03/22/2013

The engineer preparing these plans will not be responsible for, or liable for, unauthorized changes to or uses of these plans. All changes to the plans must be in writing and must be approved by the preparer of these plans.

DRAFT




SCALE
VERTICAL: 1" = 50'
HORIZONTAL: 1" = 50'

JOB NUMBER
LB079306

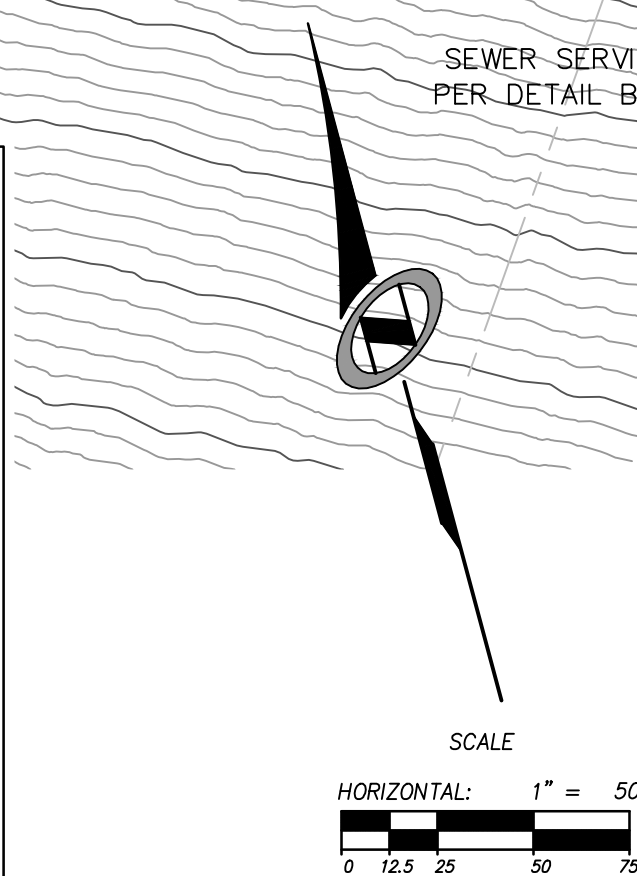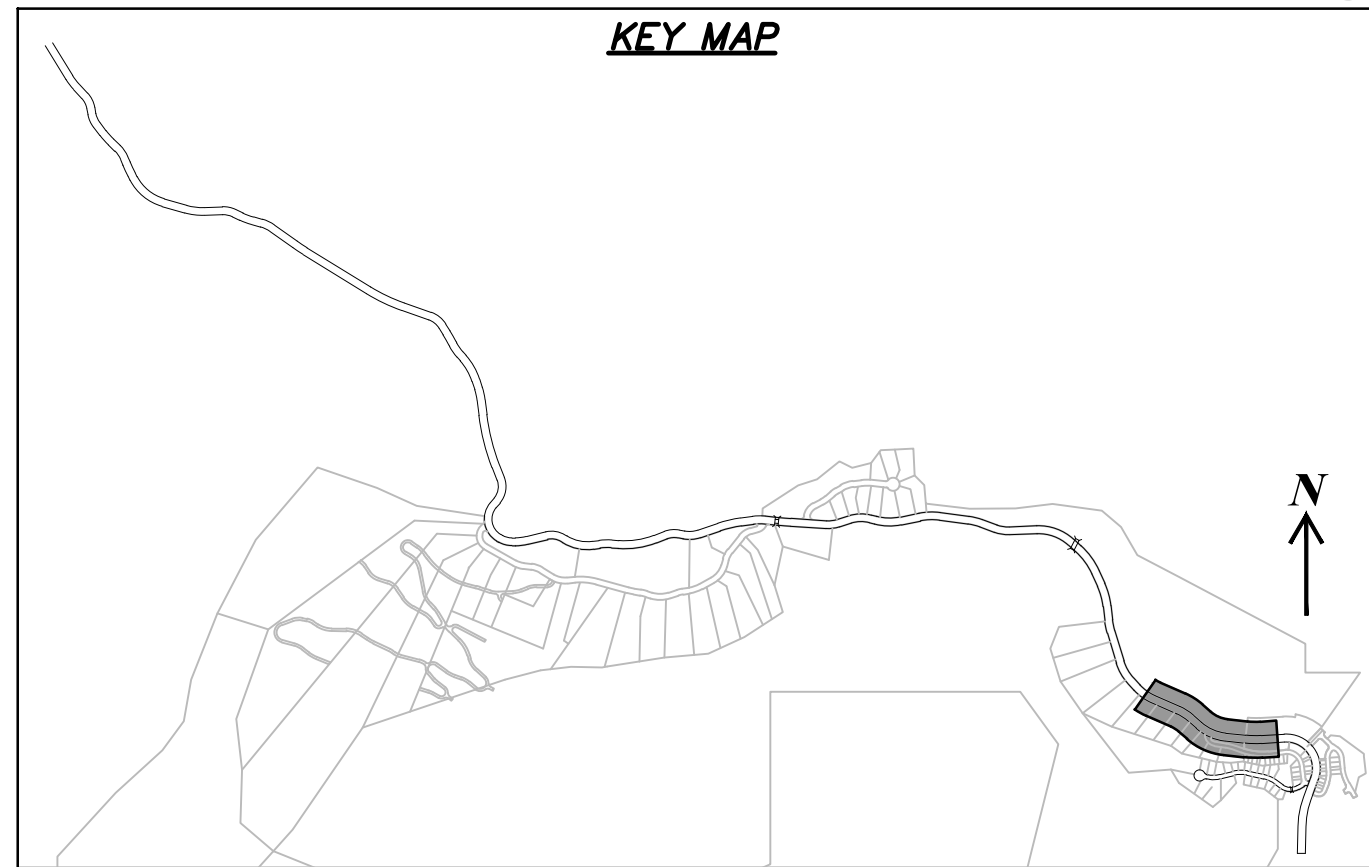

SUMMIT PASS

STA: 136+00.00 TO 148+00.00

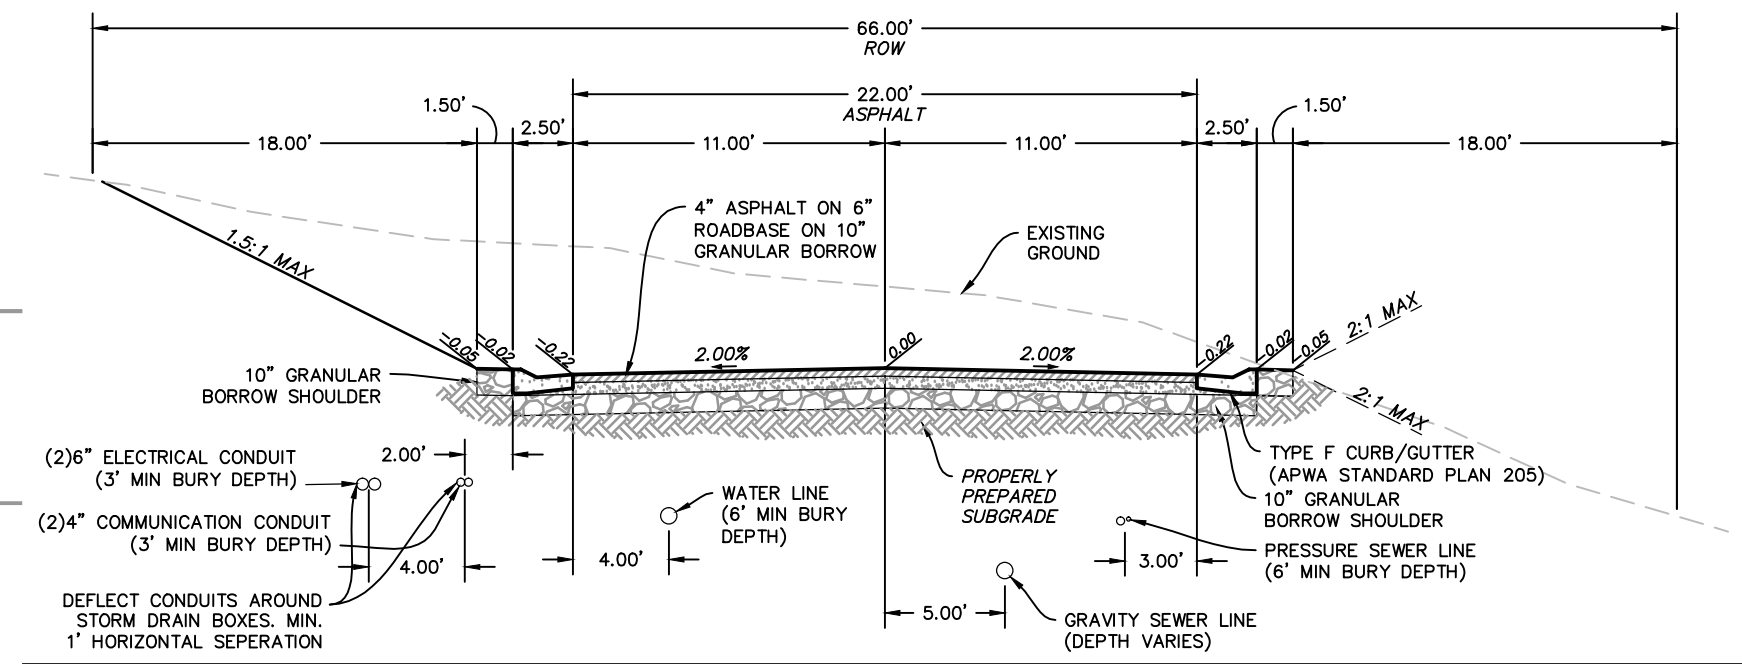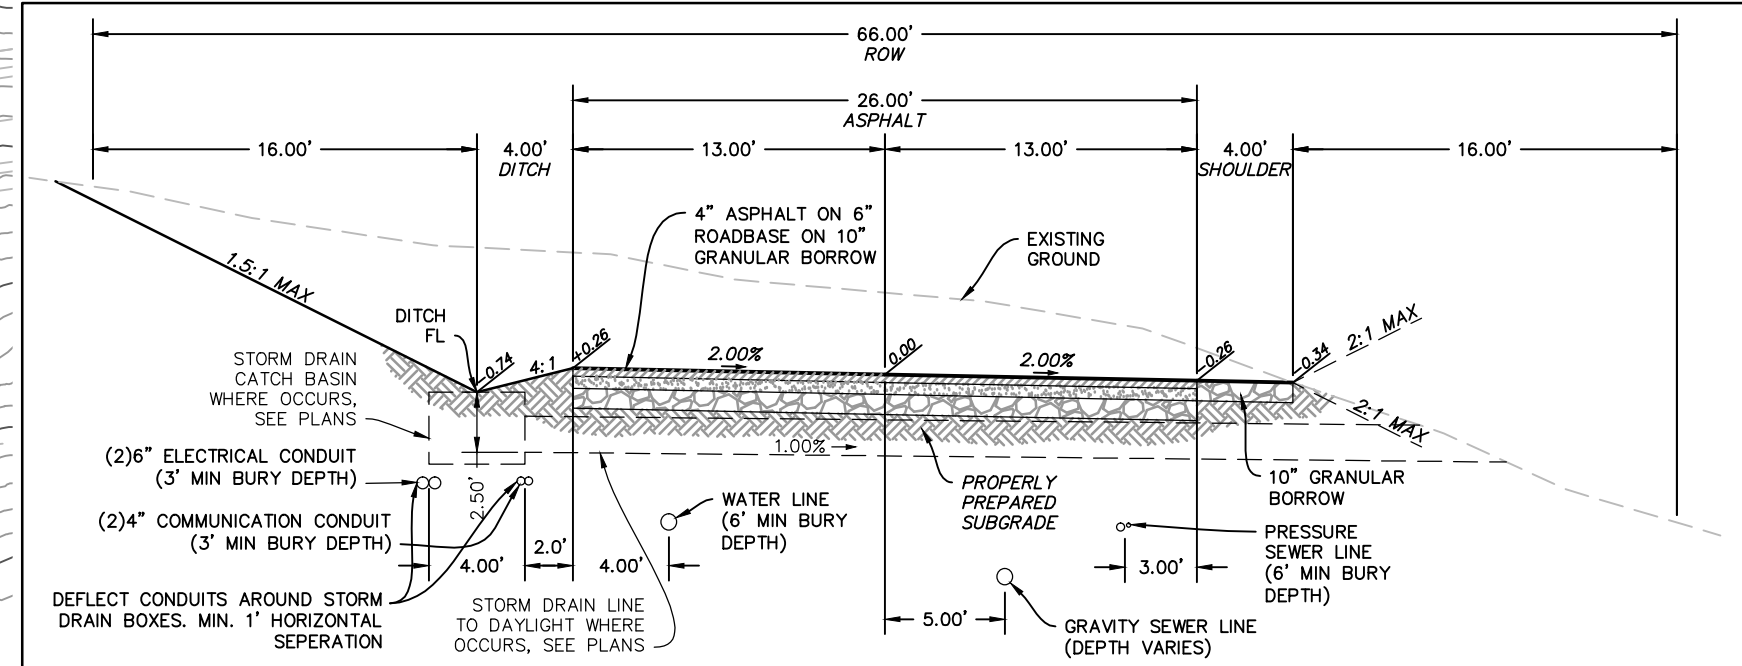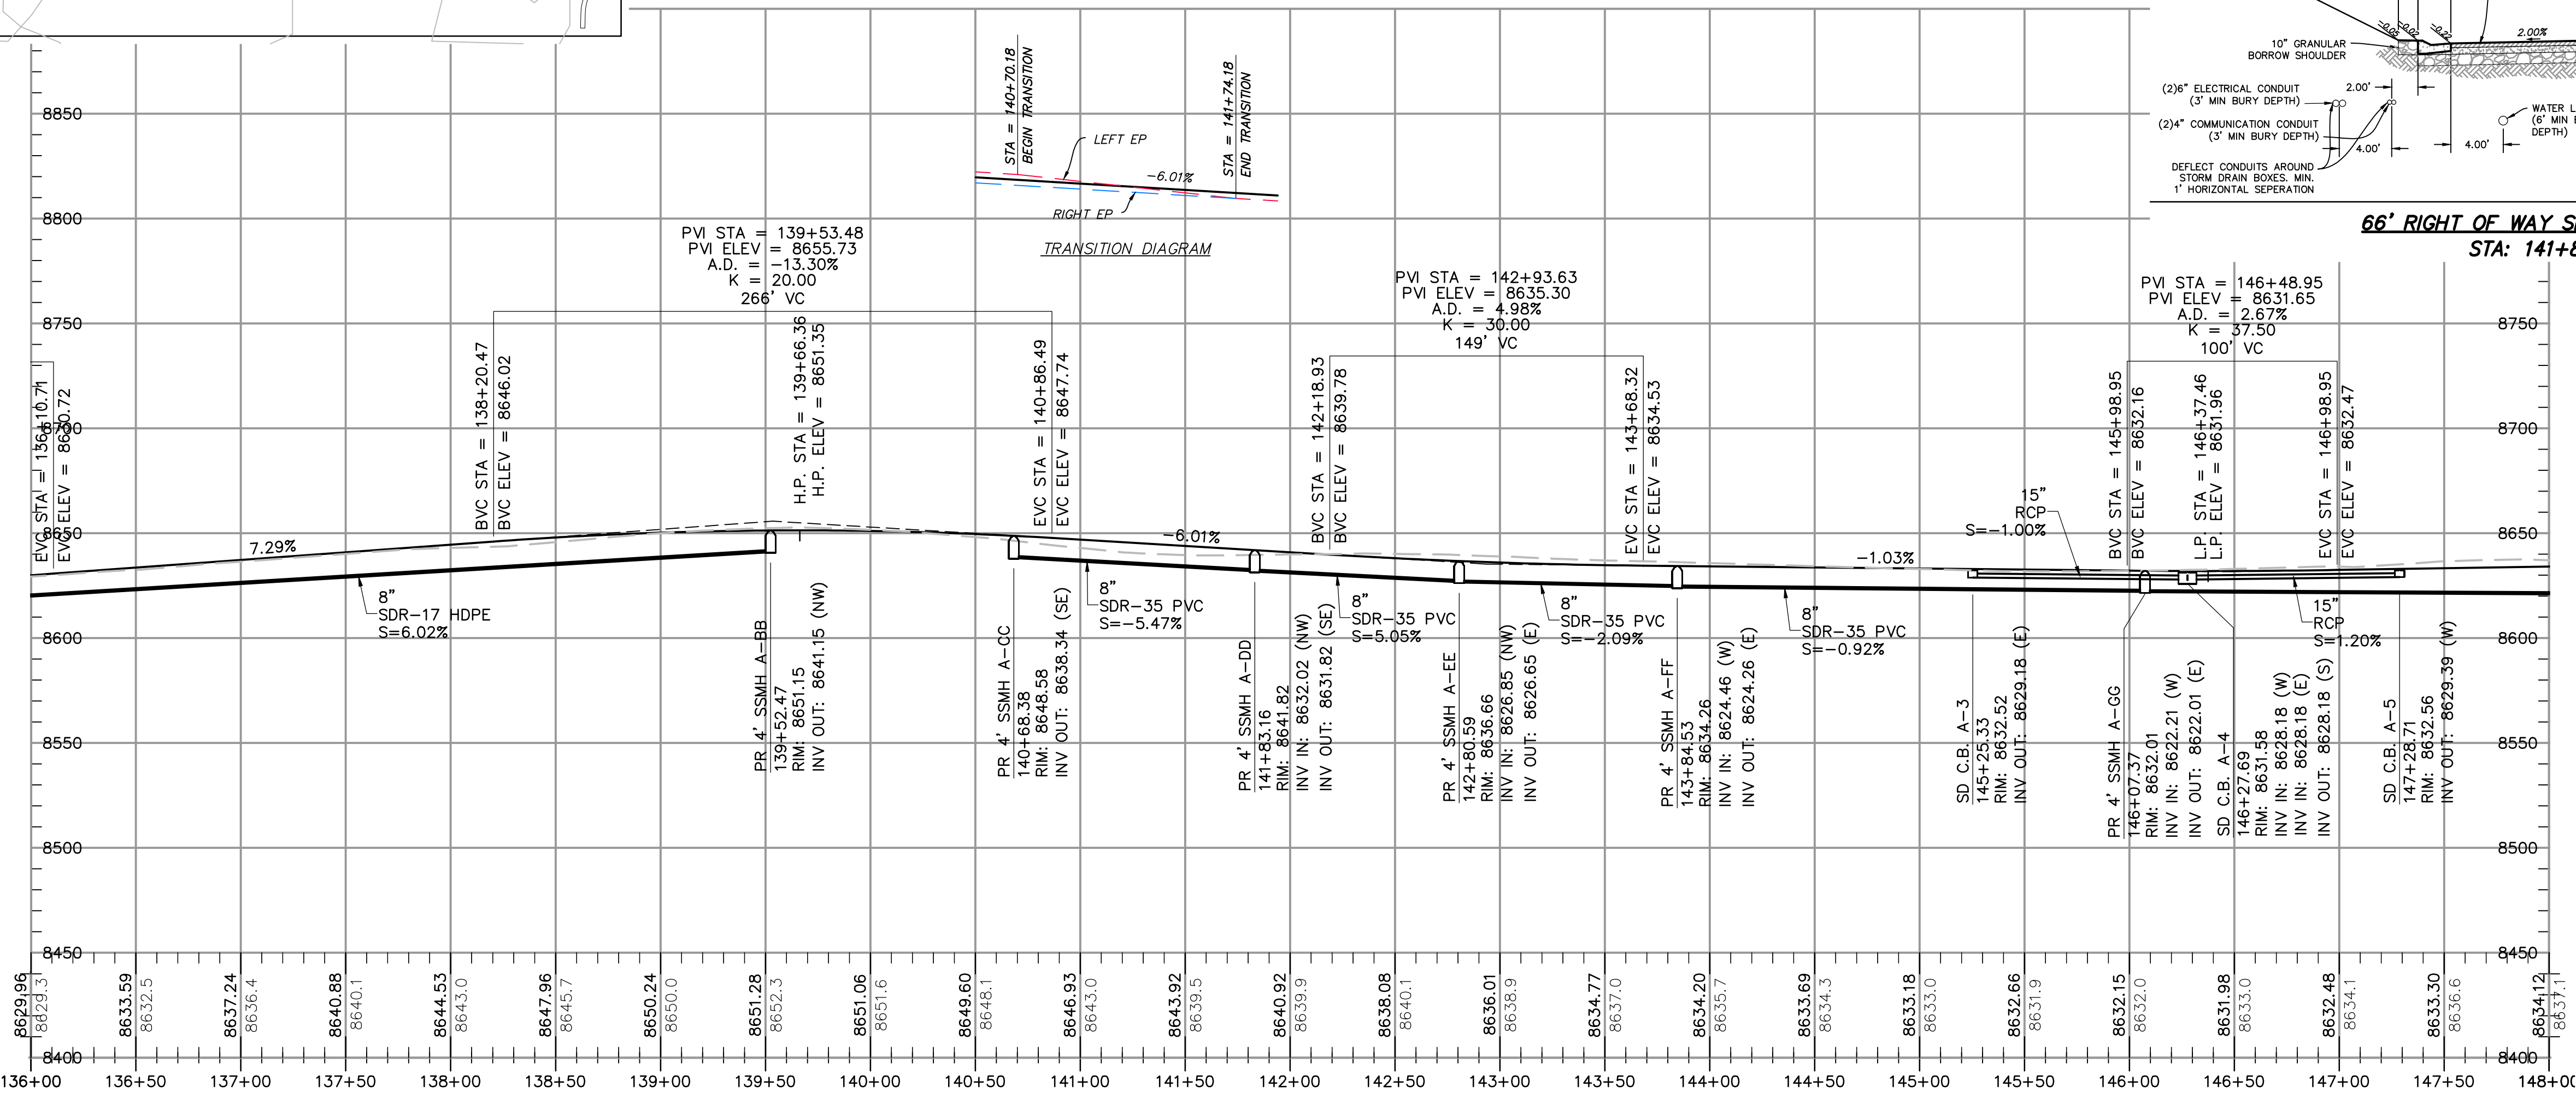


SUMMIT PASS & SPRING PARK CONSTR.

PLAN AND PROFILE

SUMMIT PASS

NV5
BEYOND ENGINEERING

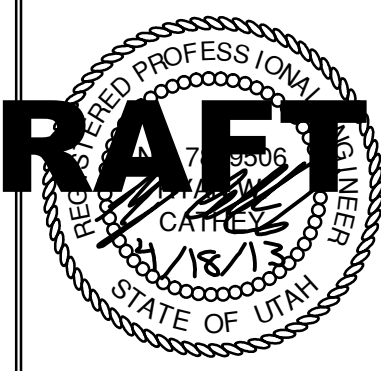

SHEET NUMBER
2.09

SCALE
VERTICAL: 1" = 50'
HORIZONTAL: 1" = 50'

JOB NUMBER
SLB079306


PREPARED FOR: SUMMIT, LLC

MURRAY, UT 84007
WWW.NV5.COM


5217 SOUTH STATE STREET, SUITE 300
801743.8800 TEL. 801743.0800 FAX

DATE SUBMITTED: 03/22/2013


The engineer preparing these plans will not be responsible for, or liable for, unauthorized changes to or uses of these plans, or for any damages or injuries resulting from and must be approved by the preparer of these plans.

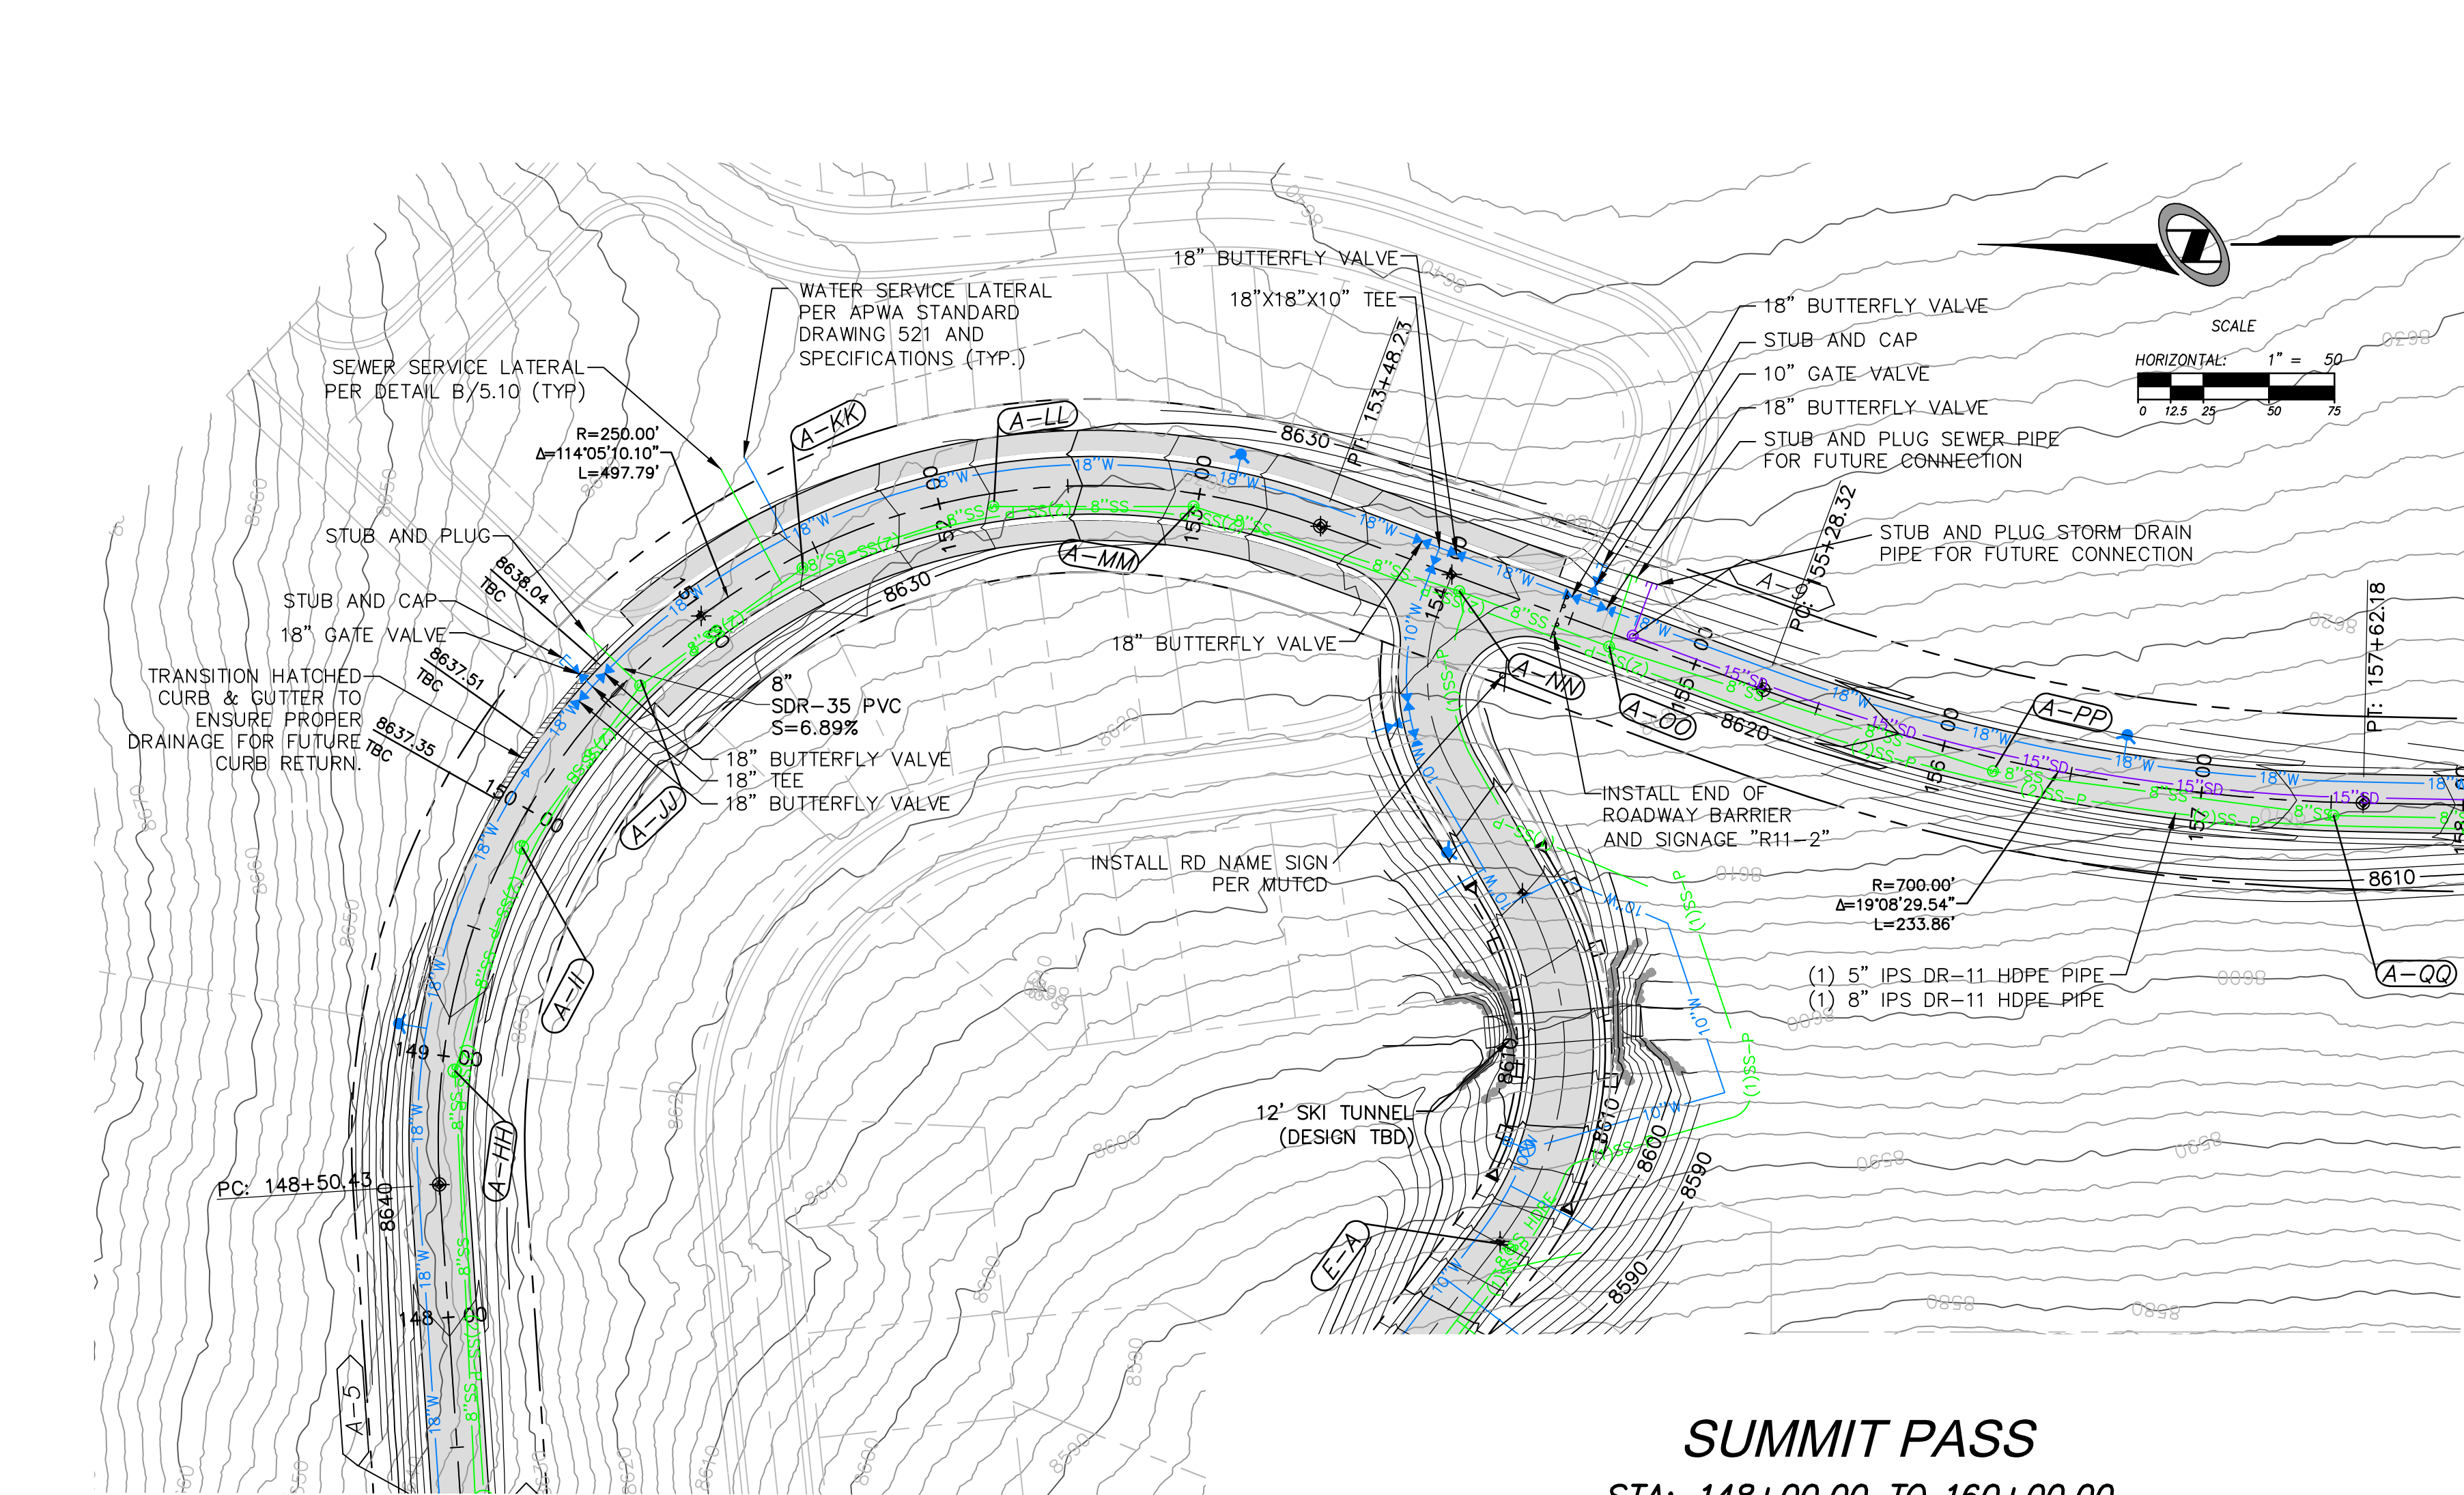


SUMMIT PASS
STA: 148+00.00 TO 160+00.00

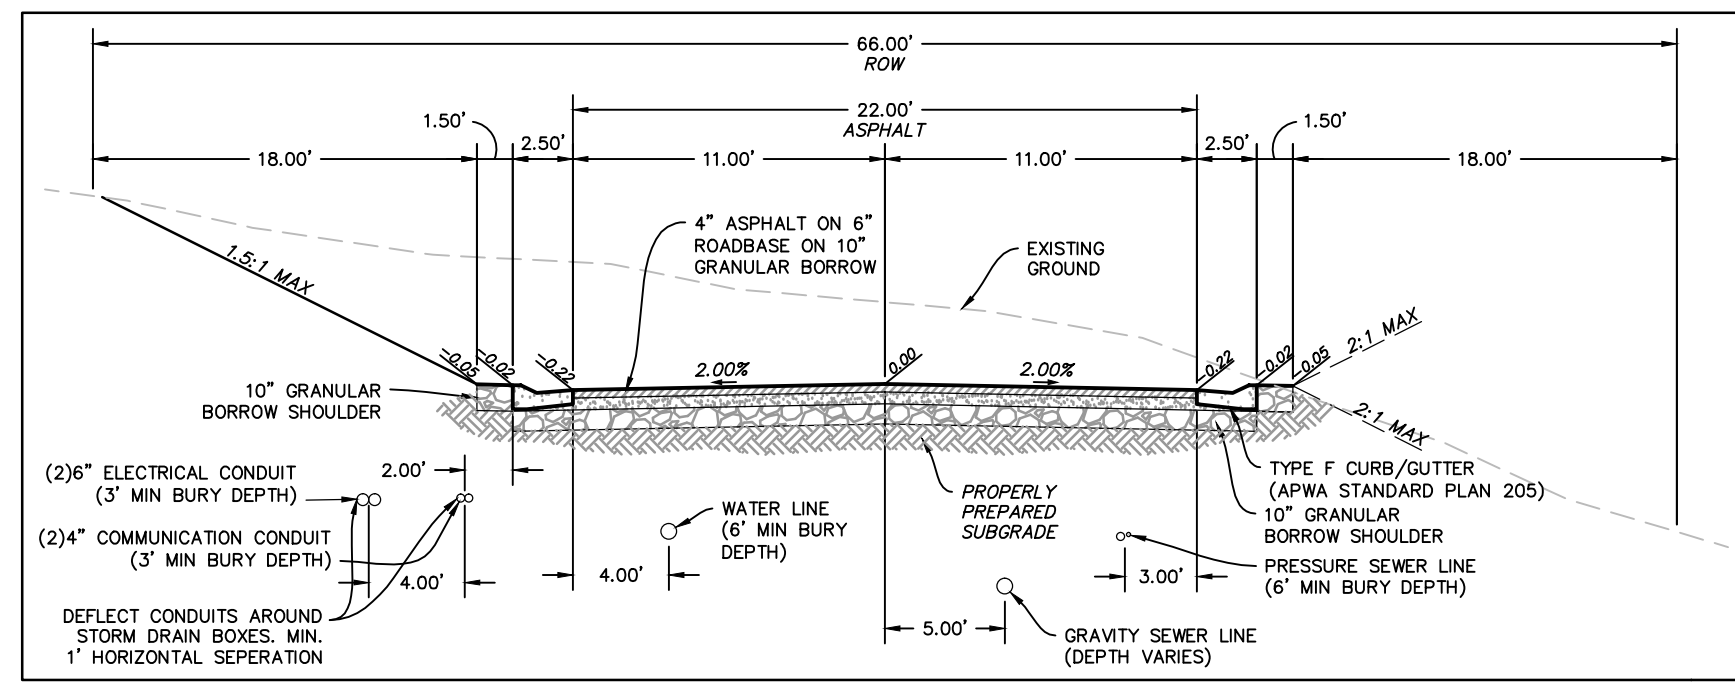


66' RIGHT OF WAY SECTION (W/ CURB & GUTTER)
STA: 148+00 TO 151+00 AND 154+50 TO 160+00

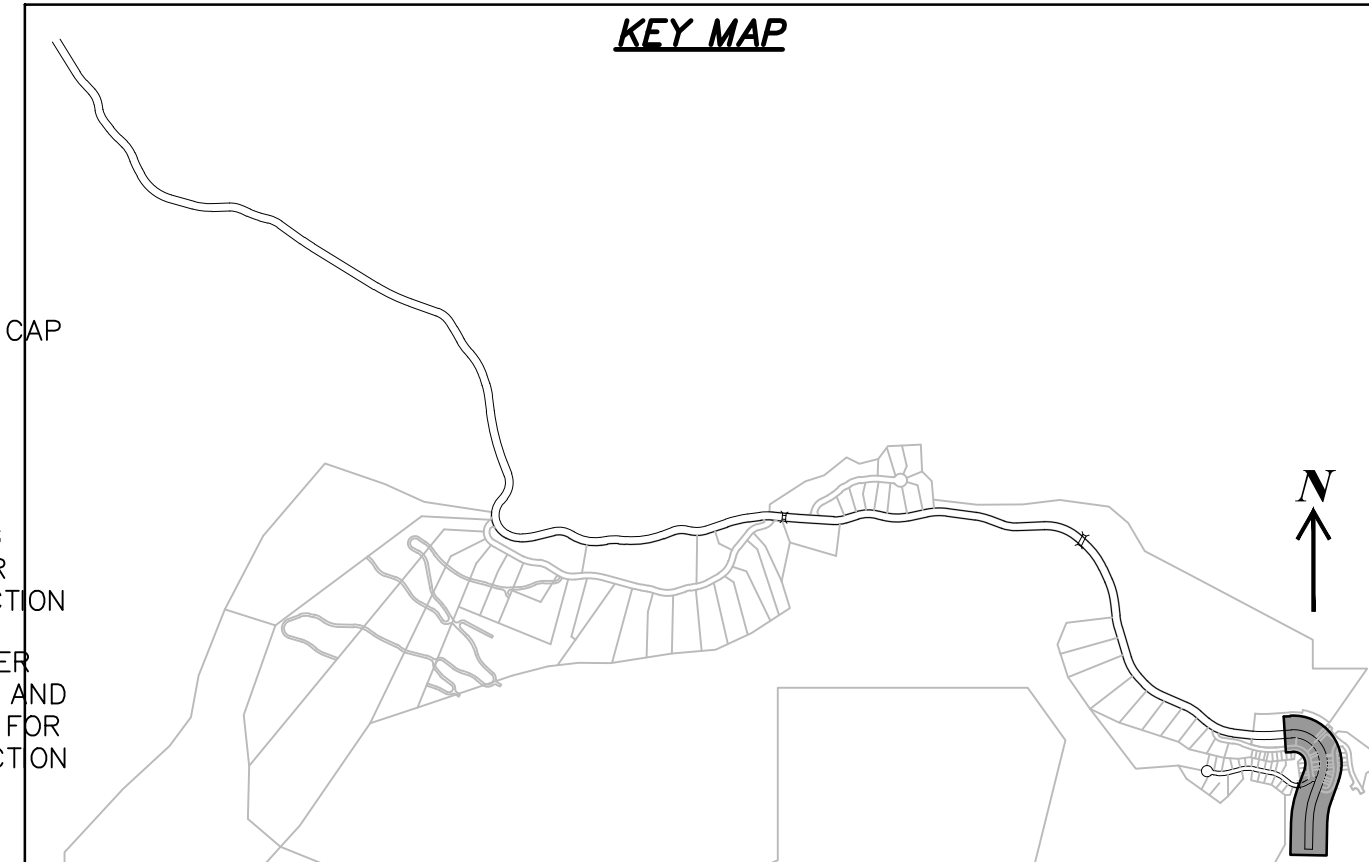

KEY MAP

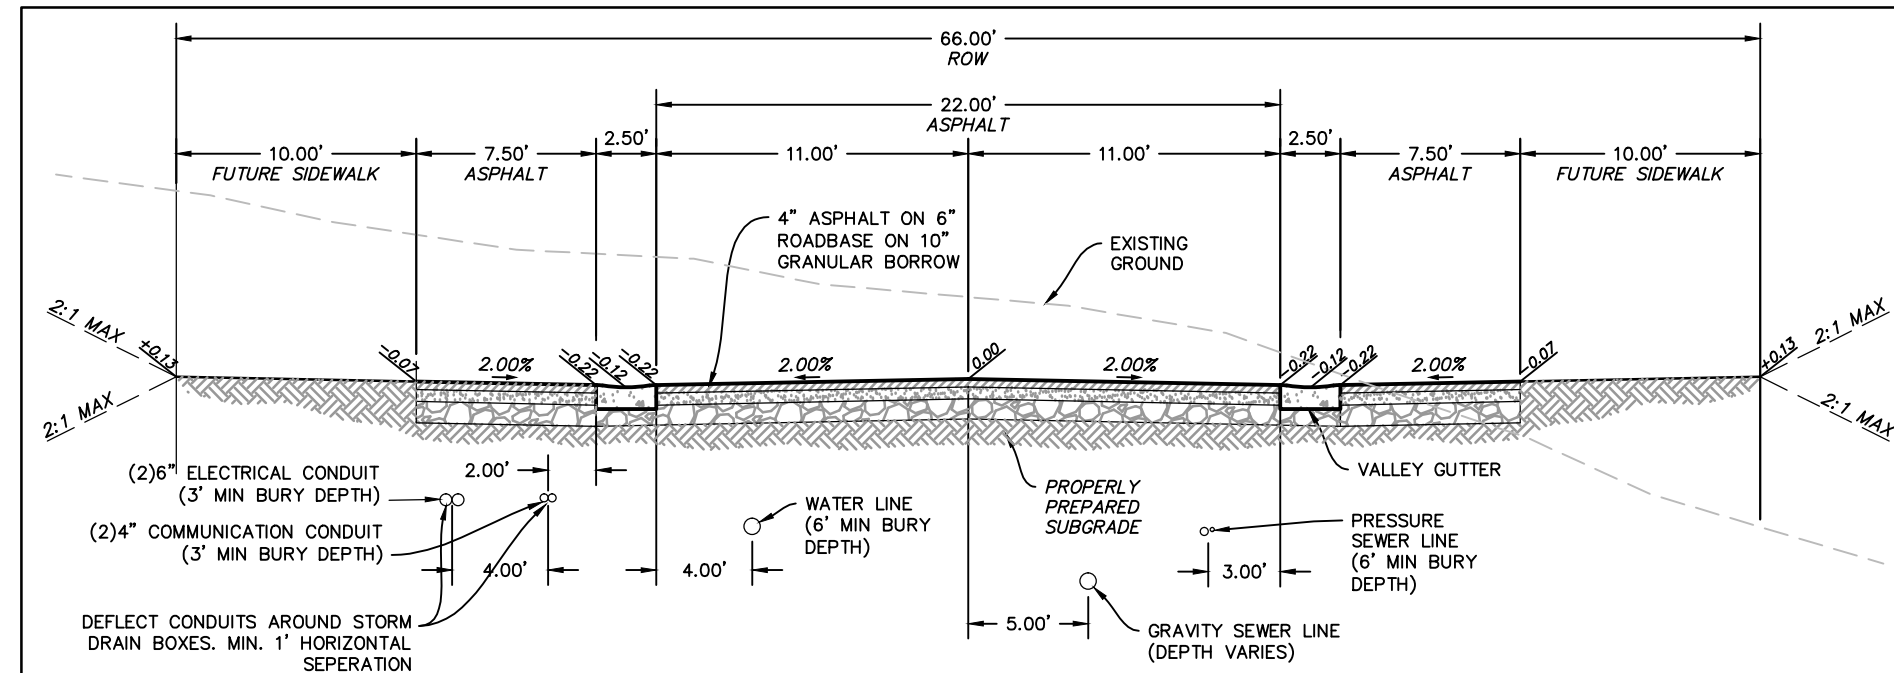

66' RIGHT OF WAY SECTION (VILLAGE CENTER)
STA: 151+00 TO 154+50

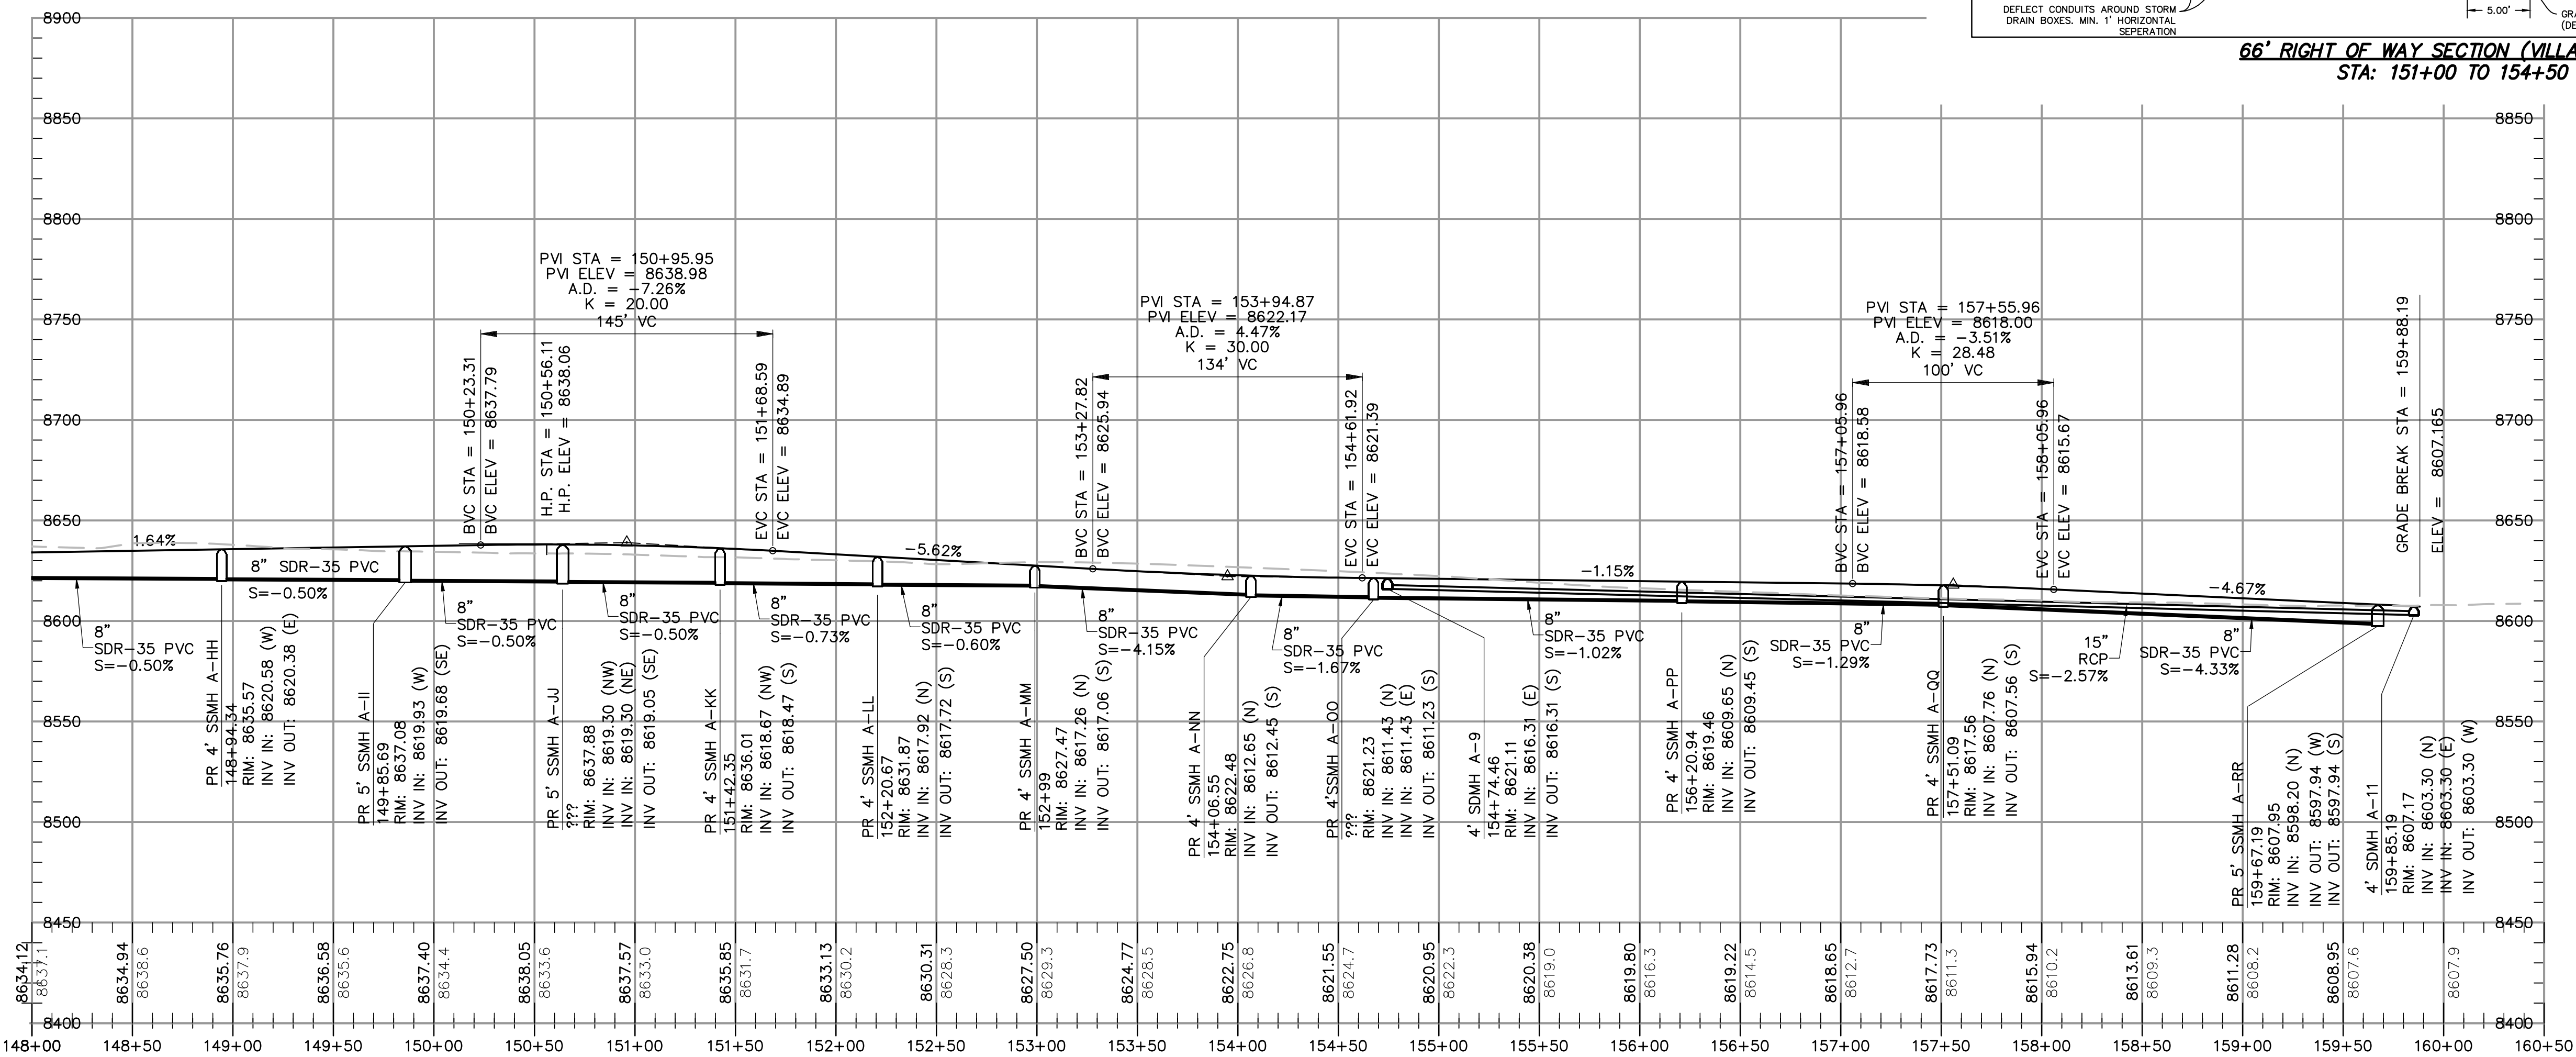

SUMMIT PASS & SPRING PARK CONSTR.
PLAN AND PROFILE
SUMMIT PASS

DATE SUBMITTED: 03/22/2013

PREPARED FOR: SUMMIT, LLC

MURRAY, UT 84007
WWW.NV5.COM

NV5
BEYOND ENGINEERING

6217 SOUTH STATE STREET, SUITE 300
801743.8000 TEL. 801743.0800 FAX








SHEET NUMBER
2.10

SCALE
VERTICAL: 1" = 50'
HORIZONTAL: 1" = 50'



JOB NUMBER
SLB079306

DRAFT

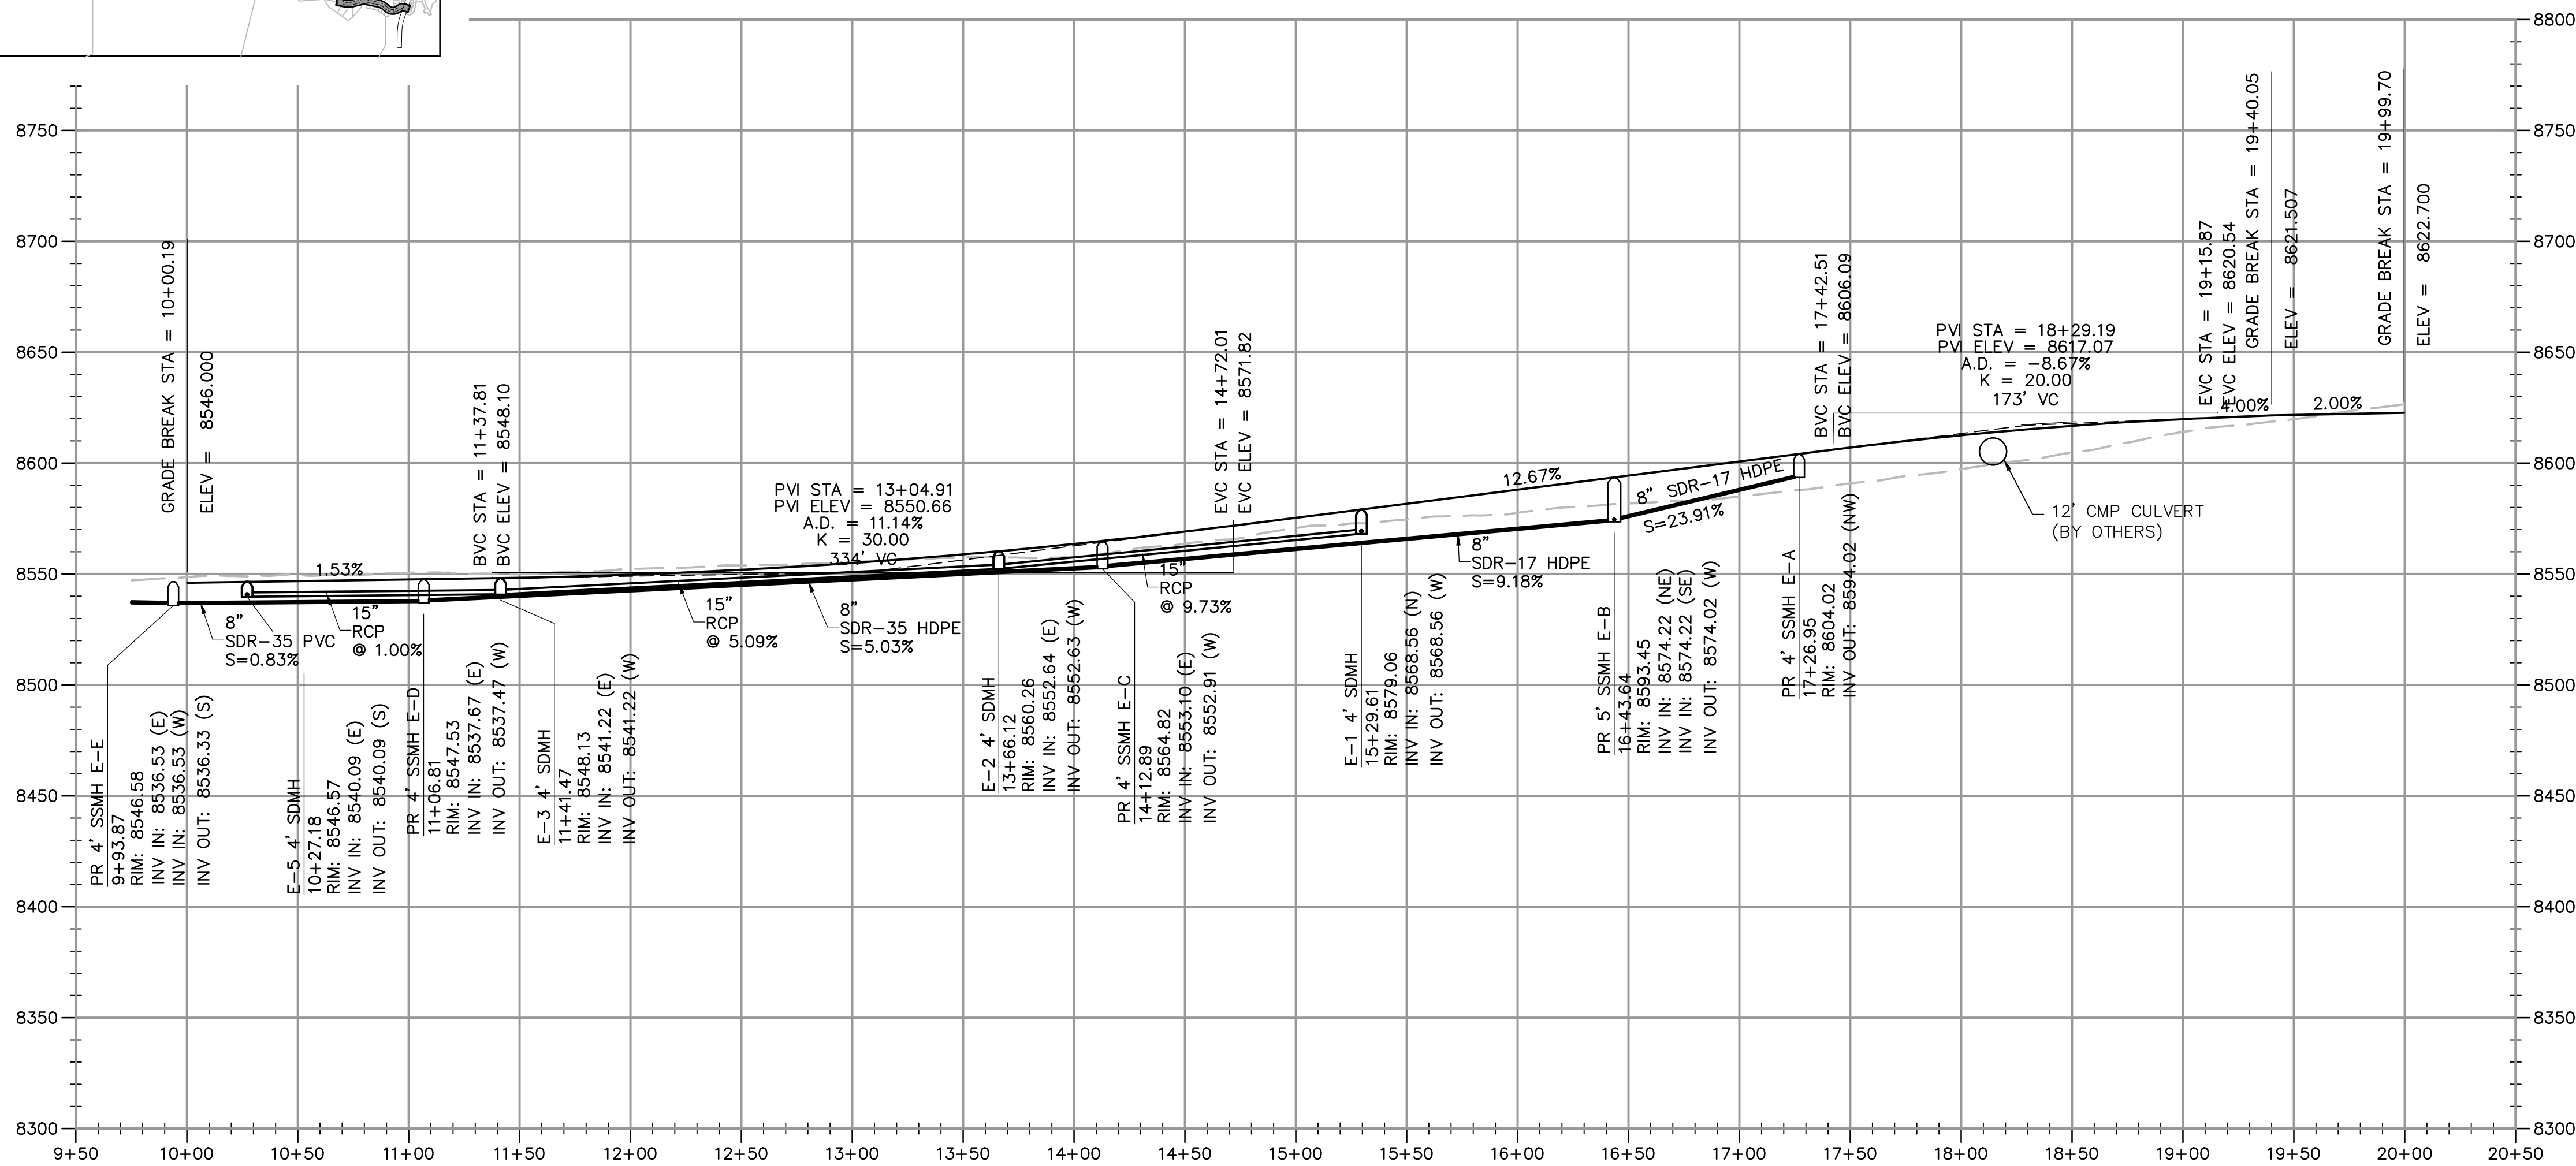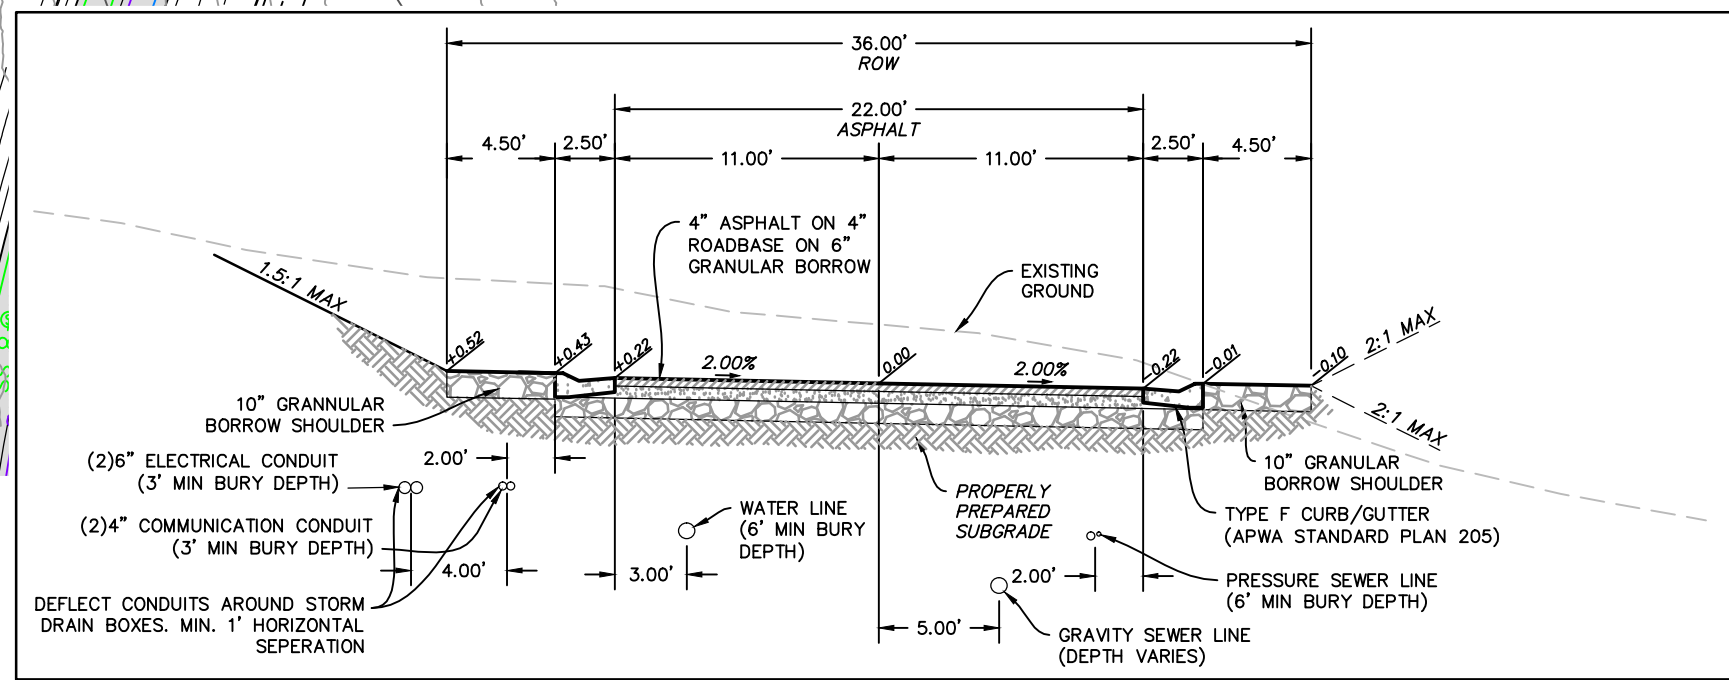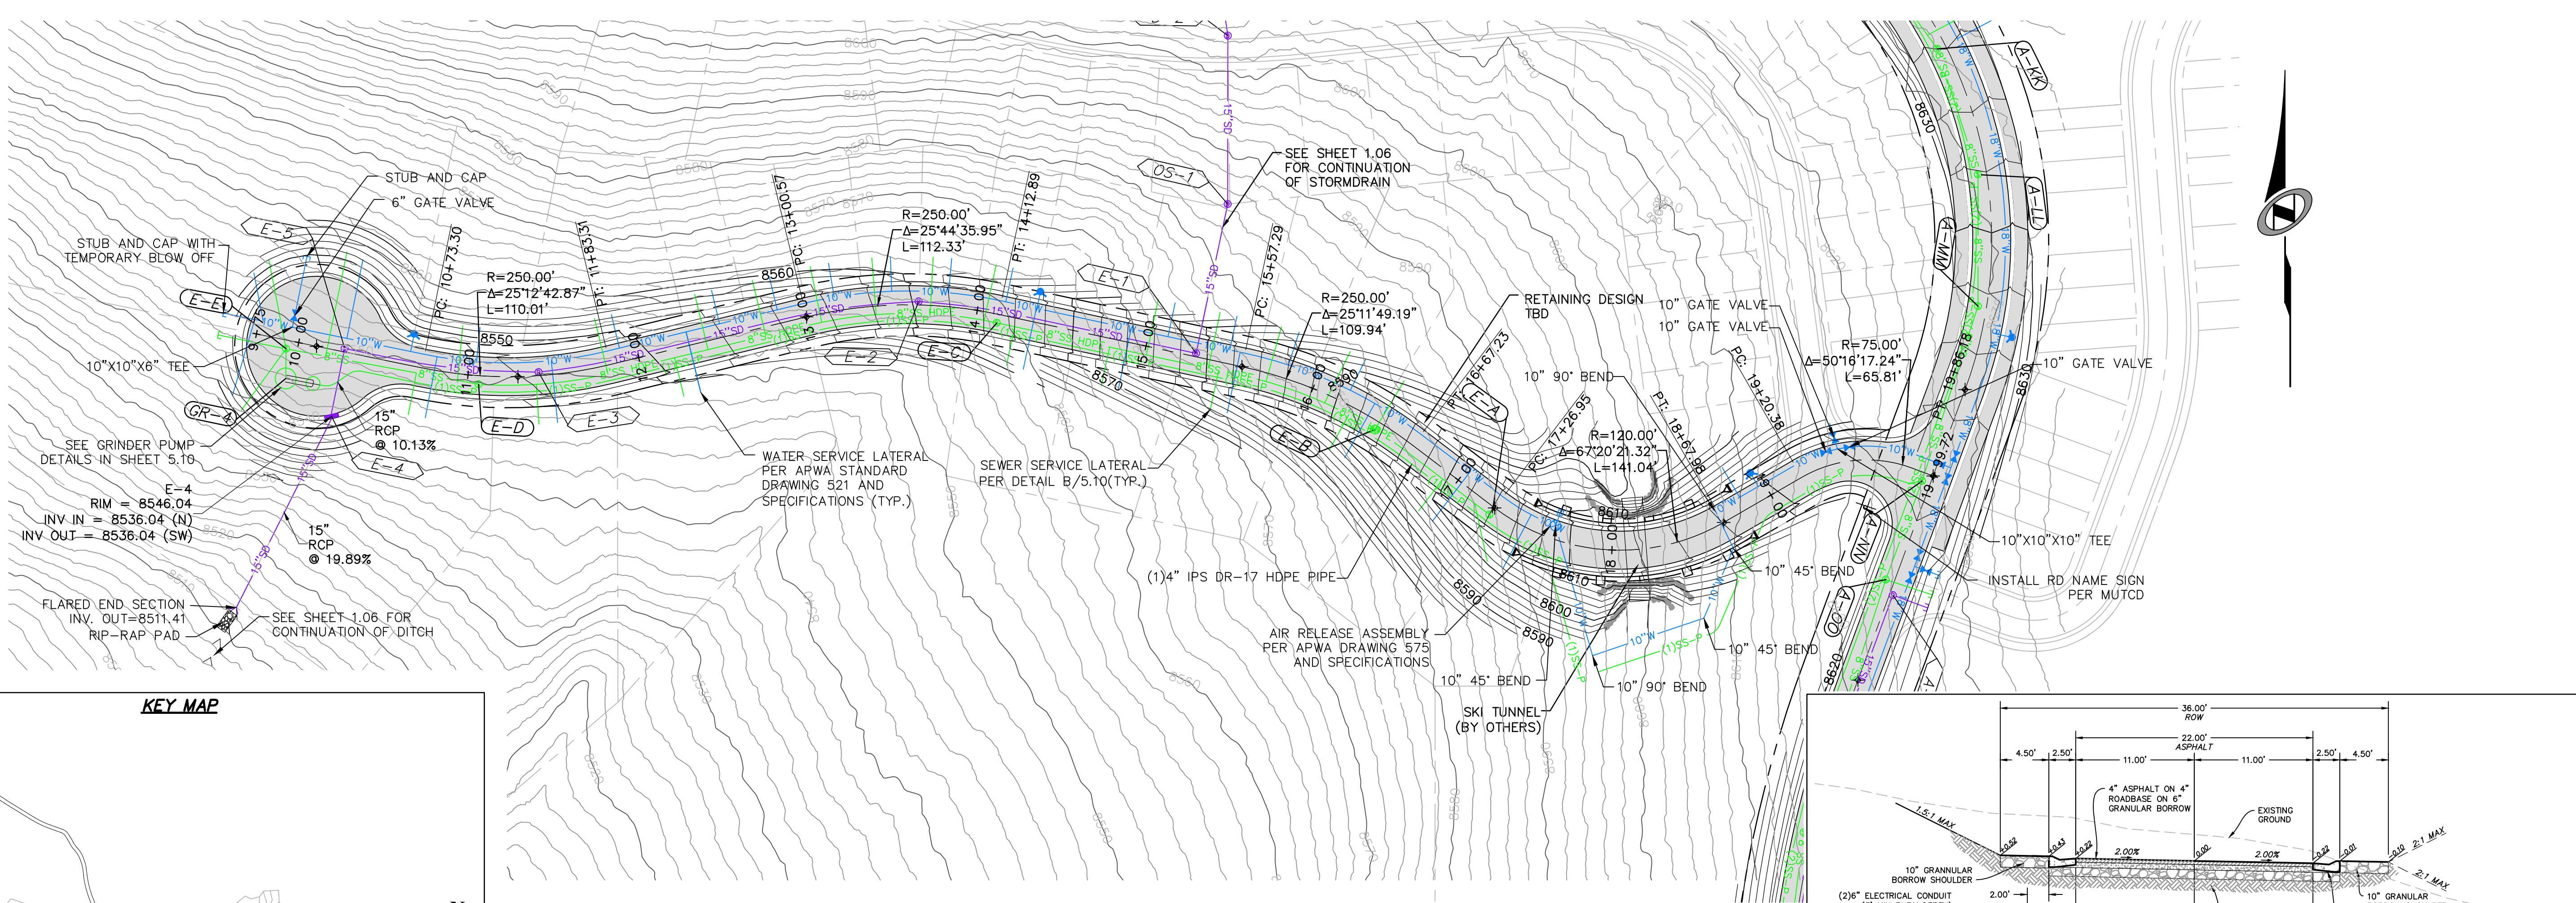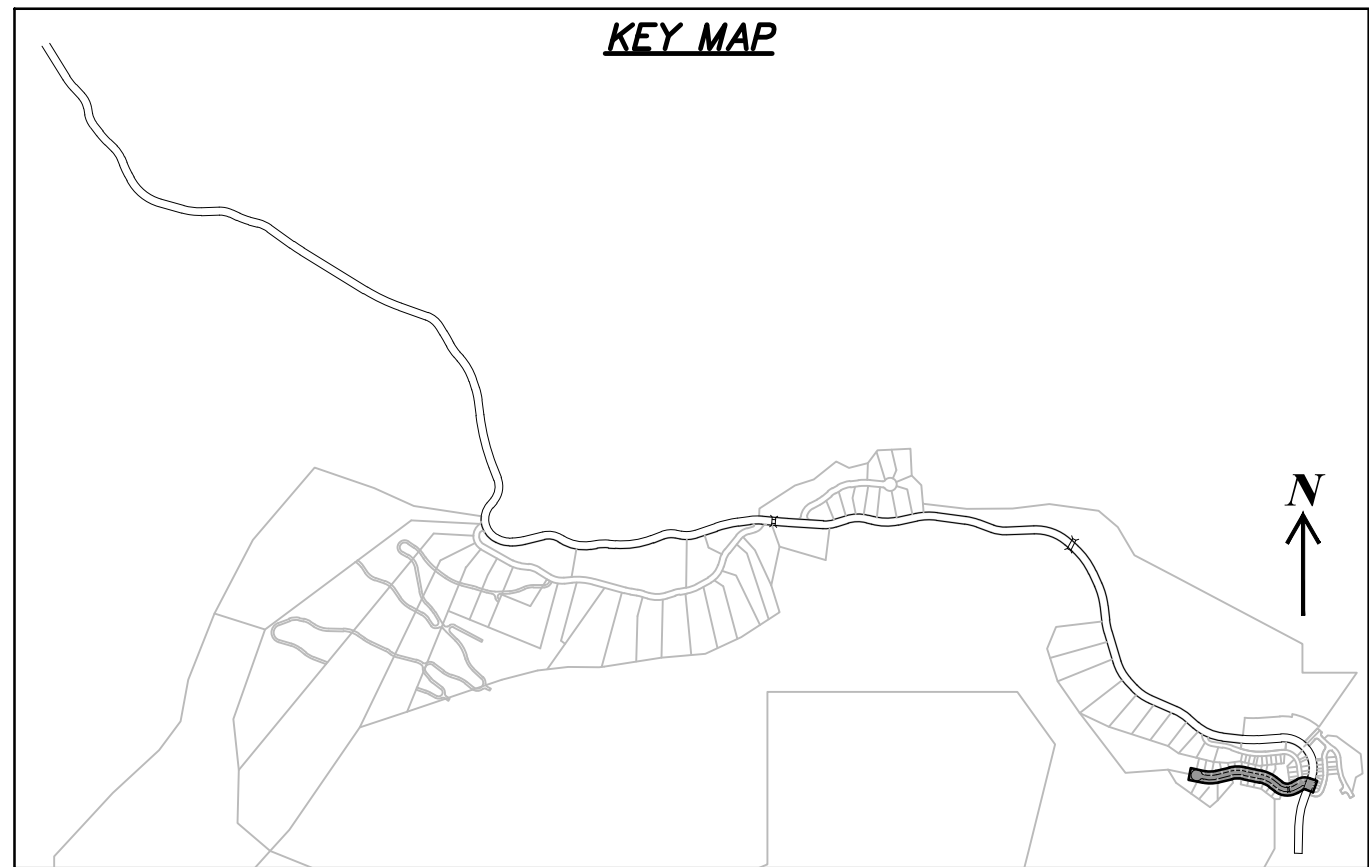

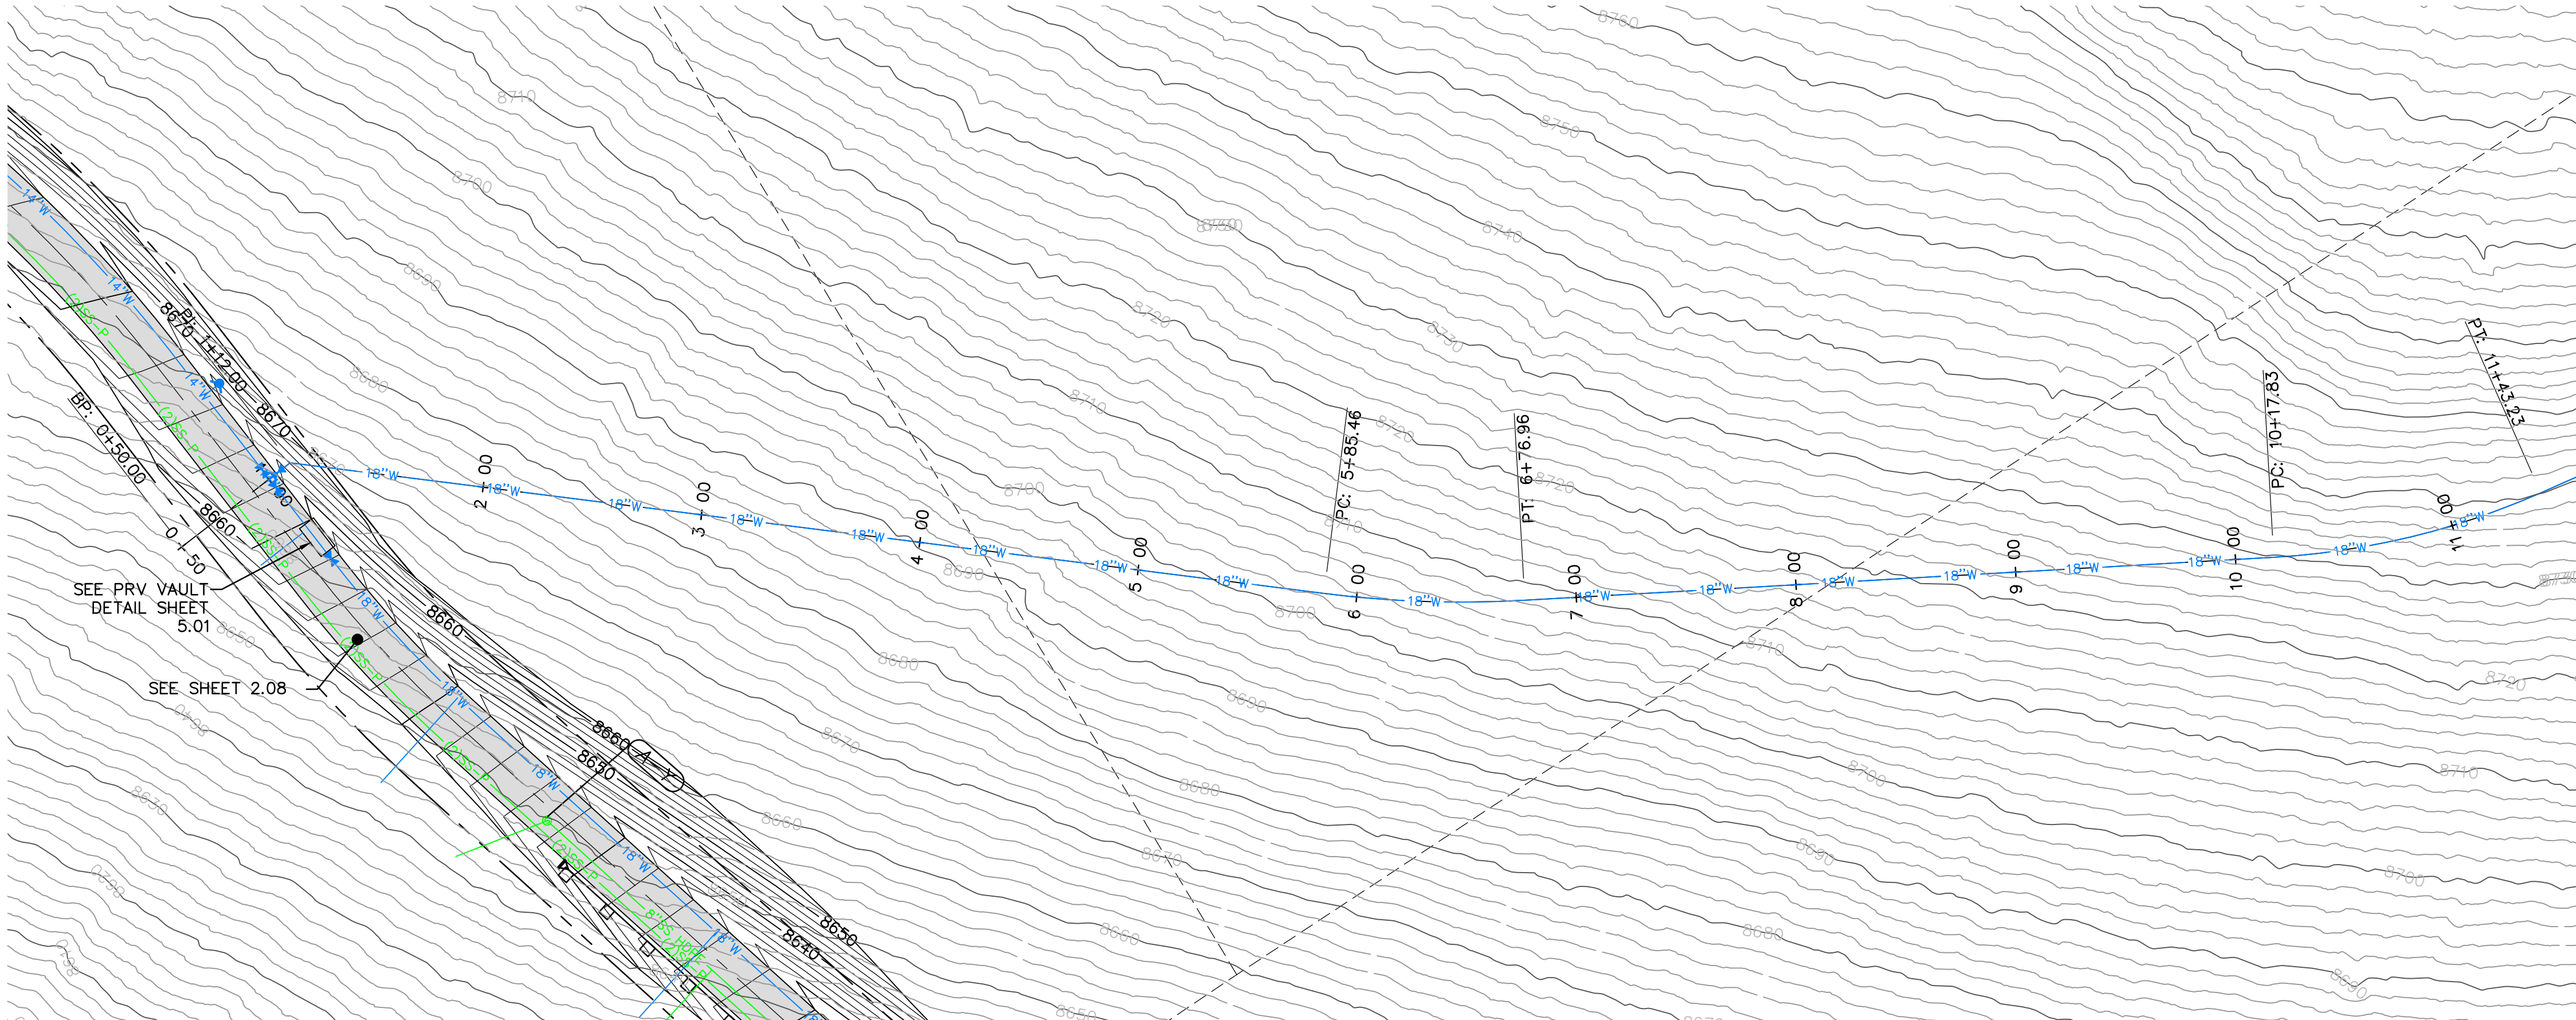

OFF-SITE WATER LINE 01
STA: 1+00.00 TO 11+50.00

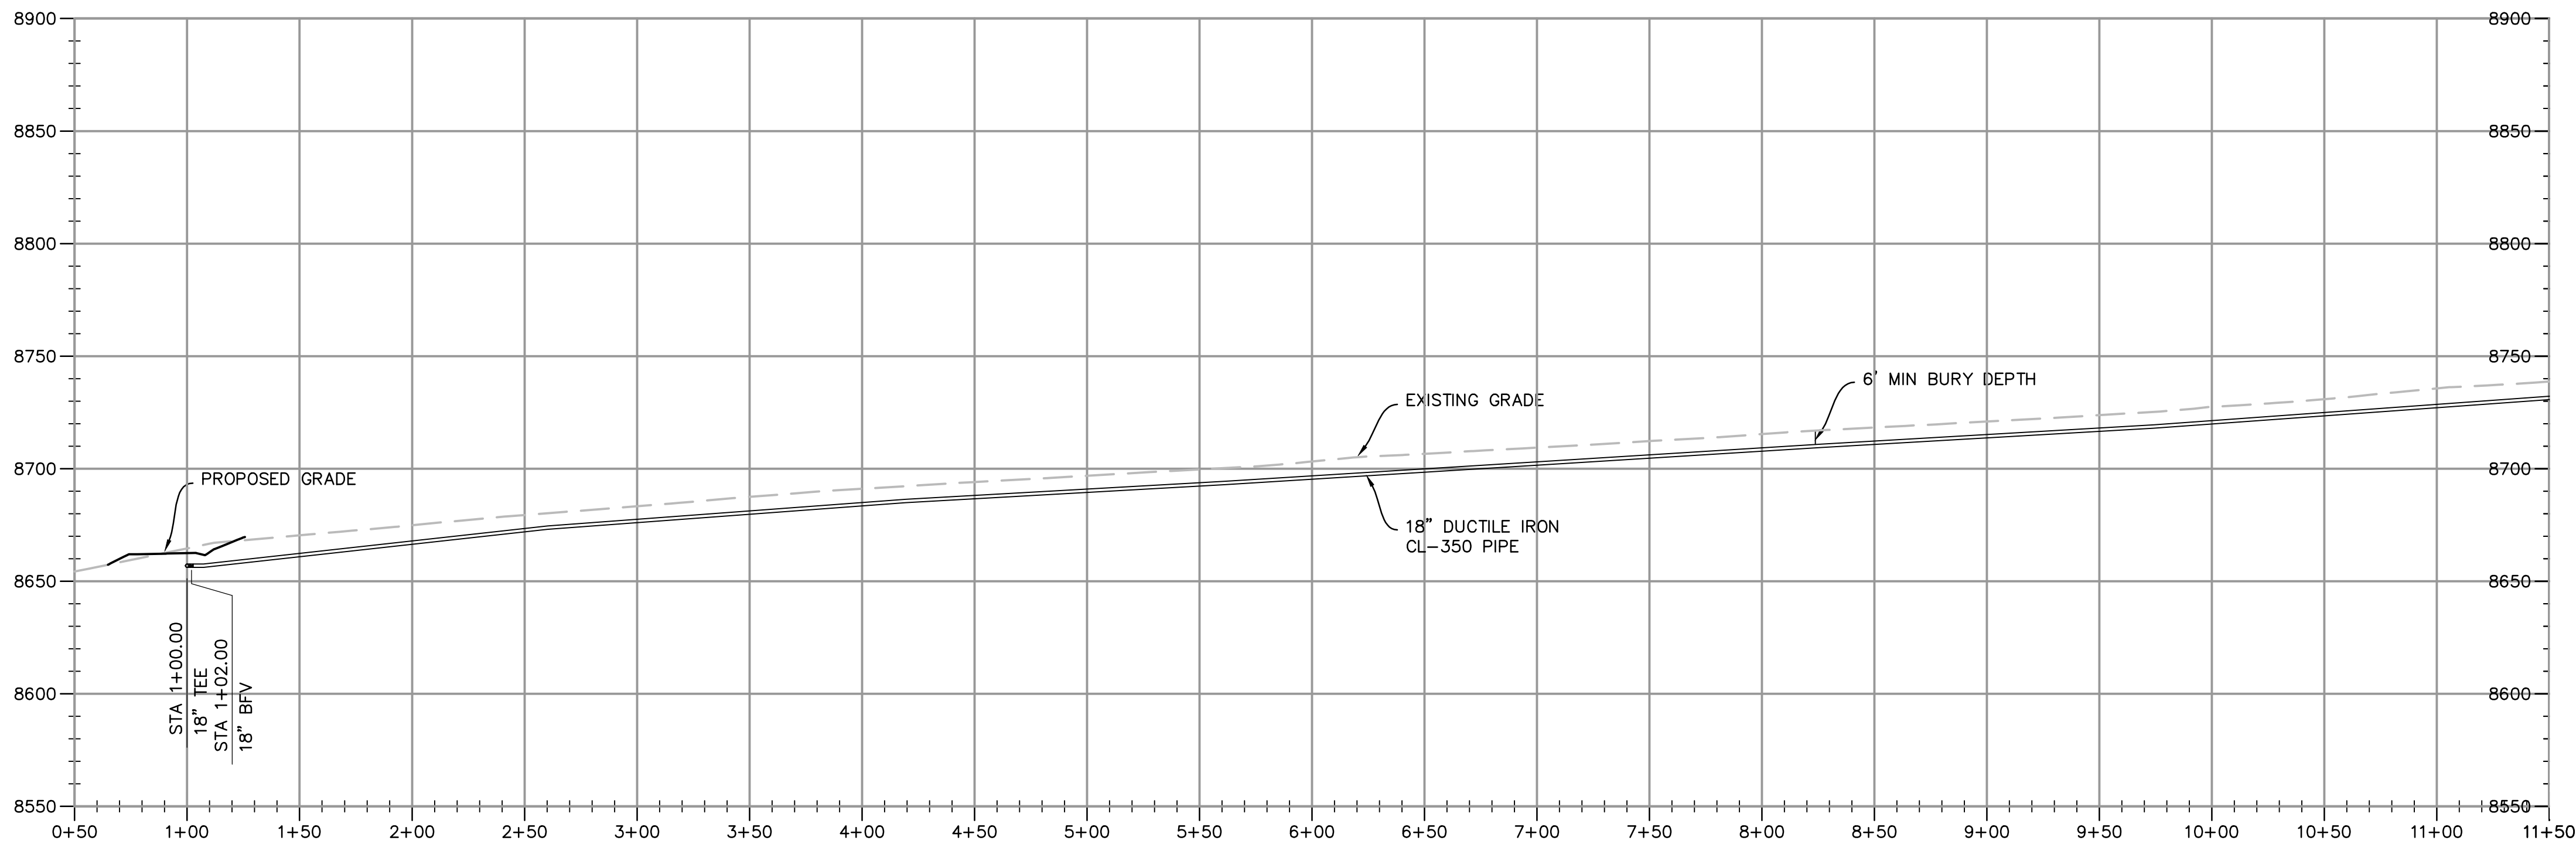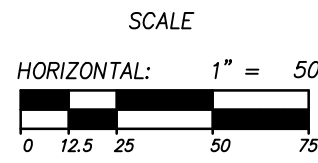

DRAFT

NV5
BEYOND ENGINEERING

MURRAY, UT 84107
WWW.NV5.COM

5217 SOUTH STATE STREET, SUITE 300
801.743.1300 TEL. 801.743.0300 FAX



SHEET NUMBER
2.12

SCALE
VERTICAL: 1" = 50'
HORIZONTAL: 1" = 50'

JOB NUMBER
SLB079306

SUMMIT PASS & SPRING PARK CONSTR.


PLAN AND PROFILE
OFF SITE WATER LINE 01

PREPARED FOR: SUMMIT, LLC



DATE SUBMITTED: 03/22/2013

NO. BY DATE REVISIONS


The engineer preparing these plans will not be responsible for, or liable for, unauthorized changes to or uses of these plans. The engineer preparing these plans must be approved by the preparer of these plans.

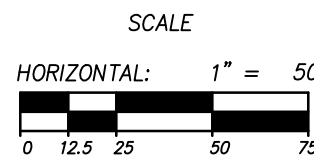

STA: 11+50.00 TO 20+30.69

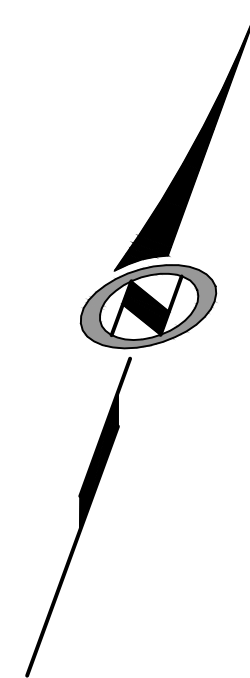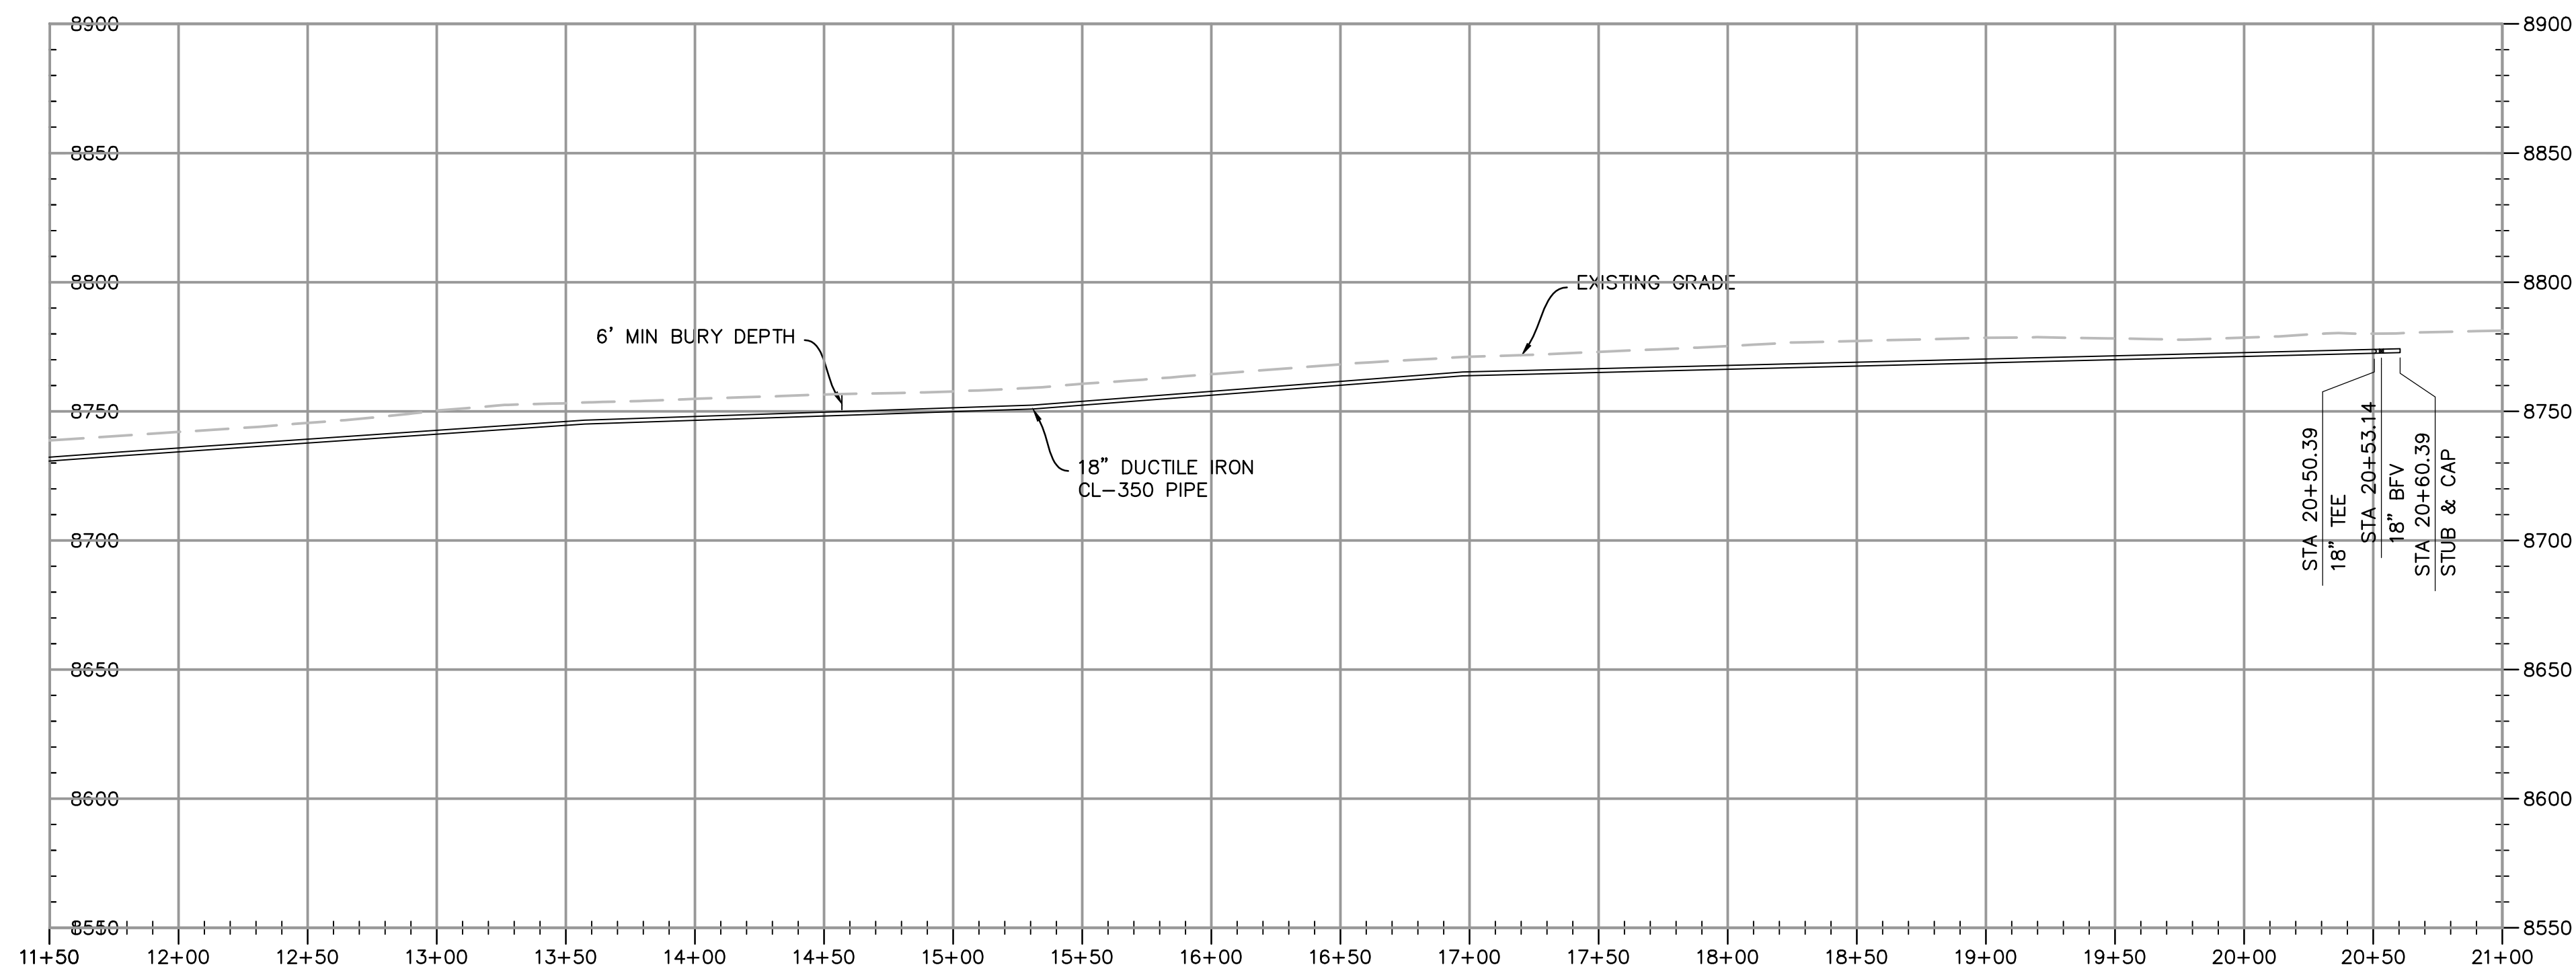

DRAFT

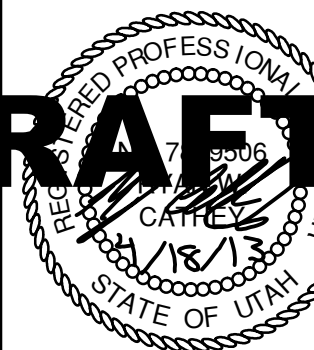

SHEET NUMBER
2.13

SCALE
VERTICAL: 1" = 50'
HORIZONTAL: 1" = 50'

JOB NUMBER
SLB079306

SUMMIT PASS & SPRING PARK CONSTR.

PLAN AND PROFILE


OFF SITE WATER LINE 01

PREPARED FOR: SUMMIT, LLC


DATE SUBMITTED: 03/22/2013

[illegible]

The engineer preparing these plans will not be responsible for, or liable for, unauthorized changes to or uses of these plans. All changes to the plans must be in writing and must be approved by the preparer of these plans.

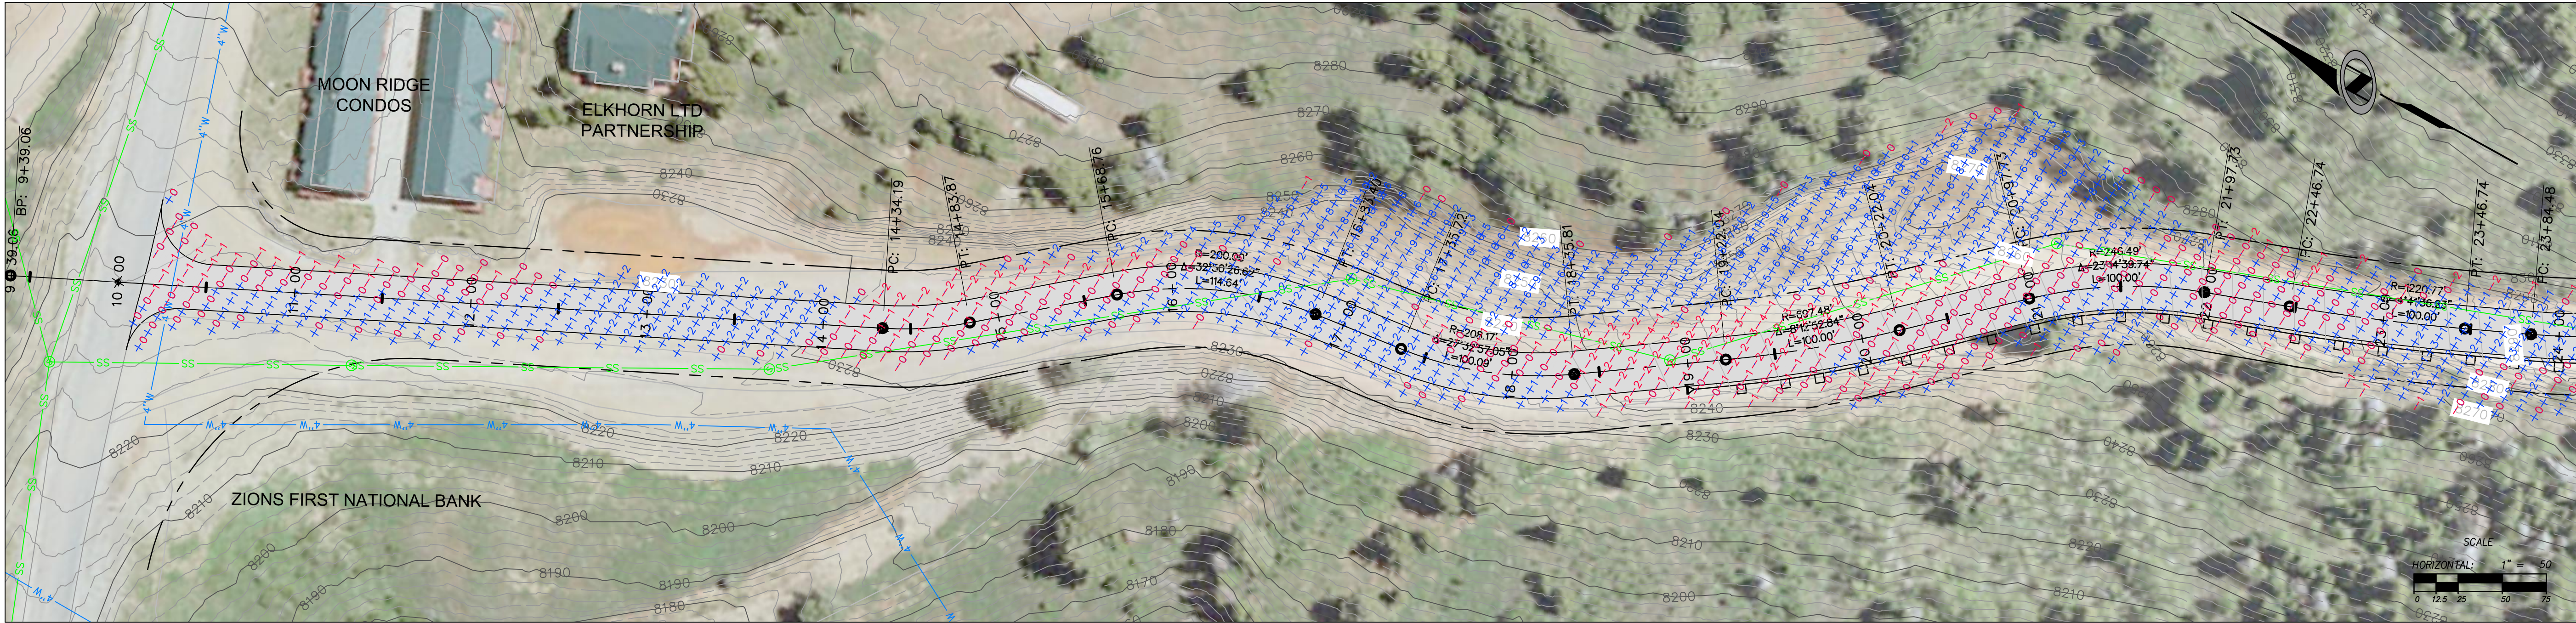

SUMMIT PASS
STA: 10+00.00 TO 24+00.00

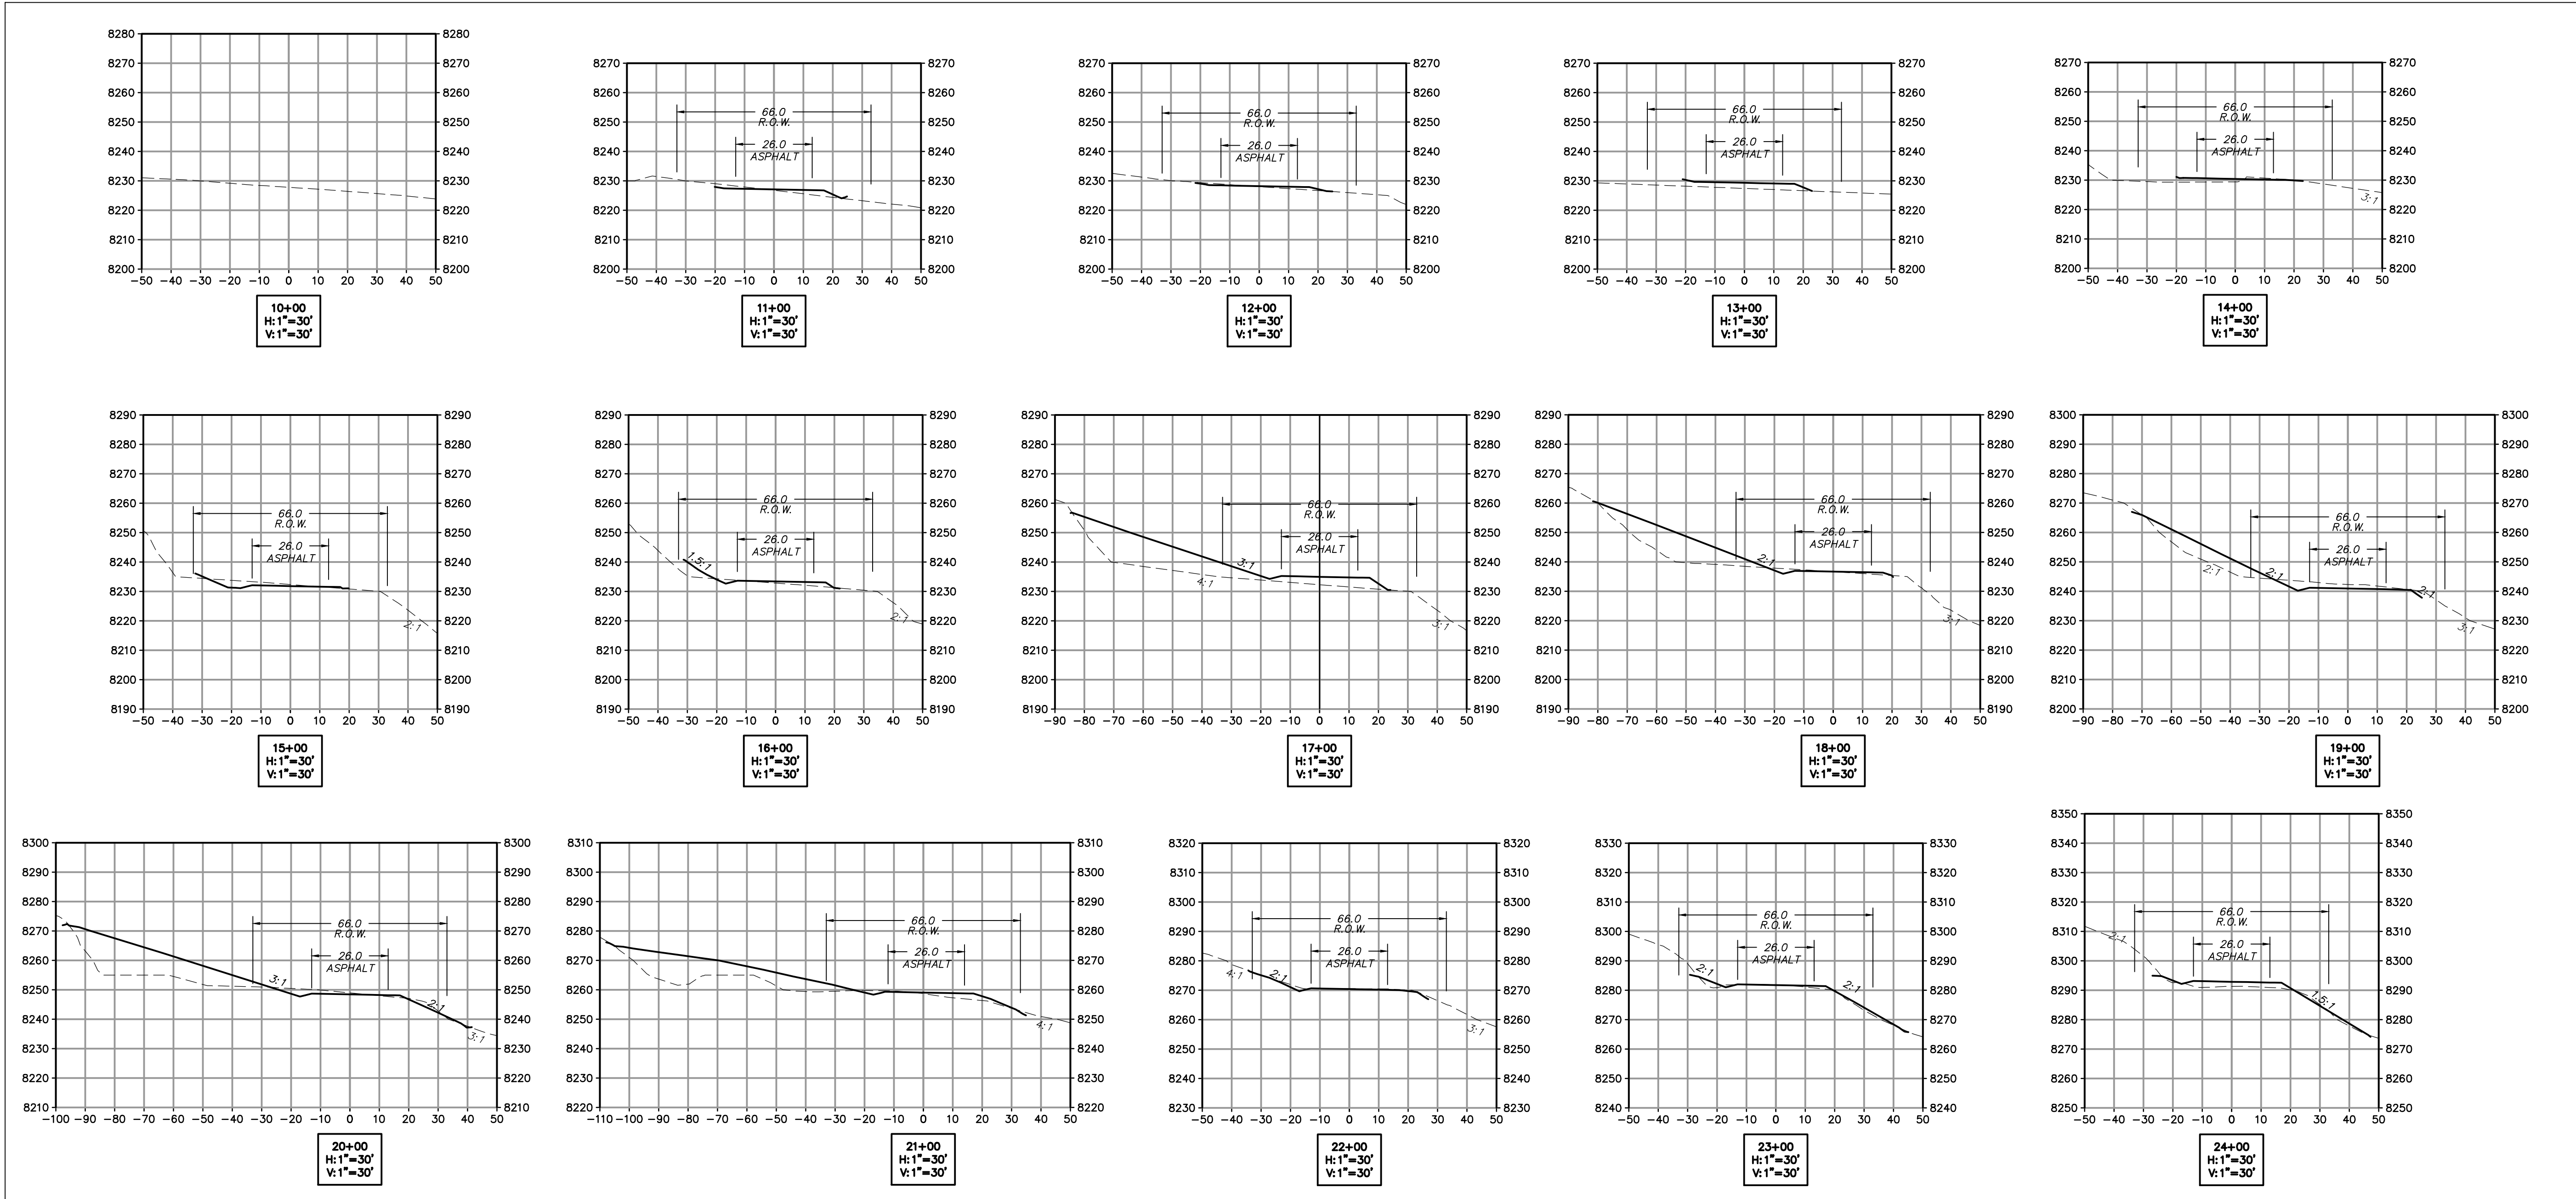

SUMMIT PASS & SPRING PARK CONSTR.
EARTHWORK AND SECTIONS
SUMMIT PASS


PREPARED FOR: SUMMIT, LLC

DATE SUBMITTED: 03/22/2013

NIV5
BEYOND ENGINEERING

MURRAY, UT 84107
WWW.NIV5.COM

5217 SOUTH STATE STREET, SUITE 300
801.743.1300 TEL. 801.743.0300 FAX

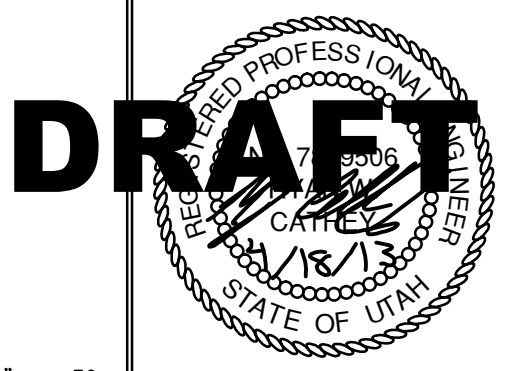
















SHEET NUMBER
3.00

SCALE
VERTICAL: 1" = VARIES
HORIZONTAL: 1" = VARIES

JOB NUMBER
SLB079306



SUMMIT PASS
STA: 24+00.00 TO 38+00.00

               

SCALE

VERTICAL: 1" = 30'

0 7.5 15 30

SCALE

HORIZONTAL: 1" = 30'

0 7.5 15 30

SUMMIT PASS & SPRING PARK CONSTR.

EARTHWORK AND SECTIONS

SUMMIT PASS

PREPARED FOR: SUMMIT, LLC

MURRAY, UT 84107
WWW.NV5.COM

5217 SOUTH STATE STREET, SUITE 300
801.743.1300 TEL 801.743.0300 FAX

DATE SUBMITTED: 03/22/2013


The engineer preparing these plans will not be responsible for, or liable for, unauthorized changes to or uses of these plans. All changes to the plans must be in writing and must be approved by the preparer of these plans.

DRAFT

















SHEET NUMBER
3.01

SCALE
VERTICAL: 1" = VARIES
HORIZONTAL: 1" = VARIES

JOB NUMBER
SLB079306

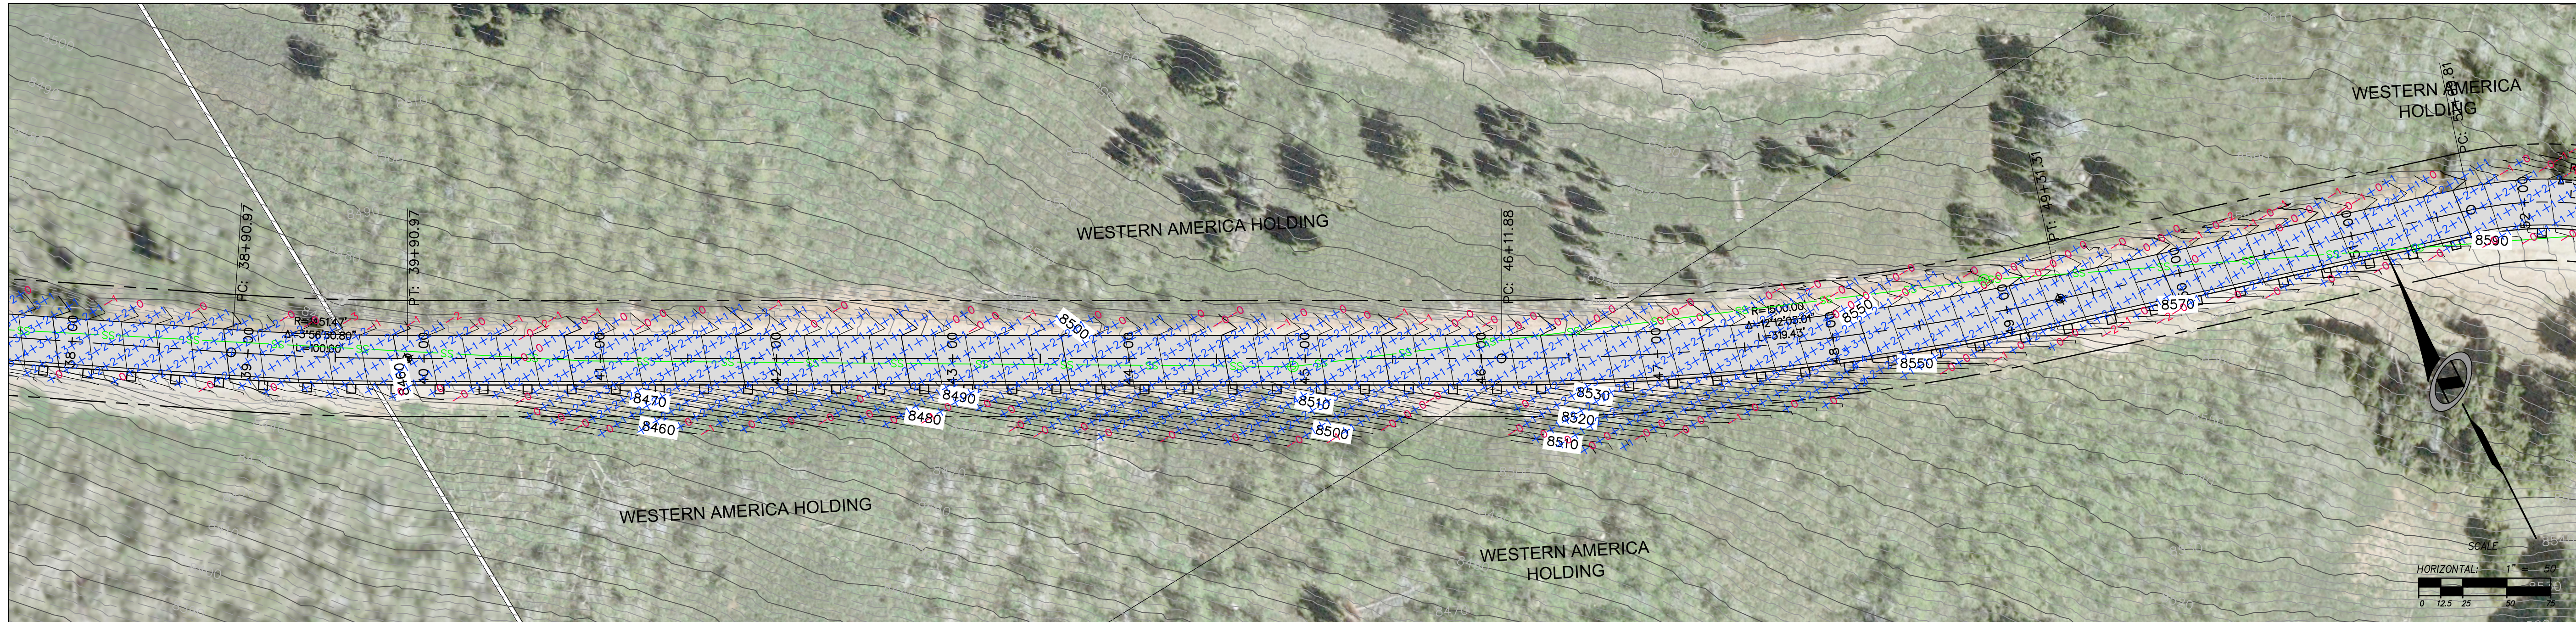

SUMMIT PASS
STA: 38+00.00 TO 52+00.00

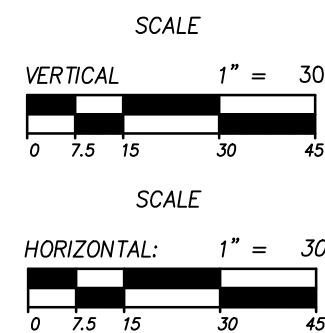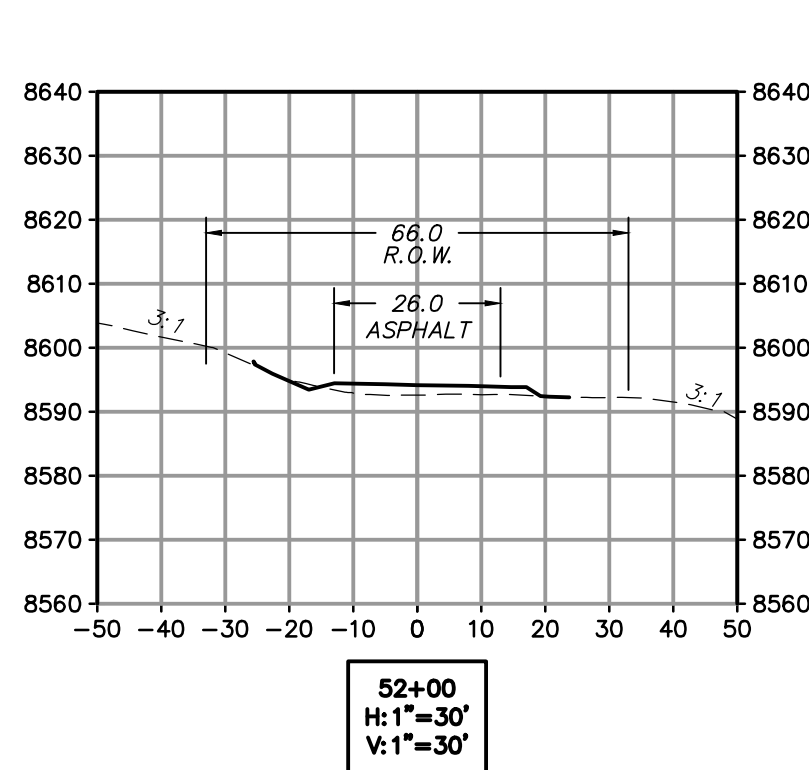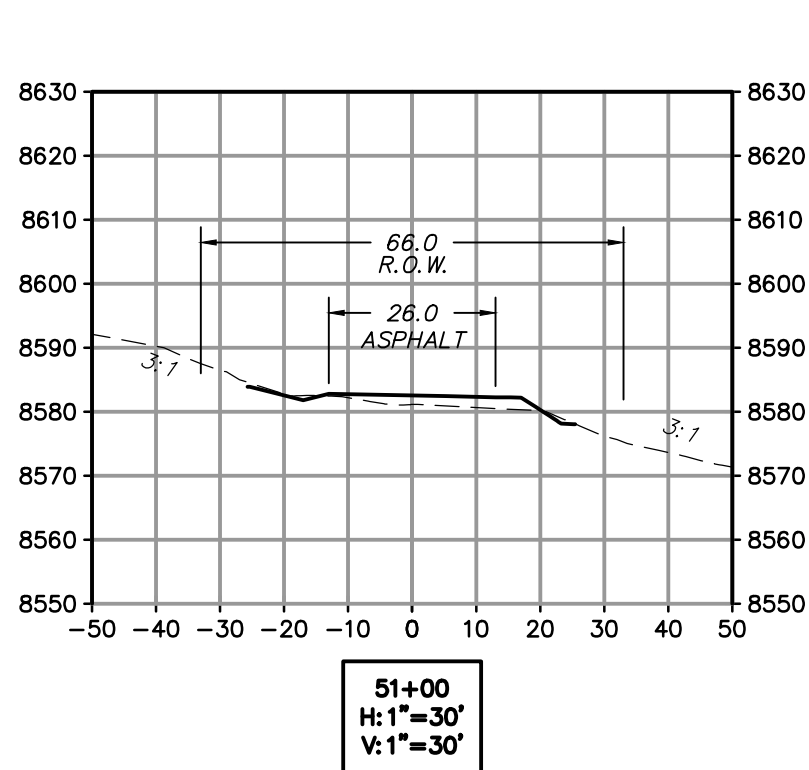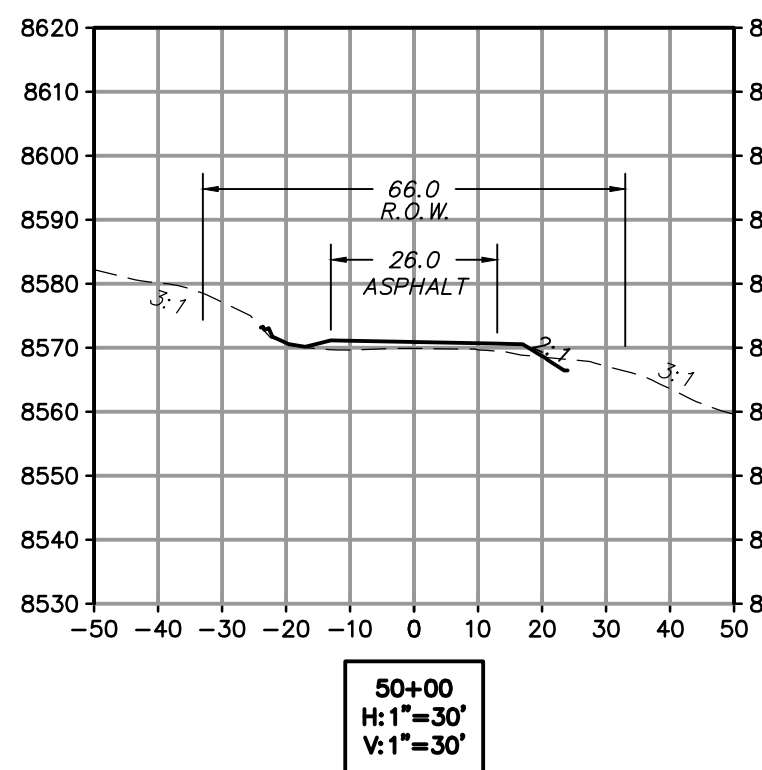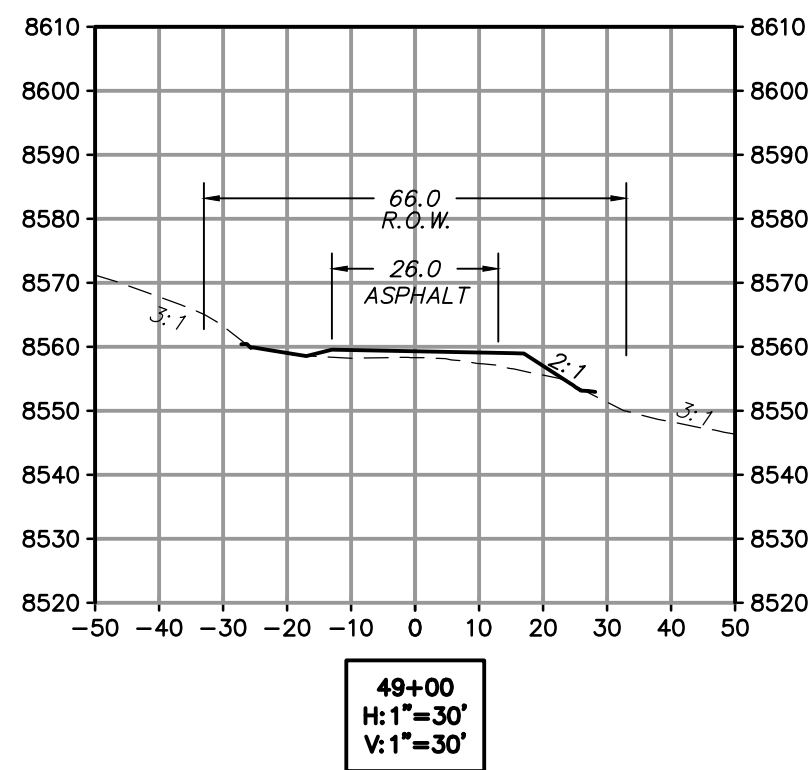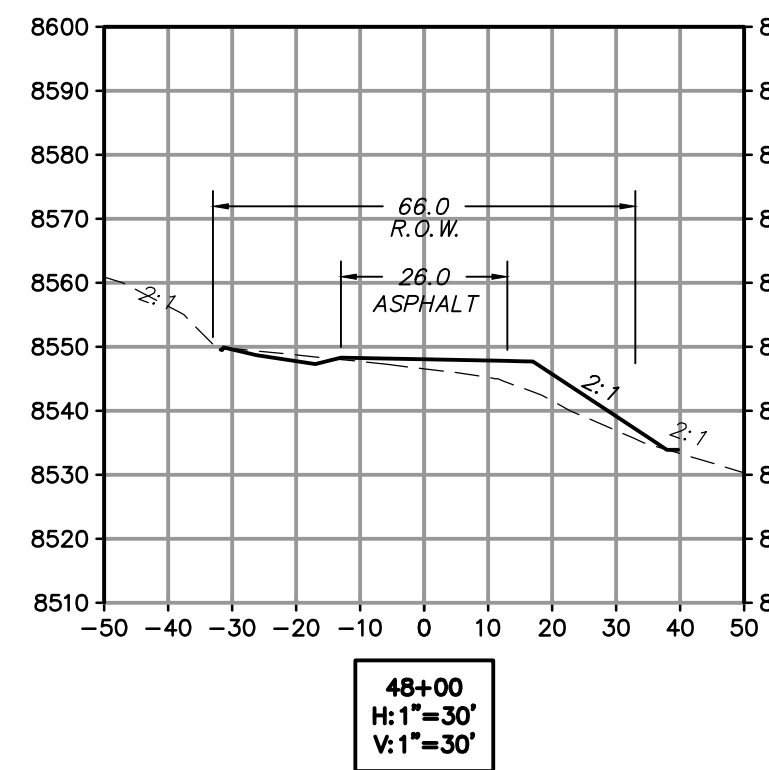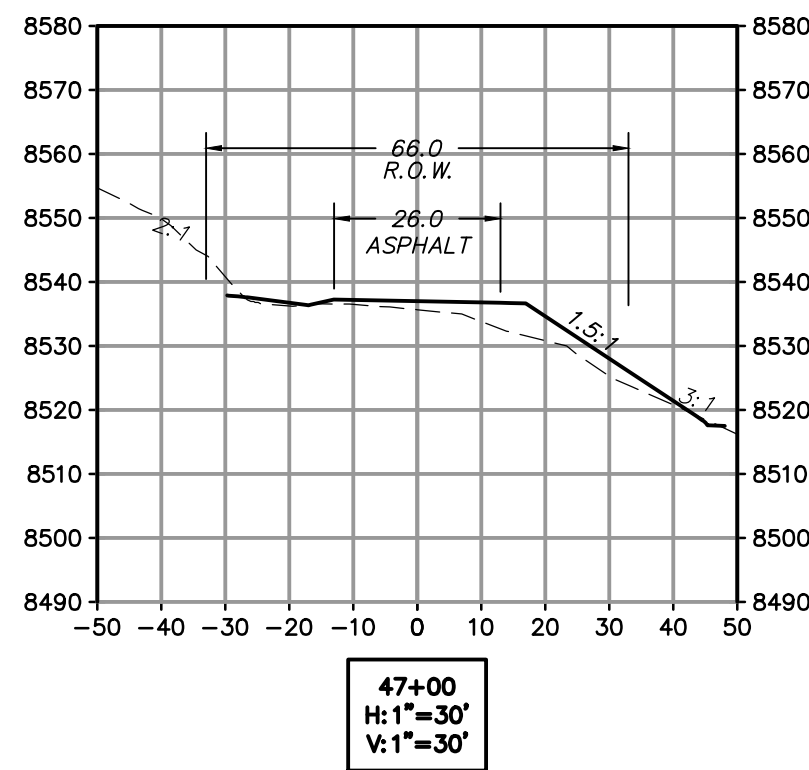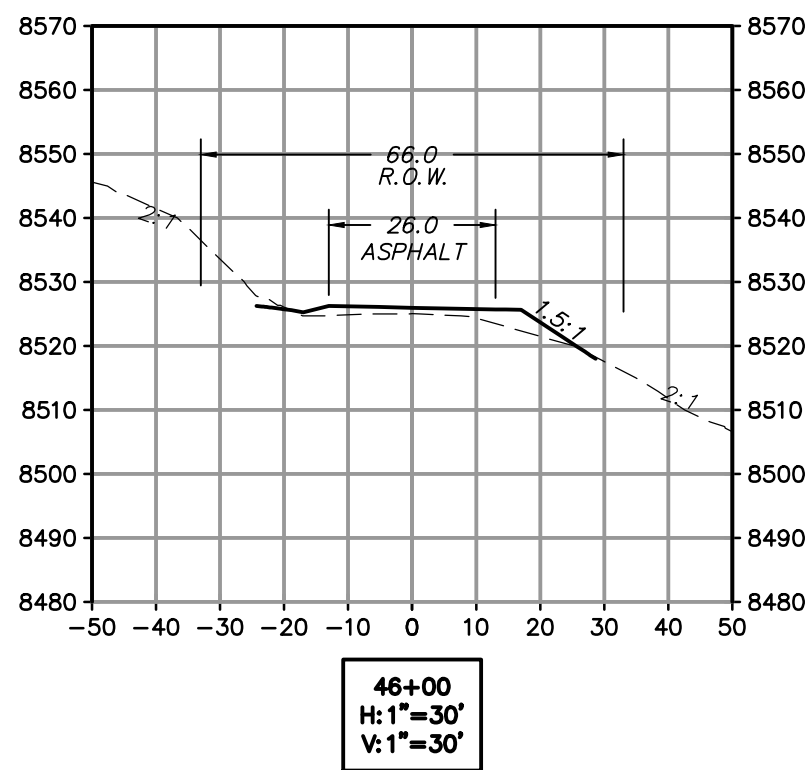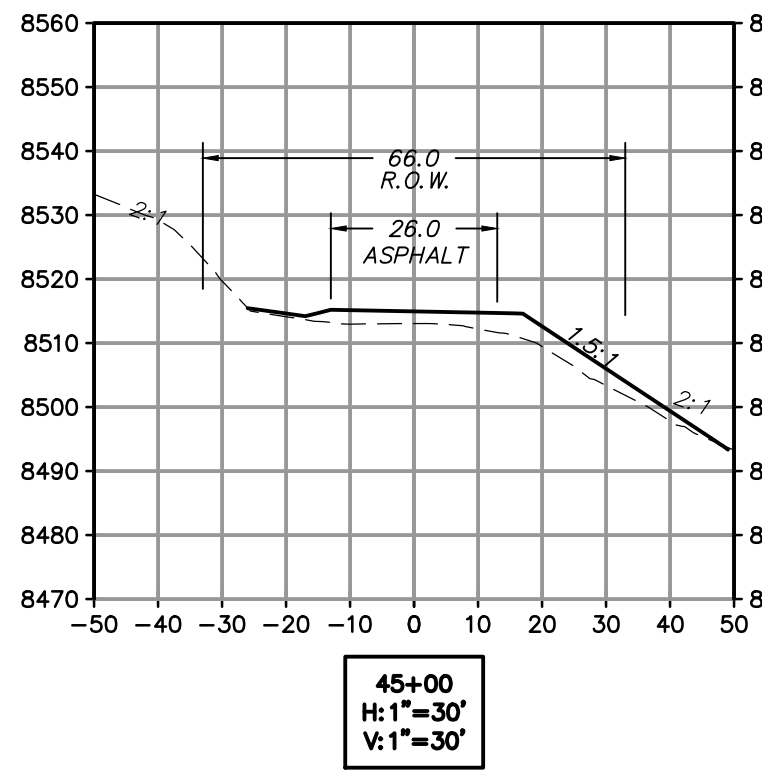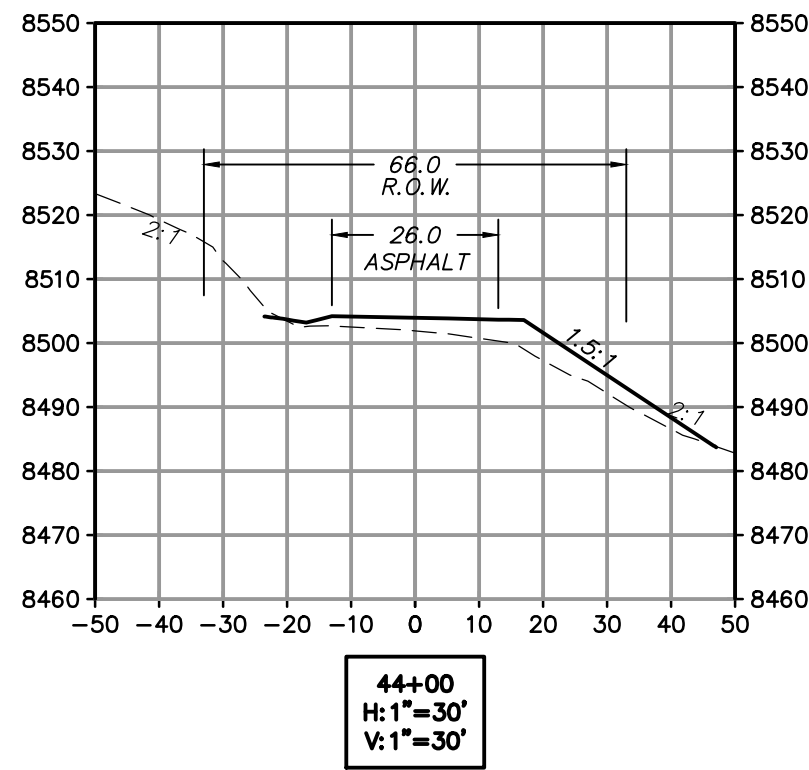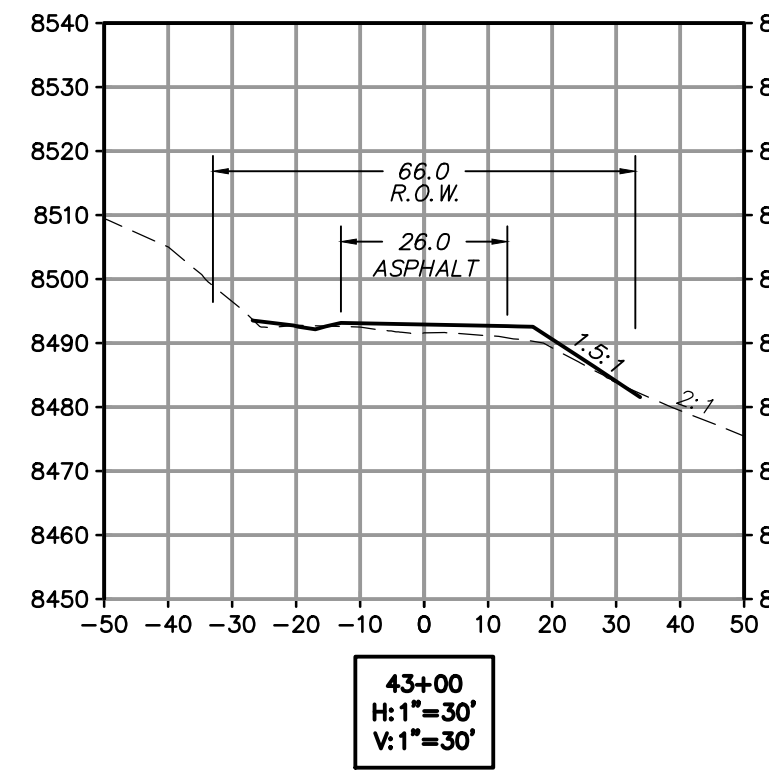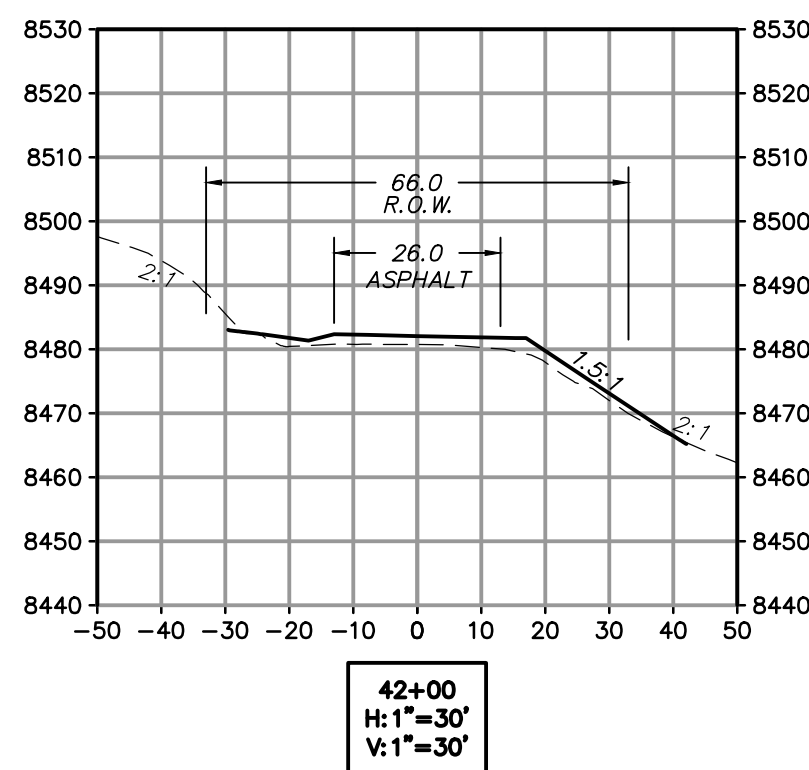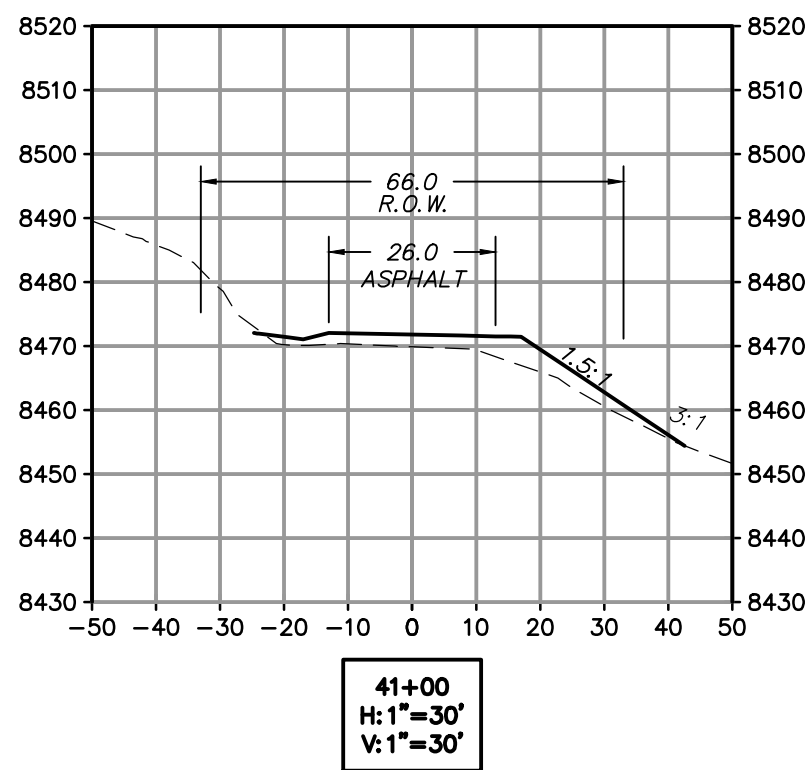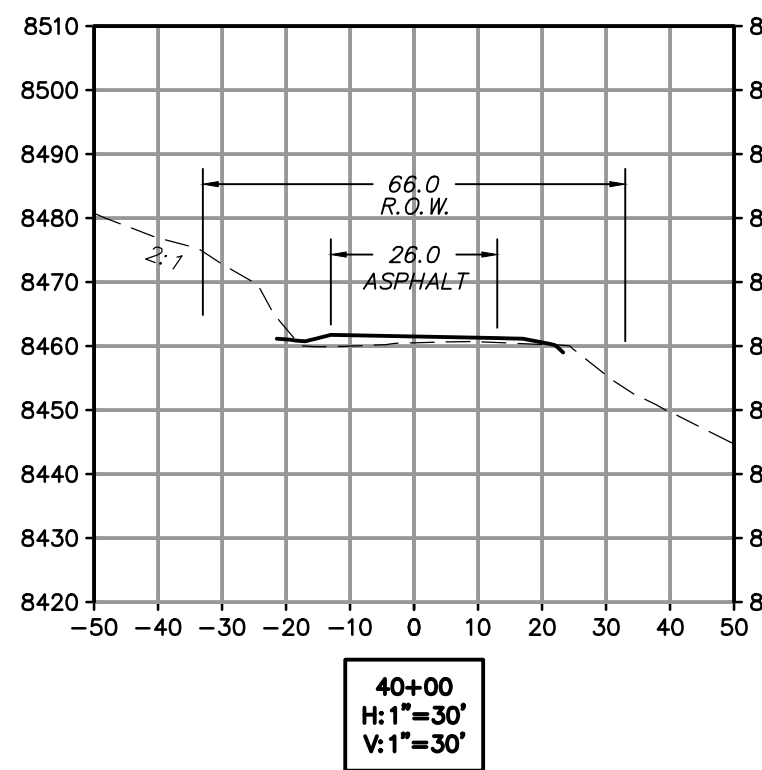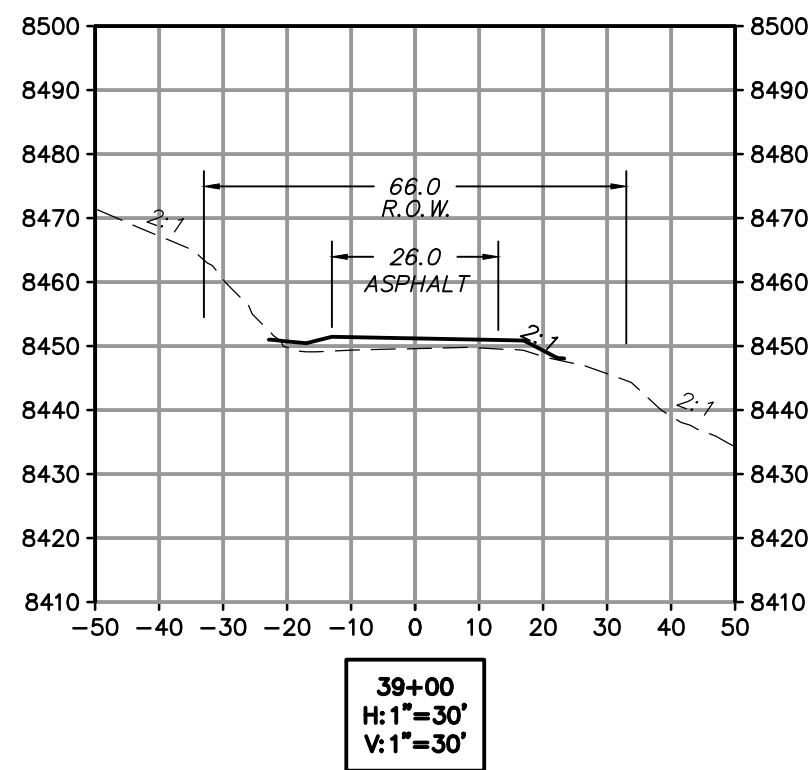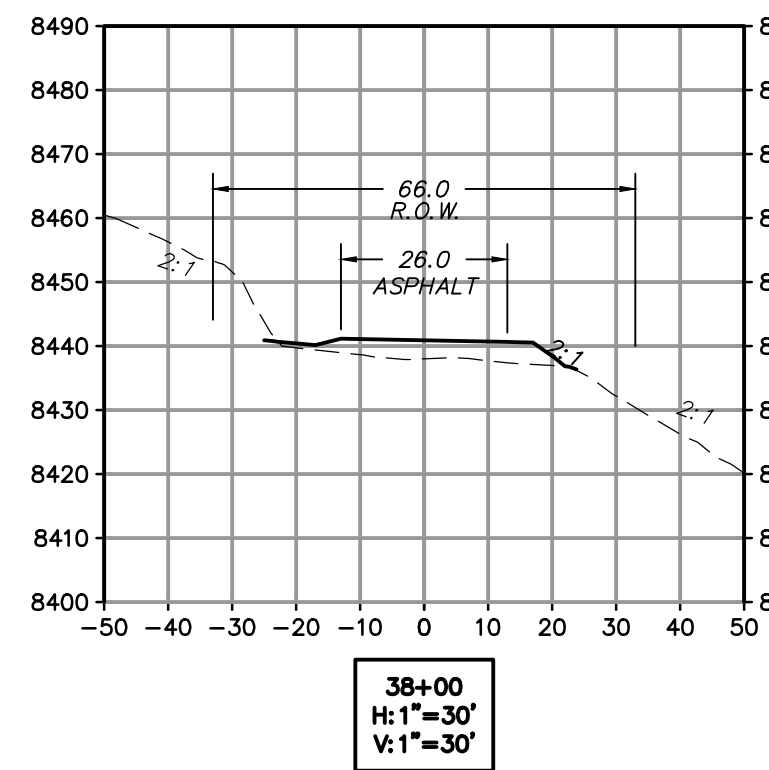


SUMMIT PASS & SPRING PARK CONSTR.
EARTHWORK AND SECTIONS
SUMMIT PASS

PREPARED FOR: SUMMIT, LLC

MURRAY, UT 84107
WWW.NVS.COM

5217 SOUTH STATE STREET, SUITE 300
801.743.1300 TEL. 801.743.0300 FAX

NVS
BEYOND ENGINEERING

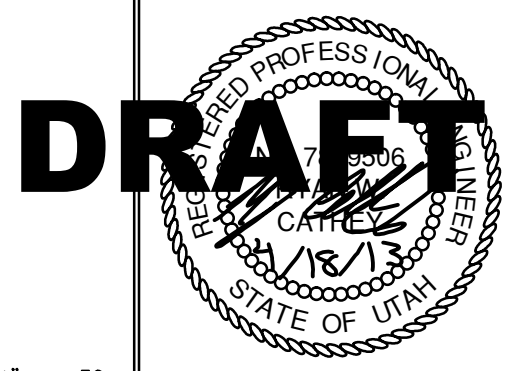

SHEET NUMBER
3.02

SCALE
VERTICAL: 1" = VARIES
HORIZONTAL: 1" = VARIES


JOB NUMBER
SLB079306

DATE SUBMITTED: 03/22/2013




CAUTION
The engineer preparing these plans will not be responsible for, or liable for, unauthorized changes to or uses of these plans. The engineer's responsibility is limited to the design and construction of the project as shown on these plans and must be approved by the engineer of these plans.

REVISIONS

NO. BY DATE

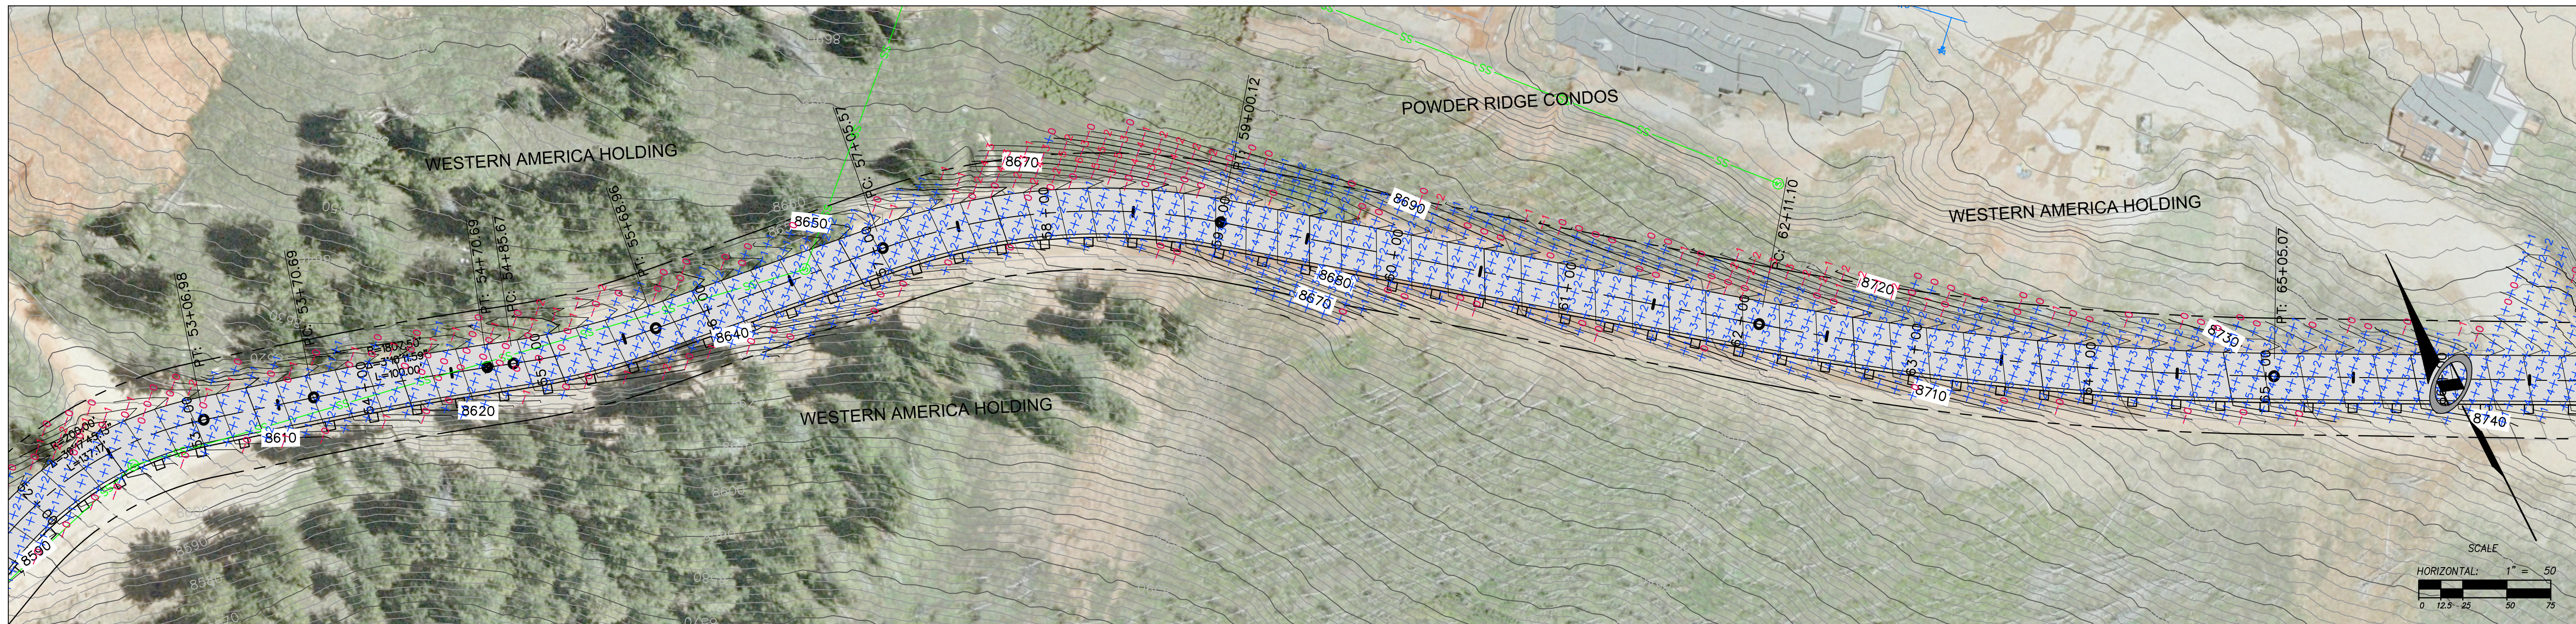

SUMMIT PASS
STA: 52+00.00 TO 66+00.00

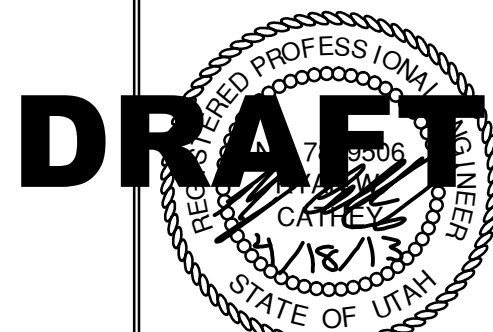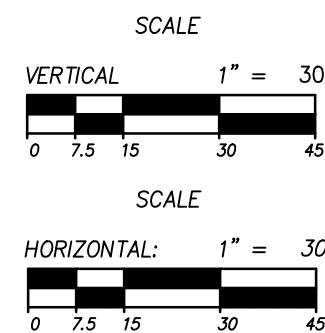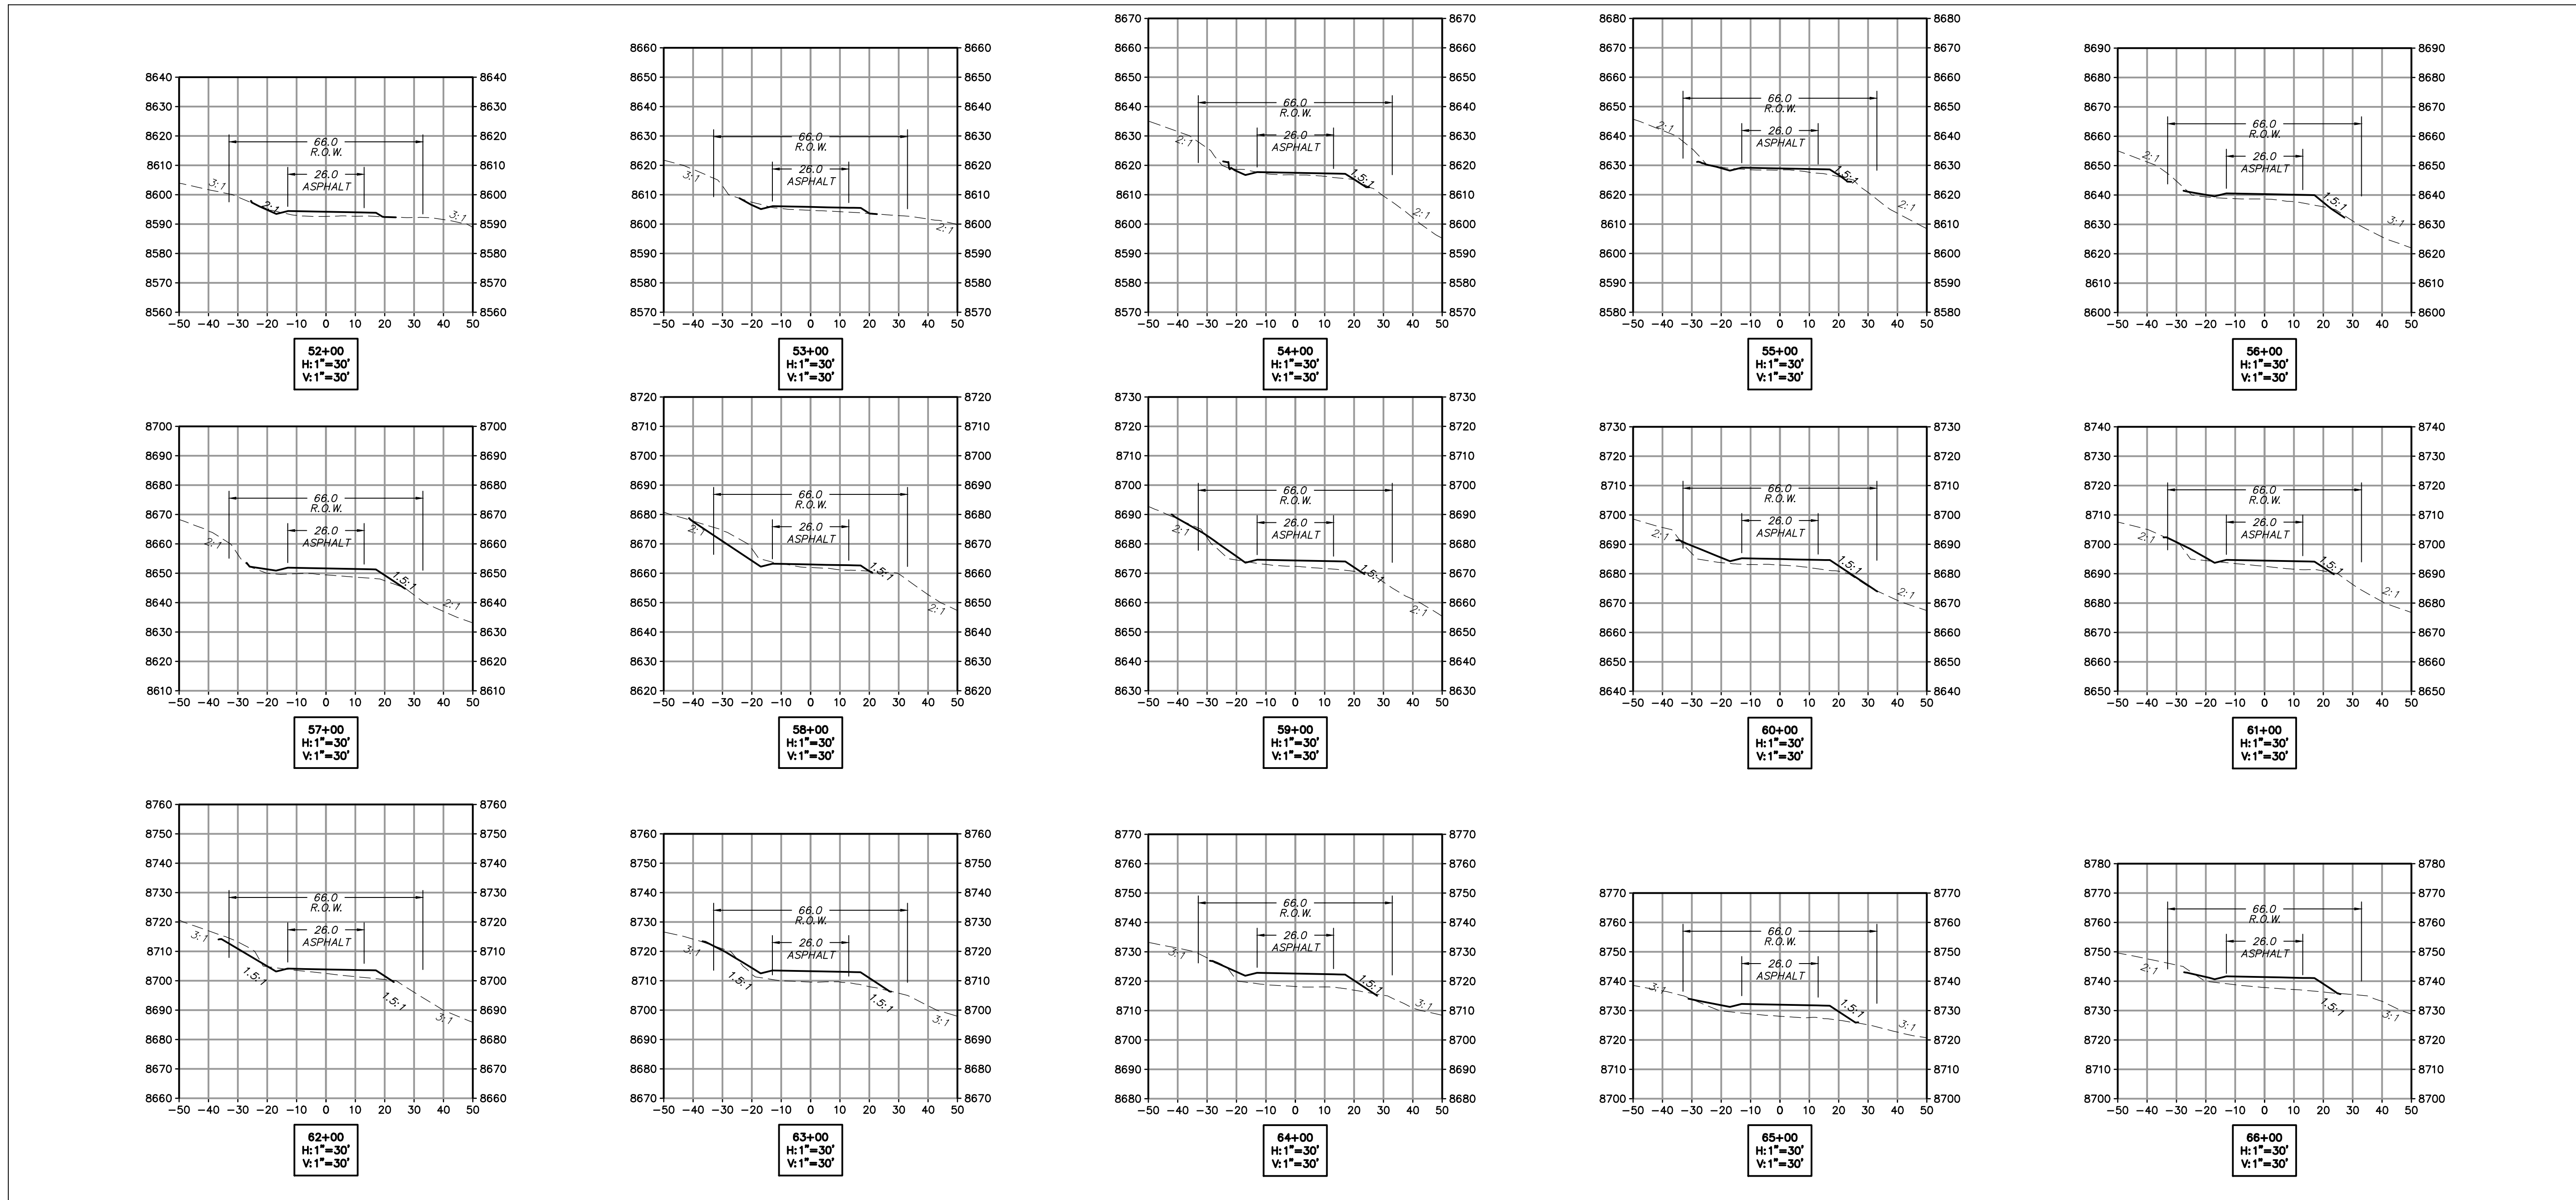

SHEET NUMBER
3.03

SCALE
VERTICAL: 1" = VARIES
HORIZONTAL: 1" = VARIES

JOB NUMBER
SLB079306

SUMMIT PASS & SPRING PARK CONSTR.

EARTHWORK AND SECTIONS

SUMMIT PASS



PREPARED FOR: SUMMIT, LLC

MURRAY, UT 84107
WWW.NIV5.COM

















5217 SOUTH STATE STREET, SUITE 300
801.743.1300 TEL. 801.743.0300 FAX

DATE SUBMITTED: 03/22/2013

REVISIONS
NO. BY DATE
The engineer preparing these plans will not be responsible for, or liable for, unauthorized changes to or uses of these plans, and must be approved by the preparer of these plans.

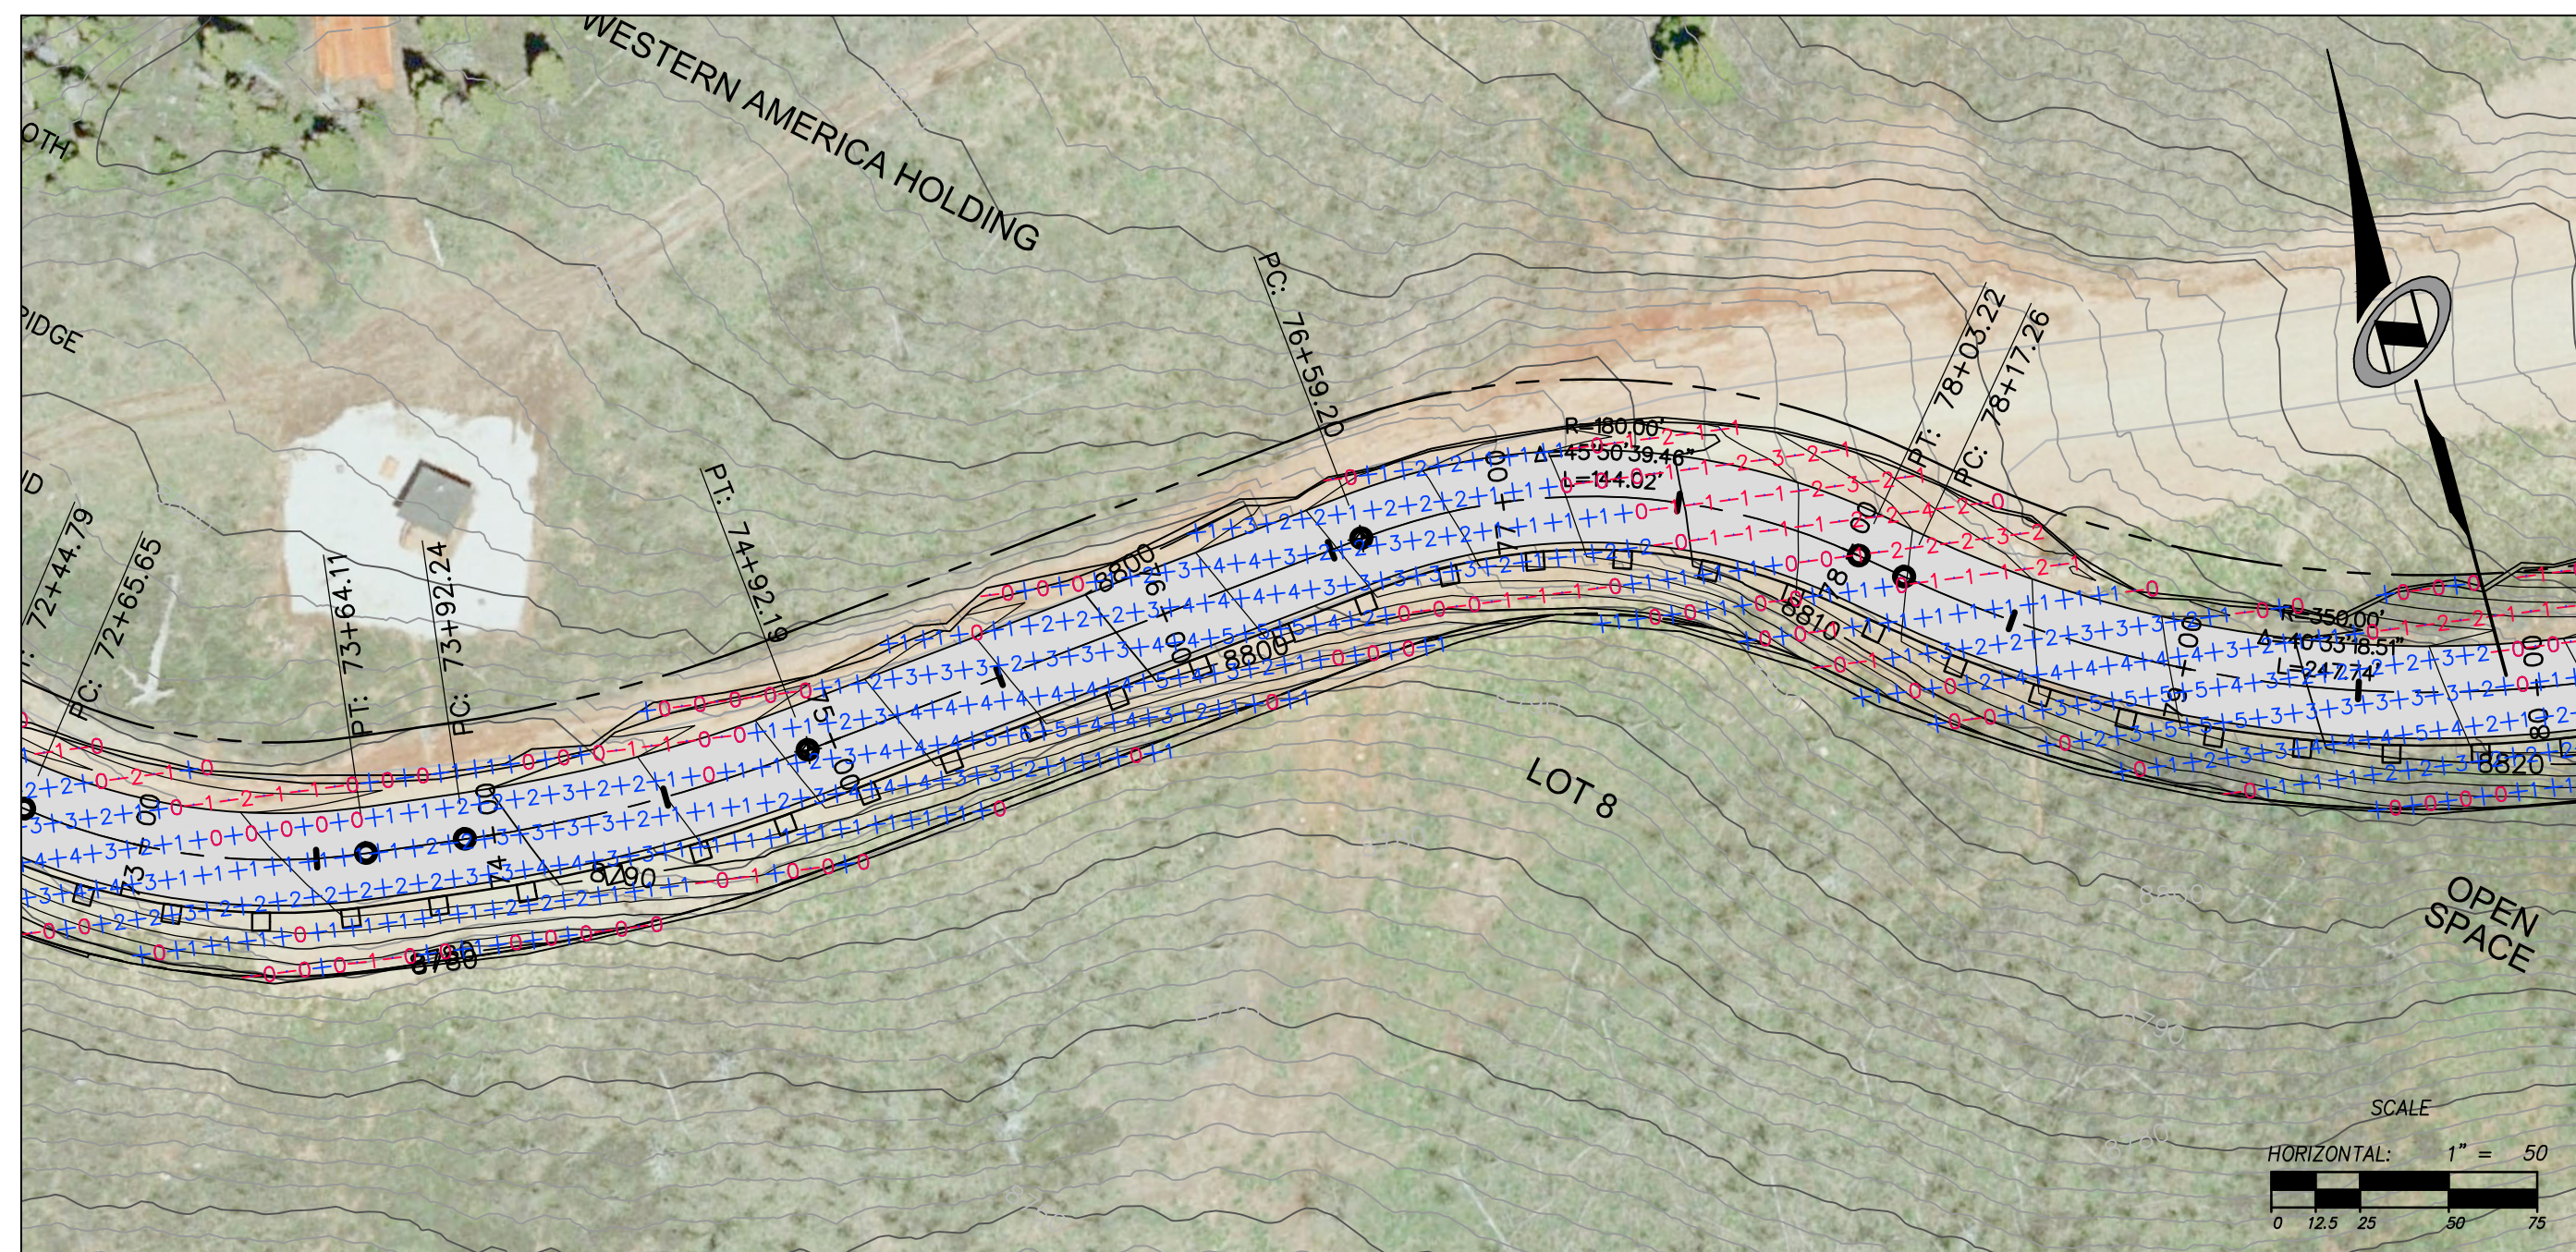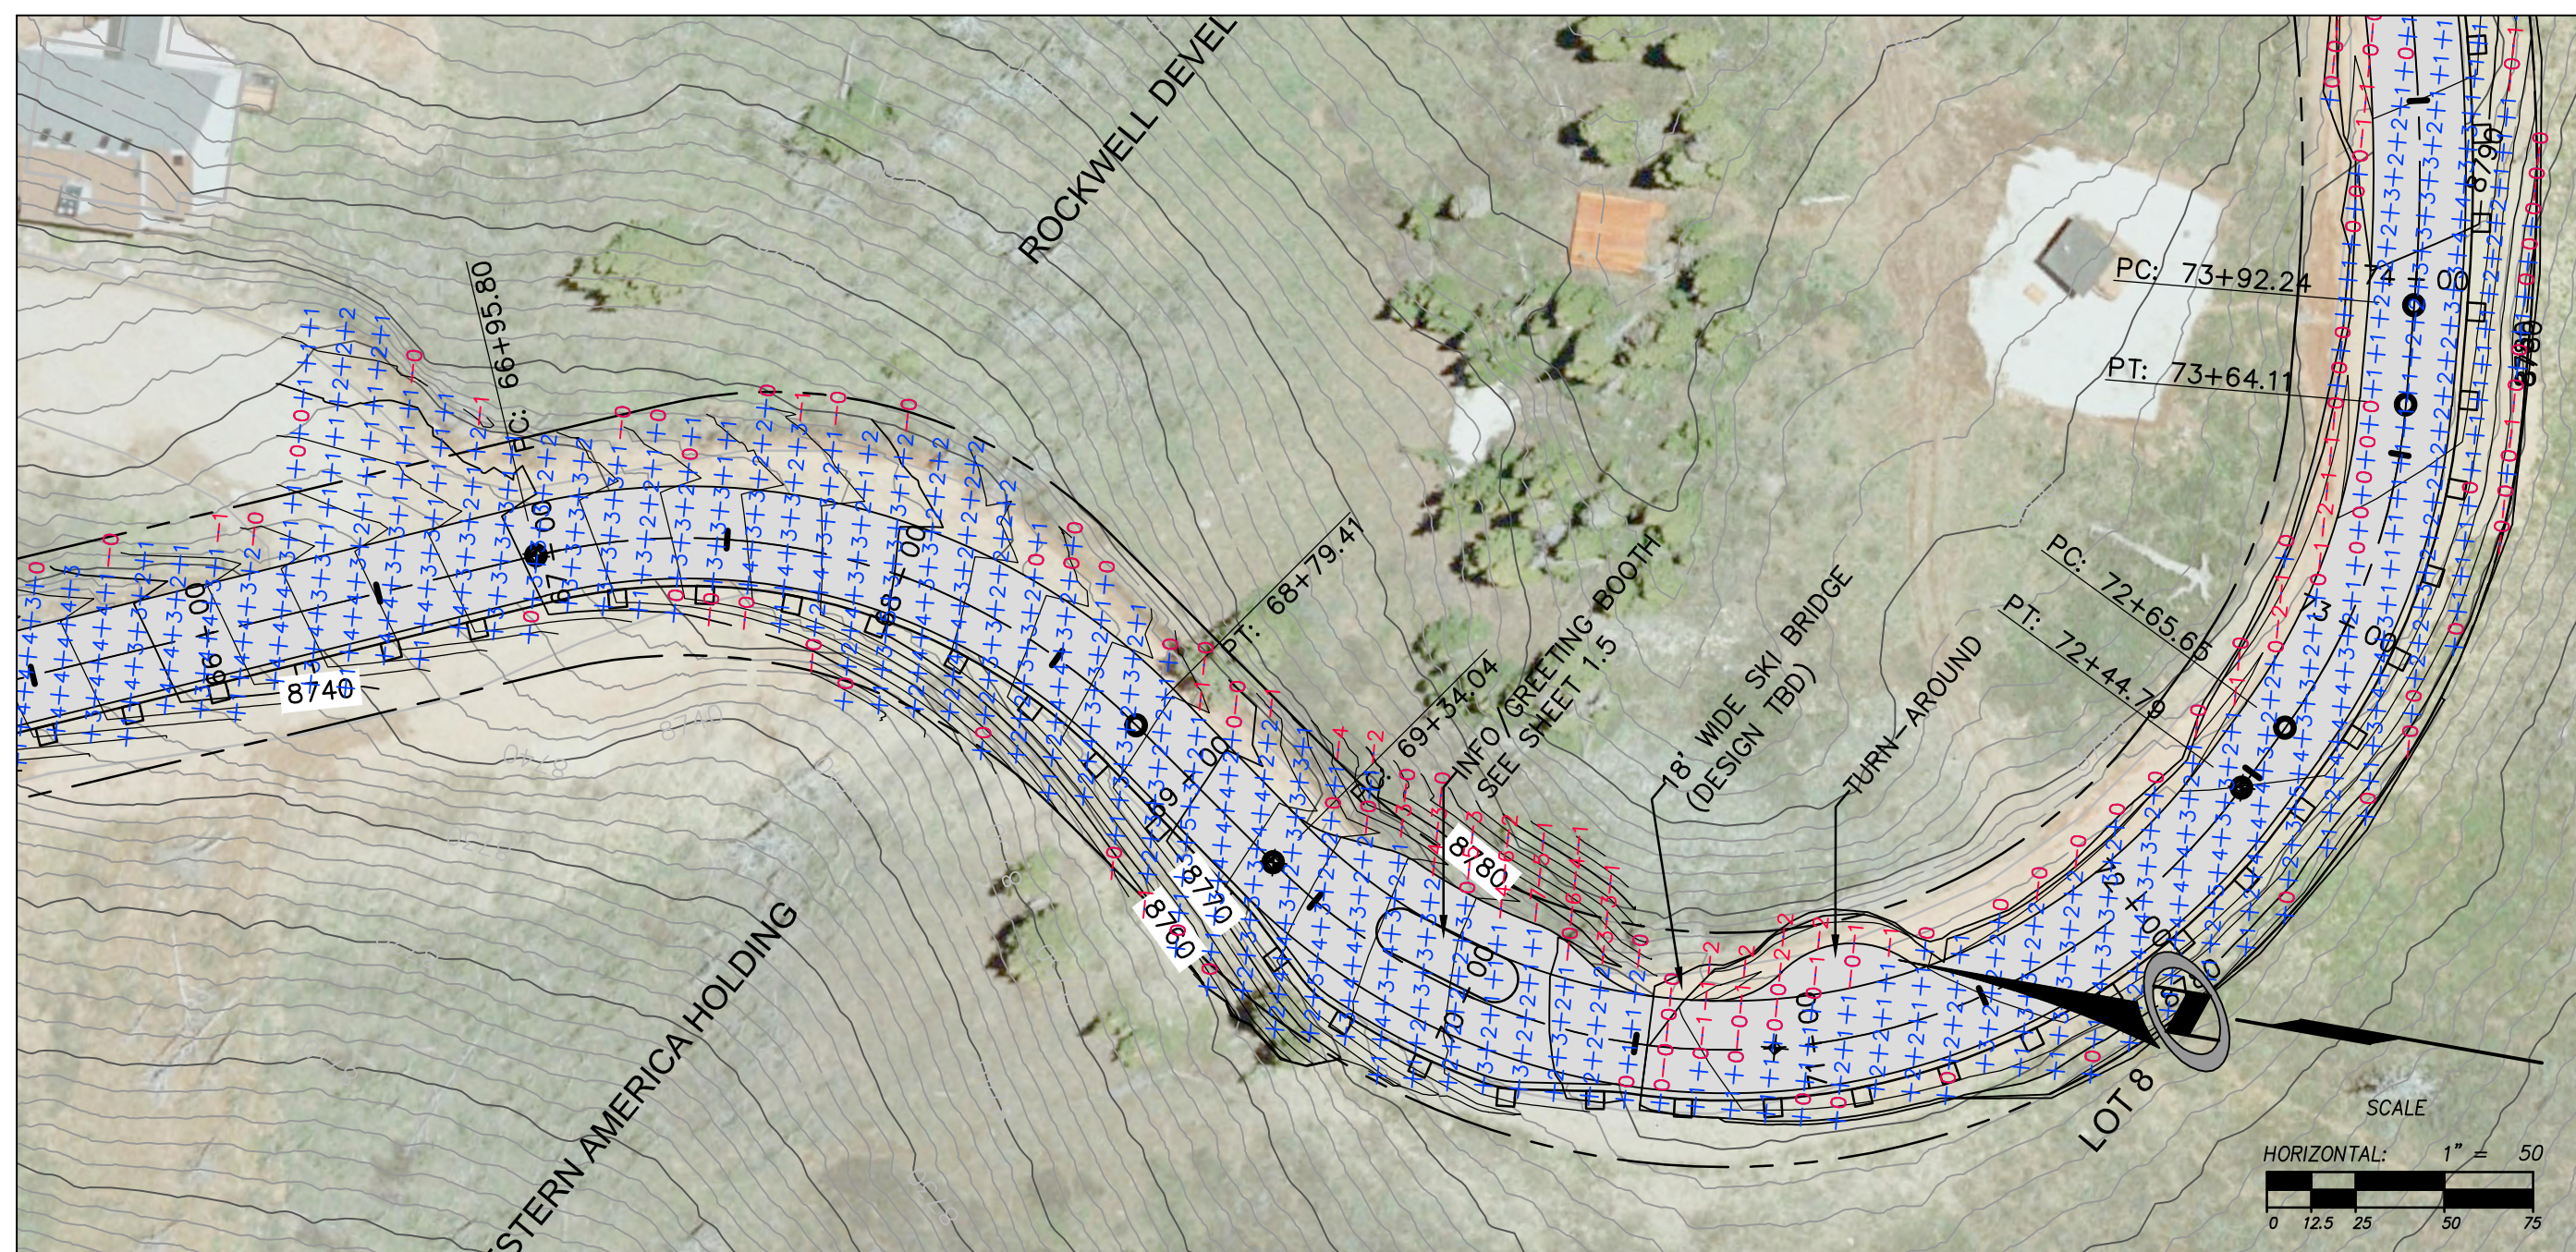

SUMMIT PASS & SPRING PARK CONSTR.
EARTHWORK AND SECTIONS
SUMMIT PASS

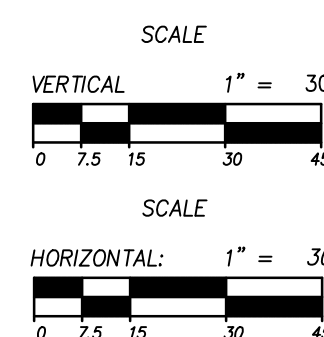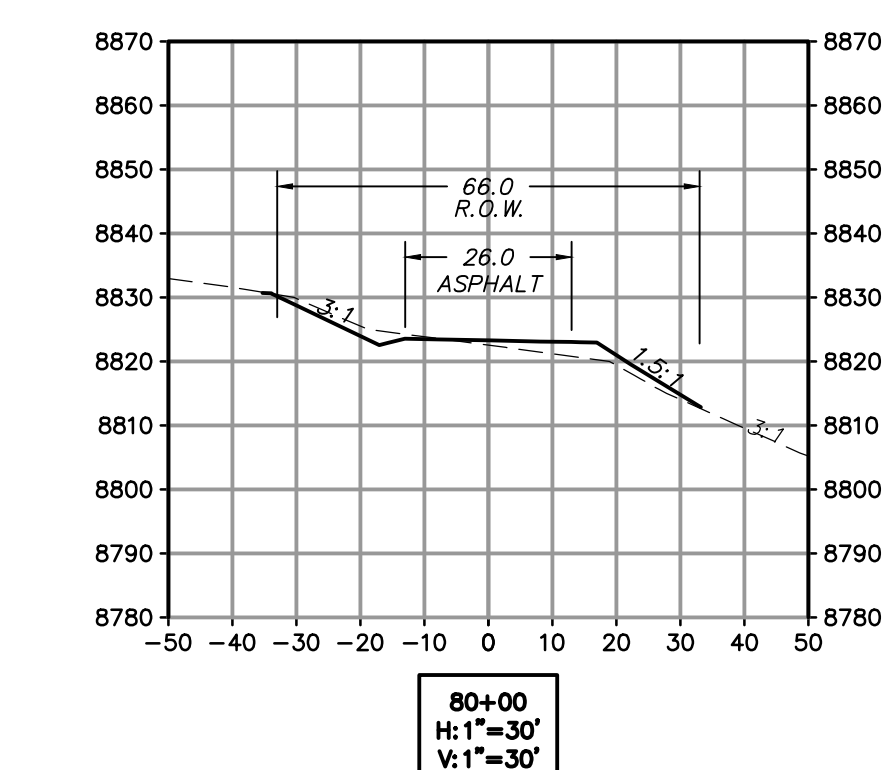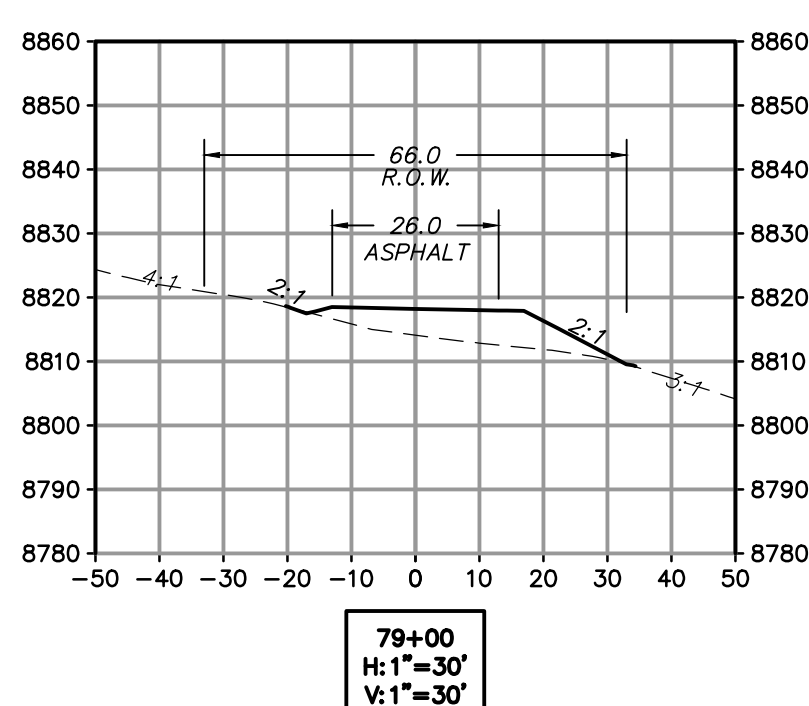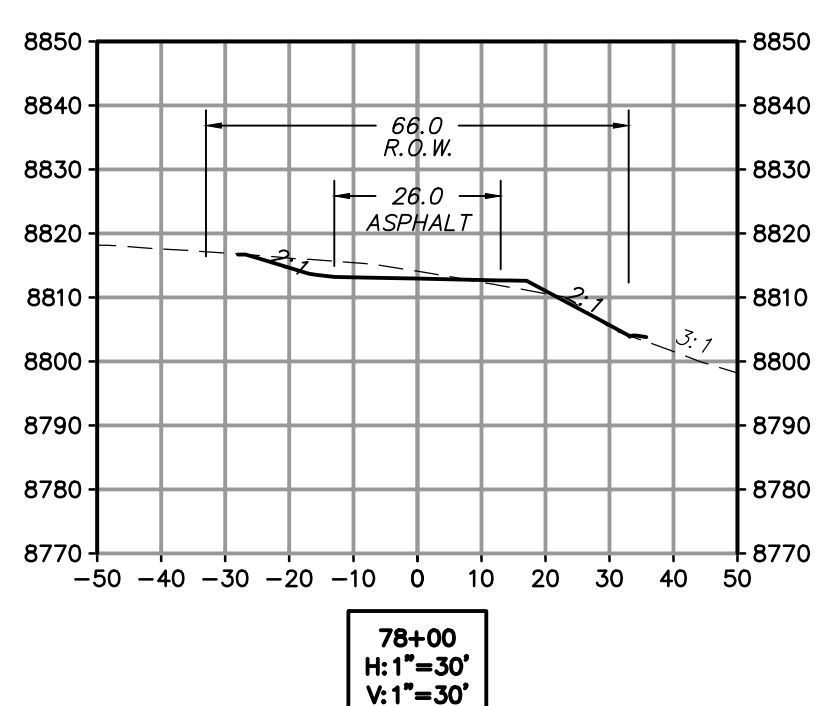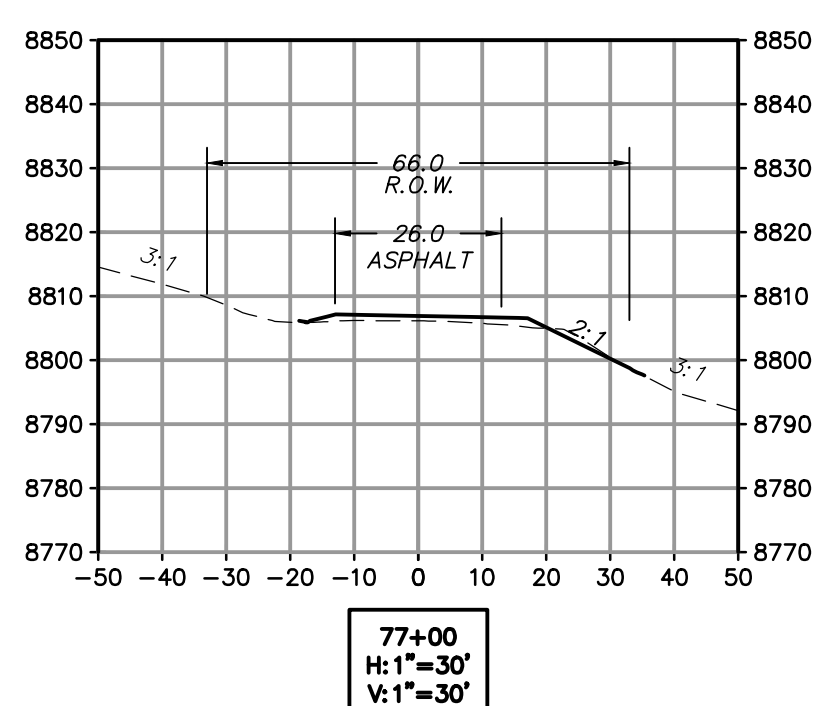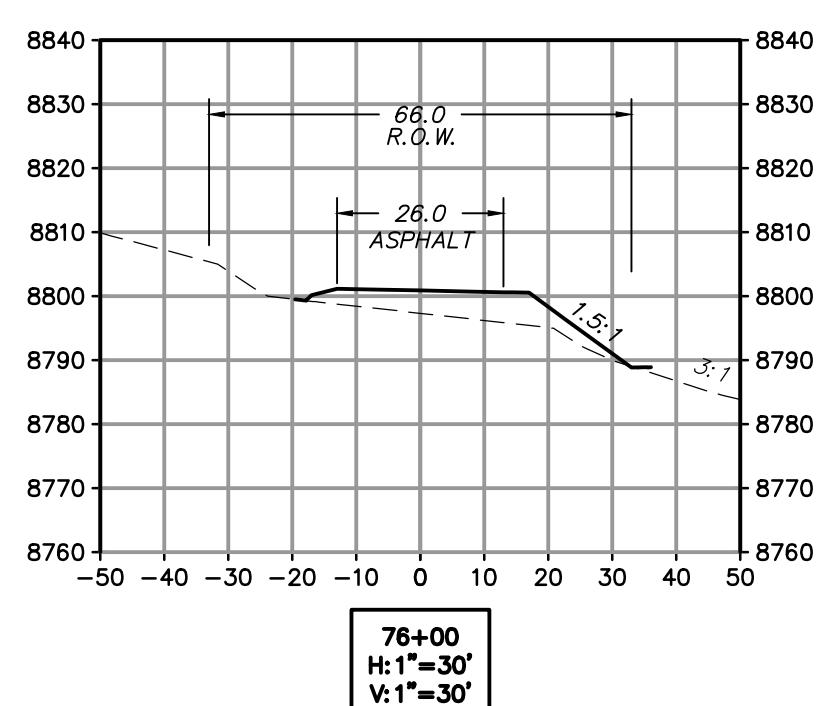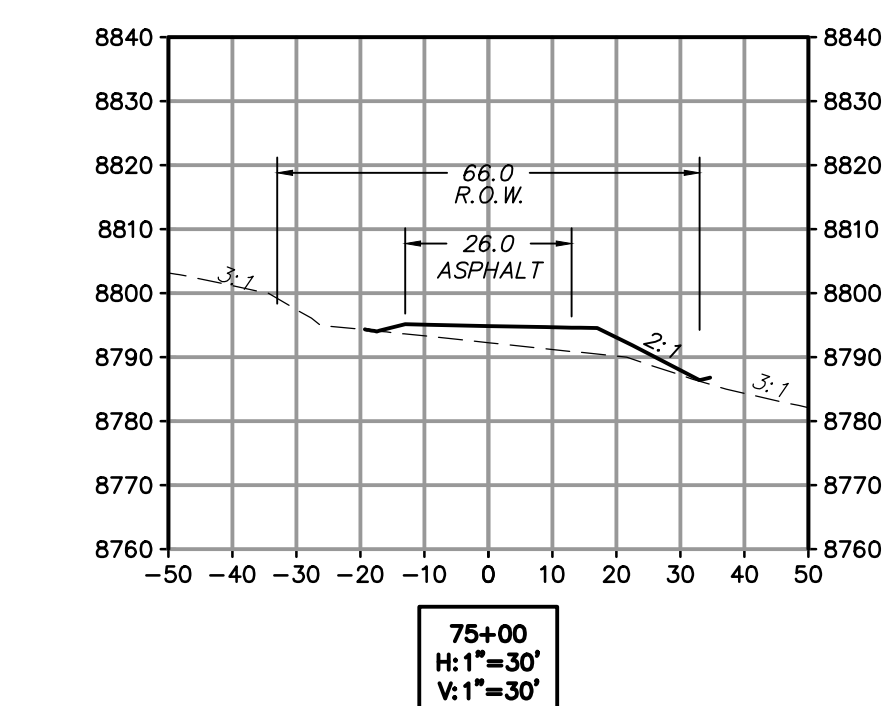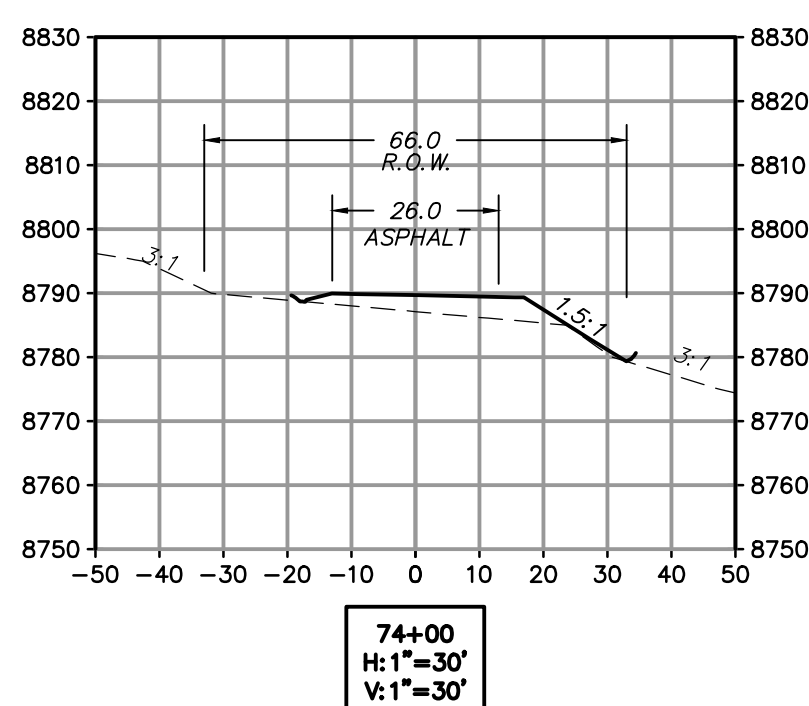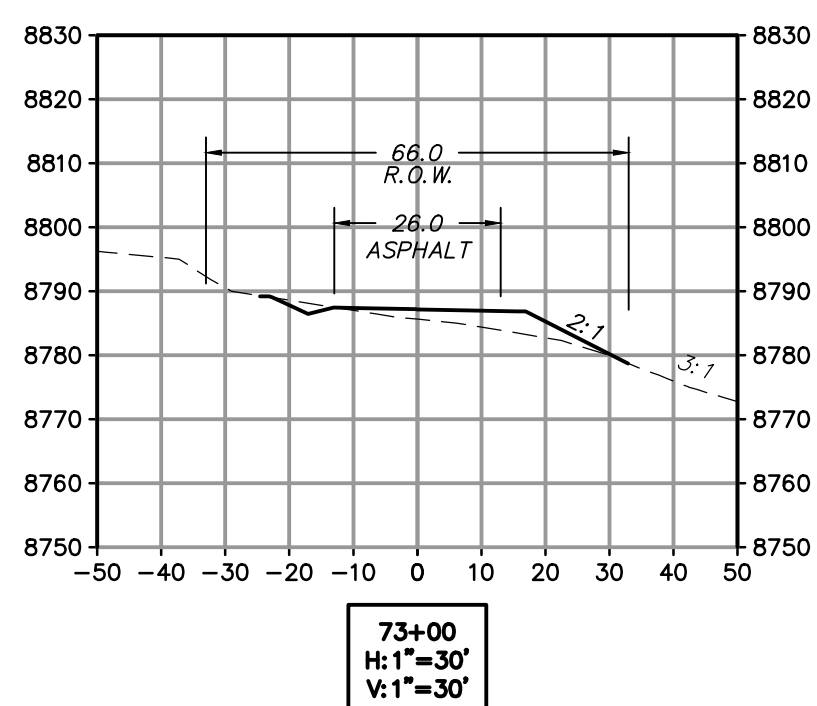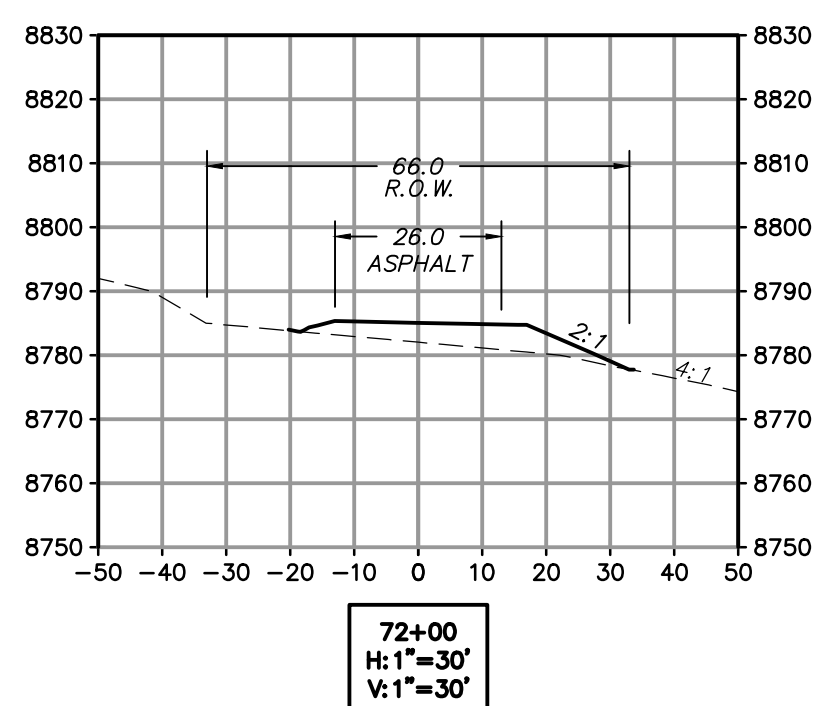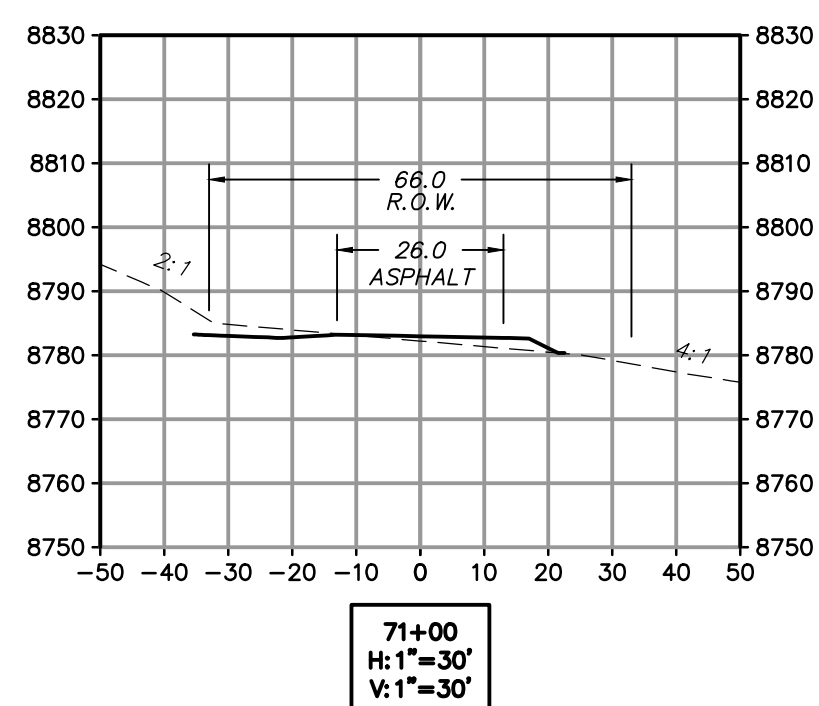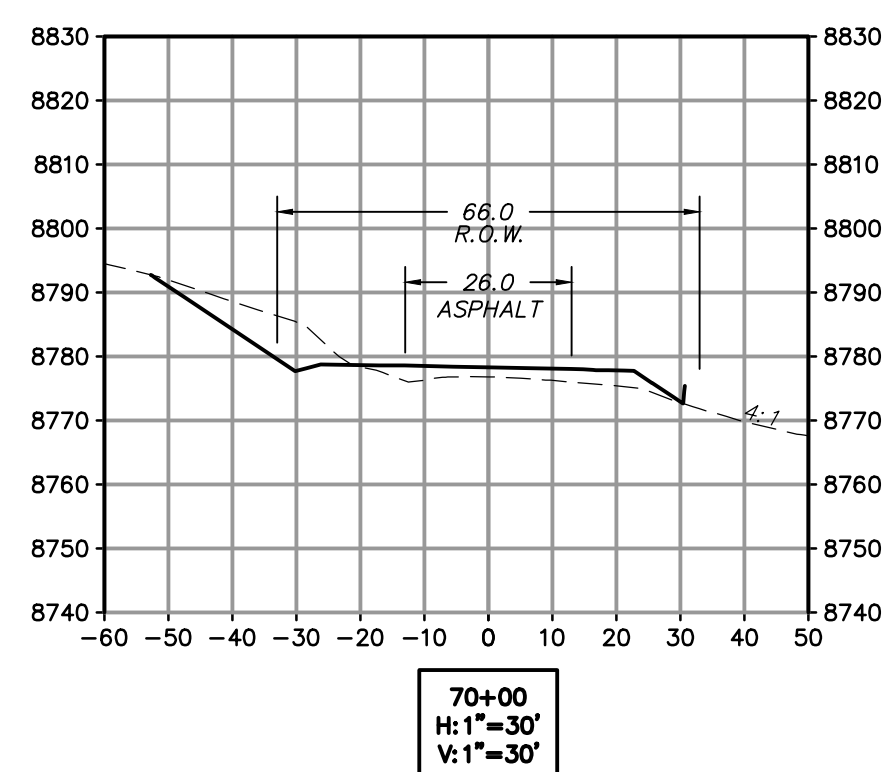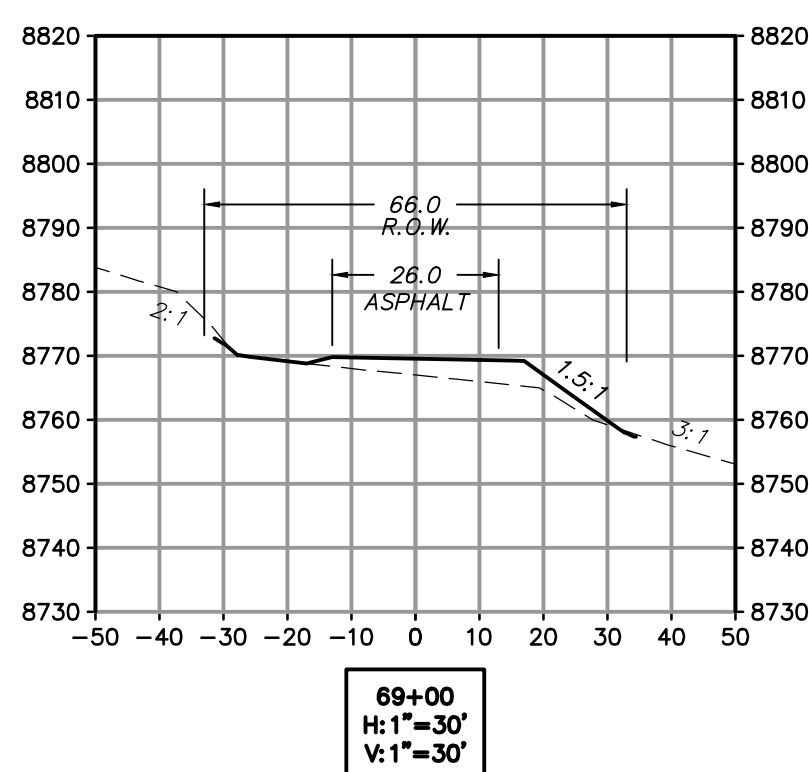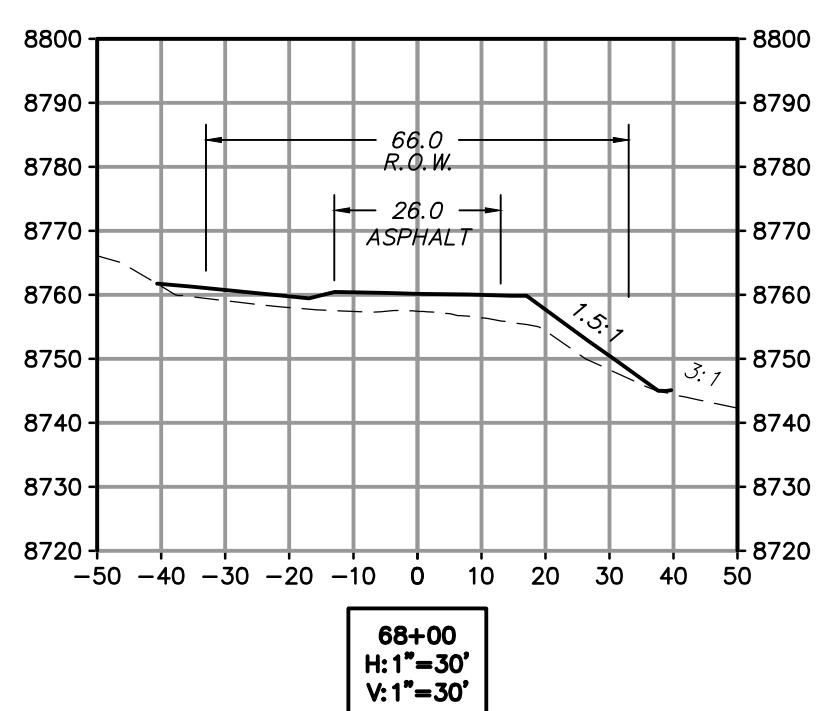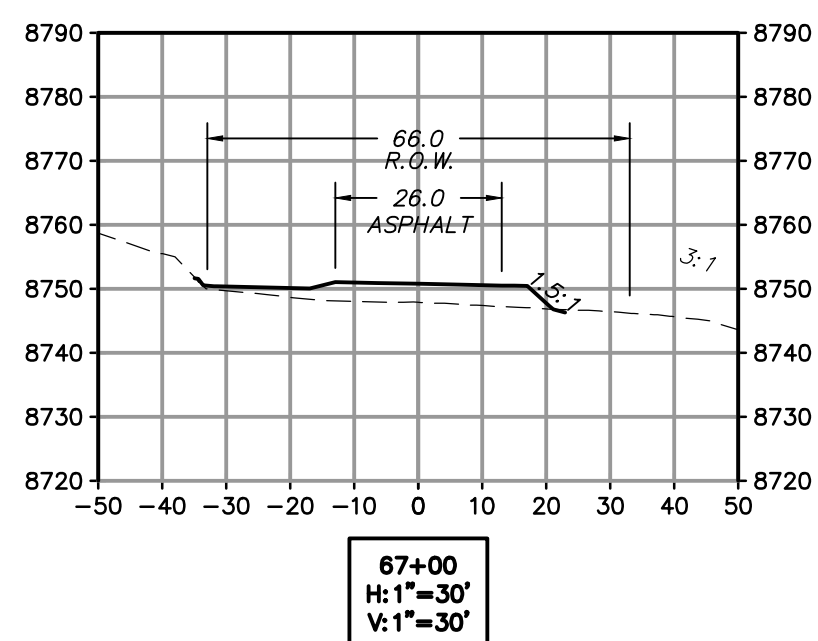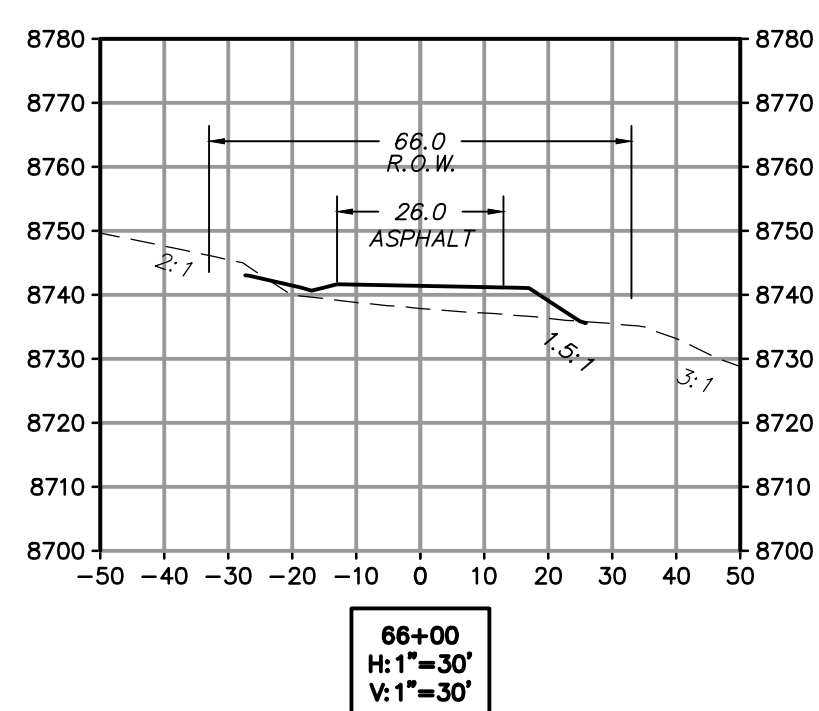

SHEET NUMBER
3.04

SCALE
VERTICAL: 1" = VARIES
HORIZONTAL: 1" = VARIES

JOB NUMBER
SLB079306


PREPARED FOR: SUMMIT LLC

MURRAY, UT 84107
WWW.NV5.COM

















5217 SOUTH STATE STREET, SUITE 300
801 743 1300 TFI 801 743 0300 FAX

DATE SUBMITTED: 03/22/2013

The engineer preparing these plans will not be responsible for, or liable for, unauthorized changes to or uses of these plans. All changes to the plans must be in writing and must be approved by the preparer of these plans.

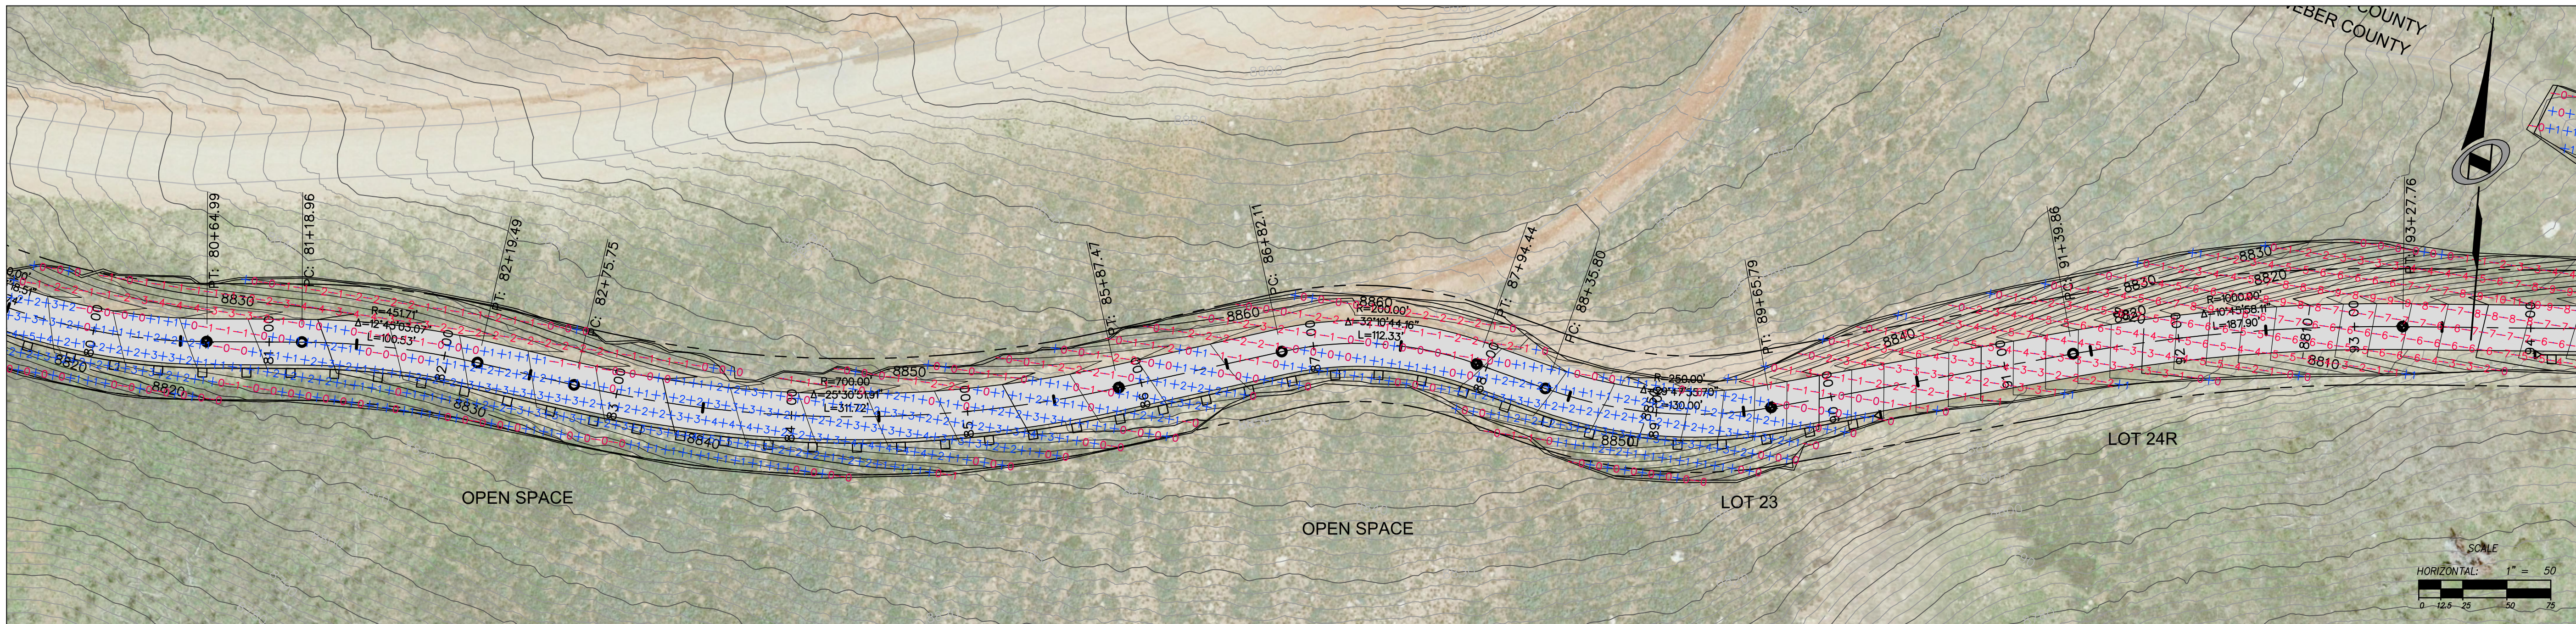


SUMMIT PASS
STA: 80+00.00 TO 94+00.00

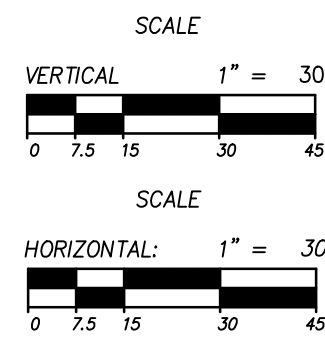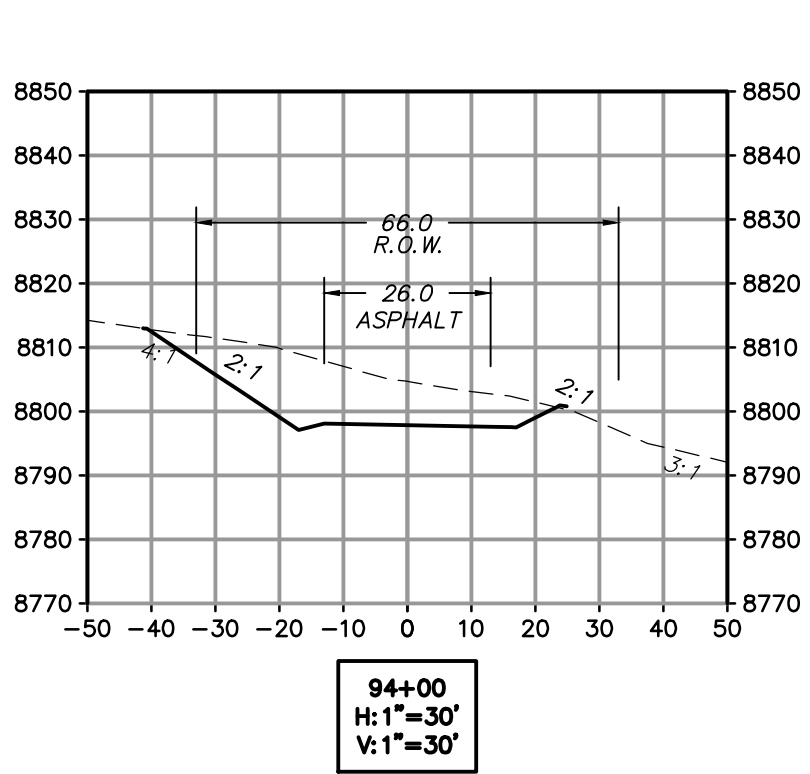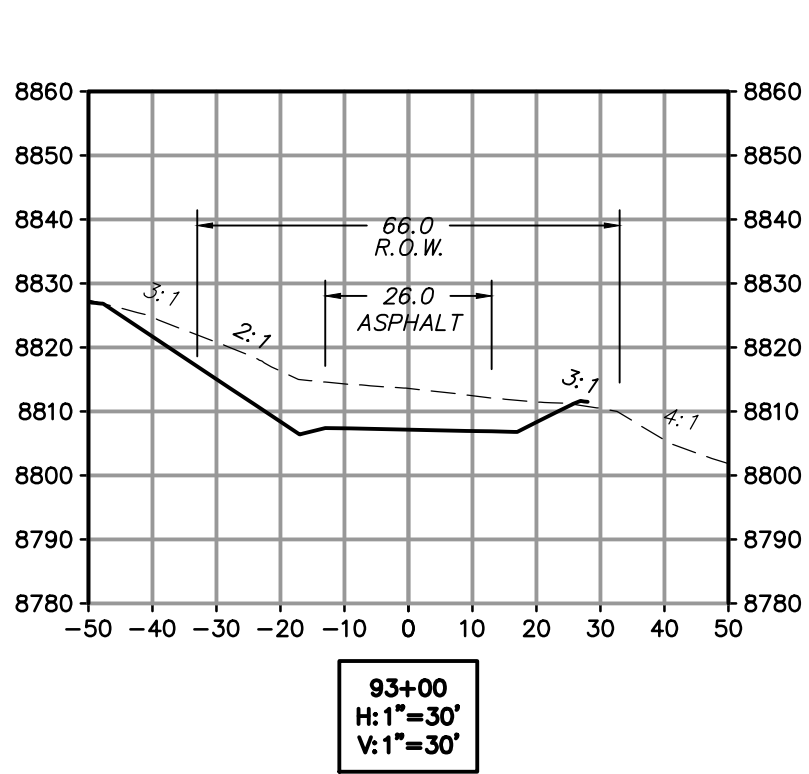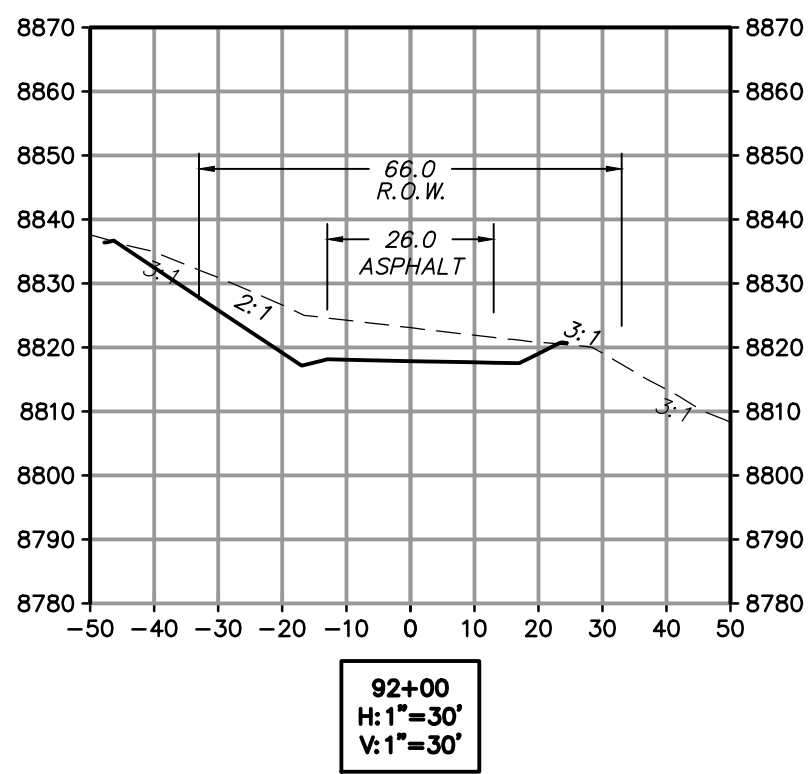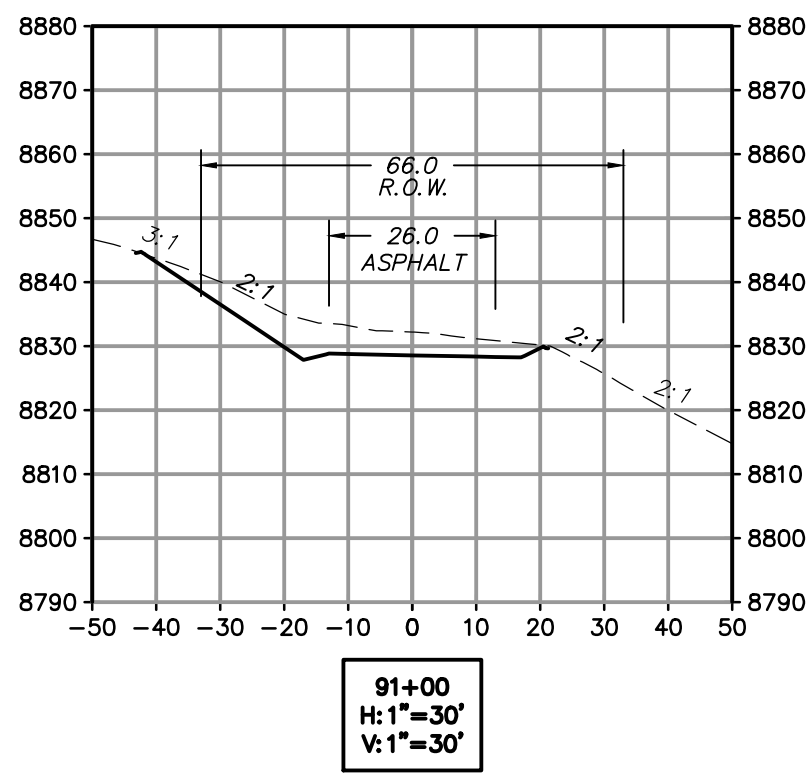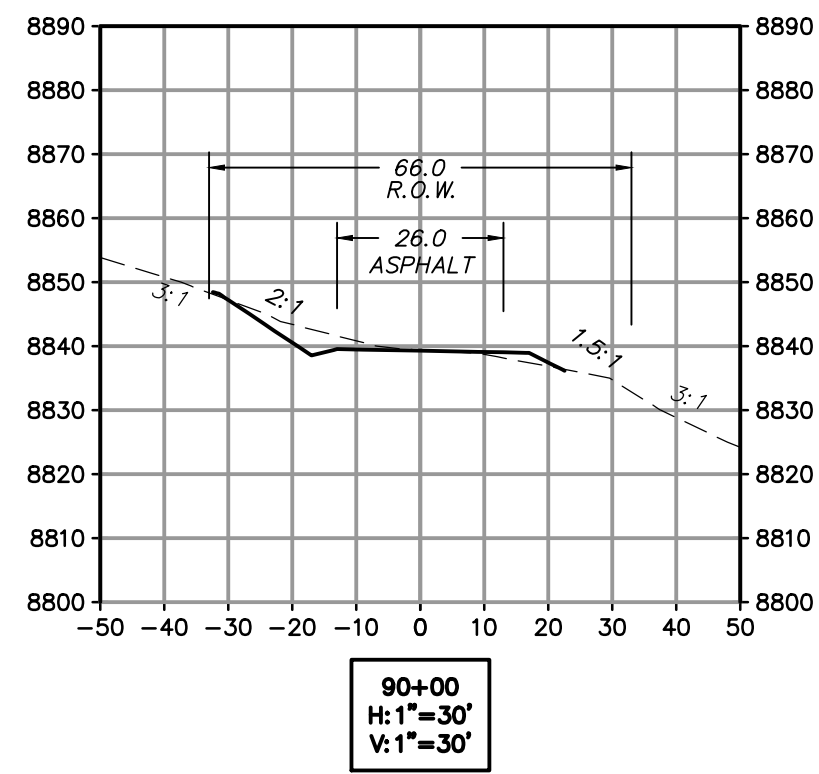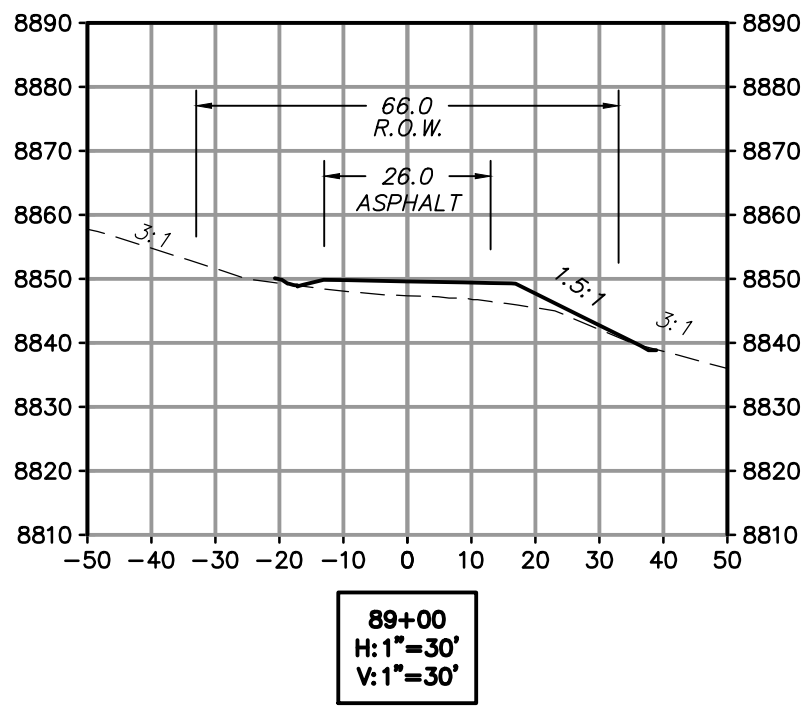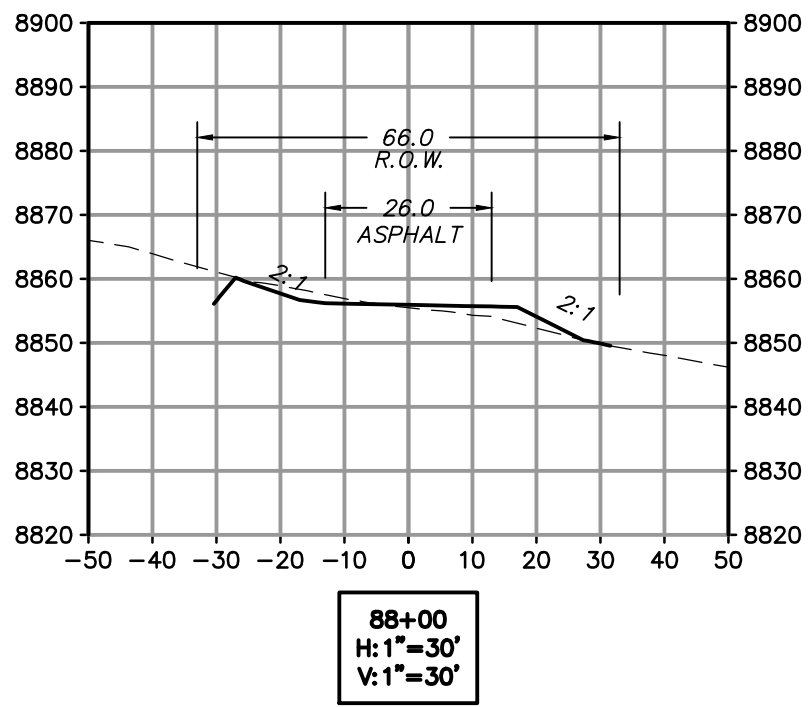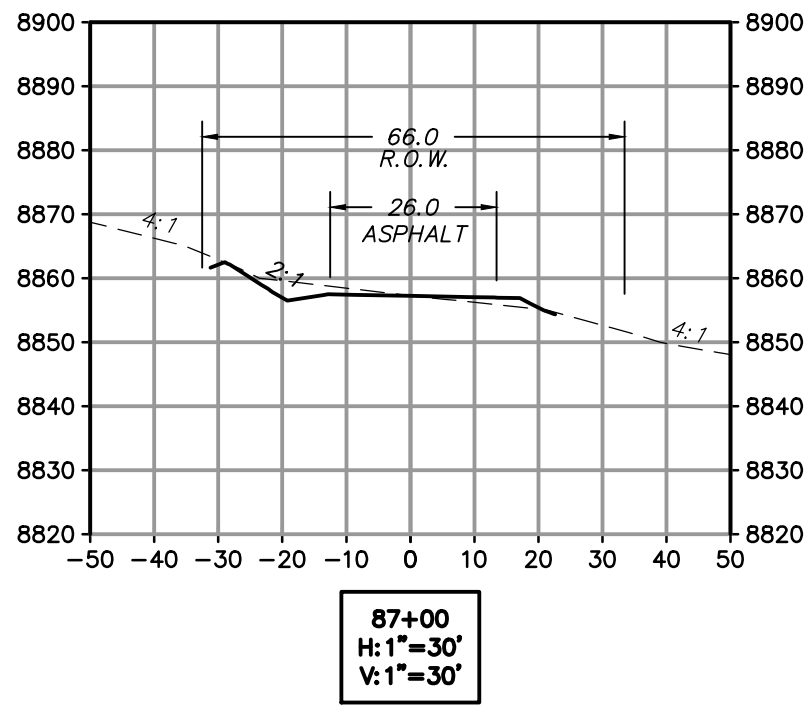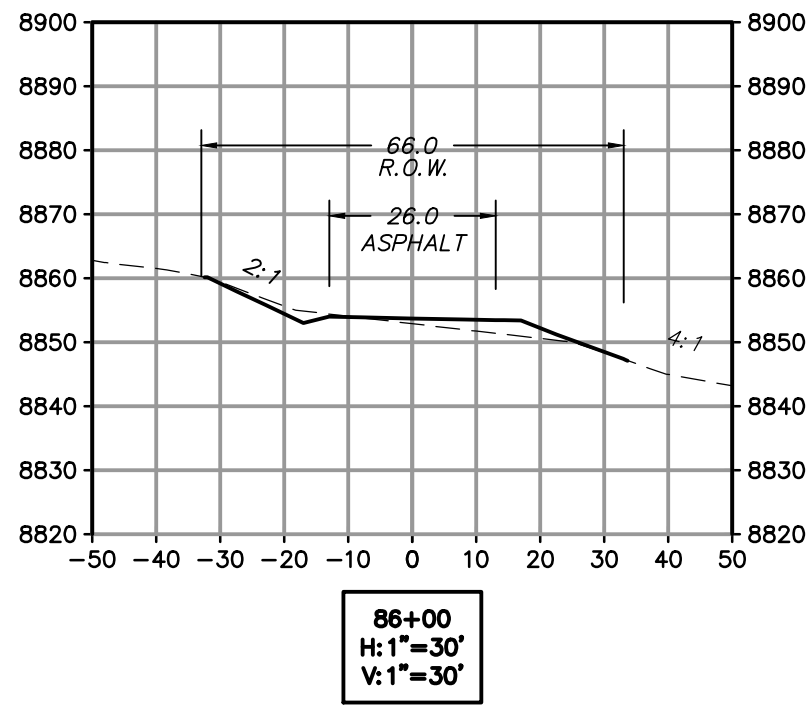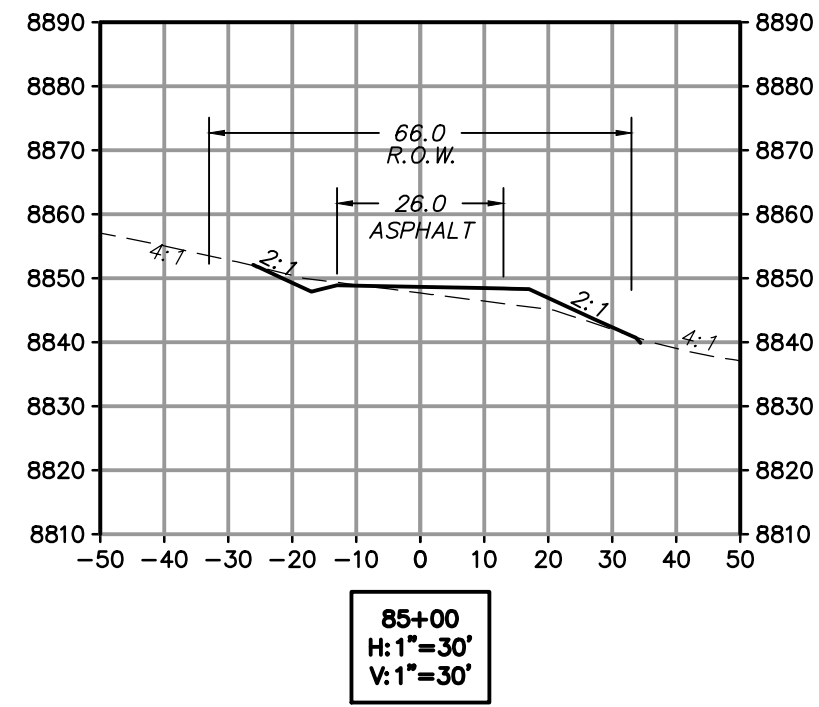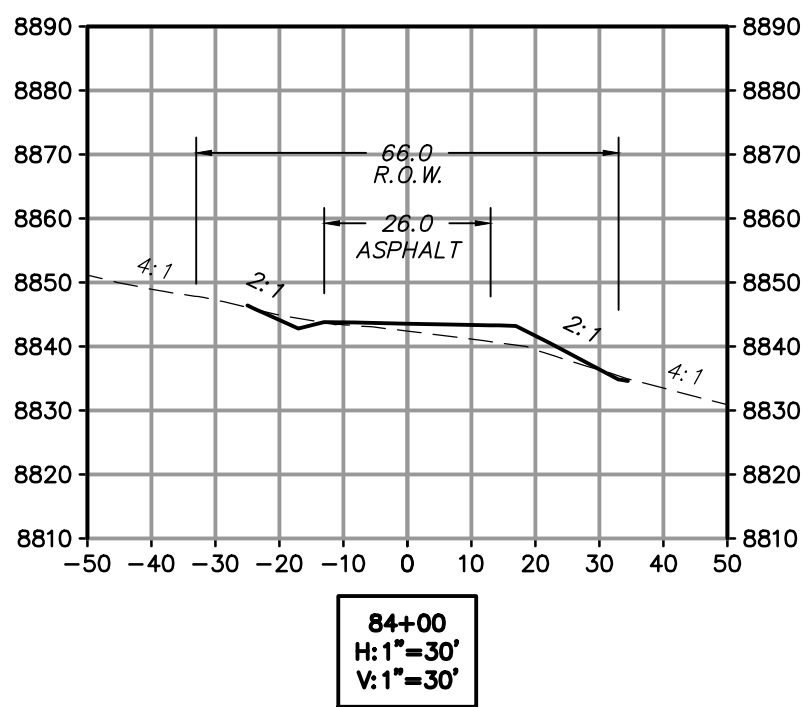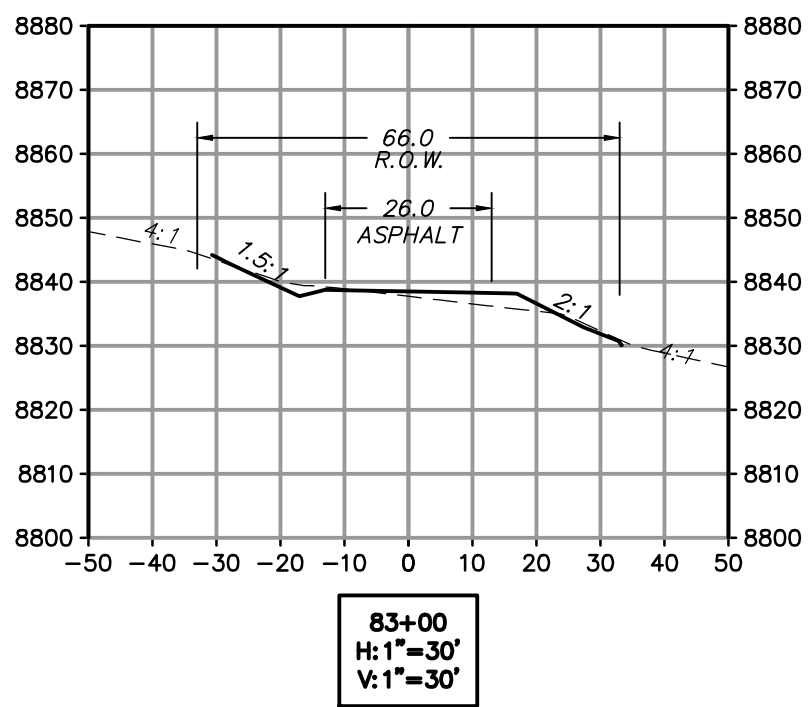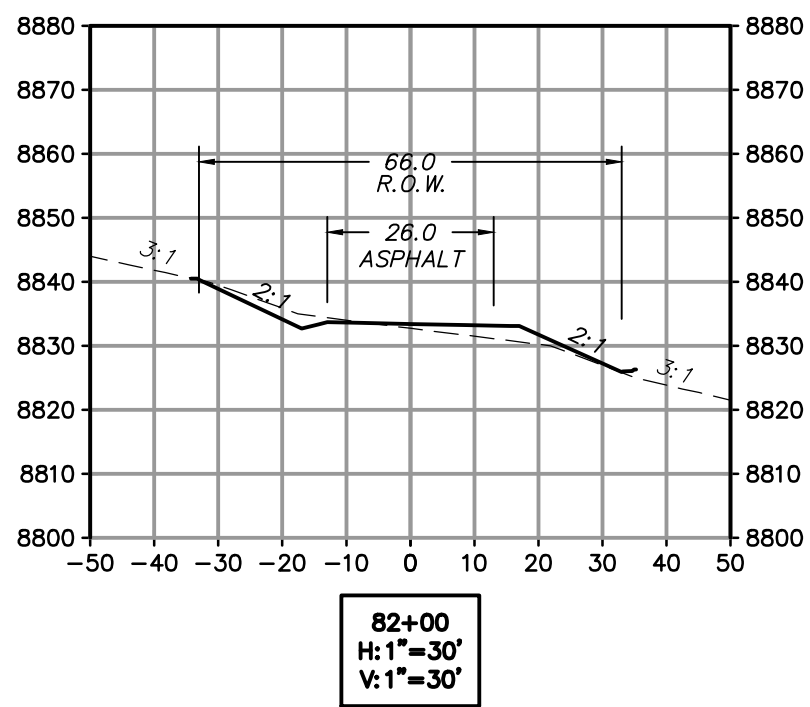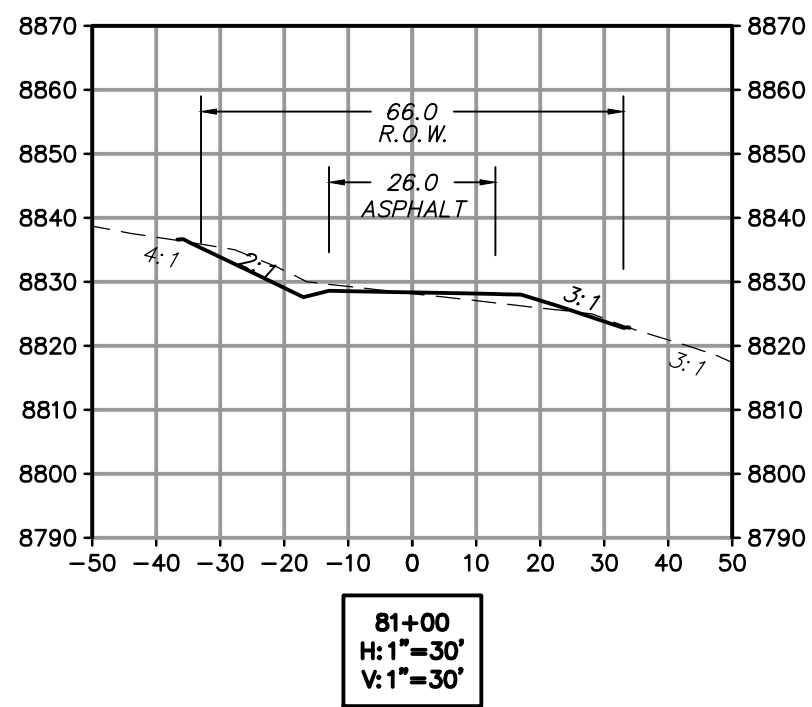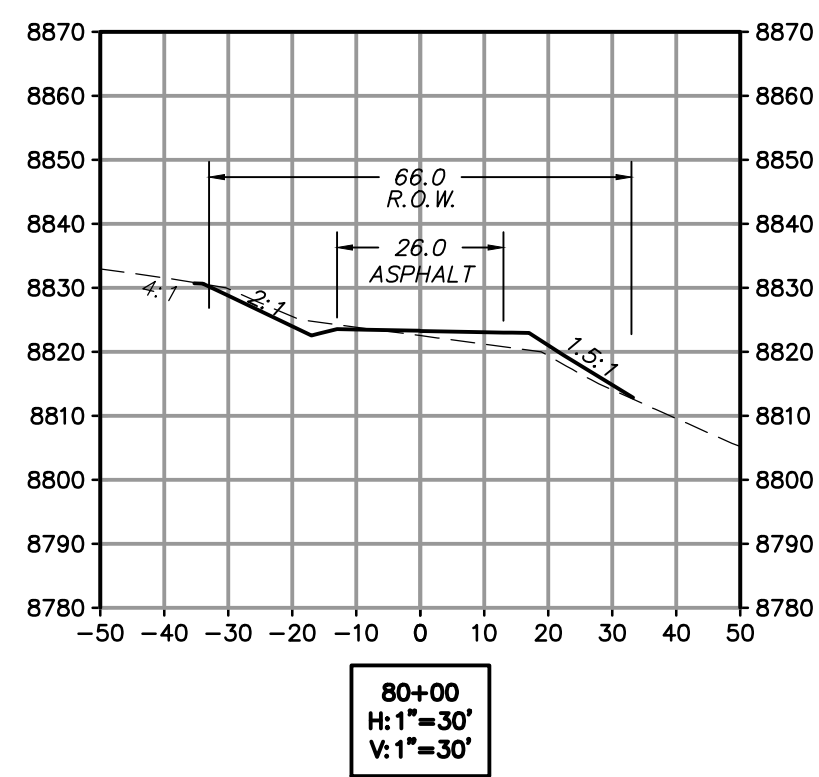

SUMMIT PASS & SPRING PARK CONSTR.
EARTHWORK AND SECTIONS
SUMMIT PASS

NIV5
BEYOND ENGINEERING
MURRAY, UT 84107
5017 SOUTH STATE STREET, SUITE 300
801.743.1300 TEL. 801.743.0300 FAX
WWW.NIV5.COM

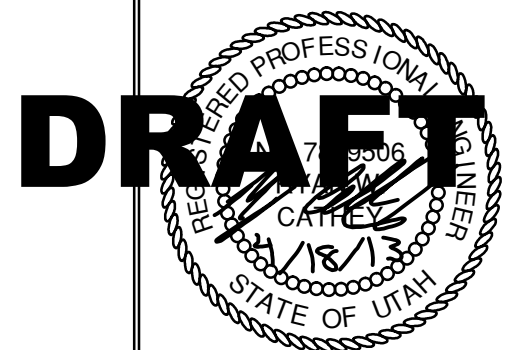

SHEET NUMBER
3.05

SCALE
VERTICAL: 1" = VARIES
HORIZONTAL: 1" = VARIES


JOB NUMBER
SLB079306

PREPARED FOR: SUMMIT, LLC

















DATE SUBMITTED: 03/22/2013

CAUTION
The engineer preparing these plans will not be responsible for, or liable for, unauthorized changes to or uses of these plans, or for any damages or injuries resulting from and must be approved by the preparer of these plans.

REVISIONS
NO. BY DATE

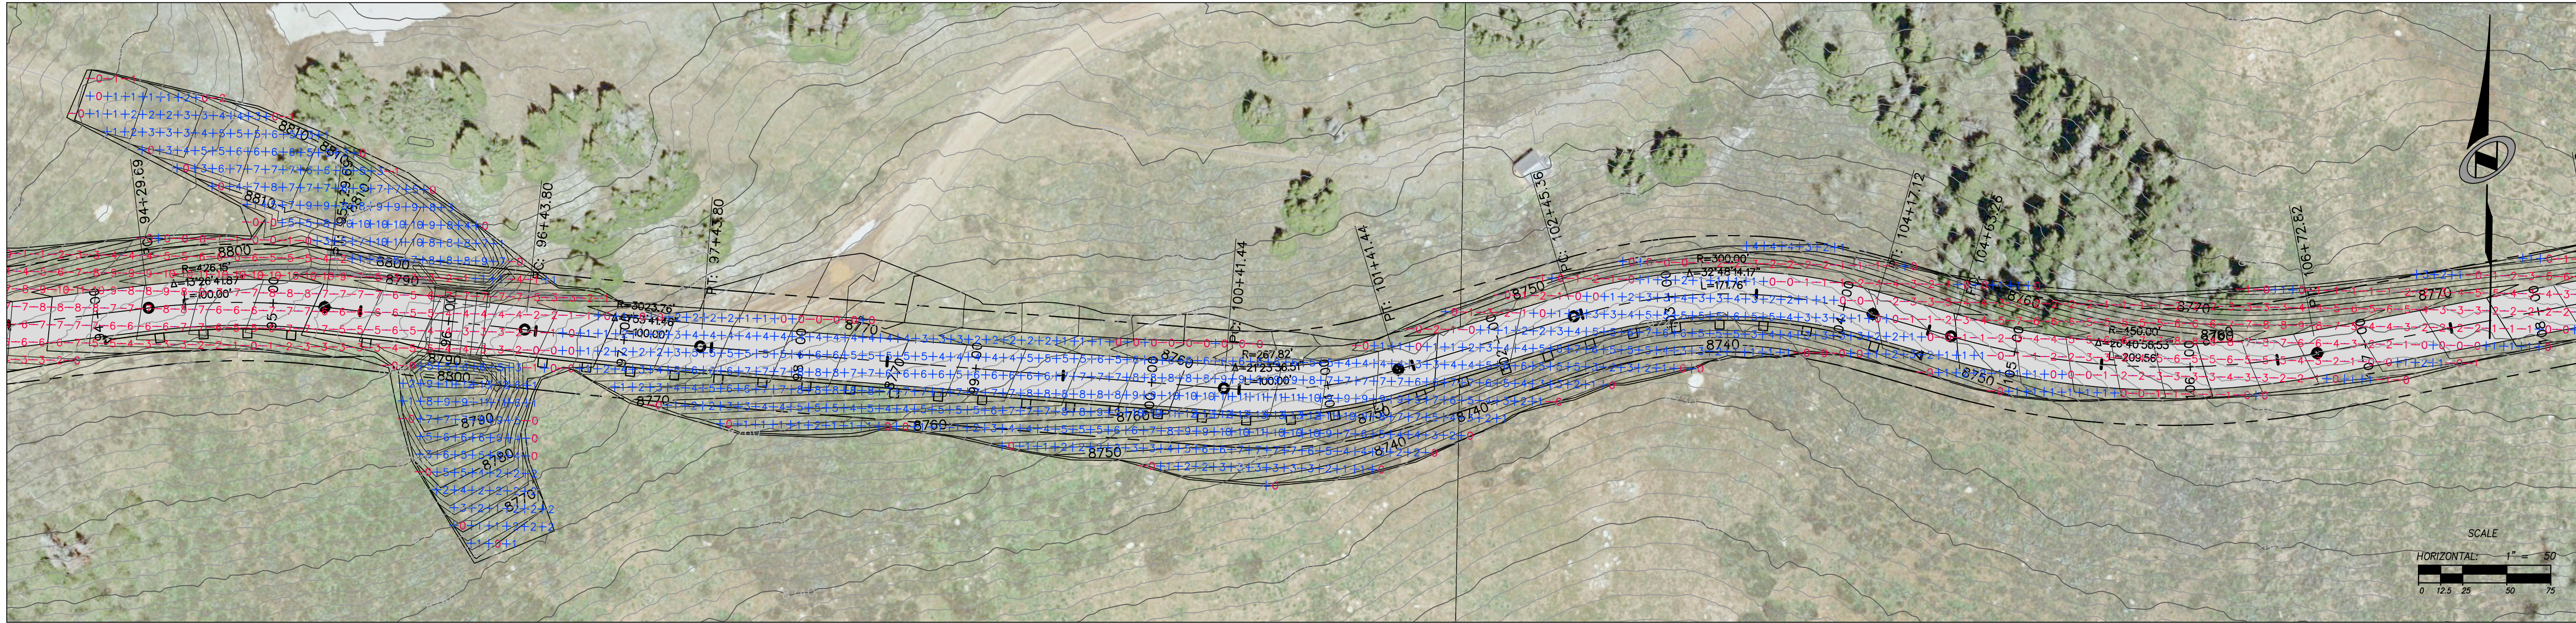

SUMMIT PASS
STA: 94+00.00 TO 108+00.00

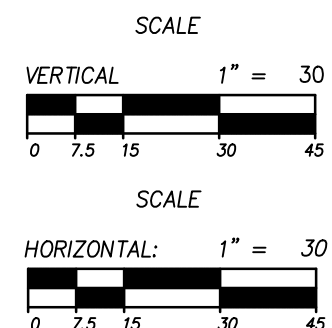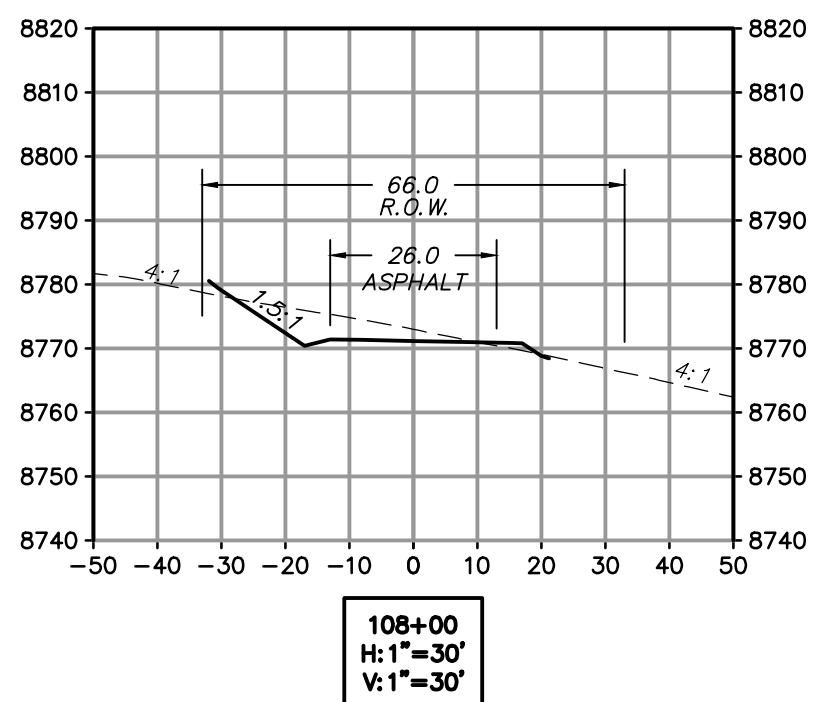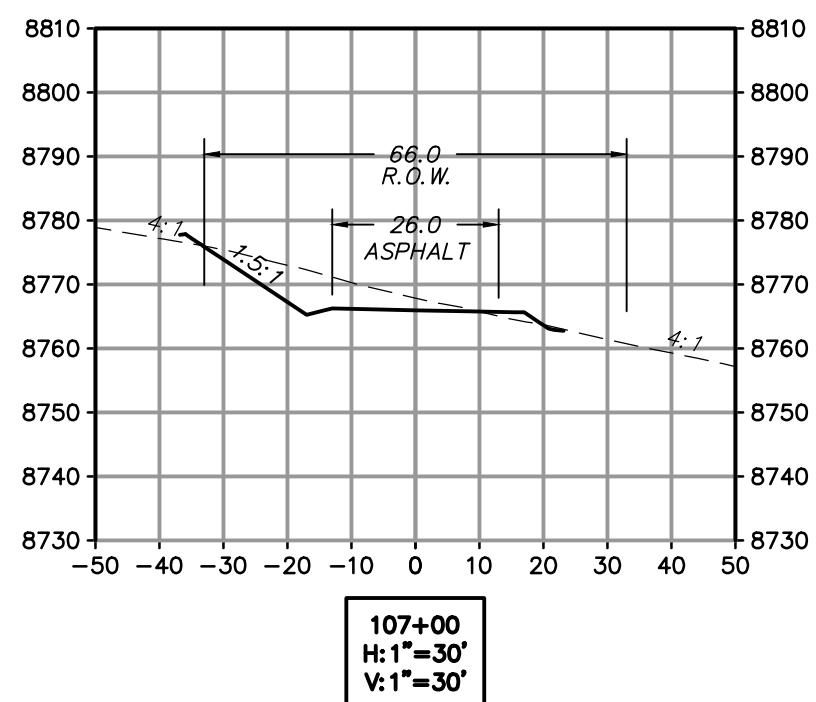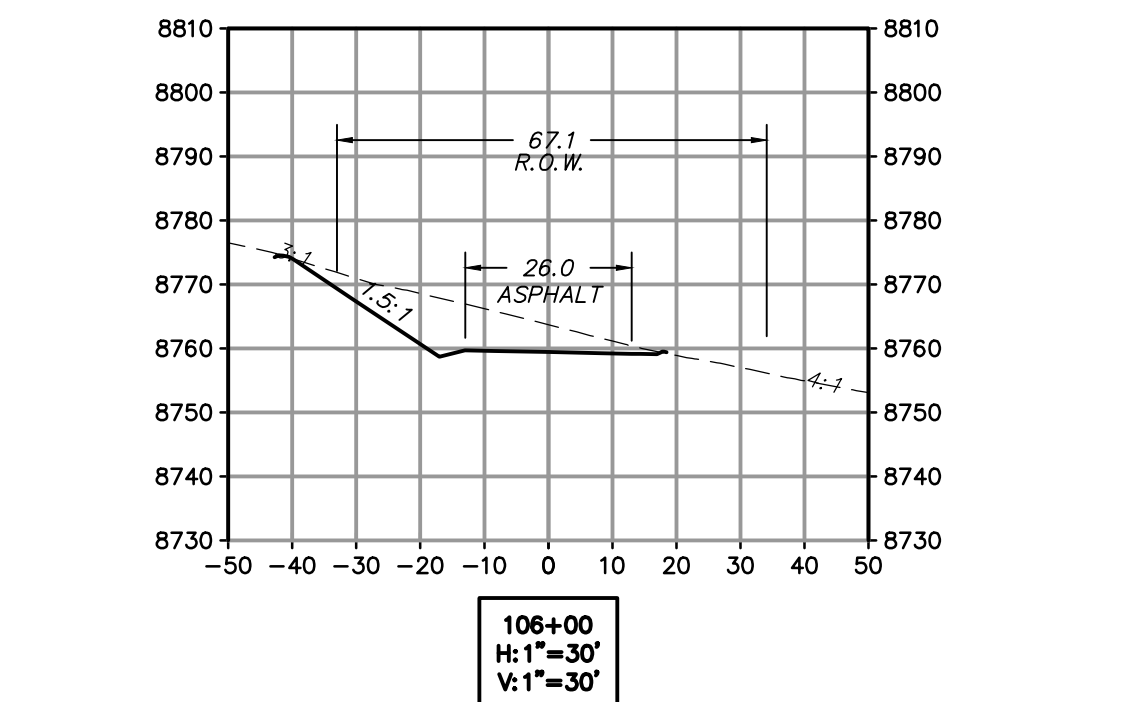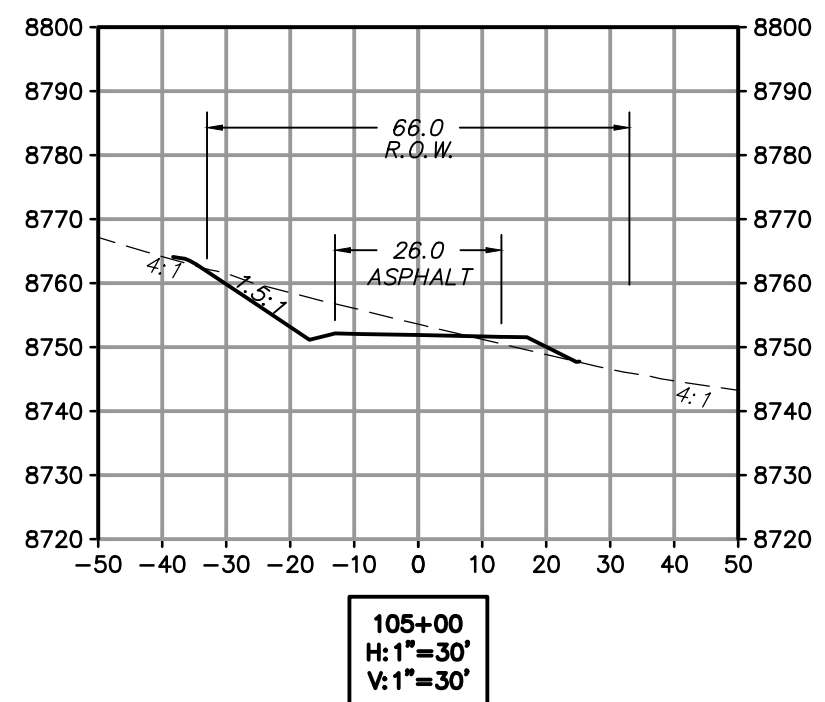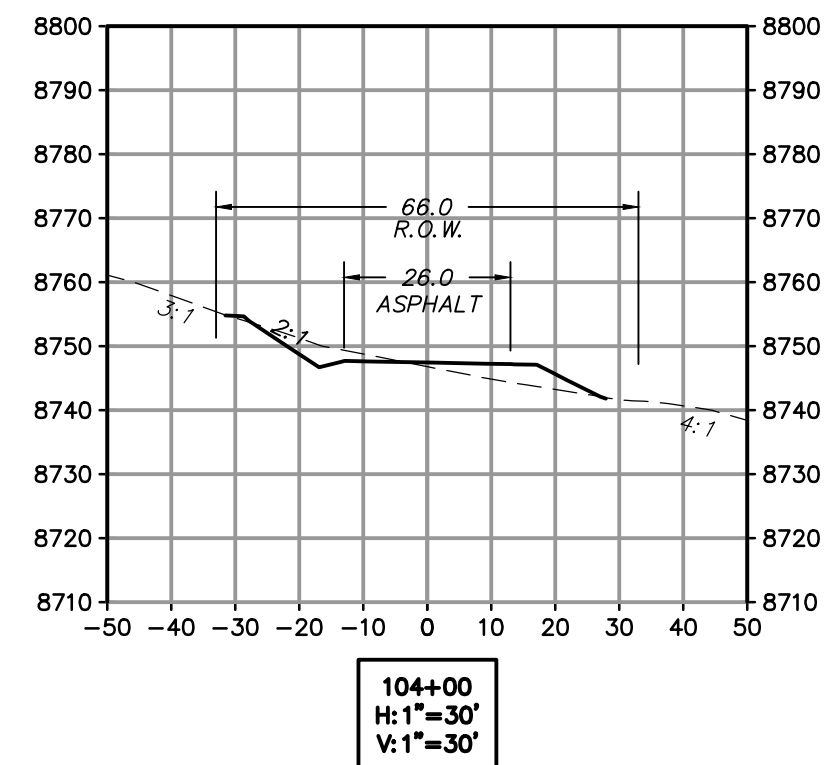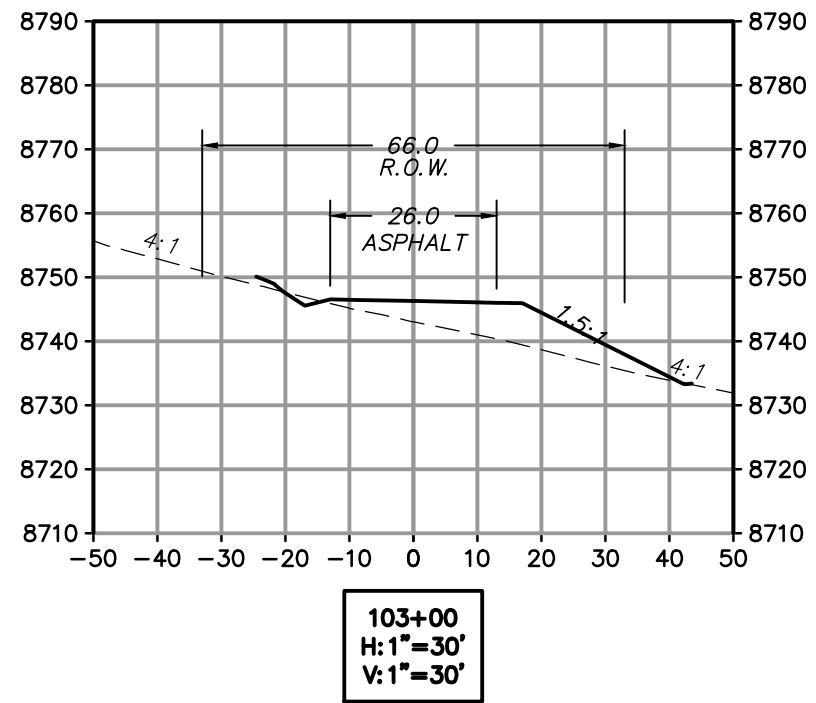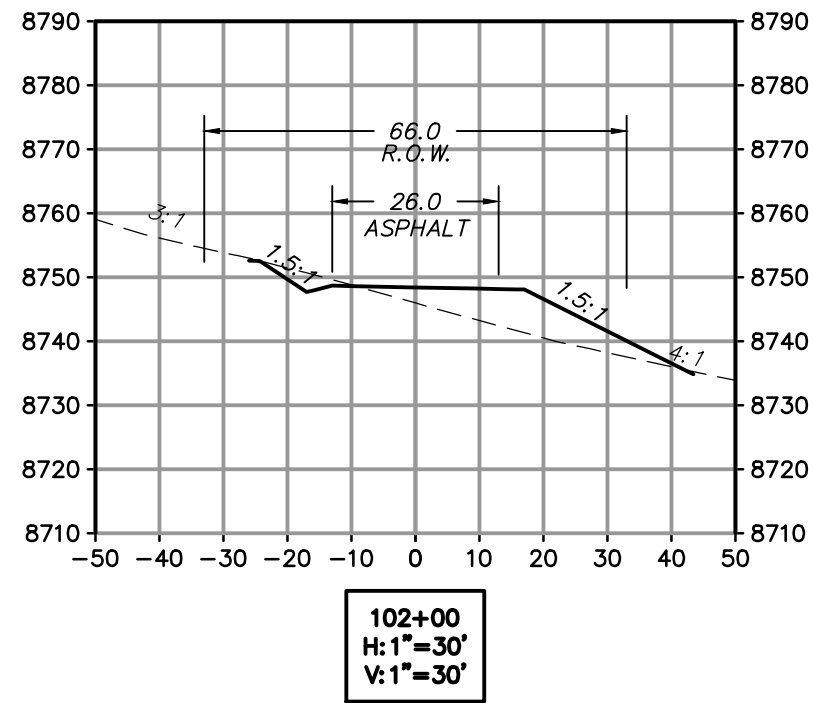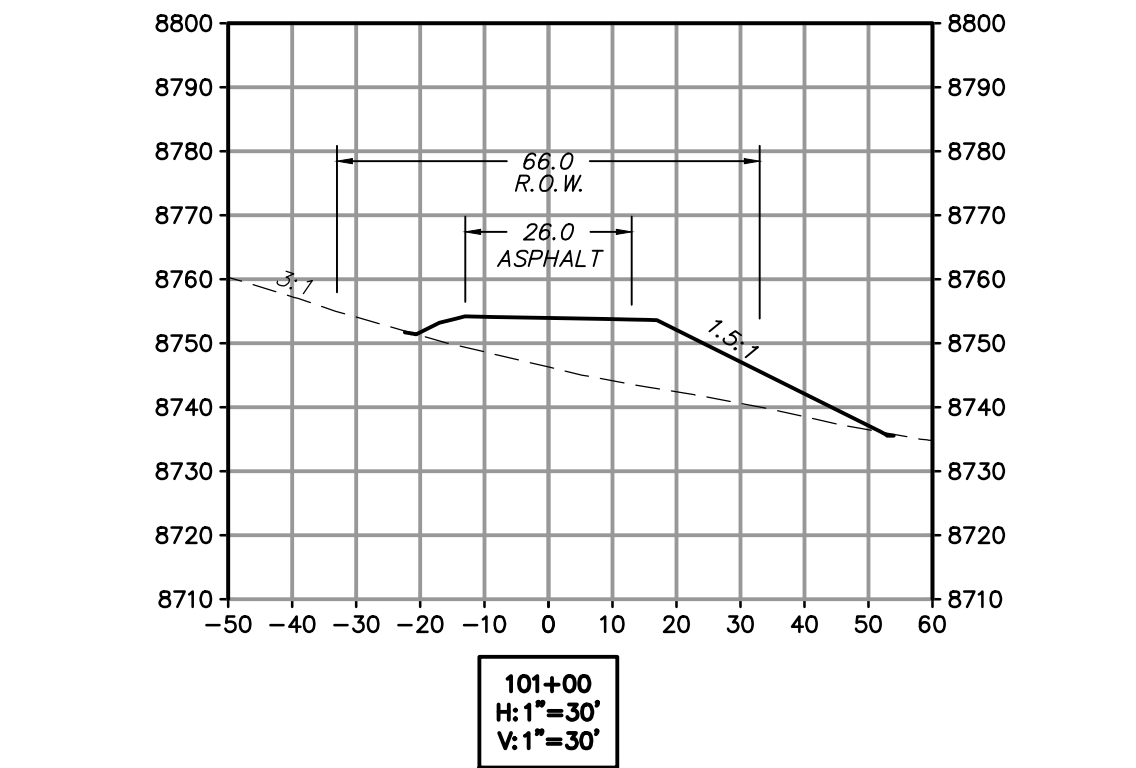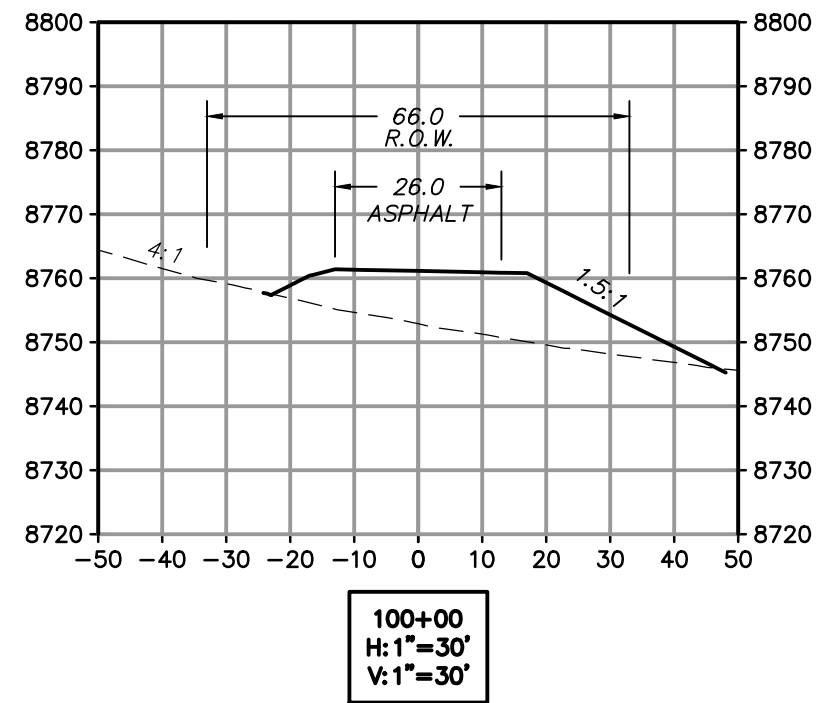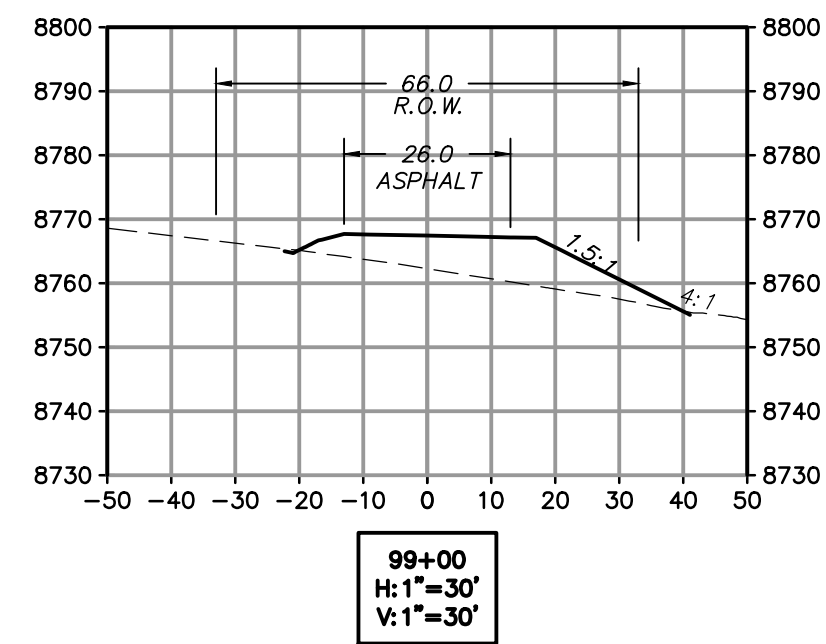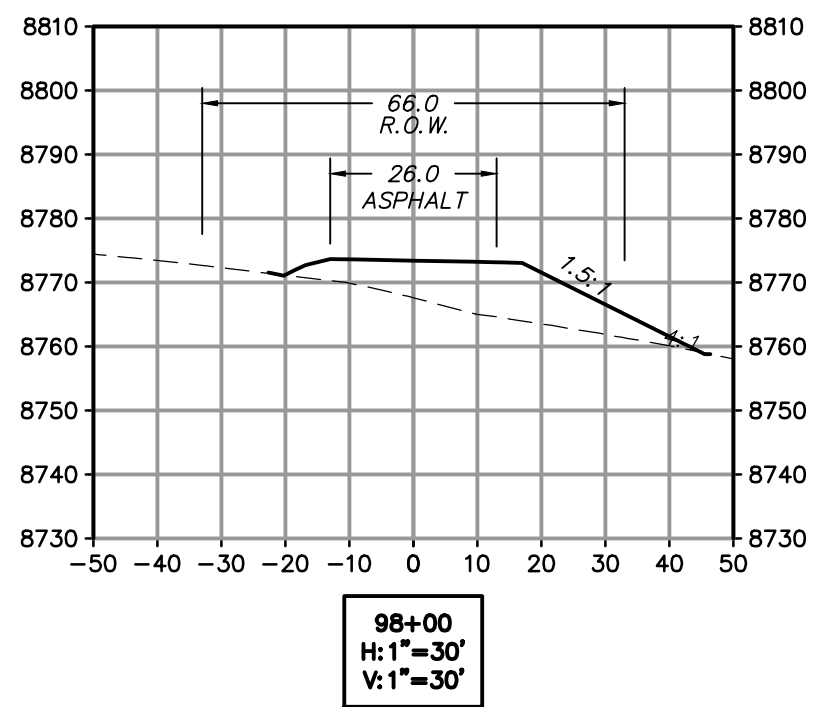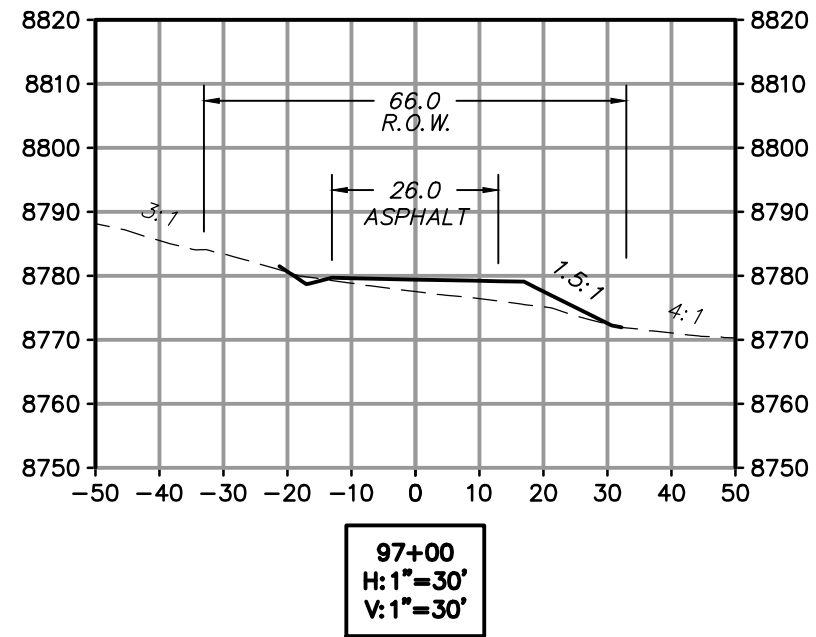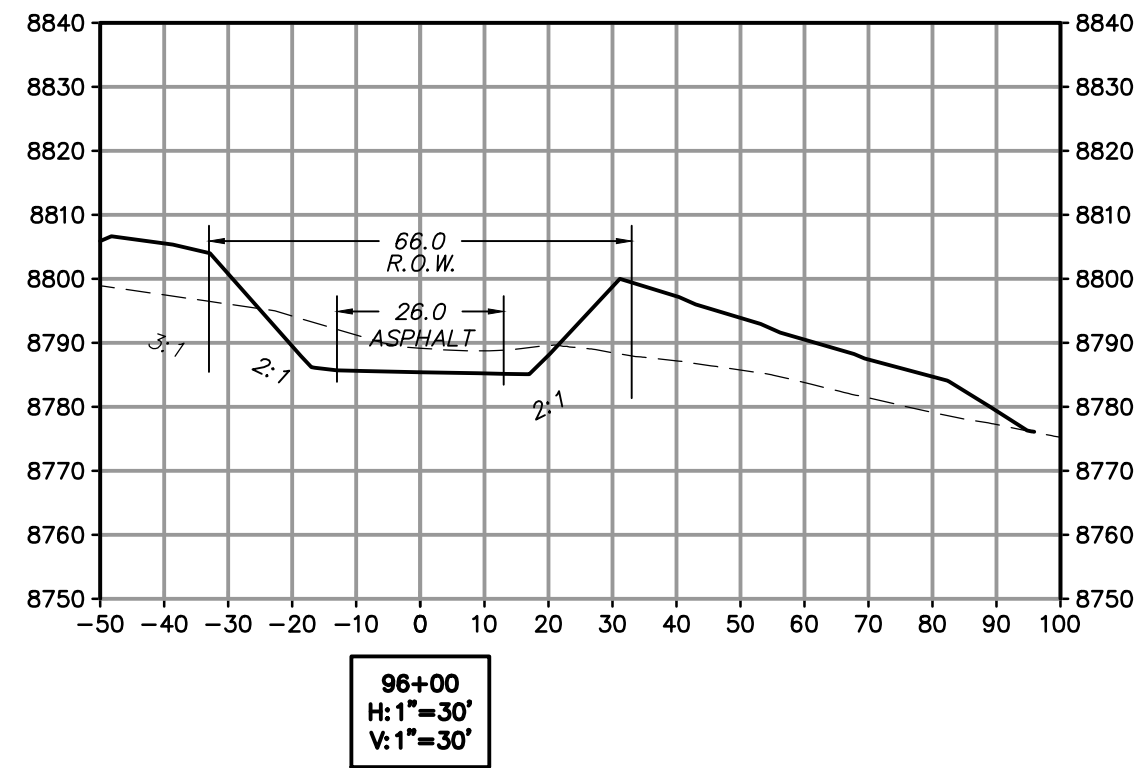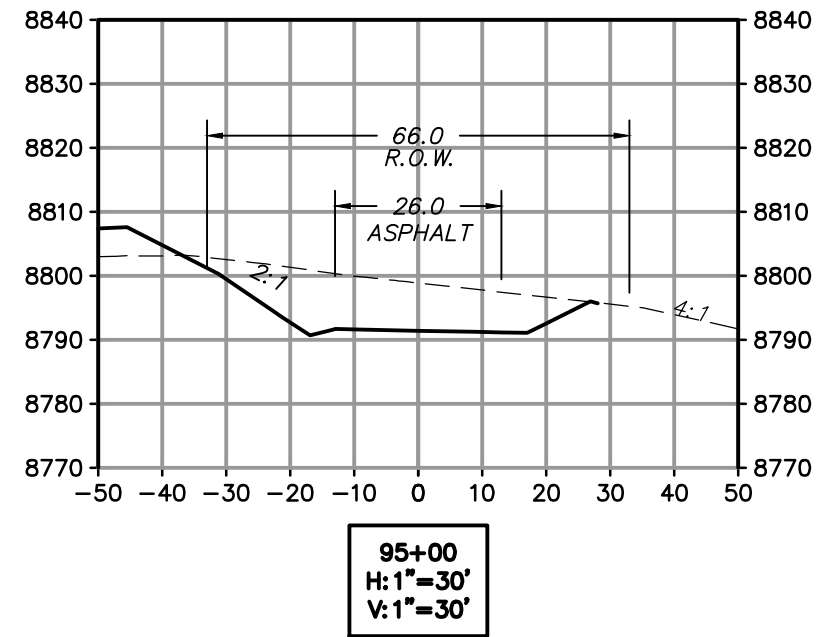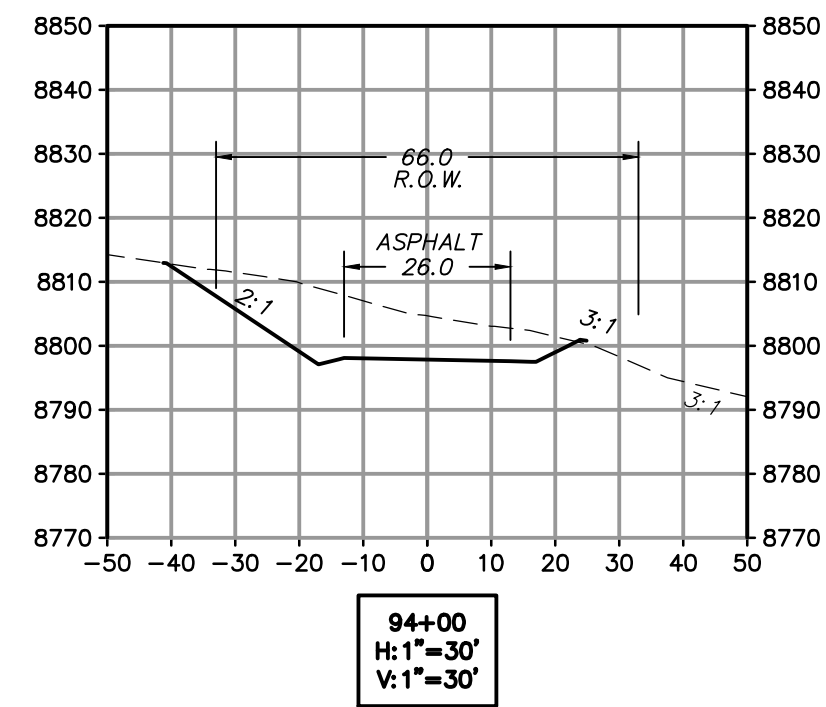

SUMMIT PASS & SPRING PARK CONSTR.

EARTHWORK AND SECTIONS

SUMMIT PASS

REVISIONS

NO.	BY	DATE	REVISIONS

DATE SUBMITTED: 03/22/2013

PREPARED FOR: SUMMIT, LLC

NIV5

BEYOND ENGINEERING

MURRAY, UT 84107

WWW.NIV5.COM

5217 SOUTH STATE STREET, SUITE 300

801.743.1300 TEL. 801.743.0300 FAX

DRAFT

REGISTERED PROFESSIONAL ENGINEER

STATE OF UTAH

16712

SHEET NUMBER

3.06

SCALE


VERTICAL: 1"= VARIES

HORIZONTAL: 1"= VARIES


















JOB NUMBER

SLB079306

The engineer preparing these plans will not be responsible for, or liable for, unauthorized changes to or uses of these plans. The engineer's responsibility is limited to the design and must be approved by the prepare of these plans.

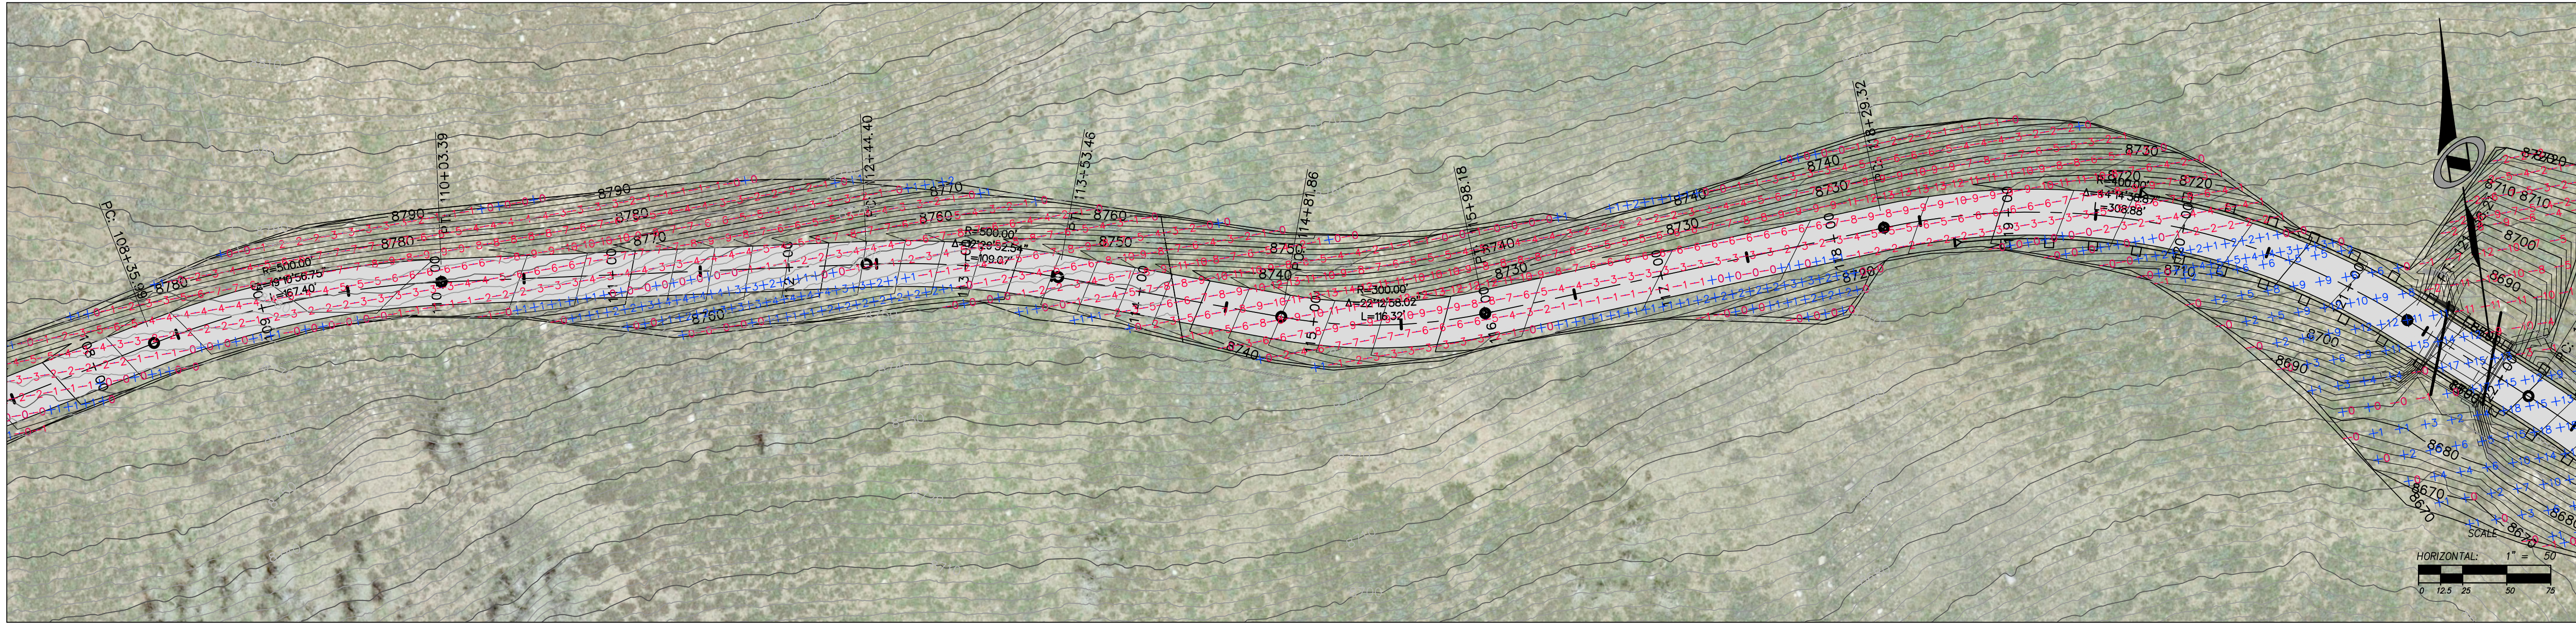

SUMMIT PASS
STA: 108+00.00 TO 122+00.00

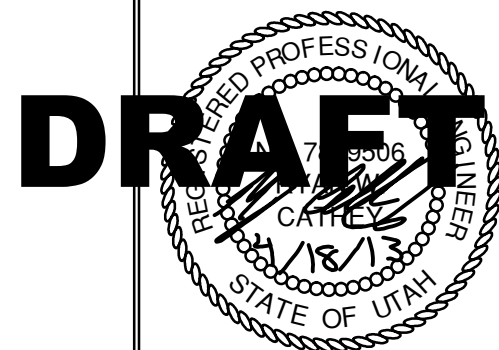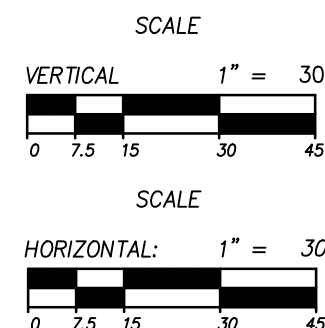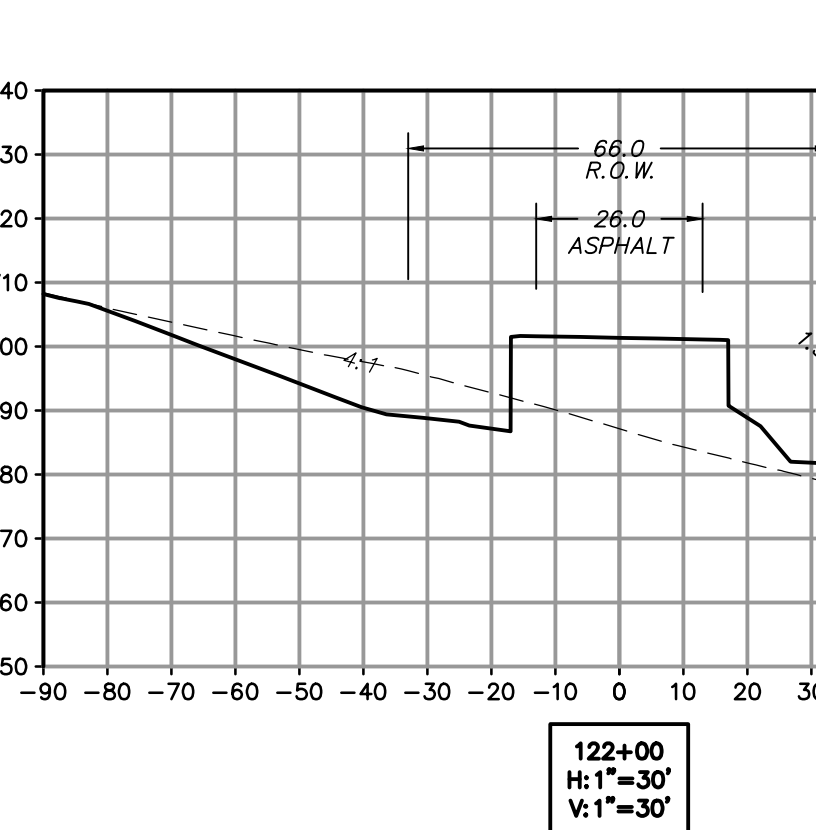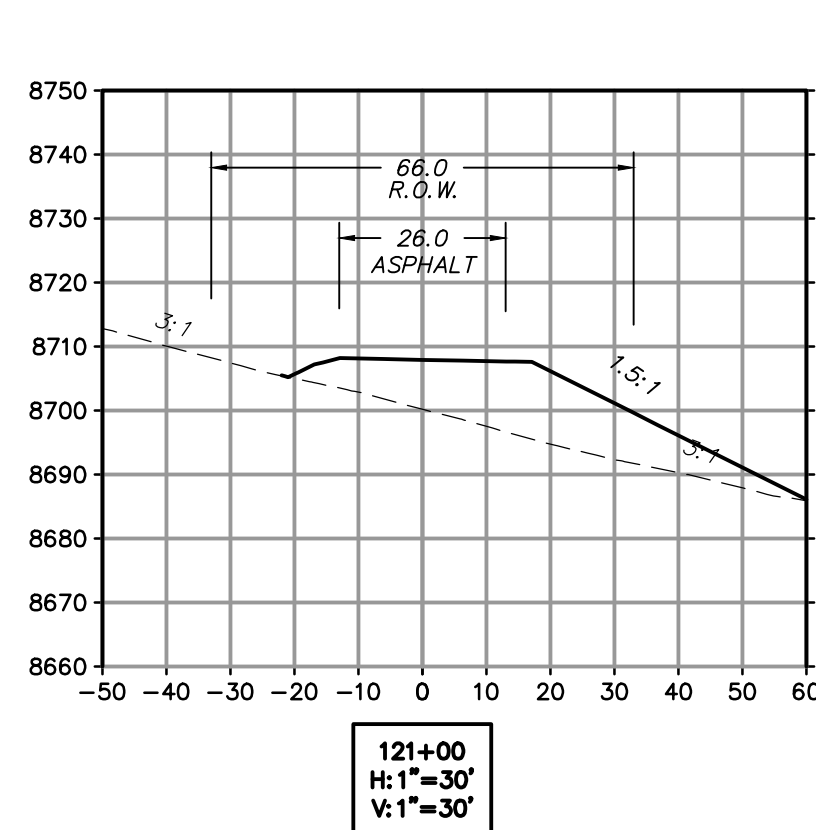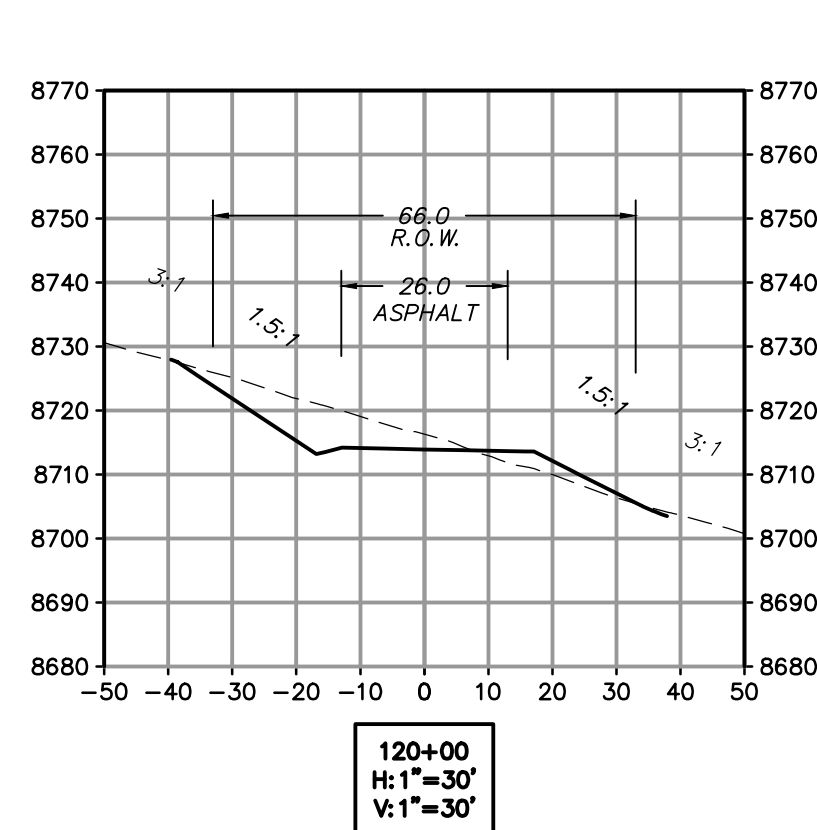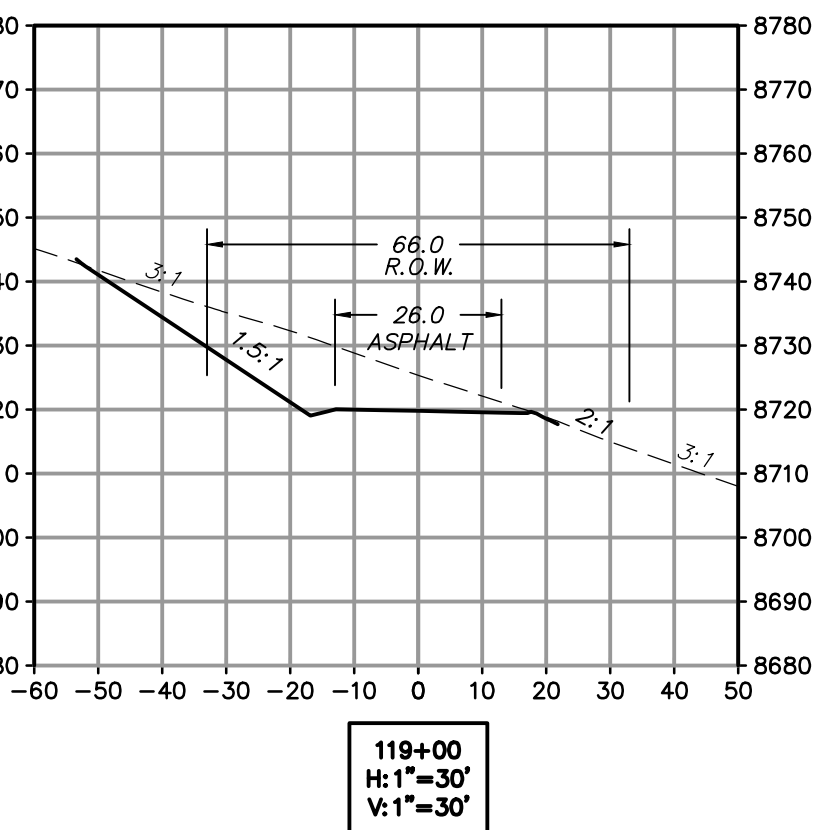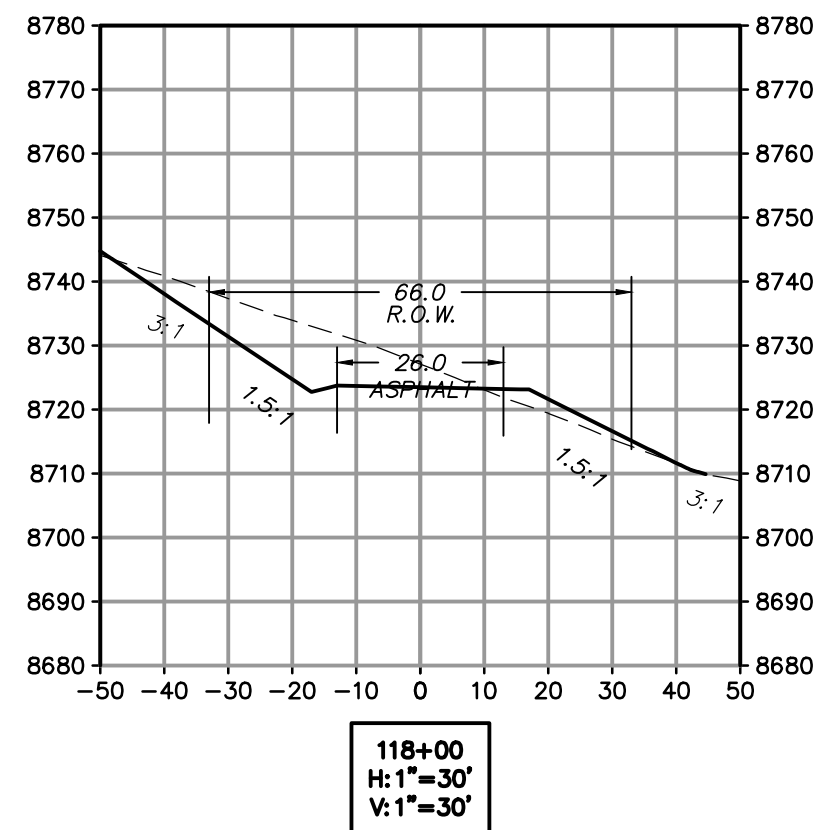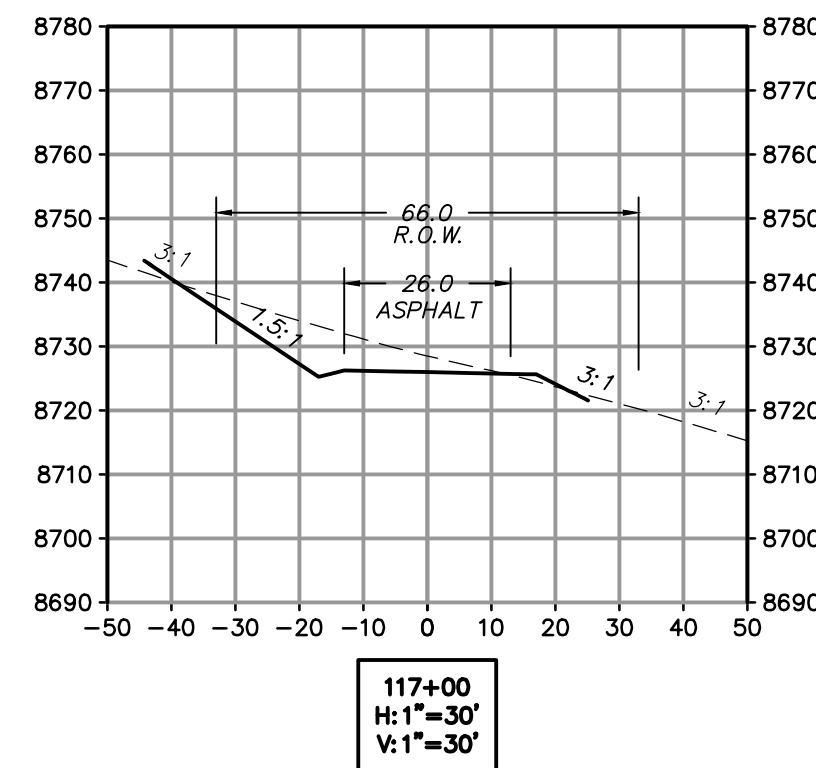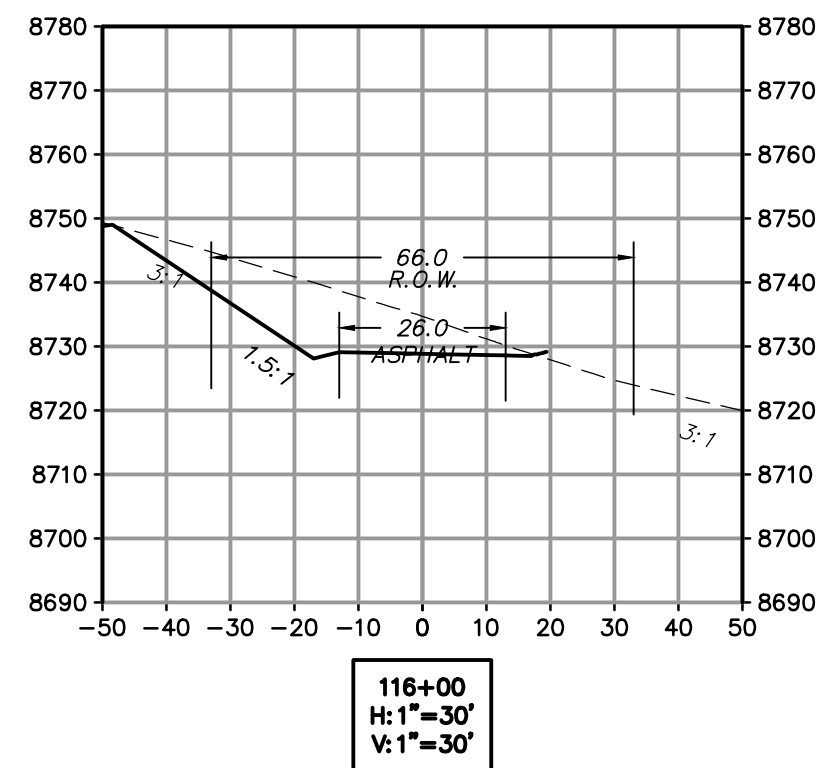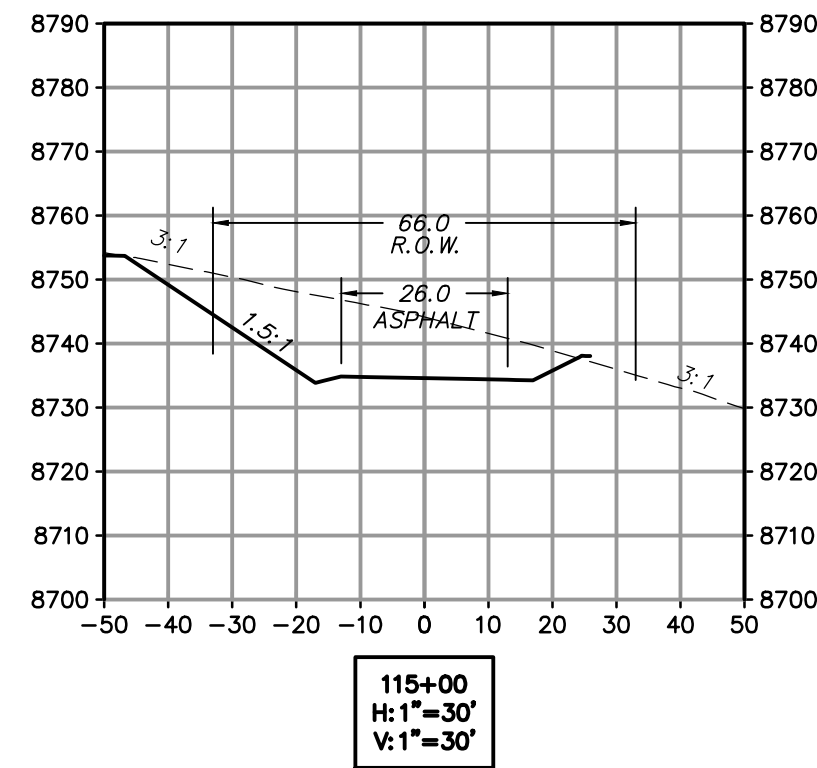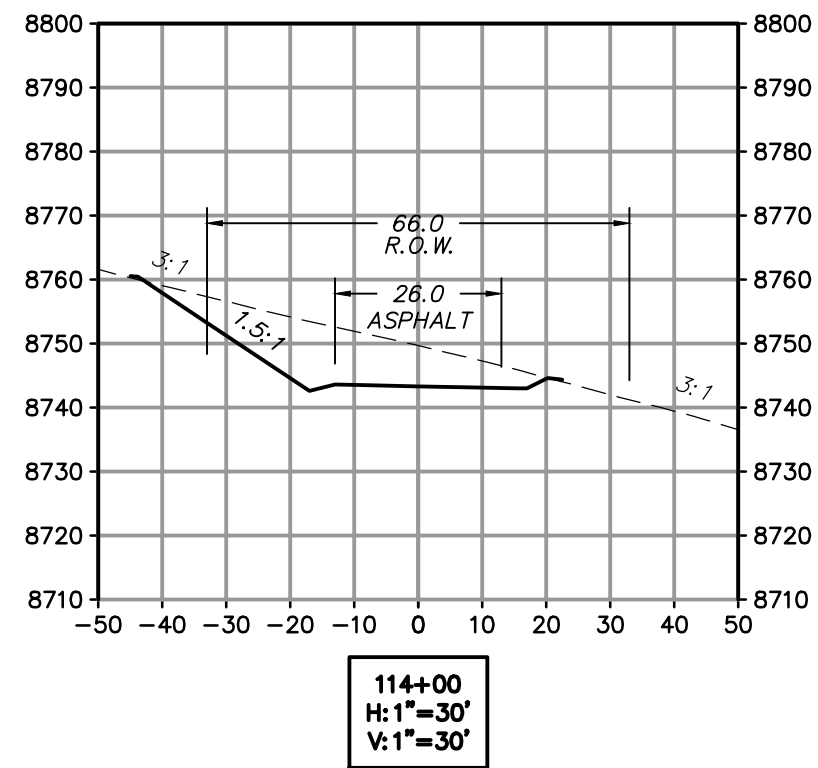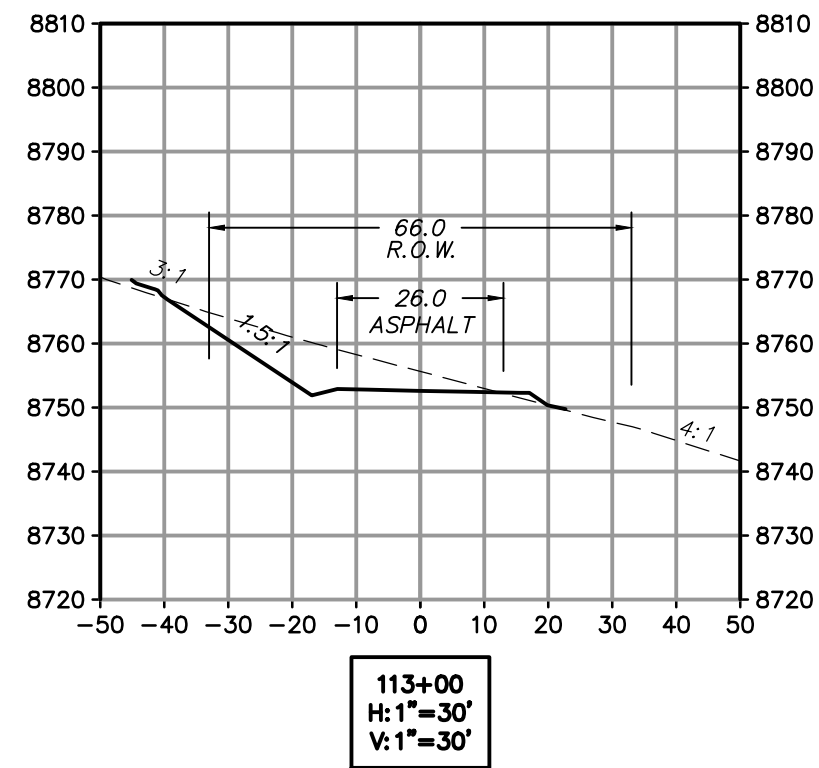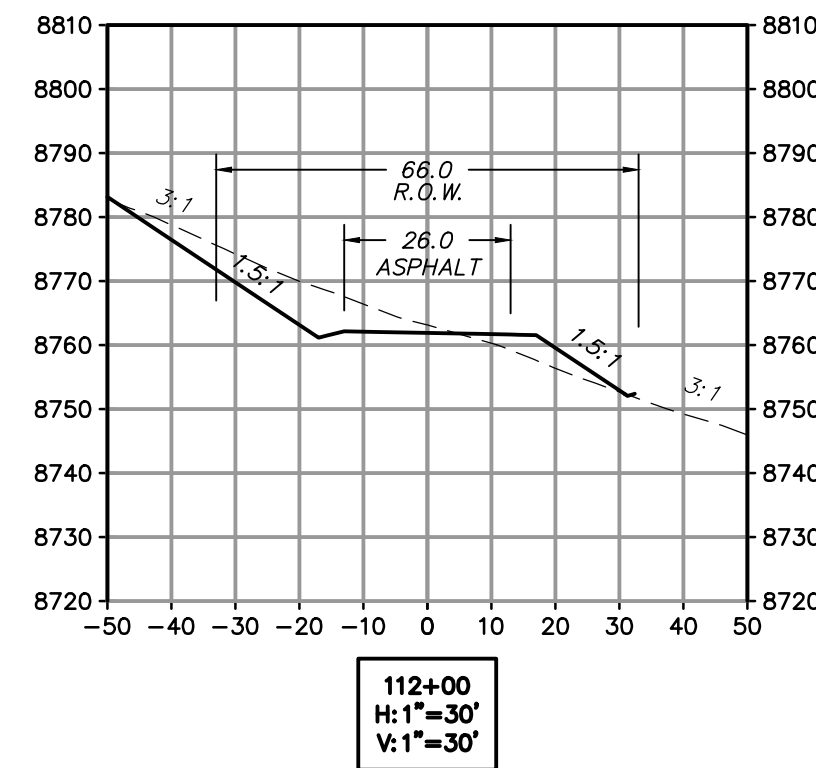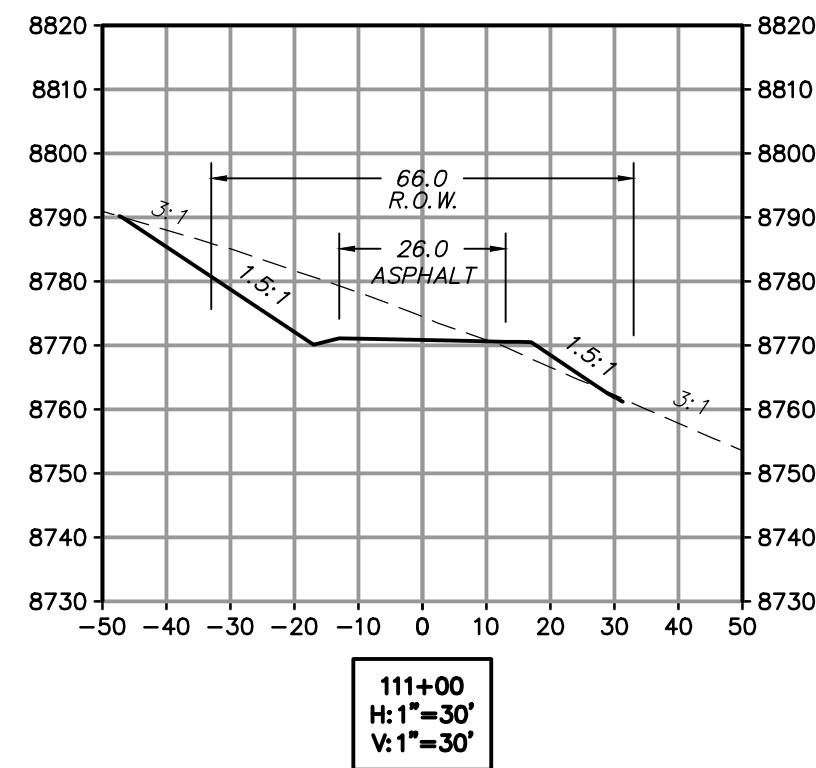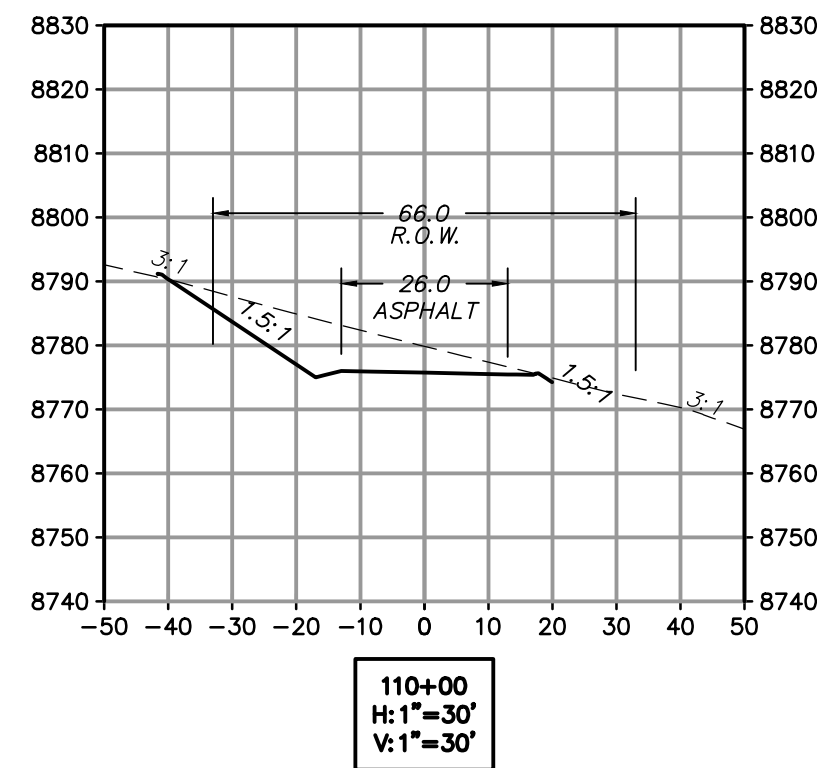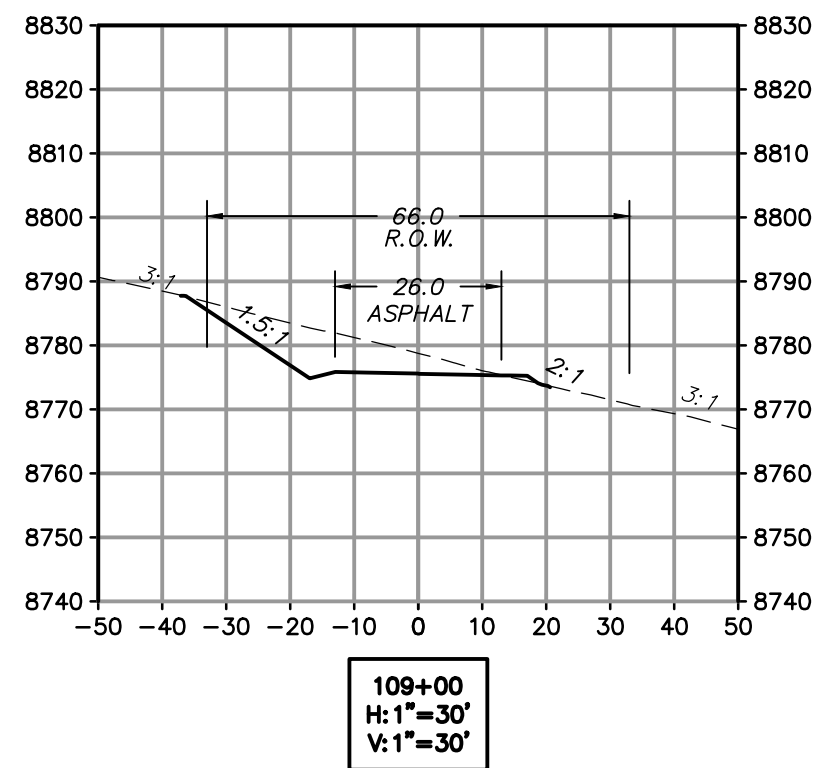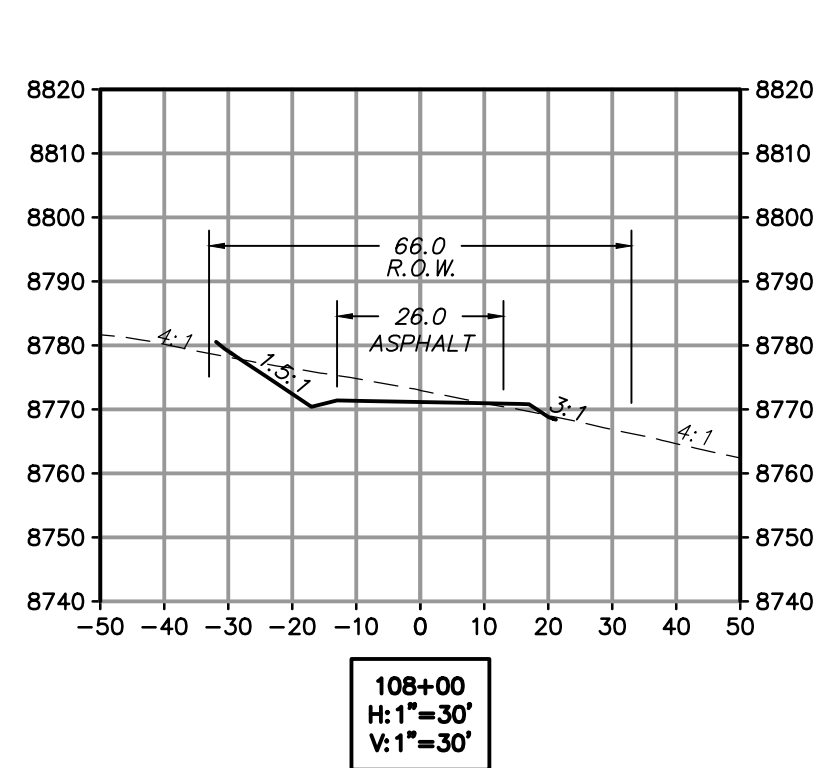

DRAFT

SHEET NUMBER
3.07

SCALE
VERTICAL: 1" = VARIES
HORIZONTAL: 1" = VARIES

JOB NUMBER
SLB079306

SUMMIT PASS & SPRING PARK CONSTR.
EARTHWORK AND SECTIONS
SUMMIT PASS

PREPARED FOR: SUMMIT, LLC


MURRAY, UT 84107
WWW.NVS.COM

5217 SOUTH STATE STREET, SUITE 300
801.743.1300 TEL. 801.743.0300 FAX




DATE SUBMITTED: 03/22/2013

CAUTION
The engineer preparing these plans will not be responsible for, or liable for, unauthorized changes to or uses of these plans, or for any damages or injuries resulting from the use of these plans, and must be approved by the preparer of these plans.

REVISIONS
NO. BY DATE

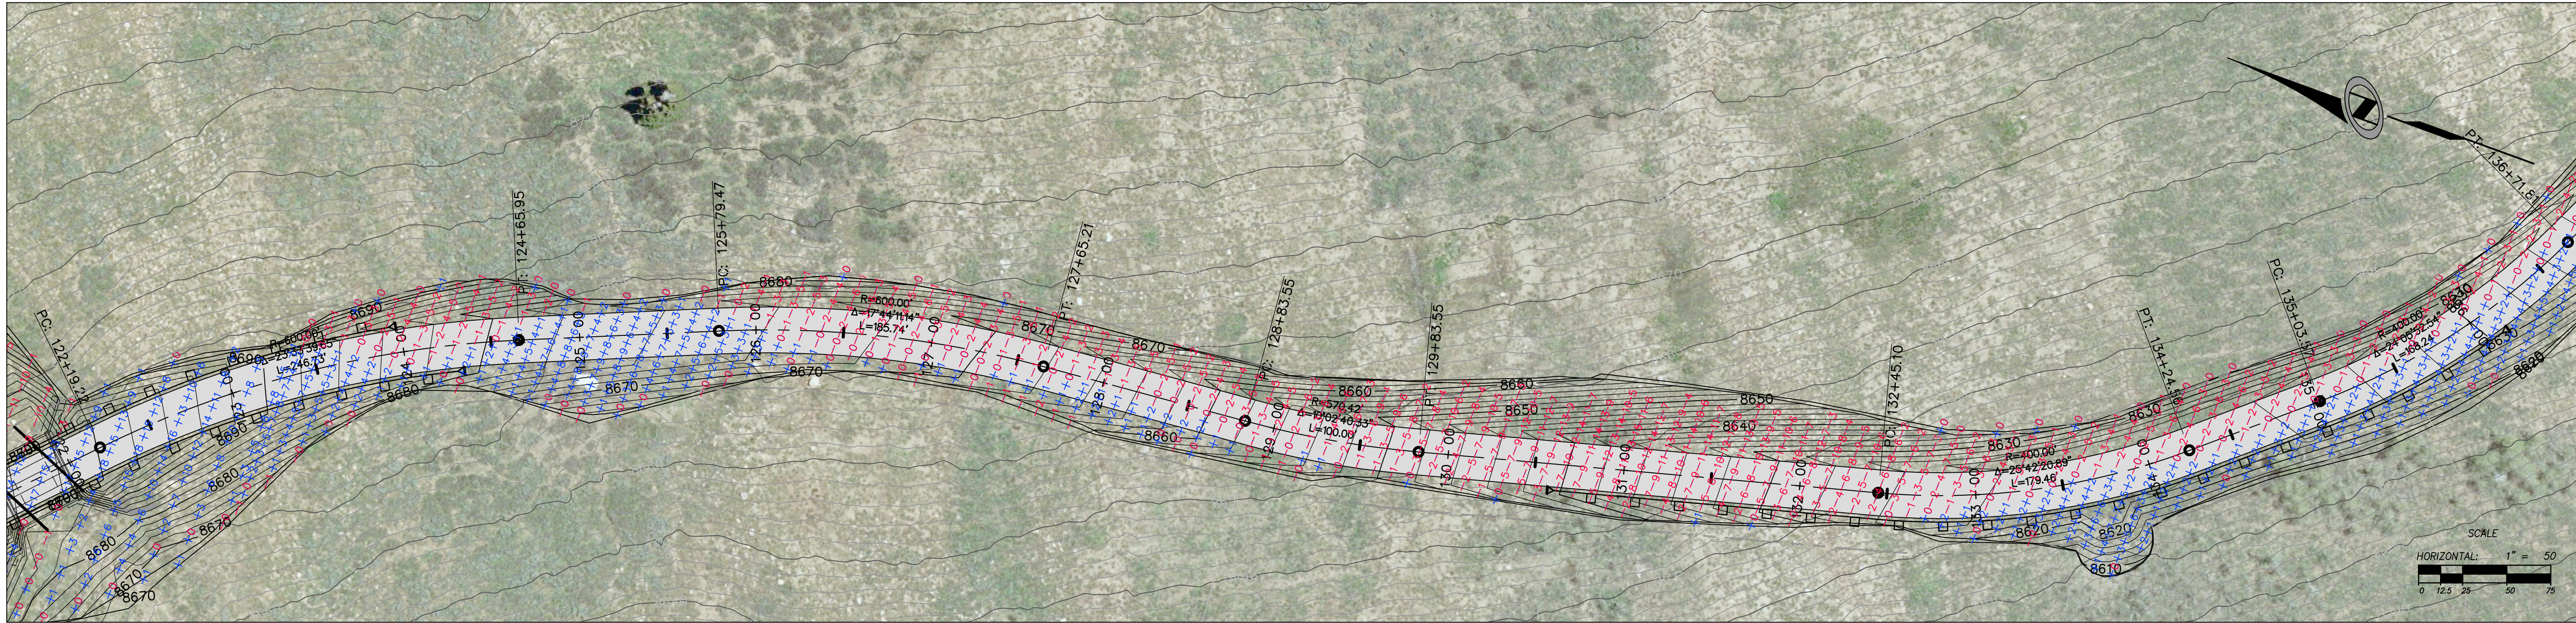

SUMMIT PASS
STA: 122+00.00 TO 136+00.00

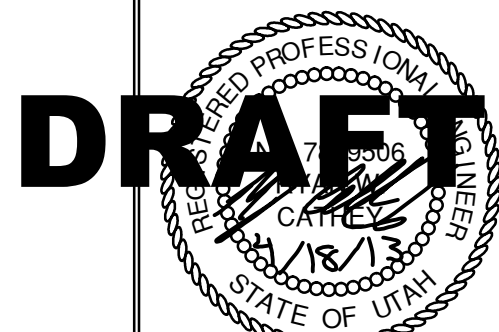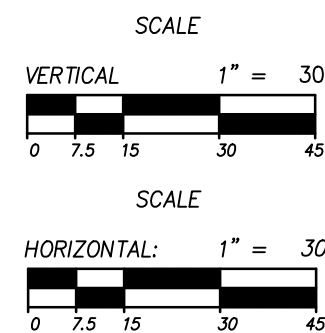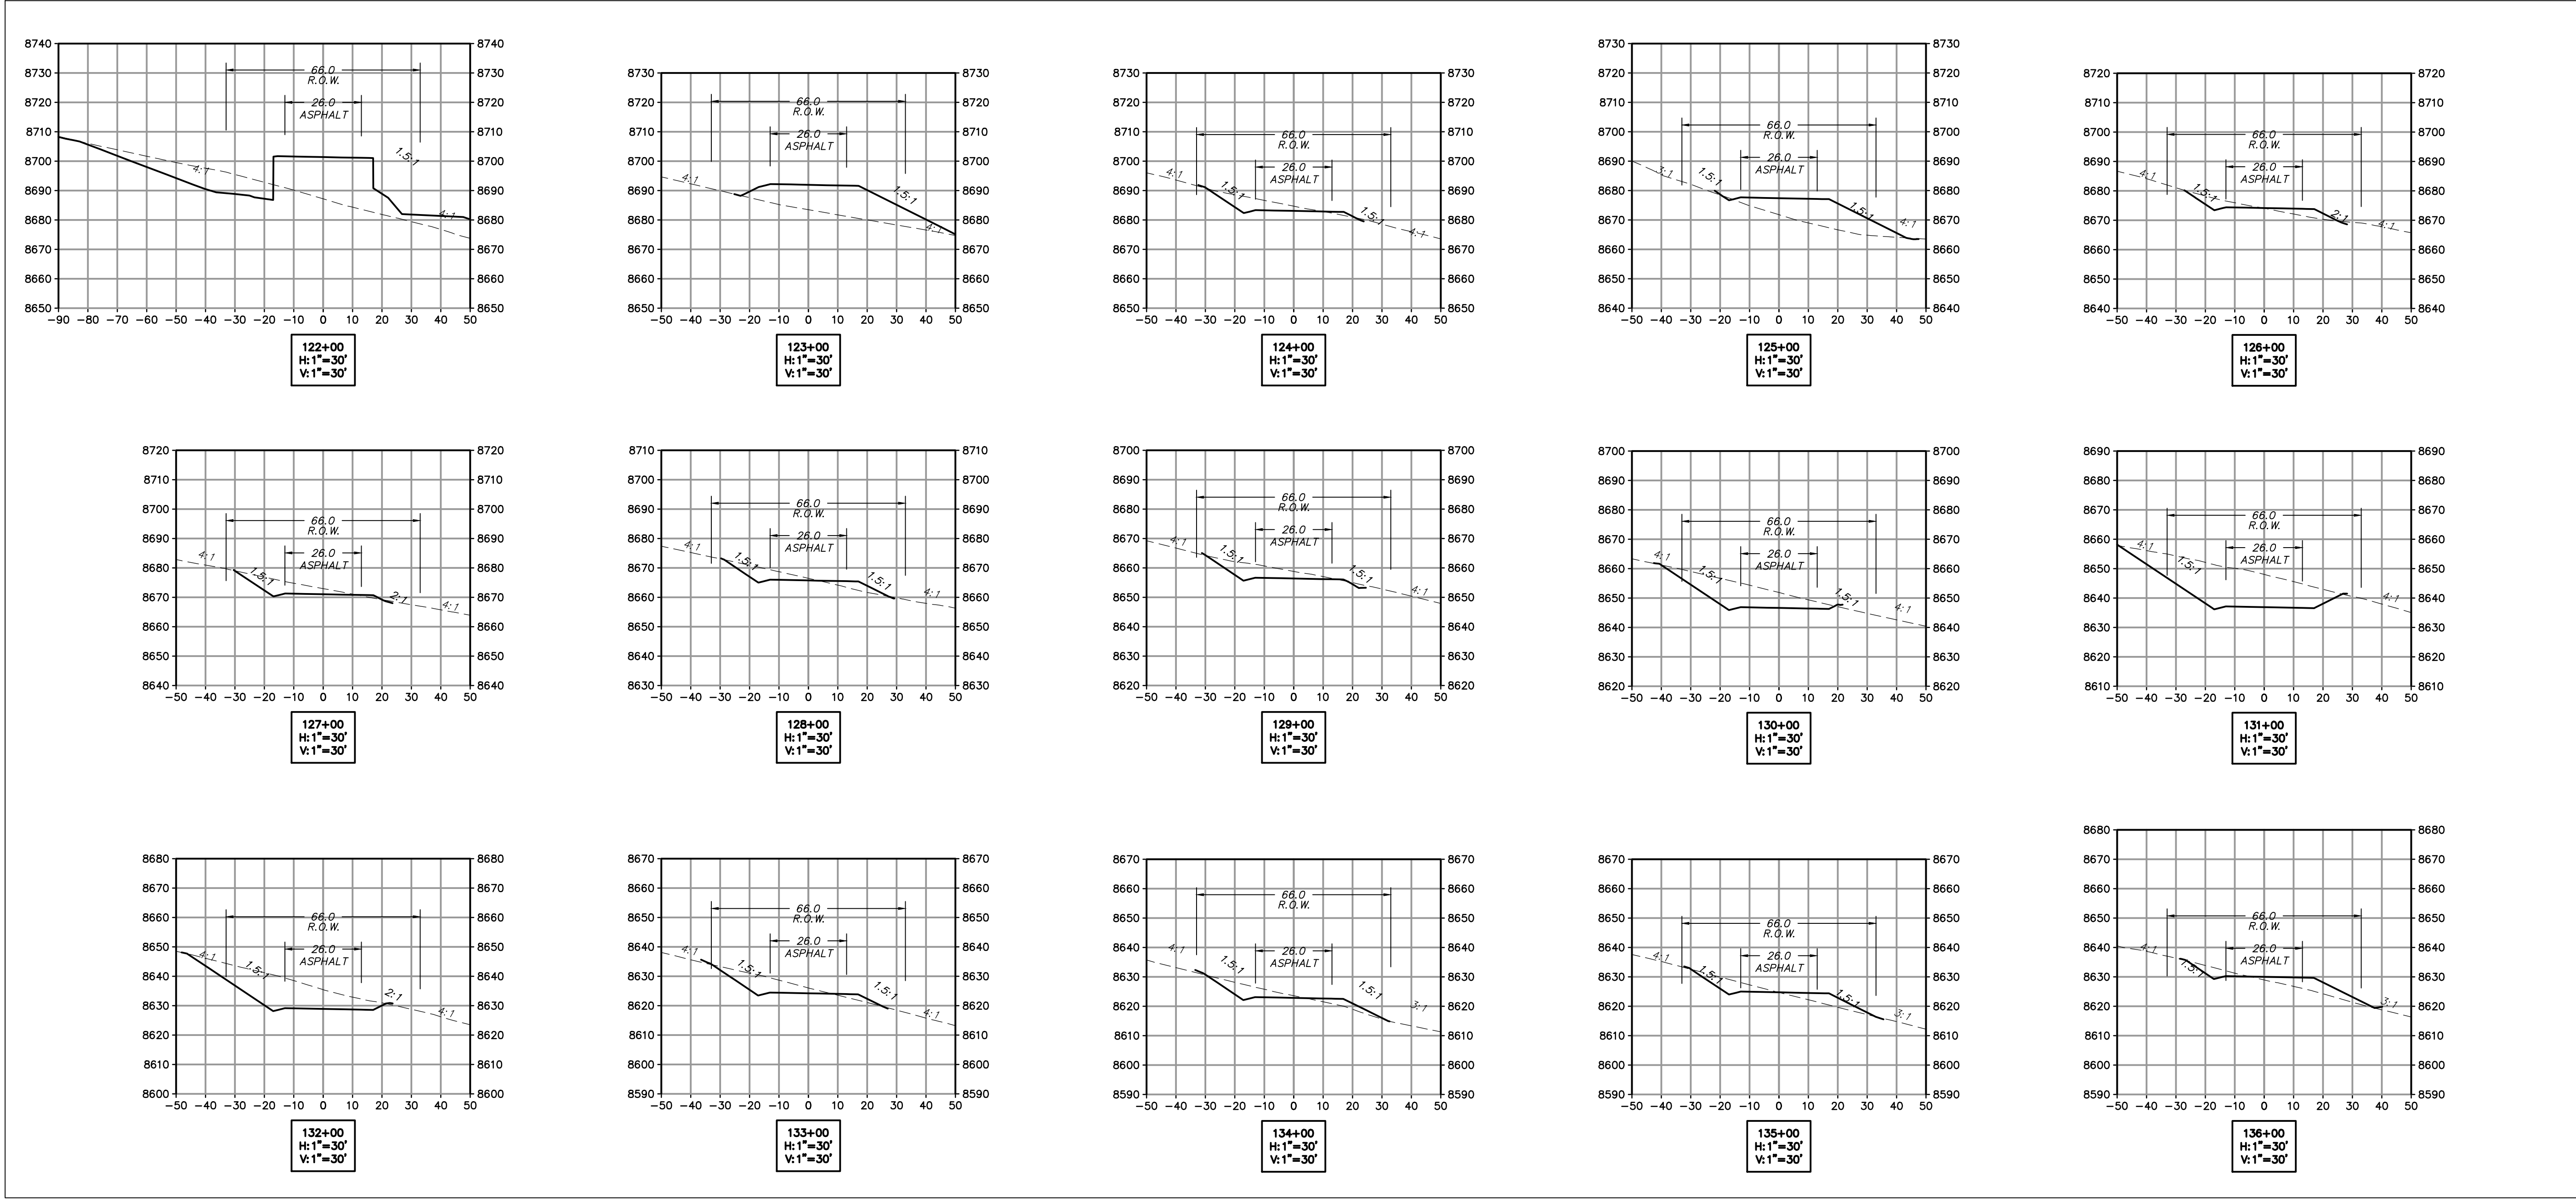

SUMMIT PASS & SPRING PARK CONSTR.
EARTHWORK AND SECTIONS
SUMMIT PASS


PREPARED FOR: SUMMIT, LLC

MURRAY, UT 84107
WWW.NIV5.COM
















5217 SOUTH STATE STREET, SUITE 300
801.743.1300 TEL. 801.743.0300 FAX

DATE SUBMITTED: 03/22/2013

CAUTION
The engineer preparing these plans will not be responsible for, or liable for, unauthorized changes to or uses of these plans, and must be approved by the preparer of these plans.

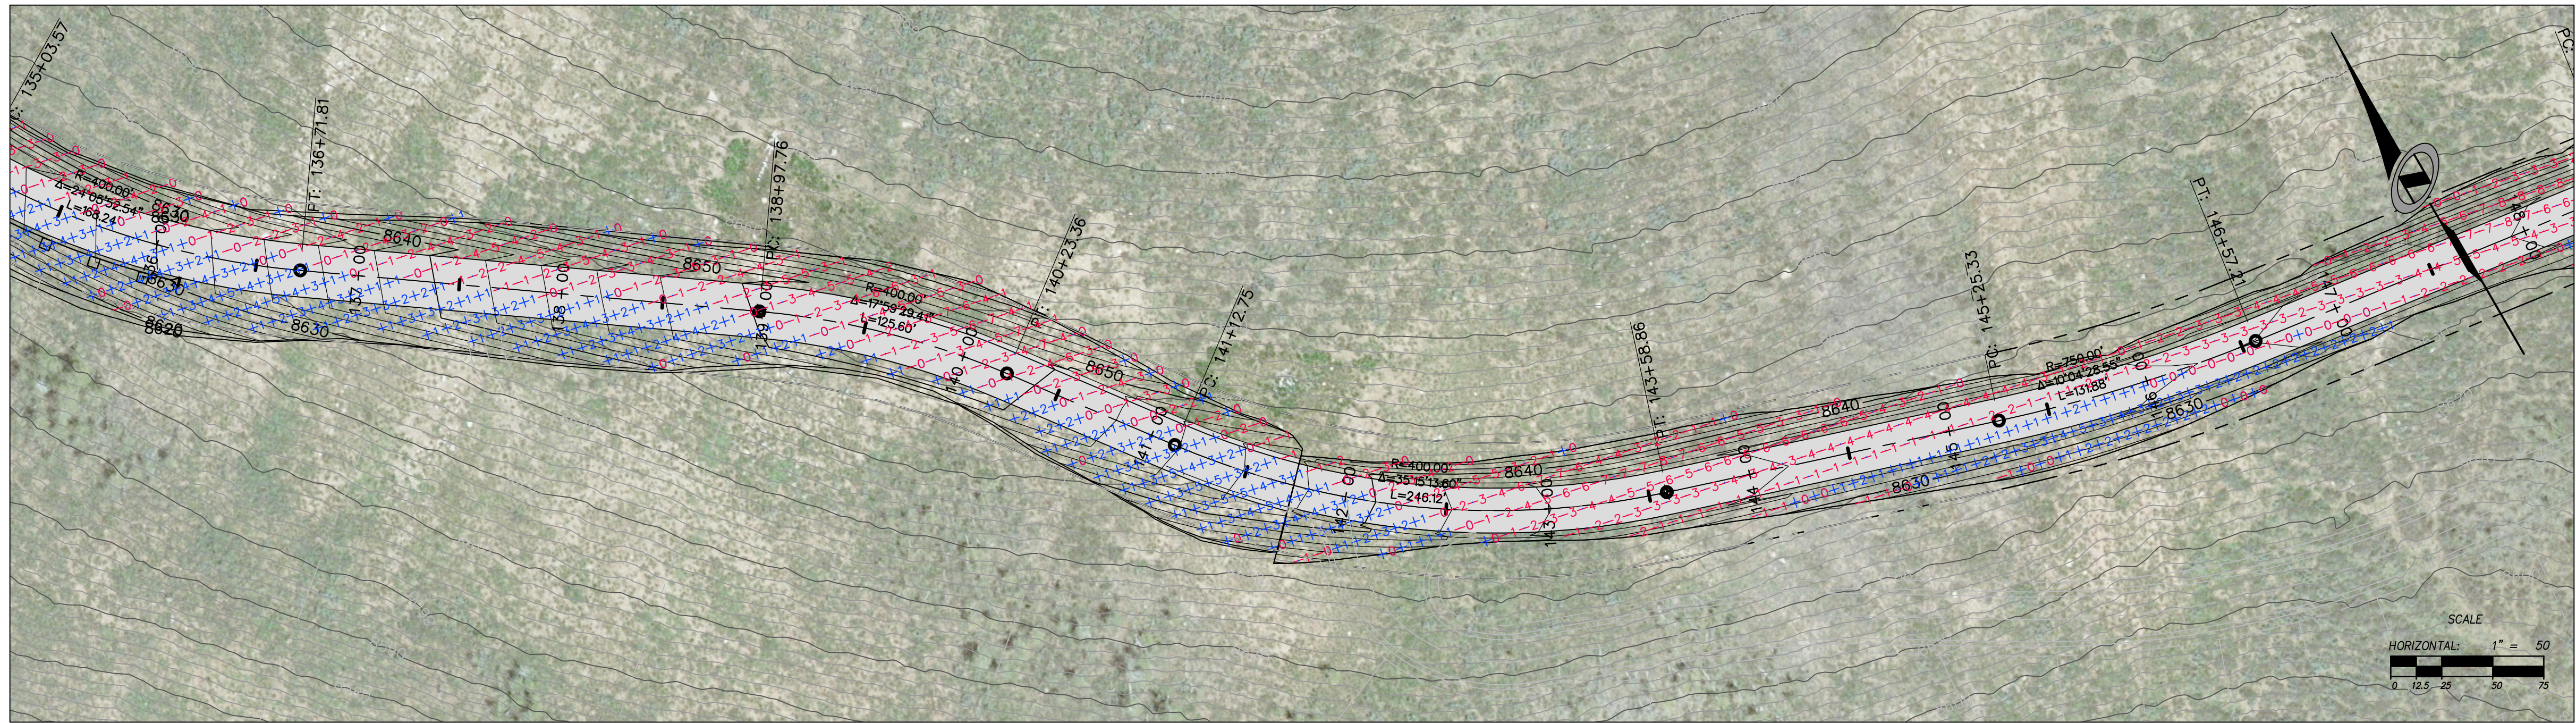

SUMMIT PASS
STA: 136+00.00 TO 148+00.00

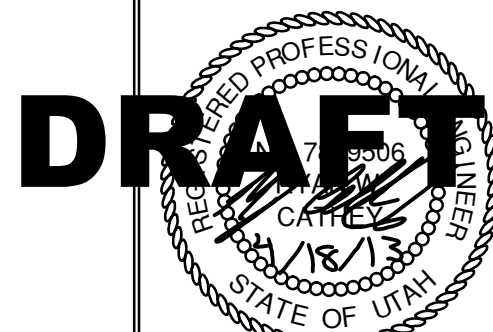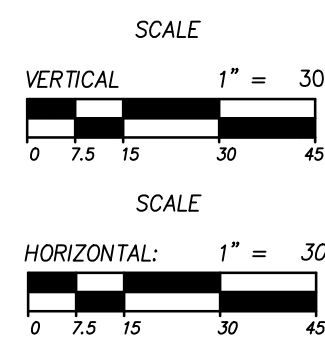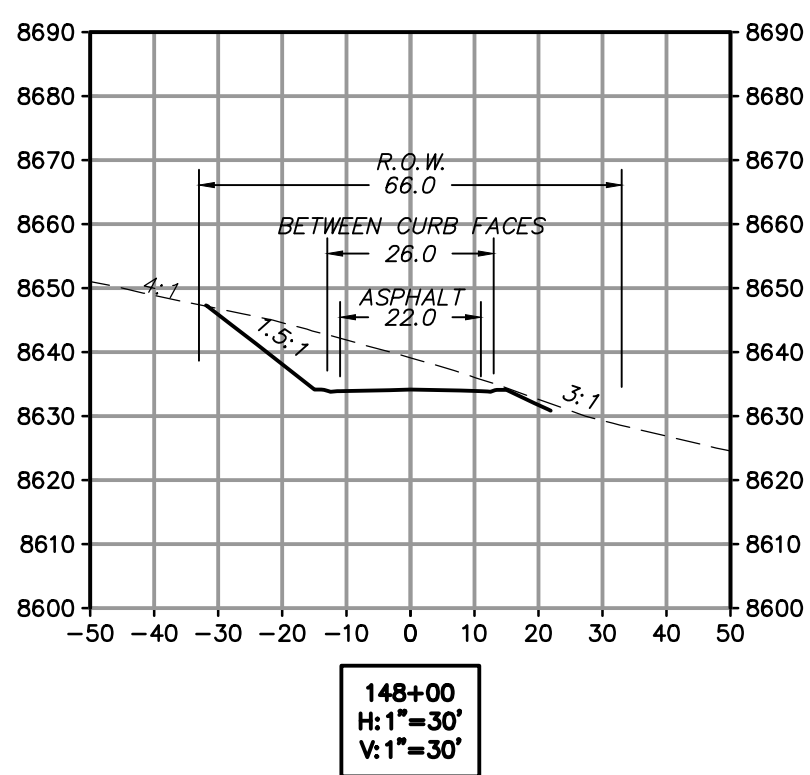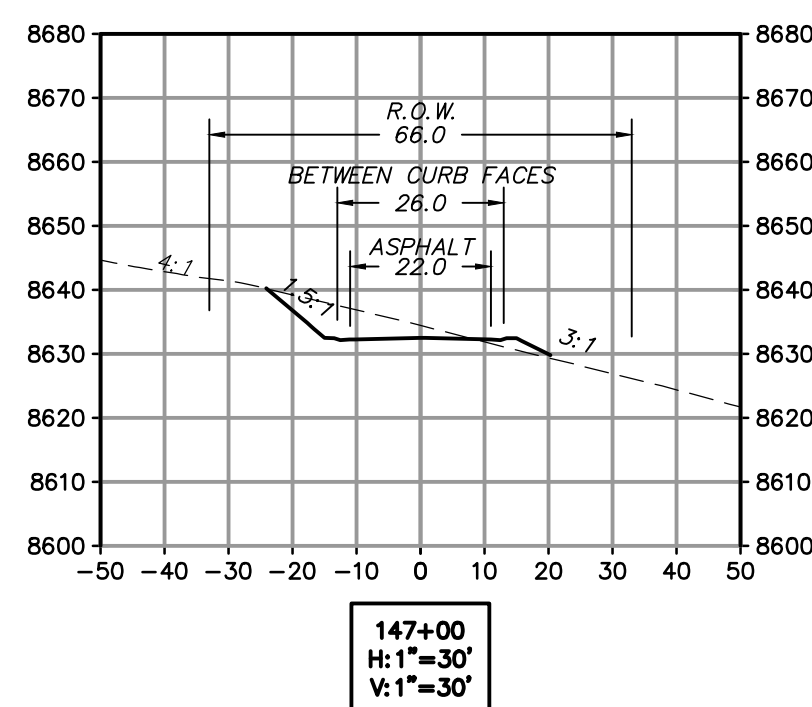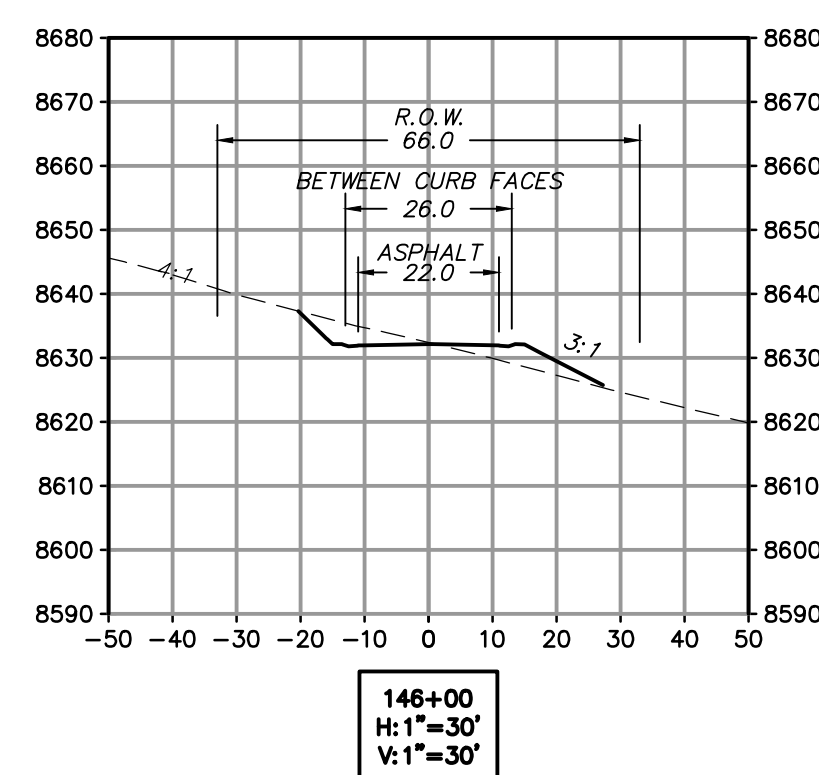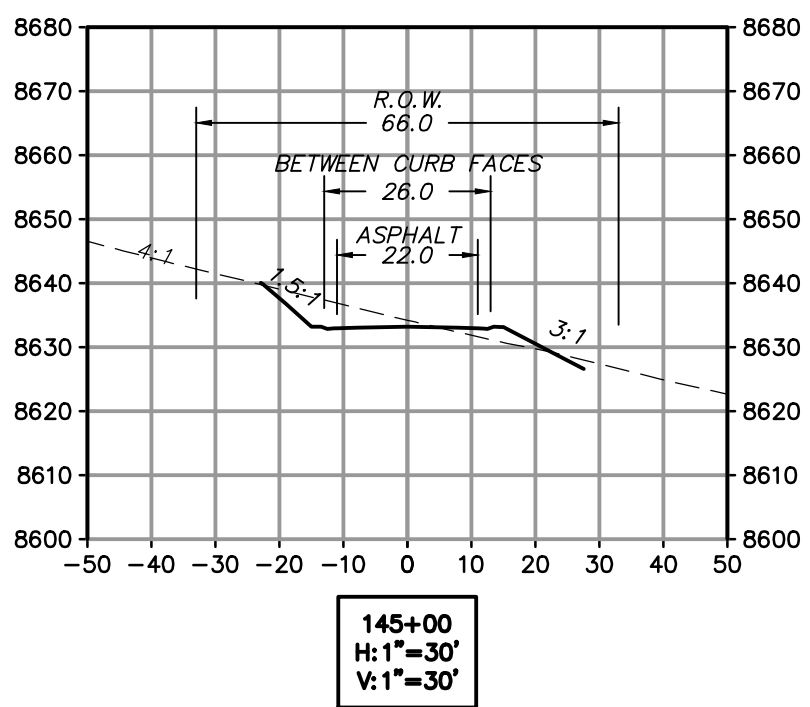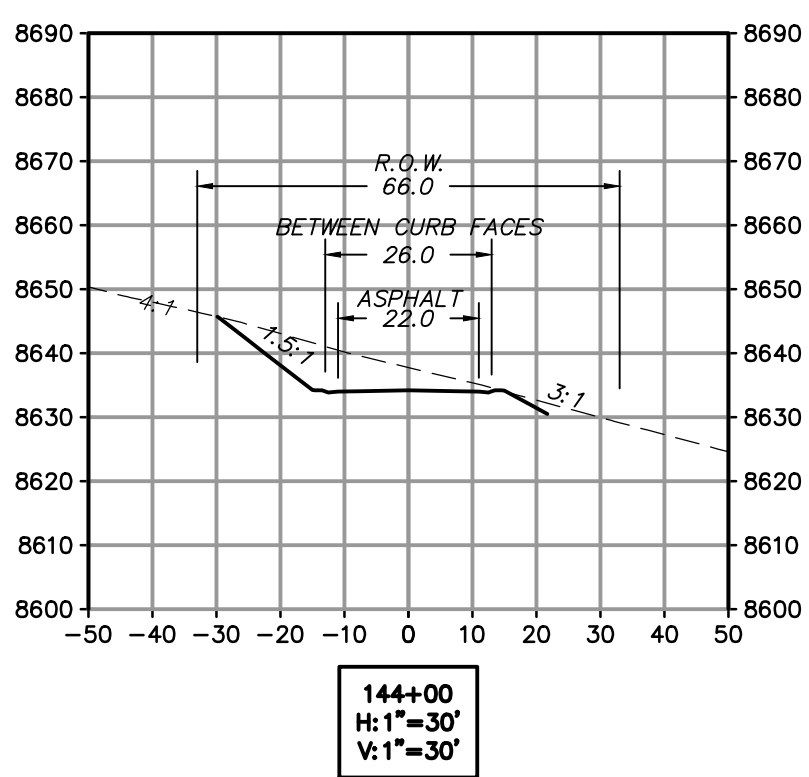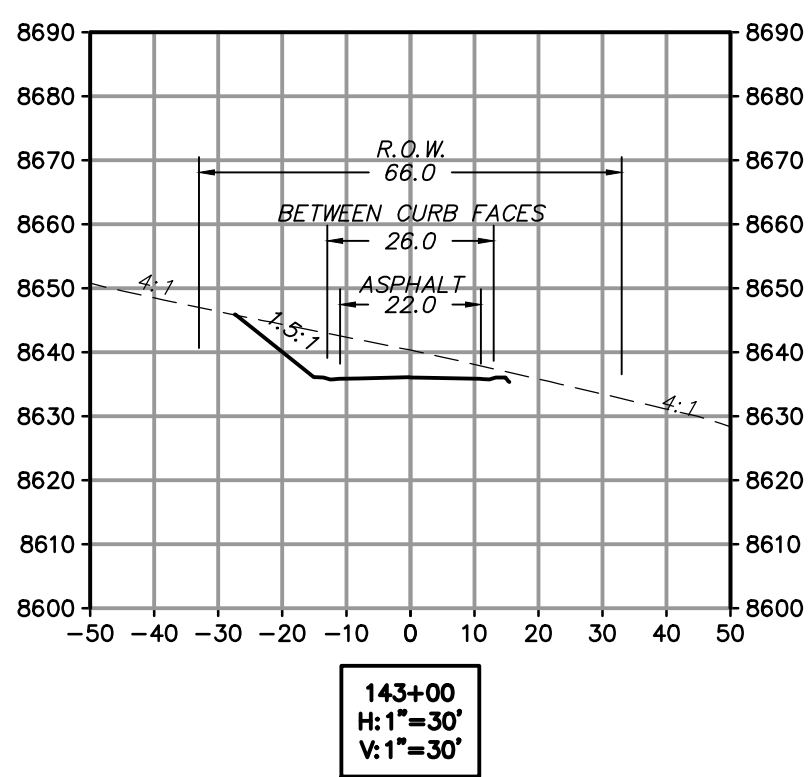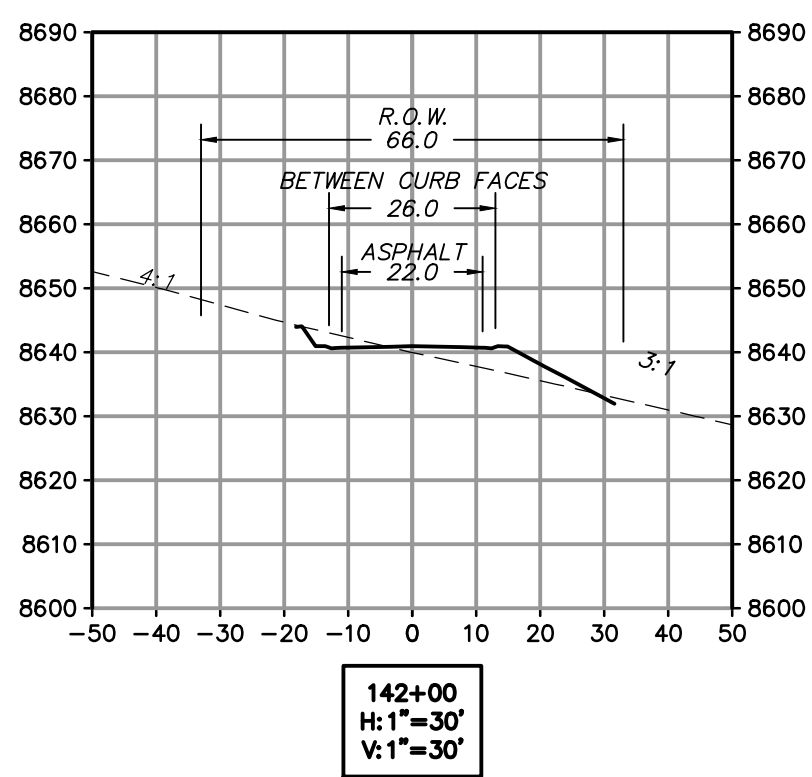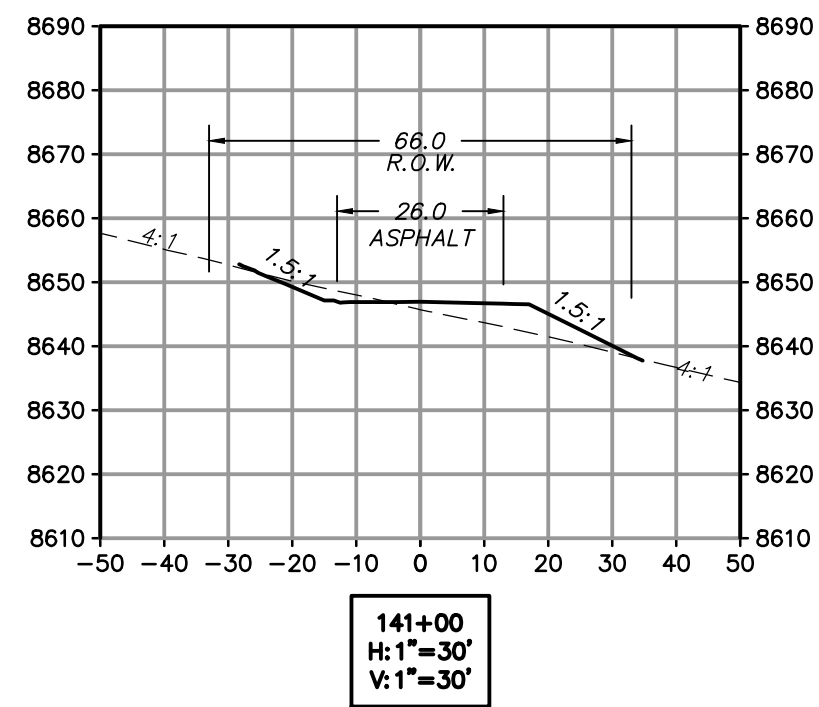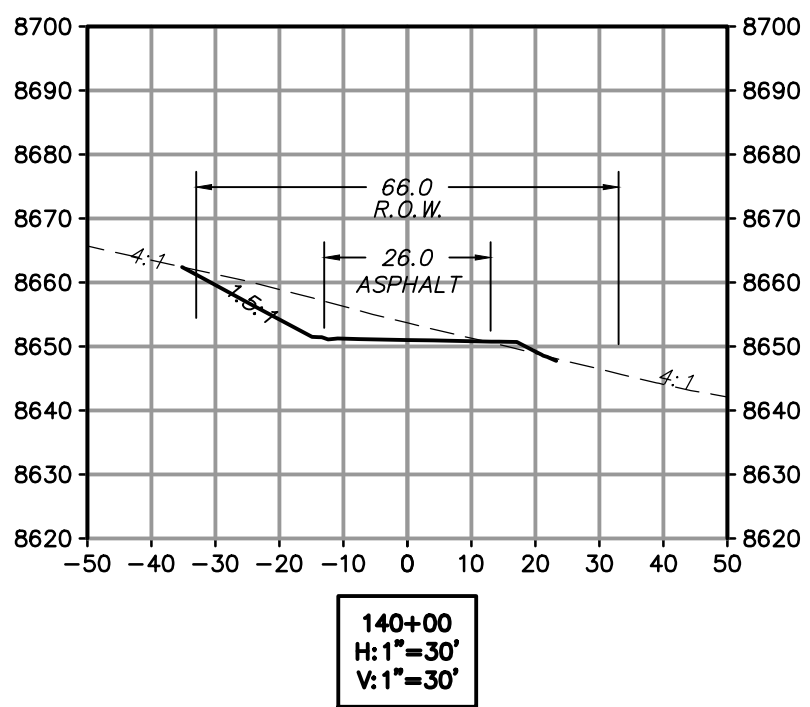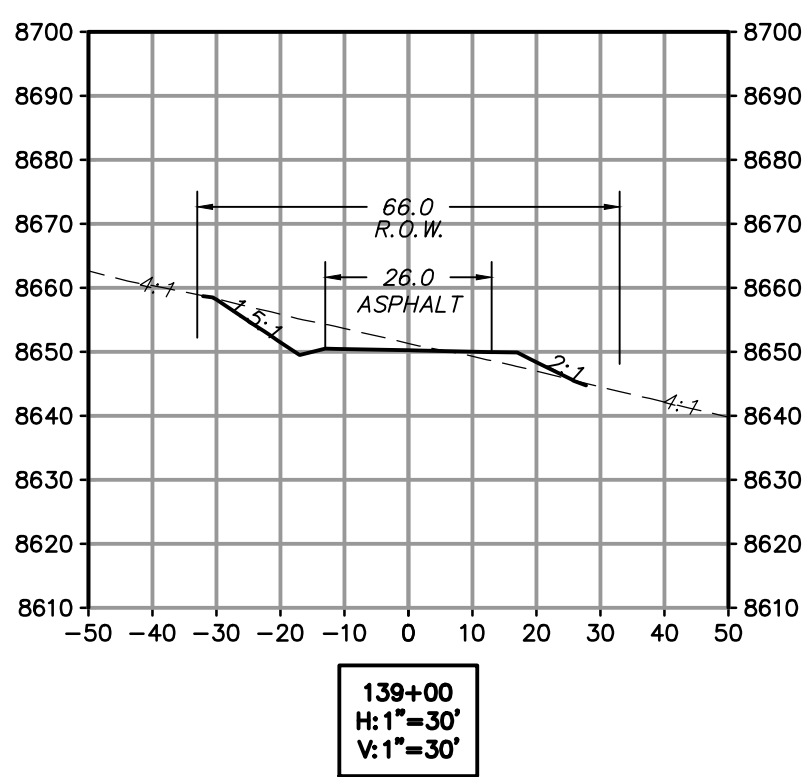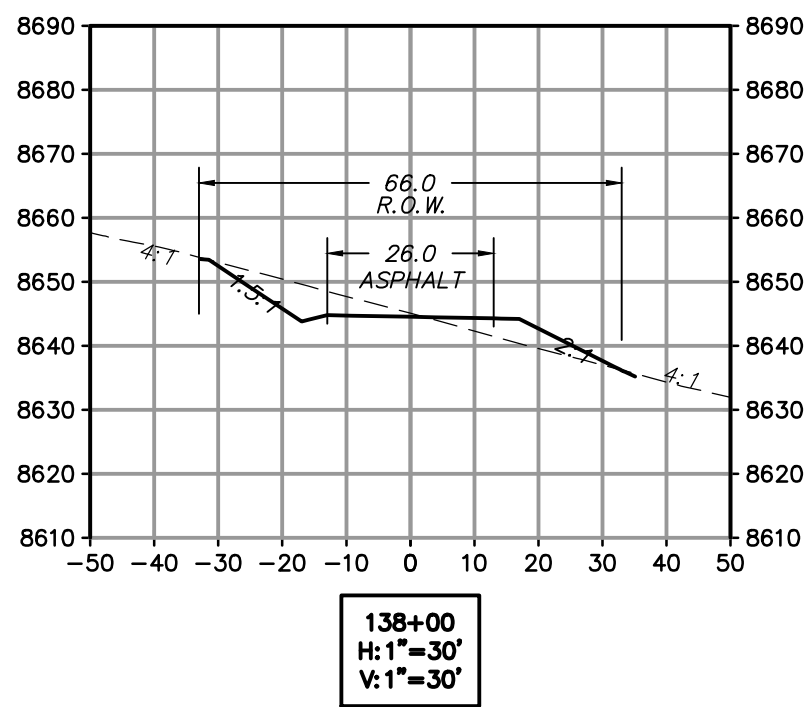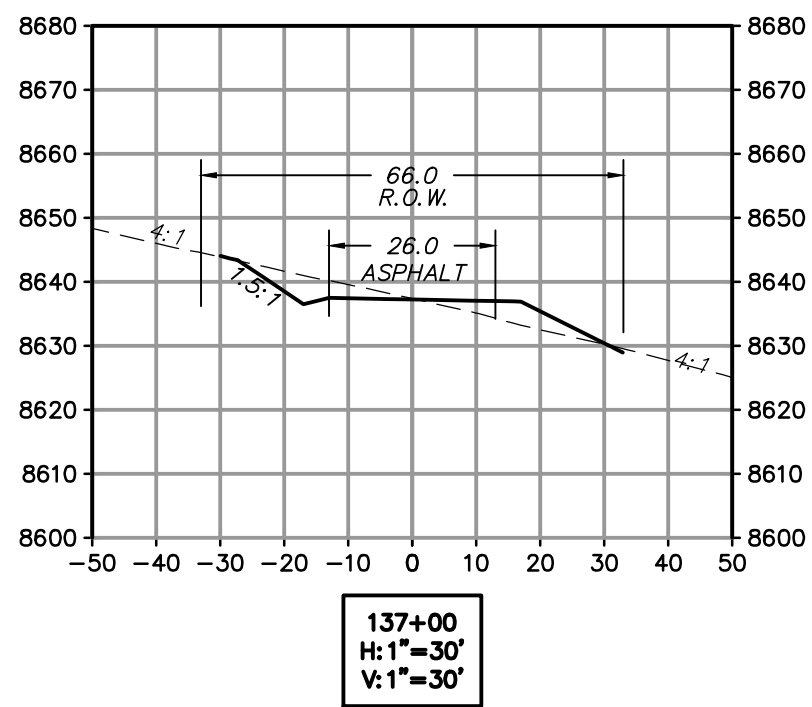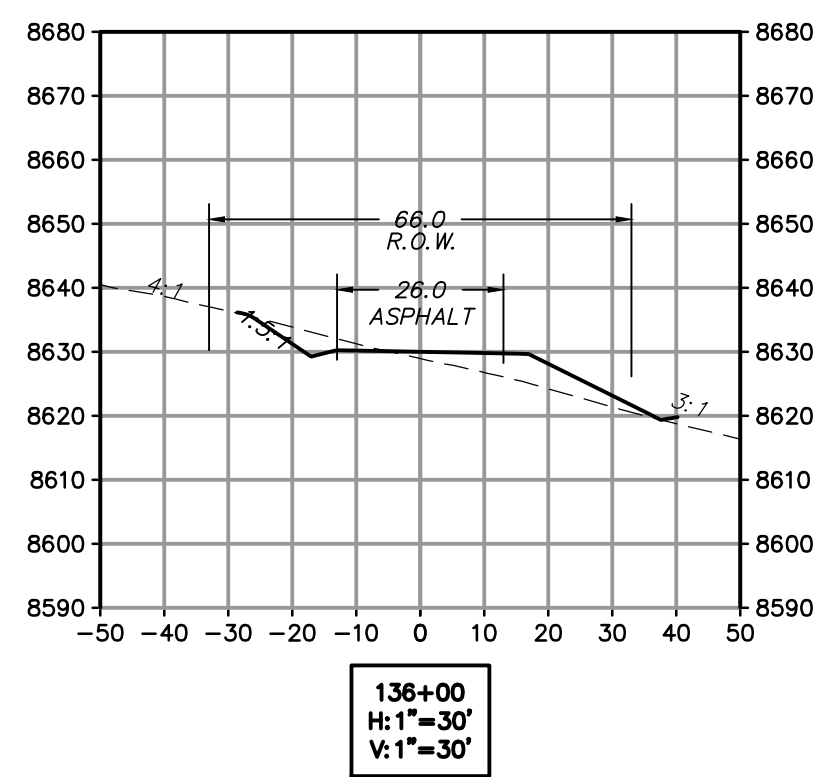

SHEET NUMBER
3.09

SCALE
VERTICAL: 1" = VARIES
HORIZONTAL: 1" = VARIES

JOB NUMBER
SLB079306

SUMMIT PASS & SPRING PARK CONSTR.
EARTHWORK AND SECTIONS
SUMMIT PASS



PREPARED FOR: SUMMIT, LLC

MURRAY, UT 84107
WWW.NVS.COM




5217 SOUTH STATE STREET, SUITE 300
801.743.1300 TEL. 801.743.0300 FAX

DATE SUBMITTED: 03/22/2013

CAUTION
The engineer preparing these plans will not be responsible for, or liable for, unauthorized changes to or uses of these plans, or for any damages or injuries resulting from the use of these plans, and must be approved by the preparer of these plans.

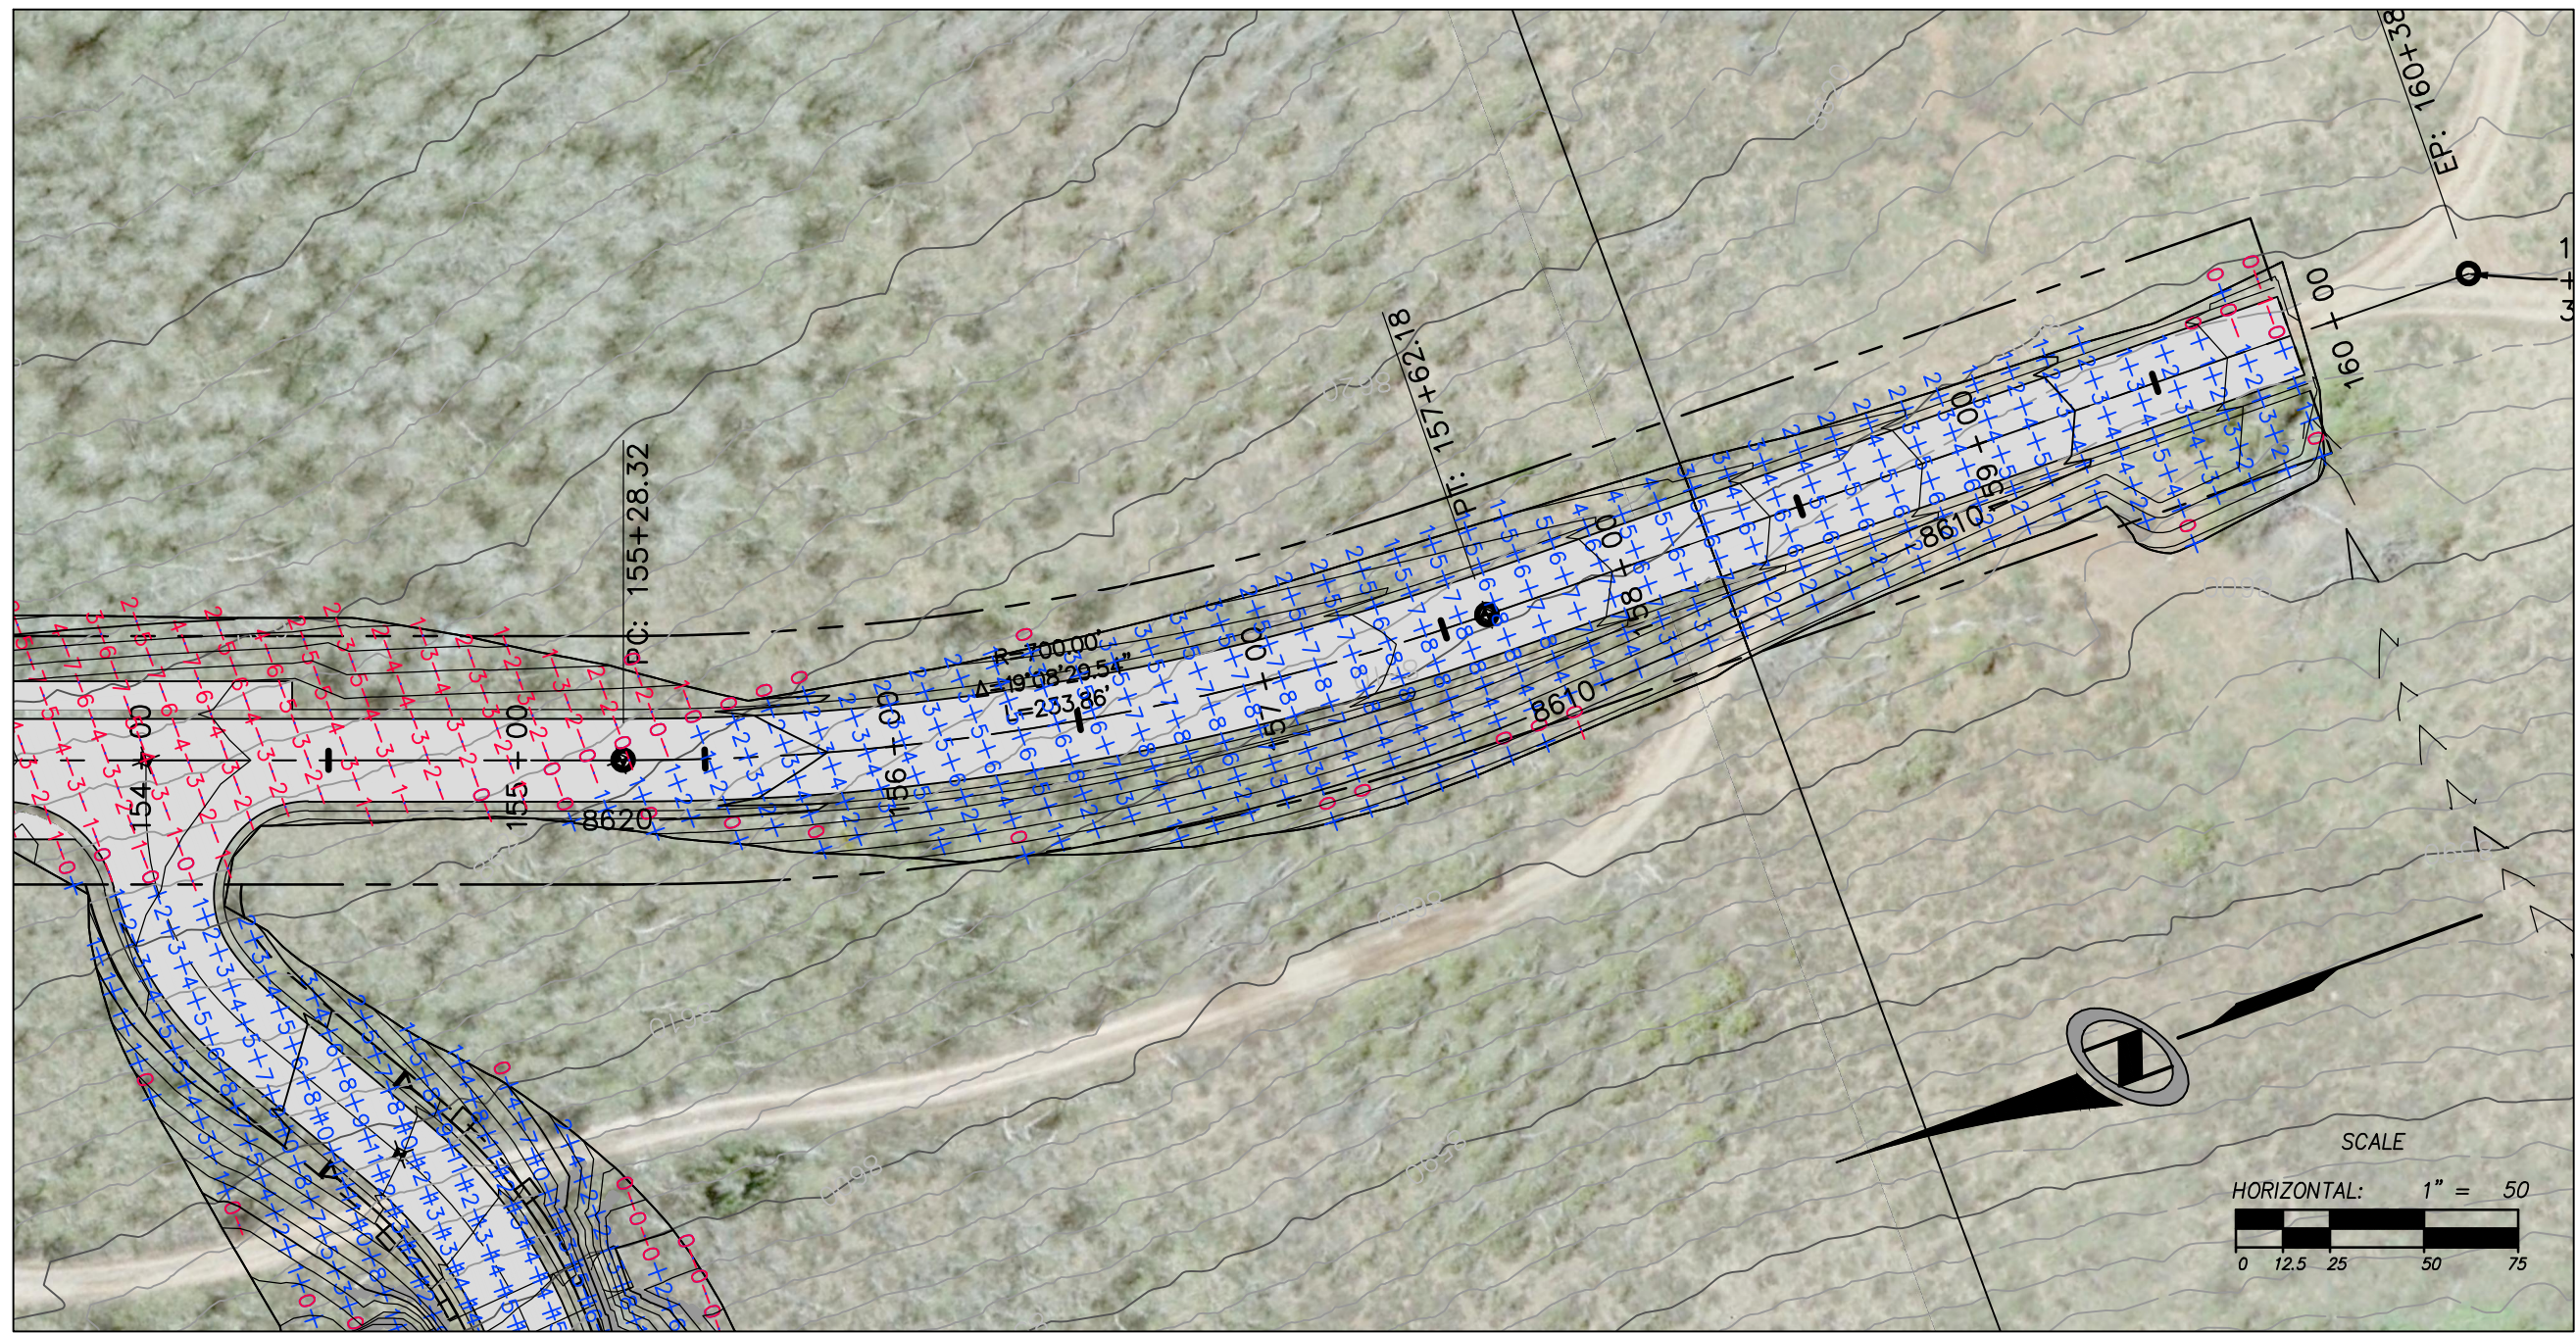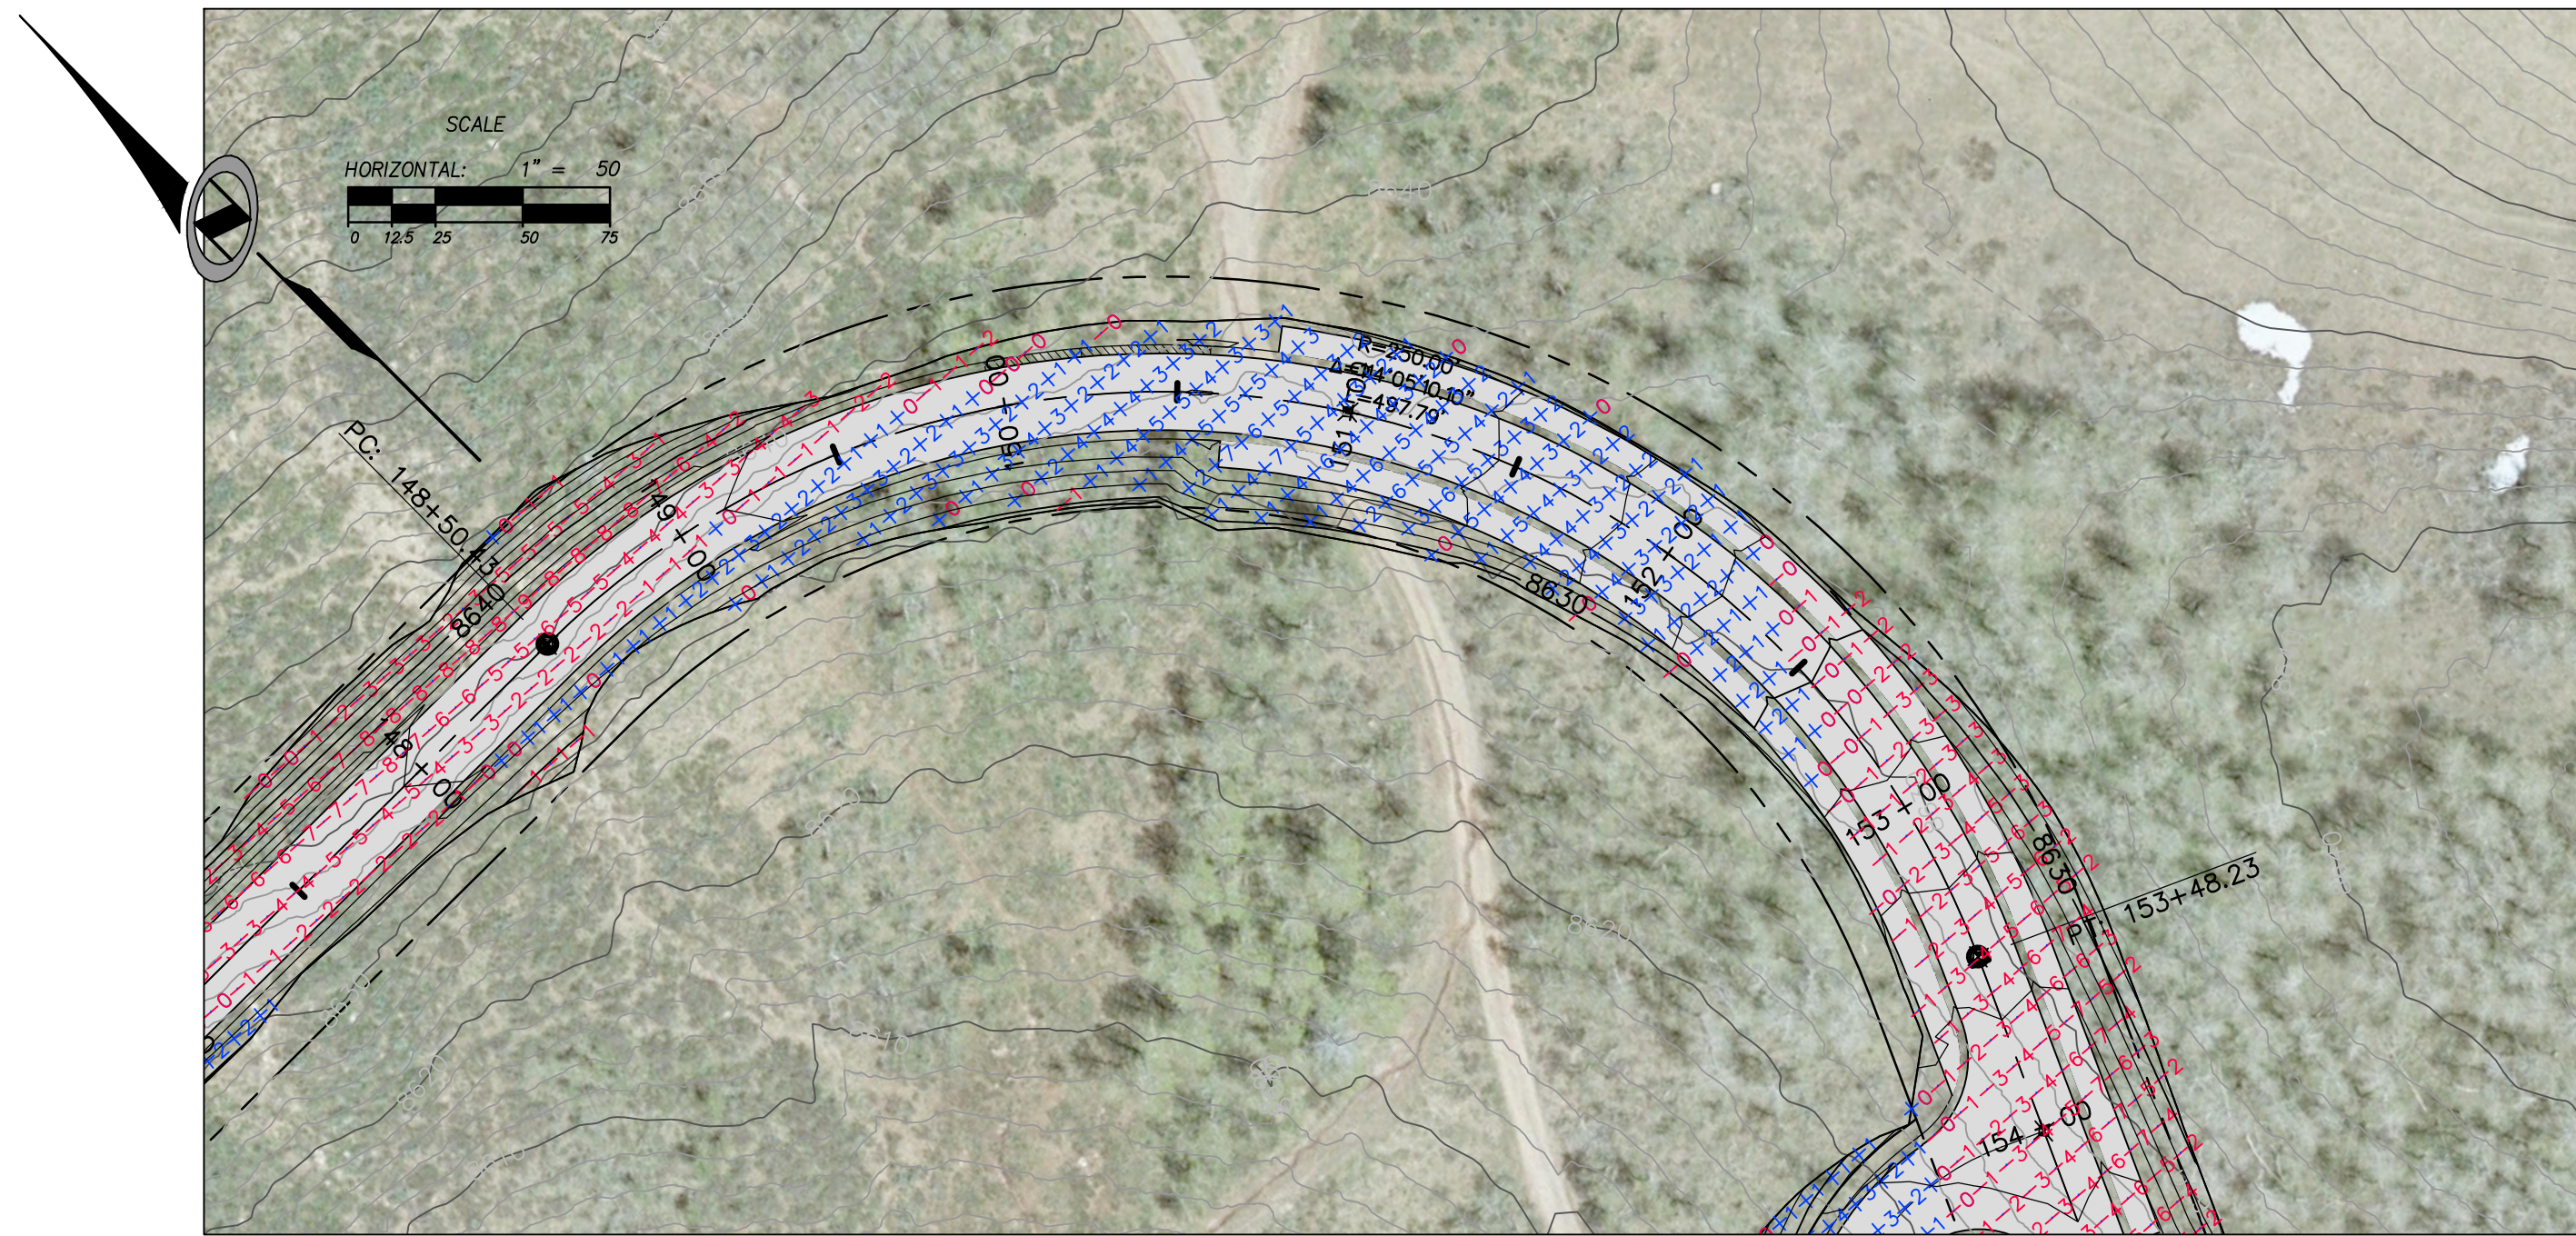

SUMMIT PASS
STA: 148+00.00 TO 159+95.73

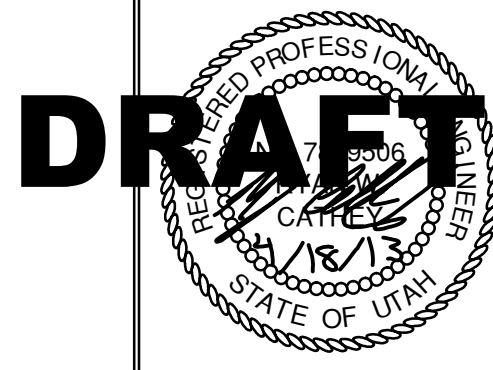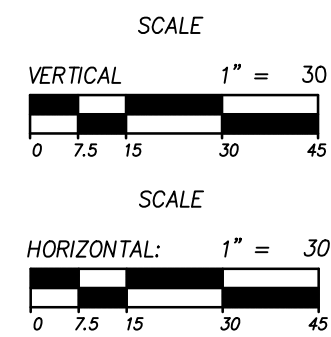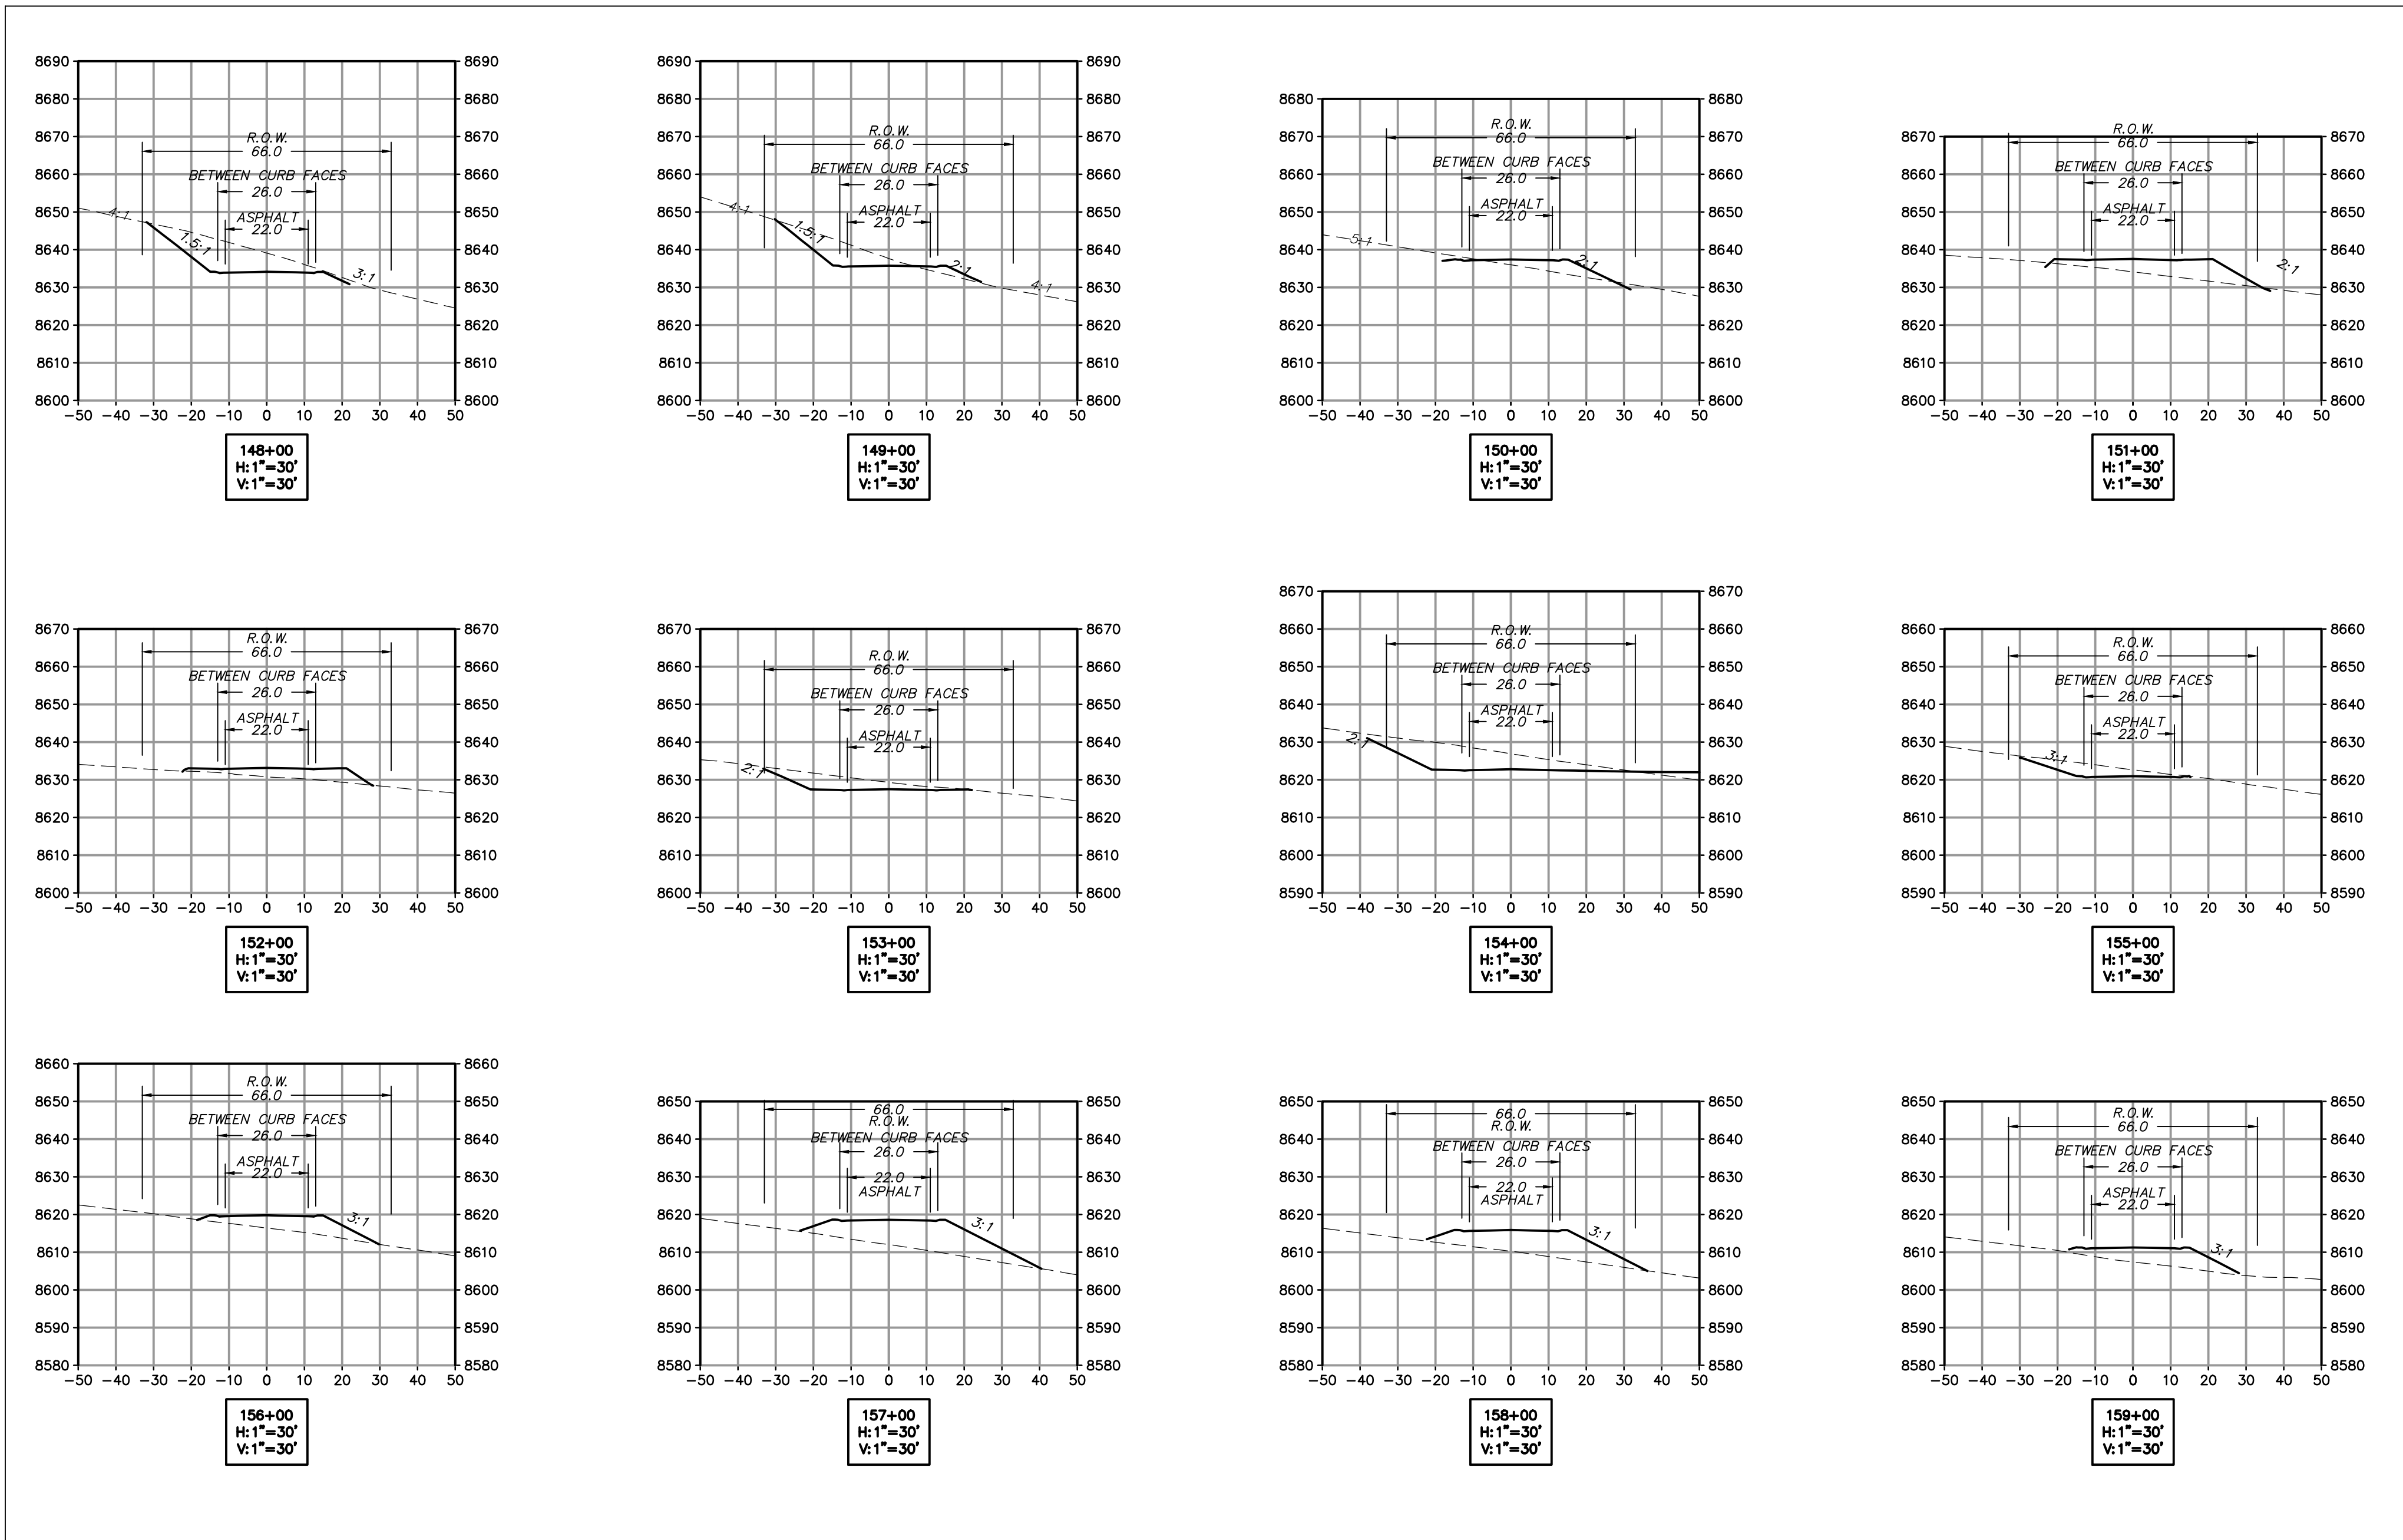

SUMMIT PASS & SPRING PARK CONSTR.
EARTHWORK & SECTIONS
SUMMIT PASS

PREPARED FOR: SUMMIT, LLC

MURRAY, UT 84107
WWW.NV5.COM

5217 SOUTH STATE STREET, SUITE 300
801.743.1300 TEL. 801.743.0300 FAX



SHEET NUMBER
3.10

SCALE
VERTICAL: 1"= VARIES
HORIZONTAL: 1"= VARIES












JOB NUMBER
SLB079306

DATE SUBMITTED: 03/22/2013


CAUTION
The engineer preparing these plans will not be responsible for, or liable for, unauthorized changes to or uses of these plans, and must be approved by the preparer of these plans.

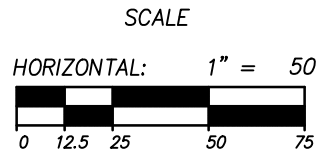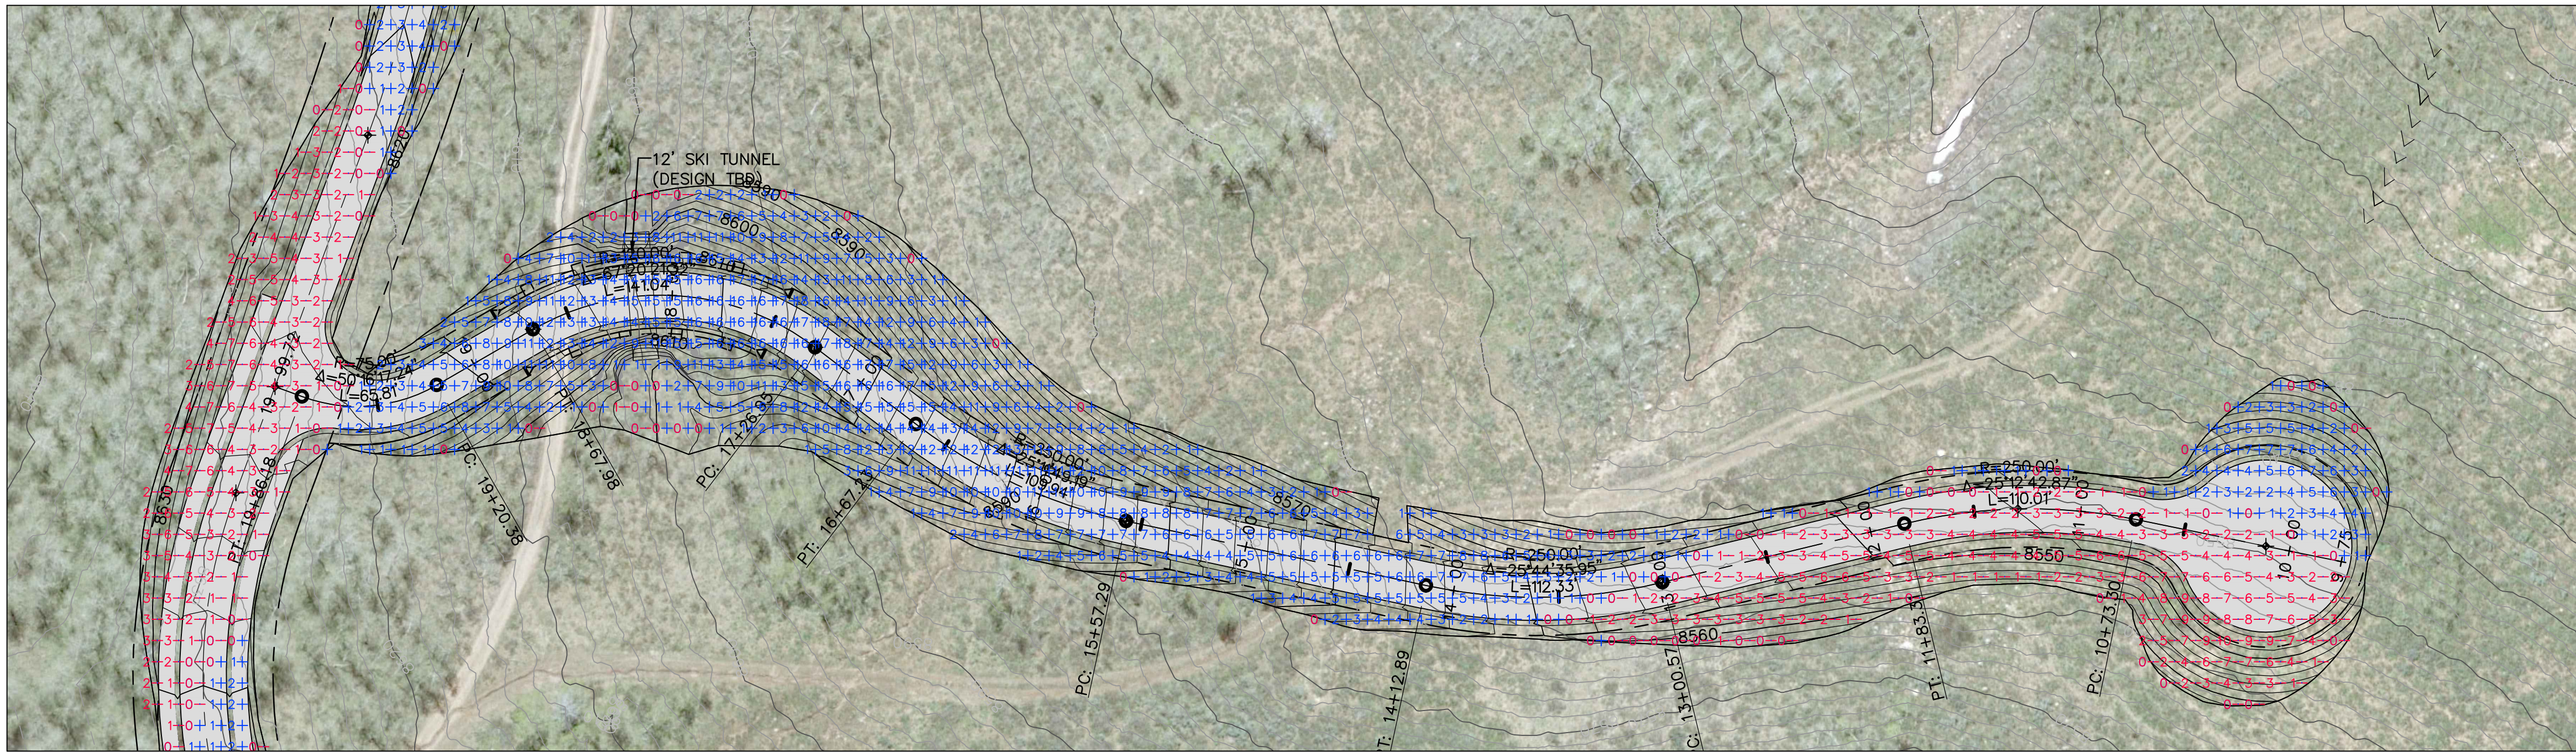

SPRING PARK
STA: 10+00.00 TO 19+99.72

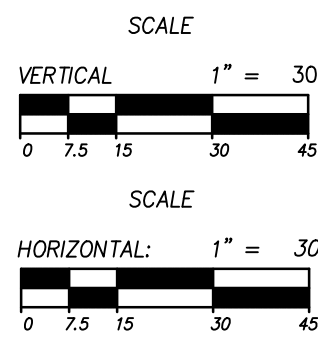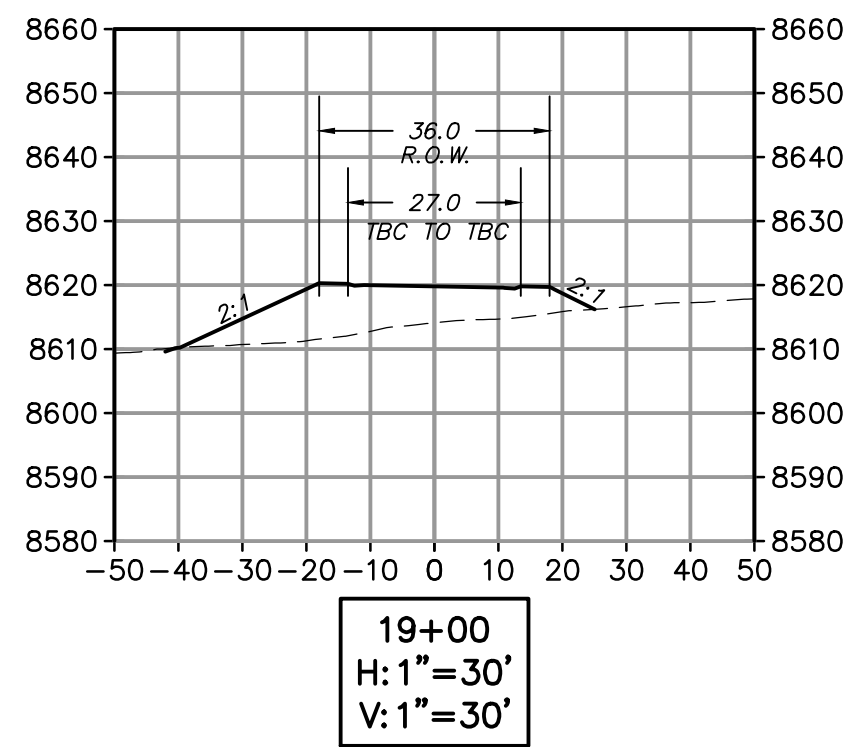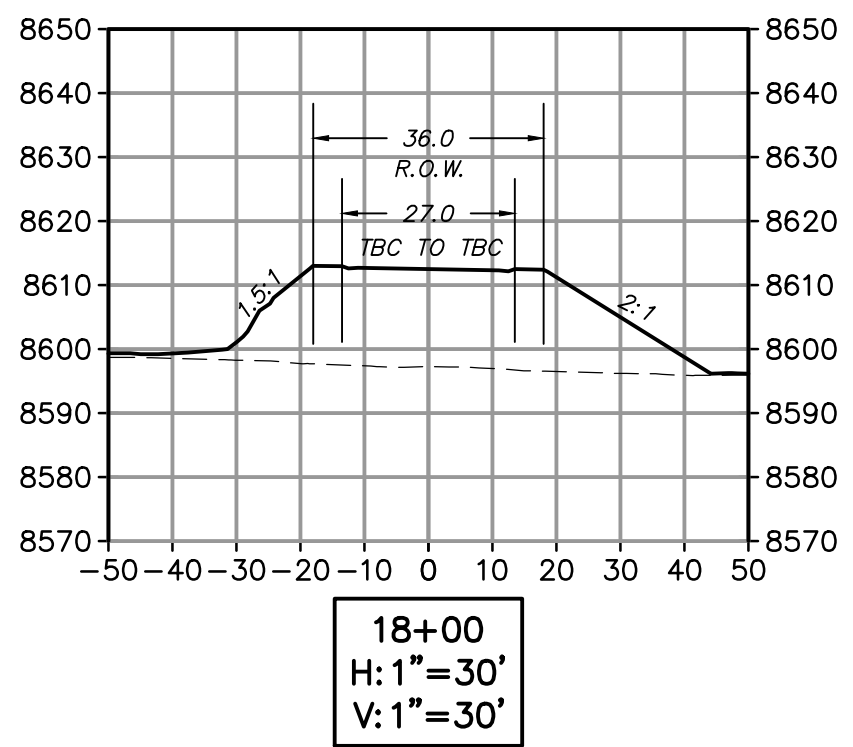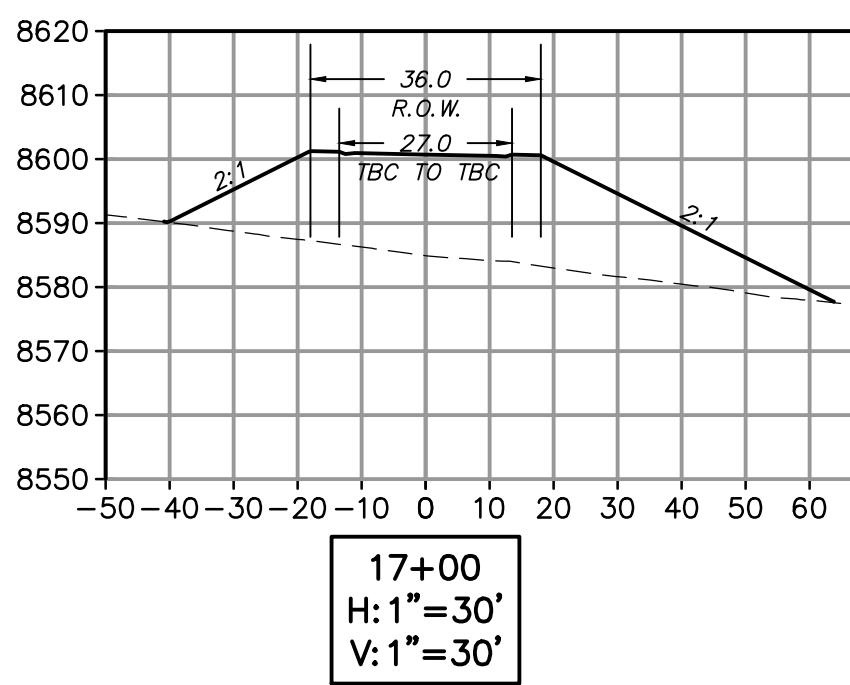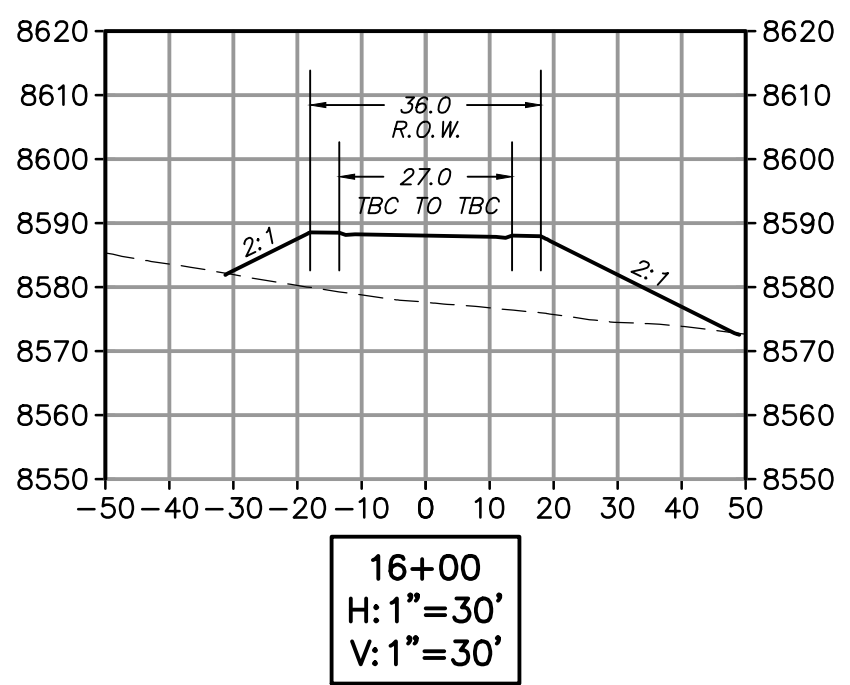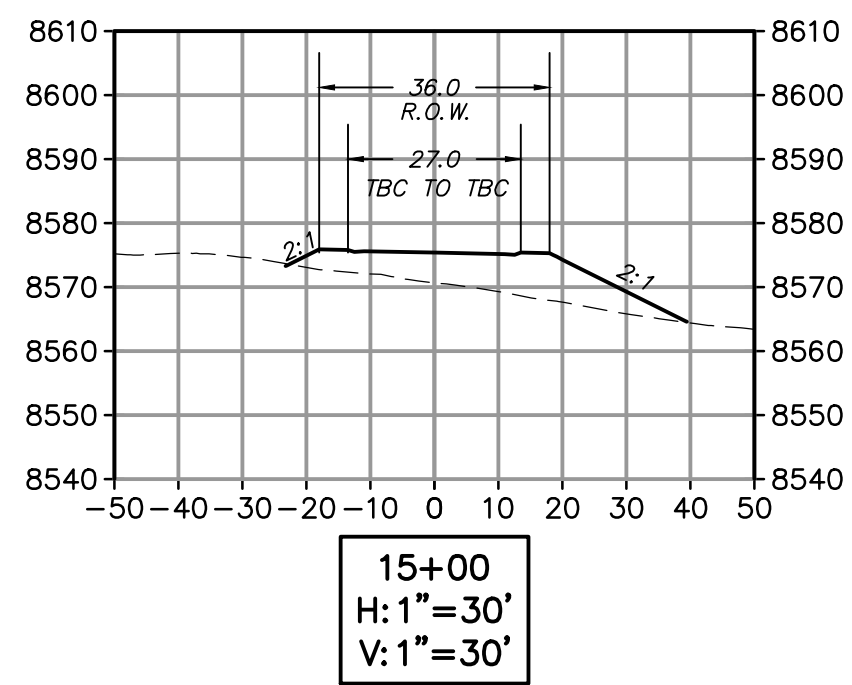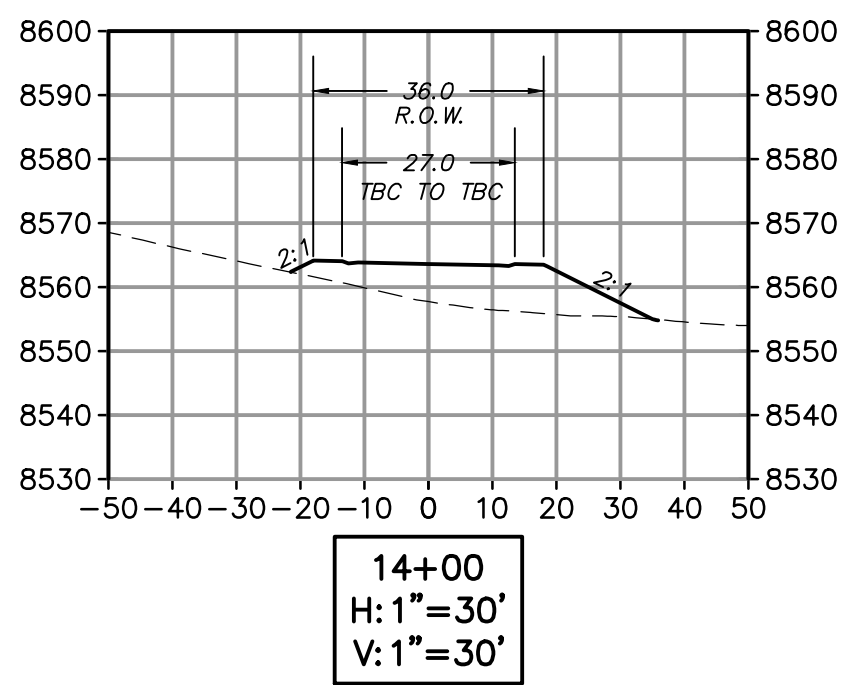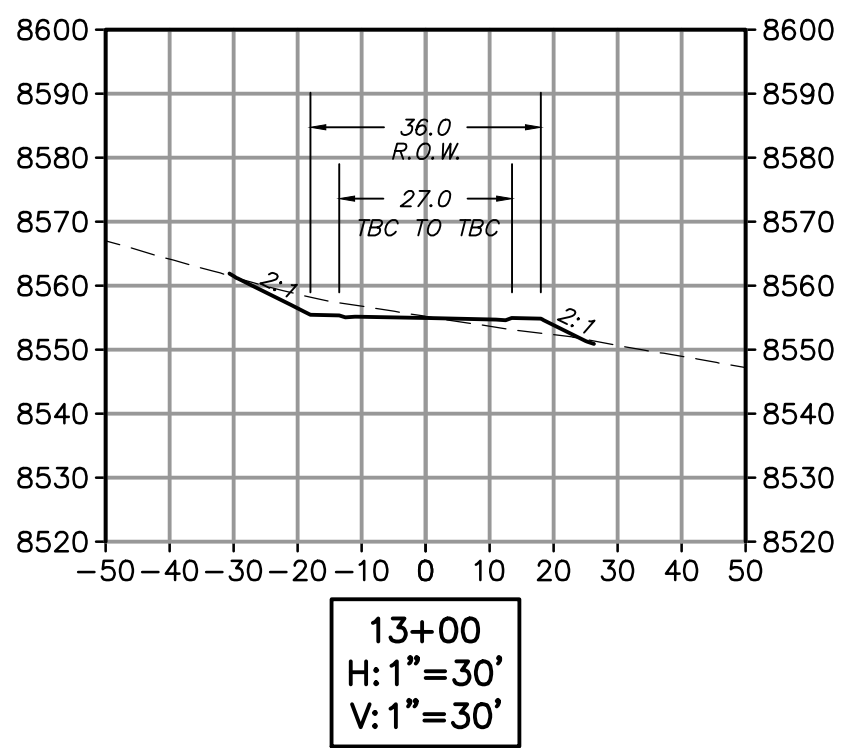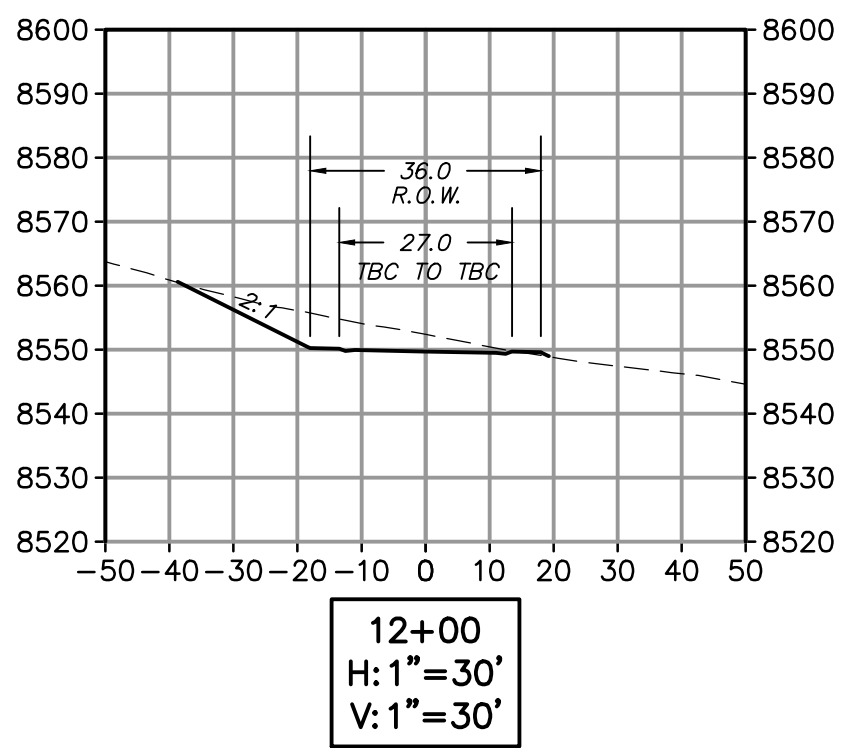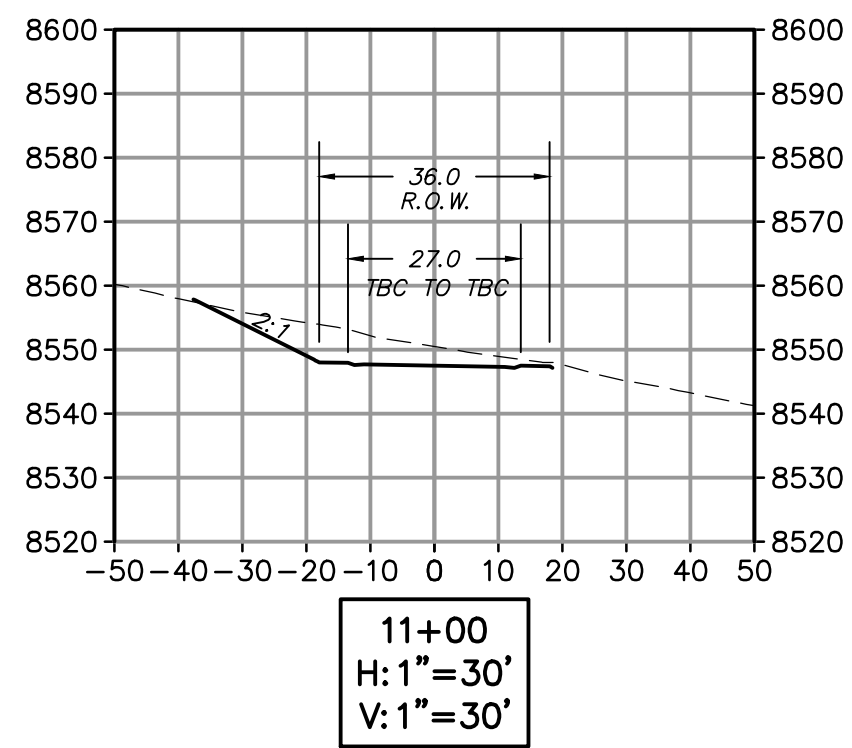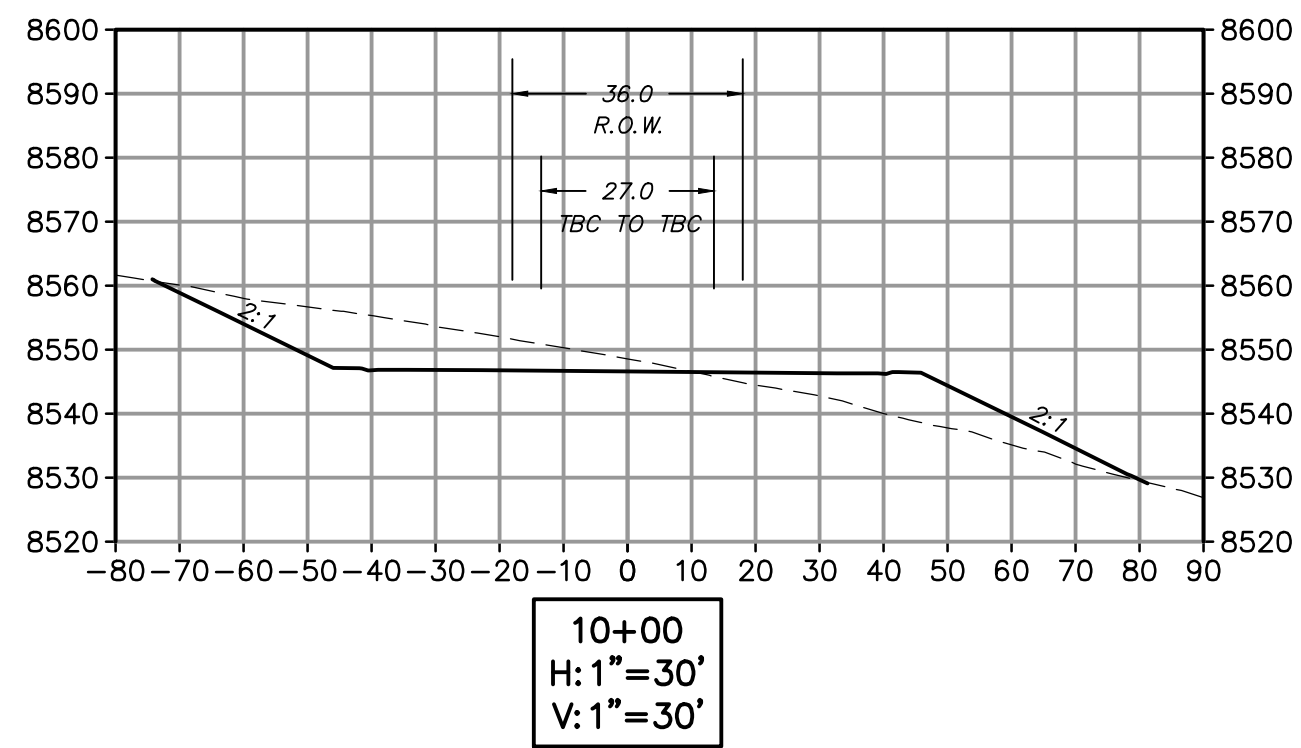

DRAFT

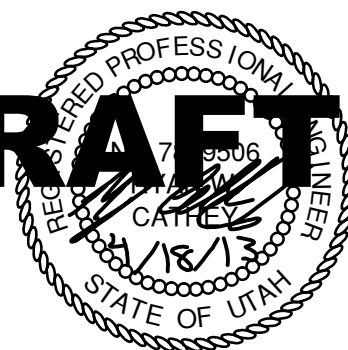

SHEET NUMBER
3.11

SCALE
VERTICAL: 1" = VARIES
HORIZONTAL: 1" = VARIES

JOB NUMBER
SLB079306

SUMMIT PASS & SPRING PARK CONSTR.
EARTHWORK & SECTIONS
SPRING PARK

PREPARED FOR: SUMMIT, LLC


MURRAY, UT 84107
WWW.NV5.COM

NV5
BEYOND ENGINEERING

5217 SOUTH STATE STREET, SUITE 300
801.743.1300 TEL. 801.743.0300 FAX

DATE SUBMITTED: 03/22/2013


REVISIONS
NO. BY DATE
The engineer preparing these plans will not be responsible for, or liable for, unauthorized changes to or uses of these plans, and must be approved by the preparer of these plans.
CAUTION

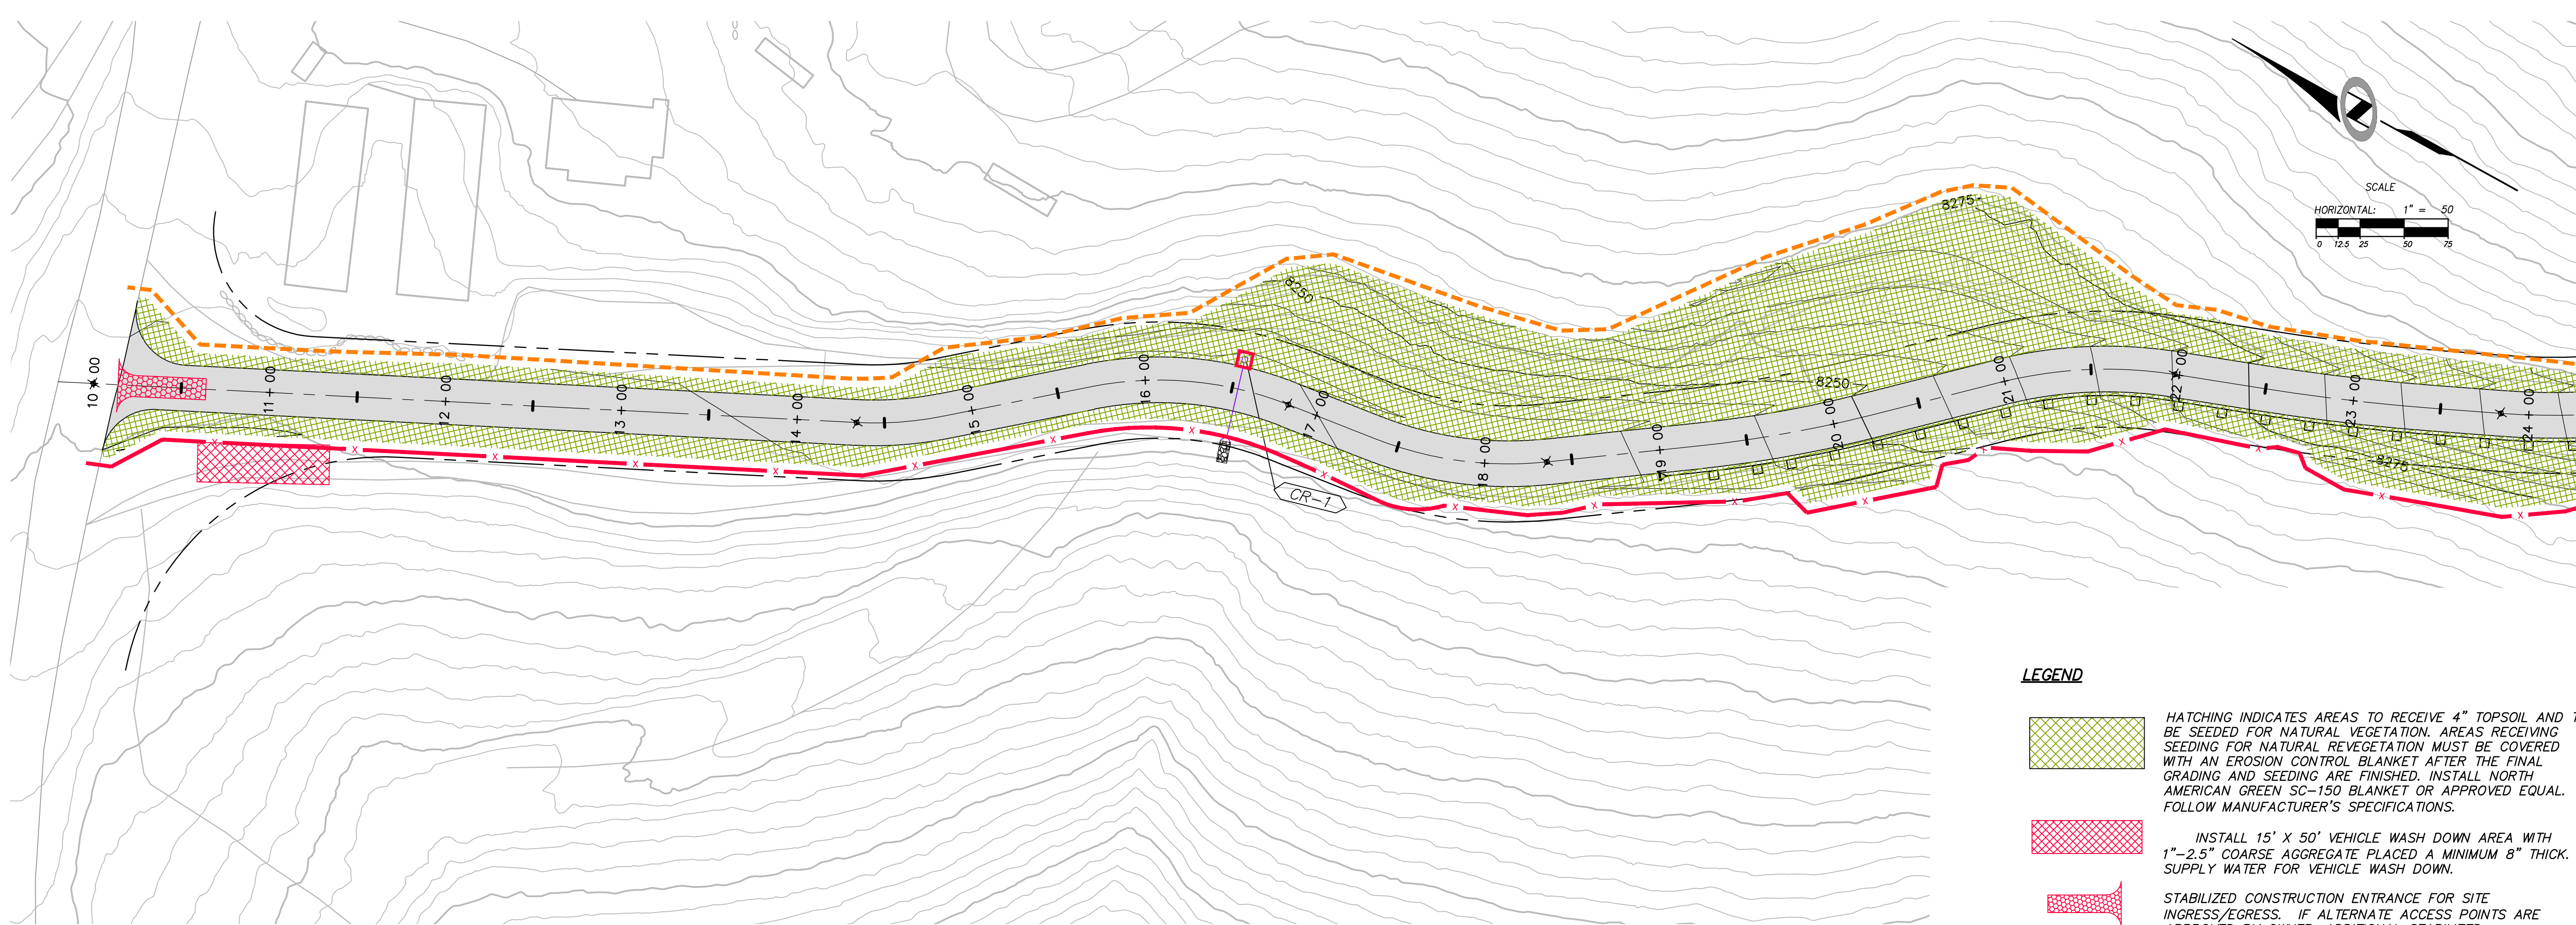


SUMMIT PASS
STA: 10+00.00 TO 24+00.00

LEGEND

- HATCHING INDICATES AREAS TO RECEIVE 4" TOPSOIL AND BE SEEDED FOR NATURAL VEGETATION. AREAS RECEIVING SEEDING FOR NATURAL REVEGETATION MUST BE COVERED WITH AN EROSION CONTROL BLANKET AFTER THE FINAL GRADING AND SEEDING ARE FINISHED. INSTALL NORTH AMERICAN GREEN SC-150 BLANKET OR APPROVED EQUAL. FOLLOW MANUFACTURER'S SPECIFICATIONS.
- INSTALL 15' X 50' VEHICLE WASH DOWN AREA WITH 1"-2.5" COARSE AGGREGATE PLACED A MINIMUM 8" THICK. SUPPLY WATER FOR VEHICLE WASH DOWN.
- STABILIZED CONSTRUCTION ENTRANCE FOR SITE INGRESS/EGRESS. IF ALTERNATE ACCESS POINTS ARE APPROVED BY OWNER, ADDITIONAL STABILIZED CONSTRUCTION ENTRANCES WILL BE REQUIRED.
- INSTALL INLET PROTECTION IN FORM OF CONCRETE BLOCKS / FILTER CLOTH / GRAVEL OR SILT SACK AT EXISTING AND PROPOSED CATCH BASINS AS SHOWN ON PLAN.
- INSTALL SILT FENCE ALONG DOWN GRADIENT LIMITS OF DISTURBANCE AS SHOWN ON PLAN.
- INSTALL ORANGE SAFETY FENCING AROUND OUTER LIMITS OF PROJECT PRIOR TO GRADING.

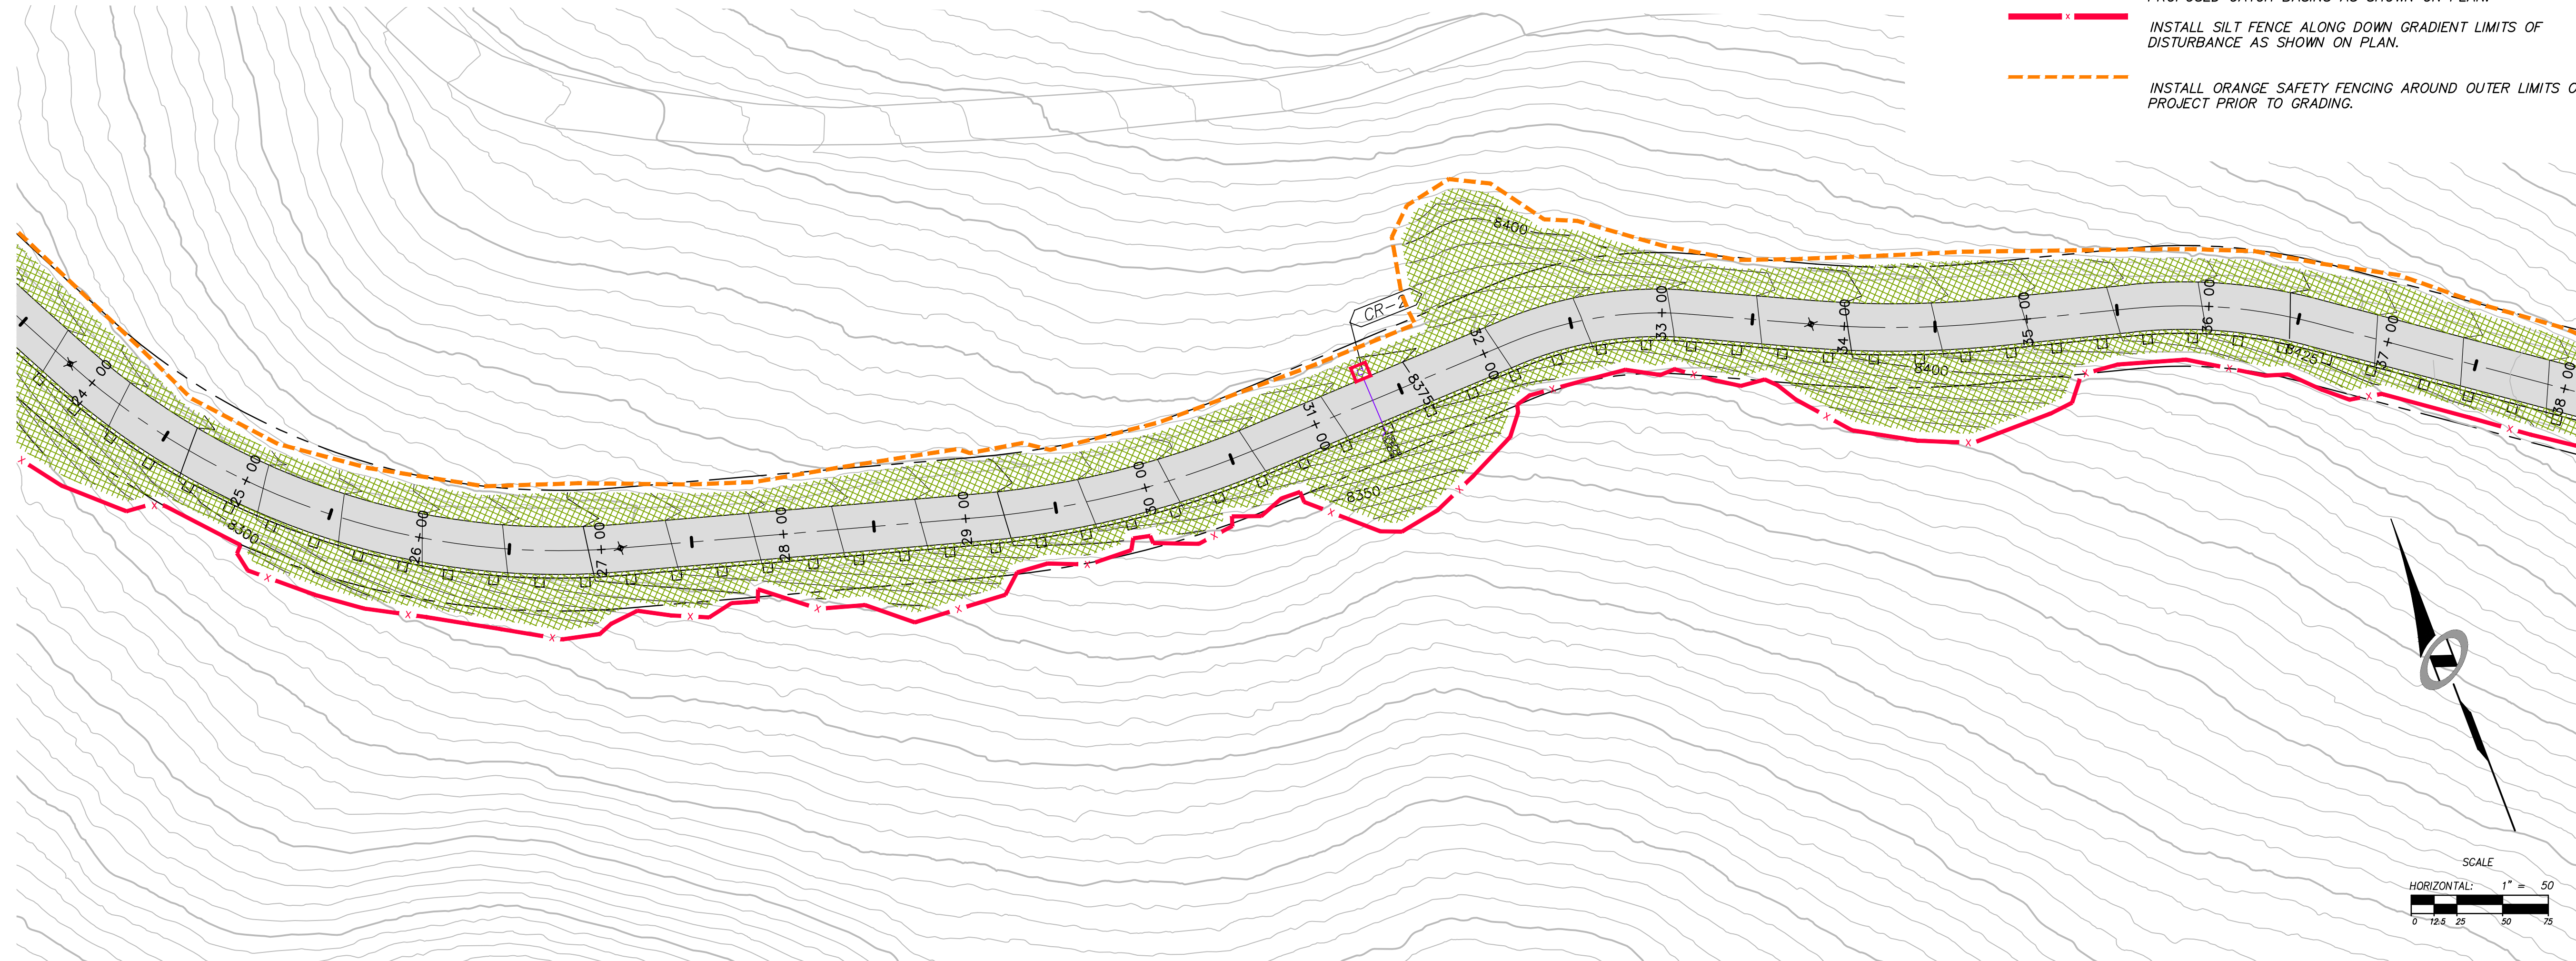

SUMMIT PASS
STA: 24+00.00 TO 38+00.00

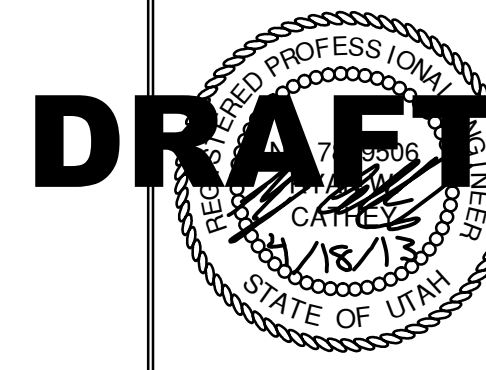

DRAFT

NV5
BEYOND ENGINEERING

5217 SOUTH STATE STREET, SUITE 300
801743.8800 TEL. 801743.0800 FAX

MURRAY, UT 84007
WWW.NV5.COM



SUMMIT PASS & SPRING PARK CONSTR.
EROSION CONTROL PLAN
SUMMIT PASS

PREPARED FOR: SUMMIT, LLC

DATE SUBMITTED: 03/22/2013

NO.	BY	DATE	REVISIONS

The engineer preparing these plans will not be responsible for, or liable for, unauthorized changes to or uses of these plans. The engineer's responsibility is limited to the design and construction of the project as shown on these plans and must be approved by the preparer of these plans.

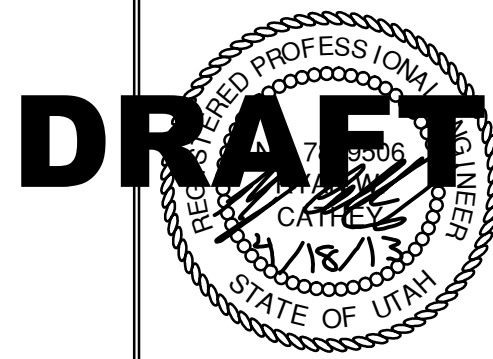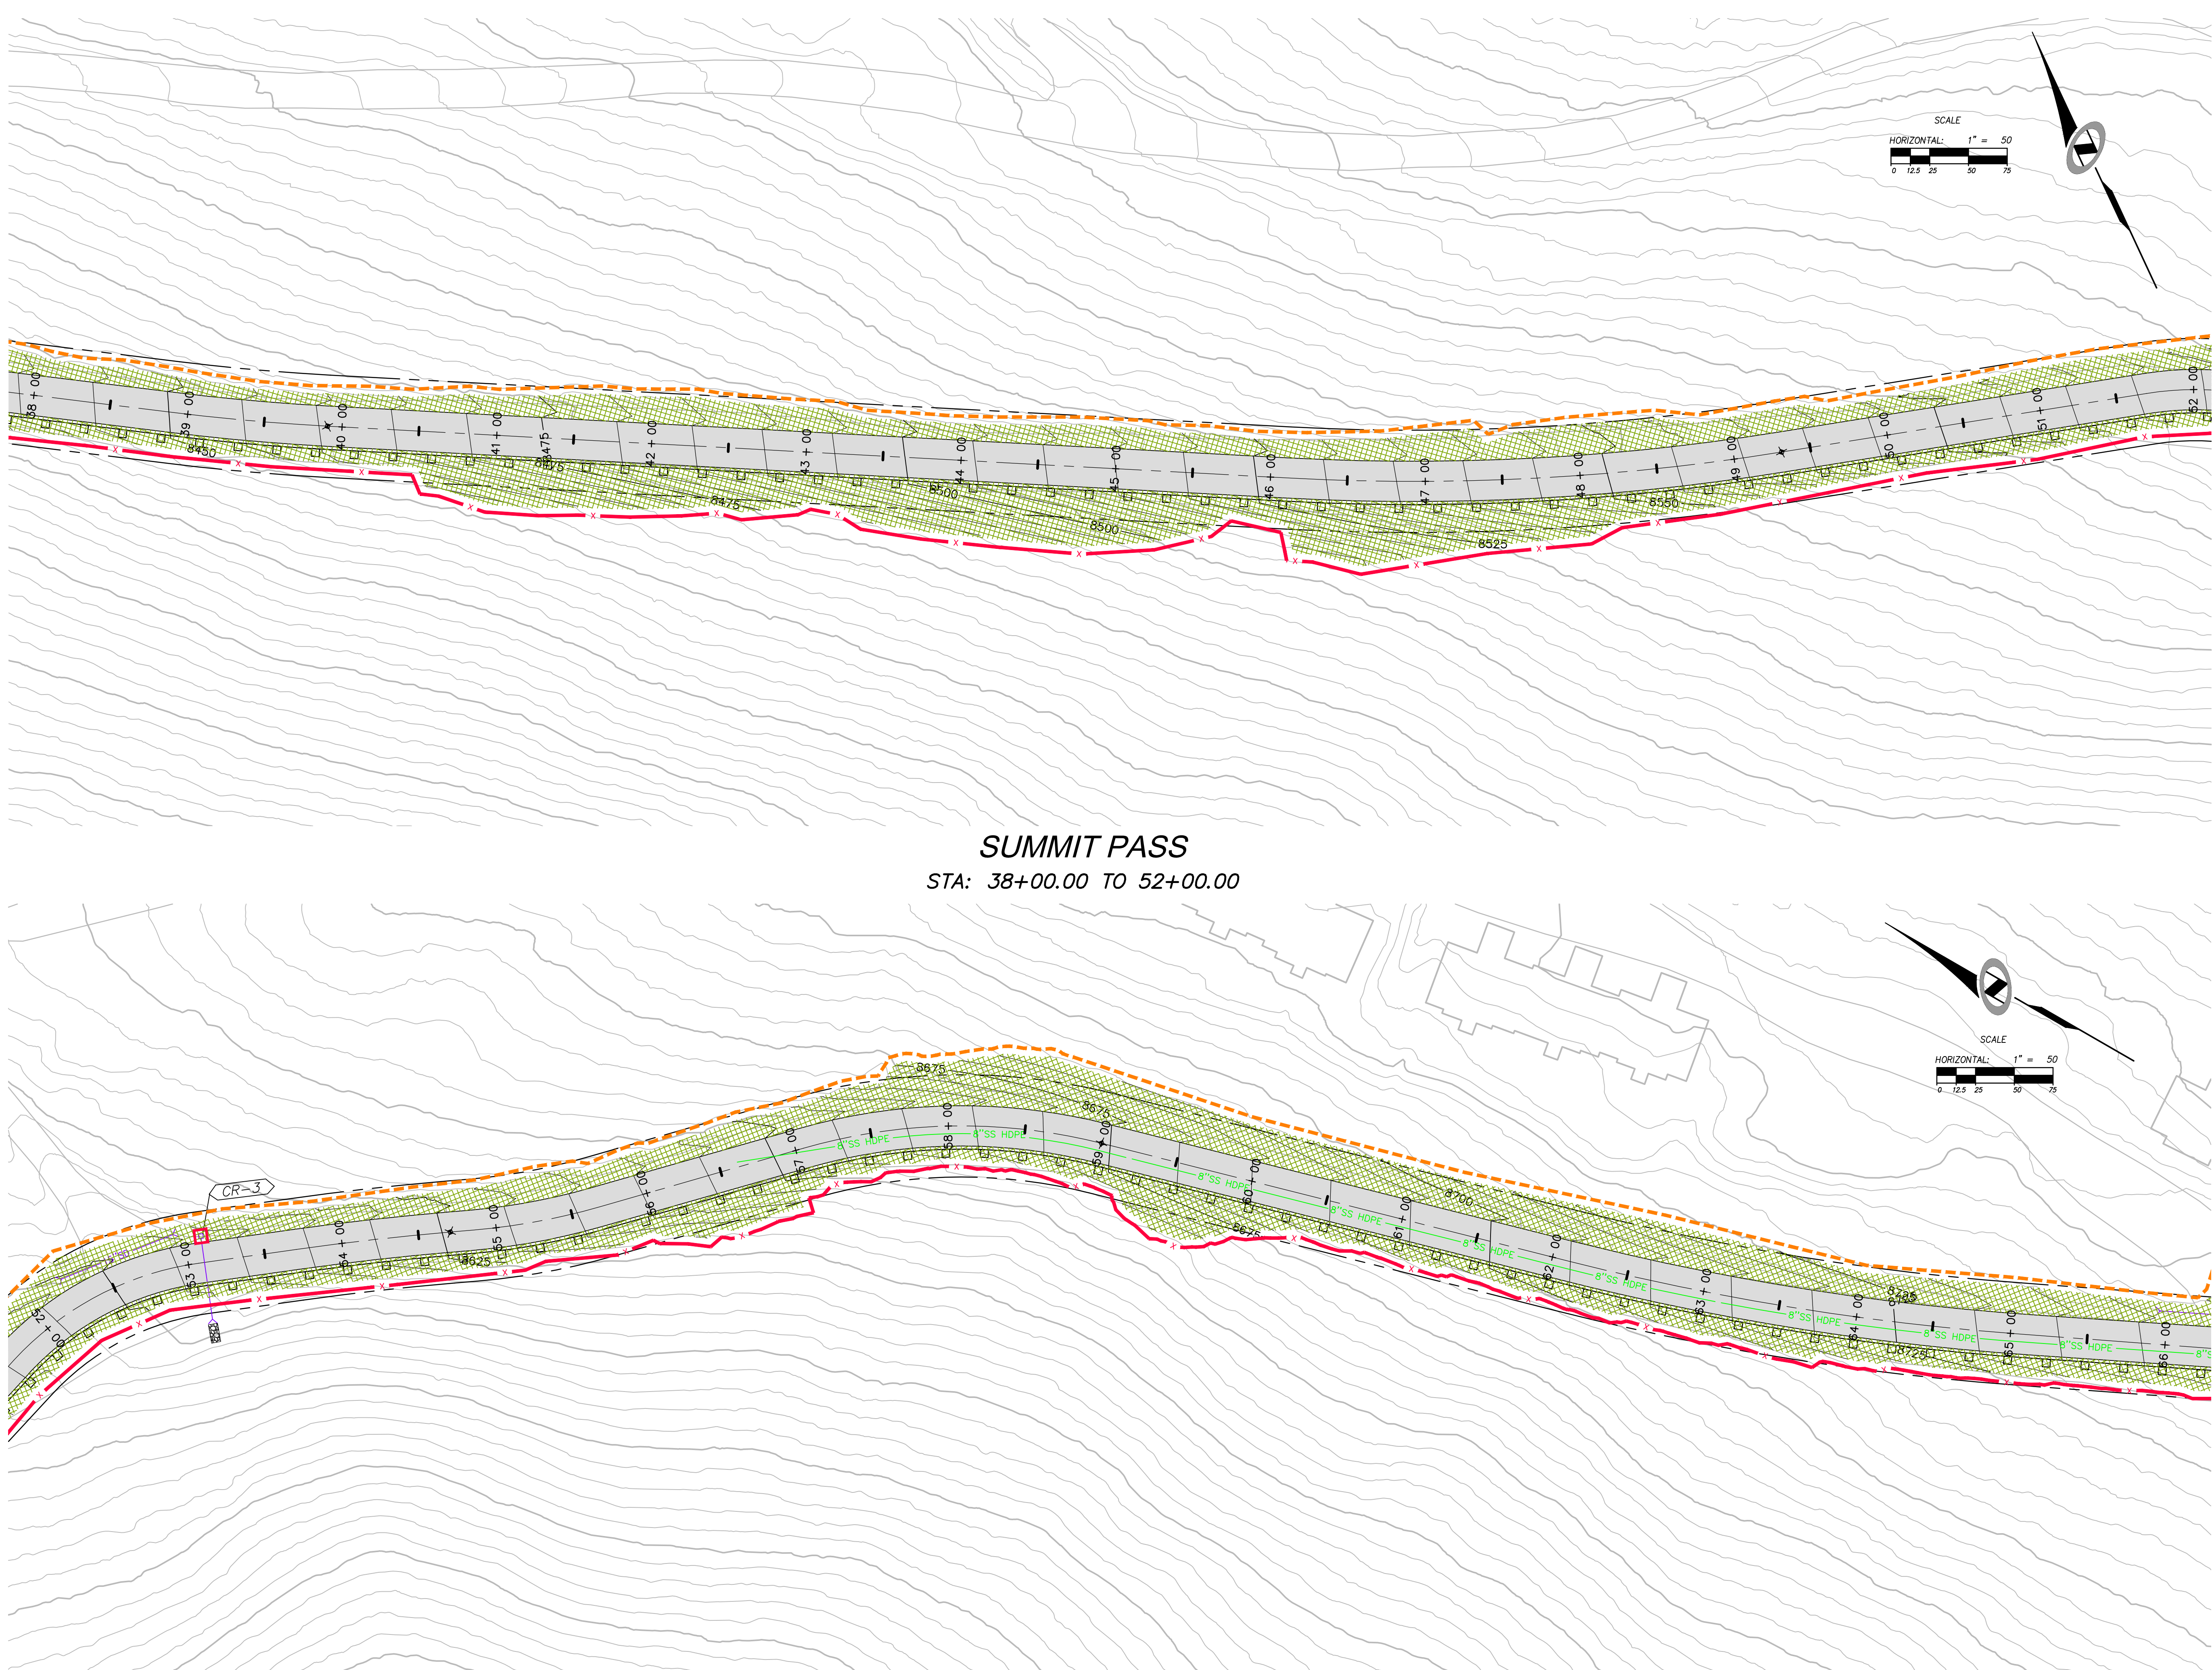

NV5
BEYOND ENGINEERING

5217 SOUTH STATE STREET, SUITE 300
801743.8800 TEL. 801743.0800 FAX

MURRAY, UT 8407
WWW.NV5.COM

SUMMIT PASS & SPRING PARK CONSTR. EROSION CONTROL PLAN SUMMIT PASS

PREPARED FOR: SUMMIT, LLC

DATE SUBMITTED: 03/22/2013


NO.	BY	DATE	REVISIONS

CAUTION
The engineer preparing these plans will not be responsible for, or liable for, unauthorized changes to or uses of these plans. The engineer preparing these plans must be approved by the preparer of these plans.


SHEET NUMBER
4.1

SCALE
VERTICAL: 1" = 8'
HORIZONTAL: 1" = 50'


JOB NUMBER
SLB079306

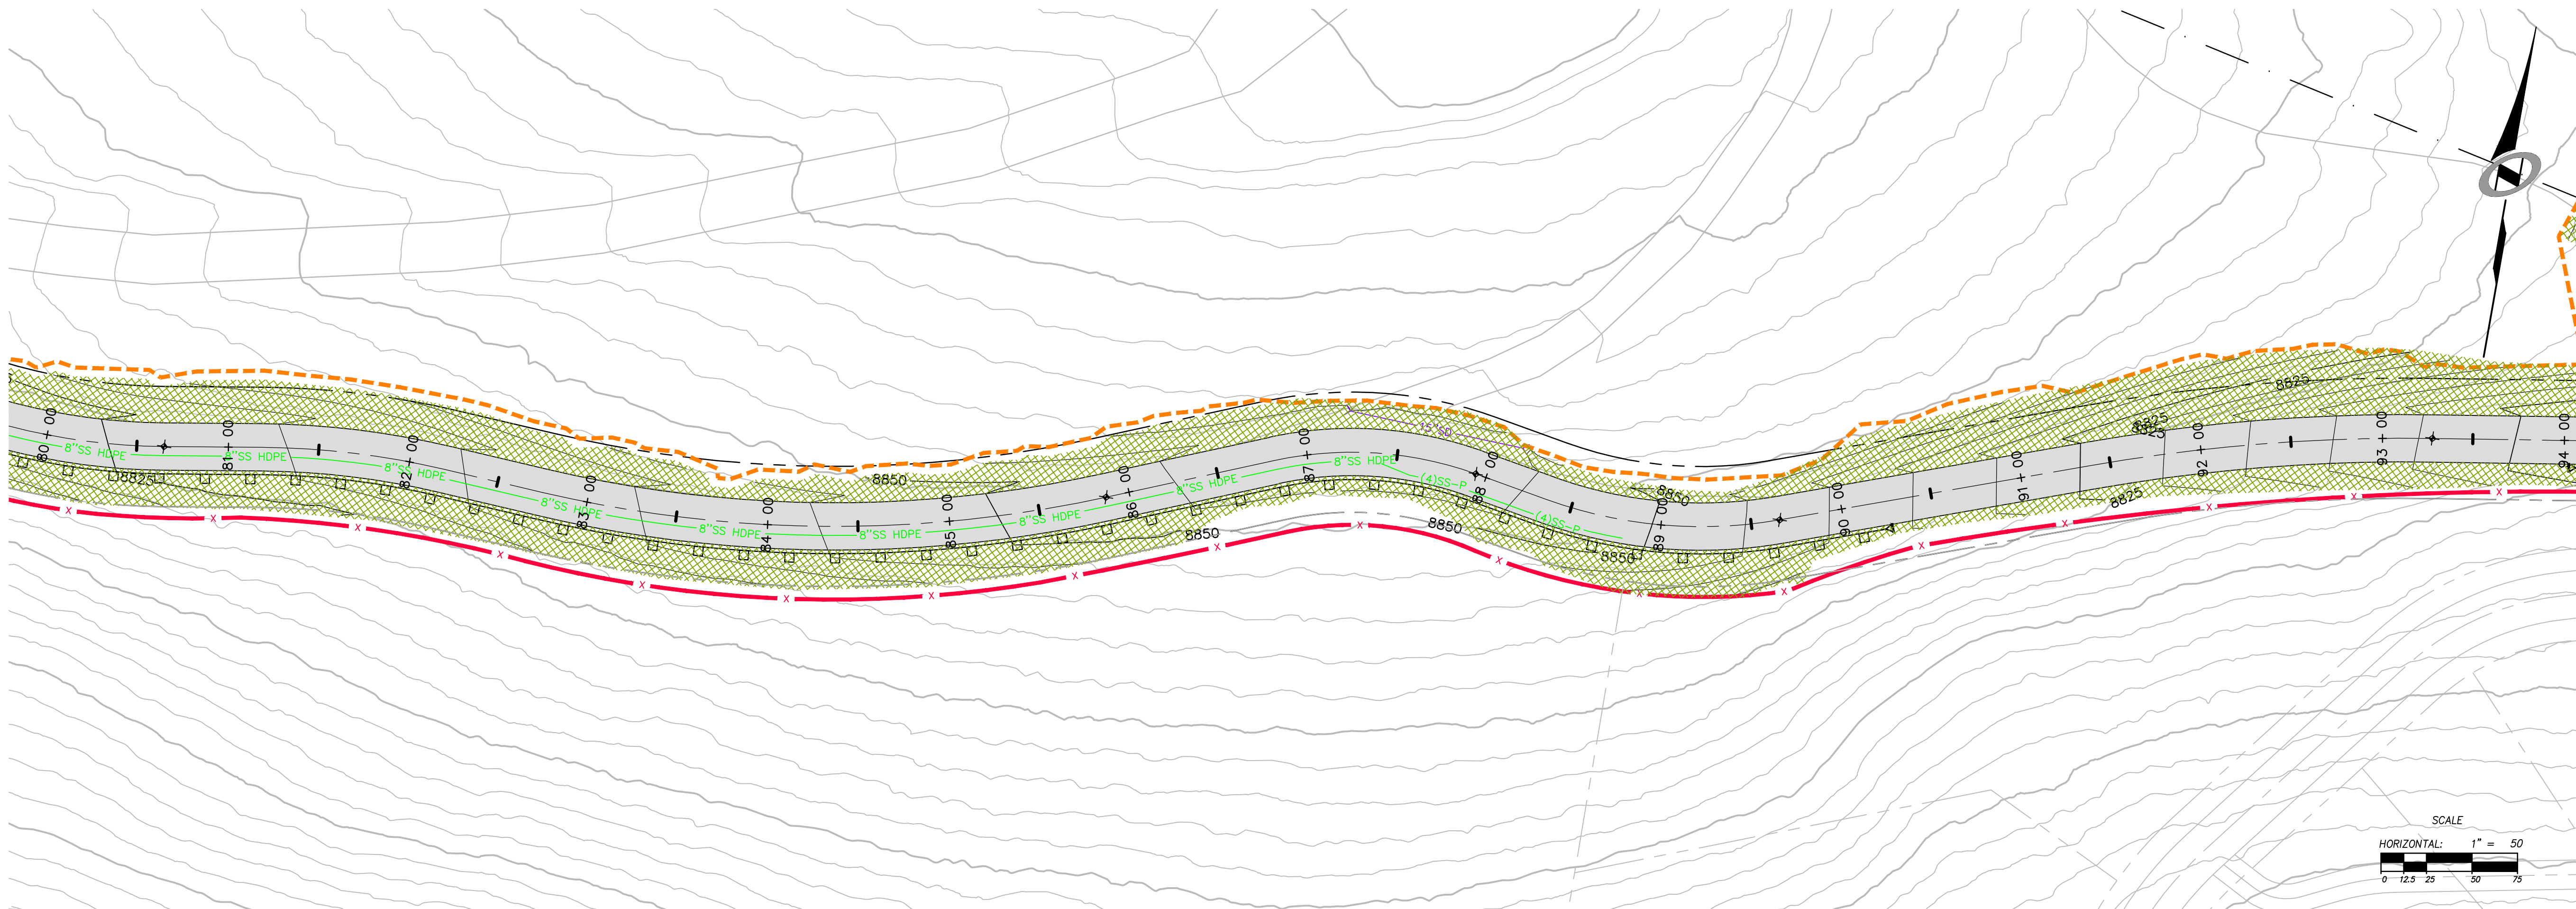

SUMMIT PASS
STA: 80+00.00 TO 94+00.00

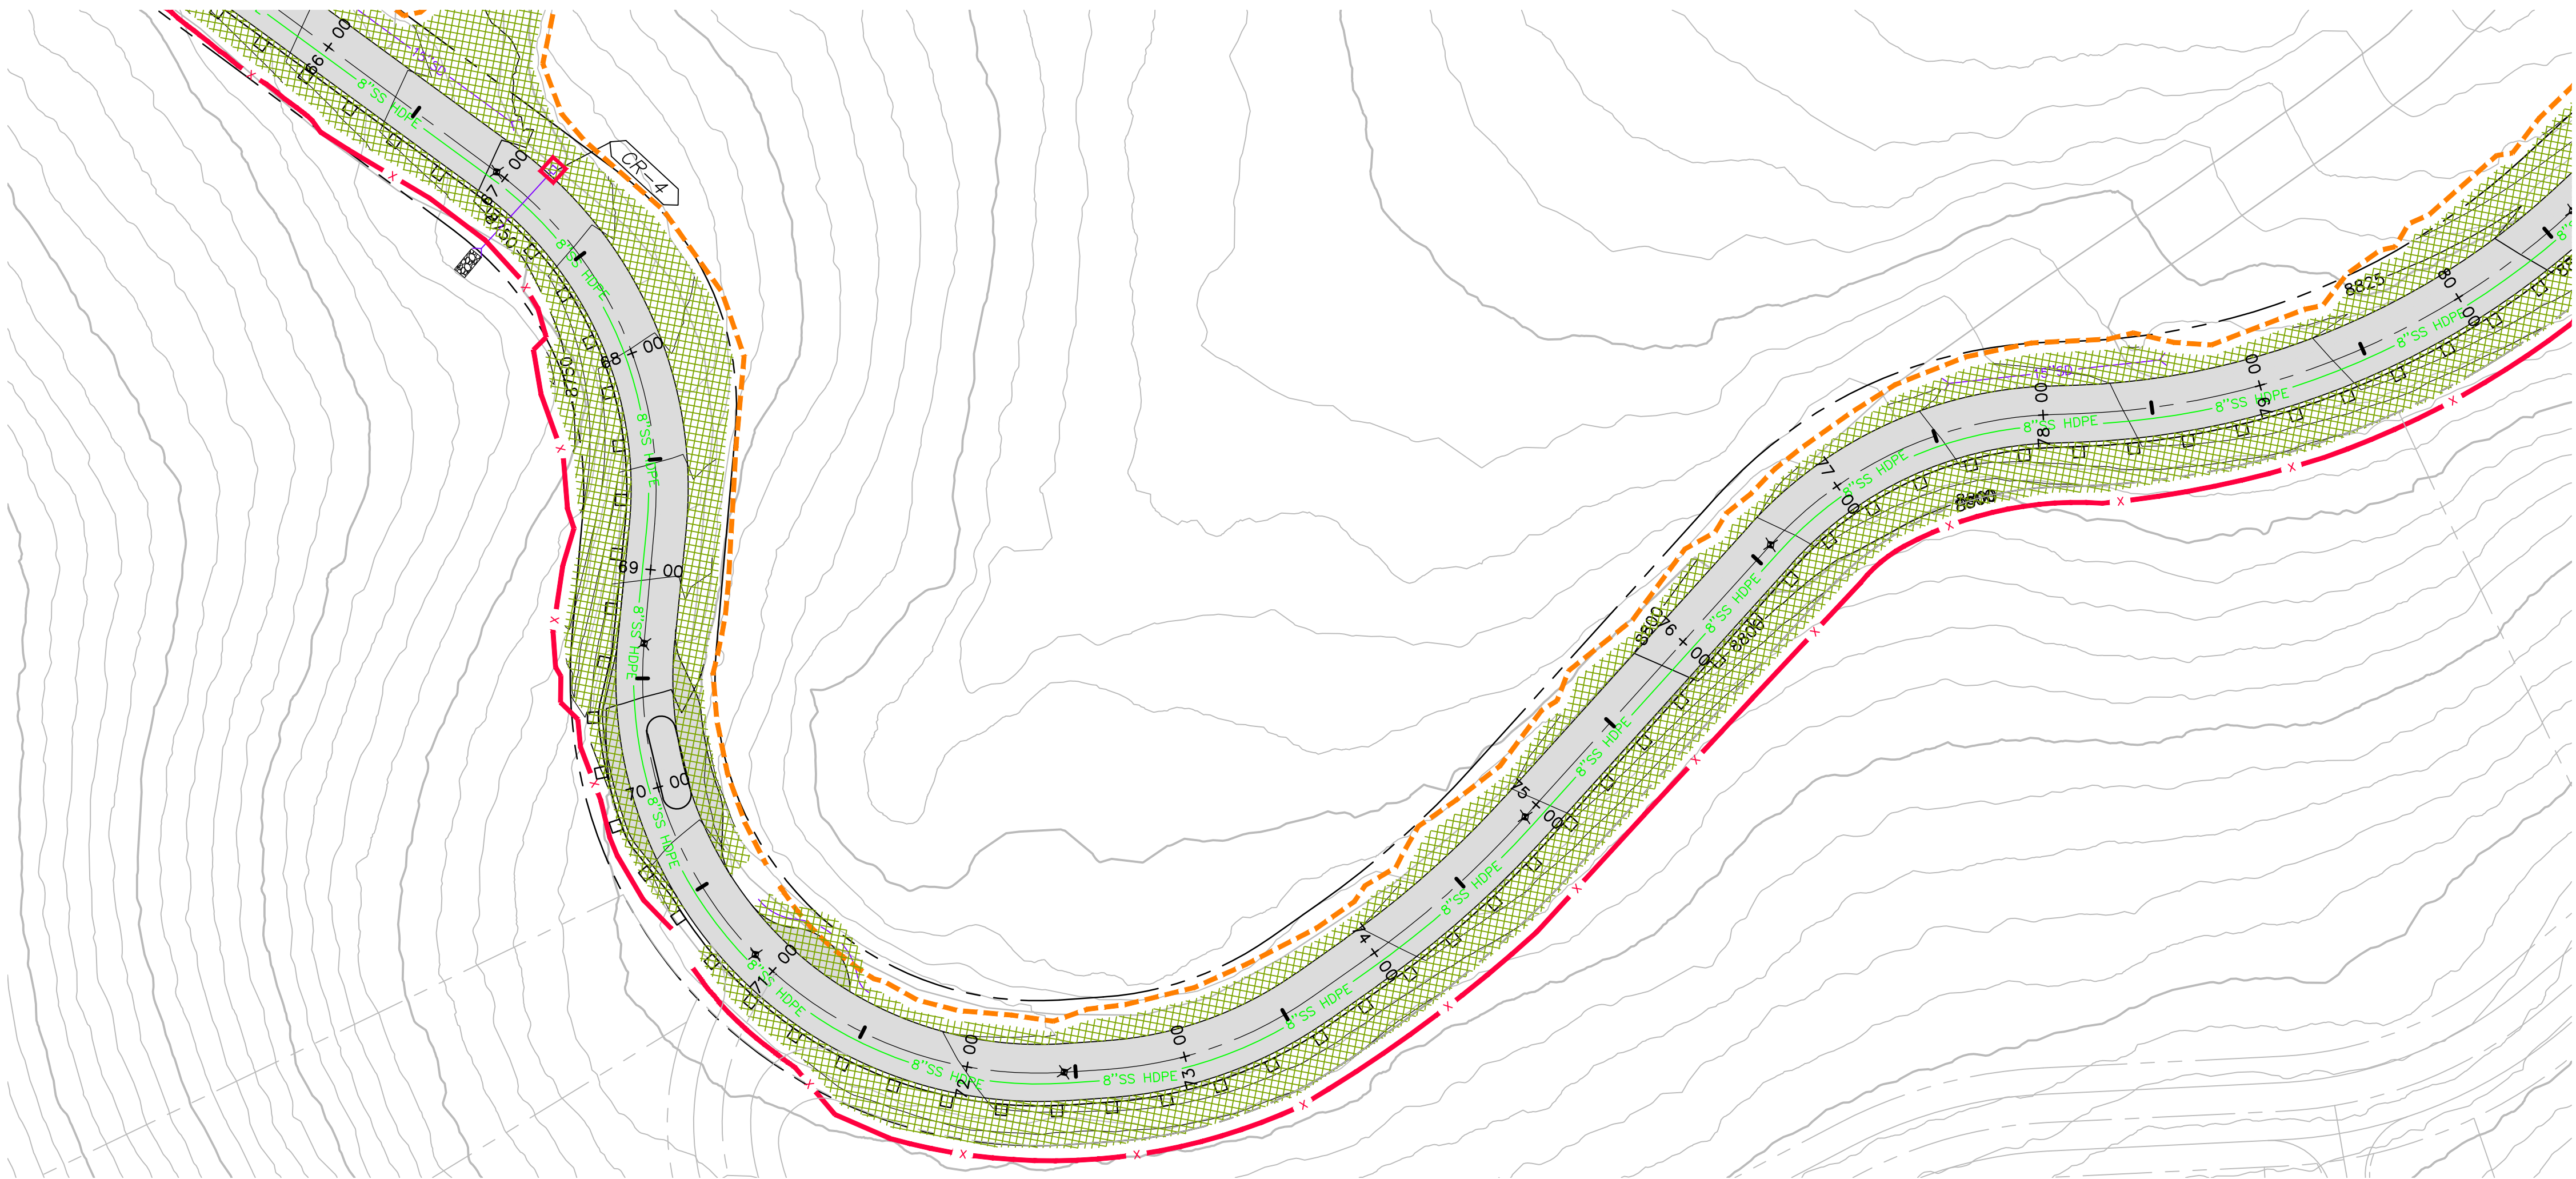

SUMMIT PASS
STA: 66+00.00 TO 80+00.00

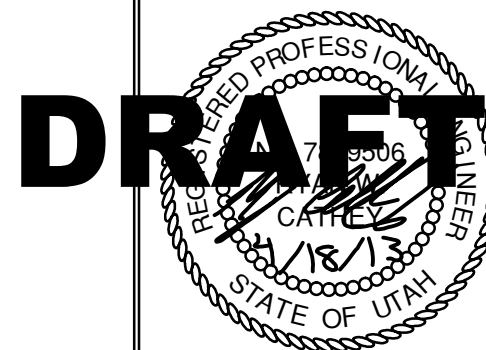

NV5
BEYOND ENGINEERING

5217 SOUTH STATE STREET, SUITE 300
801743.0800 TEL. 801743.0300 FAX

MURRAY, UT 8407
WWW.NV5.COM

SUMMIT PASS & SPRING PARK CONSTR.
EROSION CONTROL PLAN
SUMMIT PASS

PREPARED FOR: SUMMIT, LLC

DATE SUBMITTED: 03/22/2013



SHEET NUMBER
4.2

SCALE
VERTICAL: 1" = 8'
HORIZONTAL: 1" = 50'

JOB NUMBER
SLB079306

CAUTION
The engineer preparing these plans will not be responsible for, or liable for, unauthorized changes to or uses of these plans. The user of these plans is advised that they are not to be used for any purpose other than that intended and must be approved by the preparer of these plans.

NO. BY DATE REVISIONS

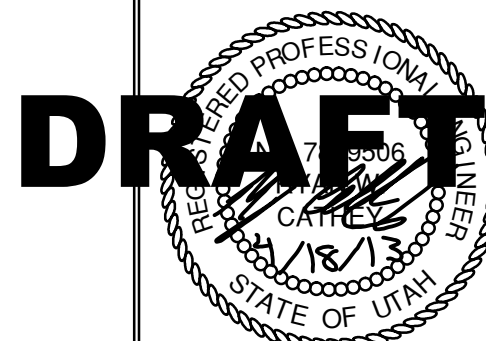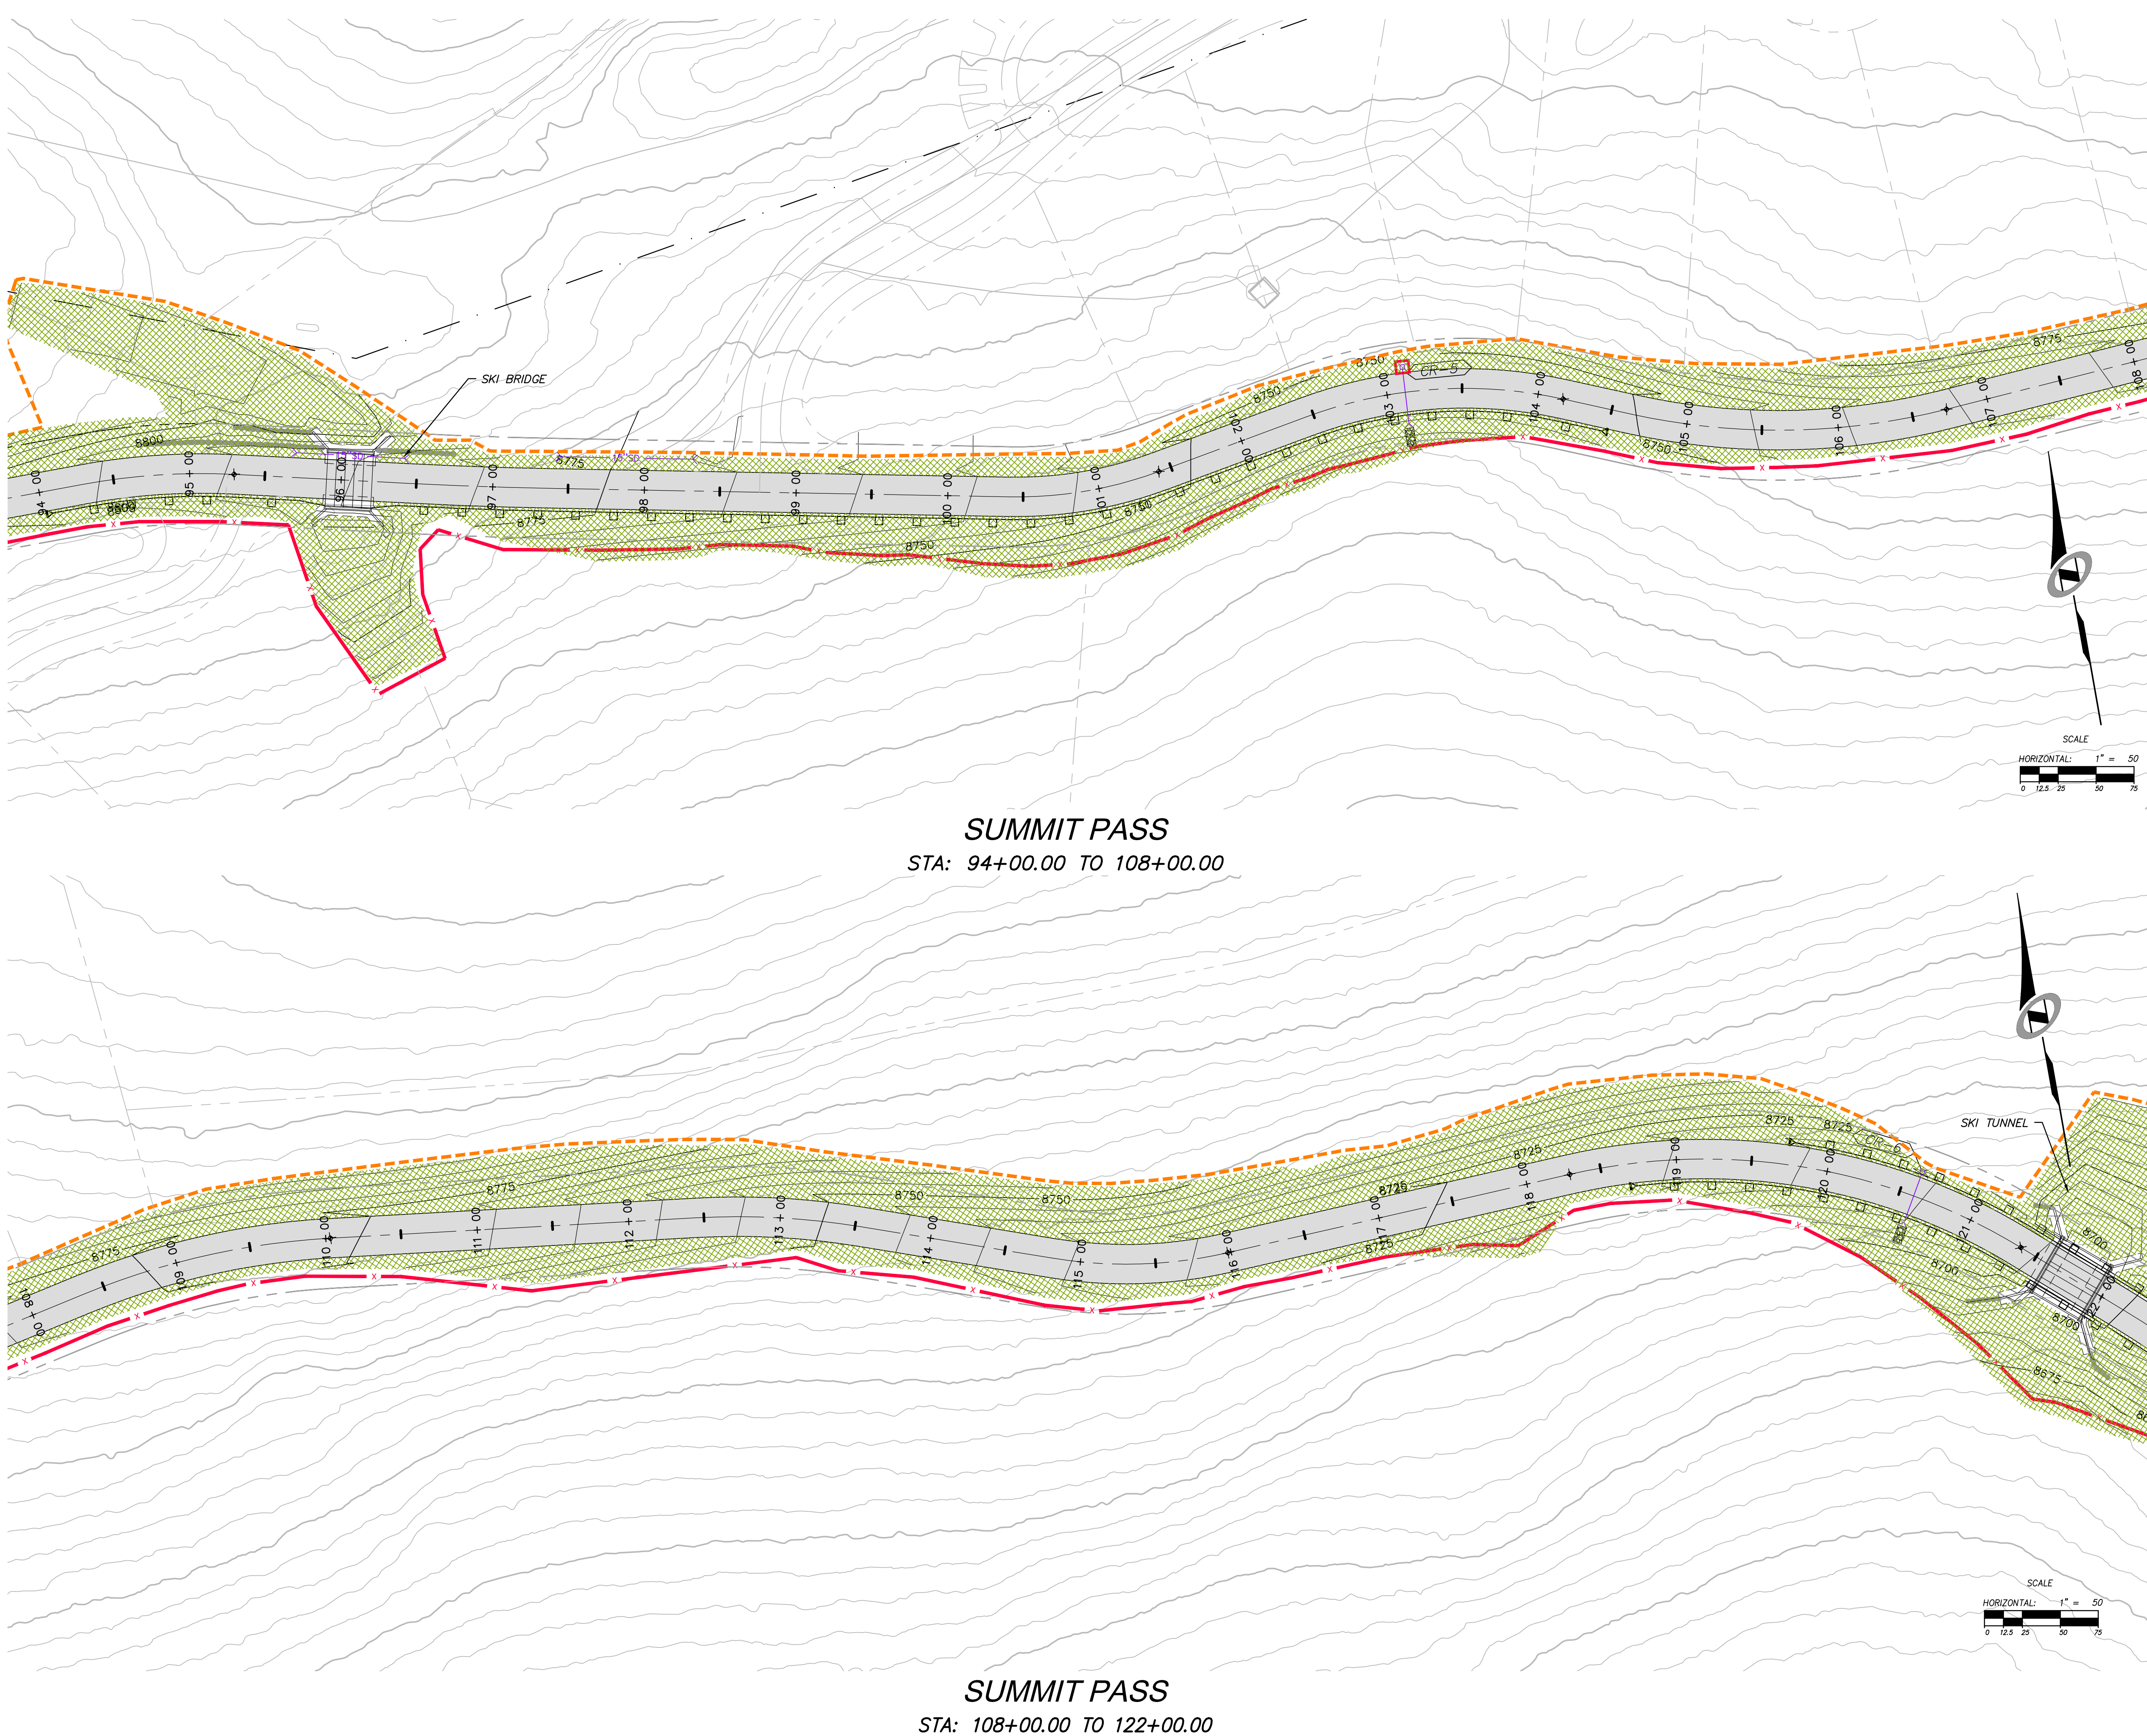

NV5
BEYOND ENGINEERING

6217 SOUTH STATE STREET, SUITE 300
801743.800 TEL. 801743.0300 FAX

MURRAY, UT 84107
WWW.NV5.COM

SUMMIT PASS & SPRING PARK CONSTR.
EROSION CONTROL PLAN
SUMMIT PASS

PREPARED FOR: SUMMIT, LLC

DATE SUBMITTED: 03/22/2013


NO.	BY	DATE	REVISIONS

CAUTION
The engineer preparing these plans will not be responsible for, or liable for, unauthorized changes to or uses of these plans. The engineer preparing these plans must be approved by the preparer of these plans.


SHEET NUMBER
4.3

SCALE
VERTICAL: 1" = 8'
HORIZONTAL: 1" = 50'


JOB NUMBER
SLB079306

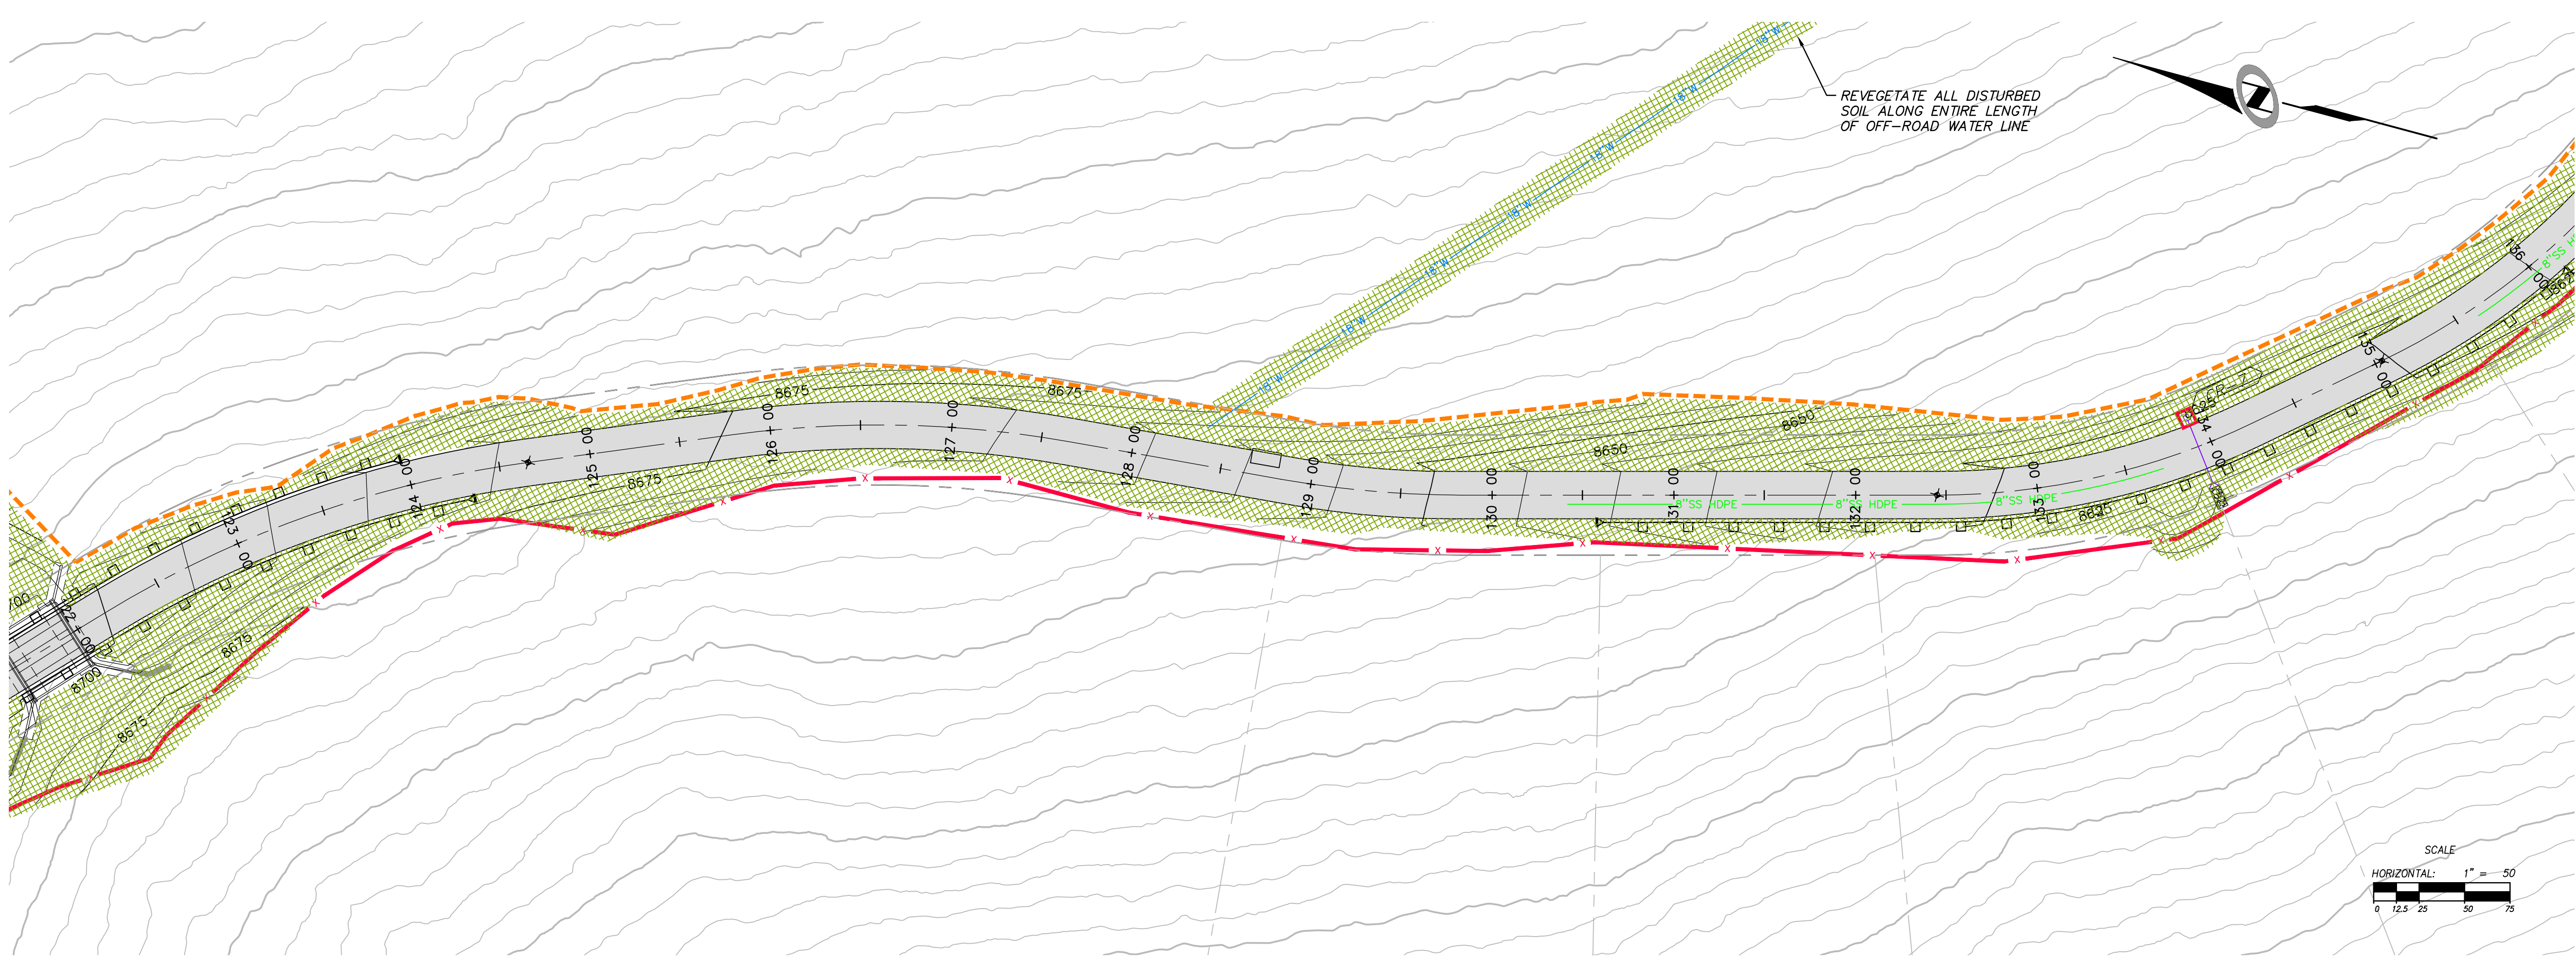

SUMMIT PASS
STA: 122+00.00 TO 136+00.00

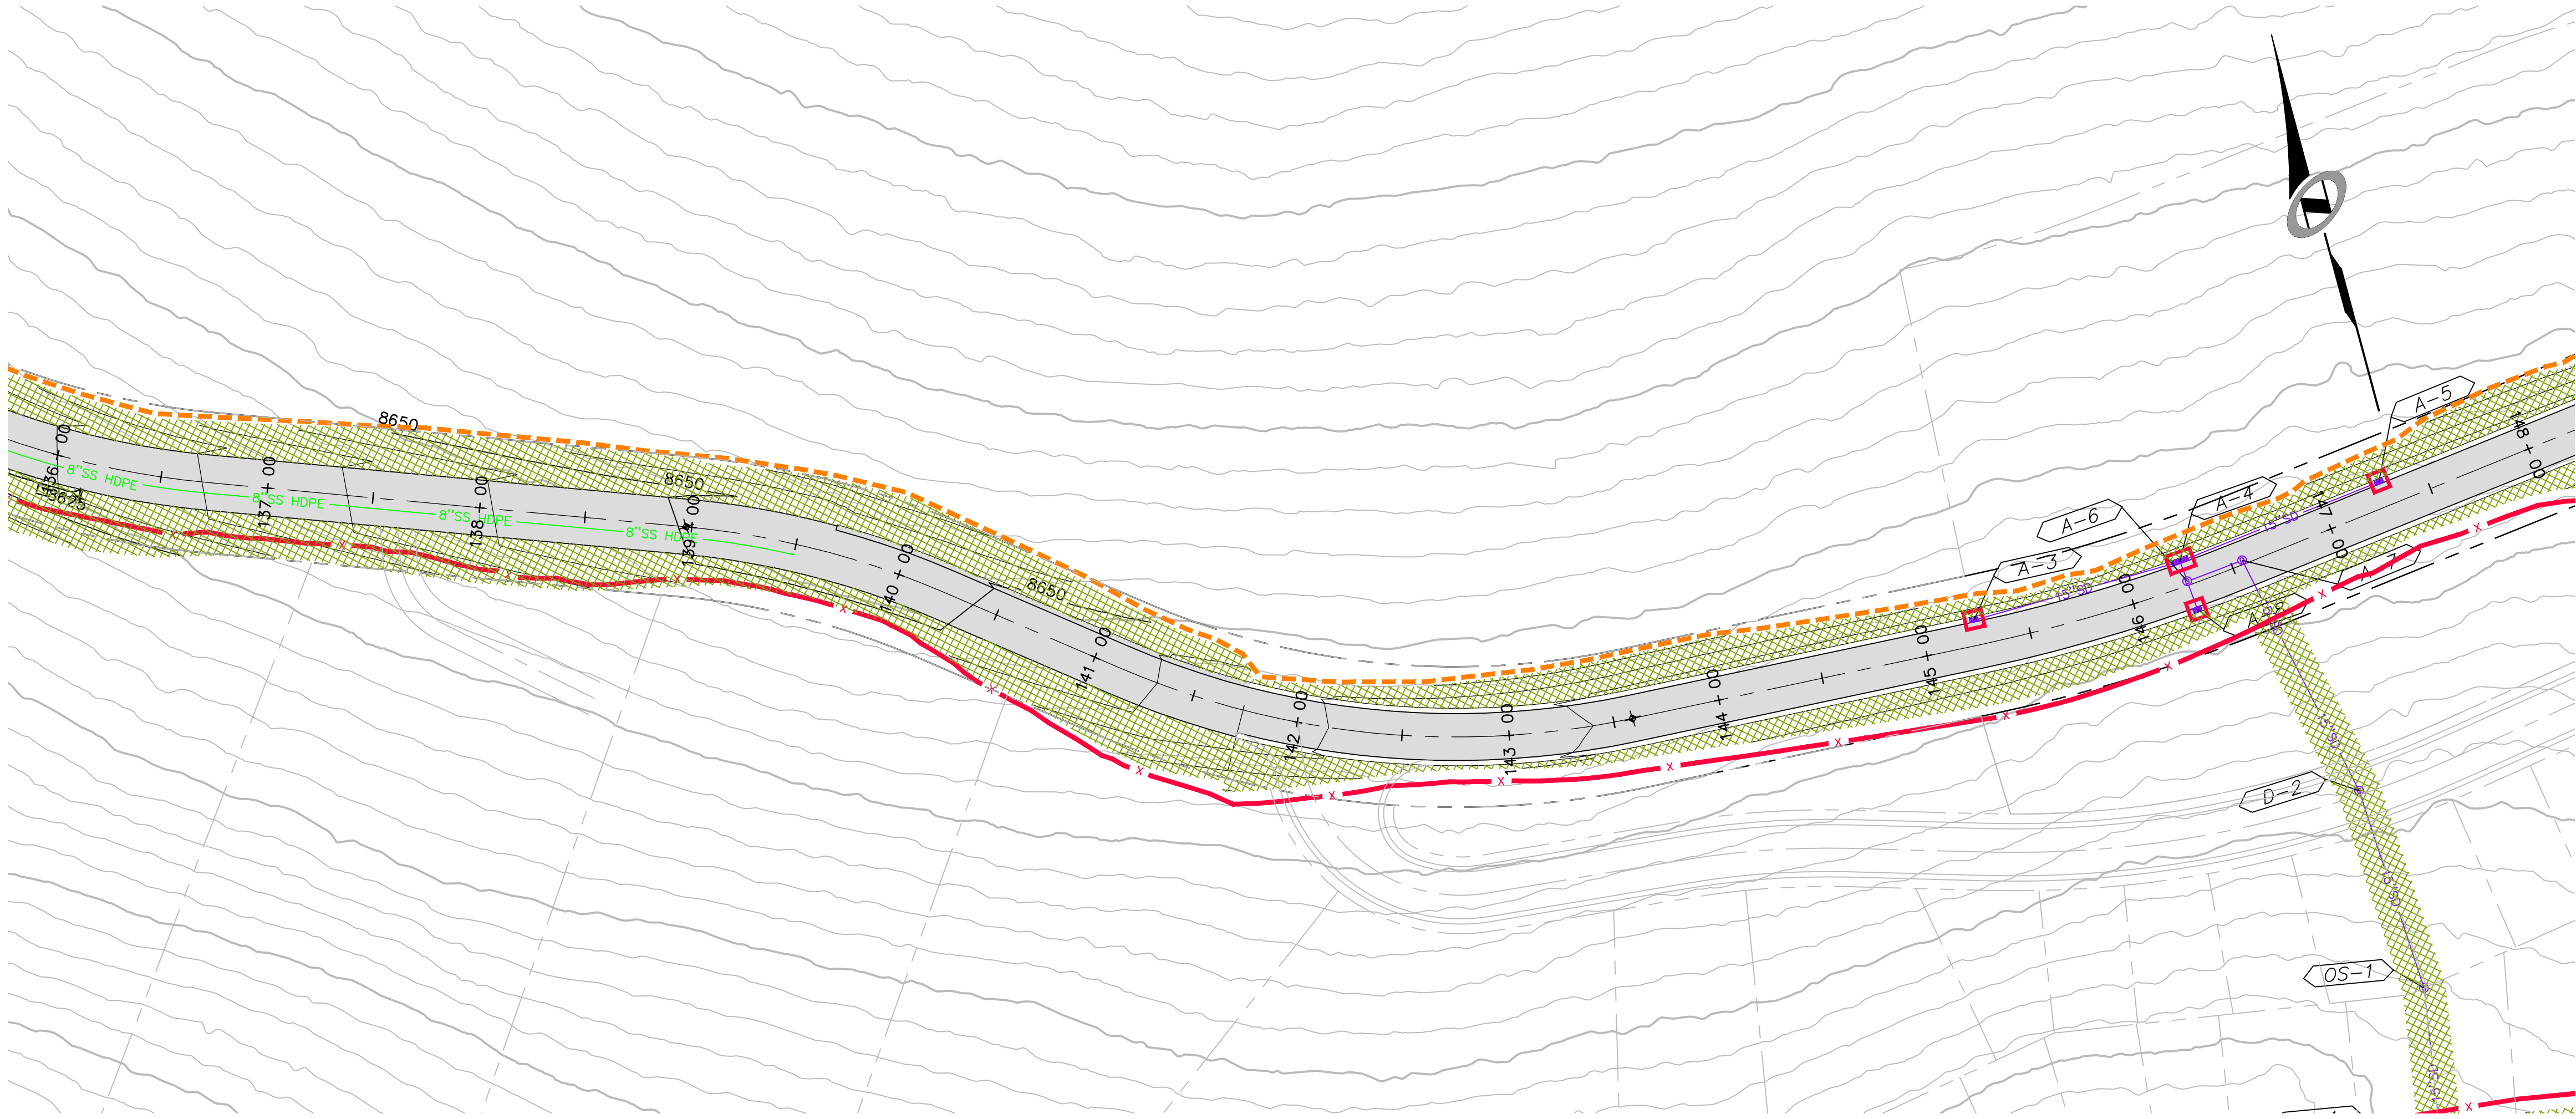

SUMMIT PASS
STA: 136+00.00 TO 148+00.00

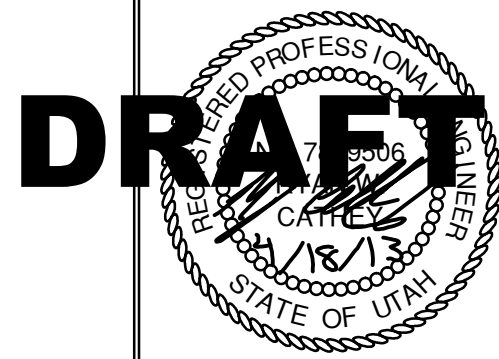

DRAFT

NV5
BEYOND ENGINEERING

5217 SOUTH STATE STREET, SUITE 300
801743.8800 TEL. 801743.0300 FAX

MURRAY, UT 84107
WWW.NV5.COM

SUMMIT PASS & SPRING PARK CONSTR.
EROSION CONTROL PLAN
SUMMIT PASS

PREPARED FOR: SUMMIT, LLC

DATE SUBMITTED: 03/22/2013



NO.	BY	DATE	REVISIONS

CAUTION
The engineer preparing these plans will not be responsible for, or liable for, unauthorized changes to or uses of these plans. The engineer preparing these plans must be approved by the preparer of these plans.


SHEET NUMBER
4.4

SCALE
VERTICAL: 1" = 8'
HORIZONTAL: 1" = 50'



JOB NUMBER
SLB079306

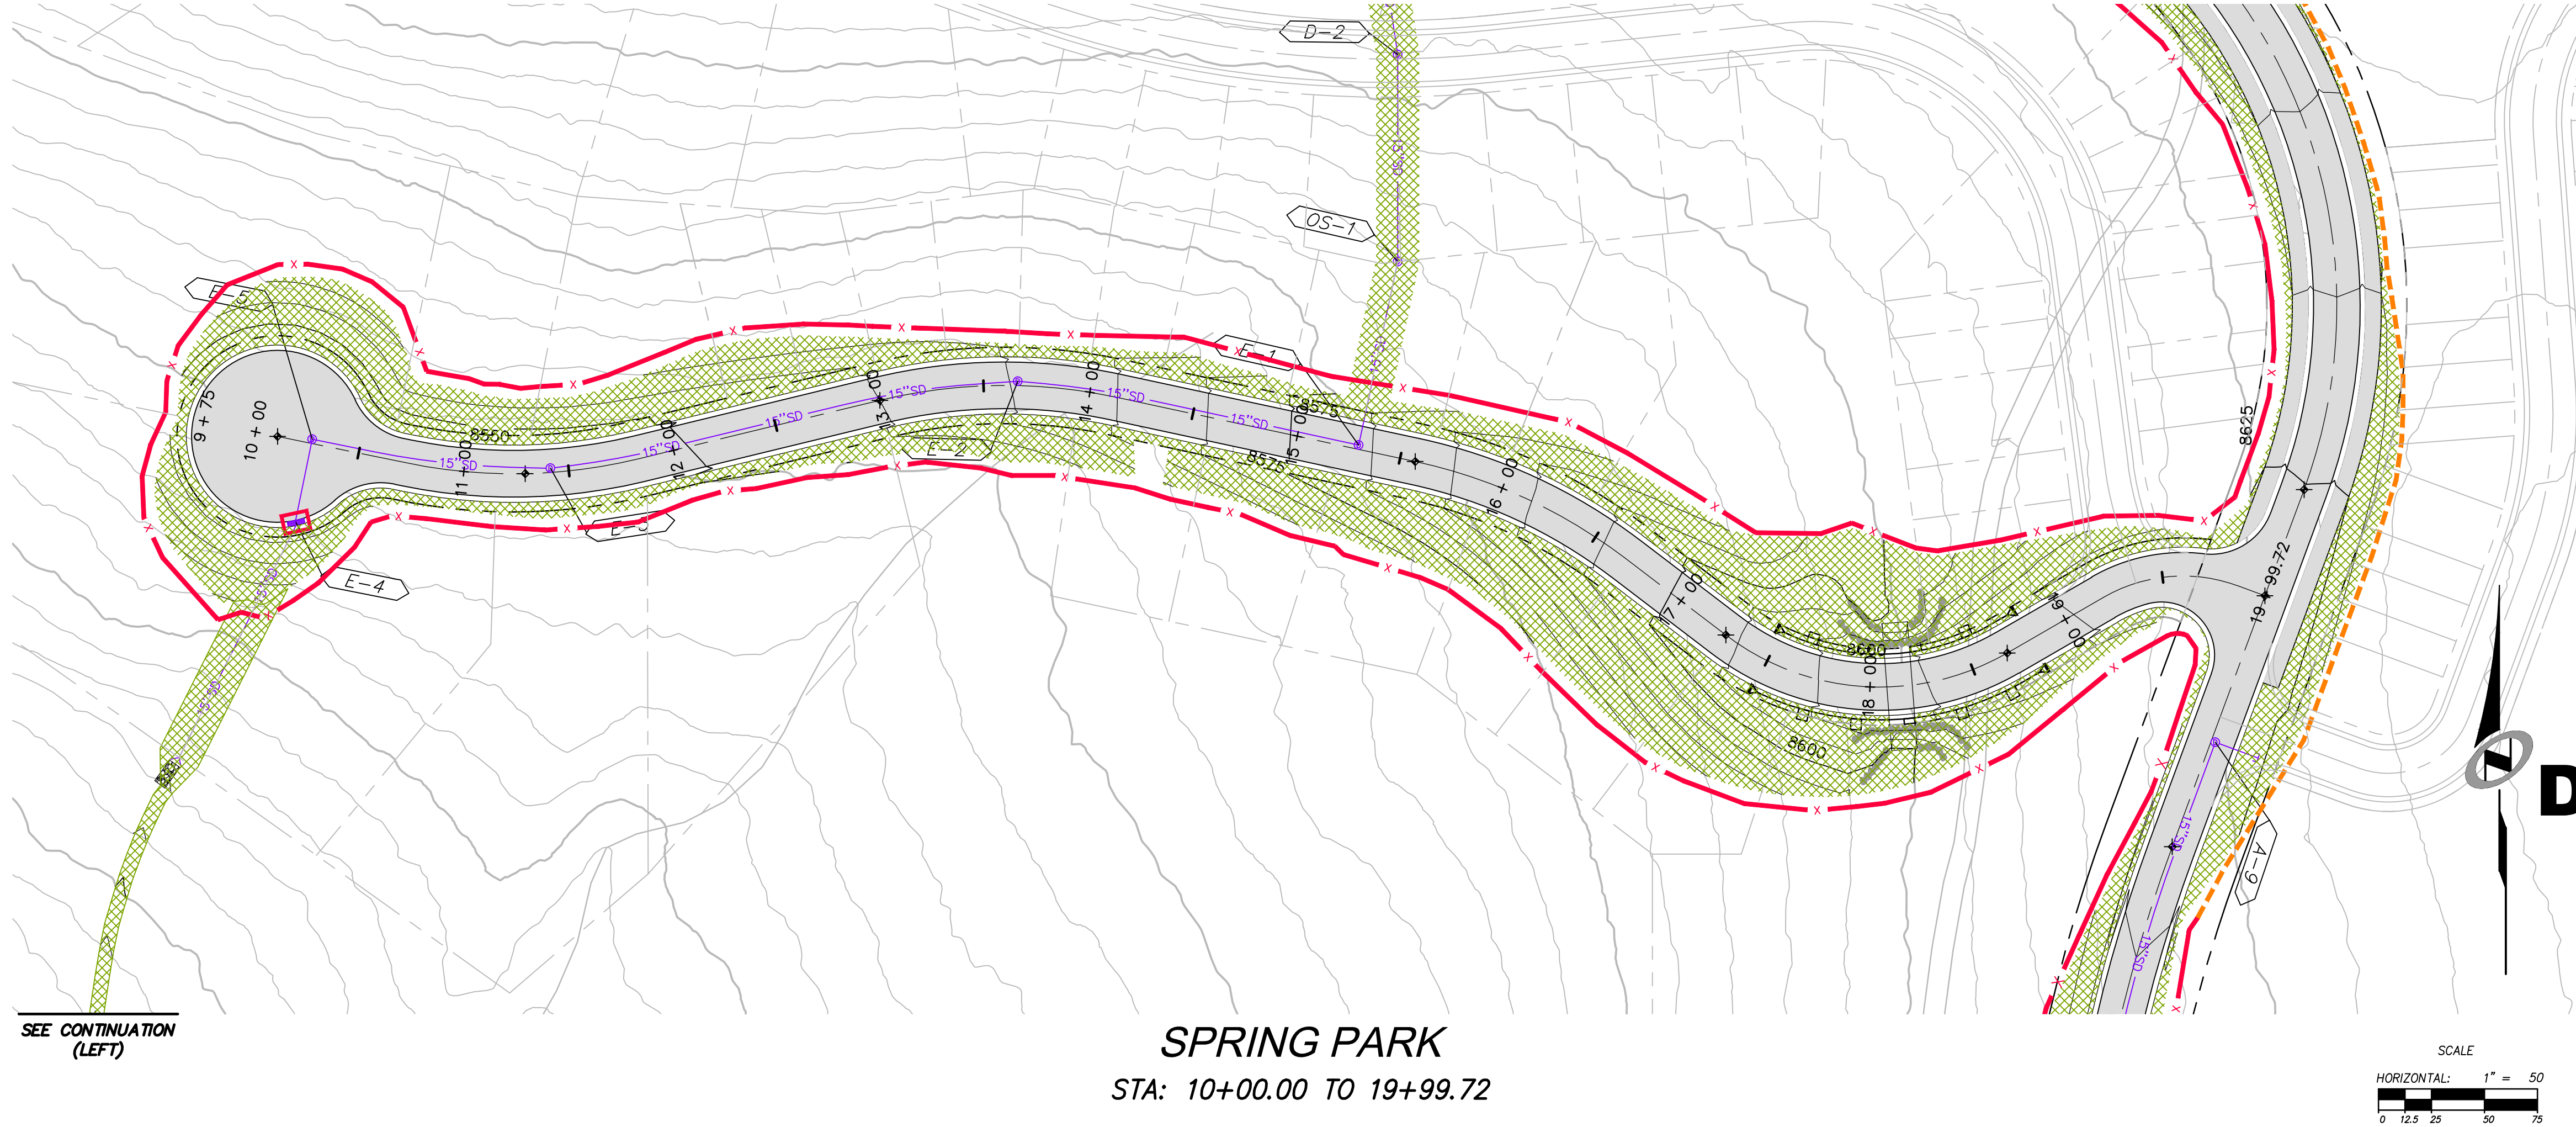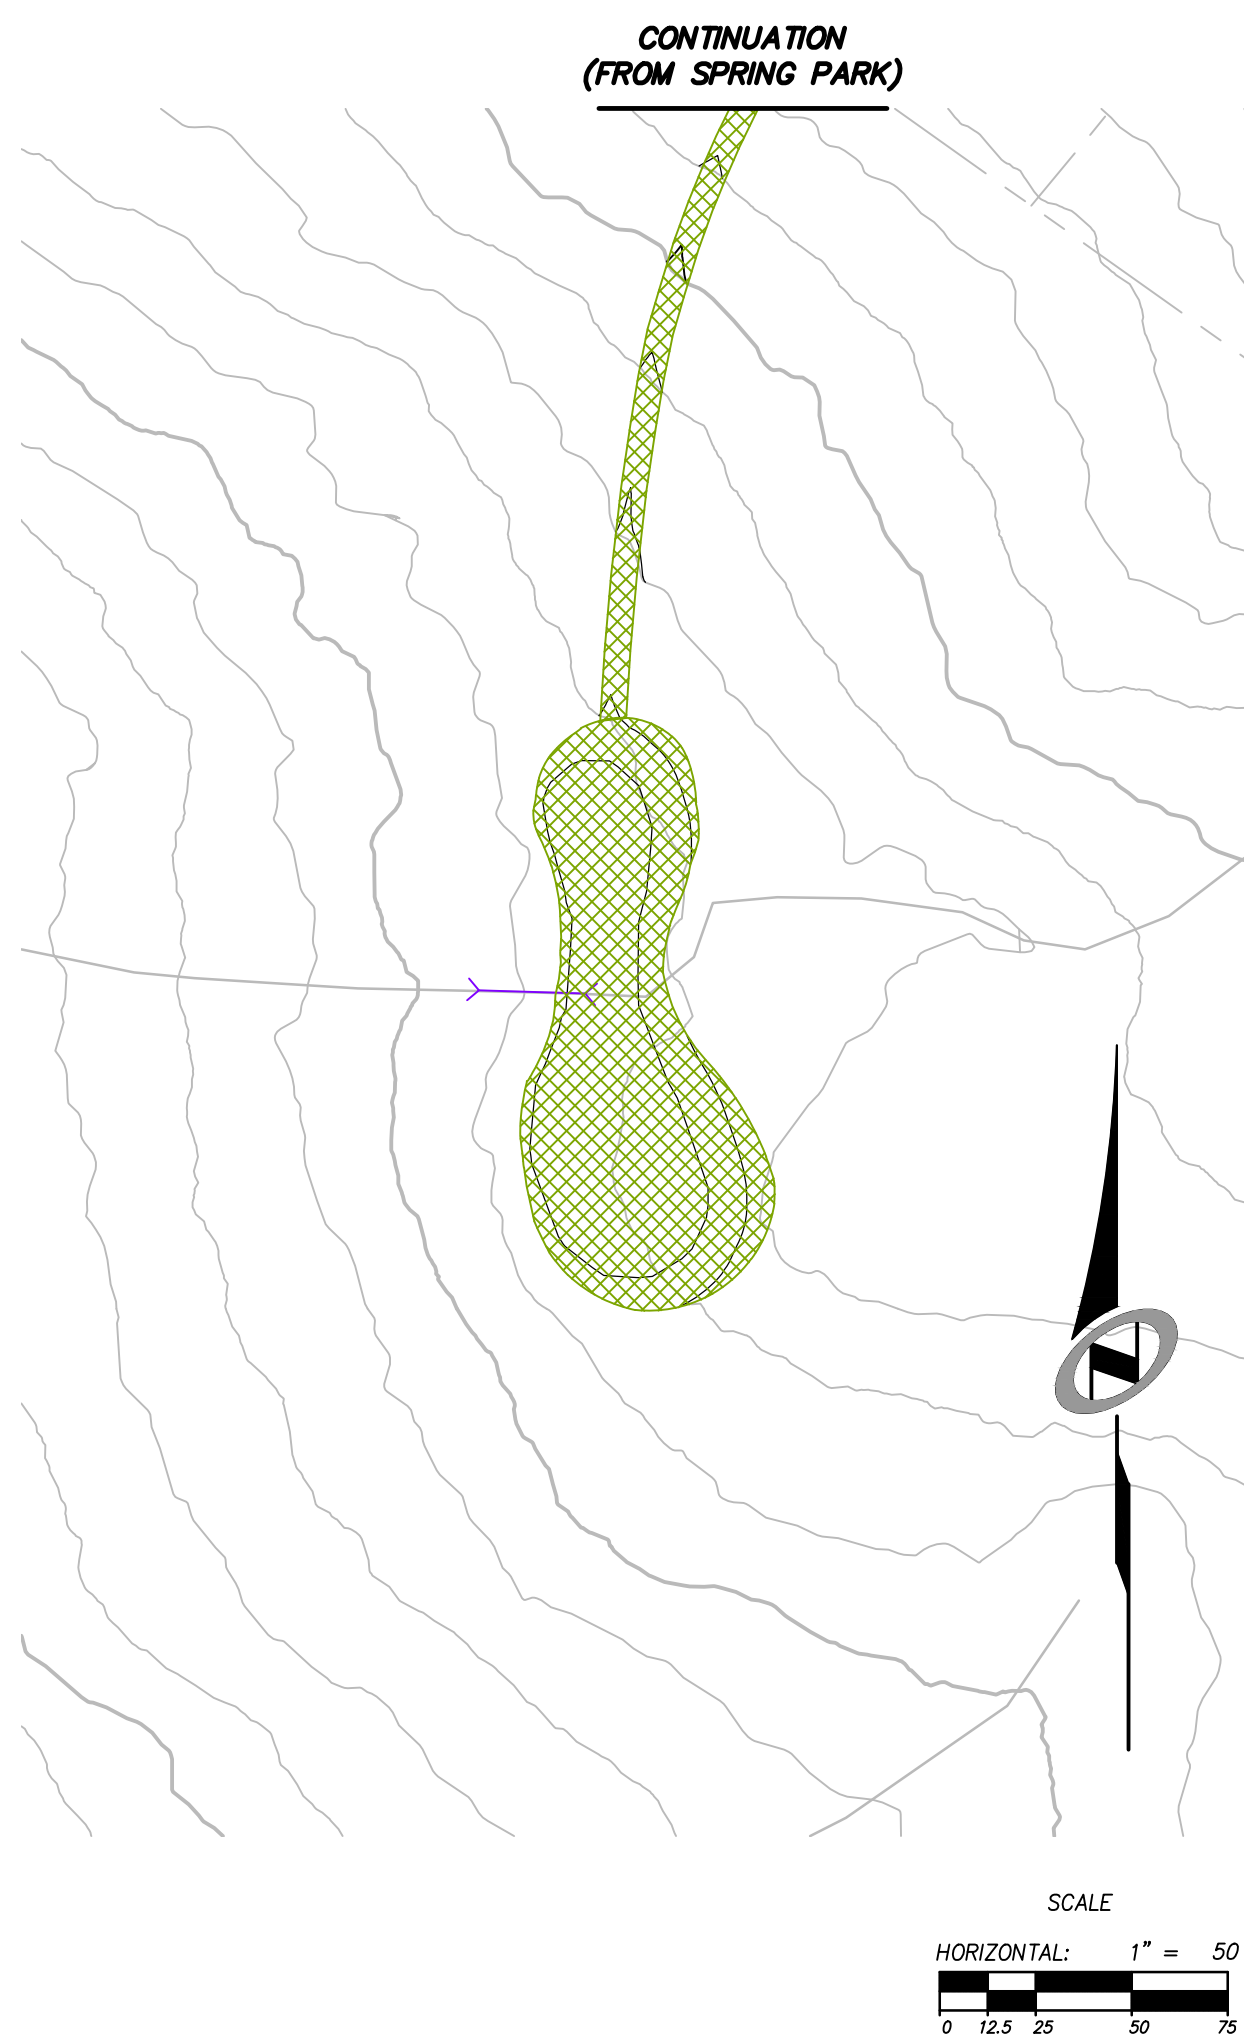

SPRING PARK
STA: 10+00.00 TO 19+99.72

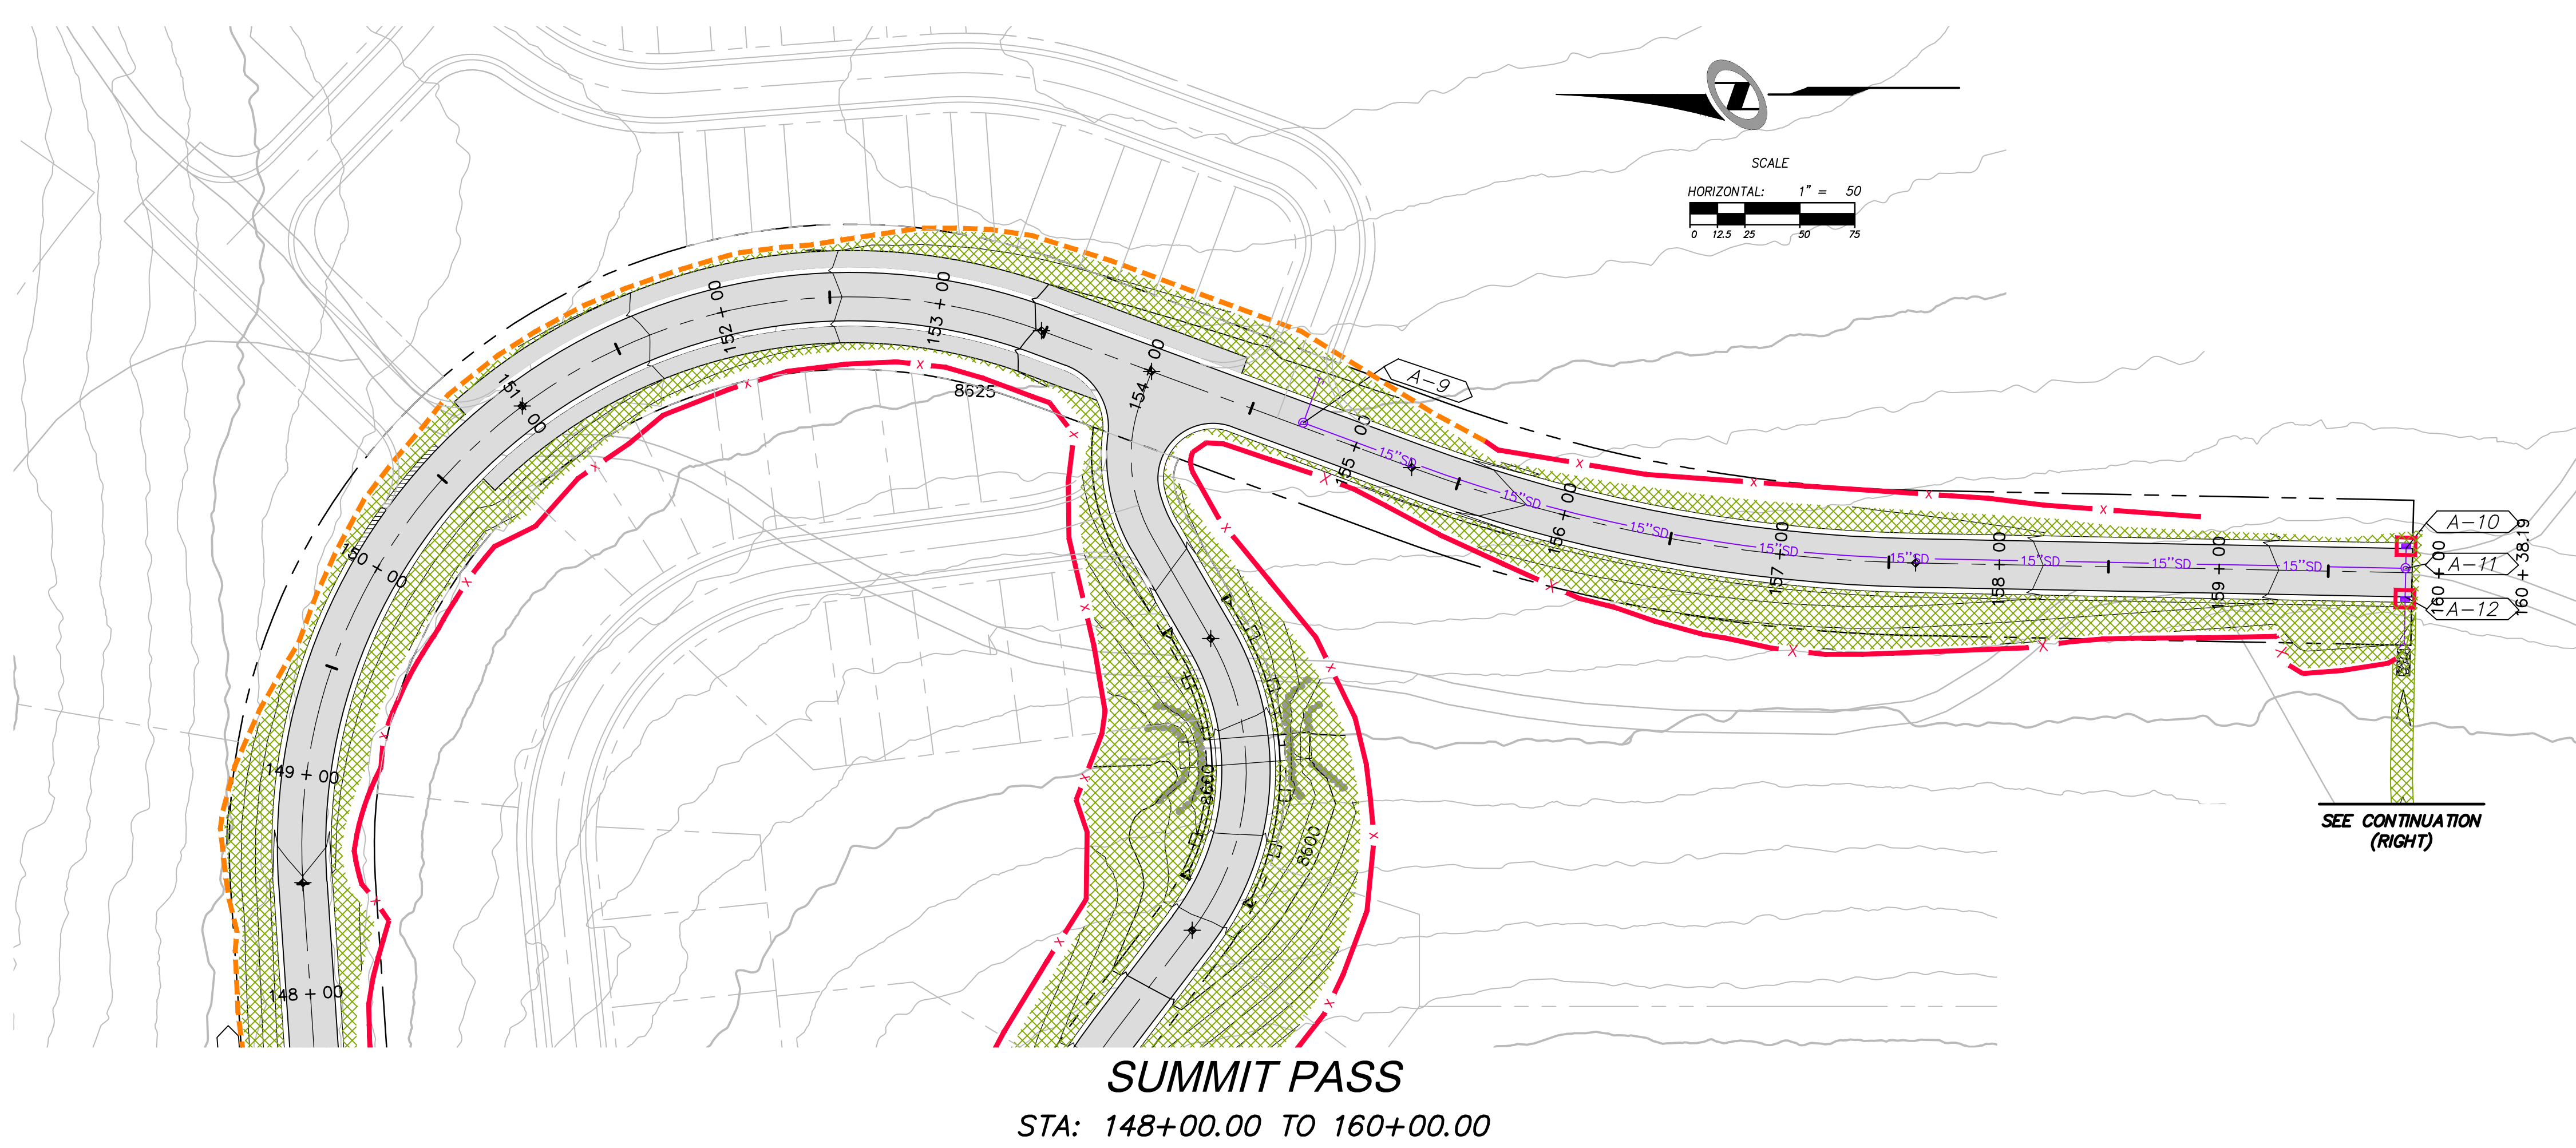

SUMMIT PASS
STA: 148+00.00 TO 160+00.00

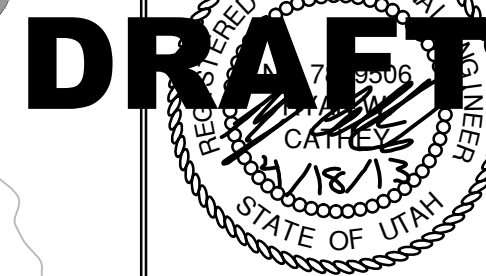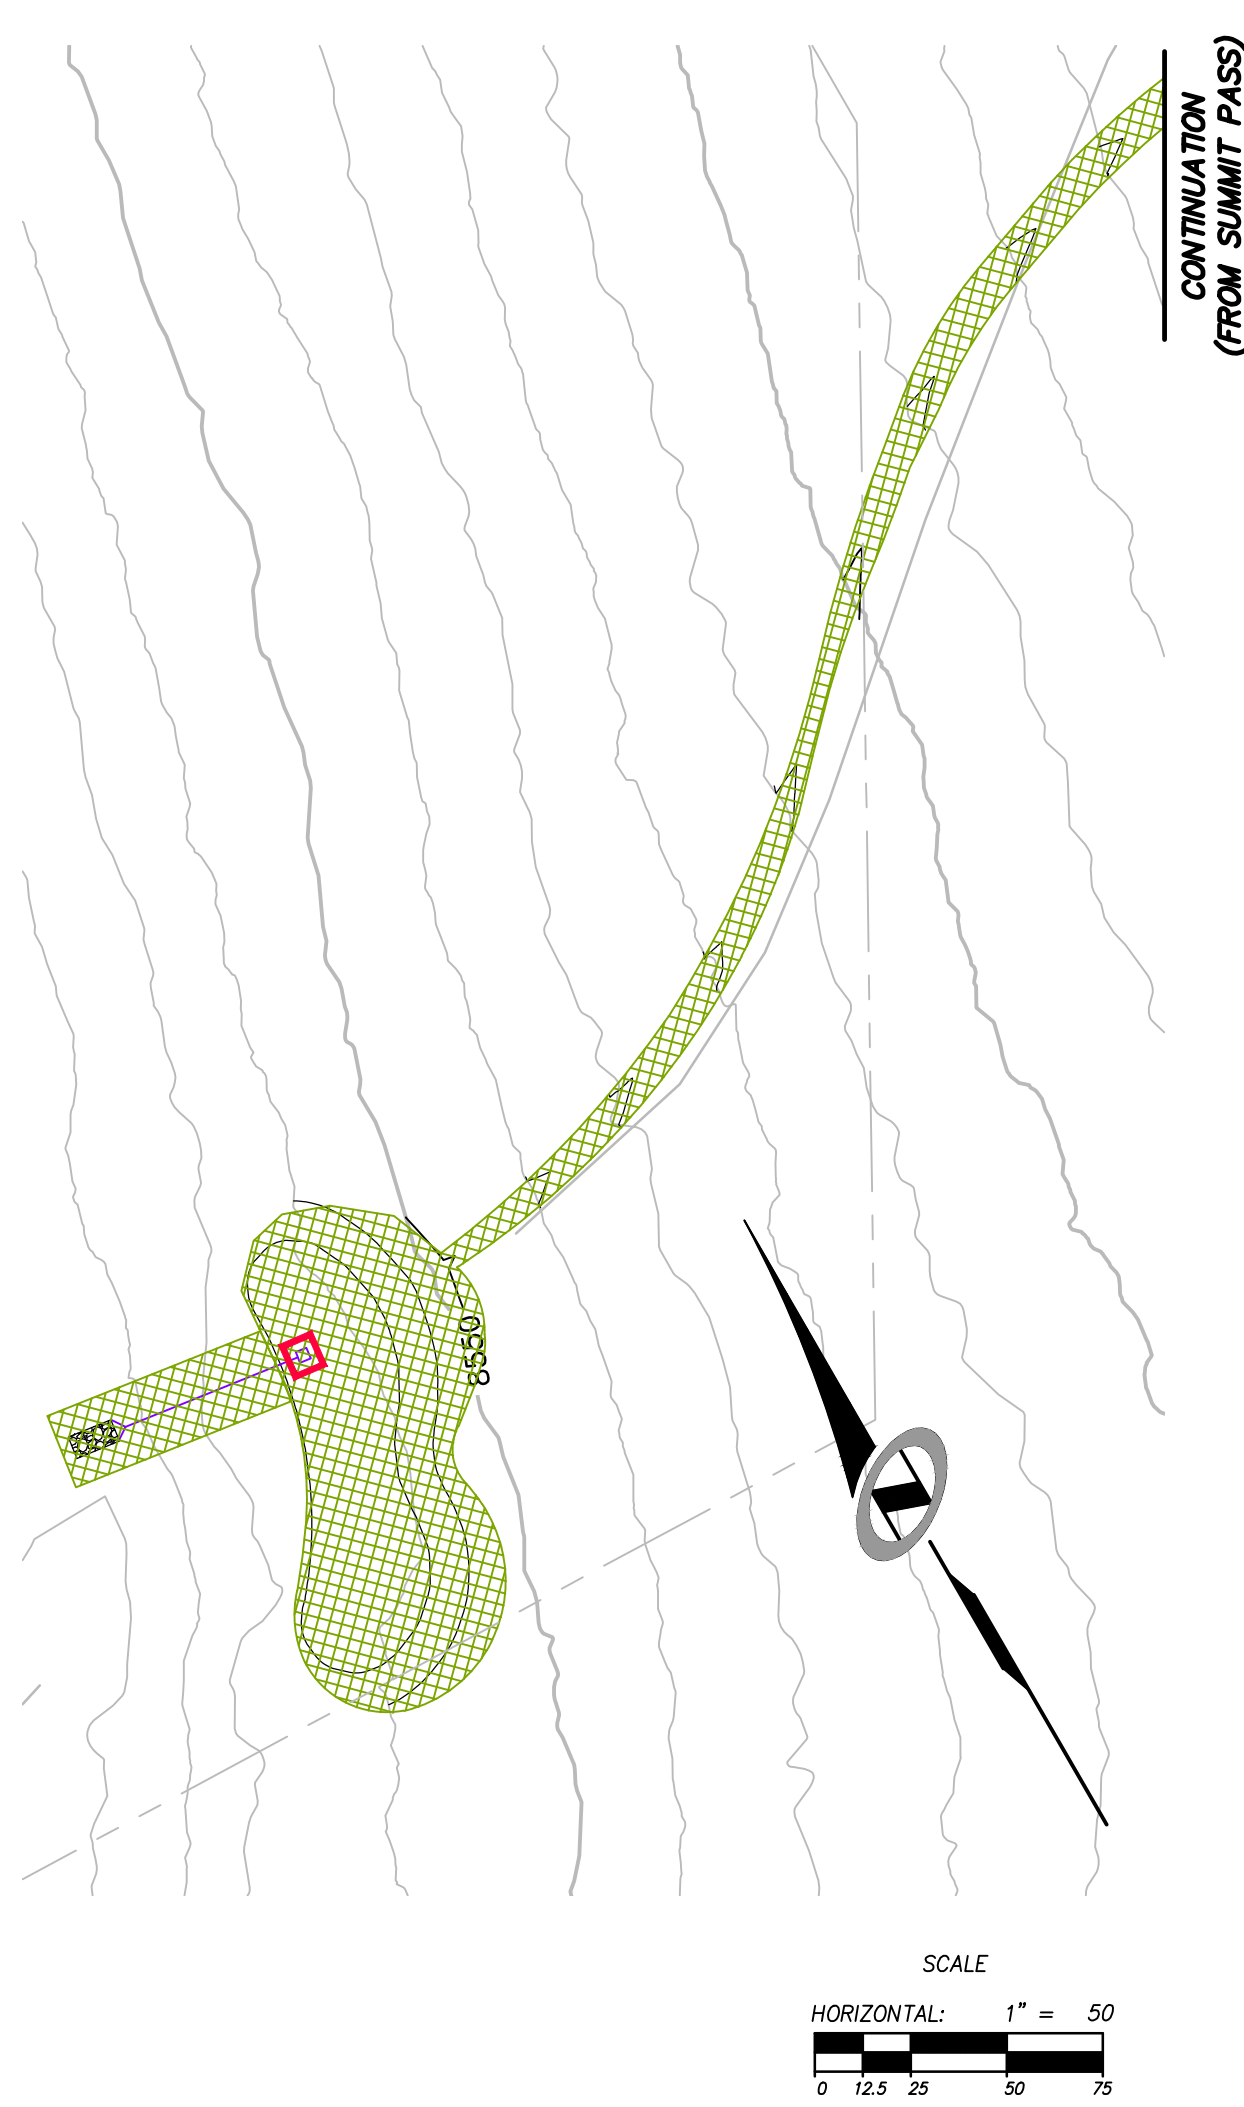

SHEET NUMBER
4.5

SCALE
VERTICAL: 1" = NA
HORIZONTAL: 1" = 50

JOB NUMBER
SLB079306

NV5
BEYOND ENGINEERING

6217 SOUTH STATE STREET, SUITE 300
801743.8800 TEL. 801743.0300 FAX

MURRAY, UT 84107
WWW.NV5.COM


SUMMIT PASS & SPRING PARK CONSTR.
EROSION CONTROL PLAN
SUMMIT PASS & SPRING PARK

PREPARED FOR: SUMMIT, LLC


DATE SUBMITTED: 03/22/2013

REVISIONS			
NO.	BY	DATE	REVISIONS


The engineer preparing these plans will not be responsible for, or liable for, unauthorized changes to or uses of these plans. The engineer preparing these plans must be approved by the engineer of record and must be approved by the prepare of these plans.

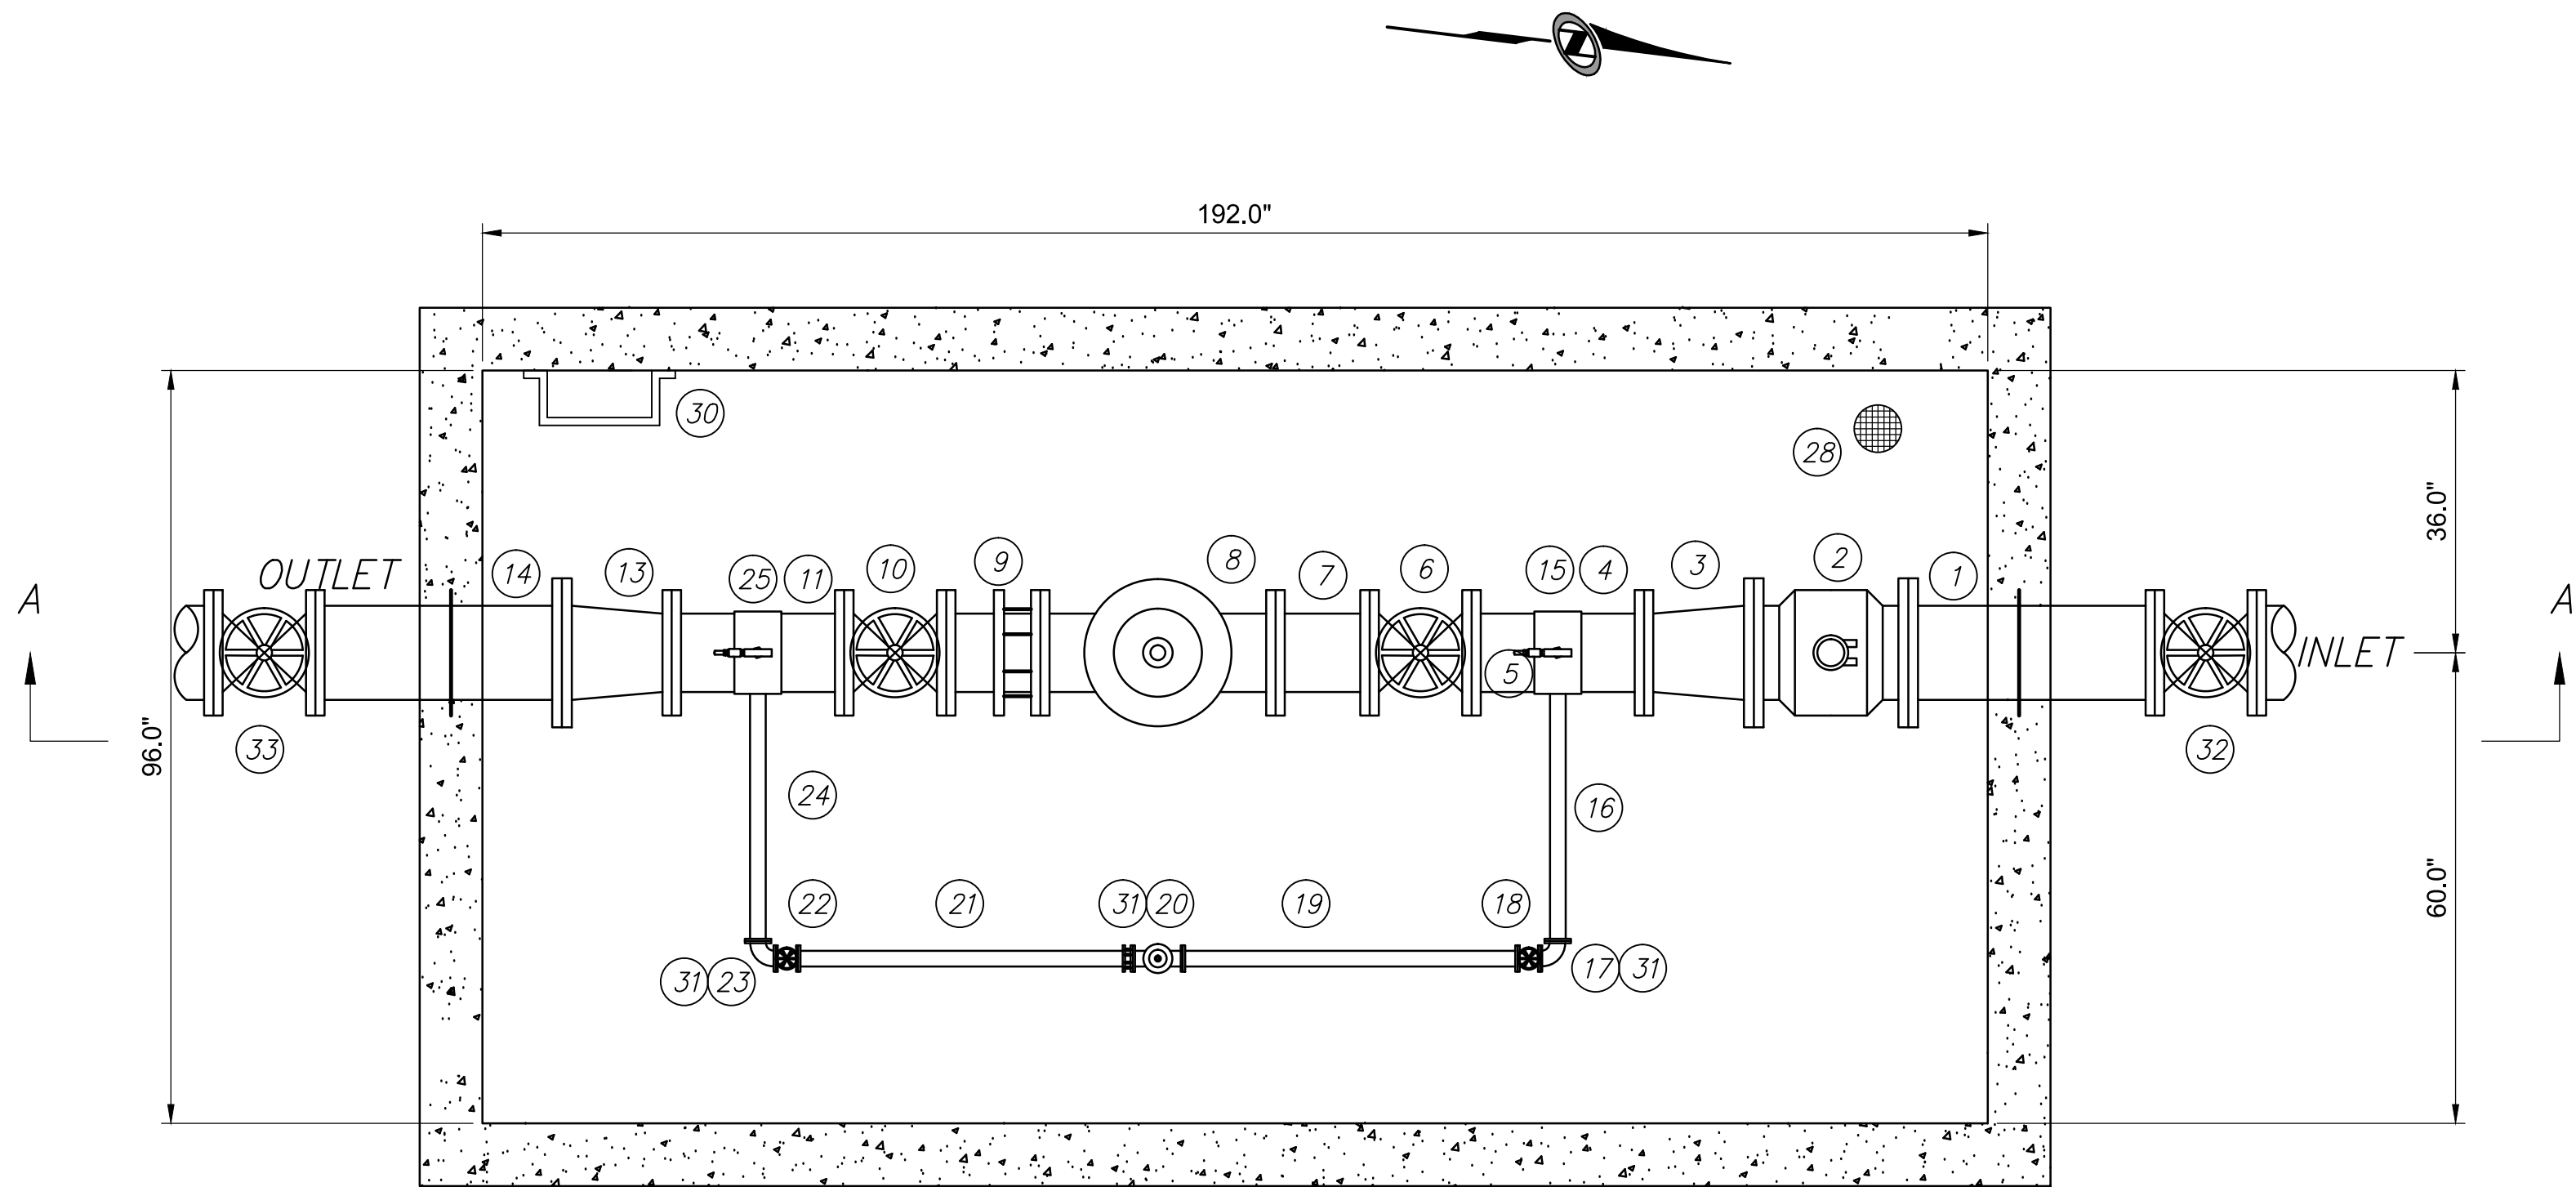

PLAN

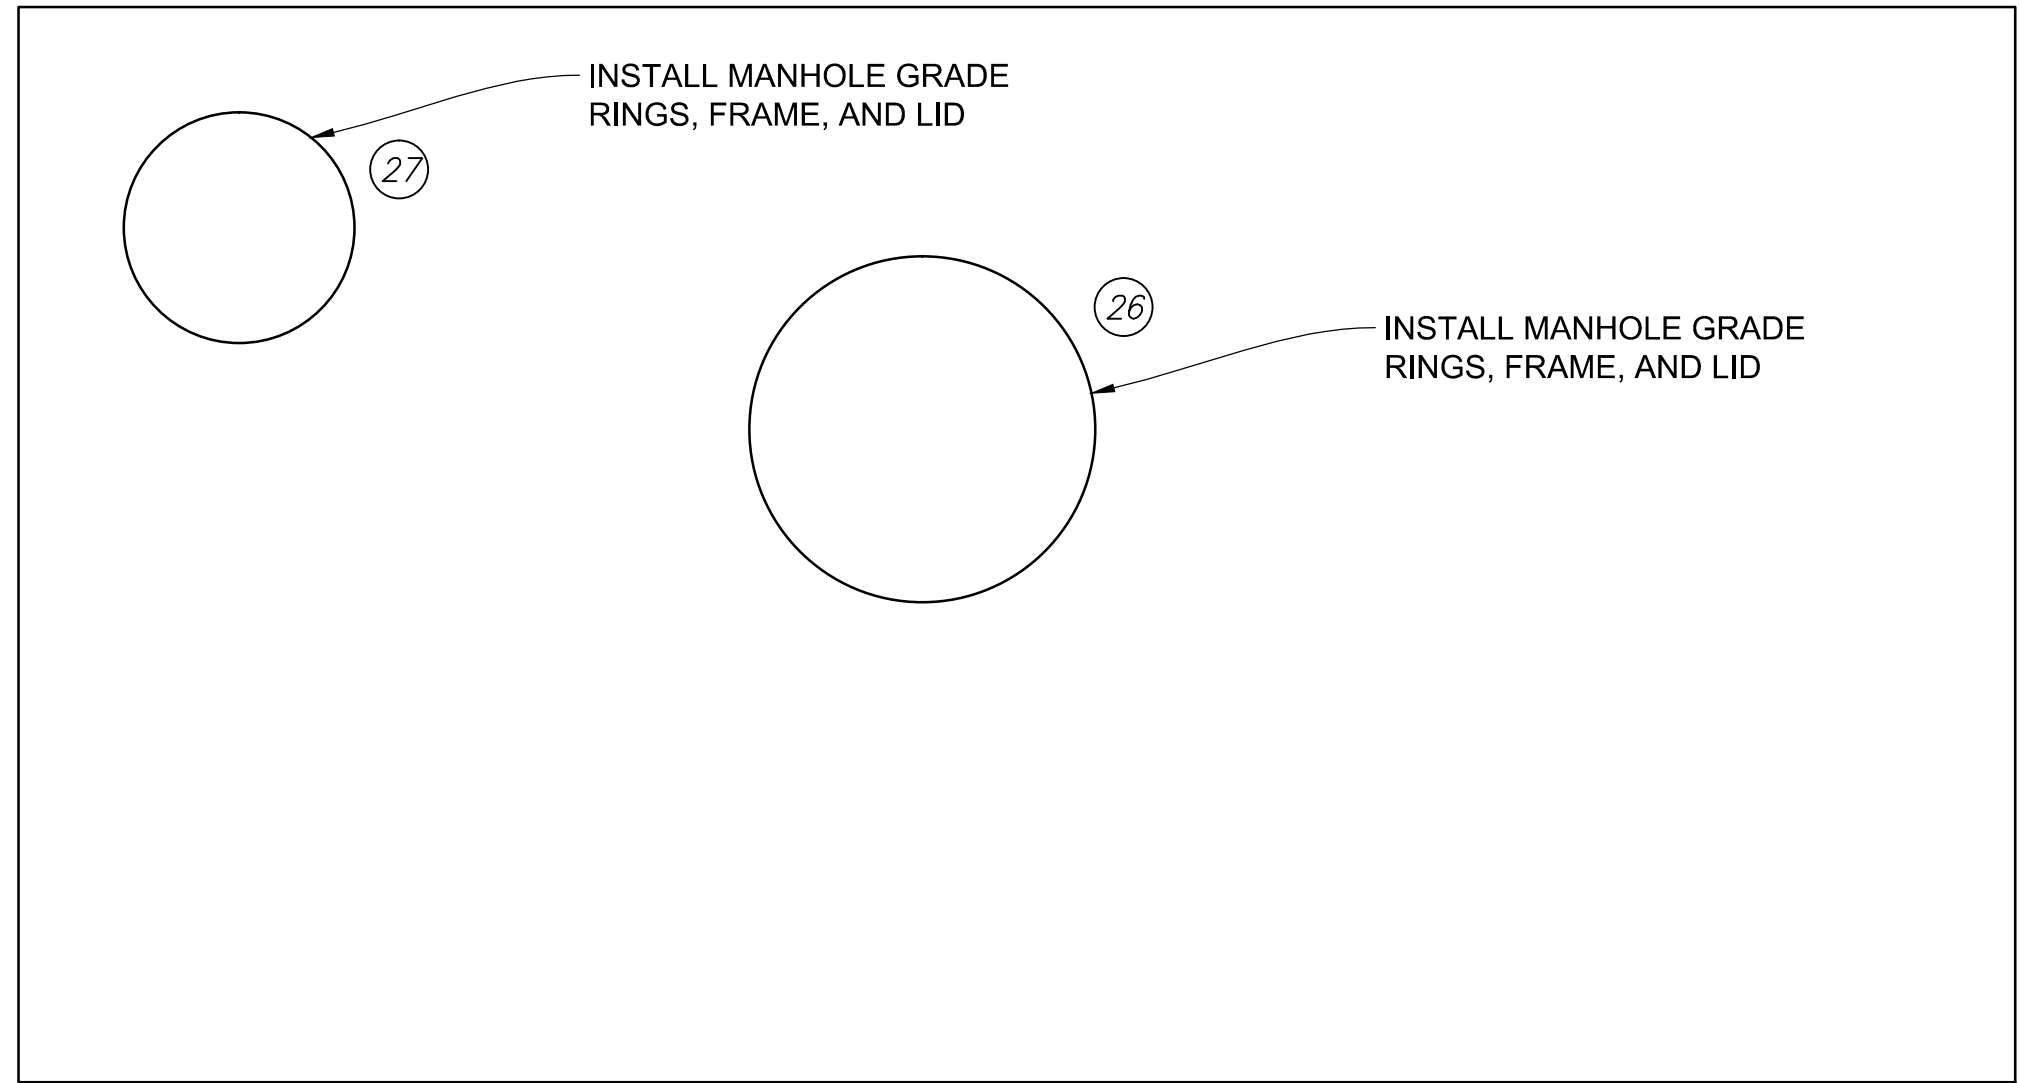


BOX LID

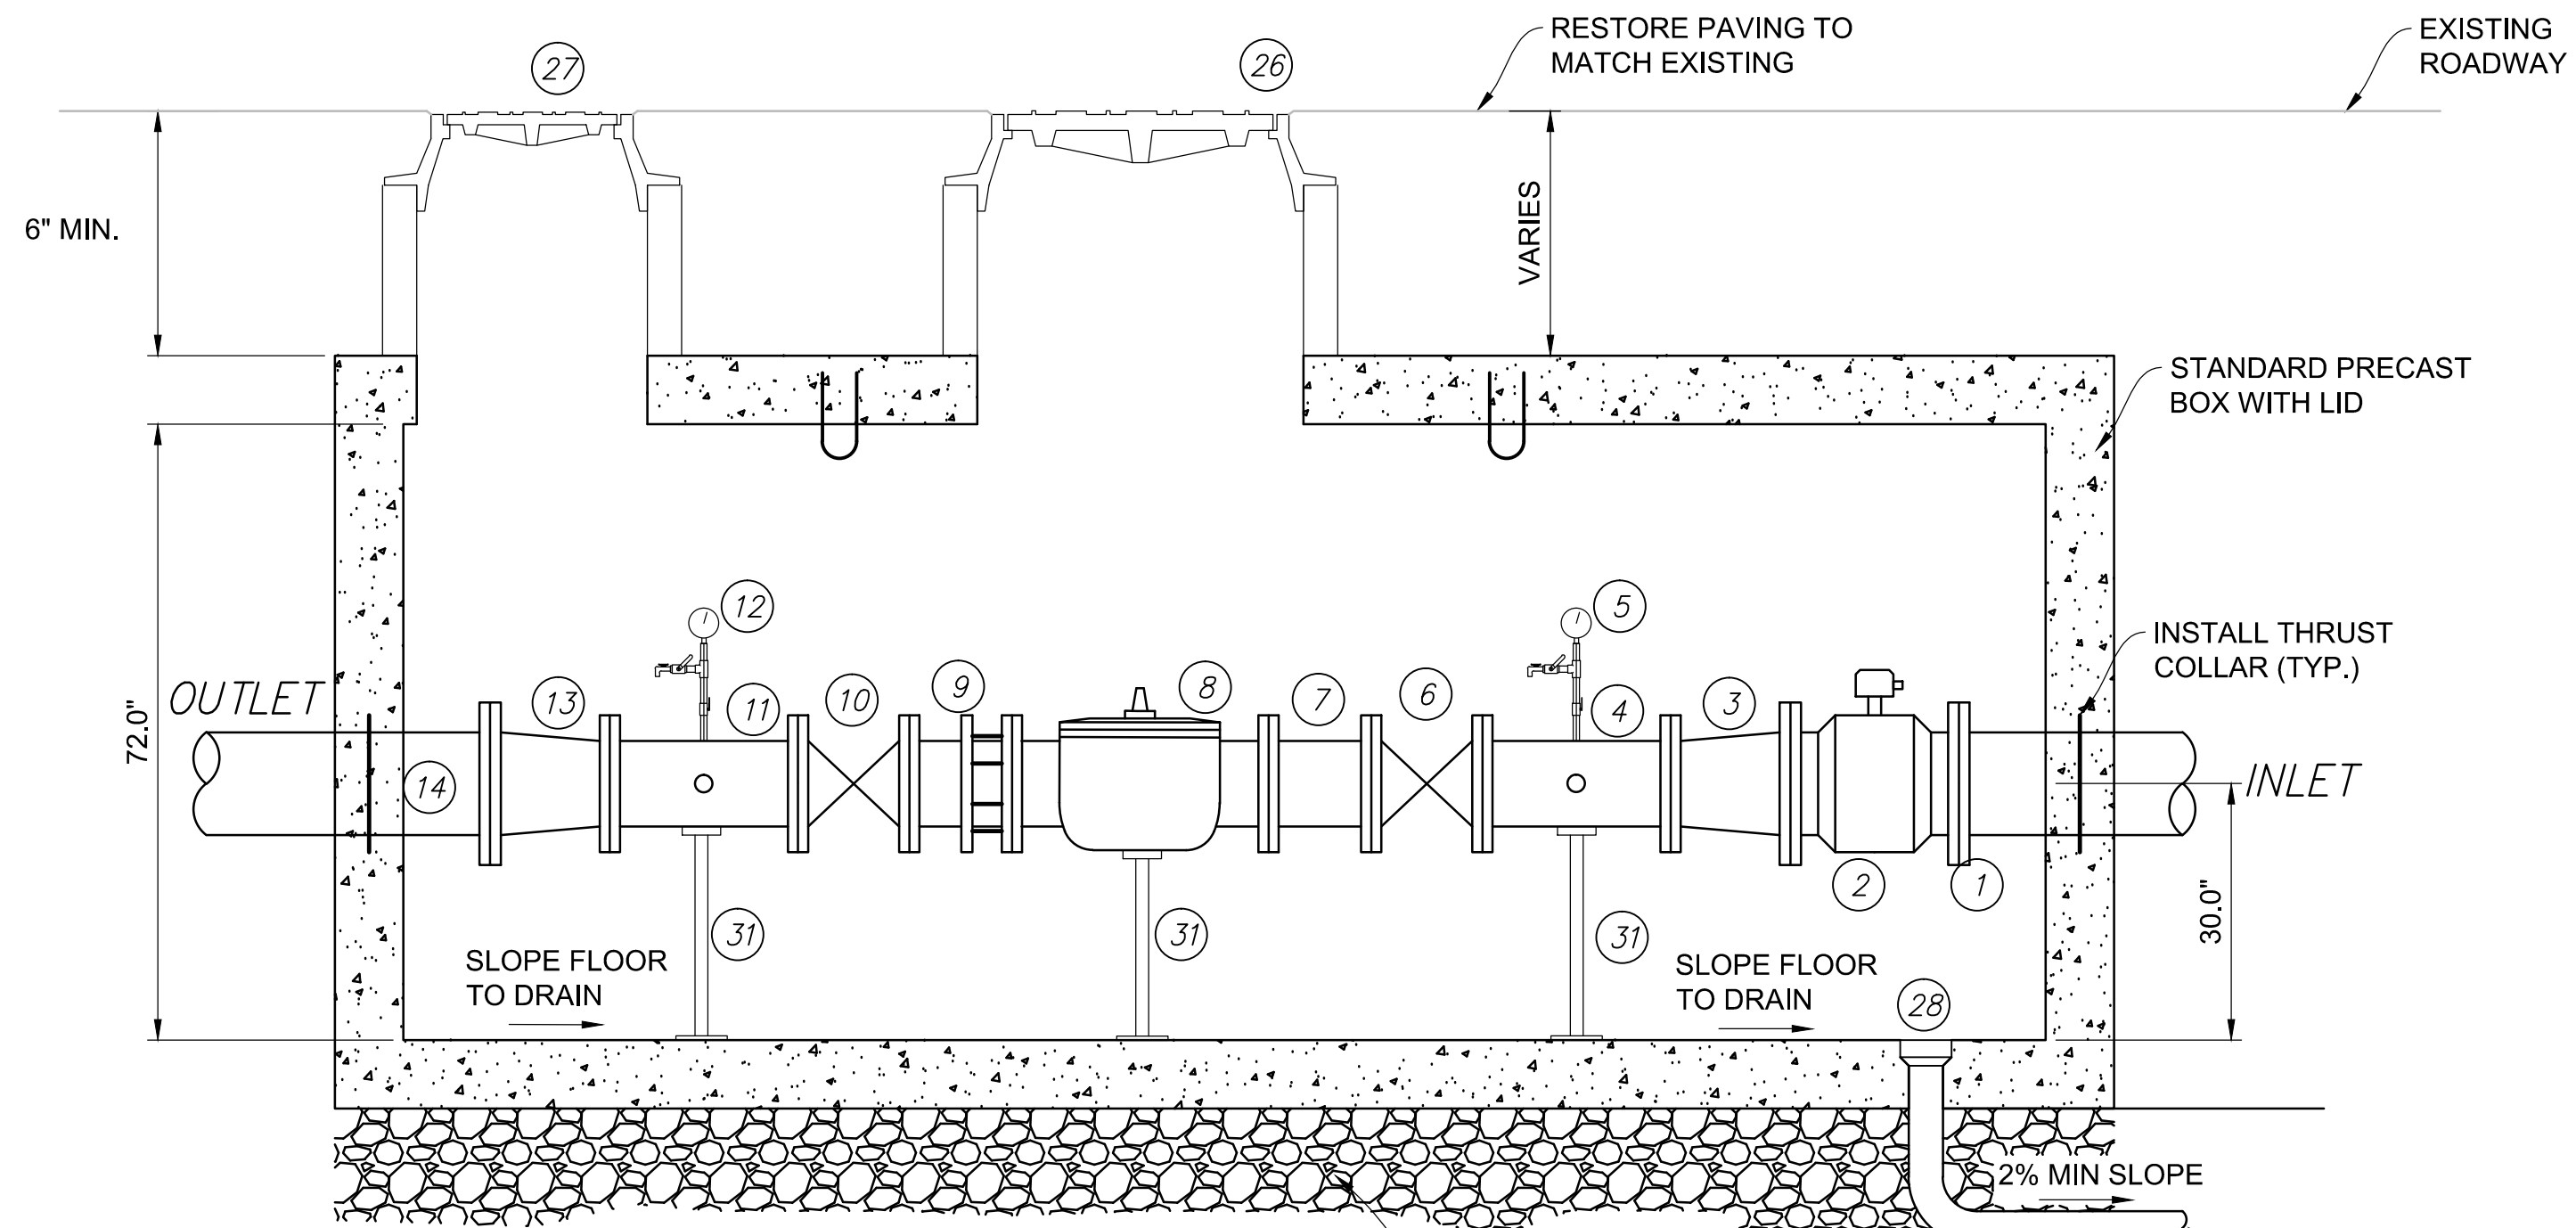

SECTION A-A

MAINLINE PRESSURE
-INLET: 103 PSI
-OUTLET: 45 PSI


BYPASS PRESSURE
-INLET: 103 PSI
-OUTLET: 40 PSI

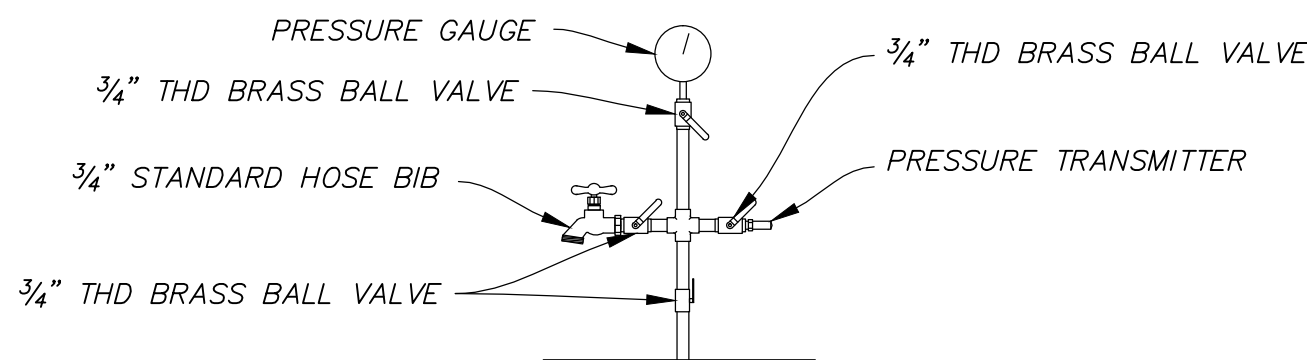

A
VAR PRESSURE GAUGE TREE
NOT TO SCALE

Number	Description	Make	Size/Dia.	Length	Action
1	INLET		16	(1)	INSTALL NEW
2	METER		16	-	INSTALL NEW BADGER METER M2000 W/BATTERY POWER SUPPLY
3	REDUCER		18X16	14	INSTALL NEW
4	SPOOL		16	22	INSTALL NEW
5	GAUGE TREE		-	-	INSTALL NEW PER DETAIL
6	BUTTERFLY VALVE	MUELLER	16	13	INSTALL NEW
7	SPOOL		16	(1)	INSTALL NEW
8	PRV	CLA-VAL	16	30	INSTALL NEW CLA-VAL MODEL NO. 98-01
9	SPOOL		16	(1)	INSTALL NEW, FLXPE W/FLX MJ ADAPTER
10	BUTTERFLY VALVE	MUELLER	16	13	INSTALL NEW
11	SPOOL		16	22	INSTALL NEW
12	GAUGE TREE		-	-	INSTALL NEW PER DETAIL
13	REDUCER		18X16	14	INSTALL NEW
14	OUTLET		18	(1)	INSTALL NEW
15	4" SADDLE TAP		16	-	INSTALL NEW
16	SPOOL		4	(1)	INSTALL NEW
17	90 BEND		4	-	INSTALL NEW
18	GV	MUELLER	4	11.5	INSTALL NEW
19	SPOOL		4	(1)	INSTALL NEW
20	PRV	CLA-VAL	4	25.5	INSTALL NEW CLA-VAL MODEL NO. 98-01
21	SPOOL		4	(1)	INSTALL NEW, FLXPE W/FLX MJ ADAPTER
22	GV	MUELLER	4	11.5	INSTALL NEW
23	90 BEND		4	-	INSTALL NEW
24	SPOOL		4	(1)	INSTALL NEW
25	4" SADDLE TAP		16	-	INSTALL NEW
26	MH and COVER		36	-	INSTALL NEW
27	MH and COVER		24	-	INSTALL NEW
28	5" FLOOR DRAIN		5	-	INSTALL NEW
29	4" PVC DRAIN PIPE		4	-	INSTALL NEW
30	POLYPROPYLENE MANHOLE STEPS		-	-	INSTALL NEW SPACED AT 12" O.C. PER MANUFACTURER'S SPECIFICATIONS
31	PIPE SUPPORT		-	-	INSTALL NEW PER DETAIL
32	EXTERNAL BF VALVE & BOX		18	-	INSTALL NEW PER APWA 574
33	EXTERNAL BF VALVE & BOX		18	-	INSTALL NEW PER APWA 574

- (1) ADJUST SPOOL LENGTH TO FIT NEW VAULT
(2) PIPE MATERIAL TO BE DUCTILE IRON

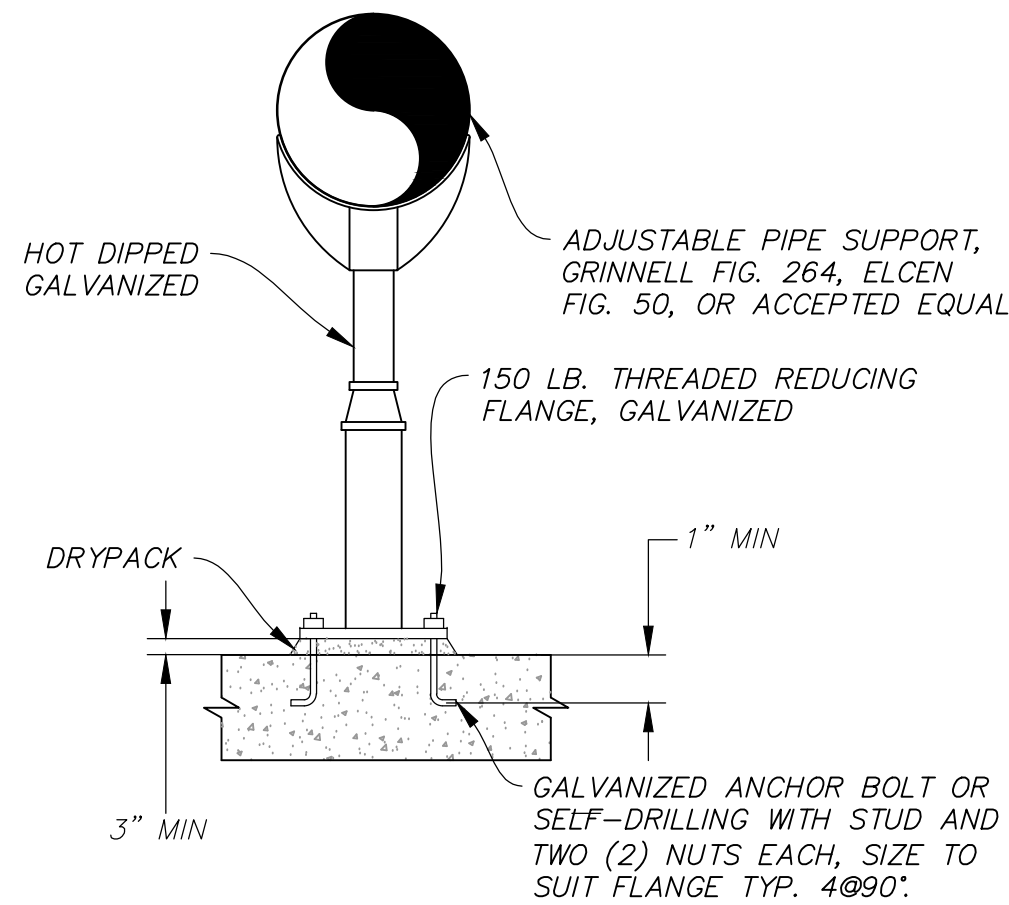

B
VAR ADJUSTABLE PIPE SUPPORT
NOT TO SCALE

SUMMIT PASS & SPRING PARK CONSTR.
POWDER RIDGE ROAD
WATER VAULT PLANS


DATE SUBMITTED: 03/22/2013

PREPARED FOR: SUMMIT, LLC

MURRAY, UT 84407

801743.8800 TEL. 801743.0800 FAX

NV5
BEYOND ENGINEERING

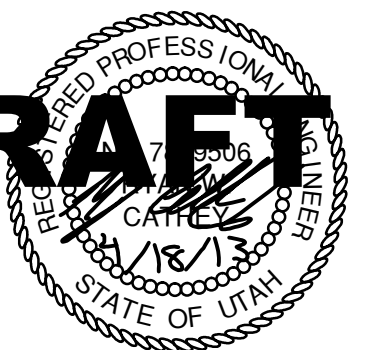


SHEET NUMBER
5.00



SCALE
VERTICAL: 1"=N/A
HORIZONTAL: 1"=N/A

JOB NUMBER
SLB079306


DRAFT




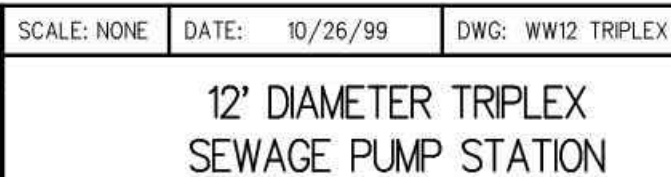


ALL CATCH BASINS ARE TO BE INSTALLED ON
6" STRUCTURAL FILL, COMPACTED TO 96%
STANDARD PROCTOR, WHICH IS TO EXTEND
8"-12" BEYOND ALL EDGES OF BOX.

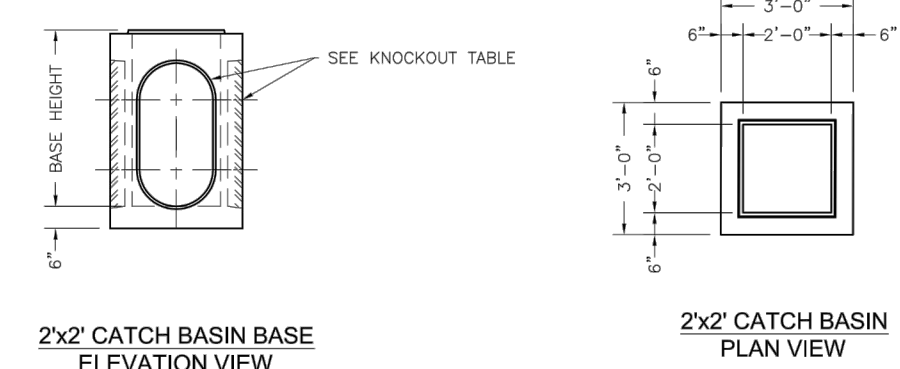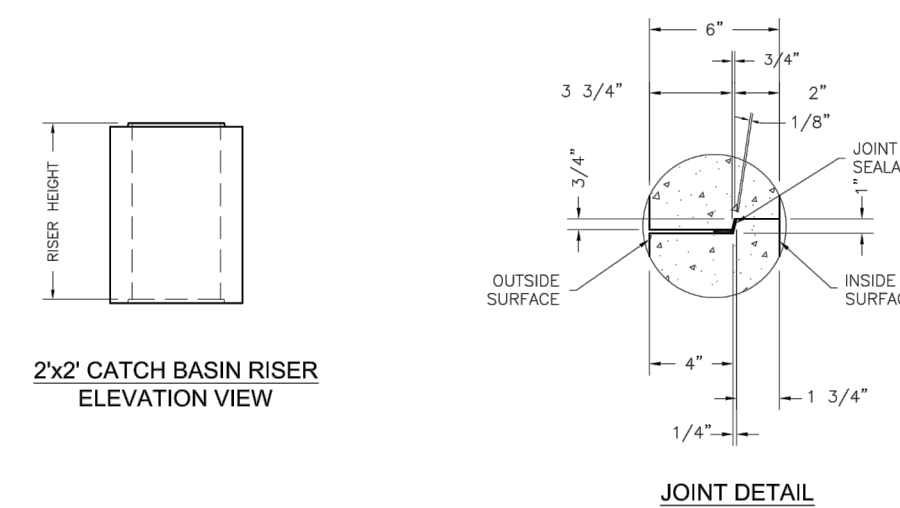

		KNOCKOUT DIMENSIONS		
BASE	HEIGHT	DIA.	A	B
2"		20"	20"	0"
3"		20"	27"	7"
4"		20"	30"	10"

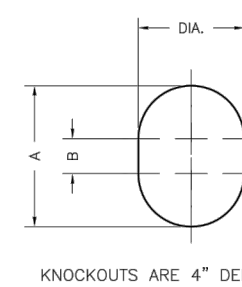

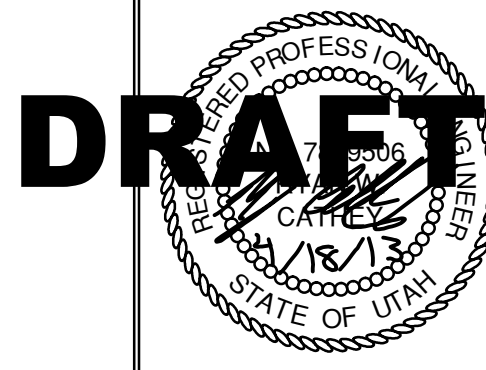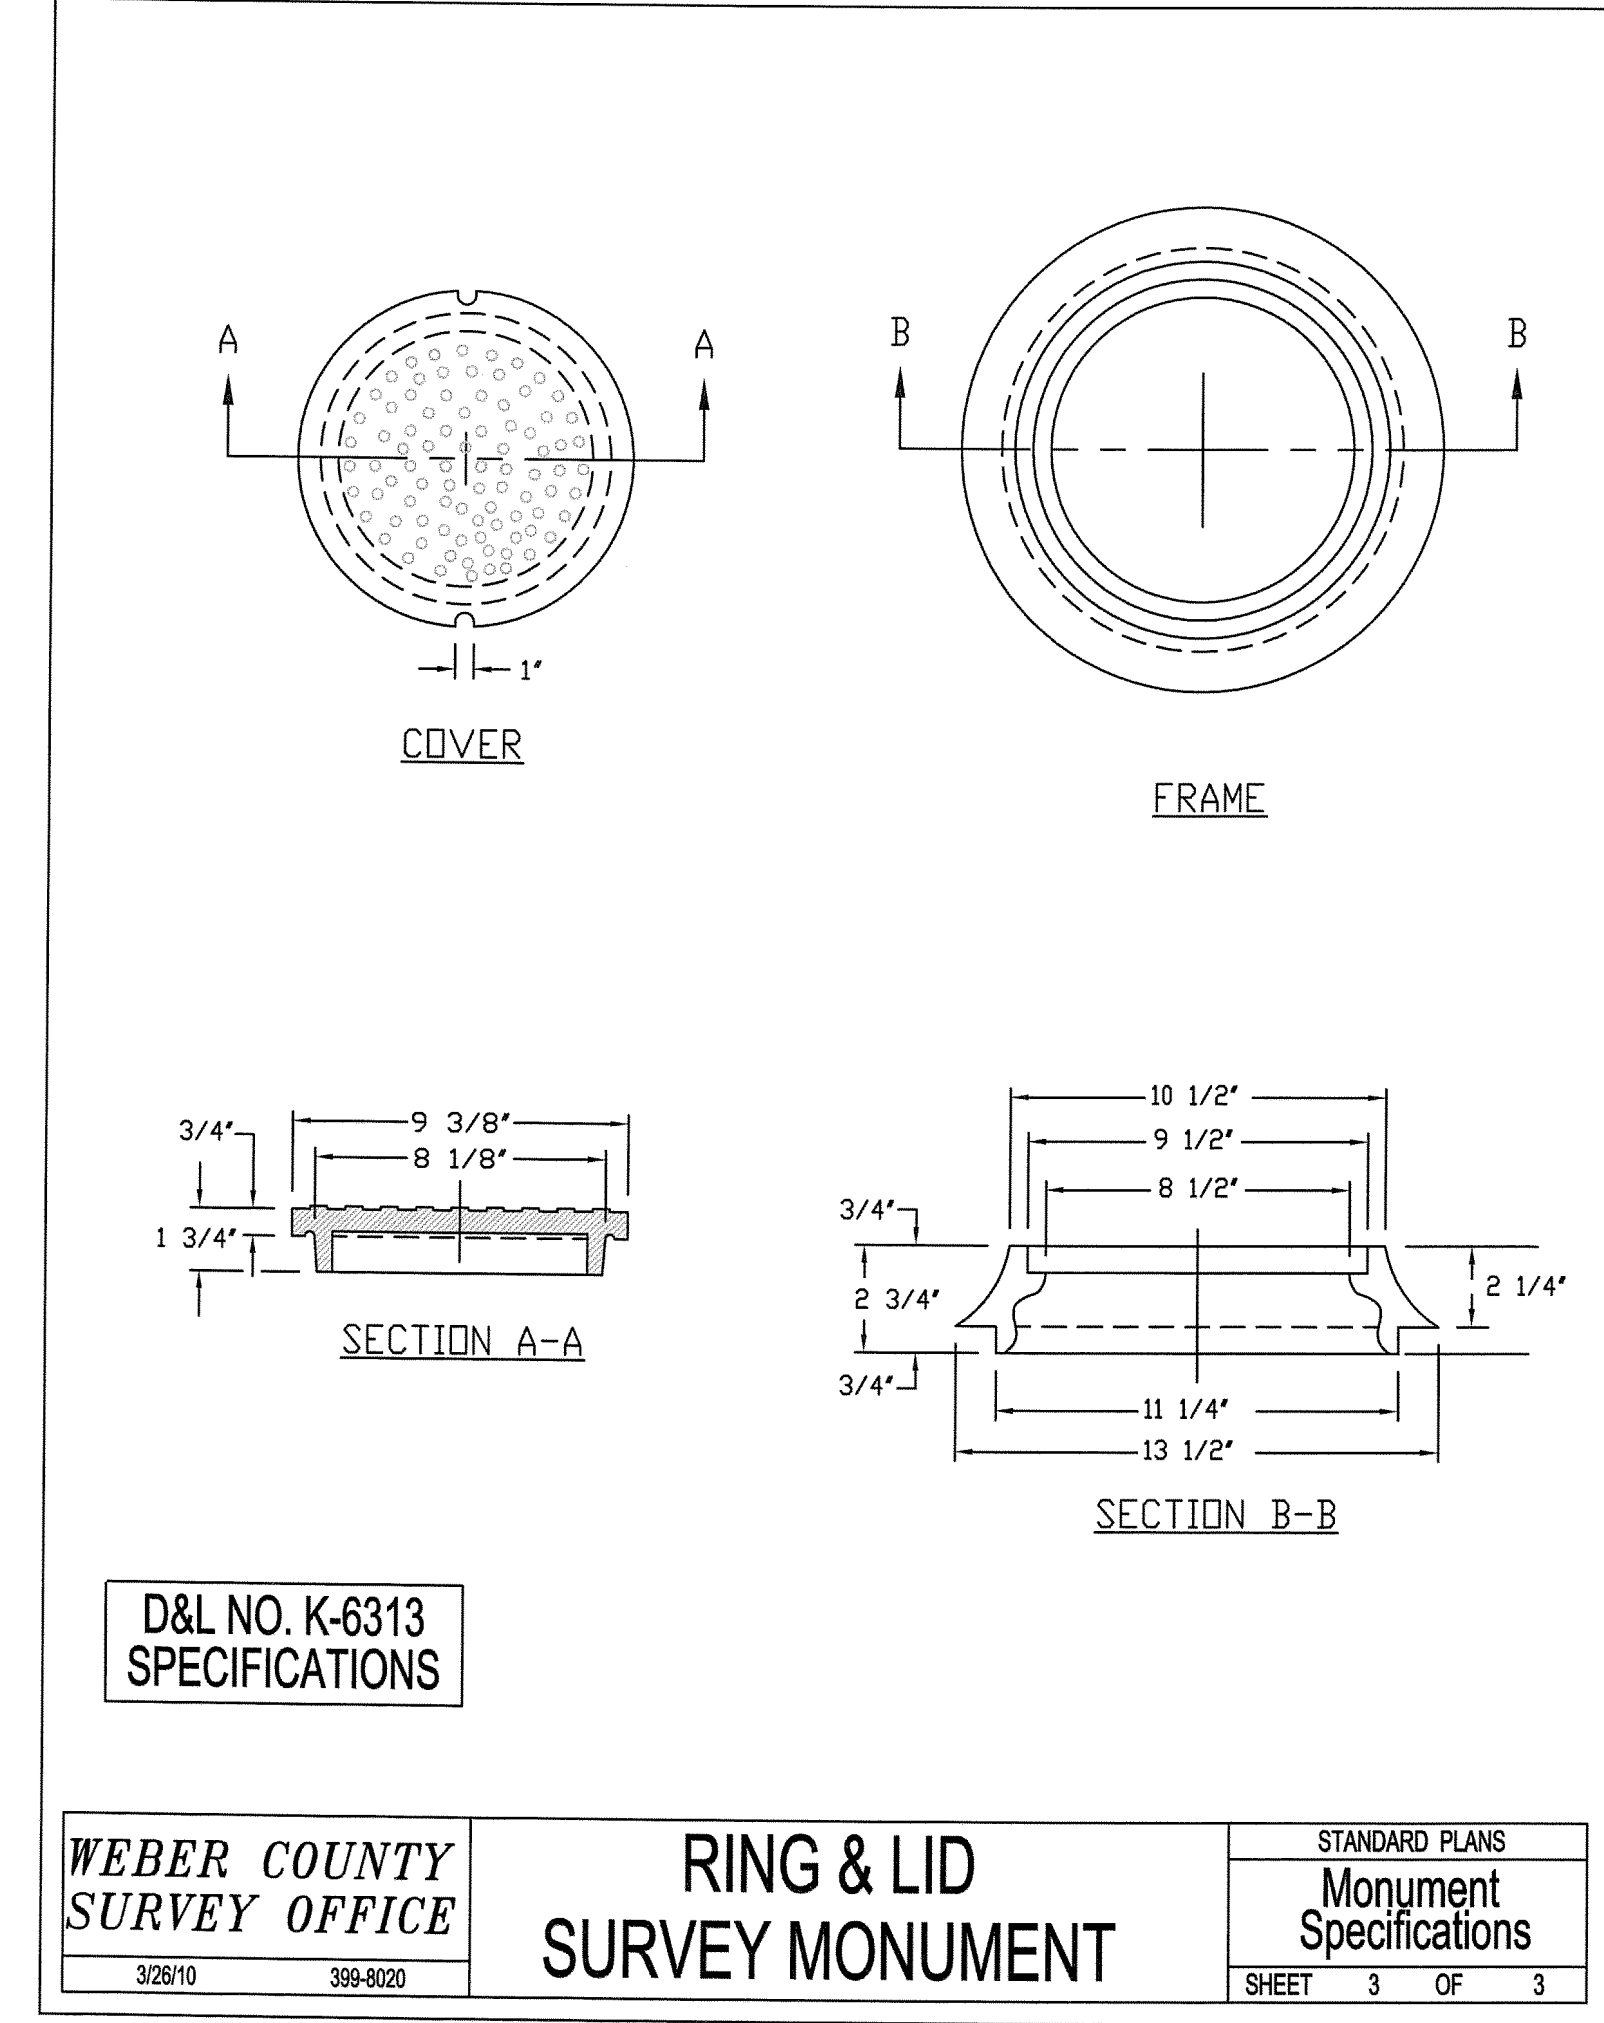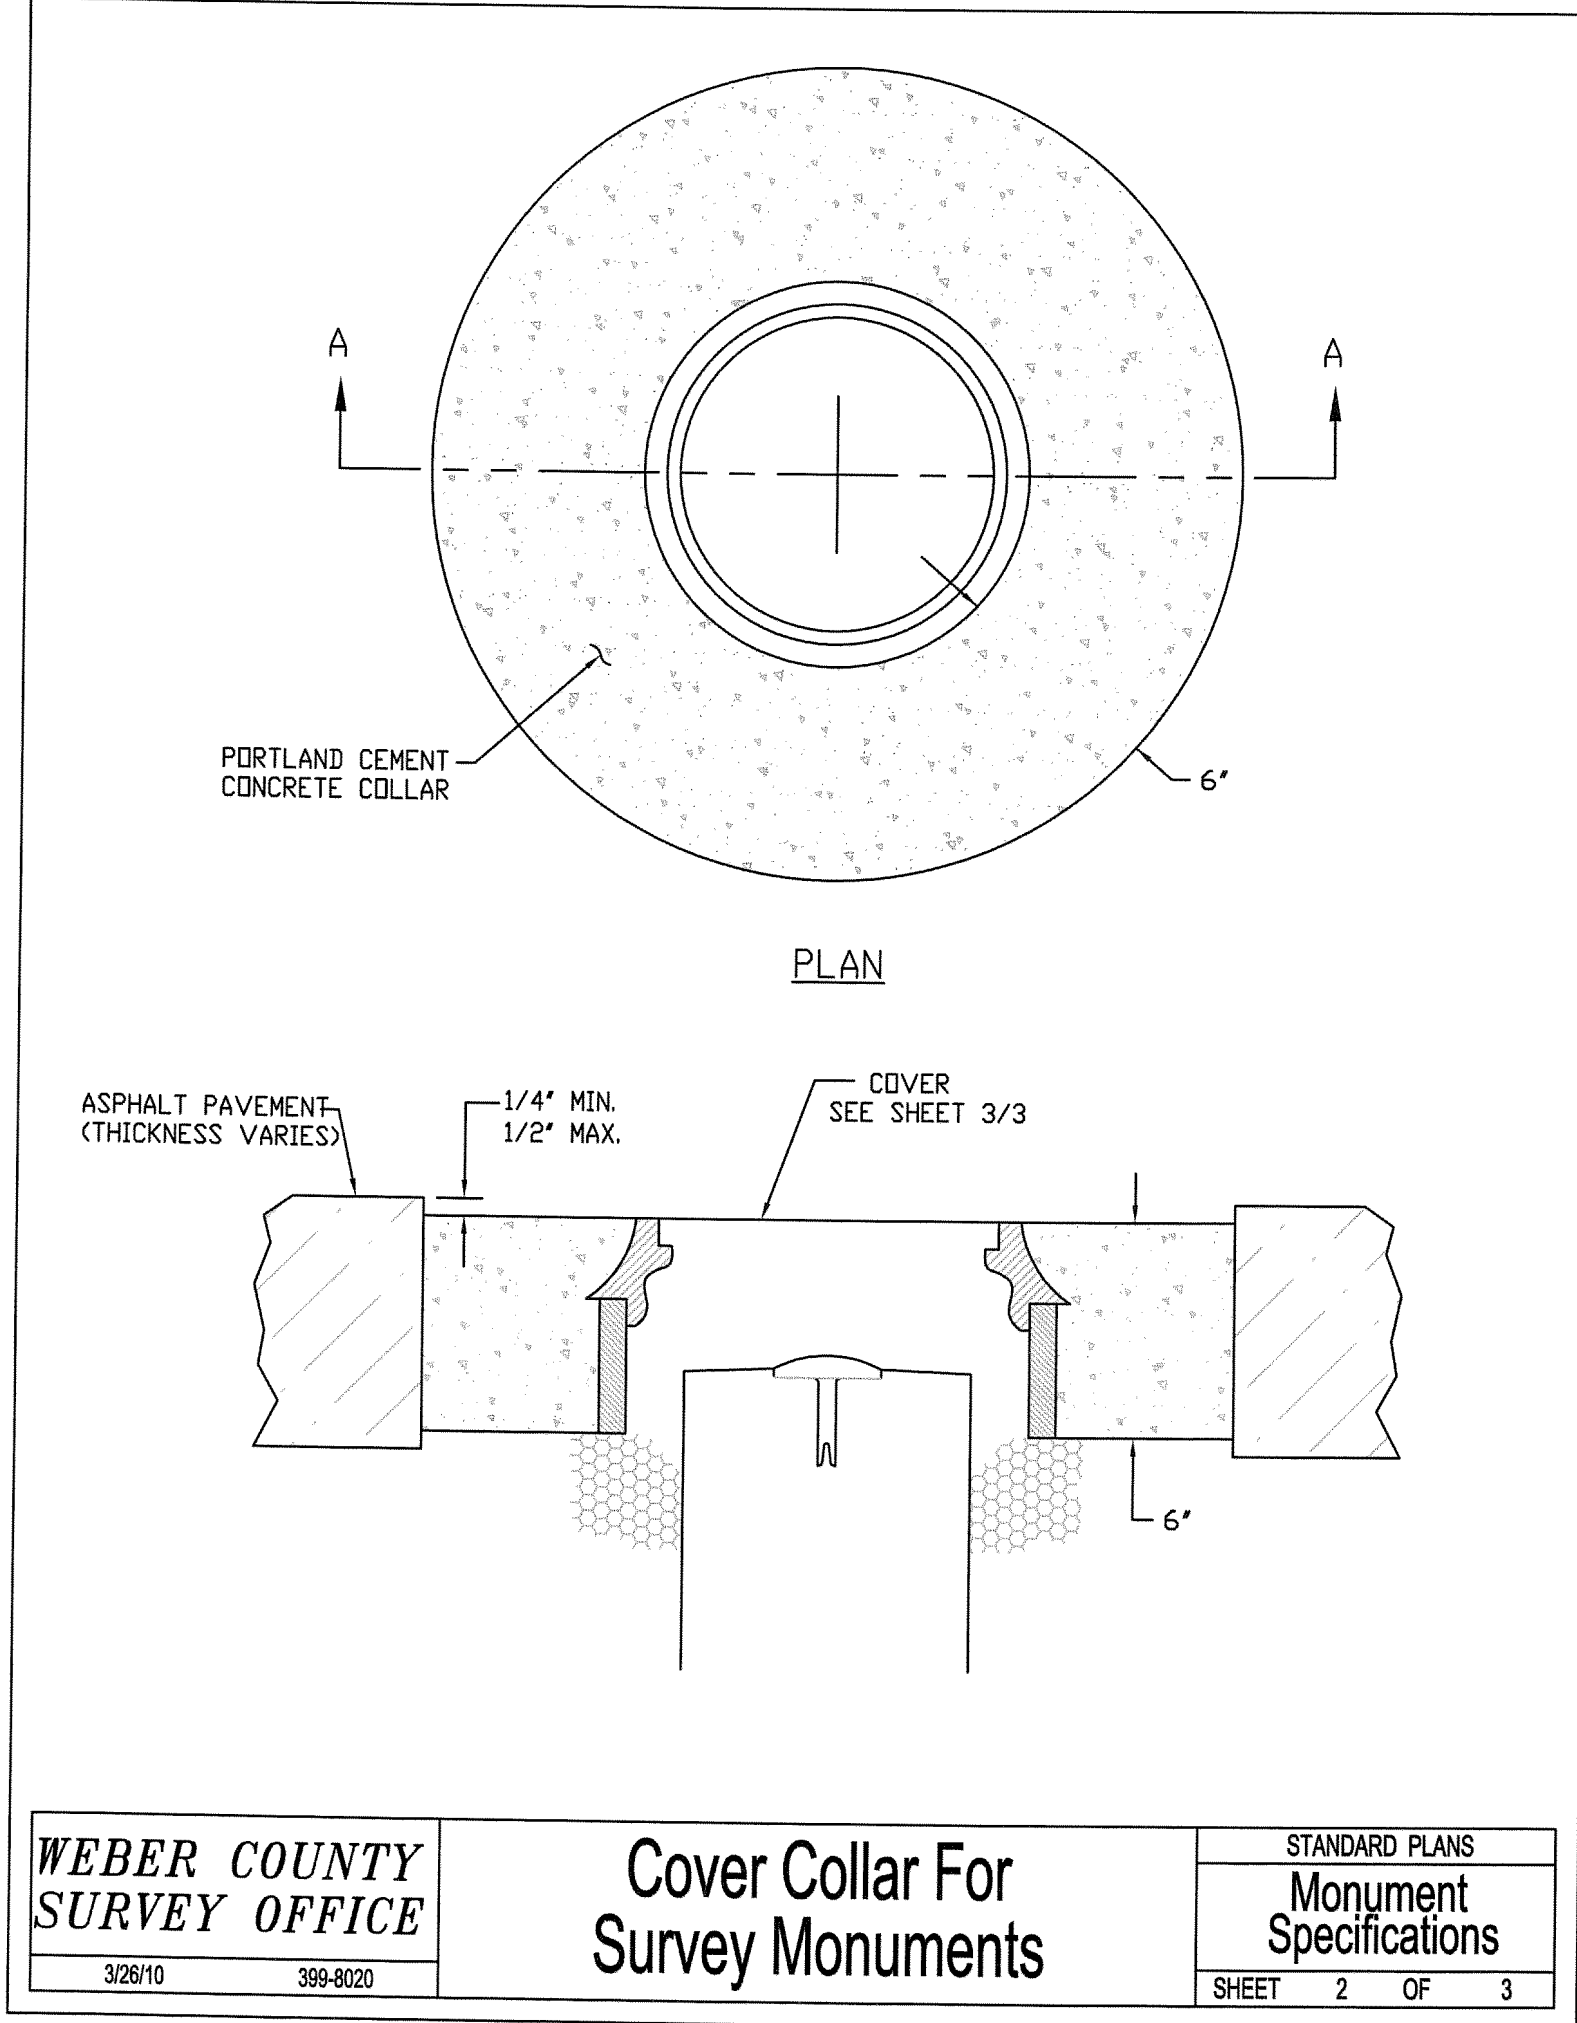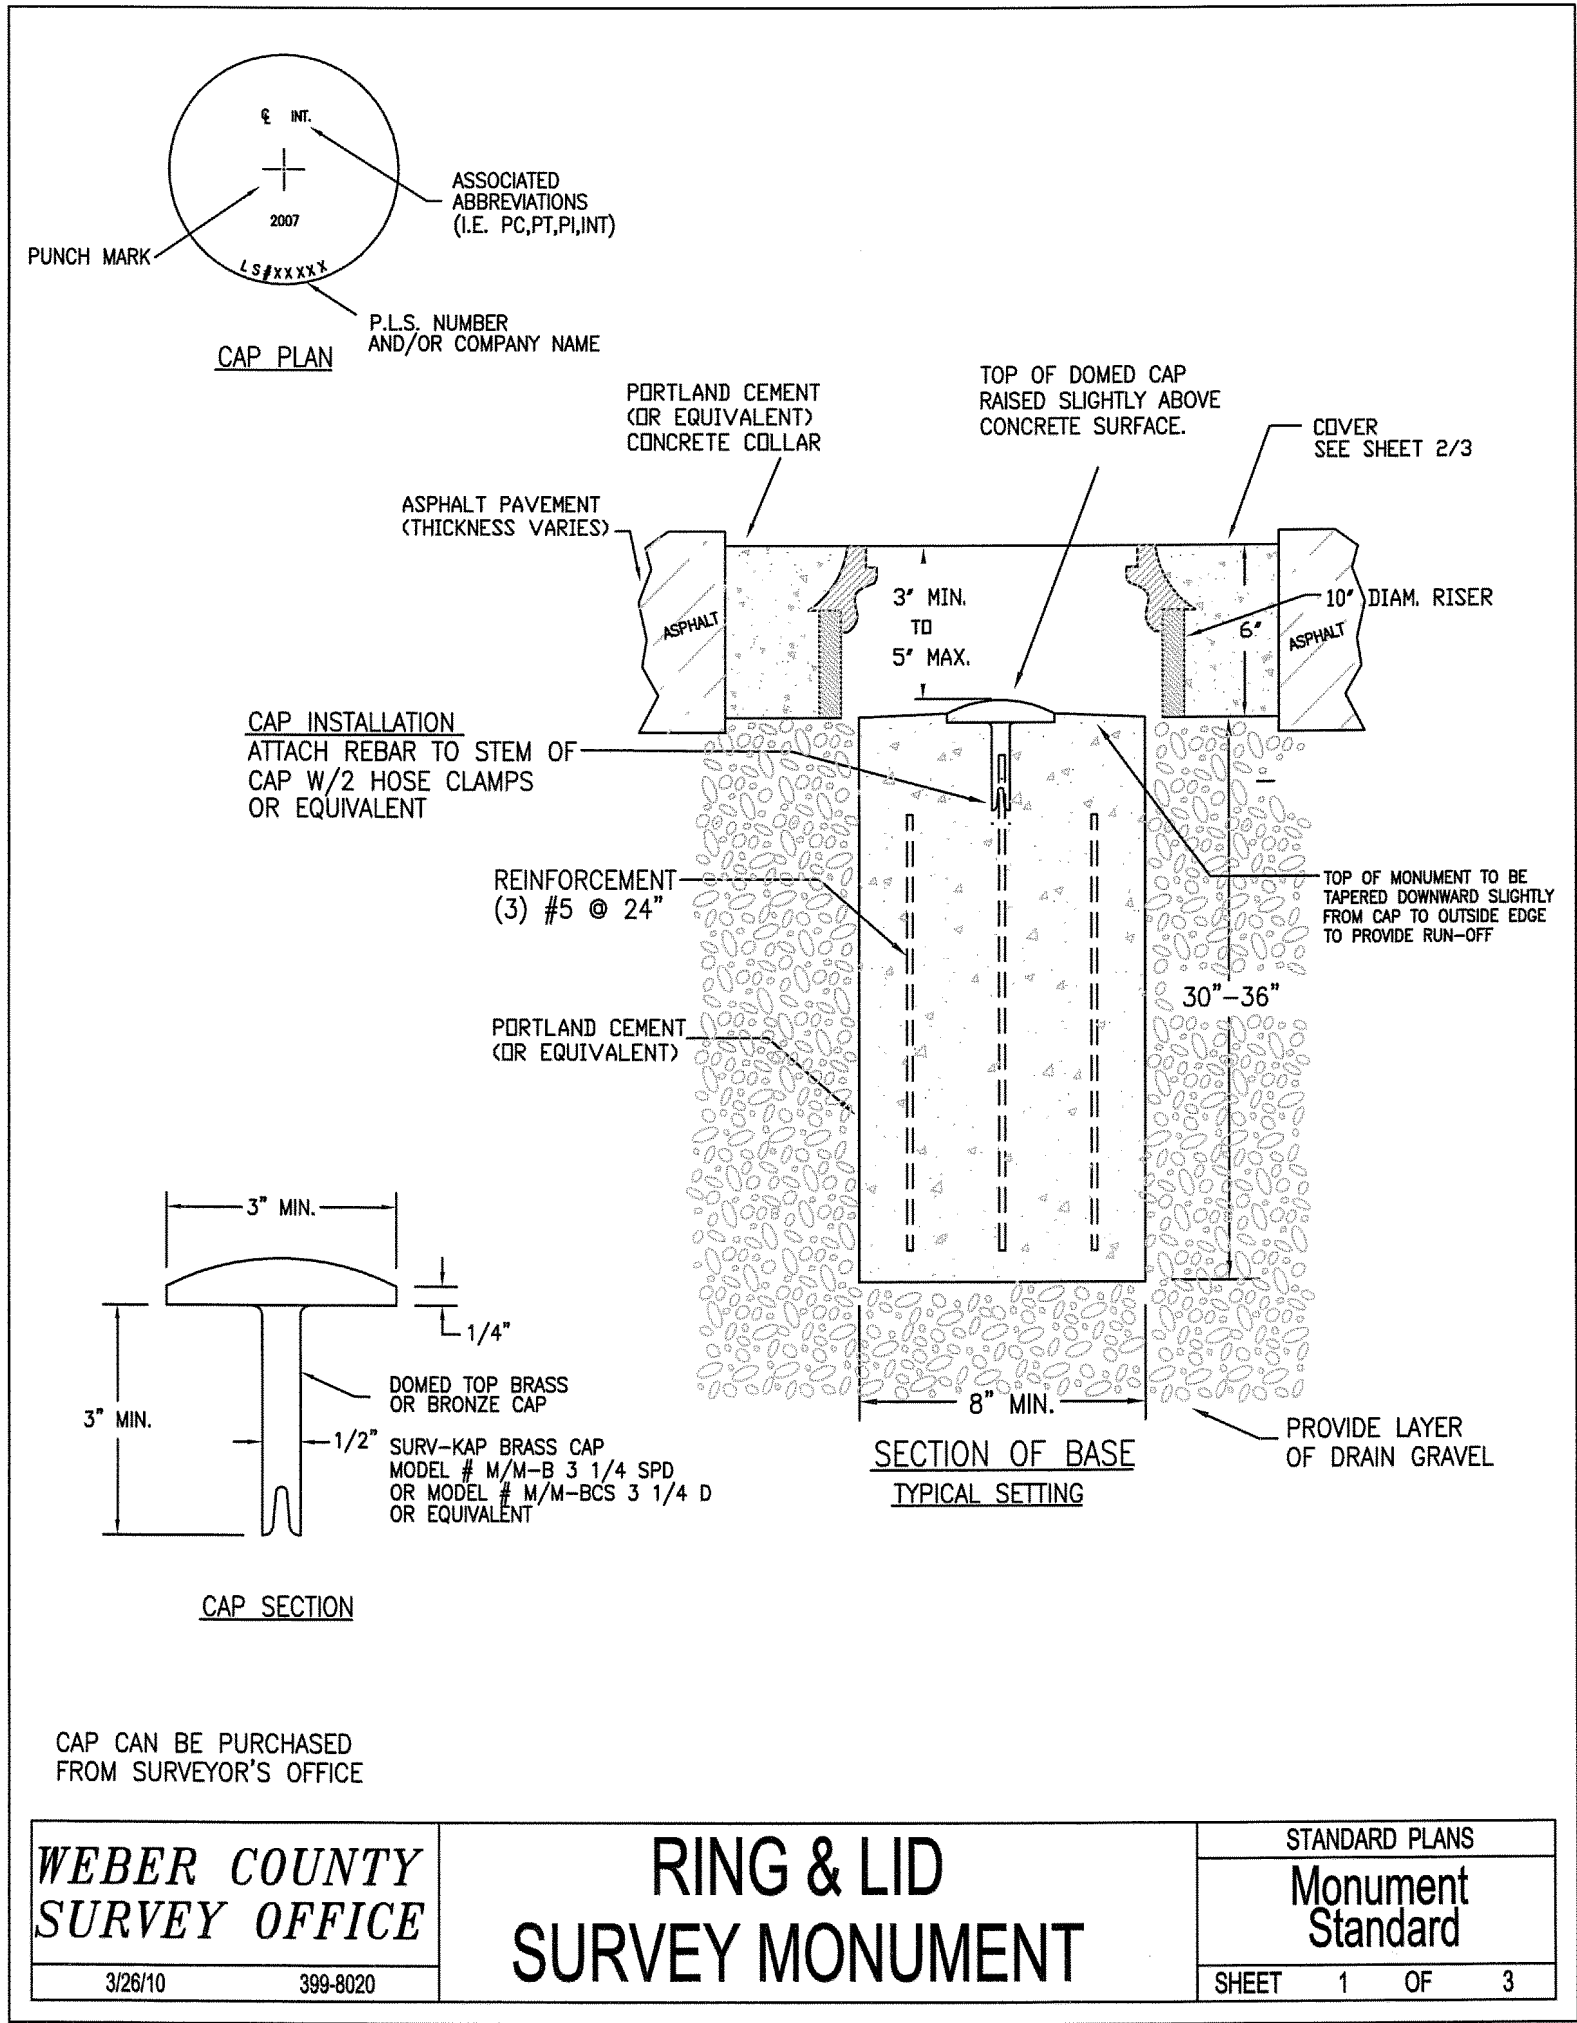

NV5
BEYOND ENGINEERING

6217 SOUTH STATE STREET, SUITE 300
801743.8800 TEL. 801743.0800 FAX

MURRAY, UT 8407
WWW.NV5.COM

SUMMIT PASS & SPRING PARK CONSTR.
MISCELLANEOUS DETAILS

PREPARED FOR: SUMMIT, LLC

DATE SUBMITTED: 03/22/2013

NO.	BY	DATE	REVISIONS

The engineer preparing these plans will not be responsible for, or liable for, unauthorized changes to or uses of these plans, or for any damages or claims resulting from such changes or uses, and must be approved by the preparer of these plans.

SHEET NUMBER
5.20

SCALE
VERTICAL: 1"= N/A
HORIZONTAL: 1"= N/A

JOB NUMBER
SLB079306