

STAGHEAD RANCH

Tel: (604) 744-4077
Toll Free: 1(855)253-0211
Email: info@quinis.net
Web: www.quinis.net

DRAWING REVISIONS		
#	ISSUED FOR:	DATE
1	DRIVEWAY REV.	FEB. 9/23
2	MONITOR WINDOW REV.	NOV. 14/23
3	STEEL FRAMING REV.	OCT. 1/23
4	TACK LAYOUT REVISION	AUG. 4/23

DRAWING LIST	
A0-0	COVER SHEET
A2-0	SITE PLAN
A3-0	OVERALL FLOOR PLAN
A4-0	OVERALL FOUNDATION PLAN
A4-1	ARENA FOUNDATION PLAN
A4-2	FOUNDATION PLAN STAFF RM. & TACK
A4-3	FOUNDATION PLAN FRONT ENTRY
A4-4	FOUNDATION PLAN - NORTH AND SOUTH WING
A5-0	BARN COLUMN LAYOUT
A5-1	ARENA COLUMN LAYOUT
A6-0	ARENA FLOOR PLAN
A6-1	BARN FLOOR PLAN
A6-2	TACK AREA BARN FLOOR PLAN
A6-3	FRONT ENTRY BARN FLOOR PLAN
A6-4	NORTH WING FLOOR PLAN
A6-5	SOUTH WING FLOOR PLAN
A7-0	BARN REFLECTED CEILING PLAN
A8-0	ROOF PLAN
A9-0	BUILDING ELEVATIONS
A9-1	BUILDING ELEVATIONS
A9-2	BUILDING ELEVATIONS
A9-3	BUILDING ELEVATIONS
A10-0	BUILDING SECTIONS
A10-1	BUILDING SECTIONS
A10-2	BUILDING SECTIONS
A10-3	BUILDING SECTIONS
A10-4	BUILDING SECTIONS
A10-5	BUILDING SECTIONS
A10-6	ARENA BUILDING SECTION
A10-7	ARENA BUILDING SECTIONS
A11-0	DOORS & WINDOWS
A11-1	ROOM FINISHING

STAGHEAD STABLES
& ARENA

4194 950 N
OGDEN, UTAH

DRAWING TITLE
COVER SHEET

SCALE:
DATE: FEBRUARY 9, 2024
DRAWN: JPU CHECKED: EAN

PROJ. NO. Q22-145


SHEET NO. A0-0

CONSULTANTS:

QUINIS EQUESTRIAN
DBA
QUINIS DESIGN WORKS

Drawings are to be read in conjunction with each other, any discrepancies found on any drawings are to be reported to the architect before commencing work. Contractors are responsible to ensure that all work is executed to the requirements of the latest edition of the Building Code, and By Laws applicable to the local governing jurisdiction in which the drawings are addressed to.

© COPYRIGHT. ALL RIGHTS RESERVED

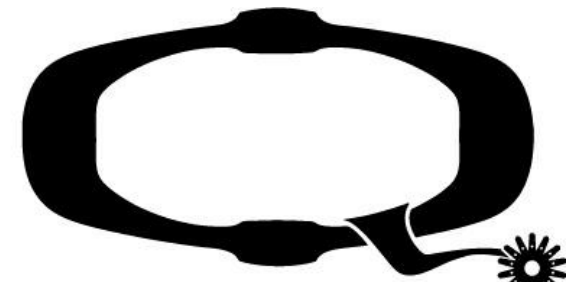

QUINIS
EQUESTRIAN

142b - 30722 Marshall Rd.
Abbotsford, BC

Tel: (604) 744-4077
Toll Free: 1(855)253-0211
Email: info@quinis.net
Web: www.quinis.net

DRAWING REVISIONS

#	ISSUED FOR:	DATE
1	DRIVEWAY REV.	FEB. 9/23
2	MONITOR WINDOW REV.	NOV. 14/23
3	STEEL FRAMING REV.	OCT. 1/23
4	TACK LAYOUT REVISION	AUG. 4/23

DRAWING LIST

STAGHEAD STABLES
& ARENA
4194 950 N
OGDEN, UTAH

DRAWING TITLE
SITE PLAN

SCALE: As indicated
DATE: FEBRUARY 9, 2024
DRAWN: JPU CHECKED: EAN

PROJ. NO. Q22-145


SHEET NO. A2-0

CONSULTANTS:



QUINIS EQUESTRIAN
DBA
QUINIS DESIGN WORKS

Drawings are to be read in conjunction with each other, any discrepancies found on any drawings are to be reported to the architect before commencing work. Contractors are responsible to ensure that all work is executed to the requirements of the latest edition of the Building Code, and By Laws applicable to the local governing jurisdiction in which the drawings are addressed to.

© COPYRIGHT. ALL RIGHTS RESERVED

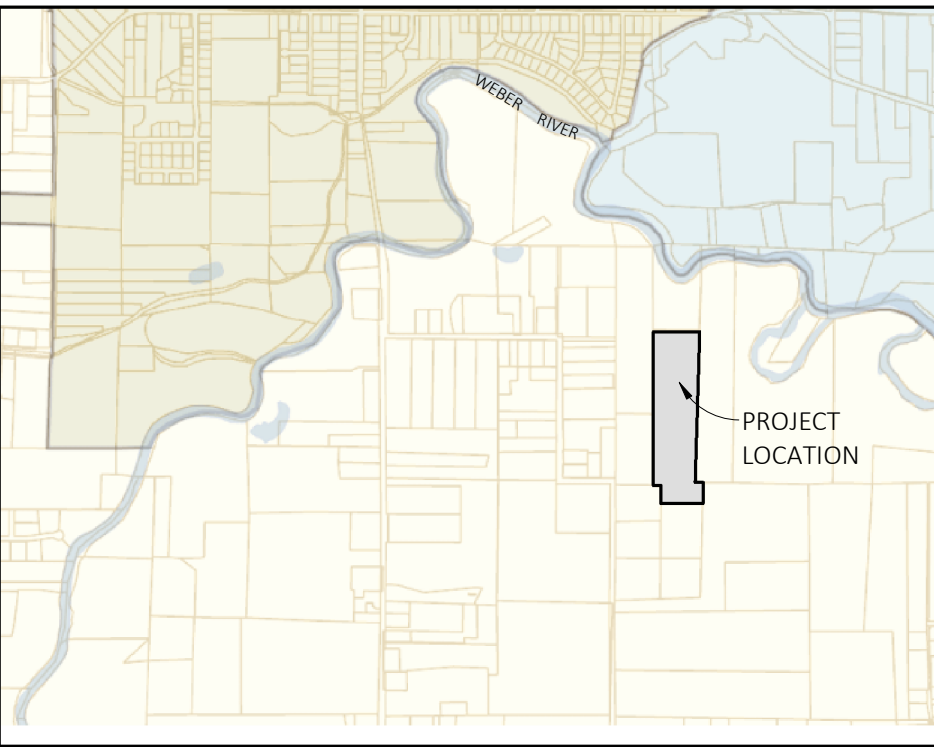


VICINITY MAP

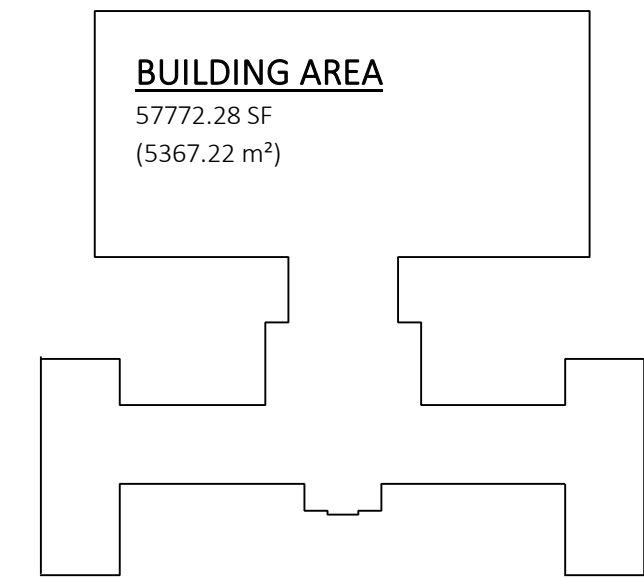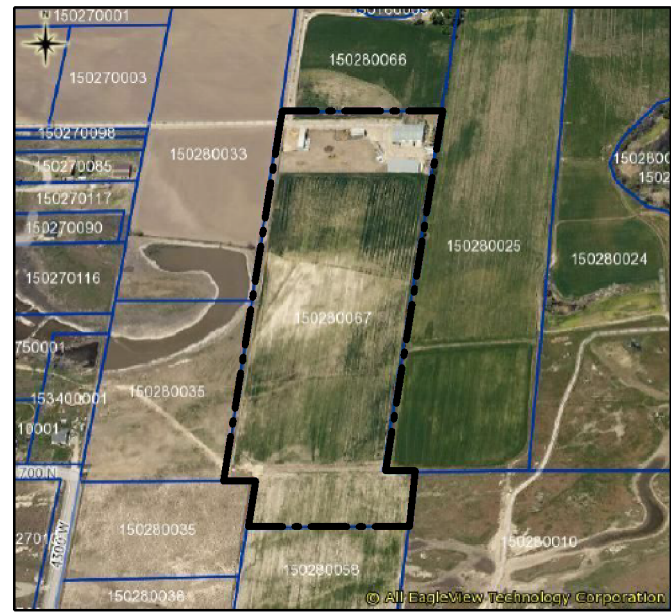

FACILITY AREA PLAN

SCALE: 1" = 100'-0"

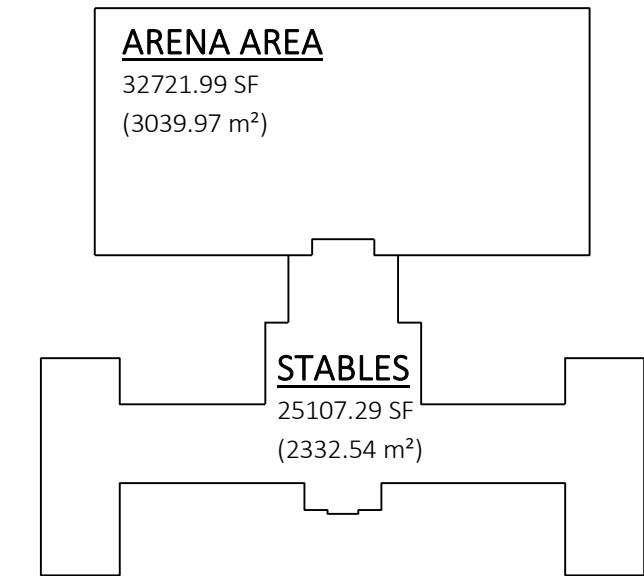


AREA PLAN

SCALE: 1" = 100'-0"


SITE LEGEND

EXISTING GRADE CONTOURS	
PROPOSED GRADE CONTOURS	
PROPERTY LINE	
LINE OF SETBACKS	
LINE OF EXISTING BUILDINGS	
LINE OF EASEMENT	
SEPTIC LINES	
WATER LINES	
EXISTING GRADE ELEVATIONS	EG -
PROPOSED GRADE ELEVATIONS	PG -
HYDRANT	

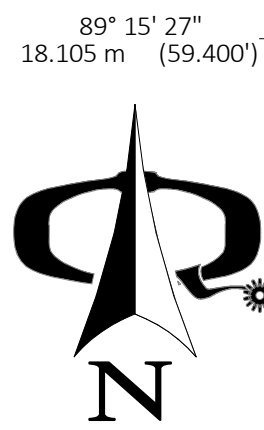

OVERALL SITE PLAN

SCALE: 1" = 100'-0"

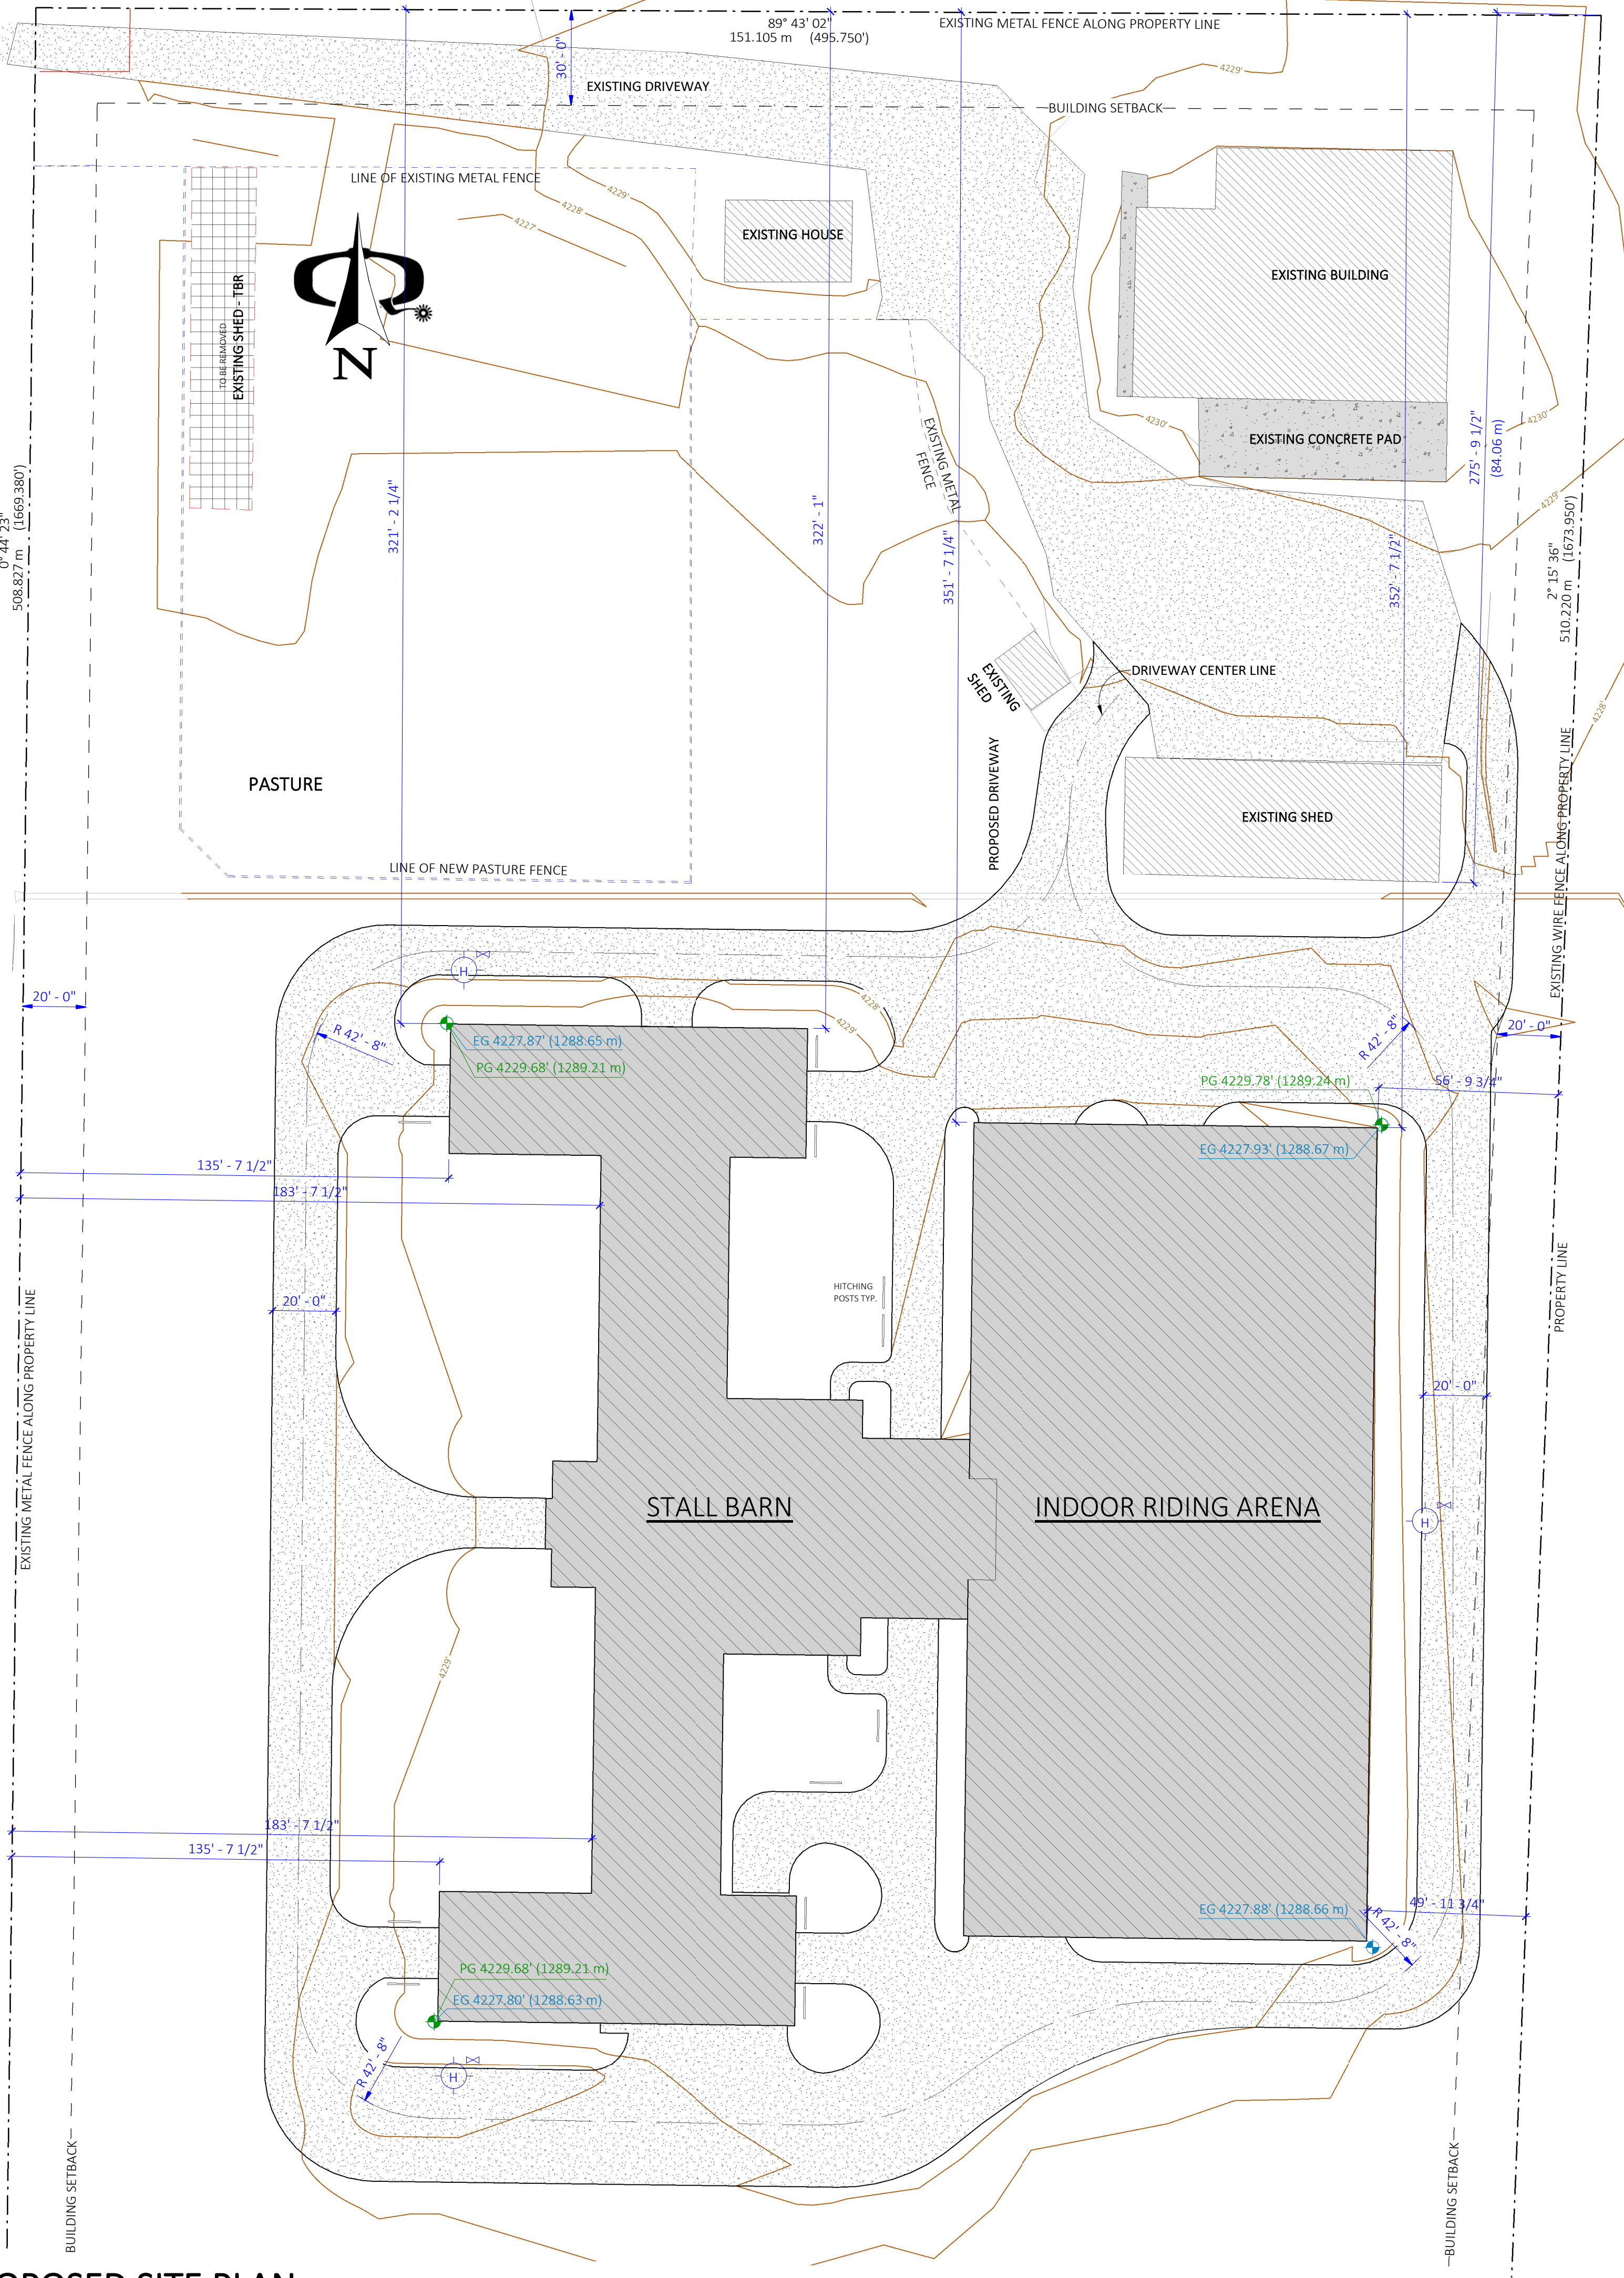

PROPOSED SITE PLAN

SCALE: 1/32" = 1'-0"



QUINIS
EQUESTRIAN

142b – 30722 Marshall Rd.
Abbotsford, BC

Tel: (604) 744-4077
Toll Free: 1(855)253-0211
Email: info@quinis.net
Web: www.quinis.net

DRAWING REVISIONS		
#	ISSUED FOR:	DATE
2	MONITOR WINDOW REV.	NOV. 14/23
3	STEEL FRAMING REV.	OCT. 1/23
4	TACK LAYOUT REVISION	AUG. 4/23

DRAWING LIST	
A0-0	COVER SHEET
A2-0	SITE PLAN
A3-0	OVERALL FLOOR PLAN
A4-0	OVERALL FOUNDATION PLAN
A4-1	ARENA FOUNDATION PLAN
A4-2	FOUNDATION PLAN STAFF RM. & TACK
A4-3	FOUNDATION PLAN FRONT ENTRY
A4-4	FOUNDATION PLAN - NORTH AND SOUTH WING
A5-0	BARN COLUMN LAYOUT
A5-1	ARENA COLUMN LAYOUT
A6-0	ARENA FLOOR PLAN
A6-1	BARN FLOOR PLAN
A6-2	TACK AREA BARN FLOOR PLAN
A6-3	FRONT ENTRY BARN FLOOR PLAN
A6-4	NORTH WING FLOOR PLAN
A6-5	SOUTH WING FLOOR PLAN
A7-0	BARN REFLECTED CEILING PLAN
A8-0	ROOF PLAN
A8-0	BUILDING ELEVATIONS
A8-1	BUILDING ELEVATIONS
A8-2	BUILDING ELEVATIONS
A8-3	BUILDING ELEVATIONS
A10-0	BUILDING SECTIONS
A10-1	BUILDING SECTIONS
A10-2	BUILDING SECTIONS
A10-3	BUILDING SECTIONS
A10-4	BUILDING SECTIONS
A10-5	BUILDING SECTIONS
A10-6	ARENA BUILDING SECTION
A10-7	ARENA BUILDING SECTIONS
A11-0	DOORS & WINDOWS
A11-1	ROOM FINISHING

STAGHEAD STABLES
& ARENA
4194 950 N
OGDEN, UTAH

DRAWING TITLE
OVERALL FLOOR PLAN

SCALE: 1/16" = 1'-0"
DATE: FEBRUARY 9, 2024
DRAWN: JPU CHECKED: EAN


PROJ. NO. Q22-145
SHEET NO. A3-0

CONSULTANTS:

QUINIS EQUESTRIAN
DBA
QUINIS DESIGN WORKS


Drawings are to be read in conjunction with each other, any discrepancies found on any drawings are to be reported to the architect before commencing work. Contractors are responsible to ensure that all work is executed to the requirements of the latest edition of the Building Code, and By Laws applicable to the local governing jurisdiction in which the drawings are addressed to.

© COPYRIGHT. ALL RIGHTS RESERVED

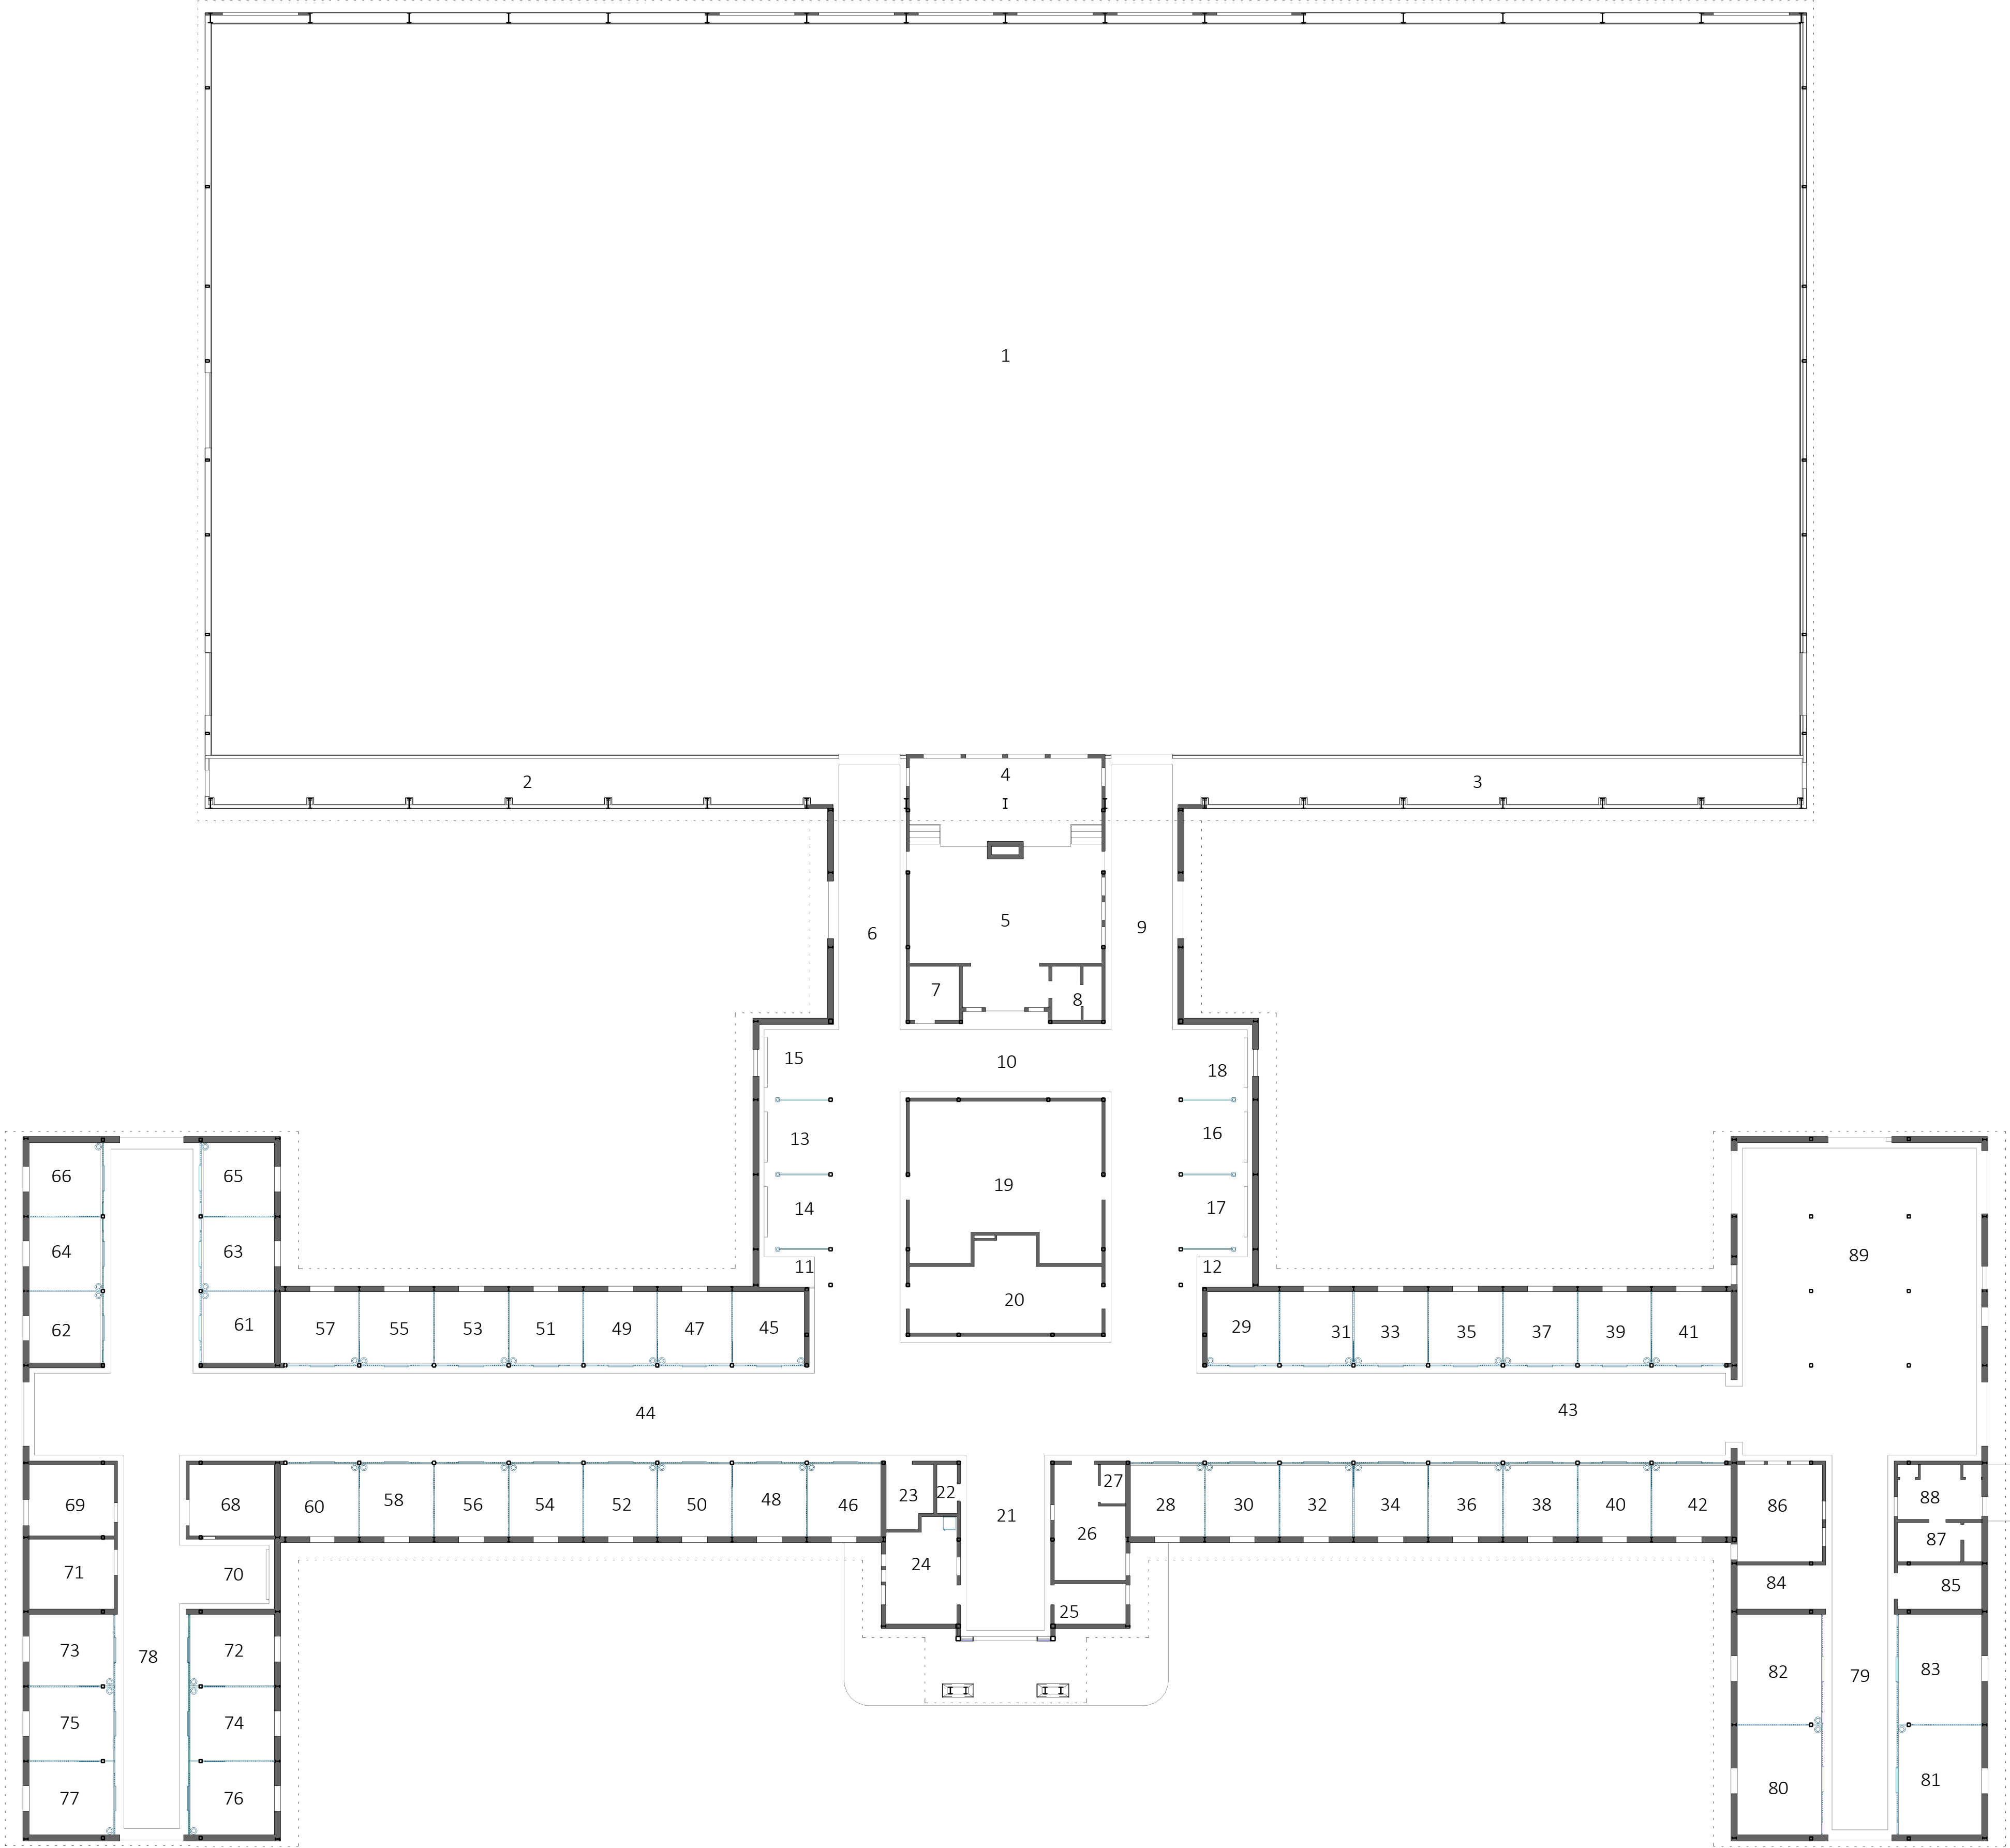

MAIN FLOOR PLAN

SCALE: 1/16" = 1'-0"

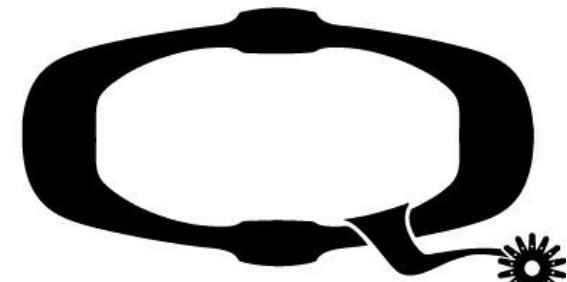

QUINIS
EQUESTRIAN

142b - 30722 Marshall Rd.
Abbotsford, BC

Tel: (604) 744-4077
Toll Free: 1(855)253-0211
Email: info@quinis.net
Web: www.quinis.net

DRAWING REVISIONS		
#	ISSUED FOR:	DATE
2	MONITOR WINDOW REV.	NOV. 14/23
3	STEEL FRAMING REV.	OCT. 1/23
4	TACK LAYOUT REVISION	AUG. 4/23

DRAWING LIST	
A0-0	COVER SHEET
A2-0	SITE PLAN
A3-0	OVERALL FLOOR PLAN
A4-0	OVERALL FOUNDATION PLAN
A4-1	ARENA FOUNDATION PLAN
A4-2	FOUNDATION PLAN STAFF RM. & TACK
A4-3	FOUNDATION PLAN FRONT ENTRY
A4-4	FOUNDATION PLAN - NORTH AND SOUTH WING
A5-0	BARN COLUMN LAYOUT
A5-1	ARENA COLUMN LAYOUT
A6-0	ARENA FLOOR PLAN
A6-1	BARN FLOOR PLAN
A6-2	TACK AREA BARN FLOOR PLAN
A6-3	FRONT ENTRY BARN FLOOR PLAN
A6-4	NORTH WING FLOOR PLAN
A6-5	SOUTH WING FLOOR PLAN
A7-0	BARN REFLECTED CEILING PLAN
A8-0	ROOF PLAN
A9-0	BUILDING ELEVATIONS
A9-1	BUILDING ELEVATIONS
A9-2	BUILDING ELEVATIONS
A9-3	BUILDING ELEVATIONS
A10-0	BUILDING SECTIONS
A10-1	BUILDING SECTIONS
A10-2	BUILDING SECTIONS
A10-3	BUILDING SECTIONS
A10-4	BUILDING SECTIONS
A10-5	BUILDING SECTIONS
A10-6	ARENA BUILDING SECTION
A10-7	ARENA BUILDING SECTIONS
A11-0	DOORS & WINDOWS
A11-1	ROOM FINISHING

STAGHEAD STABLES
& ARENA
4194 950 N
OGDEN, UTAH

DRAWING TITLE
ARENA FLOOR PLAN

SCALE: 1" = 10'-0"
DATE: FEBRUARY 9, 2024
DRAWN: JPU CHECKED: EAN

PROJ. NO. Q22-145


SHEET NO. A6-0

CONSULTANTS:

QUINIS EQUESTRIAN
DBA
QUINIS DESIGN WORKS

Drawings are to be read in conjunction with each other, any discrepancies found on any drawings are to be reported to the architect before commencing work. Contractors are responsible to ensure that all work is executed to the requirements of the latest edition of the Building Code, and By Laws applicable to the local governing jurisdiction in which the drawings are addressed to.

© COPYRIGHT. ALL RIGHTS RESERVED

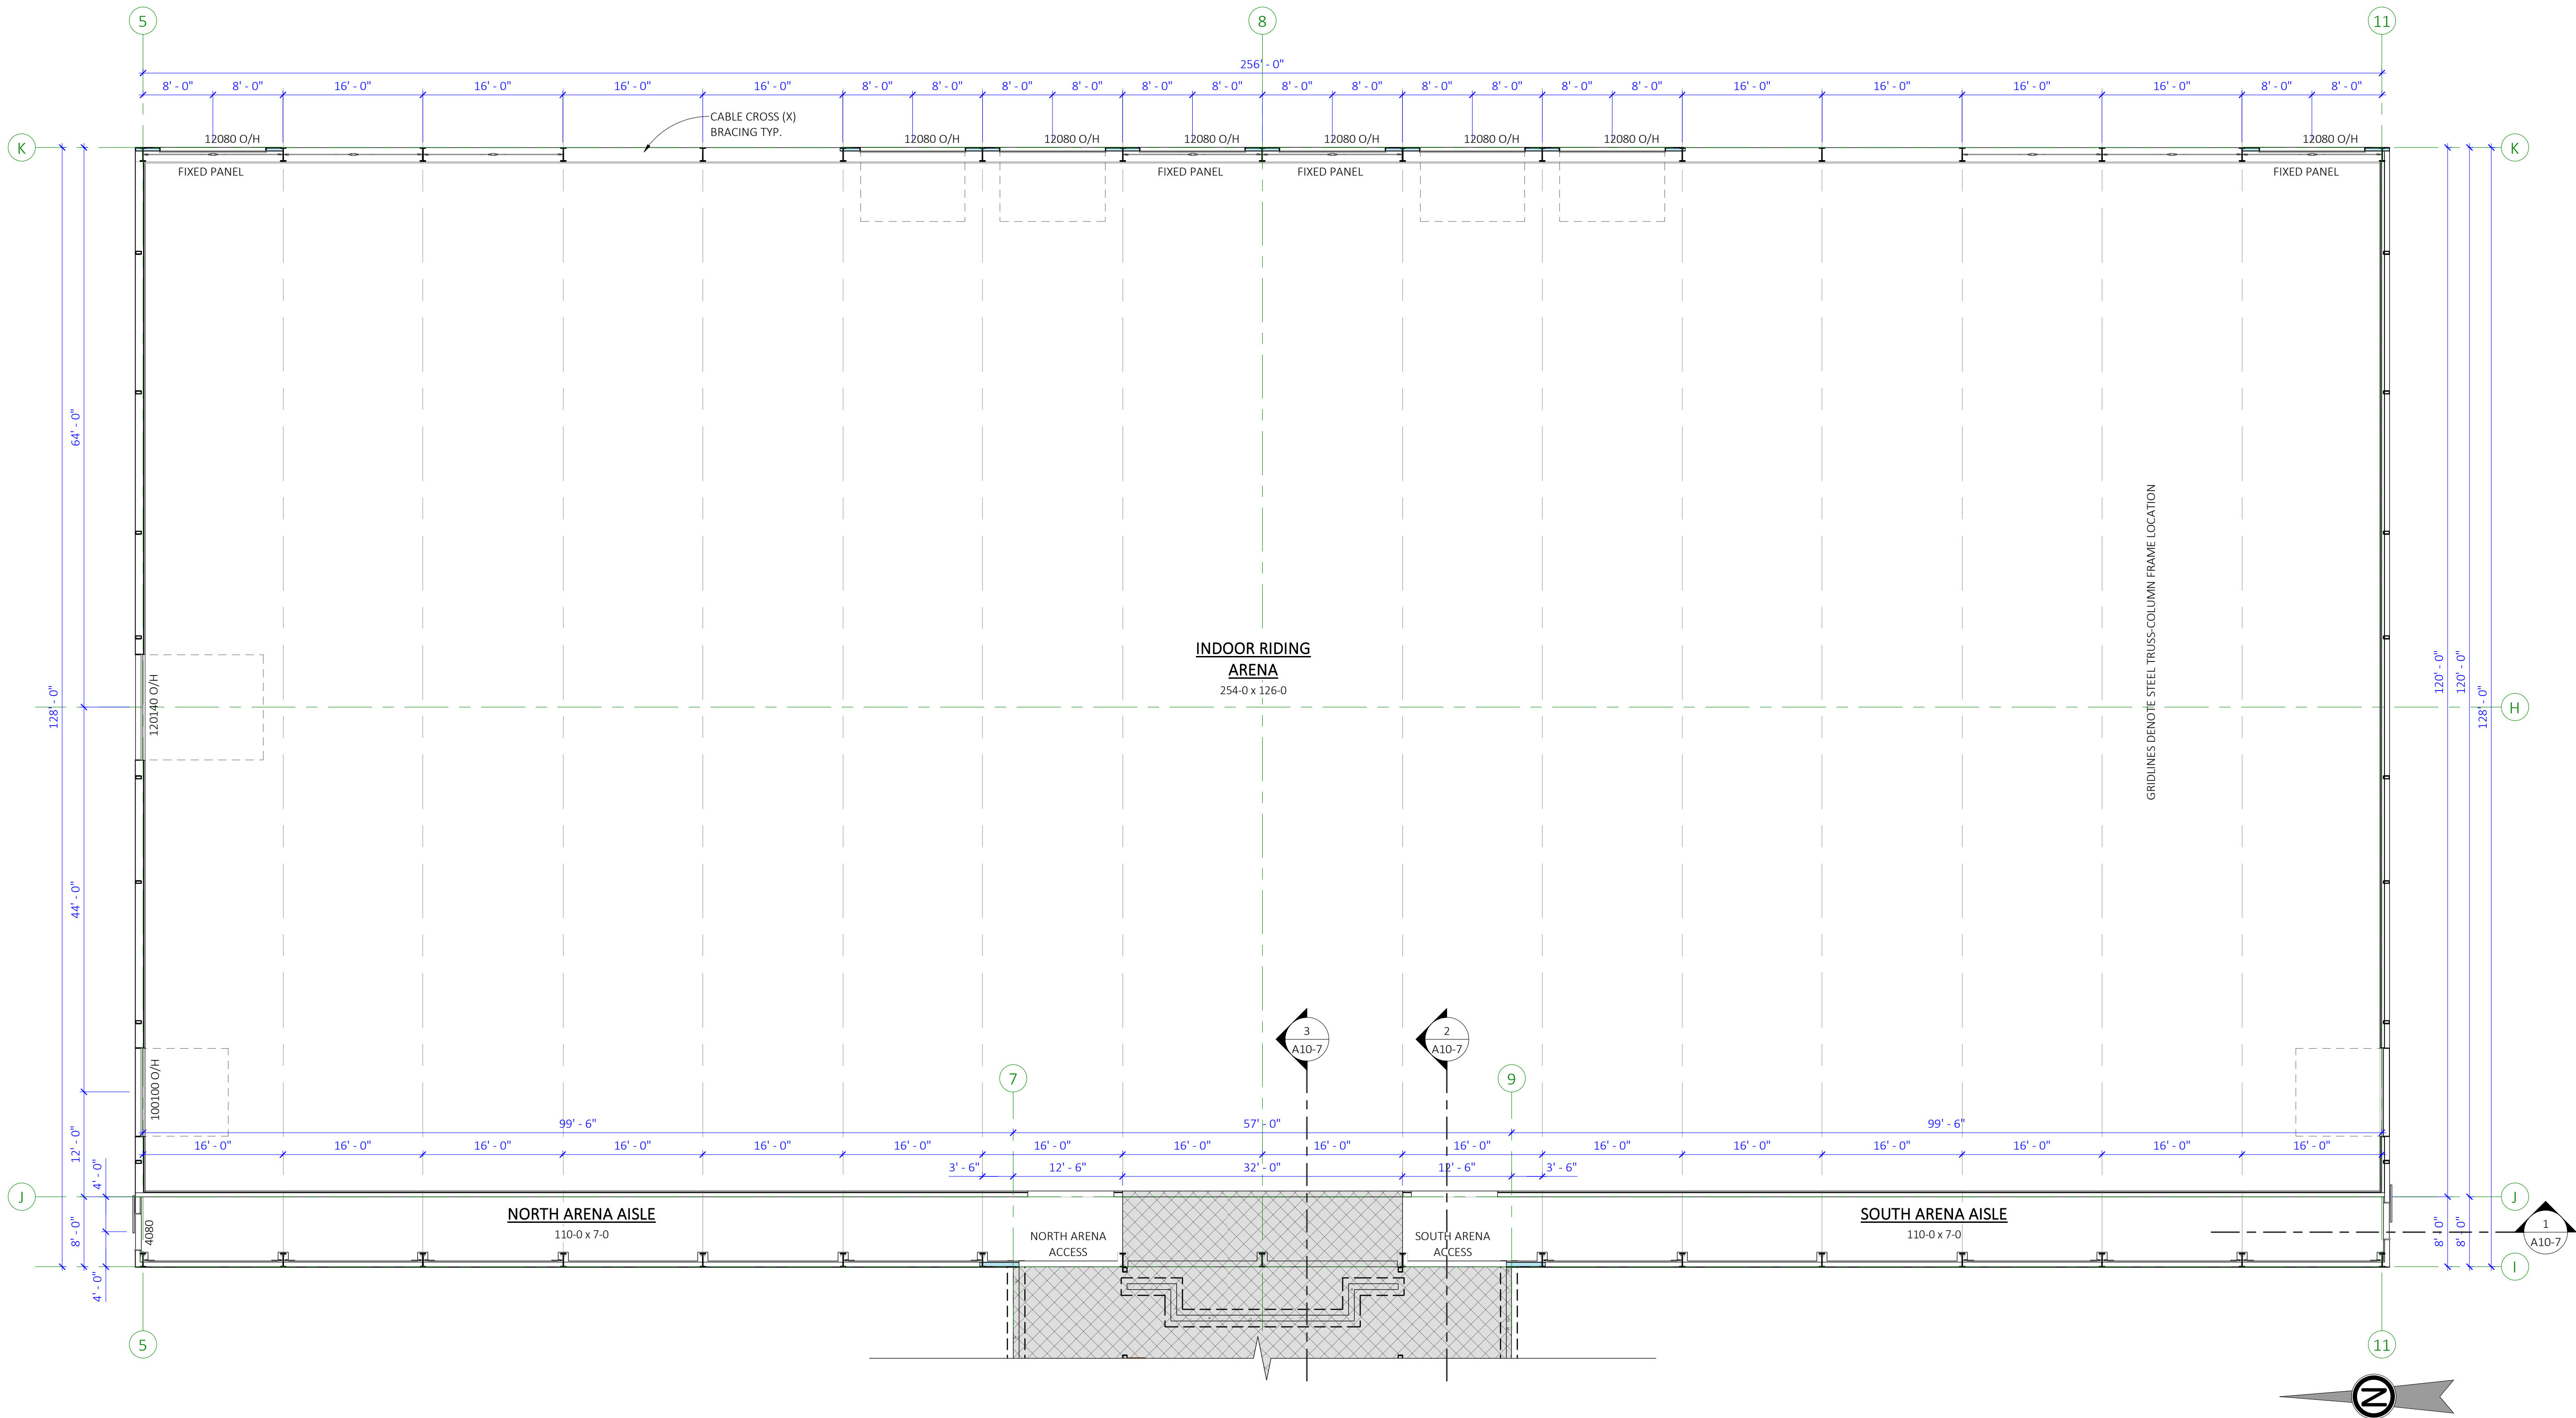

ARENA FOUNDATION PLAN

SCALE: 1" = 10'-0"



QUINIS
EQUESTRIAN

142b - 30722 Marshall Rd.
Abbotsford, BC

Tel: (604) 744-4077
Toll Free: 1(855)253-0211
Email: info@quinis.net
Web: www.quinis.net

DRAWING REVISIONS

#	ISSUED FOR:	DATE
2	MONITOR WINDOW REV.	NOV. 14/23
3	STEEL FRAMING REV.	OCT. 1/23
4	TACK LAYOUT REVISION	AUG. 4/23

DRAWING LIST

A0-0	COVER SHEET
A2-0	SITE PLAN
A3-0	OVERALL FLOOR PLAN
A4-0	OVERALL FOUNDATION PLAN
A4-1	ARENA FOUNDATION PLAN
A4-2	FOUNDATION PLAN STAFF RM. & TACK
A4-3	FOUNDATION PLAN FRONT ENTRY
A4-4	FOUNDATION PLAN - NORTH AND SOUTH WING
A5-0	BARN COLUMN LAYOUT
A5-1	ARENA COLUMN LAYOUT
A6-0	ARENA FLOOR PLAN
A6-1	BARN FLOOR PLAN
A6-2	TACK AREA BARN FLOOR PLAN
A6-3	FRONT ENTRY BARN FLOOR PLAN
A6-4	NORTH WING FLOOR PLAN
A6-5	SOUTH WING FLOOR PLAN
A7-0	BARN REFLECTED CEILING PLAN
A8-0	ROOF PLAN
A9-0	BUILDING ELEVATIONS
A9-1	BUILDING ELEVATIONS
A9-2	BUILDING ELEVATIONS
A9-3	BUILDING ELEVATIONS
A10-0	BUILDING SECTIONS
A10-1	BUILDING SECTIONS
A10-2	BUILDING SECTIONS
A10-3	BUILDING SECTIONS
A10-4	BUILDING SECTIONS
A10-5	BUILDING SECTIONS
A10-6	ARENA BUILDING SECTION
A10-7	ARENA BUILDING SECTIONS
A11-0	DOORS & WINDOWS
A11-1	ROOM FINISHING

STAGHEAD STABLES
& ARENA
4194 950 N
OGDEN, UTAH

DRAWING TITLE
BARN FLOOR PLAN

SCALE: 3/32" = 1'-0"
DATE: FEBRUARY 9, 2024
DRAWN: JPU CHECKED: EAN

PROJ. NO. Q22-145

SHEET NO. A6-1

CONSULTANTS:


QUINIS EQUESTRIAN
DBA
QUINIS DESIGN WORKS

Drawings are to be read in conjunction with each other, any discrepancies found on any drawings are to be reported to the architect before commencing work. Contractors are responsible to ensure that all work is executed to the requirements of the latest edition of the Building Code, and By Laws applicable to the local governing jurisdiction in which the drawings are addressed to.

© COPYRIGHT. ALL RIGHTS RESERVED

BARN FLOOR PLAN

SCALE: 3/32" = 1'-0"

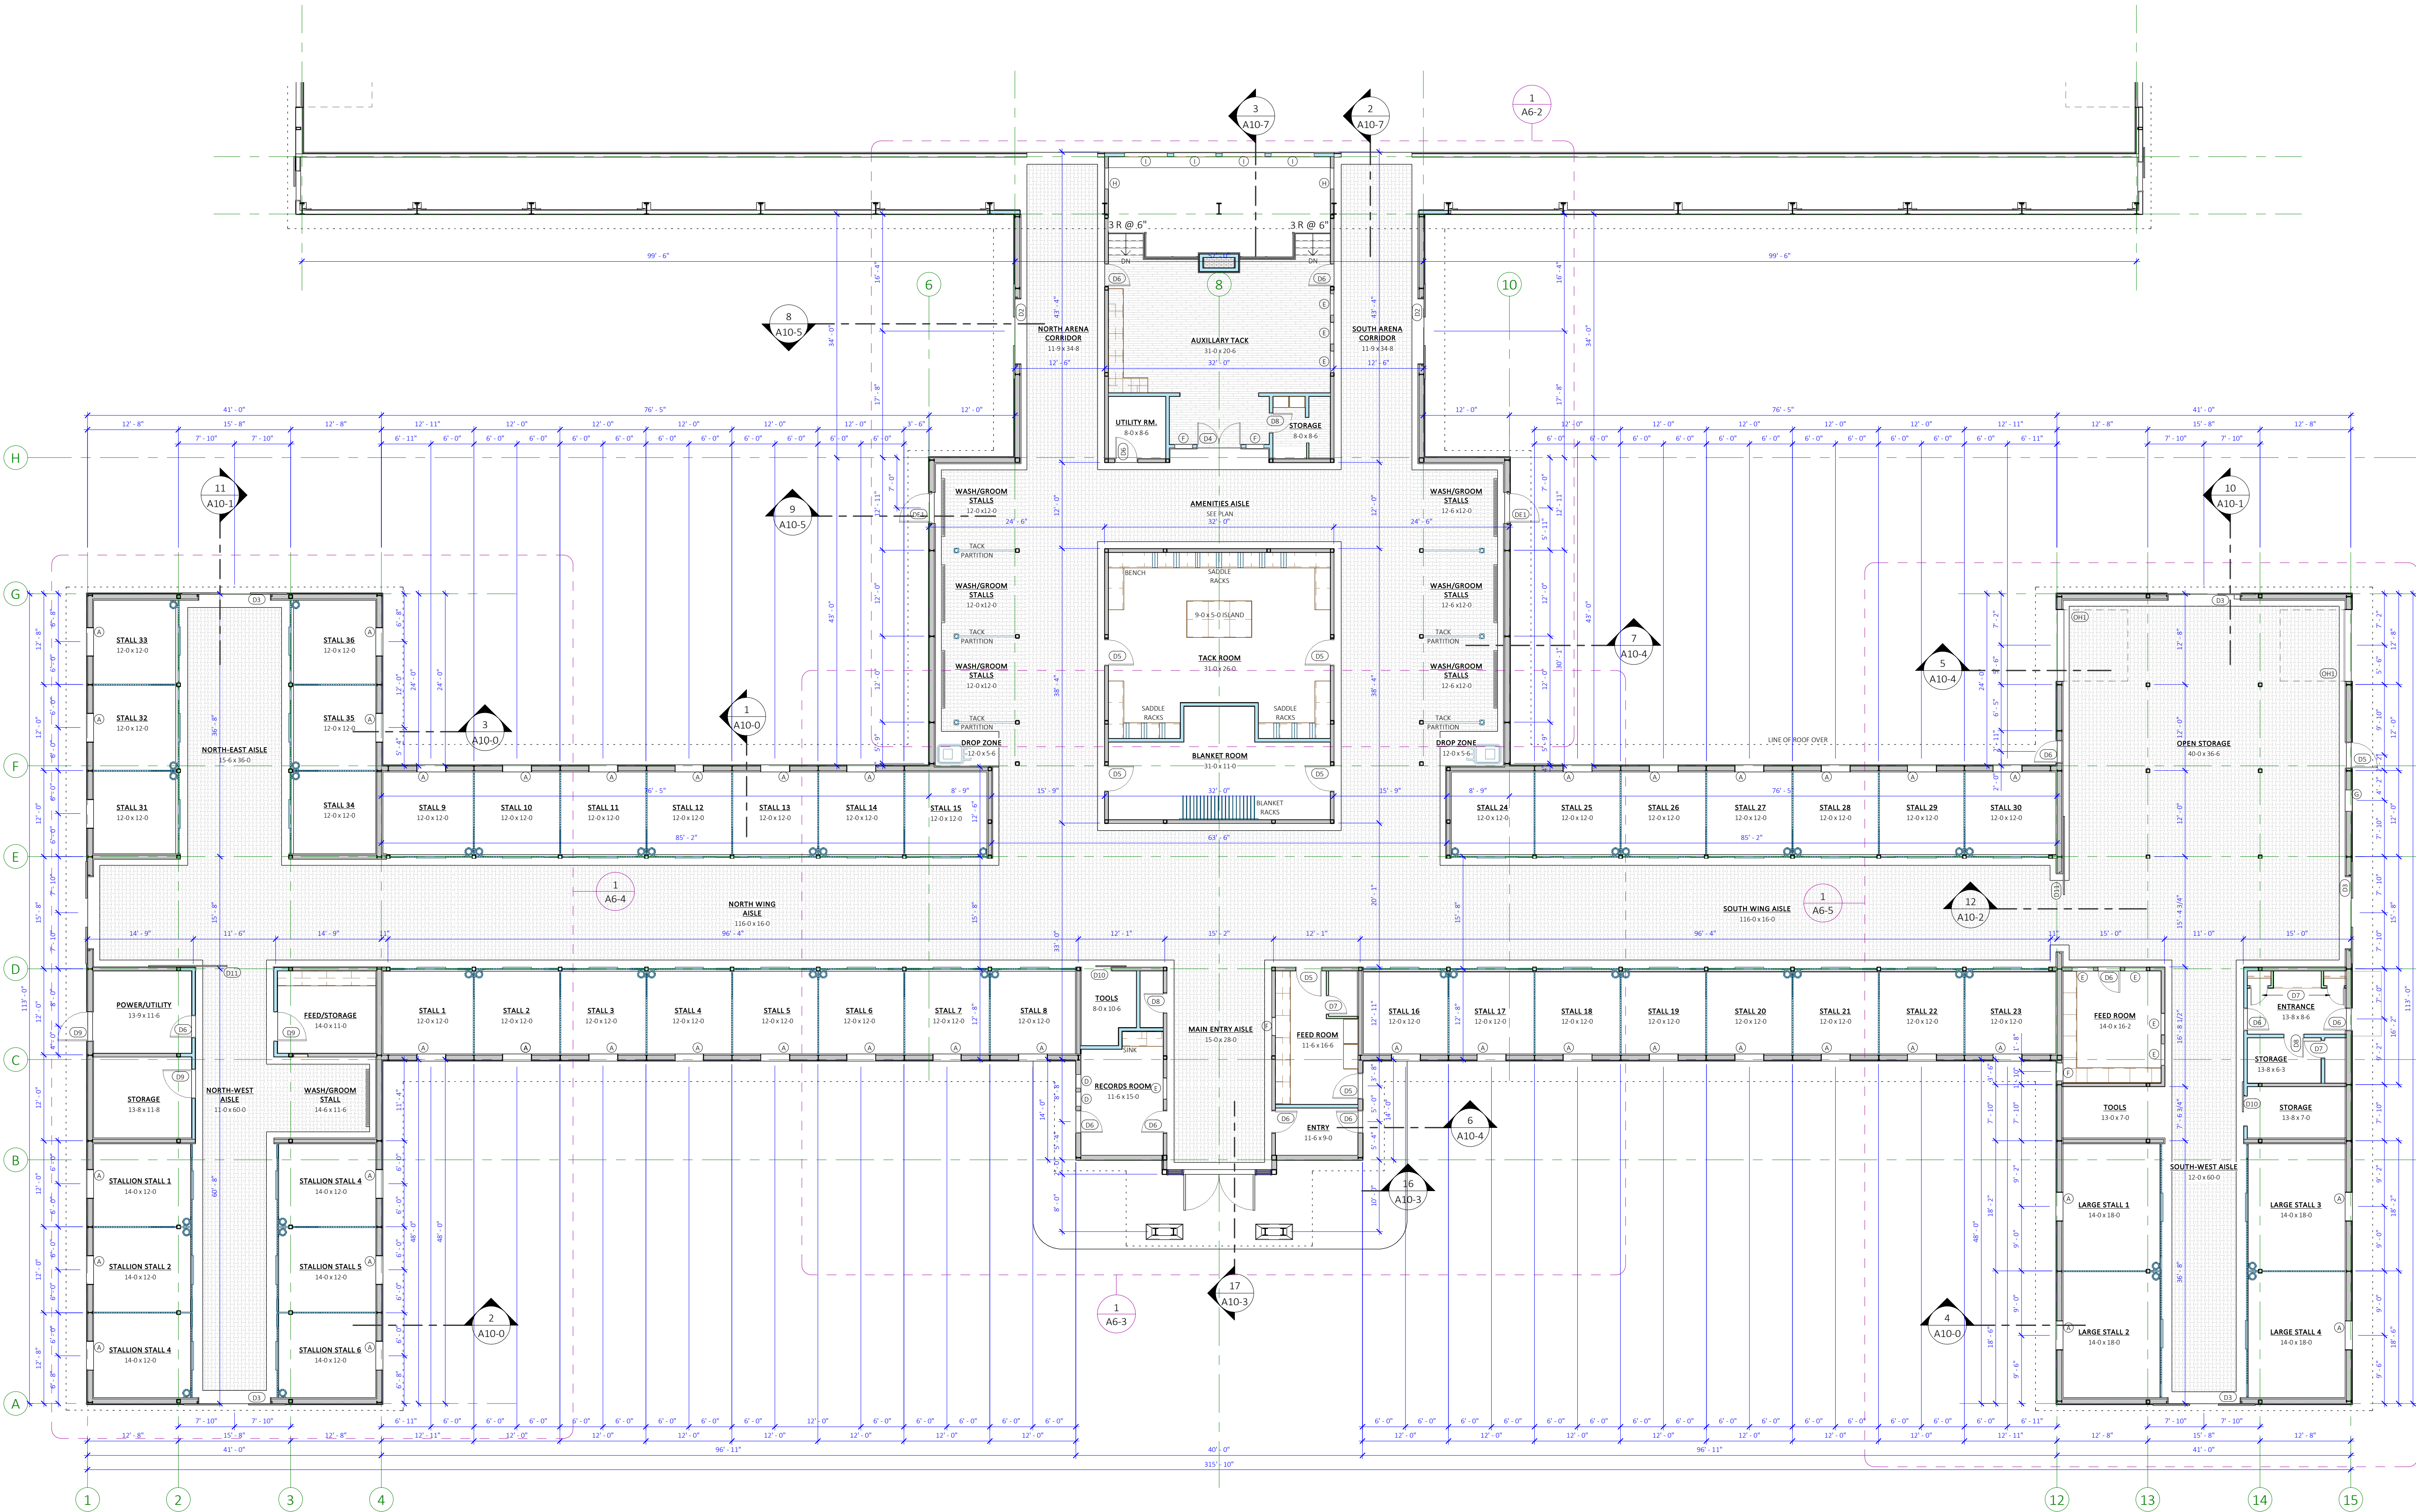



QUINIS
EQUESTRIAN

142b - 30722 Marshall Rd.
Abbotsford, BC

Tel: (604) 744-4077
Toll Free: 1(855)253-0211
Email: info@quinis.net
Web: www.quinis.net

DRAWING REVISIONS

#	ISSUED FOR:	DATE
2	MONITOR WINDOW REV.	NOV. 14/23
3	STEEL FRAMING REV.	OCT. 1/23
4	TACK LAYOUT REVISION	AUG. 4/23

DRAWING LIST

A0-0	COVER SHEET
A2-0	SITE PLAN
A3-0	OVERALL FLOOR PLAN
A4-0	OVERALL FOUNDATION PLAN
A4-1	ARENA FOUNDATION PLAN
A4-2	FOUNDATION PLAN STAFF RM. & TACK
A4-3	FOUNDATION PLAN FRONT ENTRY
A4-4	FOUNDATION PLAN - NORTH AND SOUTH WING
A5-0	BARN COLUMN LAYOUT
A5-1	ARENA COLUMN LAYOUT
A6-0	ARENA FLOOR PLAN
A6-1	BARN FLOOR PLAN
A6-2	TACK AREA BARN FLOOR PLAN
A6-3	FRONT ENTRY BARN FLOOR PLAN
A6-4	NORTH WING FLOOR PLAN
A6-5	SOUTH WING FLOOR PLAN
A7-0	BARN REFLECTED CEILING PLAN
A8-0	ROOF PLAN
A9-0	BUILDING ELEVATIONS
A9-1	BUILDING ELEVATIONS
A9-2	BUILDING ELEVATIONS
A9-3	BUILDING ELEVATIONS
A10-0	BUILDING SECTIONS
A10-1	BUILDING SECTIONS
A10-2	BUILDING SECTIONS
A10-3	BUILDING SECTIONS
A10-4	BUILDING SECTIONS
A10-5	BUILDING SECTIONS
A10-6	ARENA BUILDING SECTION
A10-7	ARENA BUILDING SECTIONS
A11-0	DOORS & WINDOWS
A11-1	ROOM FINISHING

STAGHEAD STABLES
& ARENA
4194 950 N
OGDEN, UTAH

DRAWING TITLE
TACK AREA BARN
FLOOR PLAN

SCALE: 1/4" = 1'-0"
DATE: FEBRUARY 9, 2024
DRAWN: JPU CHECKED: EAN

PROJ. NO. Q22-145


SHEET NO. A6-2

CONSULTANTS:

QUINIS EQUESTRIAN
DBA
QUINIS DESIGN WORKS

Drawings are to be read in conjunction with each other, any discrepancies found on any drawings are to be reported to the architect before commencing work. Contractors are responsible to ensure that all work is executed to the requirements of the latest edition of the Building Code, and By Laws applicable to the local governing jurisdiction in which the drawings are addressed to.

© COPYRIGHT. ALL RIGHTS RESERVED

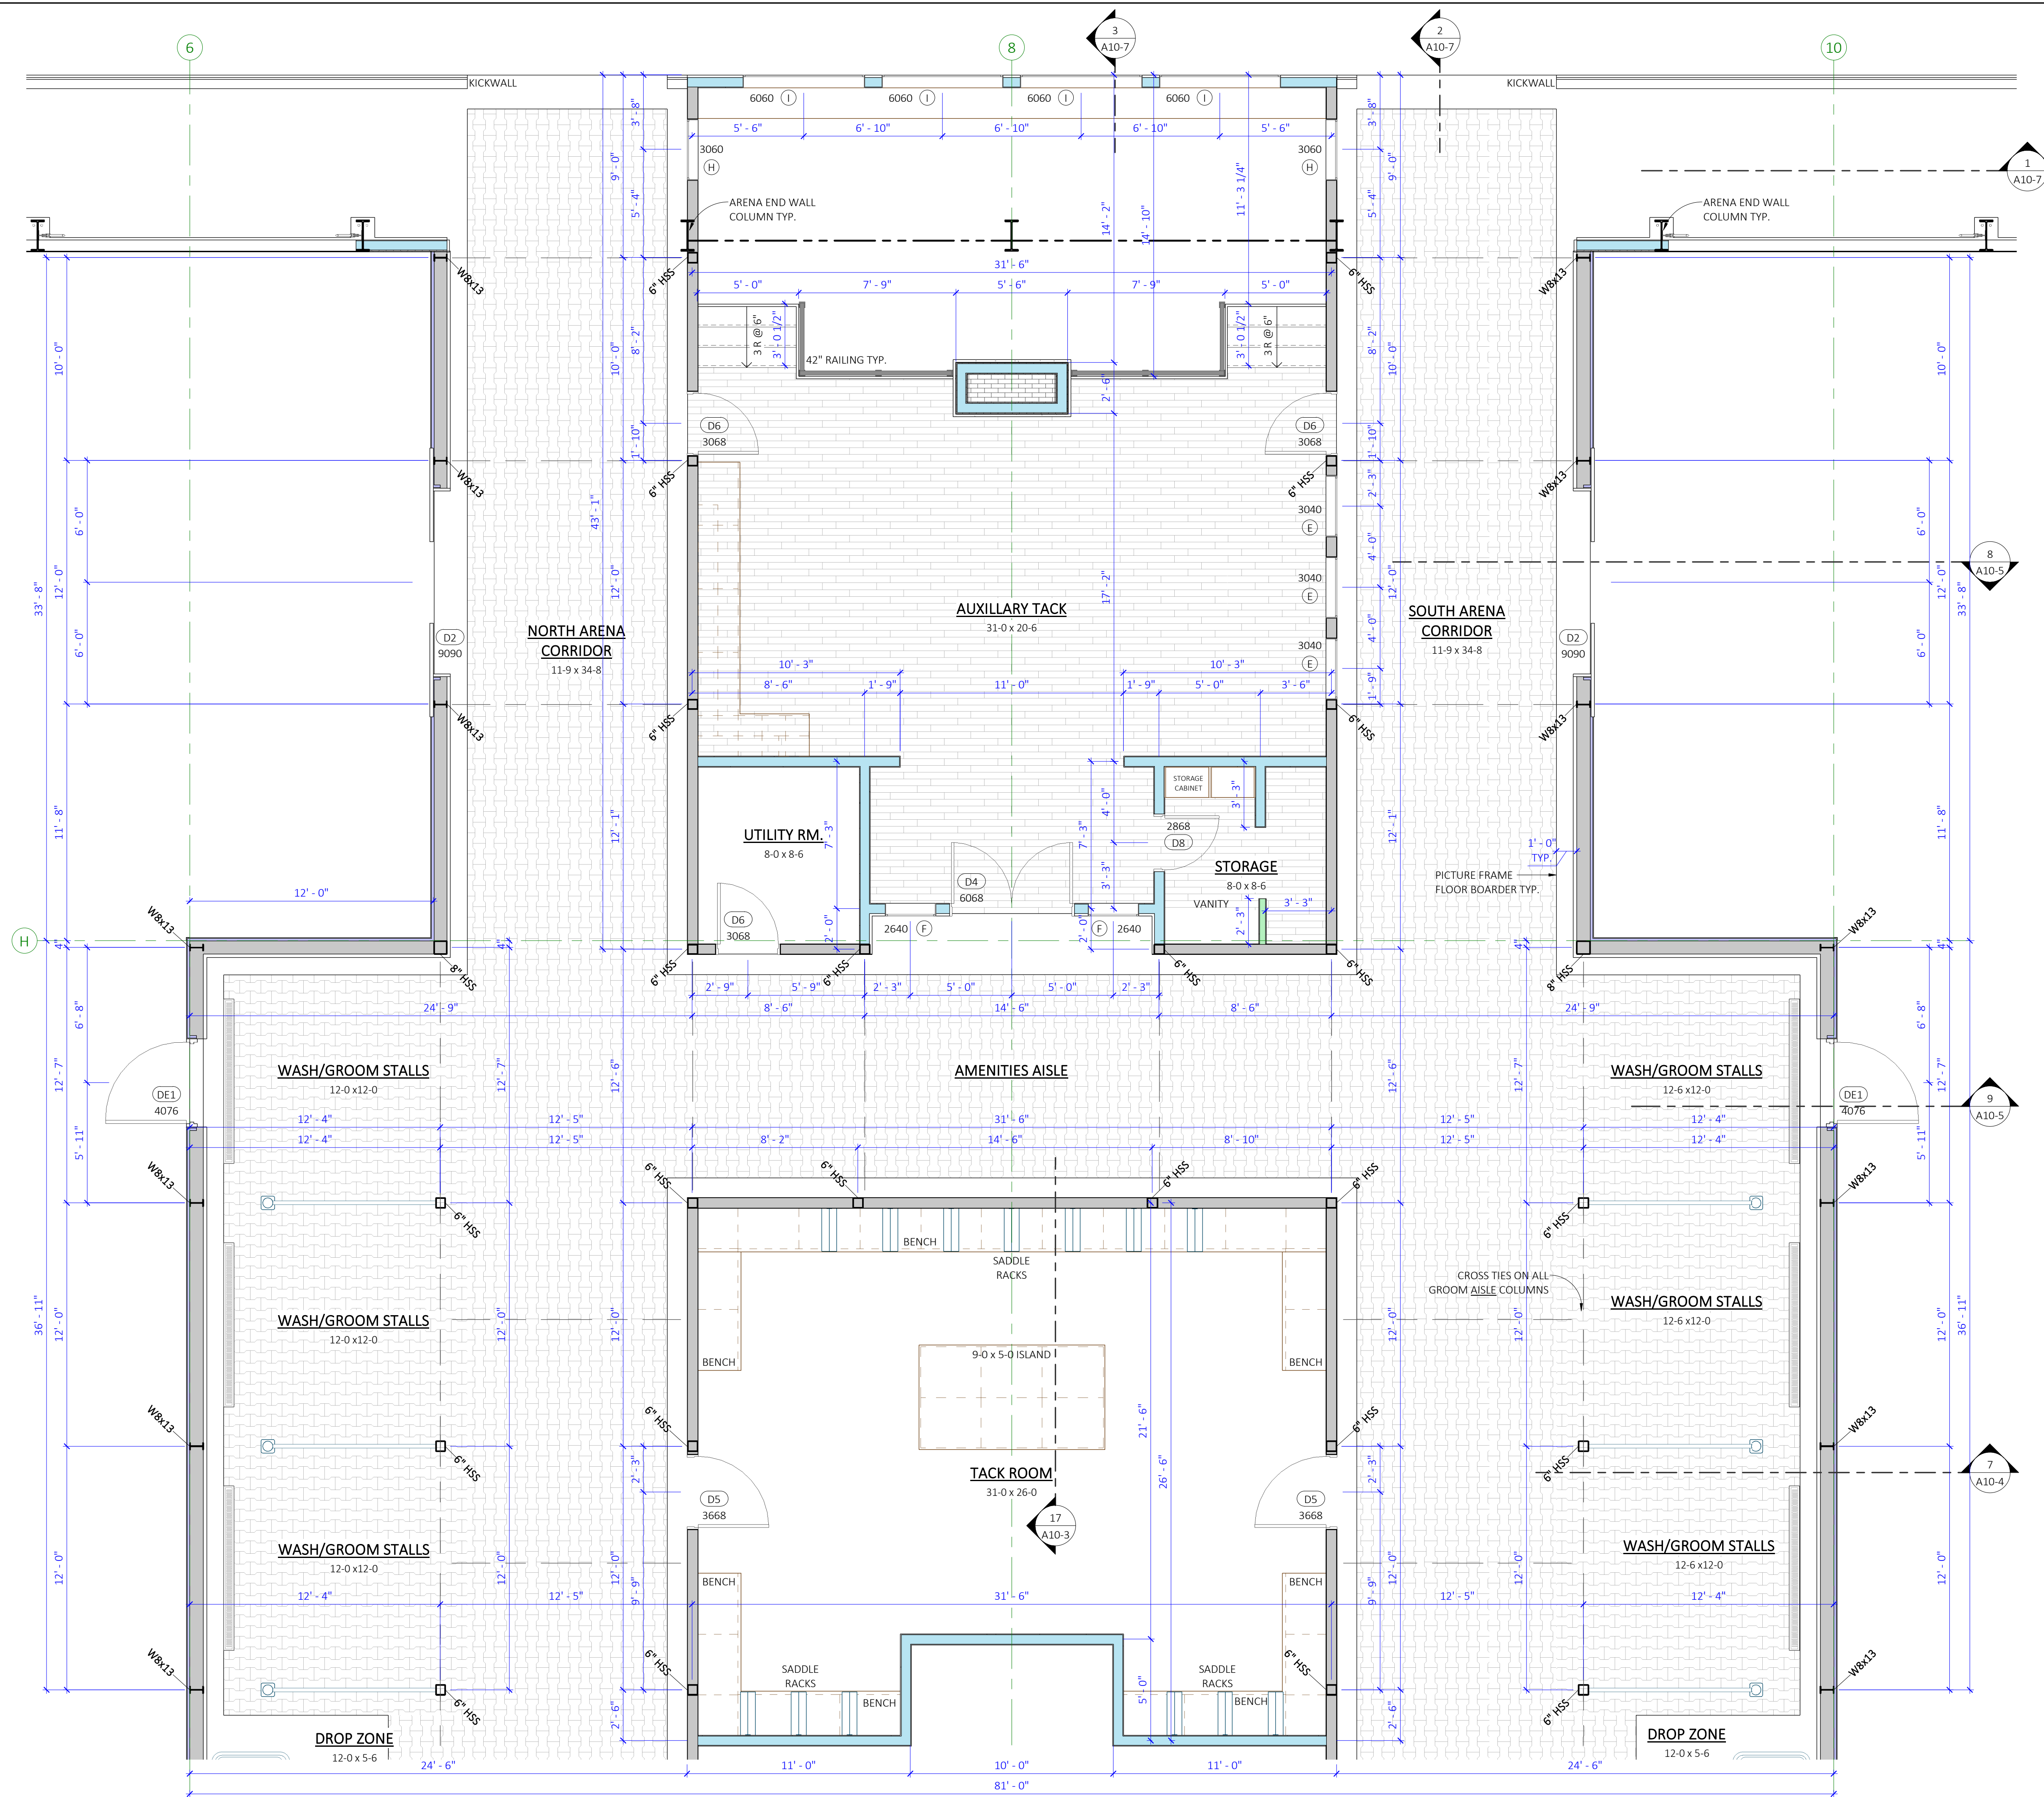



QUINIS
EQUESTRIAN

142b - 30722 Marshall Rd.
Abbotsford, BC

Tel: (604) 744-4077
Toll Free: 1(855)253-0211
Email: info@quinis.net
Web: www.quinis.net

DRAWING REVISIONS

#	ISSUED FOR:	DATE
2	MONITOR WINDOW REV.	NOV. 14/23
3	STEEL FRAMING REV.	OCT. 1/23
4	TACK LAYOUT REVISION	AUG. 4/23

DRAWING LIST

A0-0	COVER SHEET
A2-0	SITE PLAN
A3-0	OVERALL FLOOR PLAN
A4-0	OVERALL FOUNDATION PLAN
A4-1	ARENA FOUNDATION PLAN
A4-2	FOUNDATION PLAN STAFF RM. & TACK
A4-3	FOUNDATION PLAN FRONT ENTRY
A4-4	FOUNDATION PLAN - NORTH AND SOUTH WING
A5-0	BARN COLUMN LAYOUT
A5-1	ARENA COLUMN LAYOUT
A6-0	ARENA FLOOR PLAN
A6-1	BARN FLOOR PLAN
A6-2	TACK AREA BARN FLOOR PLAN
A6-3	FRONT ENTRY BARN FLOOR PLAN
A6-4	NORTH WING FLOOR PLAN
A6-5	SOUTH WING FLOOR PLAN
A7-0	BARN REFLECTED CEILING PLAN
A8-0	ROOF PLAN
A8-1	BUILDING ELEVATIONS
A8-2	BUILDING ELEVATIONS
A8-3	BUILDING ELEVATIONS
A10-0	BUILDING SECTIONS
A10-1	BUILDING SECTIONS
A10-2	BUILDING SECTIONS
A10-3	BUILDING SECTIONS
A10-4	BUILDING SECTIONS
A10-5	BUILDING SECTIONS
A10-6	ARENA BUILDING SECTION
A10-7	ARENA BUILDING SECTIONS
A11-0	DOORS & WINDOWS
A11-1	ROOM FINISHING

**STAGHEAD STABLES
& ARENA**
4194 950 N
OGDEN, UTAH

DRAWING TITLE
FRONT ENTRY BARN
FLOOR PLAN

SCALE: 1/4" = 1'-0"
DATE: FEBRUARY 9, 2024
DRAWN: JPU CHECKED: EAN

PROJ. NO. Q22-145


SHEET NO. A6-3

CONSULTANTS:

QUINIS EQUESTRIAN
DBA
QUINIS DESIGN WORKS


Drawings are to be read in conjunction with each other, any discrepancies found on any drawings are to be reported to the architect before commencing work. Contractors are responsible to ensure that all work is executed to the requirements of the latest edition of the Building Code, and By Laws applicable to the local governing jurisdiction in which the drawings are addressed to.

© COPYRIGHT. ALL RIGHTS RESERVED

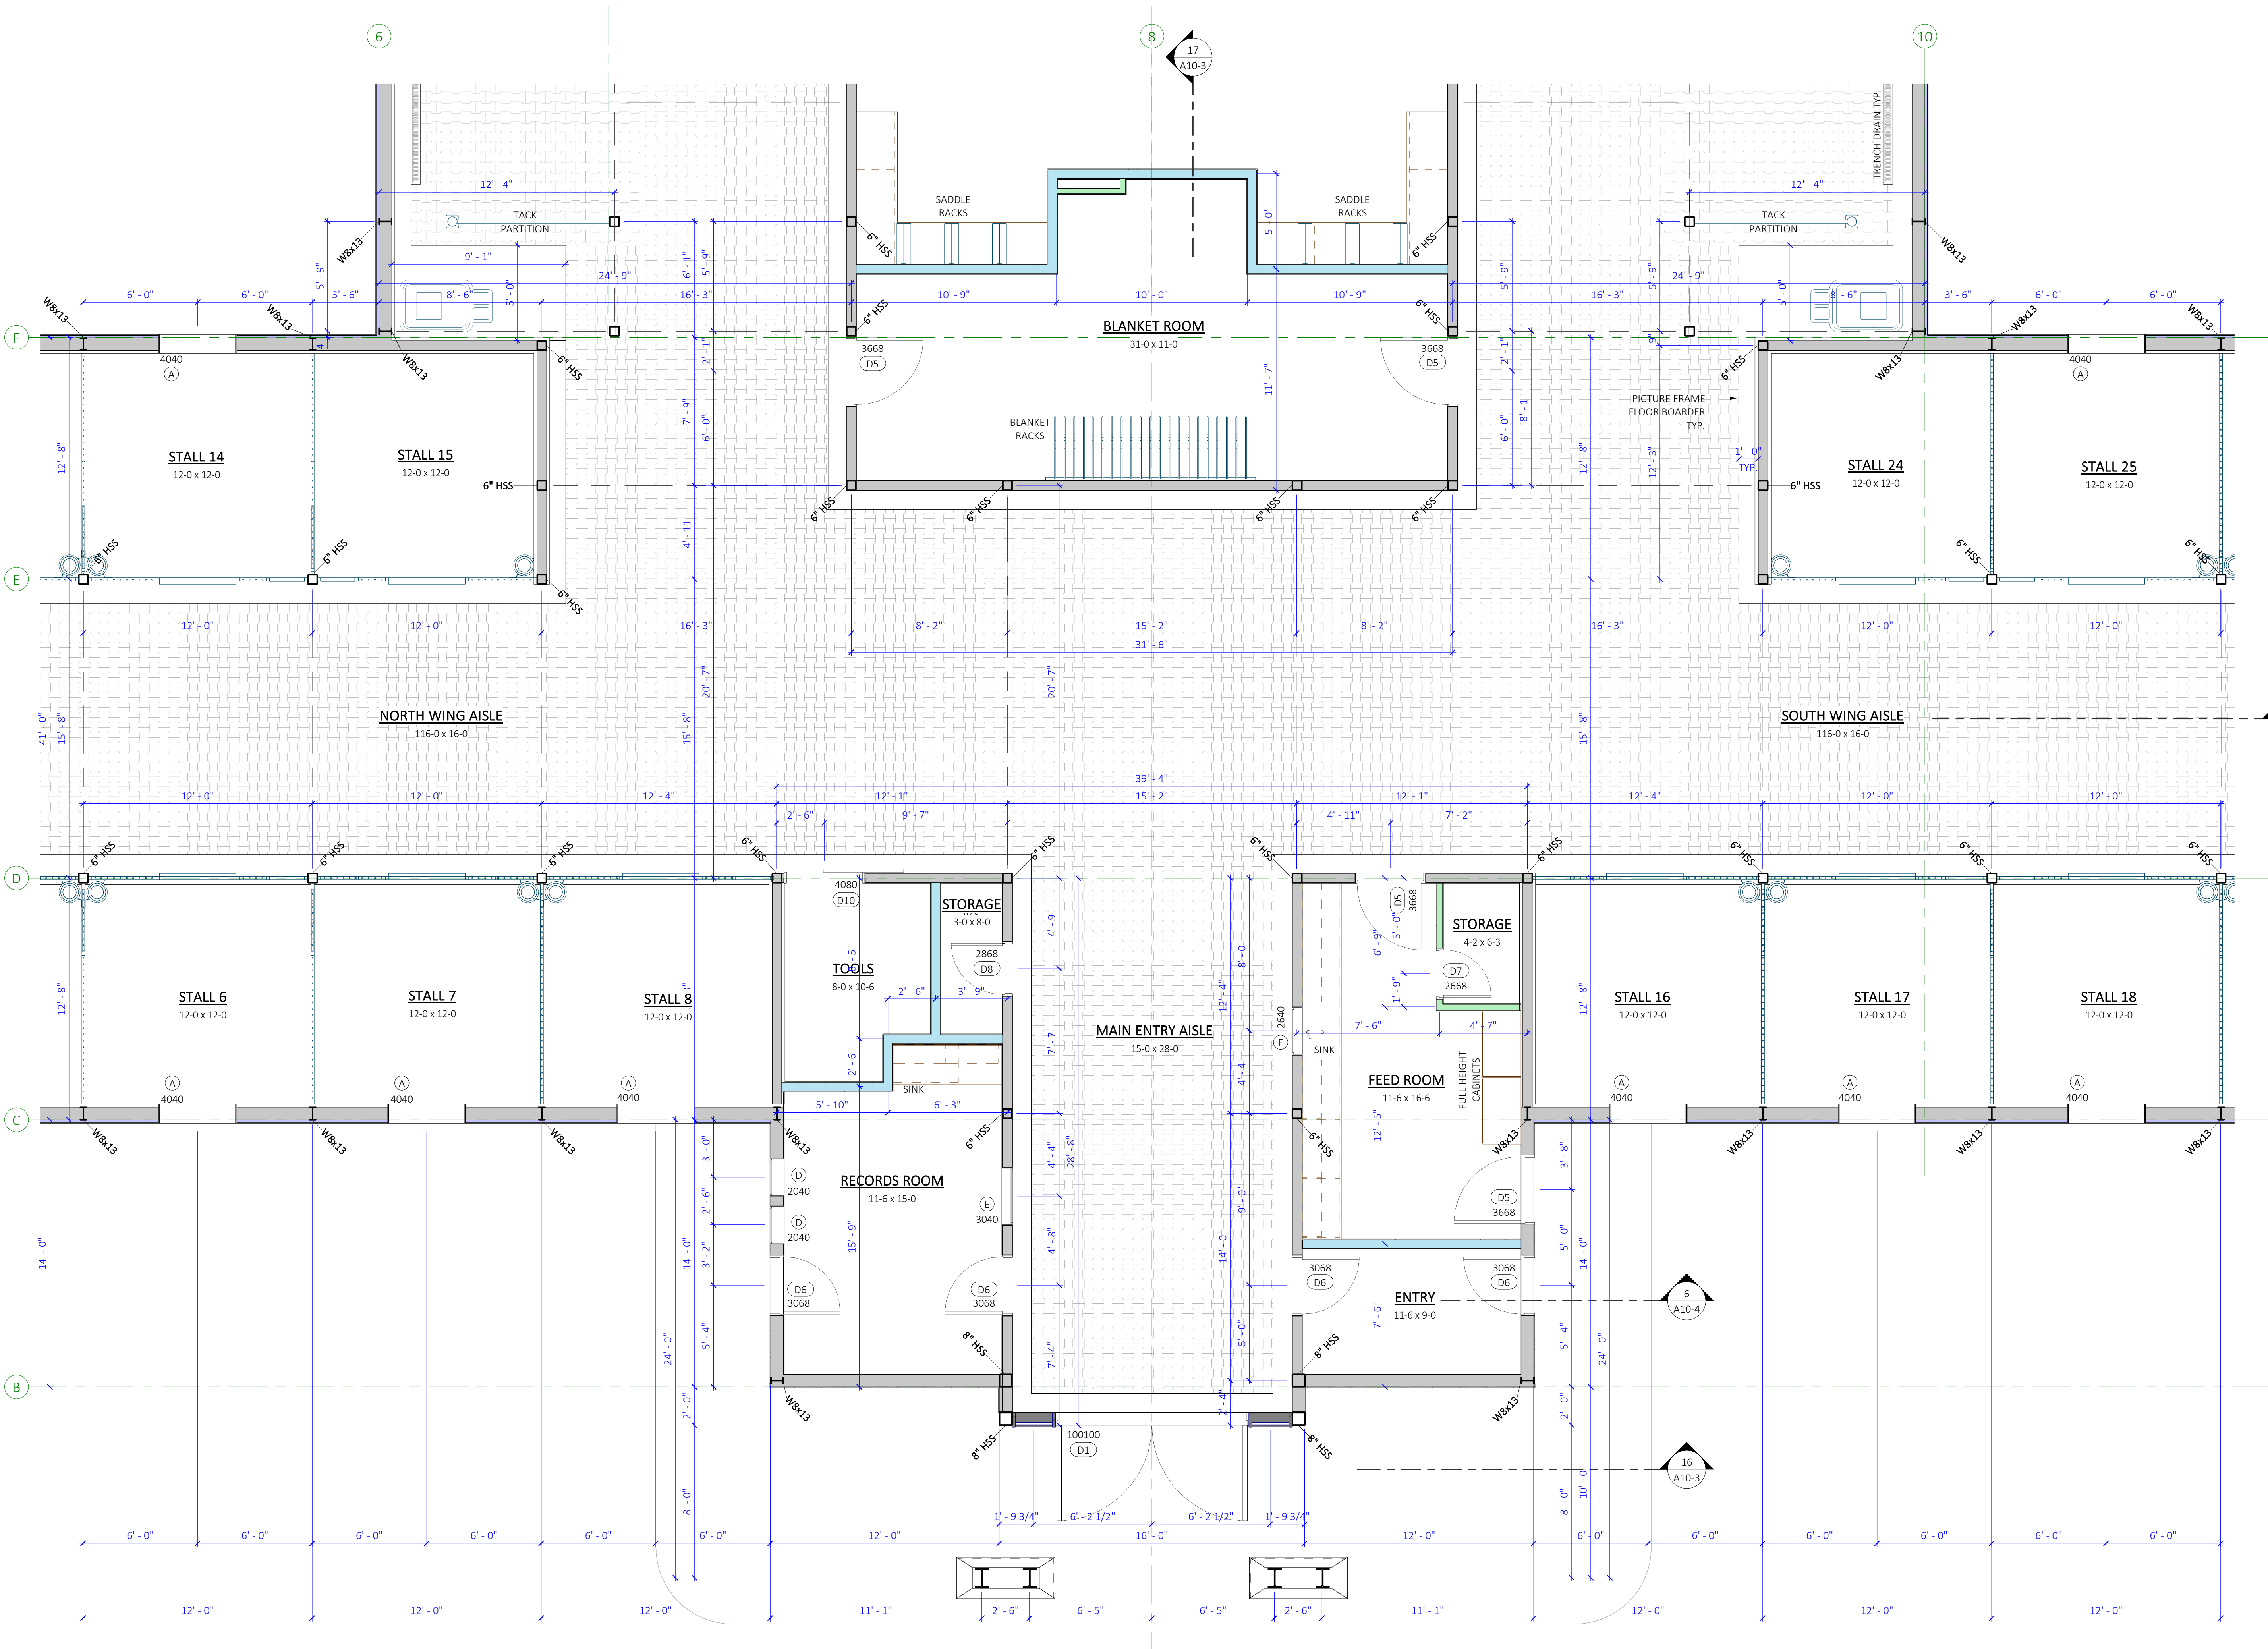

1 BARN FLOOR PLAN - FRONT ENTRY

SCALE: 1/4" = 1'-0"

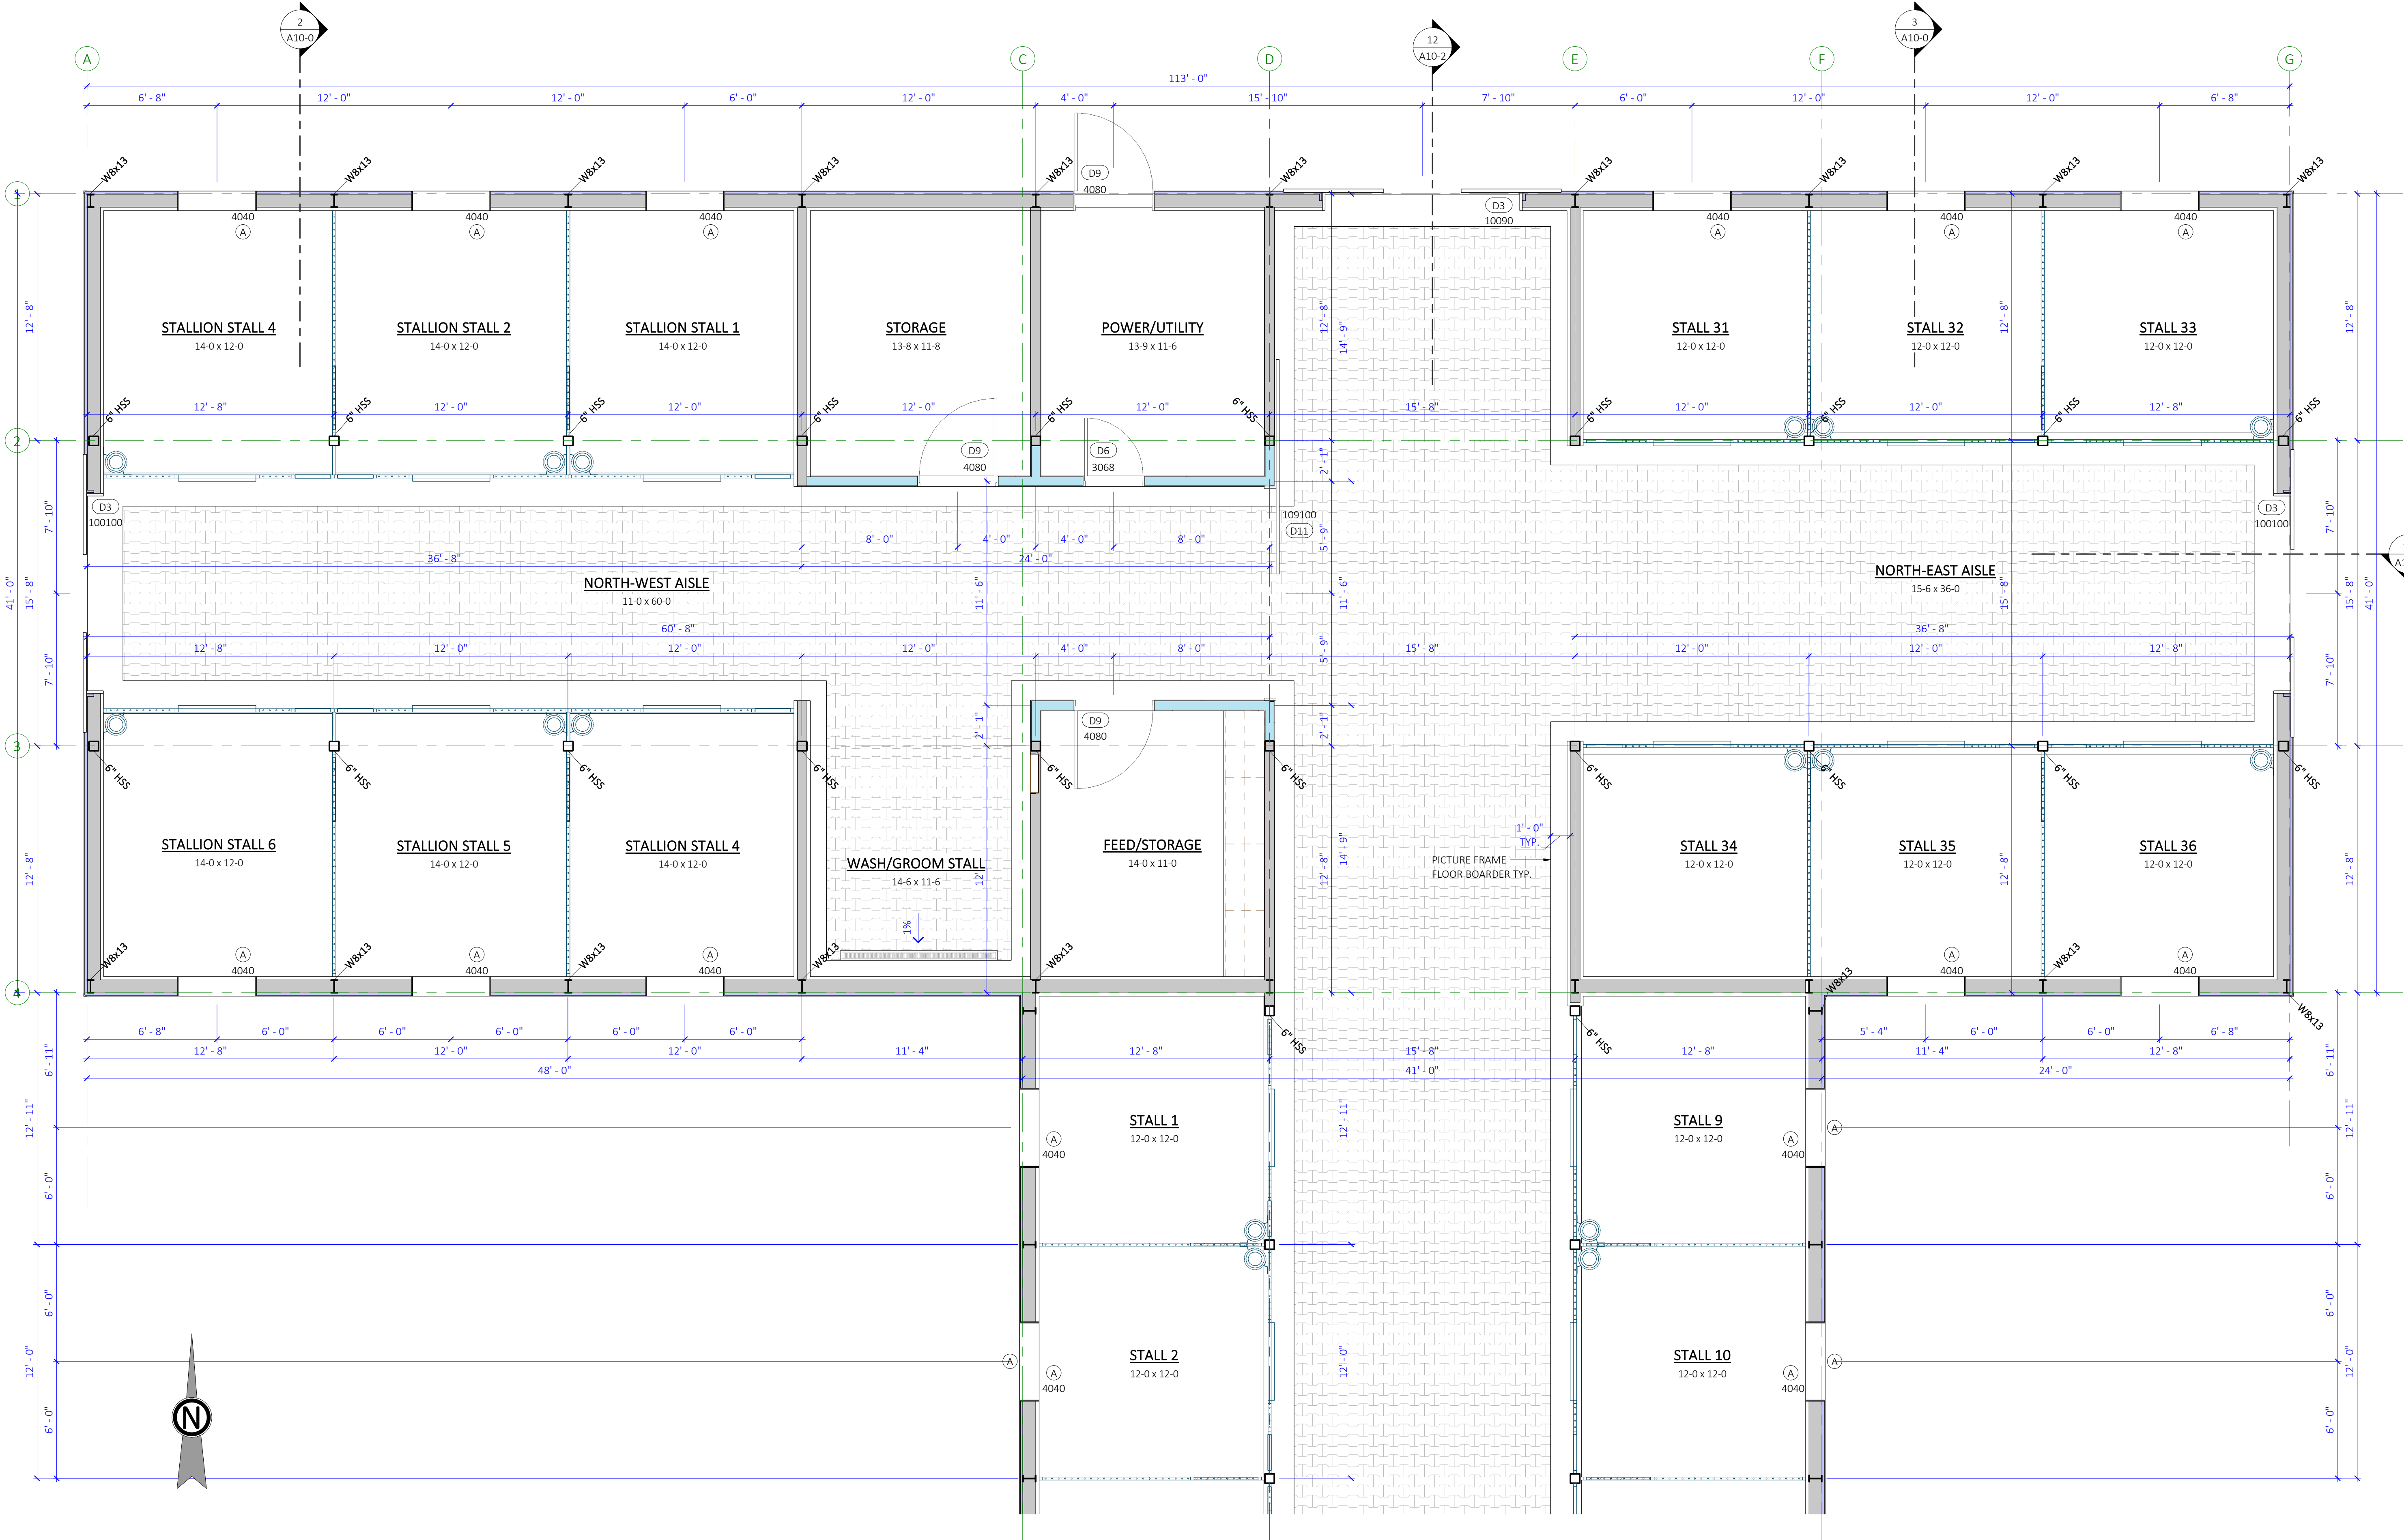

1 NORTH WING FLOOR PLAN

SCALE: 1/4" = 1'-0"



QUINIS
EQUESTRIAN

142b - 30722 Marshall Rd.
Abbotsford, BC

Tel: (604) 744-4077
Toll Free: 1(855)253-0211
Email: info@quinis.net
Web: www.quinis.net

DRAWING REVISIONS

#	ISSUED FOR:	DATE
2	MONITOR WINDOW REV.	NOV. 14/23
3	STEEL FRAMING REV.	OCT. 1/23
4	TACK LAYOUT REVISION	AUG. 4/23

DRAWING LIST

A0-0	COVER SHEET
A2-0	SITE PLAN
A3-0	OVERALL FLOOR PLAN
A4-0	OVERALL FOUNDATION PLAN
A4-1	ARENA FOUNDATION PLAN
A4-2	FOUNDATION PLAN STAFF RM. & TACK
A4-3	FOUNDATION PLAN FRONT ENTRY
A4-4	FOUNDATION PLAN - NORTH AND SOUTH WING
A5-0	BARN COLUMN LAYOUT
A5-1	ARENA COLUMN LAYOUT
A6-0	ARENA FLOOR PLAN
A6-1	BARN FLOOR PLAN
A6-2	TACK AREA BARN FLOOR PLAN
A6-3	FRONT ENTRY BARN FLOOR PLAN
A6-4	NORTH WING FLOOR PLAN
A6-5	SOUTH WING FLOOR PLAN
A7-0	BARN REFLECTED CEILING PLAN
A8-0	ROOF PLAN
A8-1	BUILDING ELEVATIONS
A8-2	BUILDING ELEVATIONS
A8-3	BUILDING ELEVATIONS
A10-0	BUILDING SECTIONS
A10-1	BUILDING SECTIONS
A10-2	BUILDING SECTIONS
A10-3	BUILDING SECTIONS
A10-4	BUILDING SECTIONS
A10-5	BUILDING SECTIONS
A10-6	ARENA BUILDING SECTION
A10-7	ARENA BUILDING SECTIONS
A11-0	DOORS & WINDOWS
A11-1	ROOM FINISHING

STAGHEAD STABLES
& ARENA
4194 950 N
OGDEN, UTAH

DRAWING TITLE
NORTH WING FLOOR
PLAN

SCALE: 1/4" = 1'-0"
DATE: FEBRUARY 9, 2024
DRAWN: JPU CHECKED: EAN

PROJ. NO. Q22-145

SHEET NO. A6-4

CONSULTANTS:

QUINIS EQUESTRIAN
DBA
QUINIS DESIGN WORKS

Drawings are to be read in conjunction with each other, any discrepancies found on any drawings are to be reported to the architect before commencing work. Contractors are responsible to ensure that all work is executed to the requirements of the latest edition of the Building Code, and By Laws applicable to the local governing jurisdiction in which the drawings are addressed to.

© COPYRIGHT. ALL RIGHTS RESERVED



QUINIS
EQUESTRIAN

142b - 30722 Marshall Rd.
Abbotsford, BC

Tel: (604) 744-4077
Toll Free: 1(855)253-0211
Email: info@quinis.net
Web: www.quinis.net

DRAWING REVISIONS

#	ISSUED FOR:	DATE
2	MONITOR WINDOW REV.	NOV. 14/23
3	STEEL FRAMING REV.	OCT. 1/23
4	TACK LAYOUT REVISION	AUG. 4/23

DRAWING LIST

A0-0	COVER SHEET
A1-0	SITE PLAN
A2-0	OVERALL FLOOR PLAN
A3-0	OVERALL FOUNDATION PLAN
A4-1	ARENA FOUNDATION PLAN
A4-2	FOUNDATION PLAN STAFF Rm. & TACK
A4-3	FOUNDATION PLAN FRONT ENTRY
A4-4	FOUNDATION PLAN - NORTH AND SOUTH WING
A5-0	BARN COLUMN LAYOUT
A5-1	ARENA COLUMN LAYOUT
A6-0	ARENA FLOOR PLAN
A6-1	BARN FLOOR PLAN
A6-2	TACK AREA BARN FLOOR PLAN
A6-3	FRONT ENTRY BARN FLOOR PLAN
A6-4	NORTH WING FLOOR PLAN
A6-5	SOUTH WING FLOOR PLAN
A7-0	BARN REFLECTED CEILING PLAN
A8-0	ROOF PLAN
A9-0	BUILDING ELEVATIONS
A9-1	BUILDING ELEVATIONS
A9-2	BUILDING ELEVATIONS
A9-3	BUILDING ELEVATIONS
A10-0	BUILDING SECTIONS
A10-1	BUILDING SECTIONS
A10-2	BUILDING SECTIONS
A10-3	BUILDING SECTIONS
A10-4	BUILDING SECTIONS
A10-5	BUILDING SECTIONS
A10-6	ARENA BUILDING SECTION
A10-7	ARENA BUILDING SECTIONS
A11-0	DOORS & WINDOWS
A11-1	ROOM FINISHING

STAGHEAD STABLES & ARENA

4194 950 N
OGDEN, UTAH

DRAWING TITLE
SOUTH WING FLOOR
PLAN

SCALE: 1/4" = 1'-0"
DATE: FEBRUARY 9, 2024
DRAWN: JPU CHECKED: EAN

PROJ. NO. Q22-145


SHEET NO. A6-5

CONSULTANTS:

QUINIS EQUESTRIAN
DBA
QUINIS DESIGN WORKS


Drawings are to be read in conjunction with each other, any discrepancies found on any drawings are to be reported to the architect before commencing work. Contractors are responsible to ensure that all work is executed to the requirements of the latest edition of the Building Code, and By Laws applicable to the local governing jurisdiction in which the drawings are addressed to.

© COPYRIGHT. ALL RIGHTS RESERVED

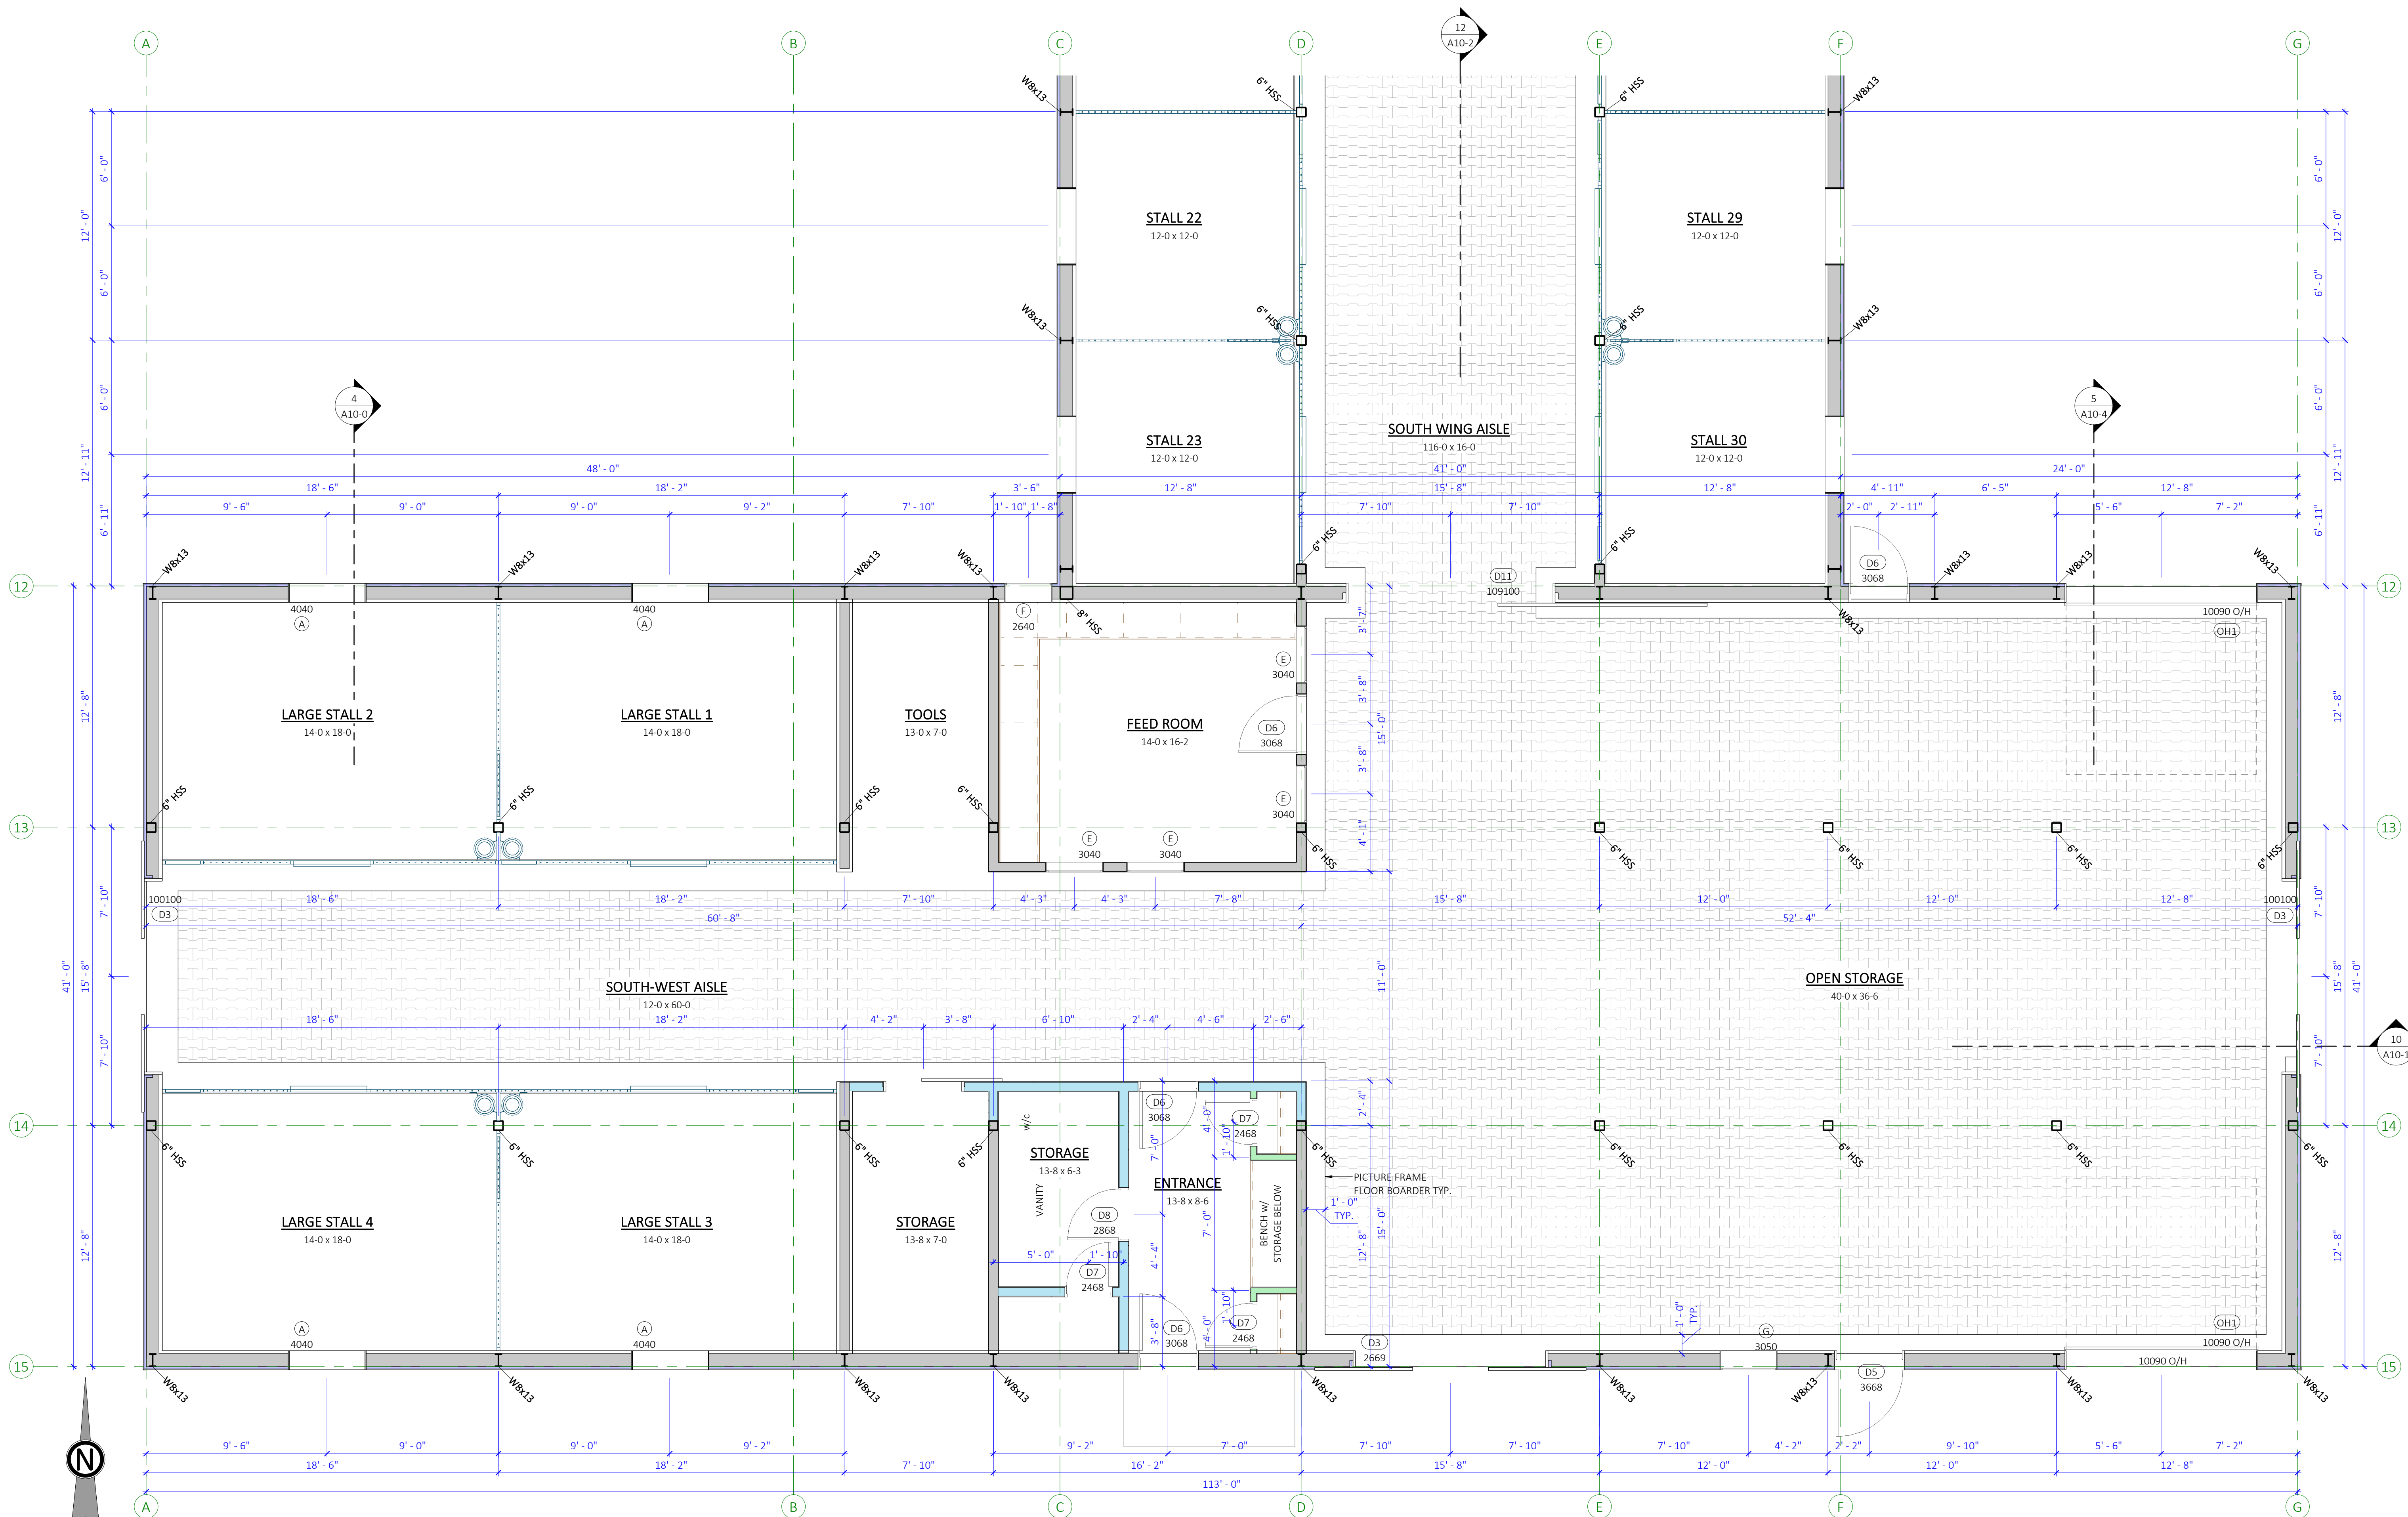

1 SOUTH WING FLOOR PLAN

SCALE: 1/4" = 1'-0"

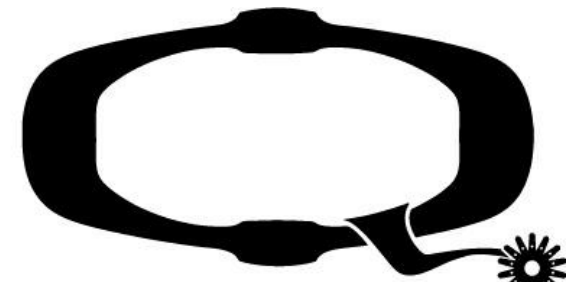

QUINIS
EQUESTRIAN

142b - 30722 Marshall Rd.
Abbotsford, BC

Tel: (604) 744-4077
Toll Free: 1(855)253-0211
Email: info@quinis.net
Web: www.quinis.net

DRAWING REVISIONS

#	ISSUED FOR:	DATE
2	MONITOR WINDOW REV.	NOV. 14/23
3	STEEL FRAMING REV.	OCT. 1/23
4	TACK LAYOUT REVISION	AUG. 4/23

DRAWING LIST

A0-0	COVER SHEET
A2-0	SITE PLAN
A3-0	OVERALL FLOOR PLAN
A4-0	OVERALL FOUNDATION PLAN
A4-1	ARENA FOUNDATION PLAN
A4-2	FOUNDATION PLAN STAFF RM. & TACK
A4-3	FOUNDATION PLAN FRONT ENTRY
A4-4	FOUNDATION PLAN - NORTH AND SOUTH WING
A5-0	BARN COLUMN LAYOUT
A5-1	ARENA COLUMN LAYOUT
A6-0	ARENA FLOOR PLAN
A6-1	BARN FLOOR PLAN
A6-2	TACK AREA BARN FLOOR PLAN
A6-3	FRONT ENTRY BARN FLOOR PLAN
A6-4	NORTH WING FLOOR PLAN
A6-5	SOUTH WING FLOOR PLAN
A7-0	BARN REFLECTED CEILING PLAN
A8-0	ROOF PLAN
A9-0	BUILDING ELEVATIONS
A9-1	BUILDING ELEVATIONS
A9-2	BUILDING ELEVATIONS
A9-3	BUILDING ELEVATIONS
A10-0	BUILDING SECTIONS
A10-1	BUILDING SECTIONS
A10-2	BUILDING SECTIONS
A10-3	BUILDING SECTIONS
A10-4	BUILDING SECTIONS
A10-5	BUILDING SECTIONS
A10-6	ARENA BUILDING SECTION
A10-7	ARENA BUILDING SECTIONS
A11-0	DOORS & WINDOWS
A11-1	ROOM FINISHING

STAGHEAD STABLES
& ARENA
4194 950 N
OGDEN, UTAH

DRAWING TITLE
ROOF PLAN

SCALE: 1/16" = 1'-0"
DATE: FEBRUARY 9, 2024
DRAWN: JPU CHECKED: EAN

PROJ. NO. Q22-145


SHEET NO. A8-0

CONSULTANTS:

QUINIS EQUESTRIAN
DBA
QUINIS DESIGN WORKS


Drawings are to be read in conjunction with each other, any discrepancies found on any drawings are to be reported to the architect before commencing work. Contractors are responsible to ensure that all work is executed to the requirements of the latest edition of the Building Code, and By Laws applicable to the local governing jurisdiction in which the drawings are addressed to.

© COPYRIGHT. ALL RIGHTS RESERVED

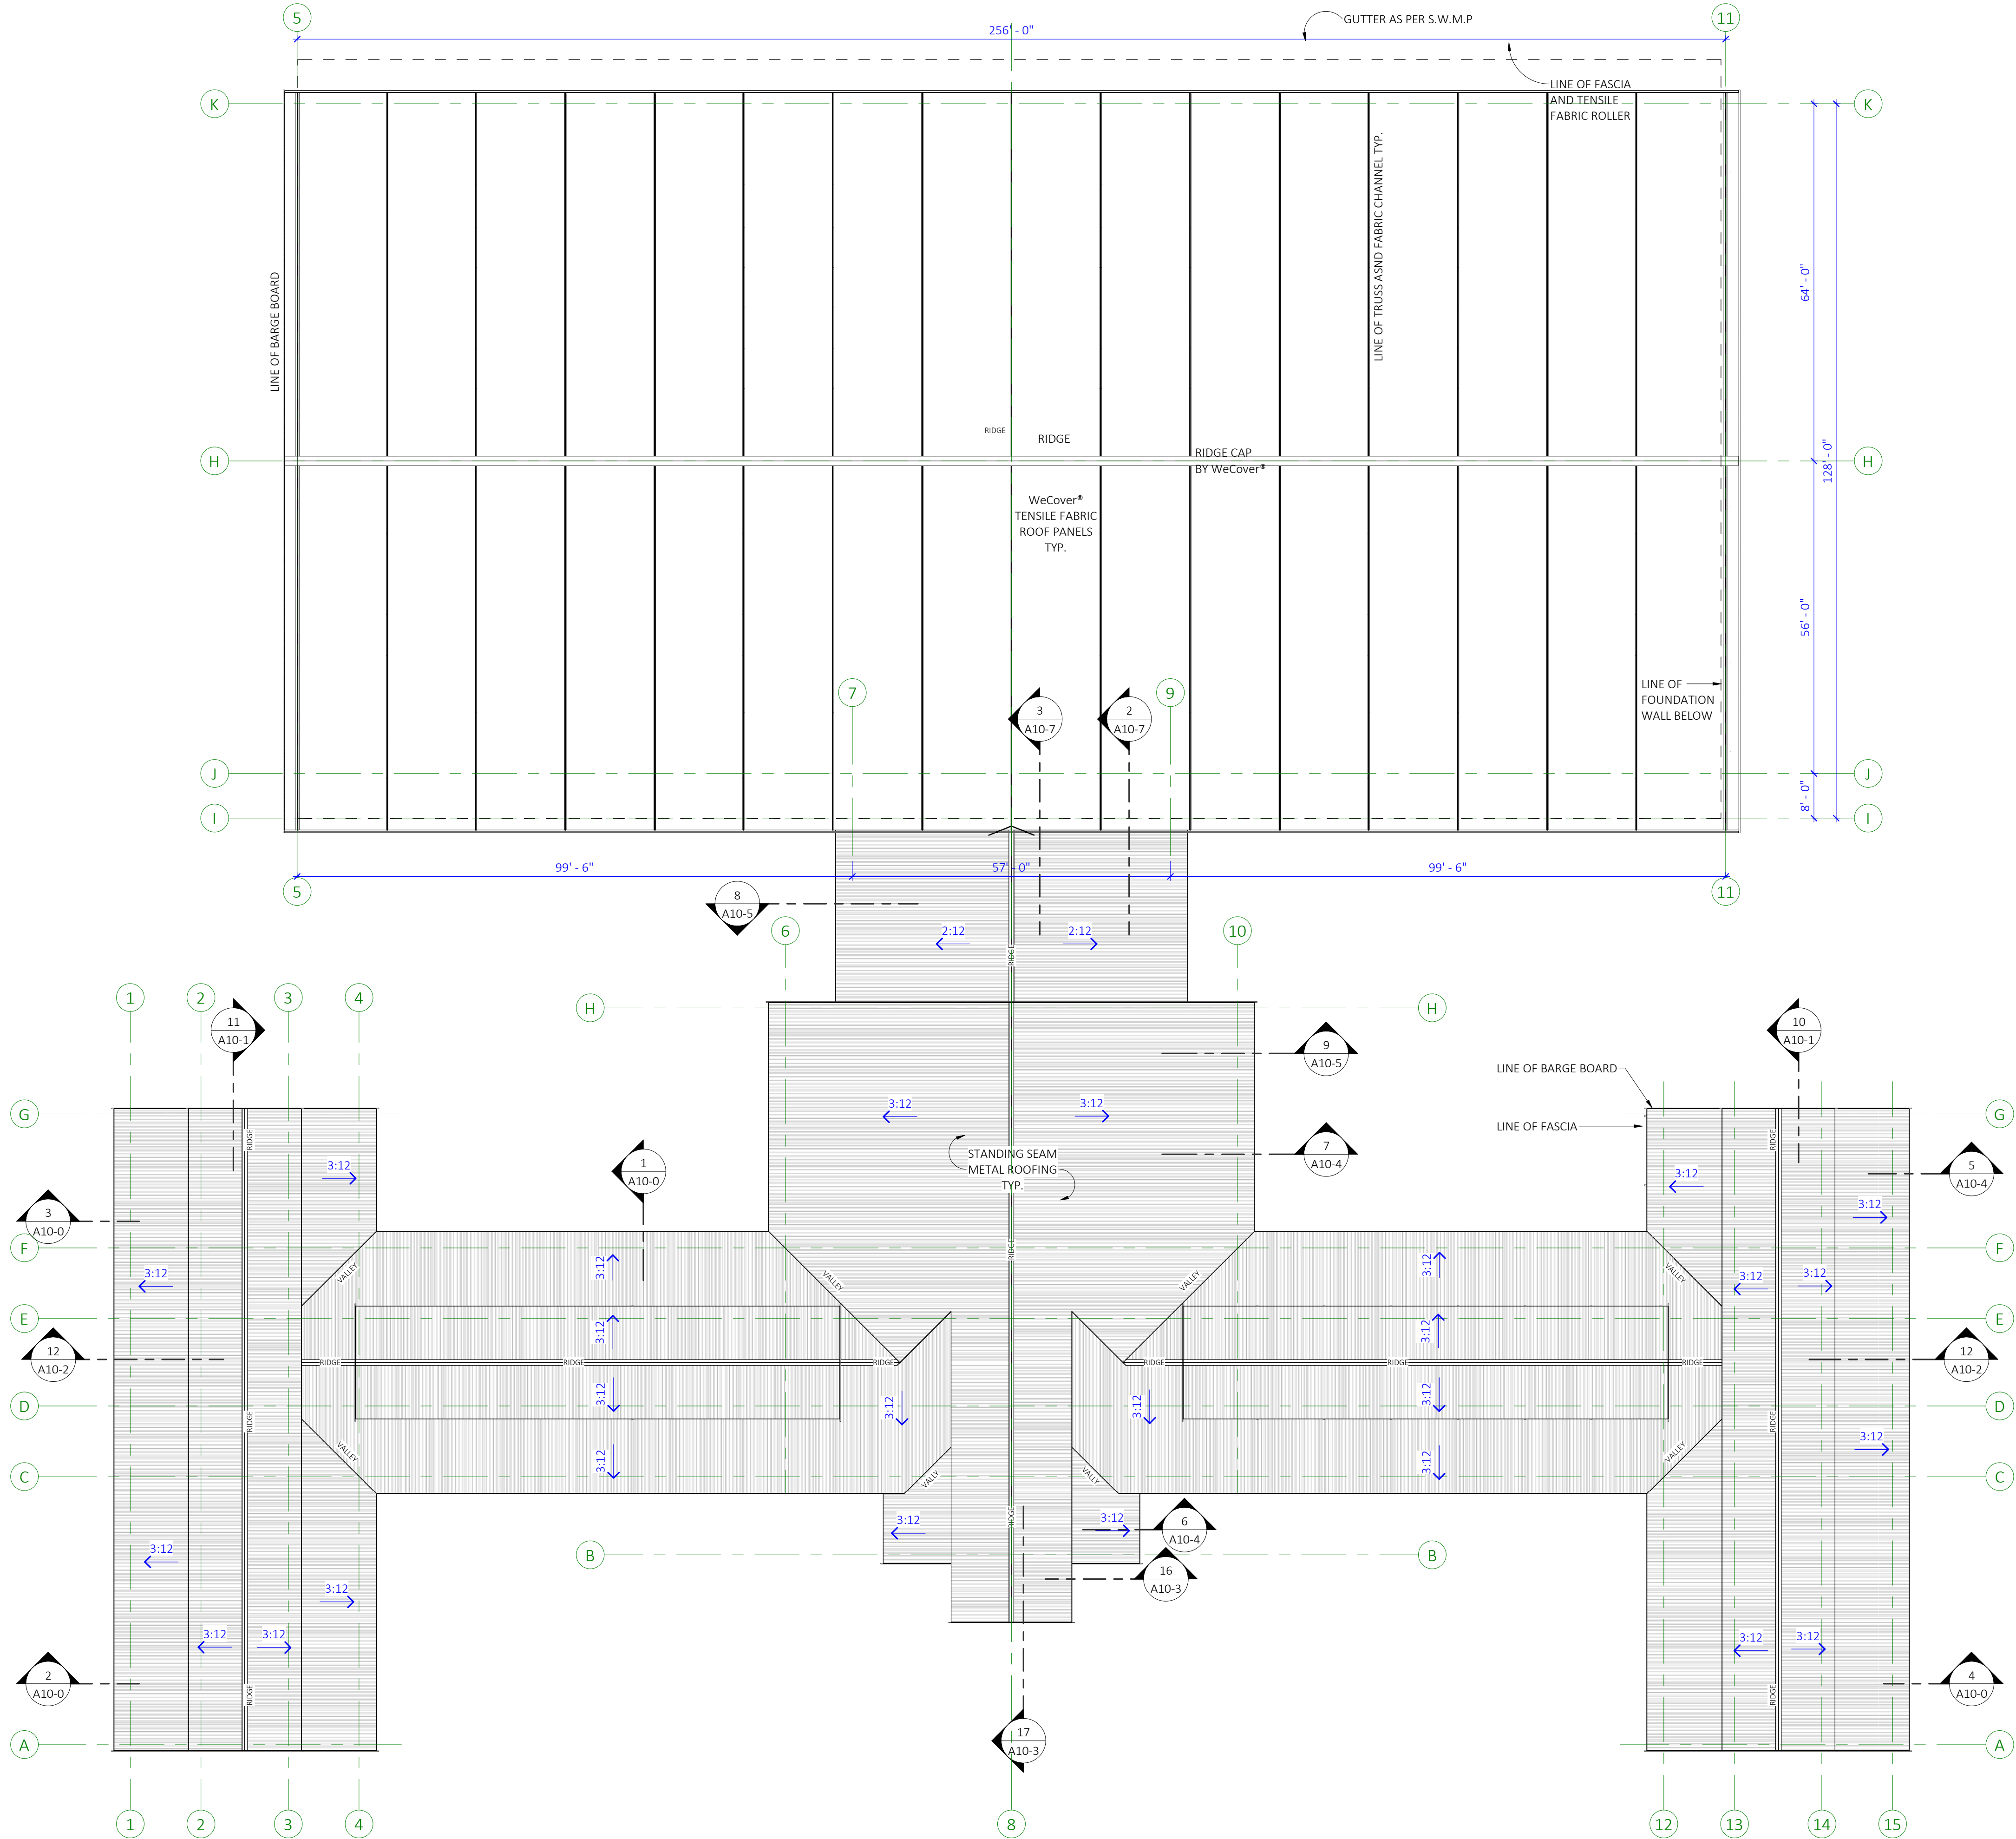


ROOF PLAN


SCALE: 1/16" = 1'-0"

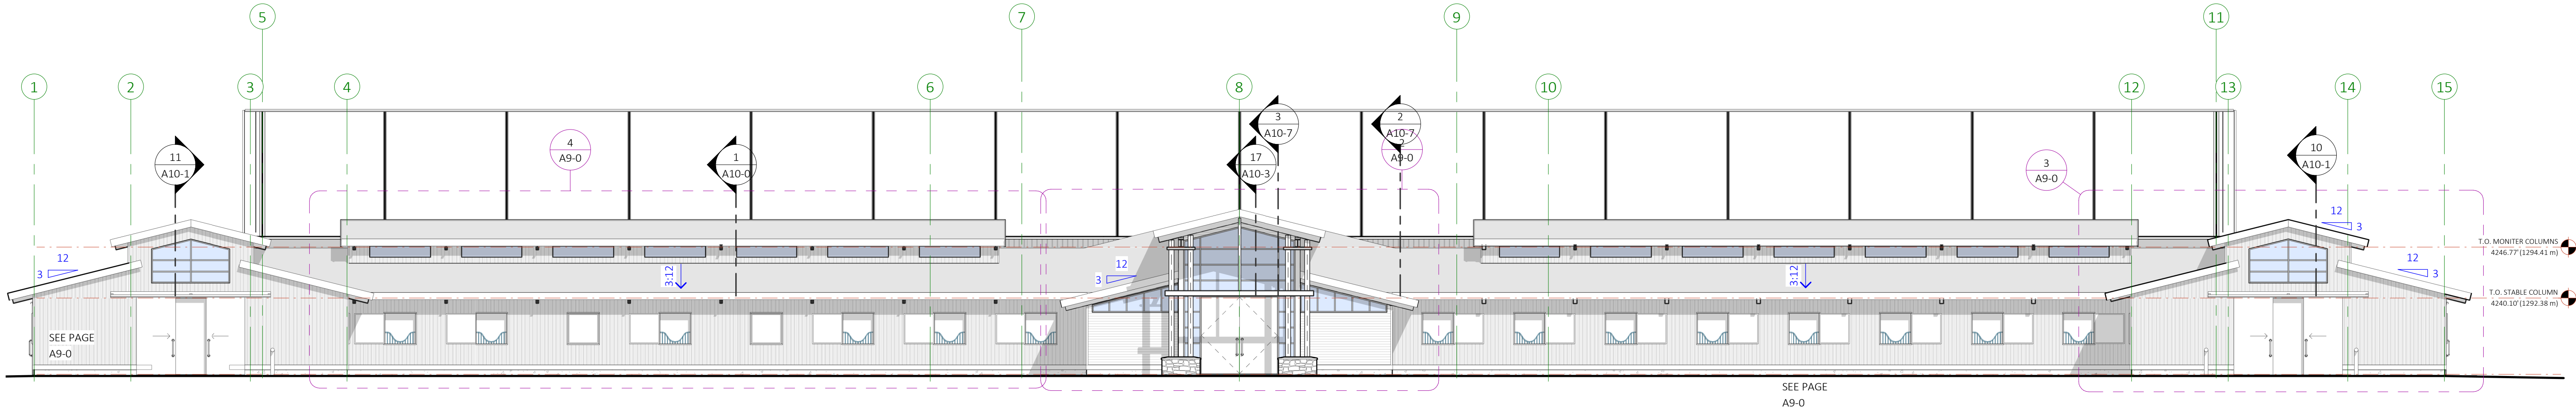


1 FRONT (WEST) ELEVATION
SCALE: 3/32" = 1'-0"

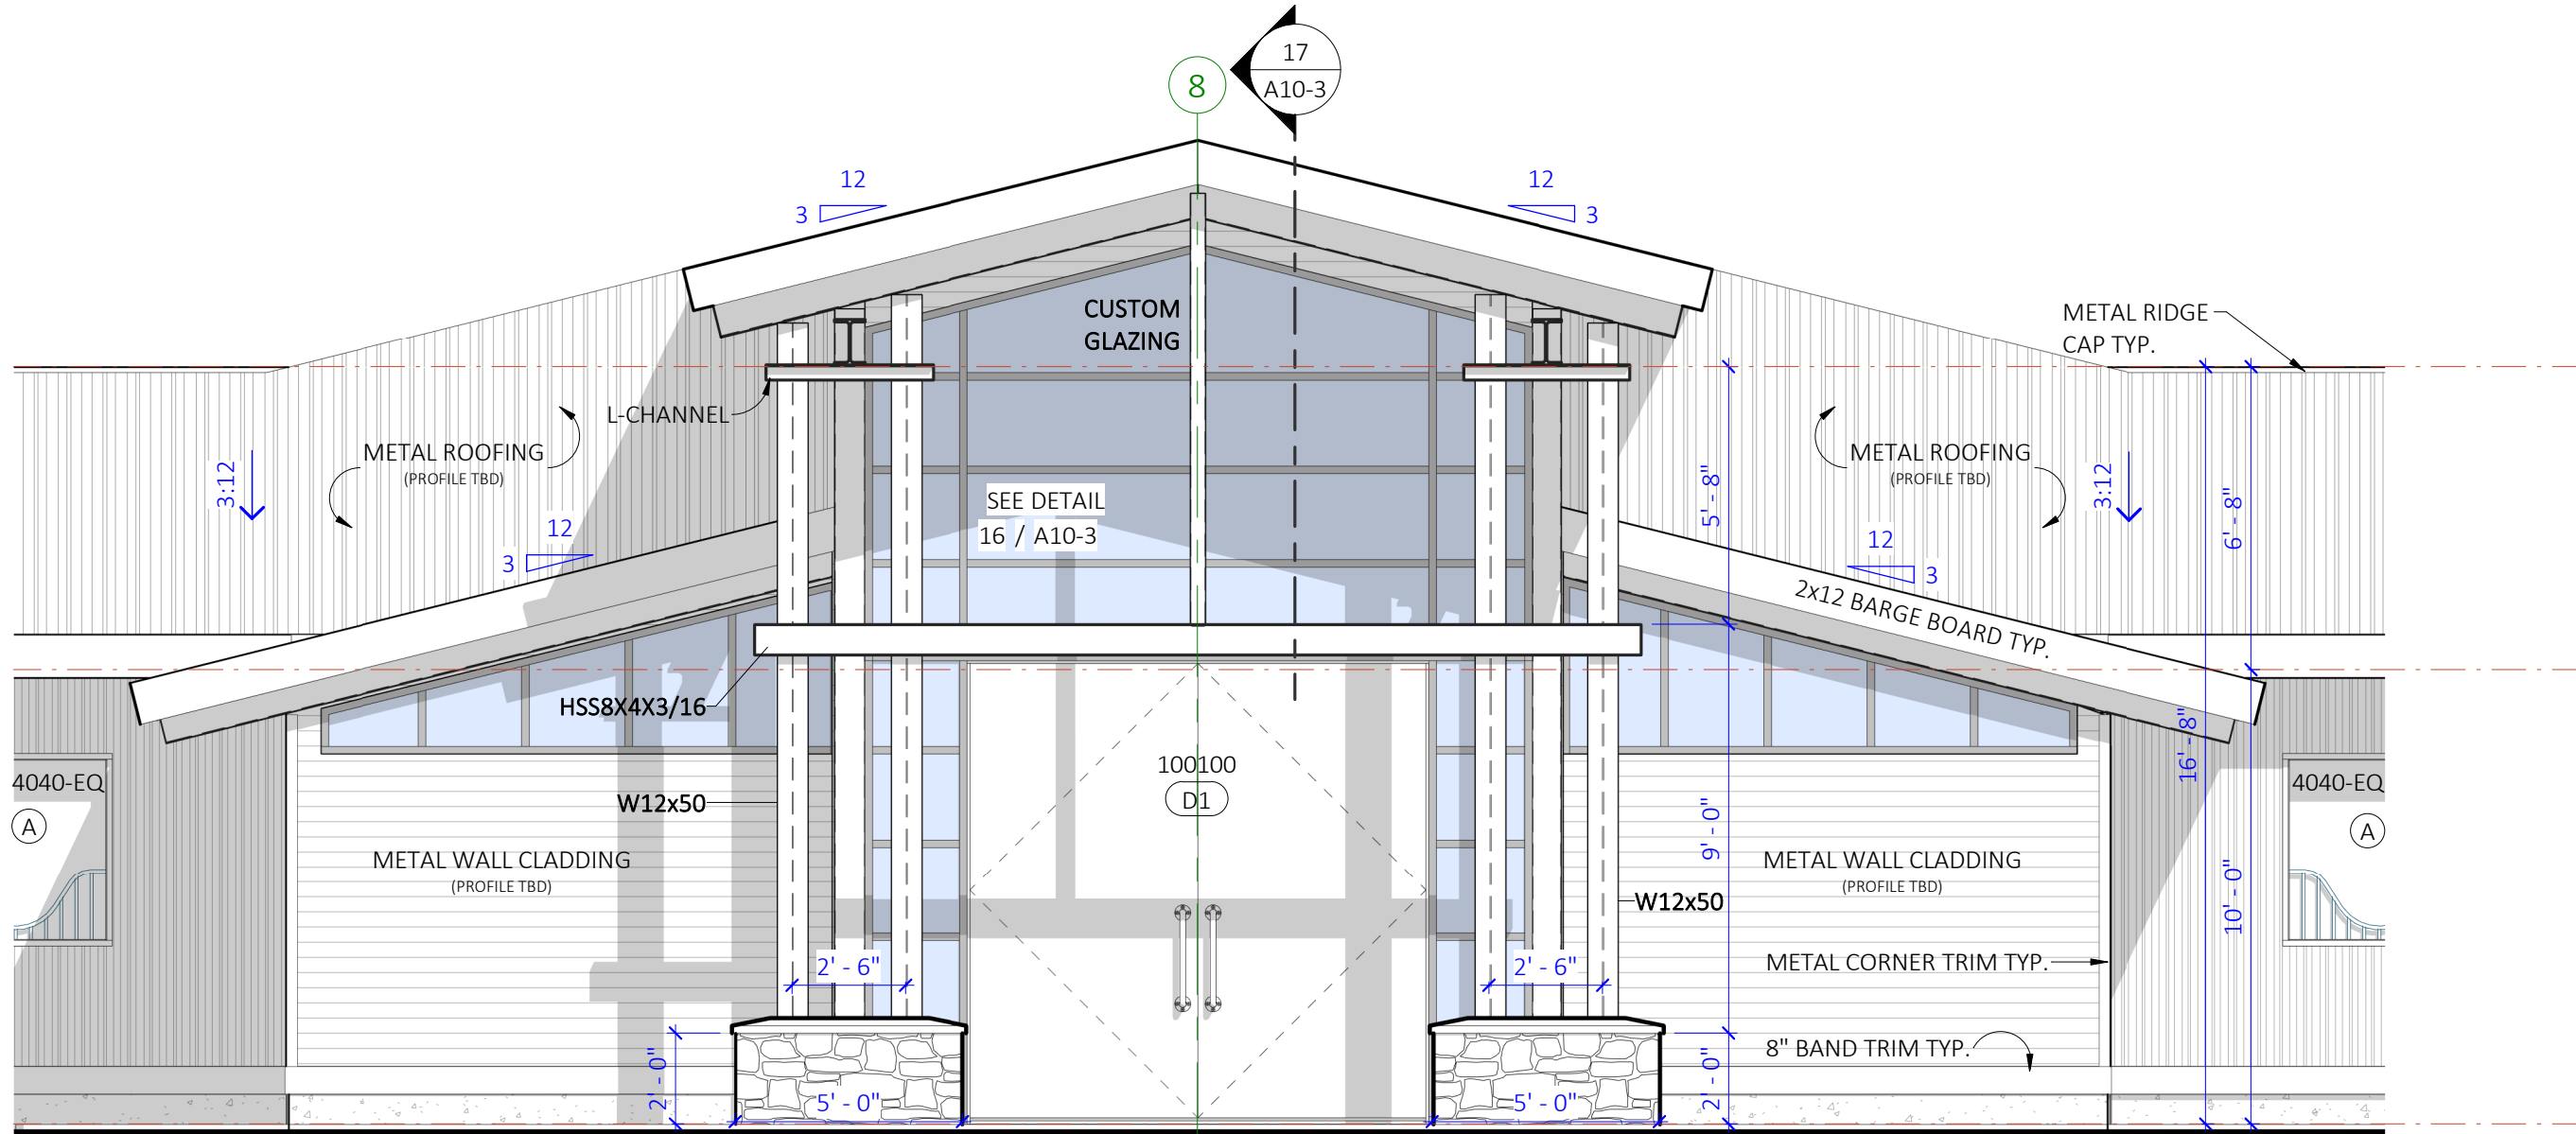

2 FRONT ENTRANCE ELEVATION
SCALE: 1/4" = 1'-0"

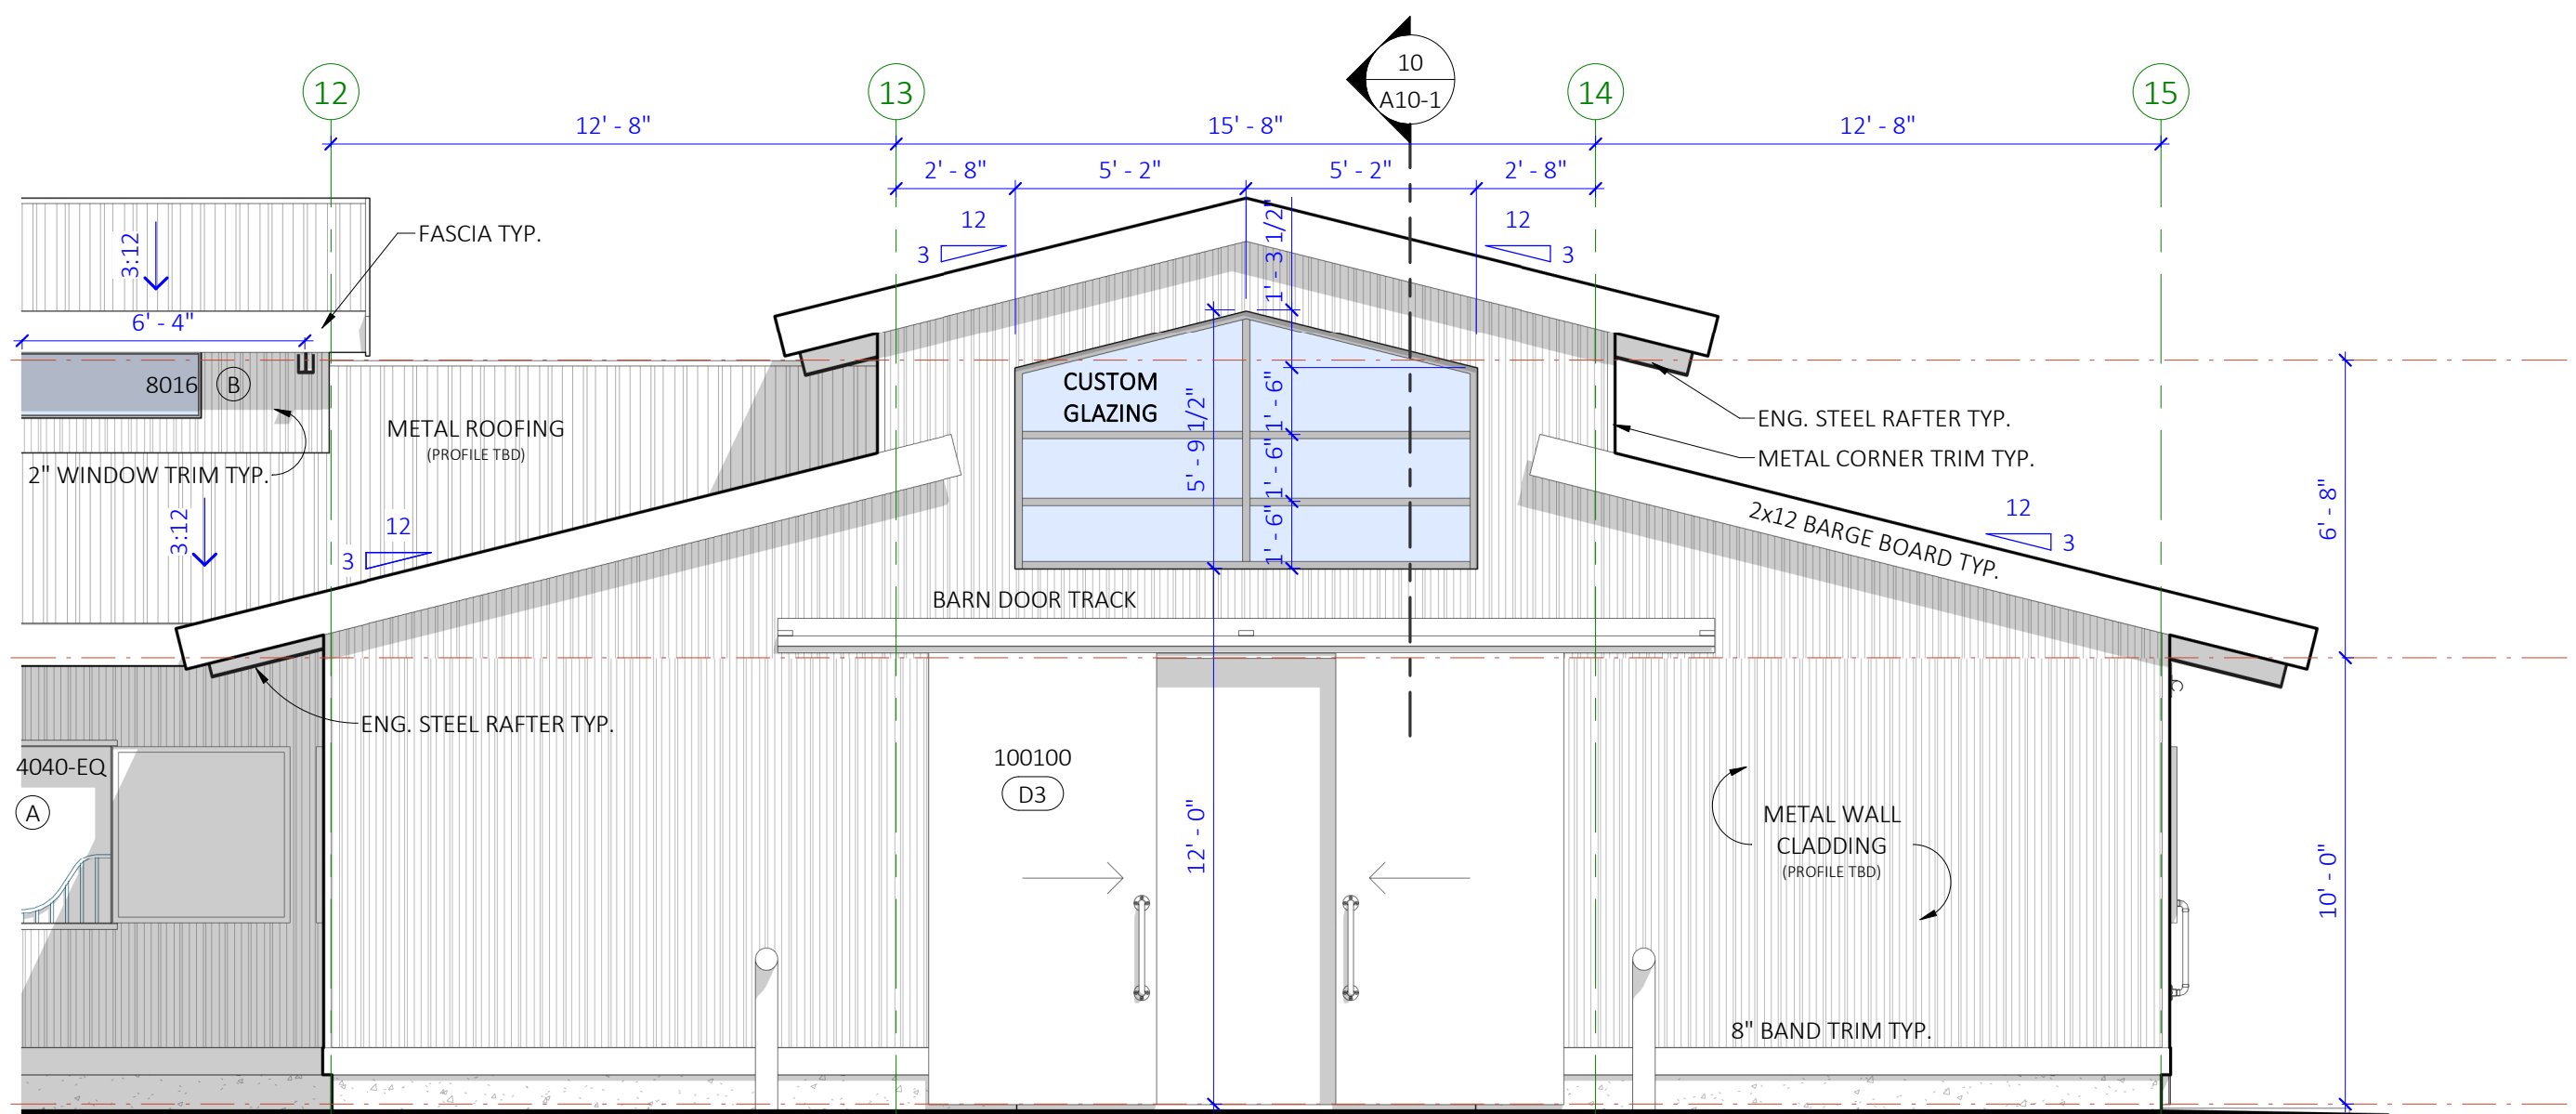

3 EAST & WEST SIDEWING FRONT ENTRANCE ELEVATIONS
SCALE: 1/4" = 1'-0"

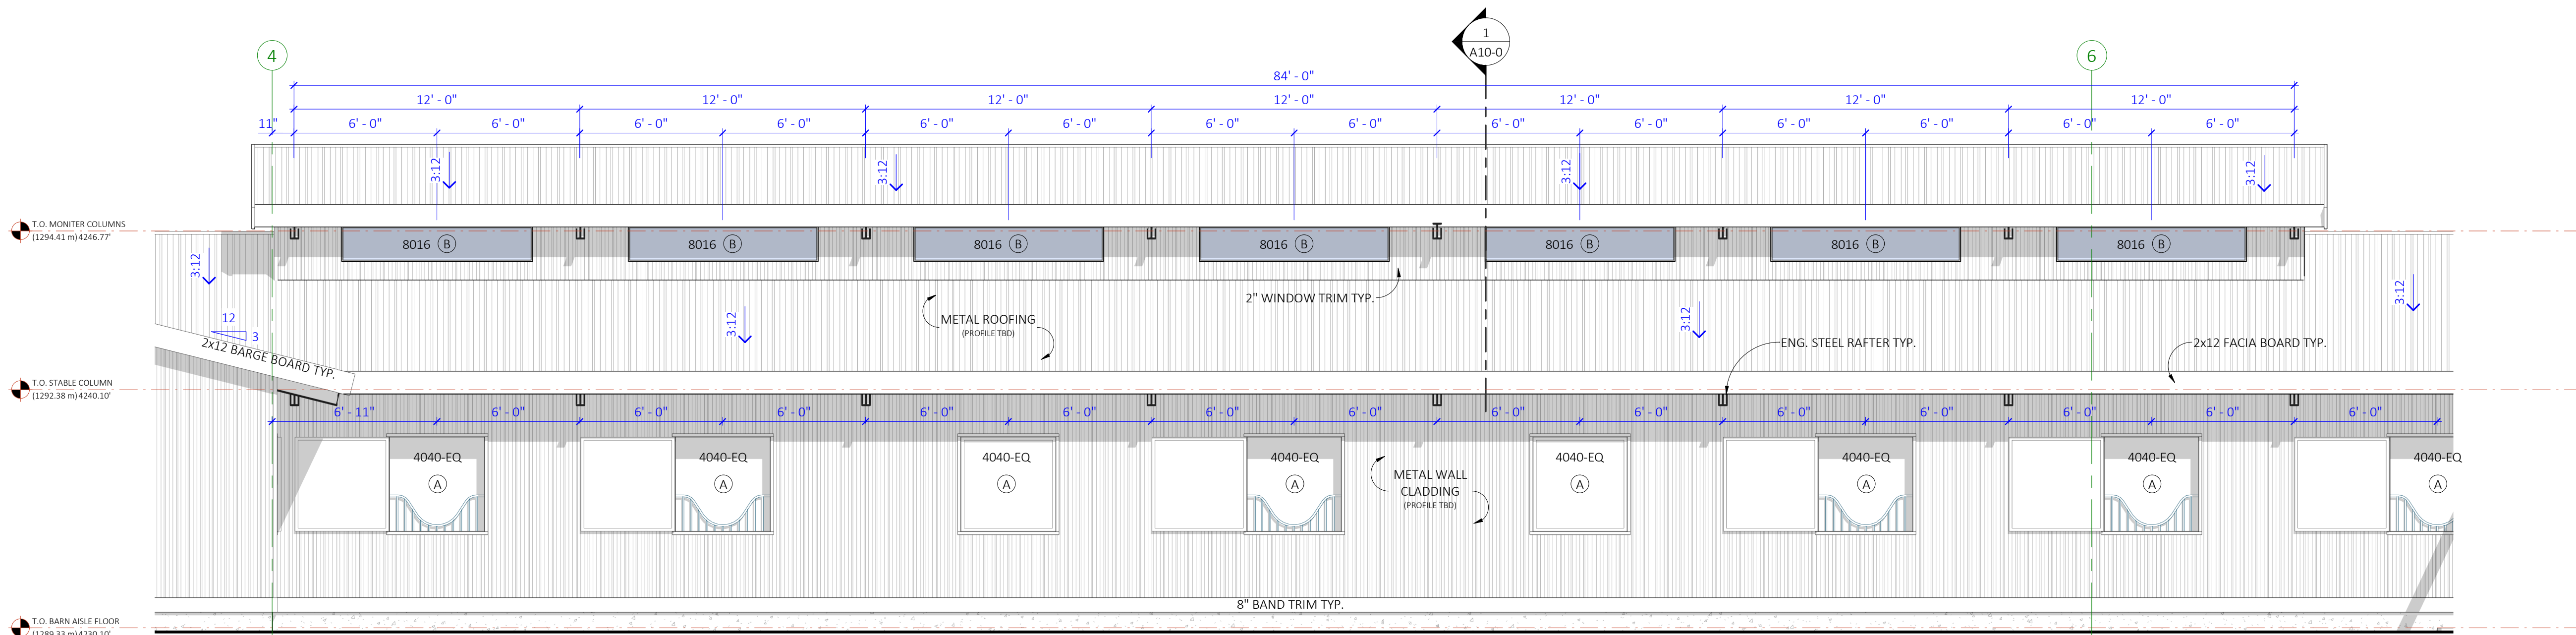

4 NORTH & SOUTH WING FRONT ELEVATION
SCALE: 1/4" = 1'-0"

DRAWING REVISIONS		
#	ISSUED FOR:	DATE
3	STEEL FRAMING REV.	OCT. 1/23
4	TACK LAYOUT REVISION	AUG. 4/23

DRAWING LIST	
A0-0	COVER SHEET
A2-0	SITE PLAN
A3-0	OVERALL FLOOR PLAN
A4-0	OVERALL FOUNDATION PLAN
A4-1	ARENA FOUNDATION PLAN
A4-2	FOUNDATION PLAN STAFF RMA & TACK
A4-3	FOUNDATION PLAN FRONT ENTRY
A4-4	FOUNDATION PLAN - NORTH AND SOUTH WING
A5-0	BARN COLUMN LAYOUT
A5-1	ARENA COLUMN LAYOUT
A6-0	ARENA FLOOR PLAN
A6-1	BARN FLOOR PLAN
A6-2	TACK AREA BARN FLOOR PLAN
A6-3	FRONT ENTRY BARN FLOOR PLAN
A6-4	NORTH WING FLOOR PLAN
A6-5	SOUTH WING FLOOR PLAN
A7-0	BARN REFLECTED CEILING PLAN
A8-0	ROOF PLAN
A9-0	BUILDING ELEVATIONS
A9-1	BUILDING ELEVATIONS
A9-2	BUILDING ELEVATIONS
A9-3	BUILDING ELEVATIONS
A10-0	BUILDING SECTIONS
A10-1	BUILDING SECTIONS
A10-2	BUILDING SECTIONS
A10-3	BUILDING SECTIONS
A10-4	BUILDING SECTIONS
A10-5	BUILDING SECTIONS
A10-6	ARENA BUILDING SECTION
A10-7	ARENA BUILDING SECTION
A11-0	DOORS & WINDOWS
A11-1	ROOM FINISHING

**STAGHEAD STABLES
& ARENA**
4194 950 N
OGDEN, UTAH

DRAWING TITLE
BUILDING ELEVATIONS


SCALE: As indicated
DATE: FEBRUARY 9, 2024
DRAWN: JPU CHECKED: EAN

PROJ. NO. Q22-145
SHEET NO. A9-0

CONSULTANTS:

QUINIS EQUESTRIAN
DBA
QUINIS DESIGN WORKS

Drawings are to be read in conjunction with each other, any discrepancies found on any drawings are to be reported to the architect before commencing work. Contractors are responsible to ensure that all work is executed to the requirements of the latest edition of the Building Code, and By Laws applicable to the local governing jurisdiction in which the drawings are addressed to.
© COPYRIGHT. ALL RIGHTS RESERVED

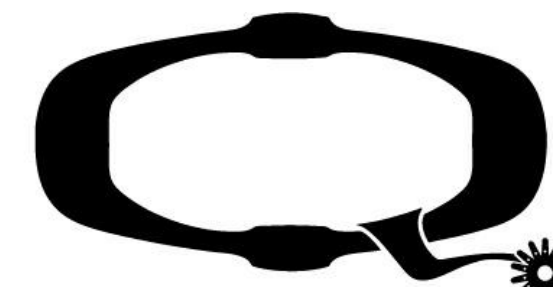

QUINIS
EQUESTRIAN

142b - 30722 Marshall Rd.
Abbotsford, BC

Tel: (604) 744-4077
Toll Free: 1(855)253-0211
Email: info@quinis.net
Web: www.quinis.net

DRAWING REVISIONS

#	ISSUED FOR:	DATE
3	STEEL FRAMING REV.	OCT. 1/23
4	TACK LAYOUT REVISION	AUG. 4/23

DRAWING LIST

A0-0	COVER SHEET
A2-0	SITE PLAN
A3-0	OVERALL FLOOR PLAN
A4-0	OVERALL FOUNDATION PLAN
A4-1	ARENA FOUNDATION PLAN
A4-2	FOUNDATION PLAN STAFF RMA & TACK
A4-3	FOUNDATION PLAN FRONT ENTRY
A4-4	FOUNDATION PLAN - NORTH AND SOUTH WING
A5-0	BARN COLUMN LAYOUT
A5-1	ARENA COLUMN LAYOUT
A6-0	ARENA FLOOR PLAN
A6-1	BARN FLOOR PLAN
A6-2	TACK AREA BARN FLOOR PLAN
A6-3	FRONT ENTRY BARN FLOOR PLAN
A6-4	NORTH WING FLOOR PLAN
A6-5	SOUTH WING FLOOR PLAN
A7-0	BARN REFLECTED CEILING PLAN
A8-0	ROOF PLAN
A9-0	BUILDING ELEVATIONS
A9-1	BUILDING ELEVATIONS
A9-2	BUILDING ELEVATIONS
A9-3	BUILDING ELEVATIONS
A10-0	BUILDING SECTIONS
A10-1	BUILDING SECTIONS
A10-2	BUILDING SECTIONS
A10-3	BUILDING SECTIONS
A10-4	BUILDING SECTIONS
A10-5	BUILDING SECTIONS
A10-6	ARENA BUILDING SECTION
A10-7	ARENA BUILDING SECTION
A11-0	DOORS & WINDOWS
A11-1	ROOM FINISHING

STAGHEAD STABLES
& ARENA
4194 950 N
OGDEN, UTAH

DRAWING TITLE
BUILDING ELEVATIONS

SCALE: As indicated
DATE: FEBRUARY 9, 2024
DRAWN: JPU CHECKED: EAN

PROJ. NO. Q22-145


SHEET NO. A9-1

CONSULTANTS:

QUINIS EQUESTRIAN
DBA
QUINIS DESIGN WORKS


Drawings are to be read in conjunction with each other, any discrepancies found on any drawings are to be reported to the architect before commencing work. Contractors are responsible to ensure that all work is executed to the requirements of the latest edition of the Building Code, and By Laws applicable to the local governing jurisdiction in which the drawings are addressed to.

© COPYRIGHT. ALL RIGHTS RESERVED

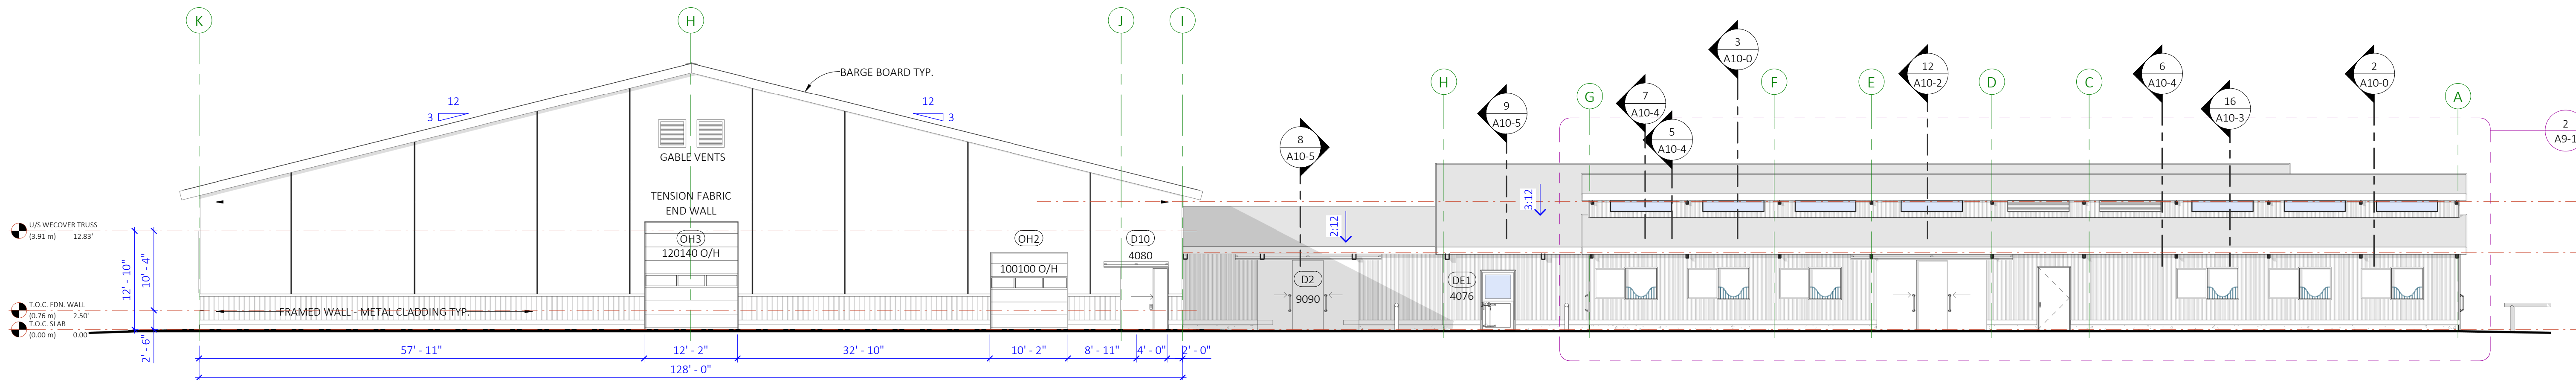


1 NORTH ELEVATION - SHEET

SCALE: 3/32" = 1'-0"

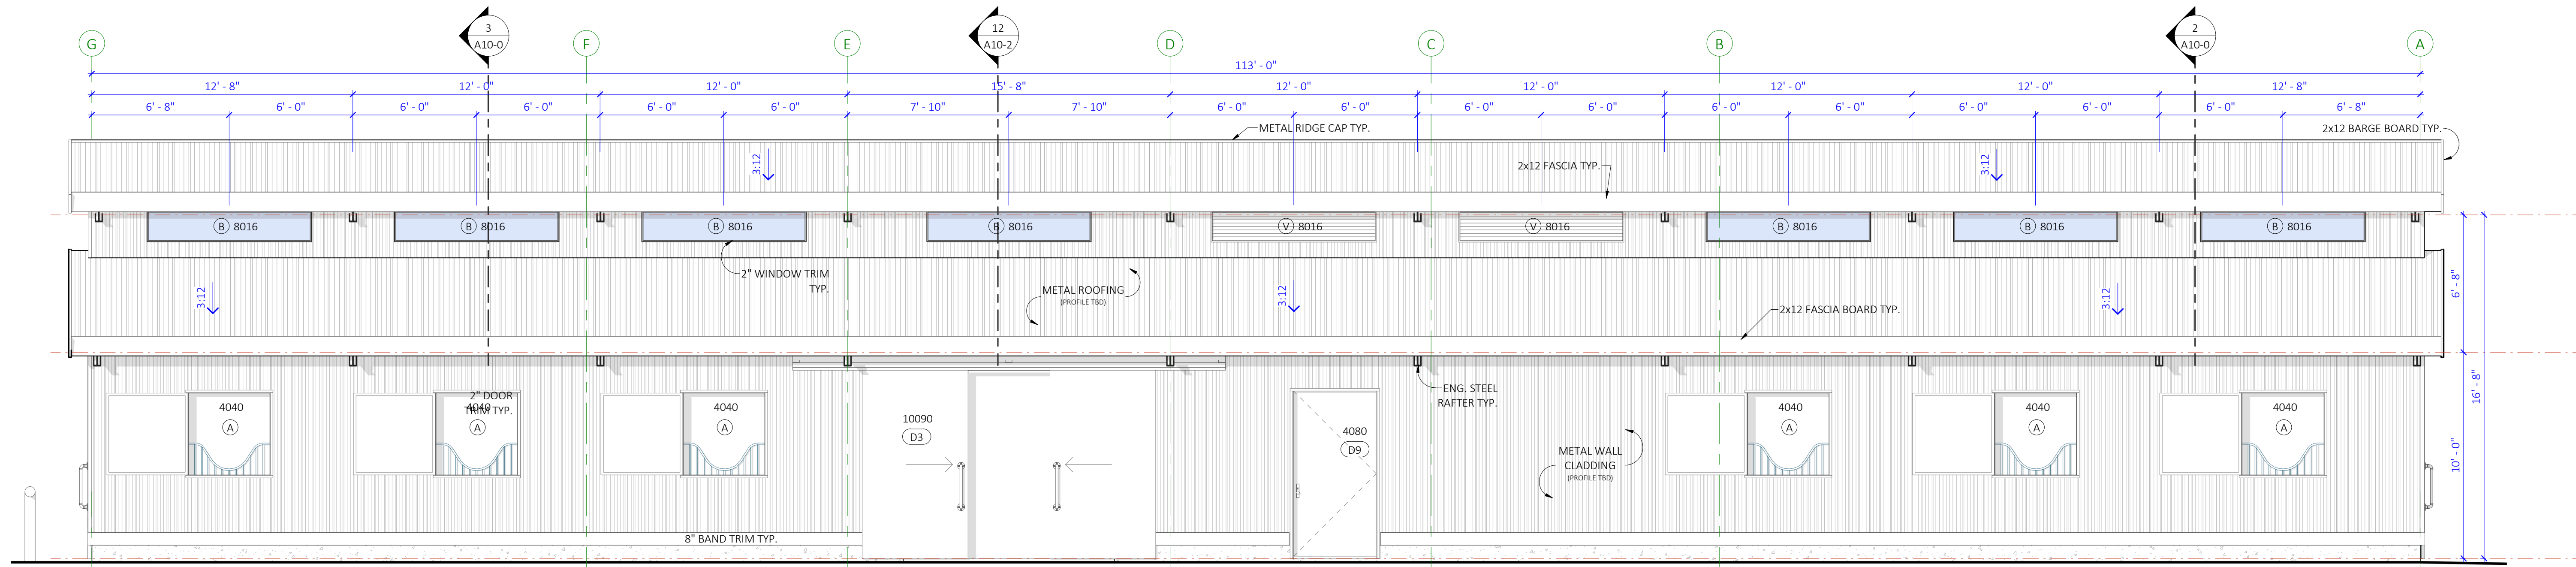


2 NORTH WING ELEVATION

SCALE: 1/4" = 1'-0"

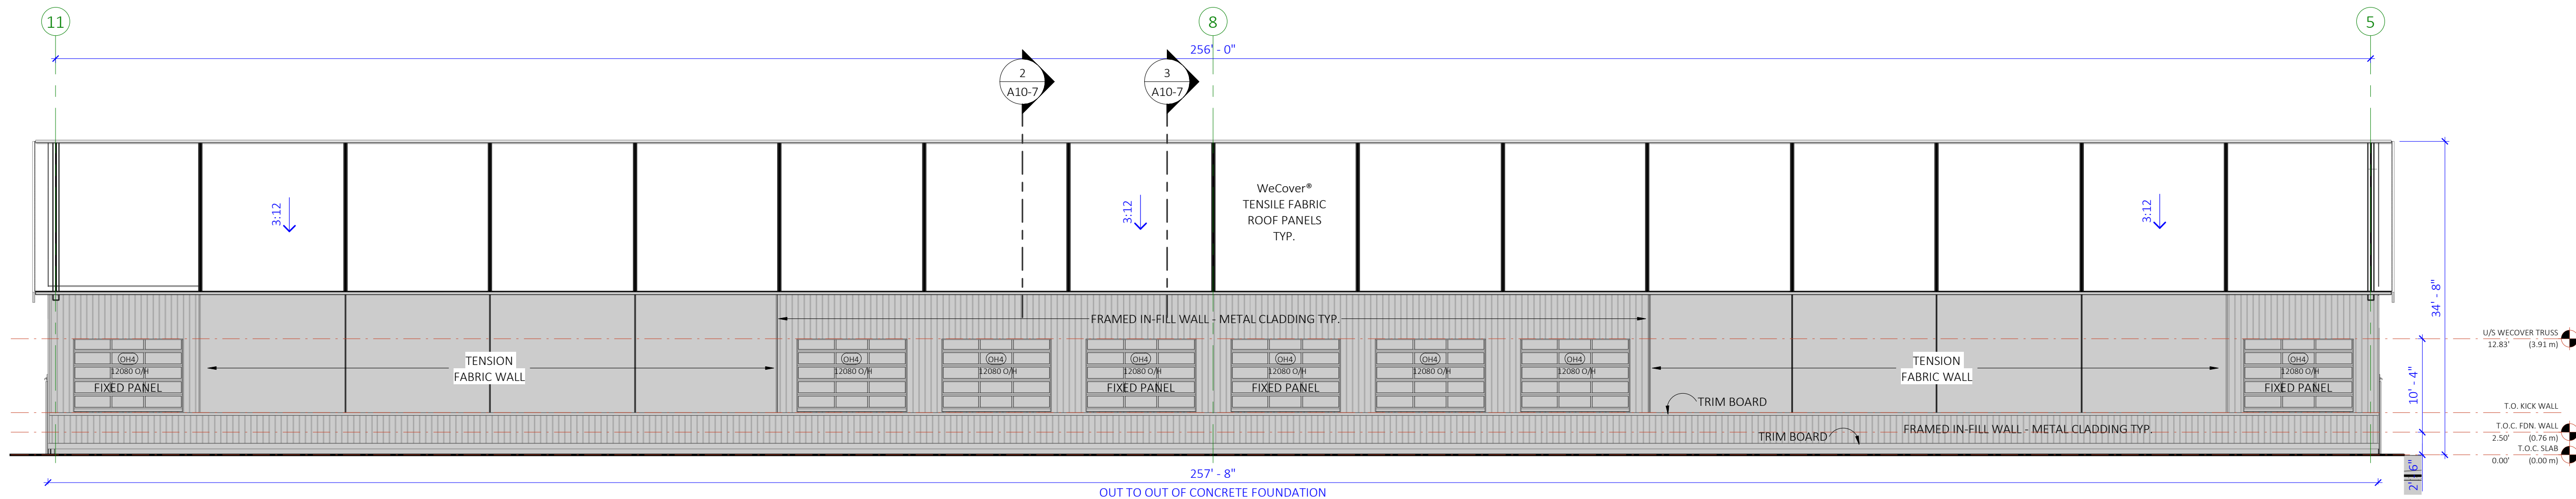

3 EAST ELEVATION

SCALE: 1" = 10'-0"

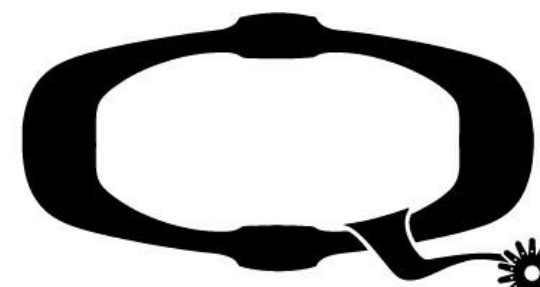

QUINIS
EQUESTRIAN

142b - 30722 Marshall Rd.
Abbotsford, BC

Tel: (604) 744-4077
Toll Free: 1(855)253-0211
Email: info@quinis.net
Web: www.quinis.net

DRAWING REVISIONS

#	ISSUED FOR:	DATE
3	STEEL FRAMING REV.	OCT. 1/23
4	TACK LAYOUT REVISION	AUG. 4/23

DRAWING LIST

A0-0	COVER SHEET
A2-0	SITE PLAN
A3-0	OVERALL FLOOR PLAN
A4-0	OVERALL FOUNDATION PLAN
A4-1	ARENA FOUNDATION PLAN
A4-2	FOUNDATION PLAN STAFF RMA & TACK
A4-3	FOUNDATION PLAN FRONT ENTRY
A4-4	FOUNDATION PLAN - NORTH AND SOUTH WING
A5-0	BARN COLUMN LAYOUT
A5-1	ARENA COLUMN LAYOUT
A6-0	ARENA FLOOR PLAN
A6-1	BARN FLOOR PLAN
A6-2	TACK AREA BARN FLOOR PLAN
A6-3	FRONT ENTRY BARN FLOOR PLAN
A6-4	NORTH WING FLOOR PLAN
A6-5	SOUTH WING FLOOR PLAN
A7-0	BARN REFLECTED CEILING PLAN
A8-0	ROOF PLAN
A9-0	BUILDING ELEVATIONS
A9-1	BUILDING ELEVATIONS
A9-2	BUILDING ELEVATIONS
A9-3	BUILDING ELEVATIONS
A10-0	BUILDING SECTIONS
A10-1	BUILDING SECTIONS
A10-2	BUILDING SECTIONS
A10-3	BUILDING SECTIONS
A10-4	BUILDING SECTIONS
A10-5	BUILDING SECTIONS
A10-6	ARENA BUILDING SECTION
A10-7	ARENA BUILDING SECTION
A11-0	DOORS & WINDOWS
A11-1	ROOM FINISHING

STAGHEAD STABLES
& ARENA
4194 950 N
OGDEN, UTAH

DRAWING TITLE
BUILDING ELEVATIONS

SCALE: As indicated
DATE: FEBRUARY 9, 2024
DRAWN: JPU CHECKED: EAN

PROJ. NO. Q22-145


SHEET NO. A9-2

CONSULTANTS:


QUINIS EQUESTRIAN
DBA
QUINIS DESIGN WORKS

Drawings are to be read in conjunction with each other, any discrepancies found on any drawings are to be reported to the architect before commencing work. Contractors are responsible to ensure that all work is executed to the requirements of the latest edition of the Building Code, and By Laws applicable to the local governing jurisdiction in which the drawings are addressed to.

© COPYRIGHT. ALL RIGHTS RESERVED

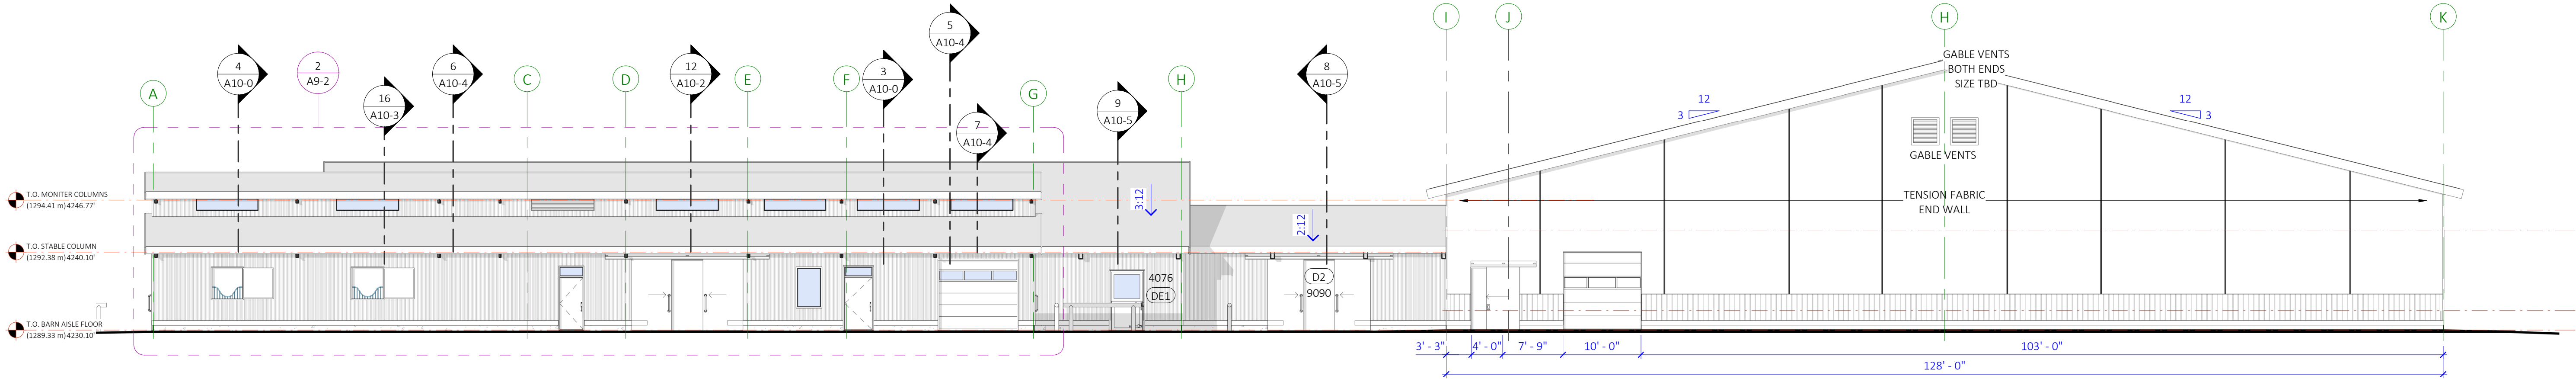

1 SOUTH ELEVATION
SCALE: 3/32" = 1'-0"

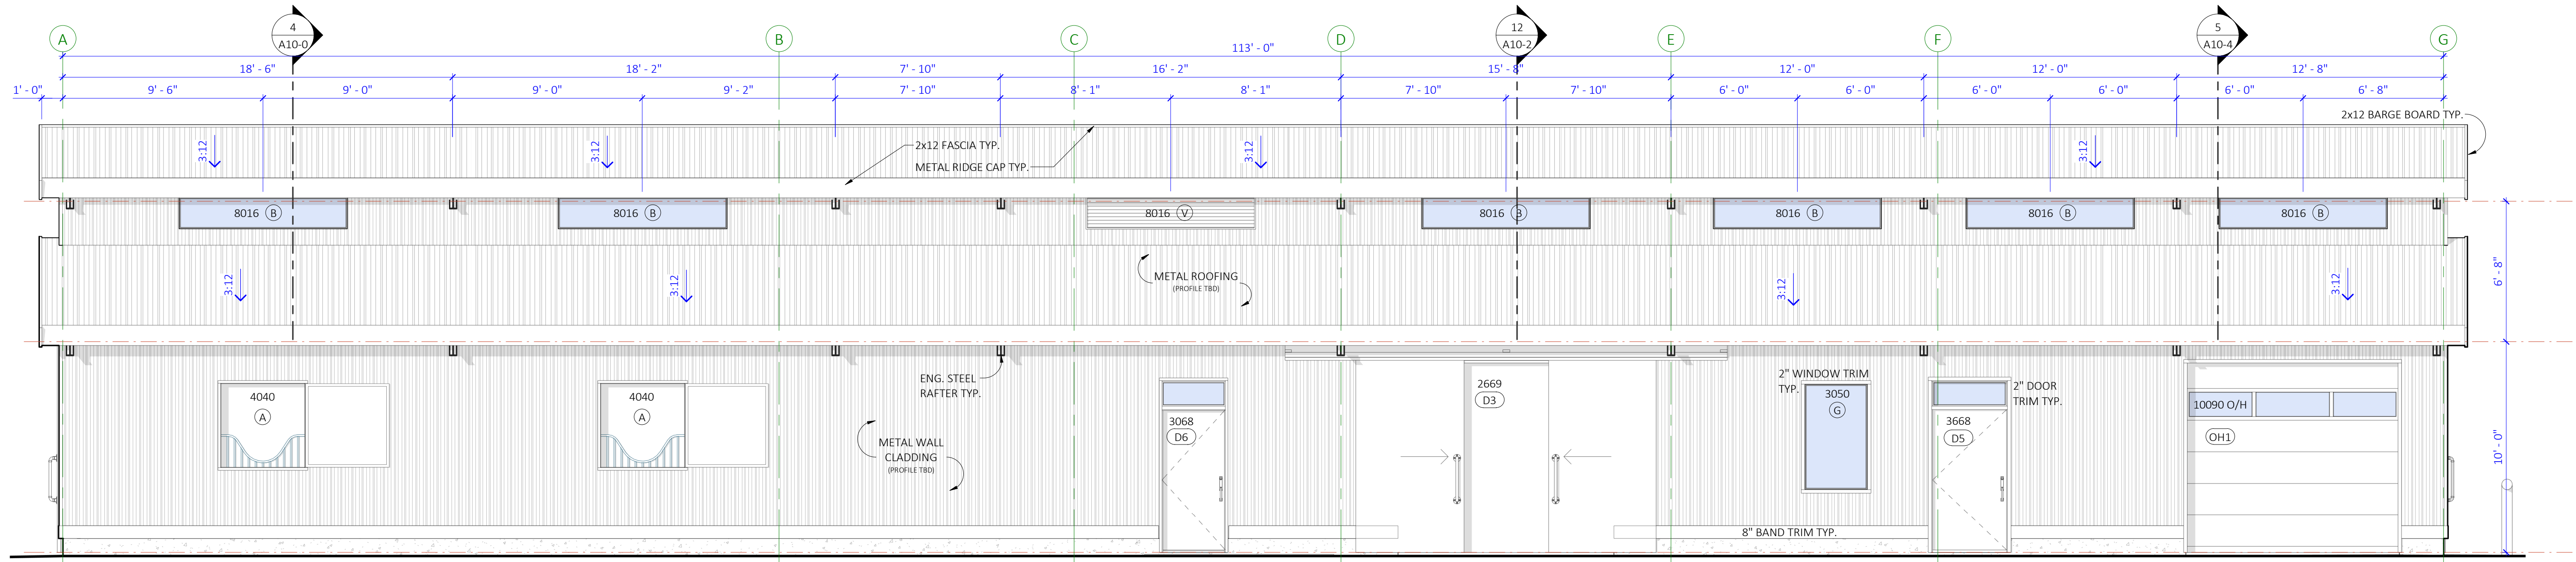

2 SOUTH WING SOUTH ELEVATION
SCALE: 1/4" = 1'-0"

DRAWING REVISIONS		
#	ISSUED FOR:	DATE
3	STEEL FRAMING REV.	OCT. 1/23
4	TACK LAYOUT REVISION	AUG. 4/23

DRAWING LIST	
A0-0	COVER SHEET
A2-0	SITE PLAN
A3-0	OVERALL FLOOR PLAN
A4-0	OVERALL FOUNDATION PLAN
A4-1	ARENA FOUNDATION PLAN
A4-2	FOUNDATION PLAN STAFF RM. & TACK
A4-3	FOUNDATION PLAN FRONT ENTRY
A4-4	FOUNDATION PLAN - NORTH AND SOUTH WING
A5-0	BARN COLUMN LAYOUT
A5-1	ARENA COLUMN LAYOUT
A6-0	ARENA FLOOR PLAN
A6-1	BARN FLOOR PLAN
A6-2	TACK AREA BARN FLOOR PLAN
A6-3	FRONT ENTRY BARN FLOOR PLAN
A6-4	NORTH WING FLOOR PLAN
A6-5	SOUTH WING FLOOR PLAN
A7-0	BARN REFLECTED CEILING PLAN
A8-0	ROOF PLAN
A9-0	BUILDING ELEVATIONS
A9-1	BUILDING ELEVATIONS
A9-2	BUILDING ELEVATIONS
A9-3	BUILDING ELEVATIONS
A10-0	BUILDING SECTIONS
A10-1	BUILDING SECTIONS
A10-2	BUILDING SECTIONS
A10-3	BUILDING SECTIONS
A10-4	BUILDING SECTIONS
A10-5	BUILDING SECTIONS
A10-6	ARENA BUILDING SECTION
A10-7	ARENA BUILDING SECTIONS
A11-0	DOORS & WINDOWS
A11-1	ROOM FINISHING

**STAGHEAD STABLES
& ARENA**
4194 950 N
OGDEN, UTAH

DRAWING TITLE
BUILDING ELEVATIONS

SCALE: As indicated
DATE: FEBRUARY 9, 2024
DRAWN: JPU CHECKED: EAN


PROJ. NO. Q22-145
SHEET NO. A9-3

CONSULTANTS:


QUINIS EQUESTRIAN
DBA
QUINIS DESIGN WORKS

Drawings are to be read in conjunction with each other, any discrepancies found on any drawings are to be reported to the architect before commencing work. Contractors are responsible to ensure that all work is executed to the requirements of the latest edition of the Building Code, and By Laws applicable to the local governing jurisdiction in which the drawings are addressed to.


© COPYRIGHT. ALL RIGHTS RESERVED

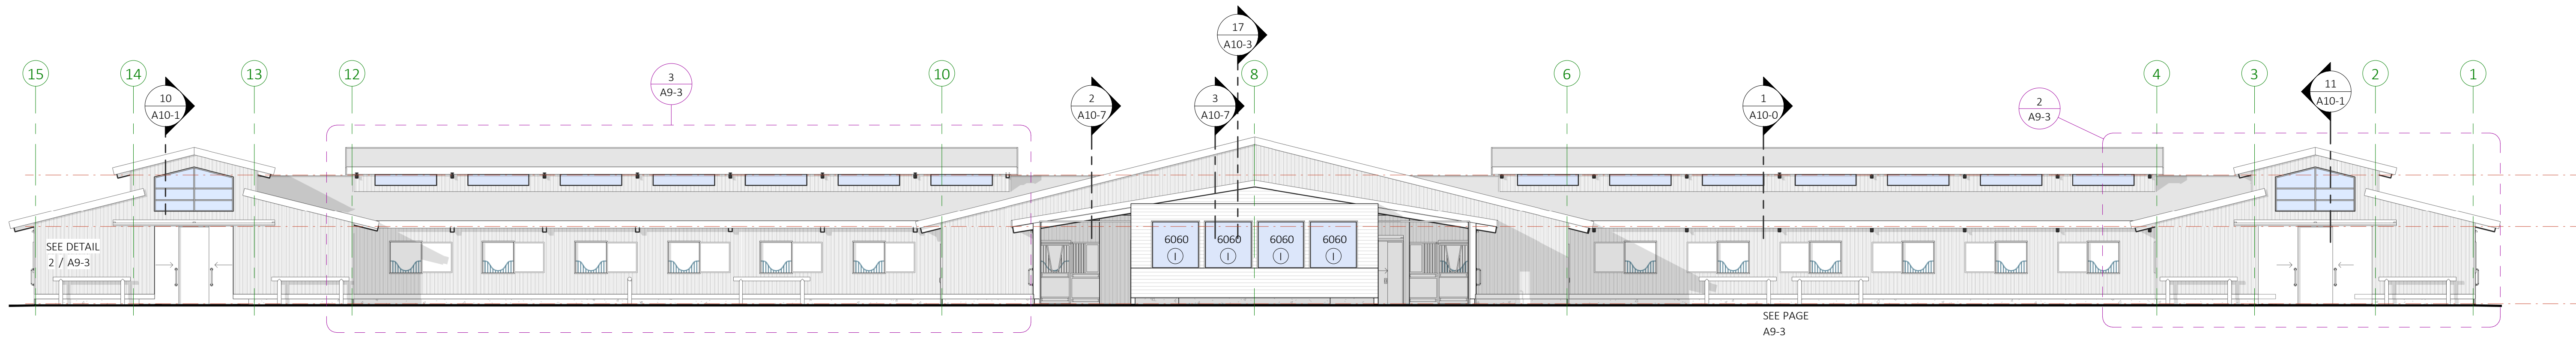

1 EAST ELEVATION
SCALE: 3/32" = 1'-0"

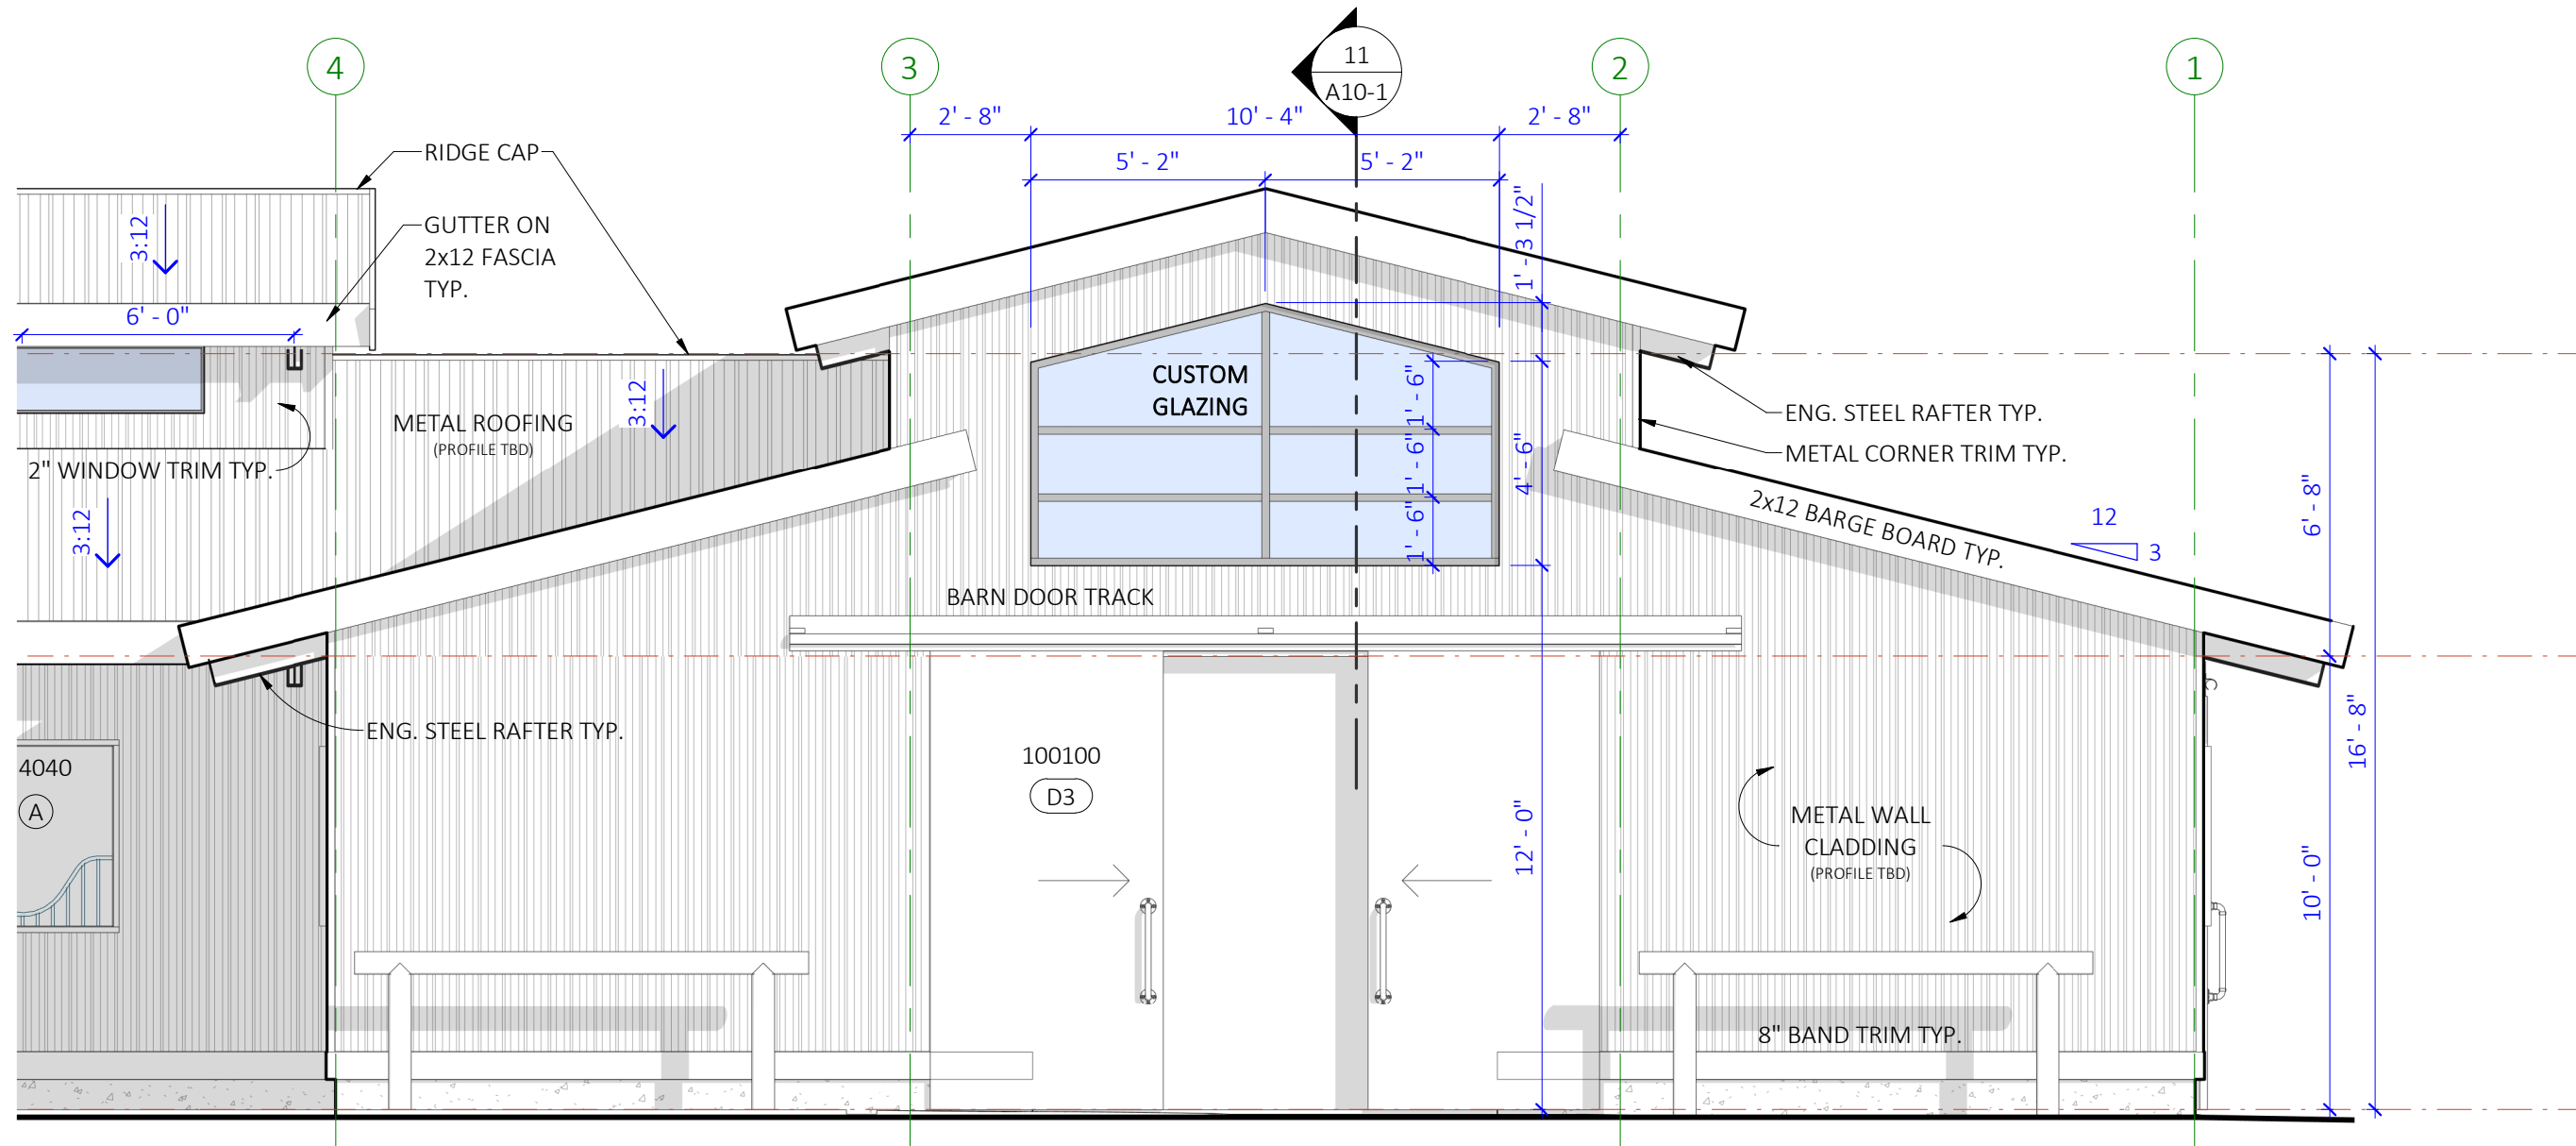

2 NORTH WING EAST ELEVATION
SCALE: 1/4" = 1'-0"

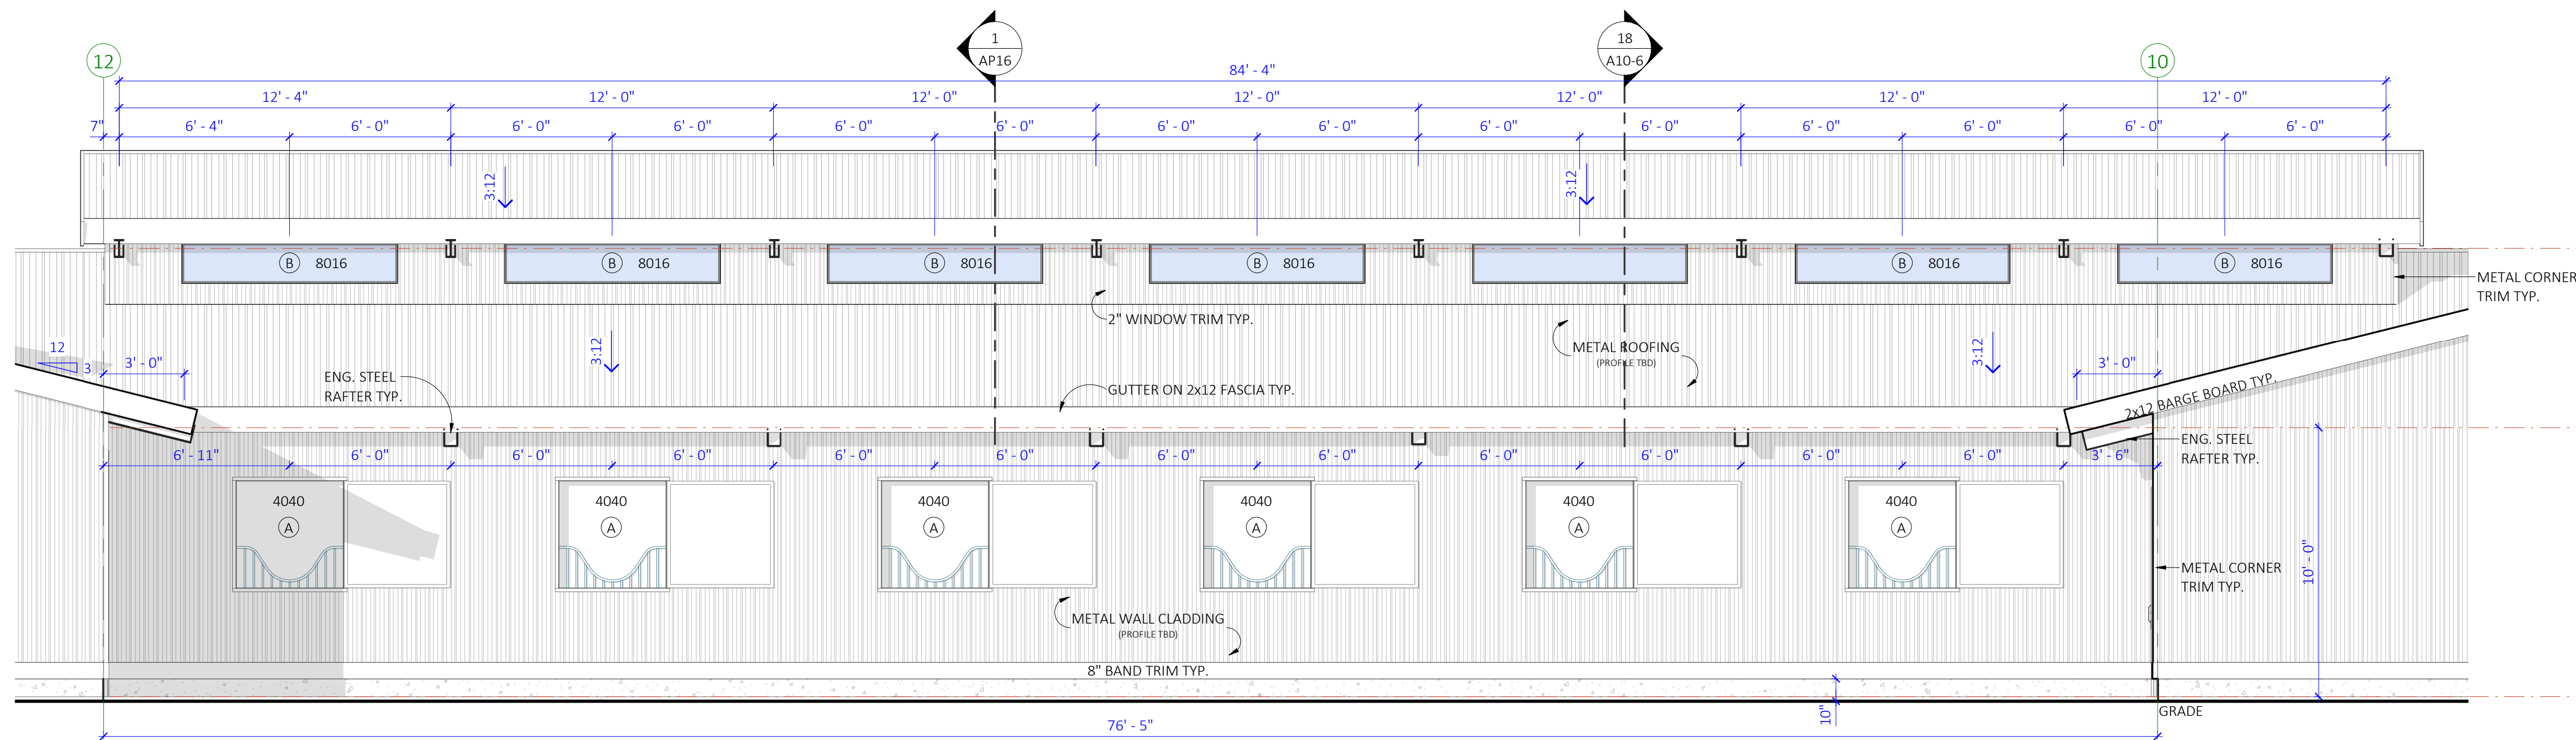

3 SOUTH WING EAST ELEVATION
SCALE: 1/4" = 1'-0"



QUINIS
EQUESTRIAN

142b - 30722 Marshall Rd.
Abbotsford, BC

Tel: (604) 744-4077
Toll Free: 1(855)253-0211
Email: info@quinis.net
Web: www.quinis.net

DRAWING REVISIONS

#	ISSUED FOR:	DATE
2	MONITOR WINDOW REV.	NOV. 14/23
3	STEEL FRAMING REV.	OCT. 1/23
4	TACK LAYOUT REVISION	AUG. 4/23

DRAWING LIST

A0-0	COVER SHEET
A2-0	SITE PLAN
A3-0	OVERALL FLOOR PLAN
A4-0	OVERALL FOUNDATION PLAN
A4-1	ARENA FOUNDATION PLAN
A4-2	FOUNDATION PLAN STAFF-RA & TACK
A4-3	FOUNDATION PLAN FRONT ENTRY
A4-4	FOUNDATION PLAN - NORTH AND SOUTH WING
A5-0	BARN COLUMN LAYOUT
A5-1	ARENA COLUMN LAYOUT
A6-0	ARENA FLOOR PLAN
A6-1	BARN FLOOR PLAN
A6-2	TACK AREA BARN FLOOR PLAN
A6-3	FRONT ENTRY BARN FLOOR PLAN
A6-4	NORTH WING FLOOR PLAN
A6-5	SOUTH WING FLOOR PLAN
A7-0	BARN REFLECTED CEILING PLAN
A8-0	ROOF PLAN
A9-0	BUILDING ELEVATIONS
A9-1	BUILDING ELEVATIONS
A9-2	BUILDING ELEVATIONS
A9-3	BUILDING ELEVATIONS
A10-0	BUILDING SECTIONS
A10-1	BUILDING SECTIONS
A10-2	BUILDING SECTIONS
A10-3	BUILDING SECTIONS
A10-4	BUILDING SECTIONS
A10-5	BUILDING SECTIONS
A10-6	ARENA BUILDING SECTION
A10-7	ARENA BUILDING SECTIONS
A11-0	DOORS & WINDOWS
A11-1	ROOM FINISHING

STAGHEAD STABLES

& ARENA

4194 950 N
OGDEN, UTAH

DRAWING TITLE
BUILDING SECTIONS

SCALE: 1/4" = 1'-0"
DATE: FEBRUARY 9, 2024
DRAWN: JPU CHECKED: EAN

PROJ. NO. Q22-145


SHEET NO. A10-0

CONSULTANTS:


QUINIS EQUESTRIAN
DBA
QUINIS DESIGN WORKS

Drawings are to be read in conjunction with each other, any discrepancies found on any drawings are to be reported to the architect before commencing work. Contractors are responsible to ensure that all work is executed to the requirements of the latest edition of the Building Code, and By Laws applicable to the local governing jurisdiction in which the drawings are addressed to.


© COPYRIGHT. ALL RIGHTS RESERVED

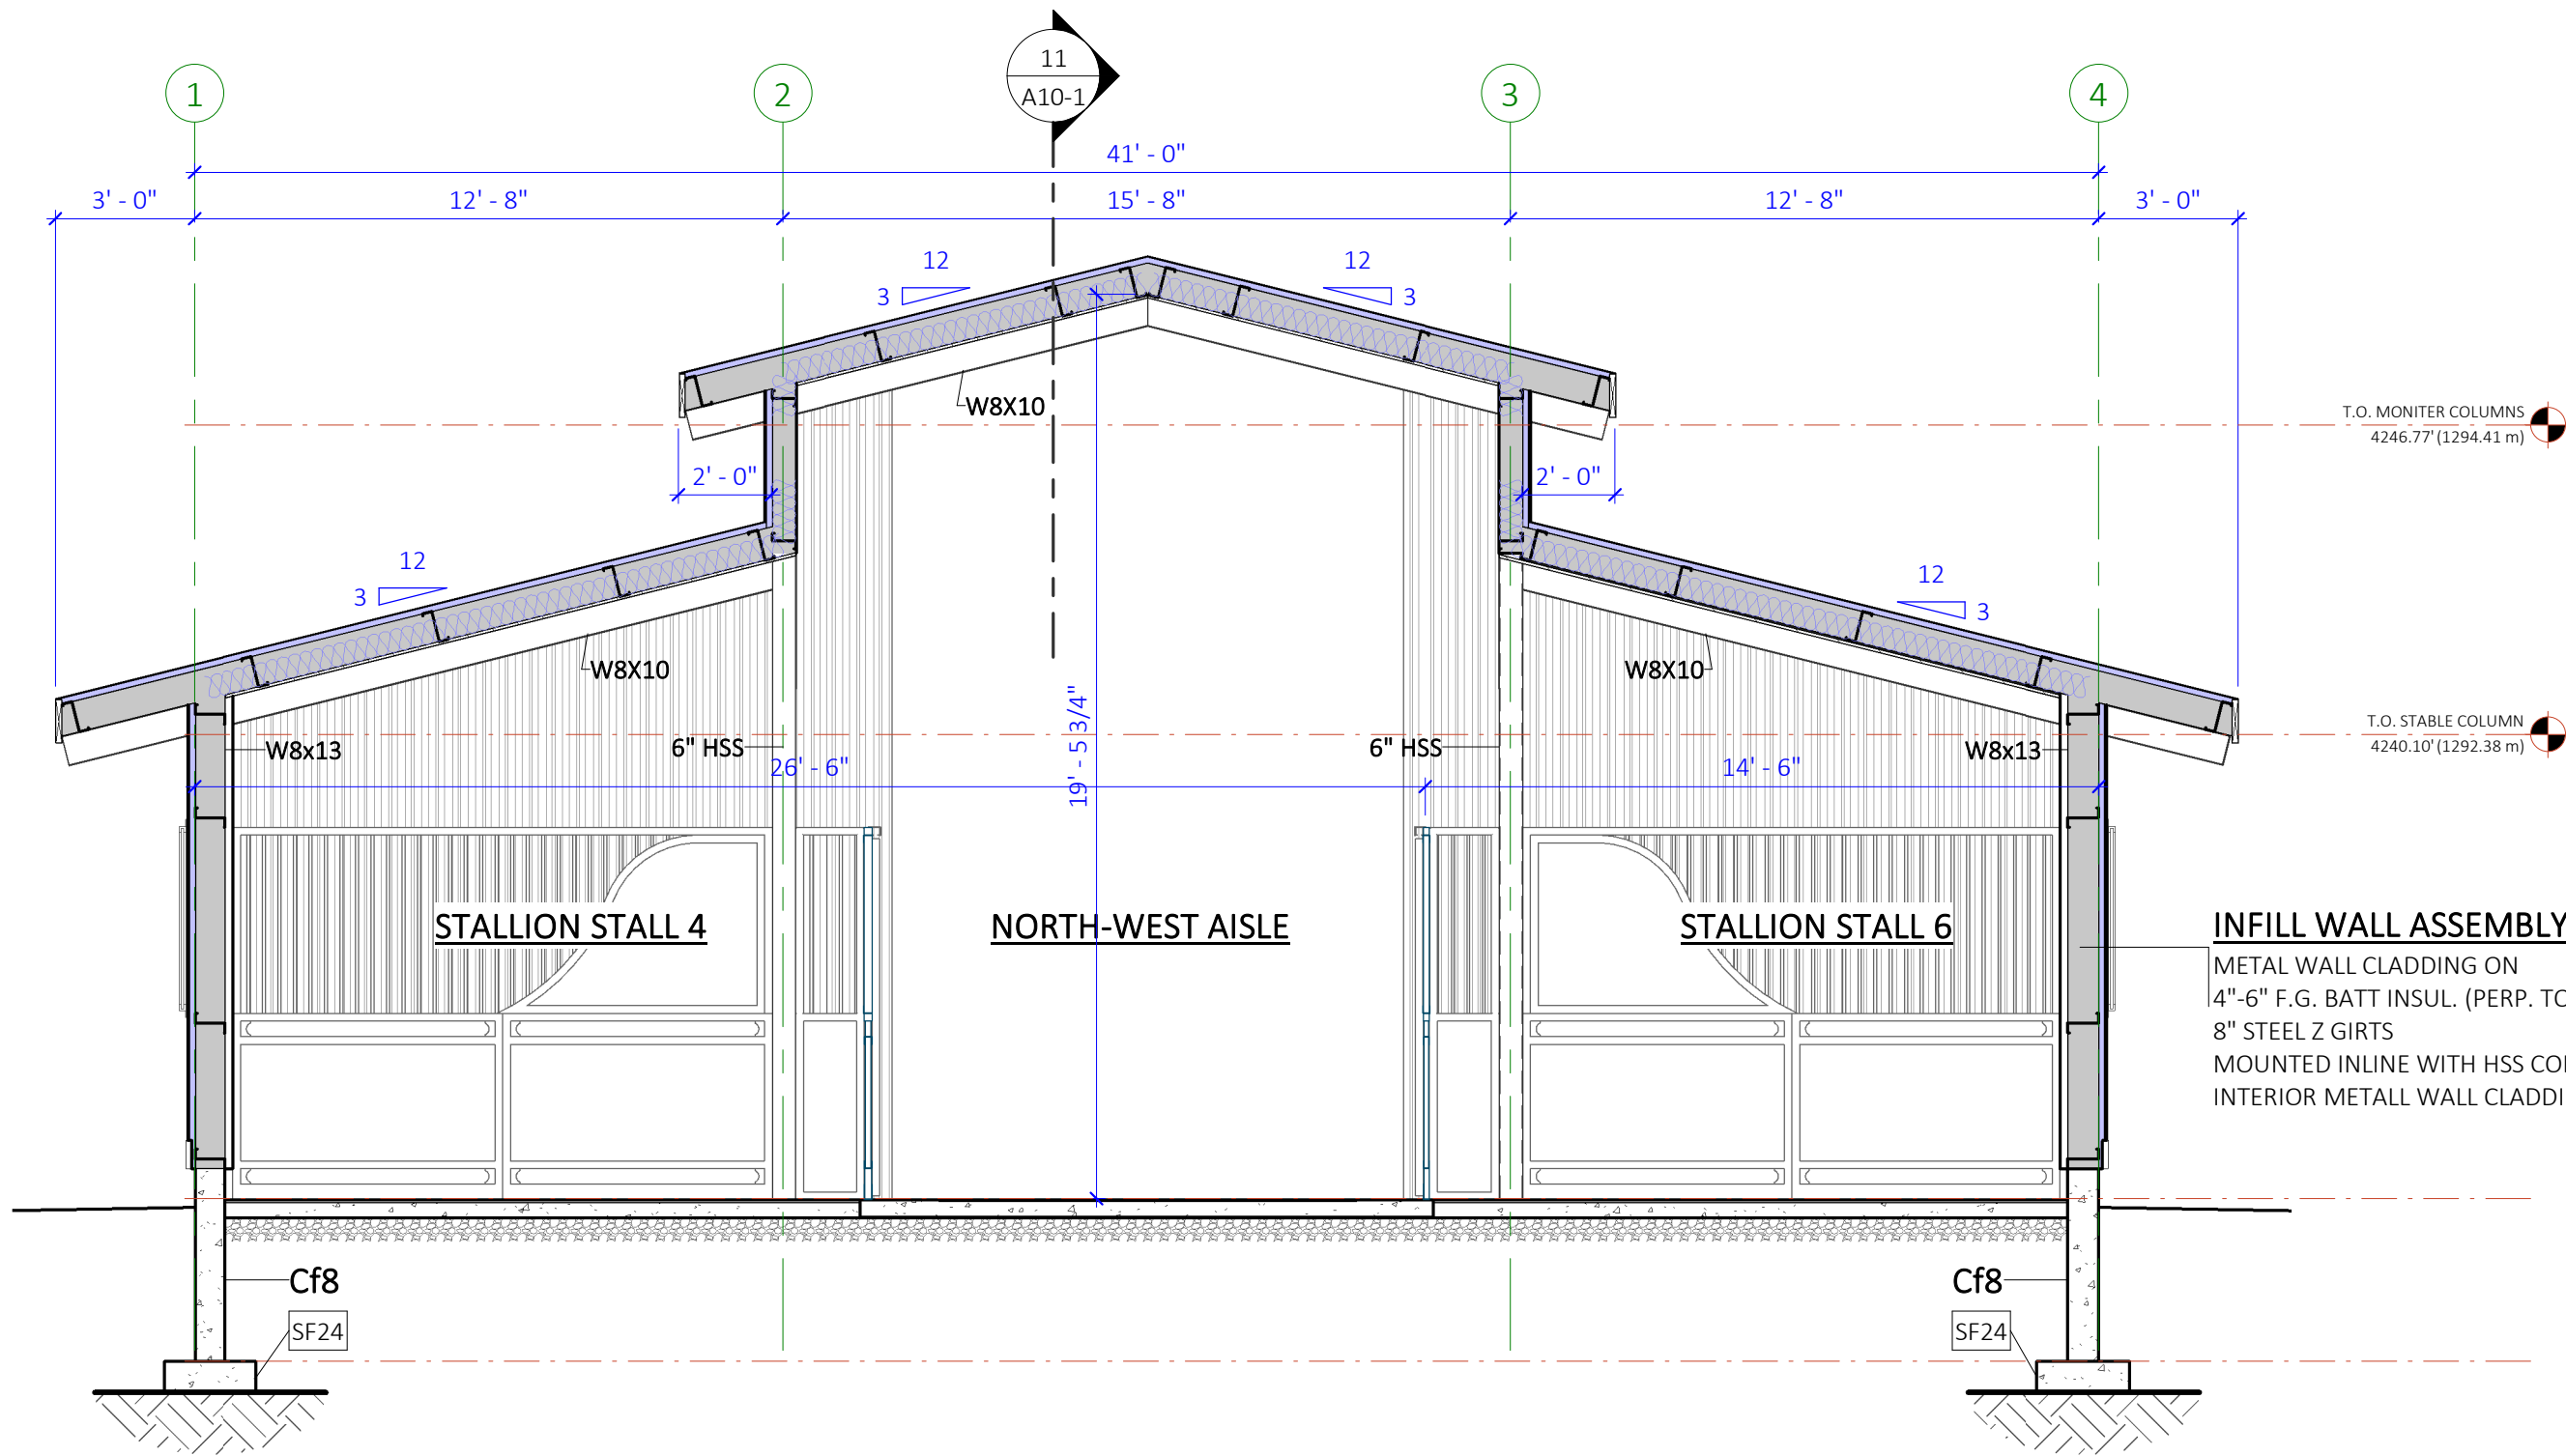


2 STALLION AISLE SECTION
SCALE: 1/4" = 1'-0"

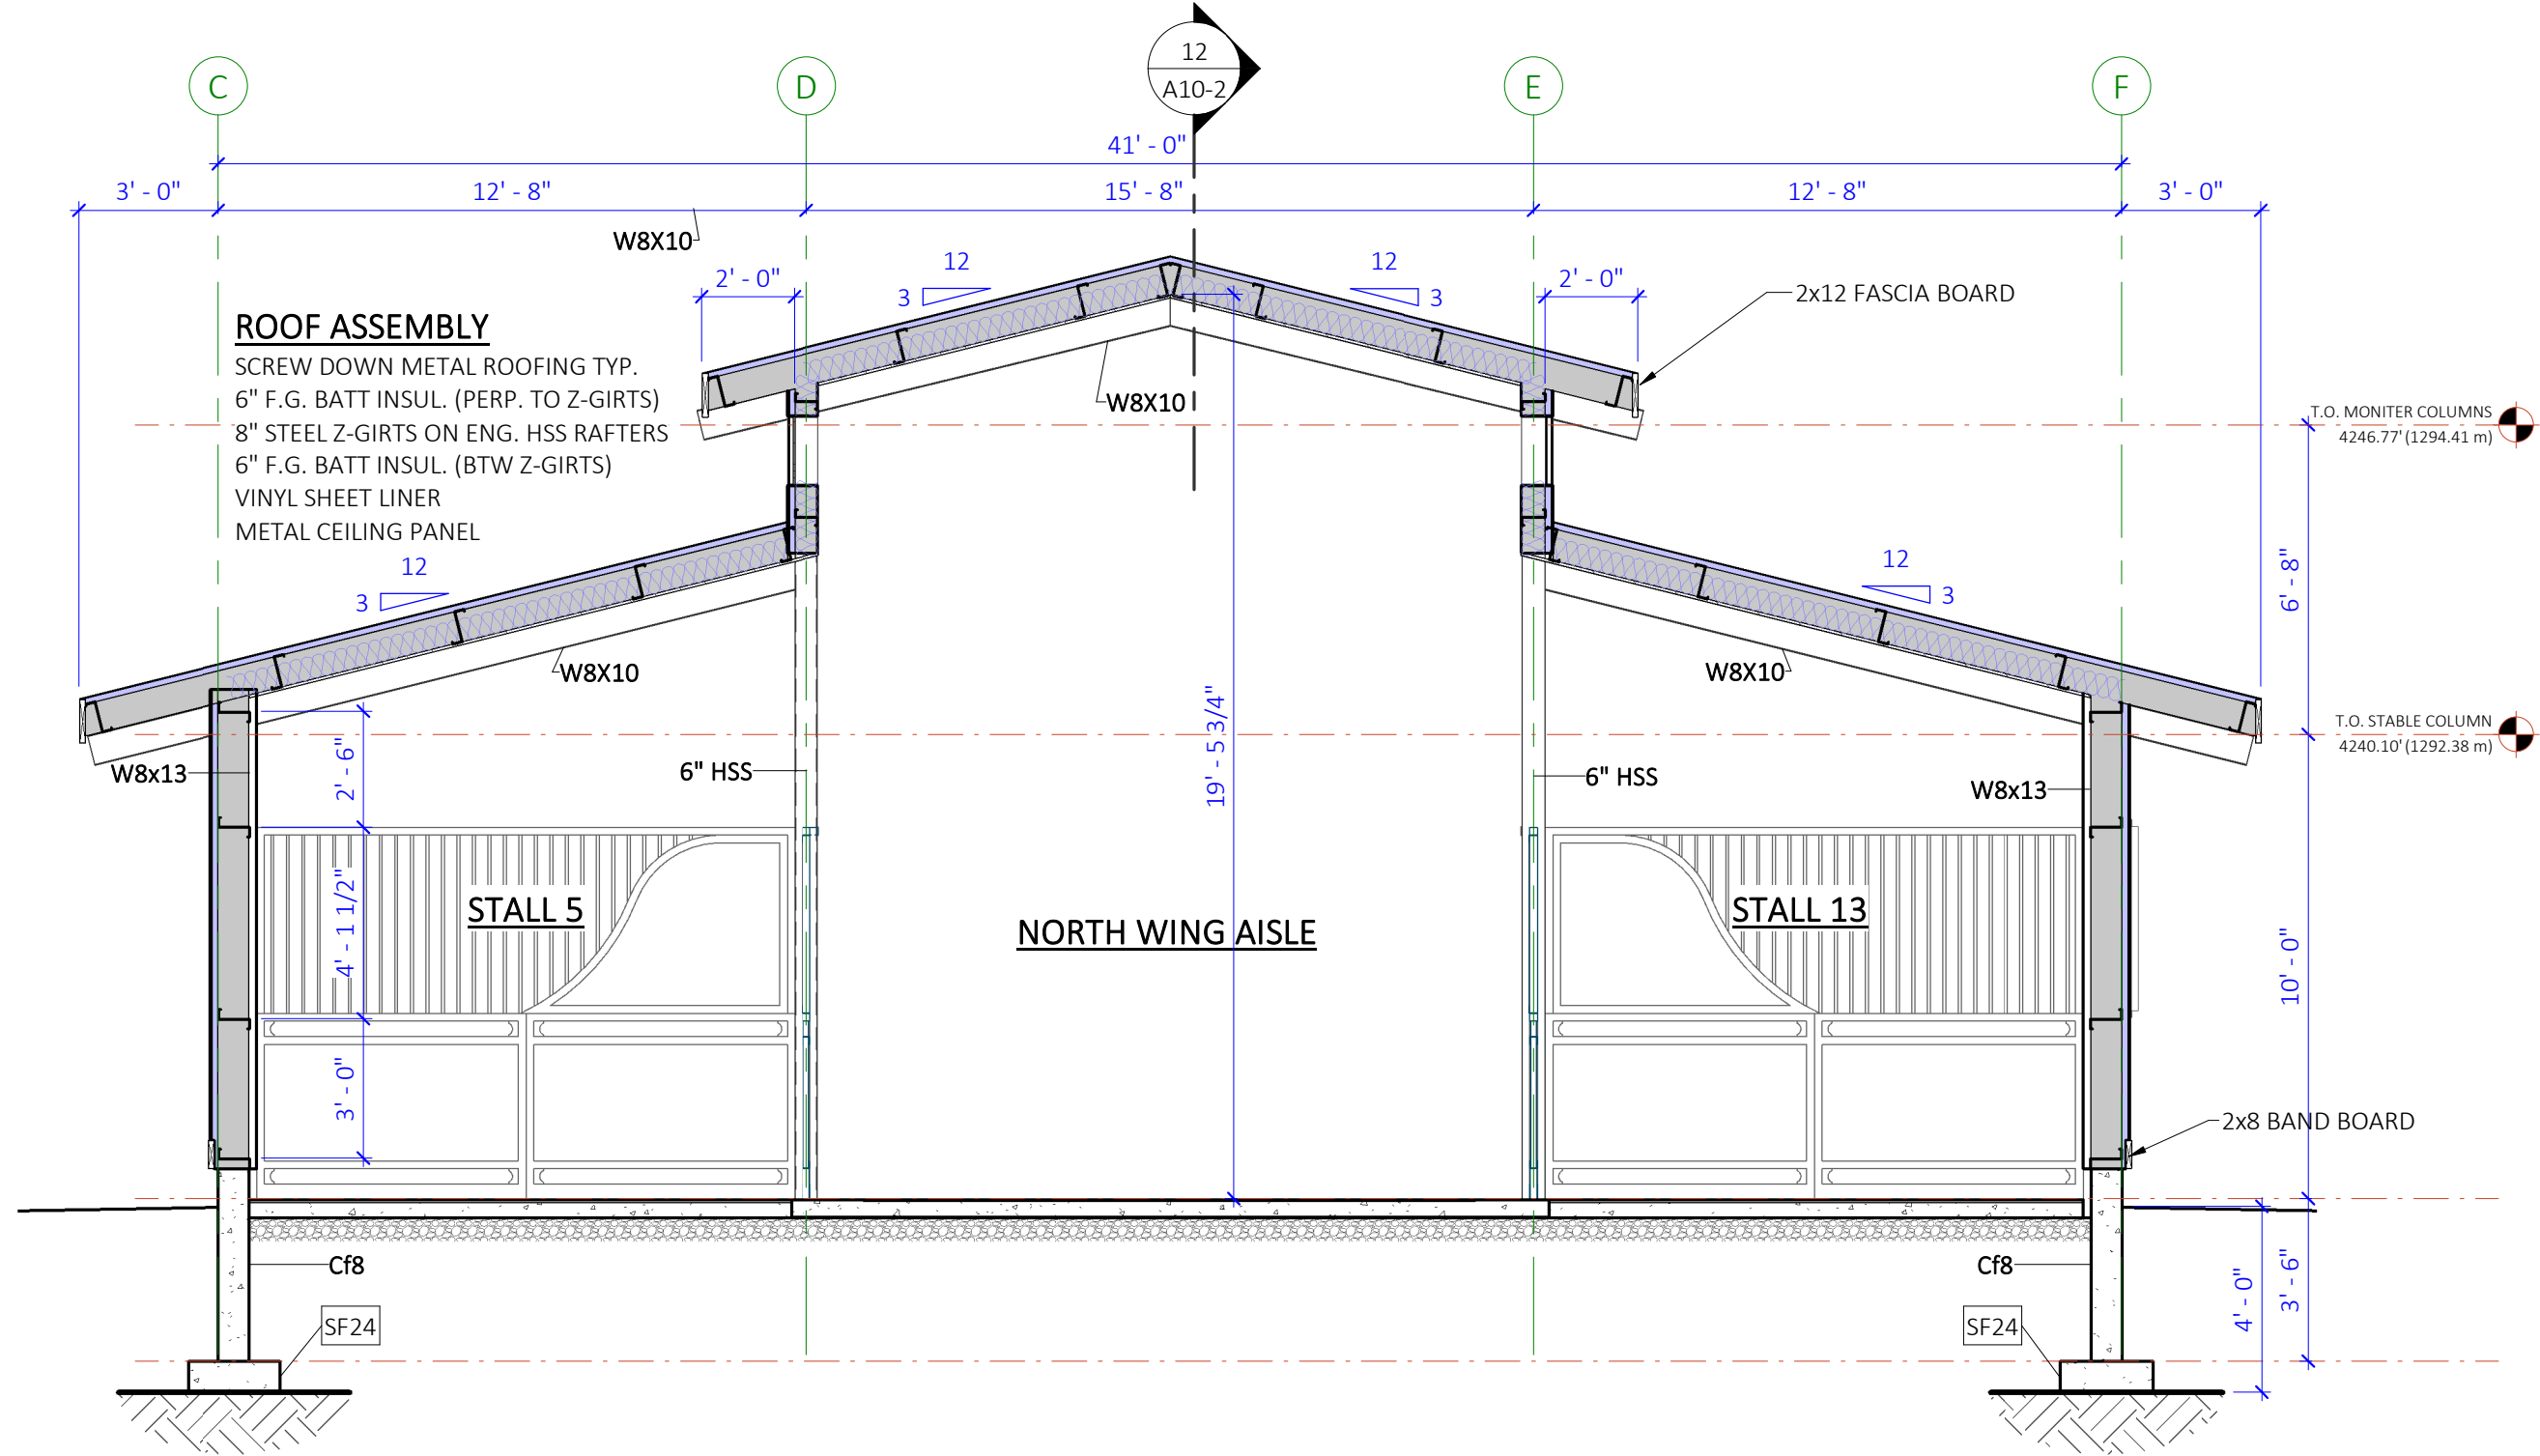


1 EAST & WEST MAIN AISLE SECTION
SCALE: 1/4" = 1'-0"

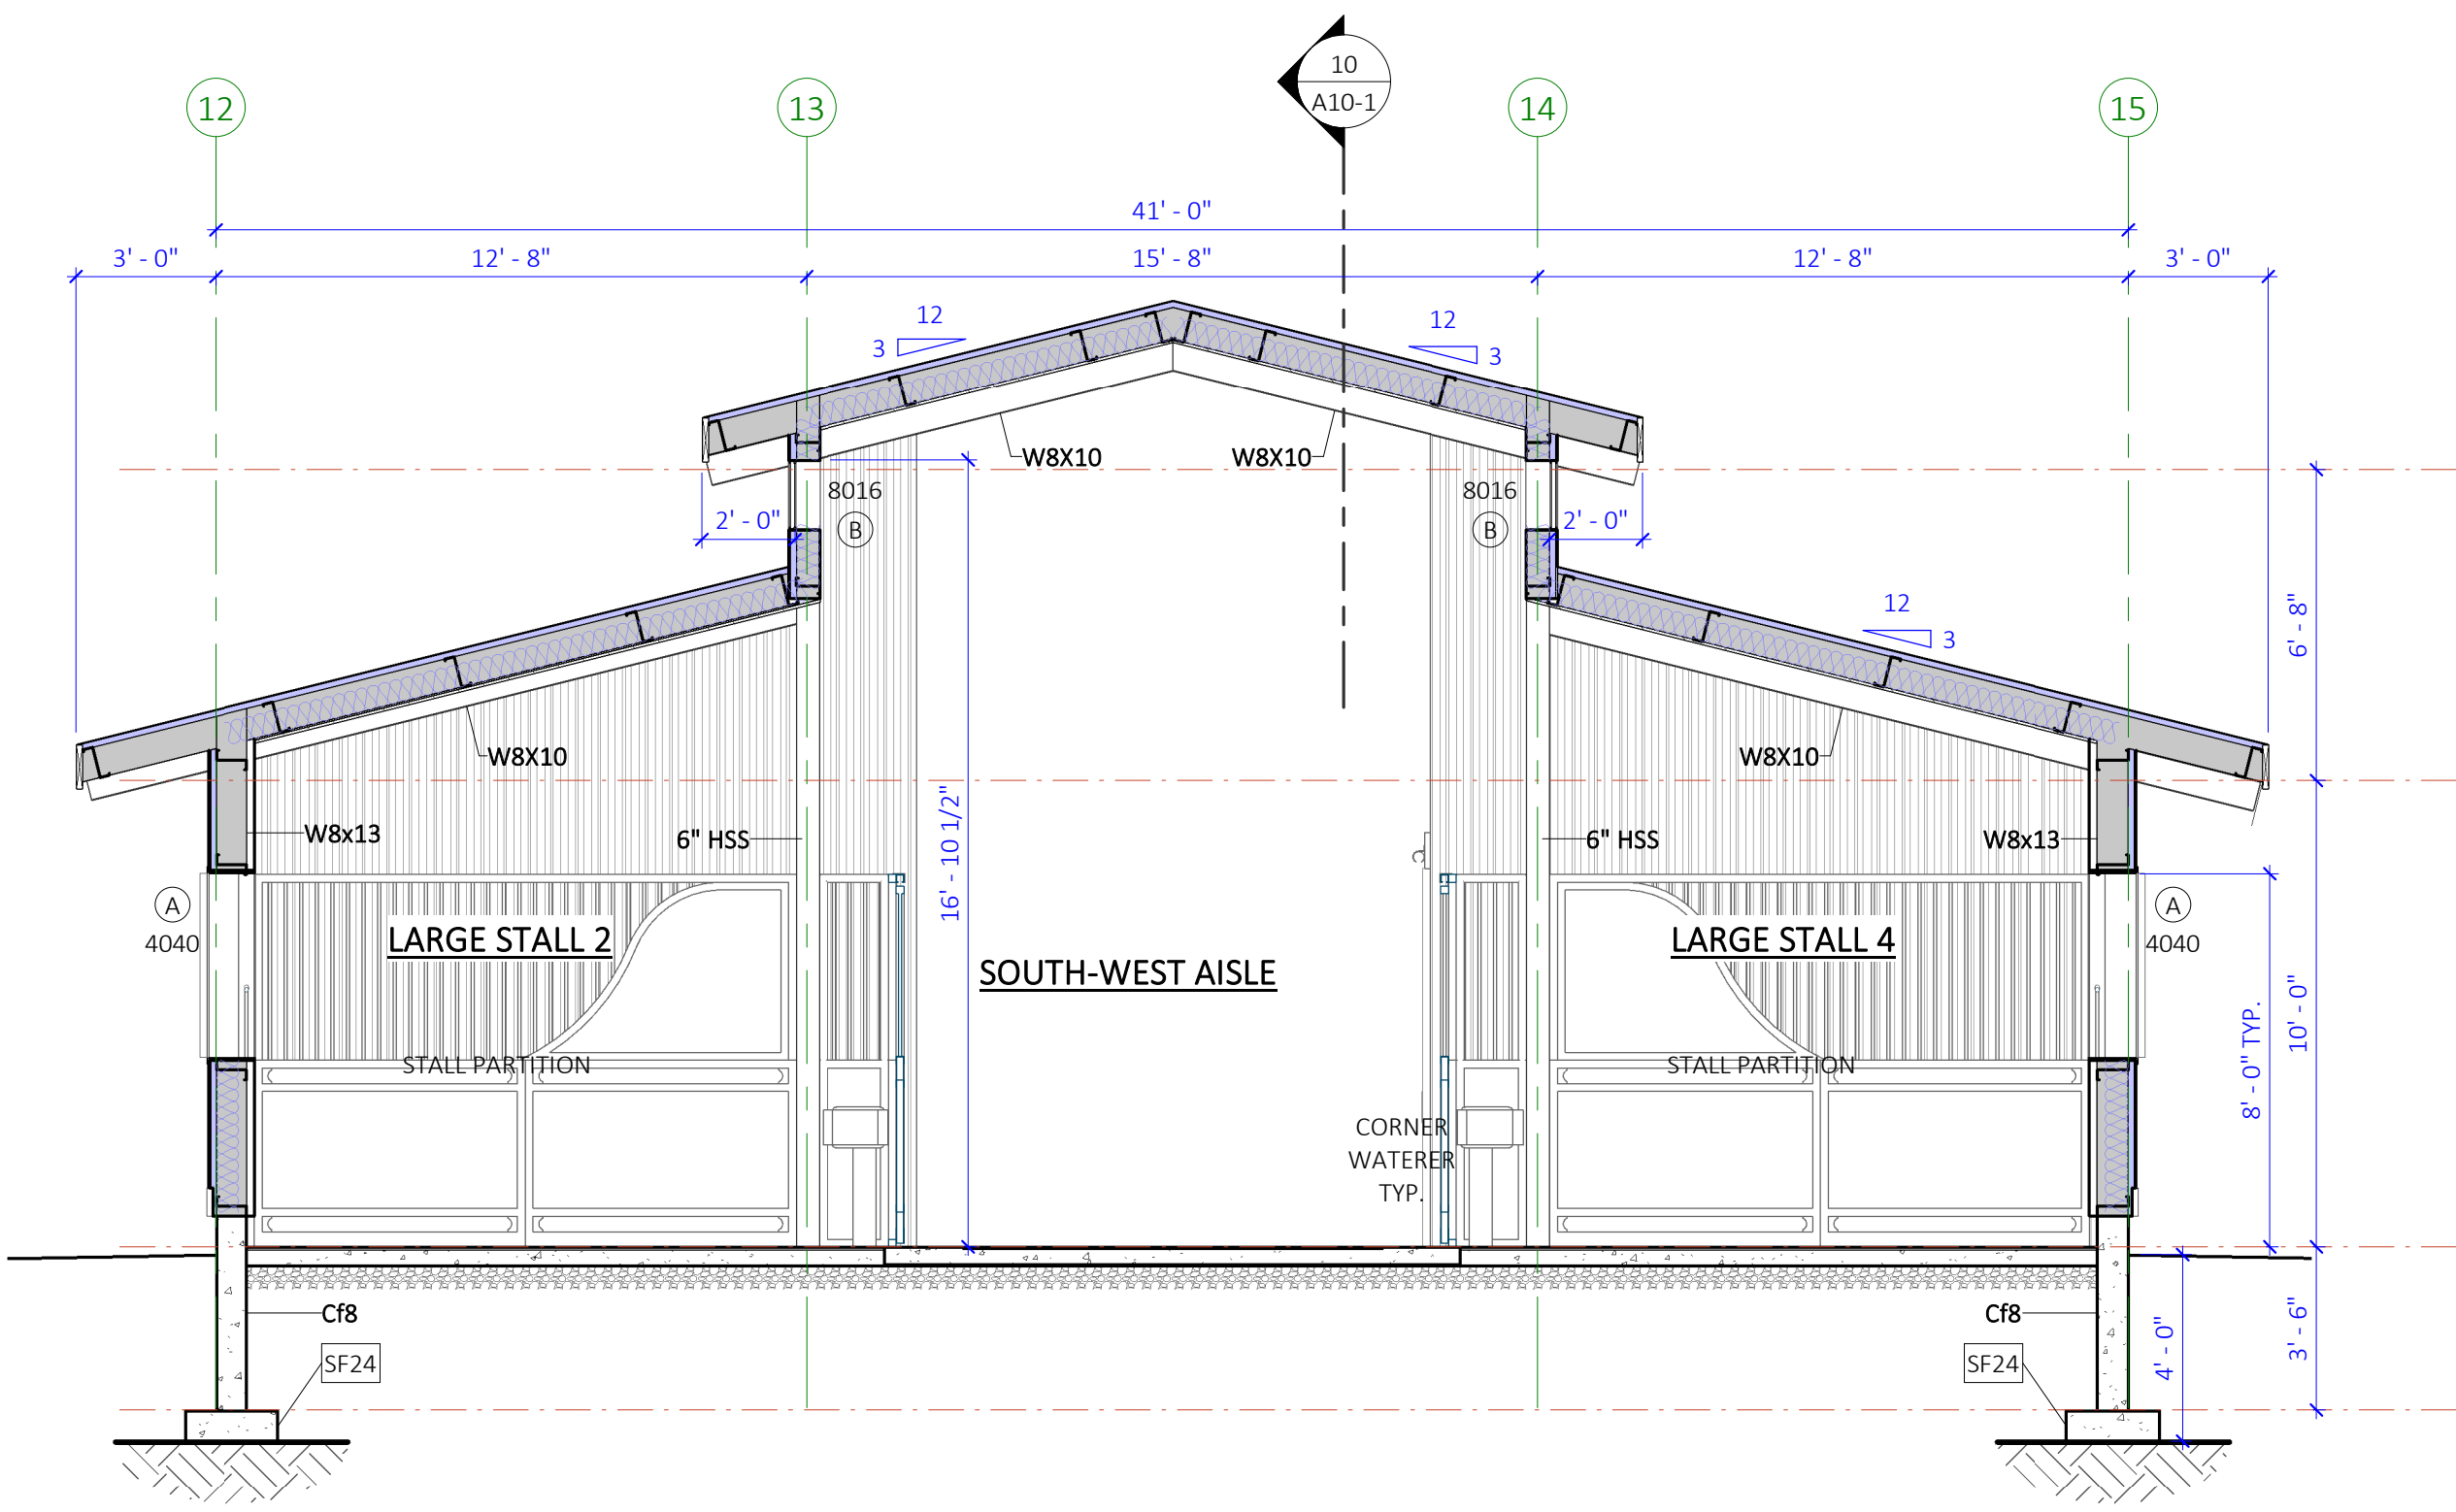

4 SOUTH WING - WEST STALLS
SCALE: 1/4" = 1'-0"

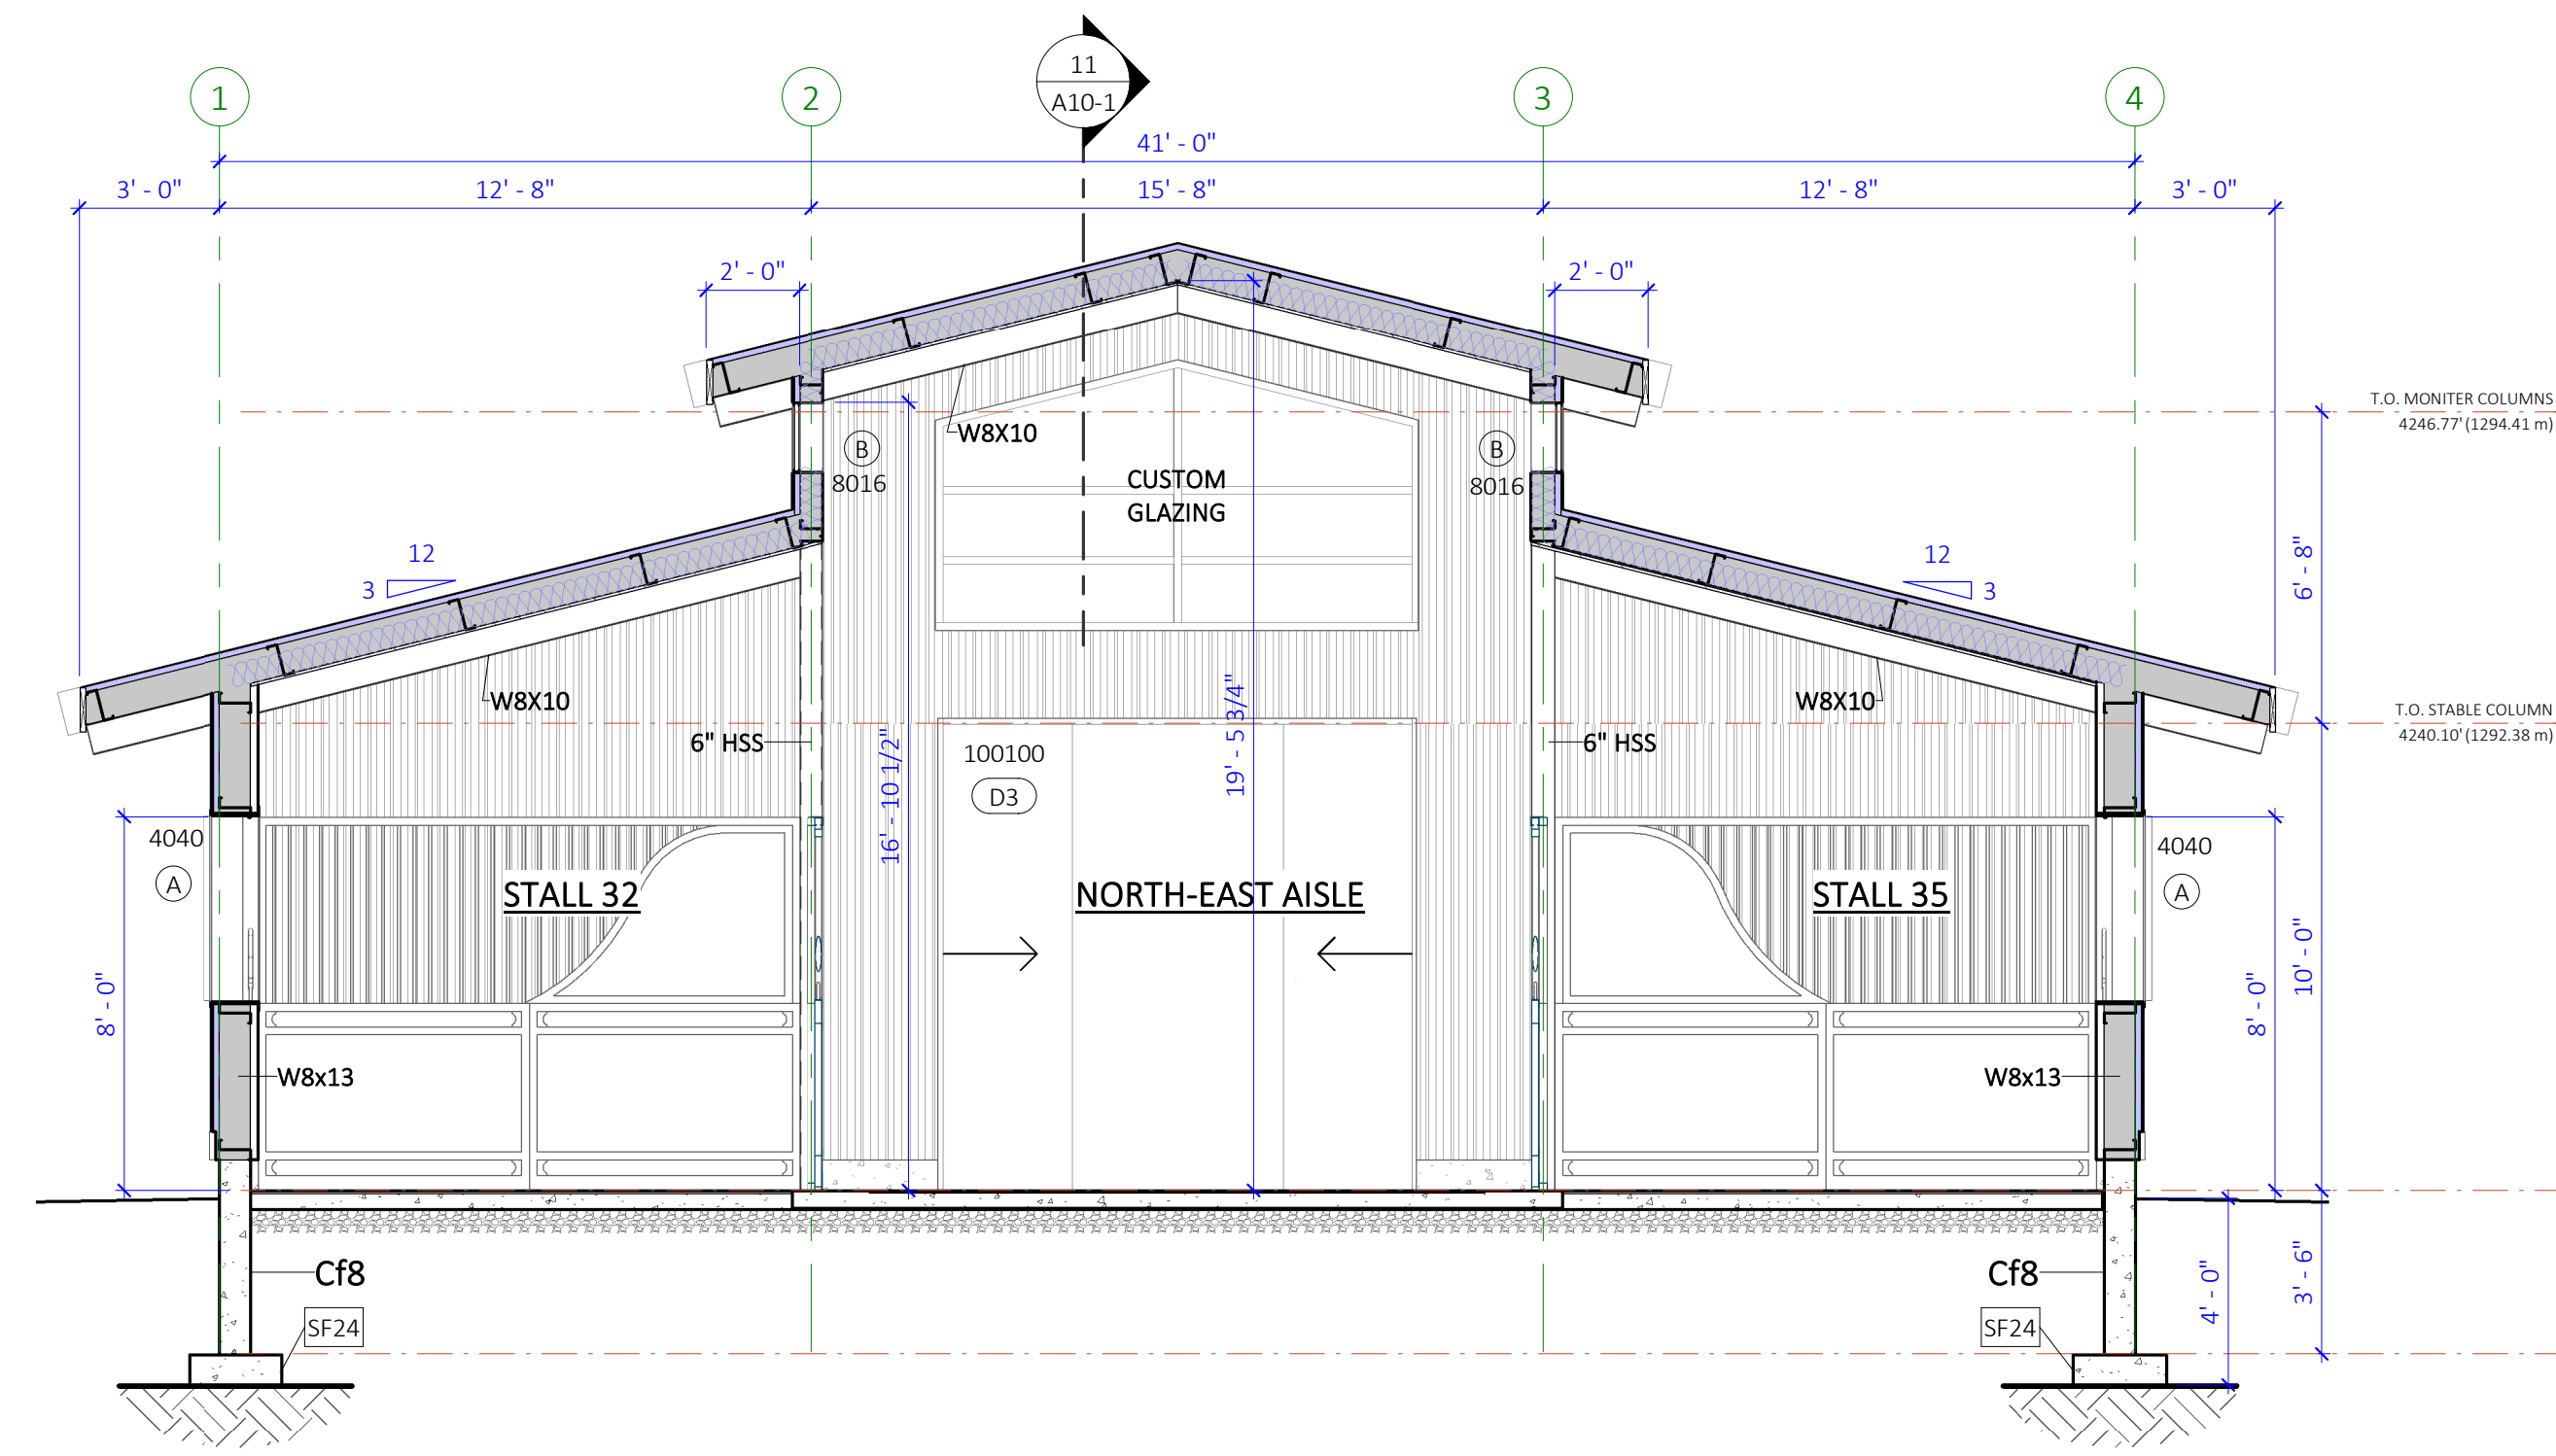

3 NORTH WING - EAST STALLS
SCALE: 1/4" = 1'-0"

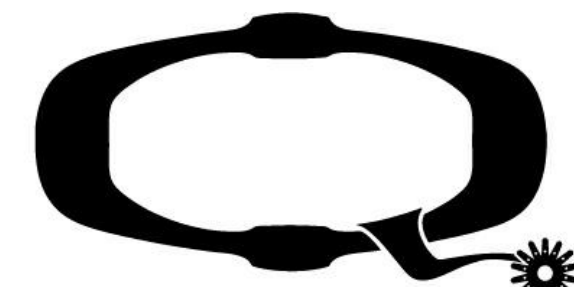

QUINIS
EQUESTRIAN

142b - 30722 Marshall Rd.
Abbotsford, BC

Tel: (604) 744-4077
Toll Free: 1(855)253-0211
Email: info@quinis.net
Web: www.quinis.net

DRAWING REVISIONS

#	ISSUED FOR:	DATE
2	MONITOR WINDOW REV.	NOV. 14/23
3	STEEL FRAMING REV.	OCT. 1/23
4	TACK LAYOUT REVISION	AUG. 4/23

DRAWING LIST

A0-0	COVER SHEET
A2-0	SITE PLAN
A3-0	OVERALL FLOOR PLAN
A4-0	OVERALL FOUNDATION PLAN
A4-1	ARENA FOUNDATION PLAN
A4-2	FOUNDATION PLAN STAFF AREA & TACK
A4-3	FOUNDATION PLAN FRONT ENTRY
A4-4	FOUNDATION PLAN - NORTH AND SOUTH WING
A5-0	BARN COLUMN LAYOUT
A5-1	ARENA COLUMN LAYOUT
A6-0	ARENA FLOOR PLAN
A6-1	BARN FLOOR PLAN
A6-2	TACK AREA BARN FLOOR PLAN
A6-3	FRONT ENTRY BARN FLOOR PLAN
A6-4	NORTH WING FLOOR PLAN
A6-5	SOUTH WING FLOOR PLAN
A7-0	BARN REFLECTED CEILING PLAN
A8-0	ROOF PLAN
A8-1	BUILDING ELEVATIONS
A8-2	BUILDING ELEVATIONS
A8-3	BUILDING ELEVATIONS
A10-0	BUILDING SECTIONS
A10-1	BUILDING SECTIONS
A10-2	BUILDING SECTIONS
A10-3	BUILDING SECTIONS
A10-4	BUILDING SECTIONS
A10-5	BUILDING SECTIONS
A10-6	ARENA BUILDING SECTION
A10-7	ARENA BUILDING SECTION
A11-0	DOORS & WINDOWS
A11-1	ROOM FINISHING

STAGHEAD STABLES
& ARENA
4194 950 N
OGDEN, UTAH

DRAWING TITLE
BUILDING SECTIONS

SCALE: 1/4" = 1'-0"
DATE: FEBRUARY 9, 2024
DRAWN: JPU CHECKED: EAN

PROJ. NO. Q22-145


SHEET NO. A10-1

CONSULTANTS:

QUINIS EQUESTRIAN
DBA
QUINIS DESIGN WORKS


Drawings are to be read in conjunction with each other, any discrepancies found on any drawings are to be reported to the architect before commencing work. Contractors are responsible to ensure that all work is executed to the requirements of the latest edition of the Building Code, and By Laws applicable to the local governing jurisdiction in which the drawings are addressed to.

© COPYRIGHT. ALL RIGHTS RESERVED

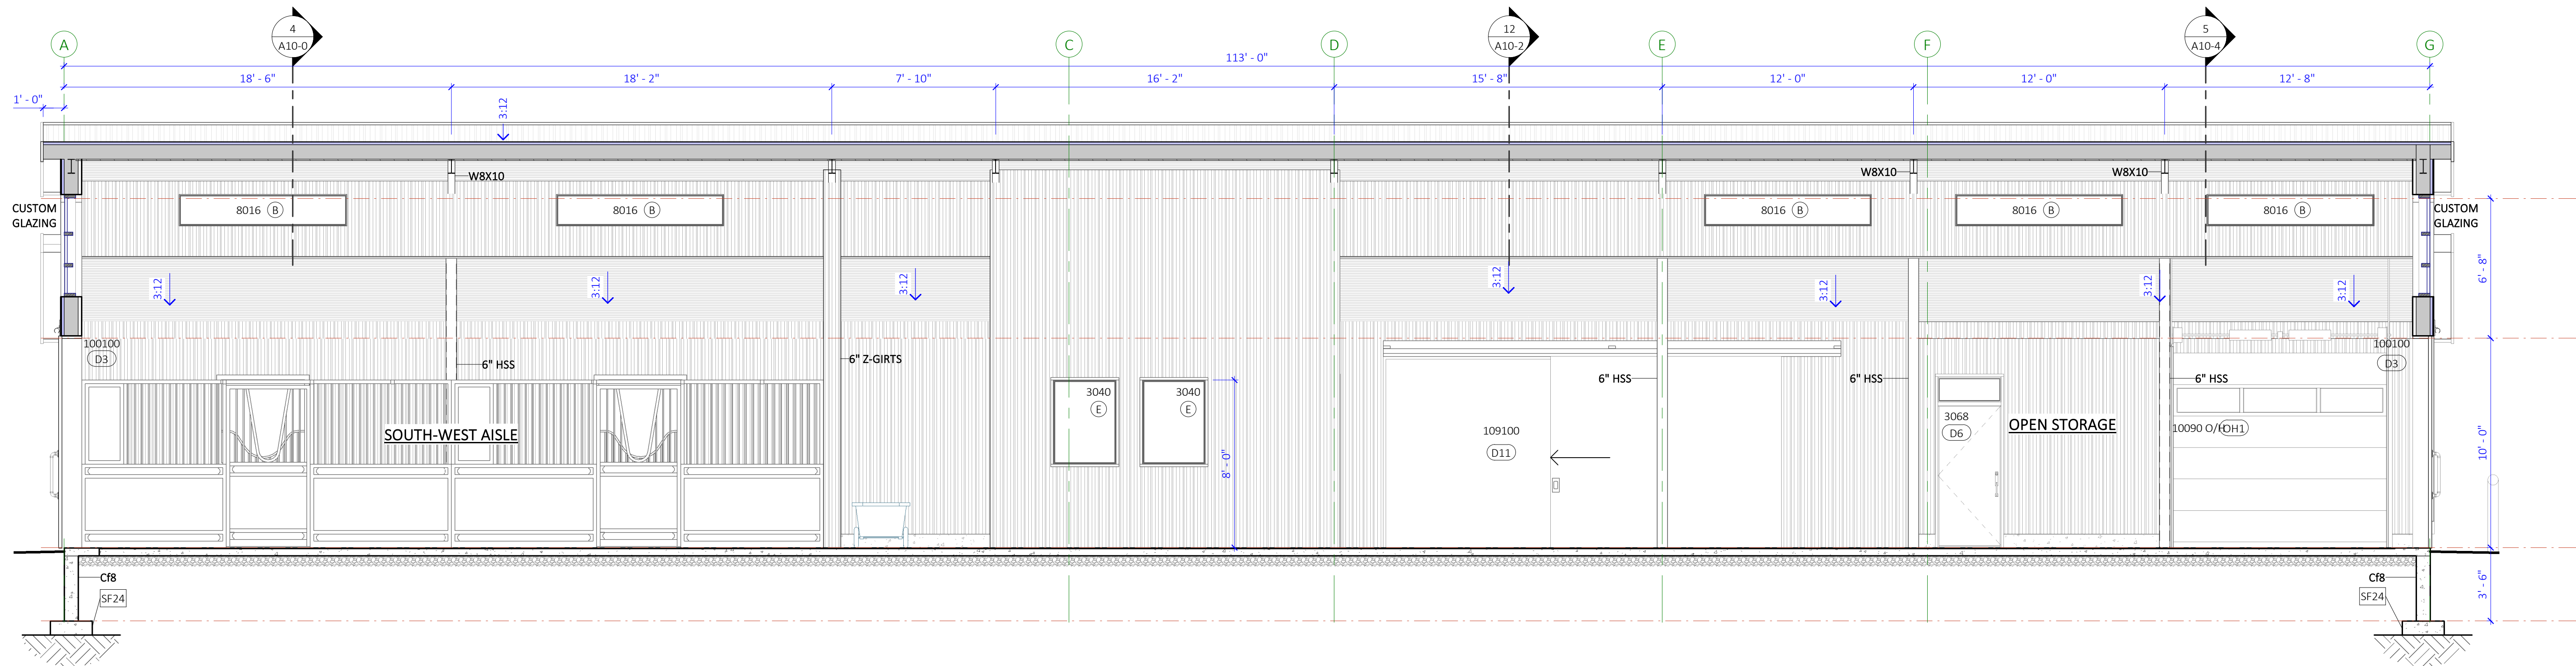

10 SOUTH WING SECTION (EAST - WEST)

SCALE: 1/4" = 1'-0"

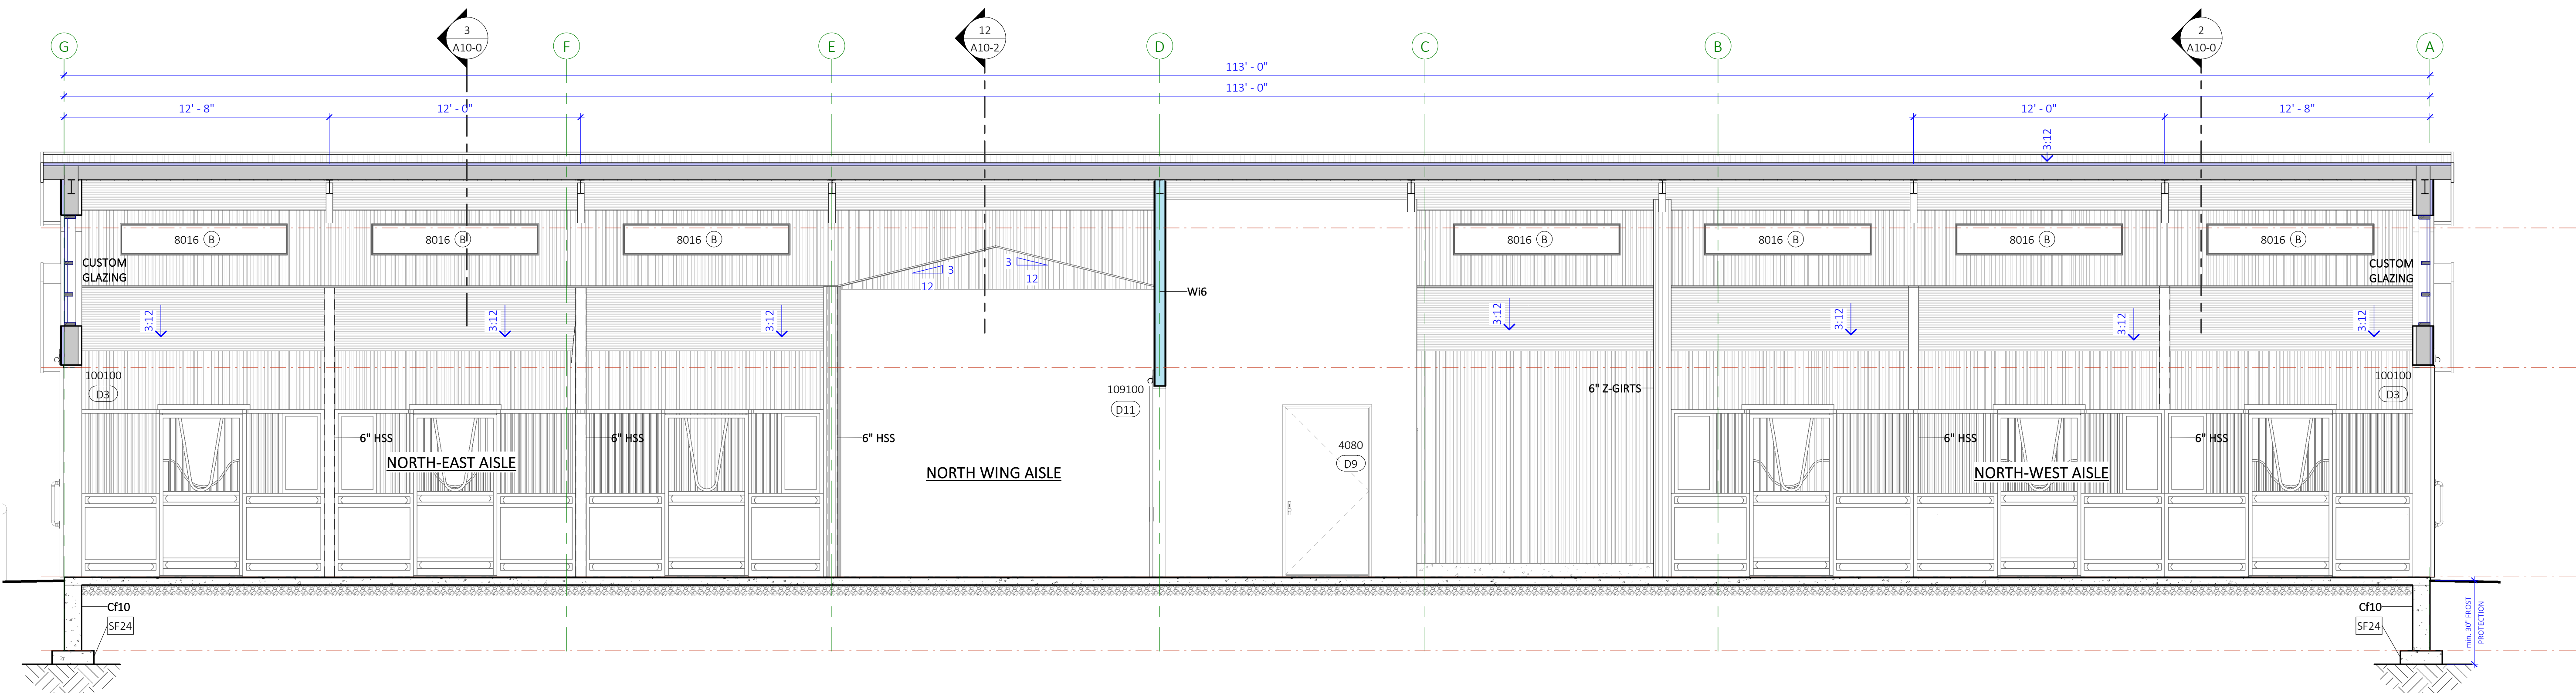

11 NORTH WING SECTION (EAST-WEST)

SCALE: 1/4" = 1'-0"



QUINIS
EQUESTRIAN

142b - 30722 Marshall Rd.
Abbotsford, BC

Tel: (604) 744-4077
Toll Free: 1(855)253-0211
Email: info@quinis.net
Web: www.quinis.net

DRAWING REVISIONS

#	ISSUED FOR:	DATE
2	MONITOR WINDOW REV.	NOV. 14/23
3	STEEL FRAMING REV.	OCT. 1/23
4	TACK LAYOUT REVISION	AUG. 4/23

DRAWING LIST

A0-0	COVER SHEET
A2-0	SITE PLAN
A3-0	OVERALL FLOOR PLAN
A4-0	OVERALL FOUNDATION PLAN
A4-1	ARENA FOUNDATION PLAN
A4-2	FOUNDATION PLAN STAFF RM. & TACK
A4-3	FOUNDATION PLAN FRONT ENTRY
A4-4	FOUNDATION PLAN - NORTH AND SOUTH WING
A5-0	BARN COLUMN LAYOUT
A5-1	ARENA COLUMN LAYOUT
A6-0	ARENA FLOOR PLAN
A6-1	BARN FLOOR PLAN
A6-2	TACK AREA BARN FLOOR PLAN
A6-3	FRONT ENTRY BARN FLOOR PLAN
A6-4	NORTH WING FLOOR PLAN
A6-5	SOUTH WING FLOOR PLAN
A7-0	BARN REFLECTED CEILING PLAN
A8-0	ROOF PLAN
A8-1	BUILDING ELEVATIONS
A8-2	BUILDING ELEVATIONS
A8-3	BUILDING ELEVATIONS
A10-0	BUILDING SECTIONS
A10-1	BUILDING SECTIONS
A10-2	BUILDING SECTIONS
A10-3	BUILDING SECTIONS
A10-4	BUILDING SECTIONS
A10-5	BUILDING SECTIONS
A10-6	ARENA BUILDING SECTION
A10-7	ARENA BUILDING SECTION
A11-0	DOORS & WINDOWS
A11-1	ROOM FINISHING

STAGHEAD STABLES
& ARENA
4194 950 N
OGDEN, UTAH

DRAWING TITLE
BUILDING SECTIONS

SCALE: As indicated
DATE: FEBRUARY 9, 2024
DRAWN: JPU CHECKED: EAN


PROJ. NO. Q22-145
SHEET NO. A10-2

CONSULTANTS:

QUINIS EQUESTRIAN
DBA
QUINIS DESIGN WORKS


Drawings are to be read in conjunction with each other, any discrepancies found on any drawings are to be reported to the architect before commencing work. Contractors are responsible to ensure that all work is executed to the requirements of the latest edition of the Building Code, and By Laws applicable to the local governing jurisdiction in which the drawings are addressed to.

© COPYRIGHT. ALL RIGHTS RESERVED

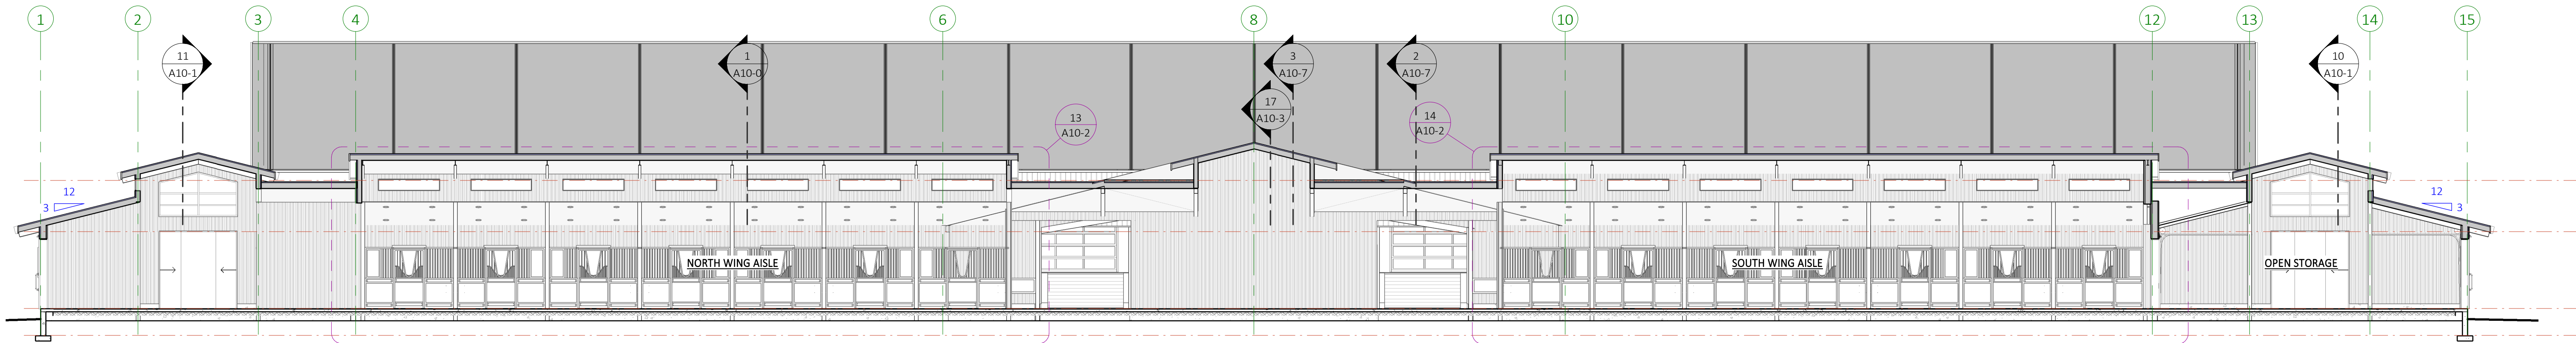


12 NORTH - SOUTH BARN SECTION

SCALE: 3/32" = 1'-0"

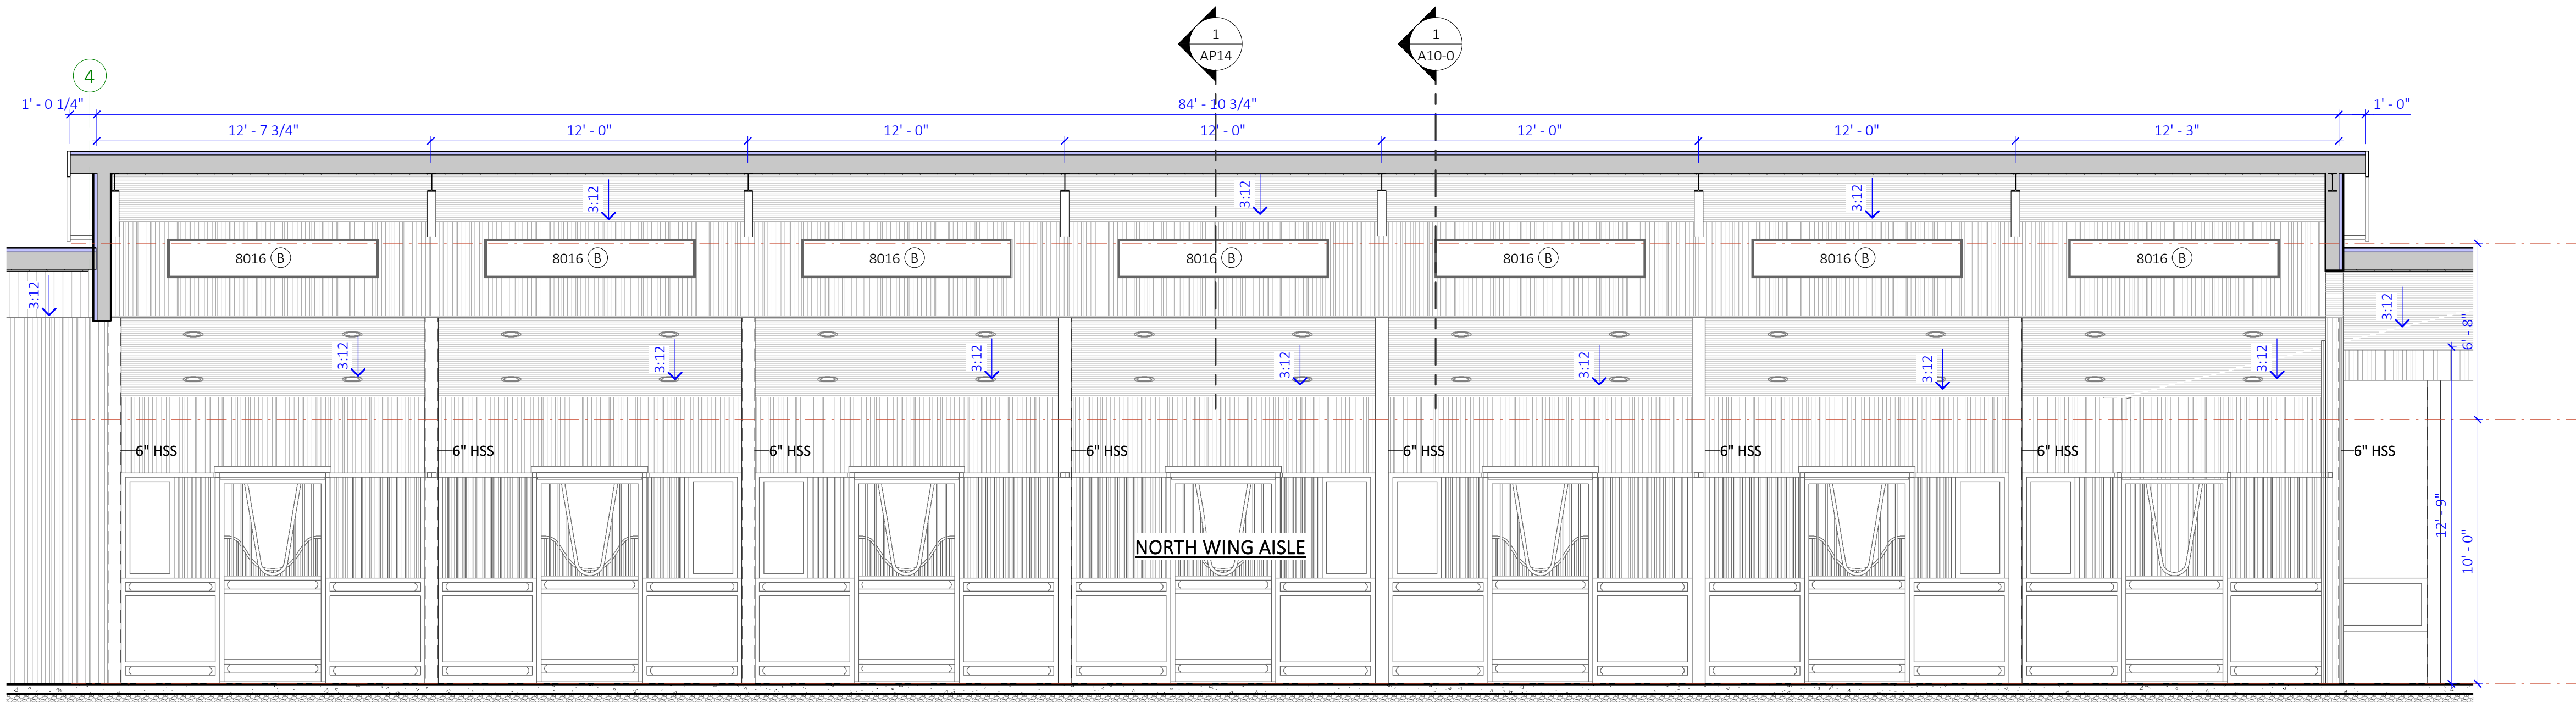


13 NORTH WING AISLE SECTION

SCALE: 1/4" = 1'-0"

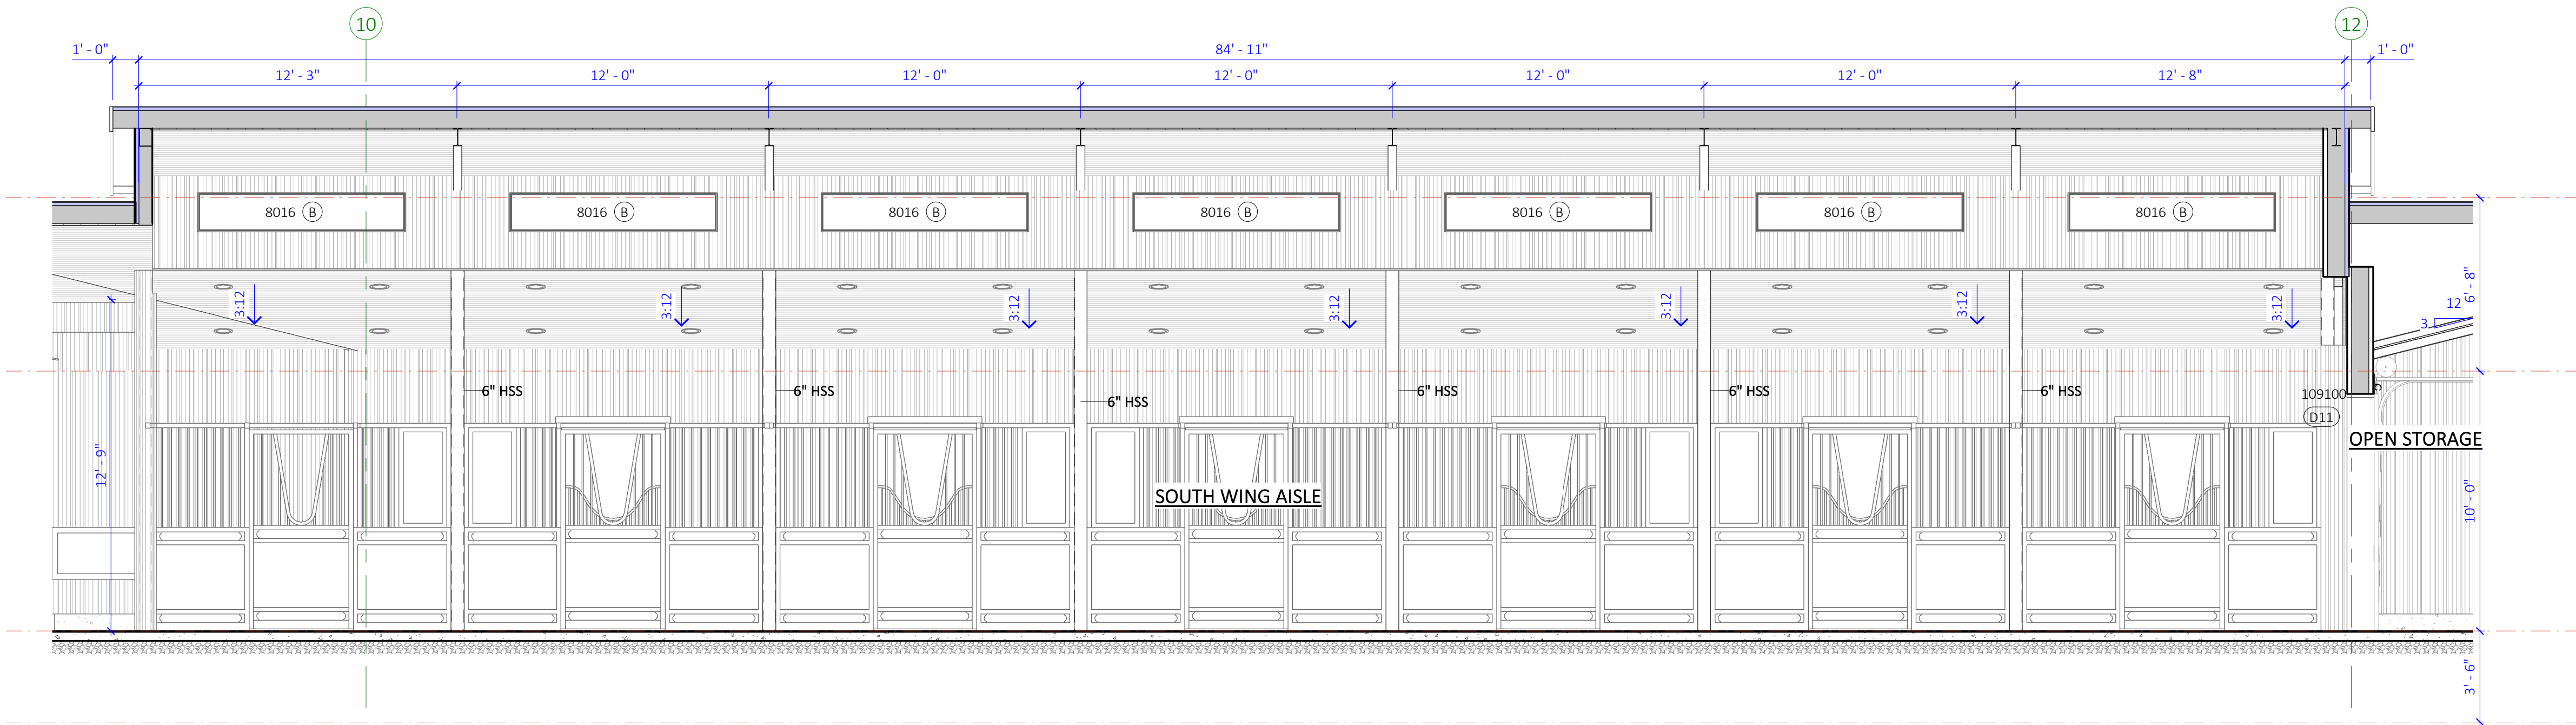

14 SOUTH WING AISLE SECTION

SCALE: 1/4" = 1'-0"

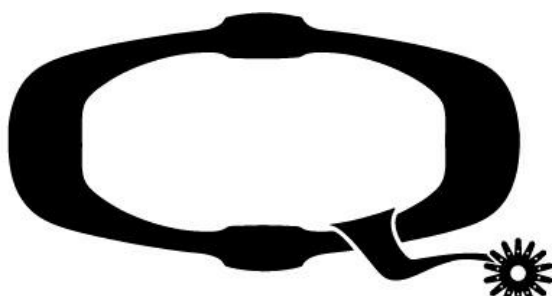

QUINIS
EQUESTRIAN

142b - 30722 Marshall Rd.
Abbotsford, BC

Tel: (604) 744-4077
Toll Free: 1(855)253-0211
Email: info@quinis.net
Web: www.quinis.net

DRAWING REVISIONS		
#	ISSUED FOR:	DATE
2	MONITOR WINDOW REV.	NOV. 14/23
3	STEEL FRAMING REV.	OCT. 1/23
4	TACK LAYOUT REVISION	AUG. 4/23

DRAWING LIST	
A0-0	COVER SHEET
A2-0	SITE PLAN
A3-0	OVERALL FLOOR PLAN
A4-0	OVERALL FOUNDATION PLAN
A4-1	ARENA FOUNDATION PLAN
A4-2	FOUNDATION PLAN STAFF Rm. & TACK
A4-3	FOUNDATION PLAN FRONT ENTRY
A4-4	FOUNDATION PLAN - NORTH AND SOUTH WING
A5-0	BARN COLUMN LAYOUT
A5-1	ARENA COLUMN LAYOUT
A6-0	ARENA FLOOR PLAN
A6-1	BARN FLOOR PLAN
A6-2	TACK AREA BARN FLOOR PLAN
A6-3	FRONT ENTRY BARN FLOOR PLAN
A6-4	NORTH WING FLOOR PLAN
A6-5	SOUTH WING FLOOR PLAN
A7-0	BARN REFLECTED CEILING PLAN
A8-0	ROOF PLAN
A9-0	BUILDING ELEVATIONS
A9-1	BUILDING ELEVATIONS
A9-2	BUILDING ELEVATIONS
A9-3	BUILDING ELEVATIONS
A10-0	BUILDING SECTIONS
A10-1	BUILDING SECTIONS
A10-2	BUILDING SECTIONS
A10-3	BUILDING SECTIONS
A10-4	BUILDING SECTIONS
A10-5	BUILDING SECTIONS
A10-6	ARENA BUILDING SECTION
A10-7	ARENA BUILDING SECTIONS
A11-0	DOORS & WINDOWS
A11-1	ROOM FINISHING

STAGHEAD STABLES
& ARENA
4194 950 N
OGDEN, UTAH

DRAWING TITLE
BUILDING SECTIONS

SCALE: 1/4" = 1'-0"
DATE: FEBRUARY 9, 2024
DRAWN: JPU CHECKED: EAN


PROJ. NO. Q22-145
SHEET NO. A10-3

CONSULTANTS:


QUINIS EQUESTRIAN
DBA
QUINIS DESIGN WORKS

Drawings are to be read in conjunction with each other, any discrepancies found on any drawings are to be reported to the architect before commencing work. Contractors are responsible to ensure that all work is executed to the requirements of the latest edition of the Building Code, and By Laws applicable to the local governing jurisdiction in which the drawings are addressed to.


© COPYRIGHT. ALL RIGHTS RESERVED

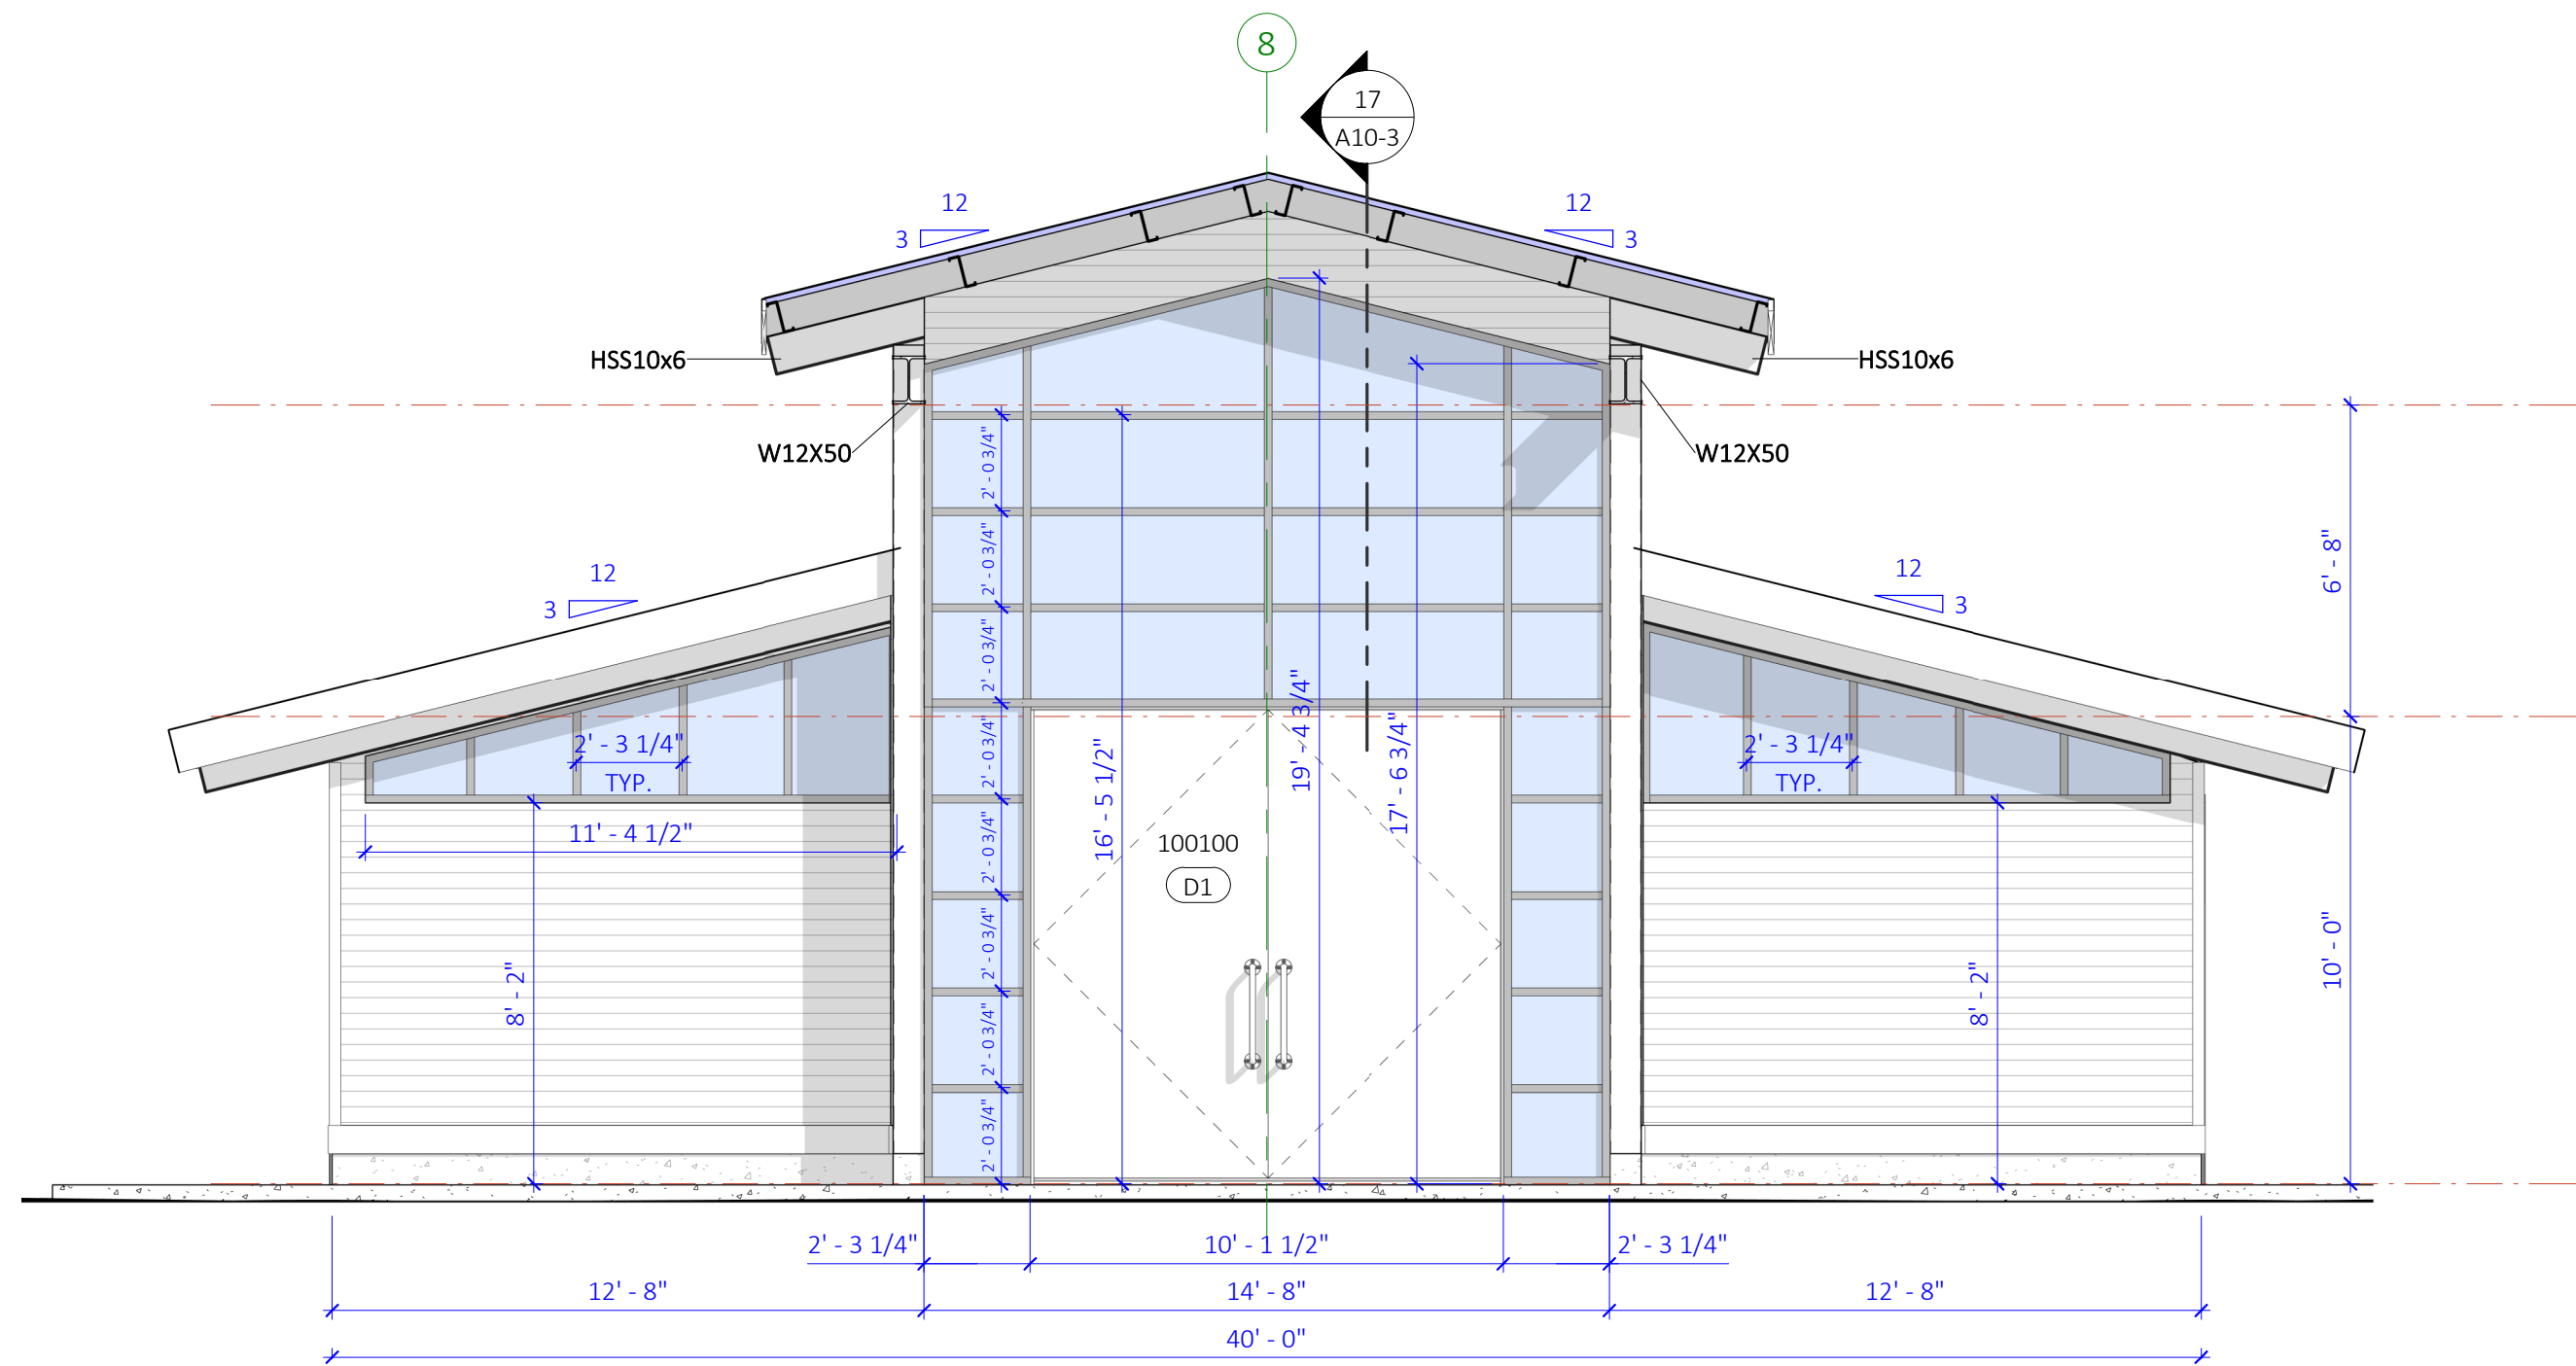

16 FRONT ENTRANCE GLAZING LAYOUT
SCALE: 1/4" = 1'-0"

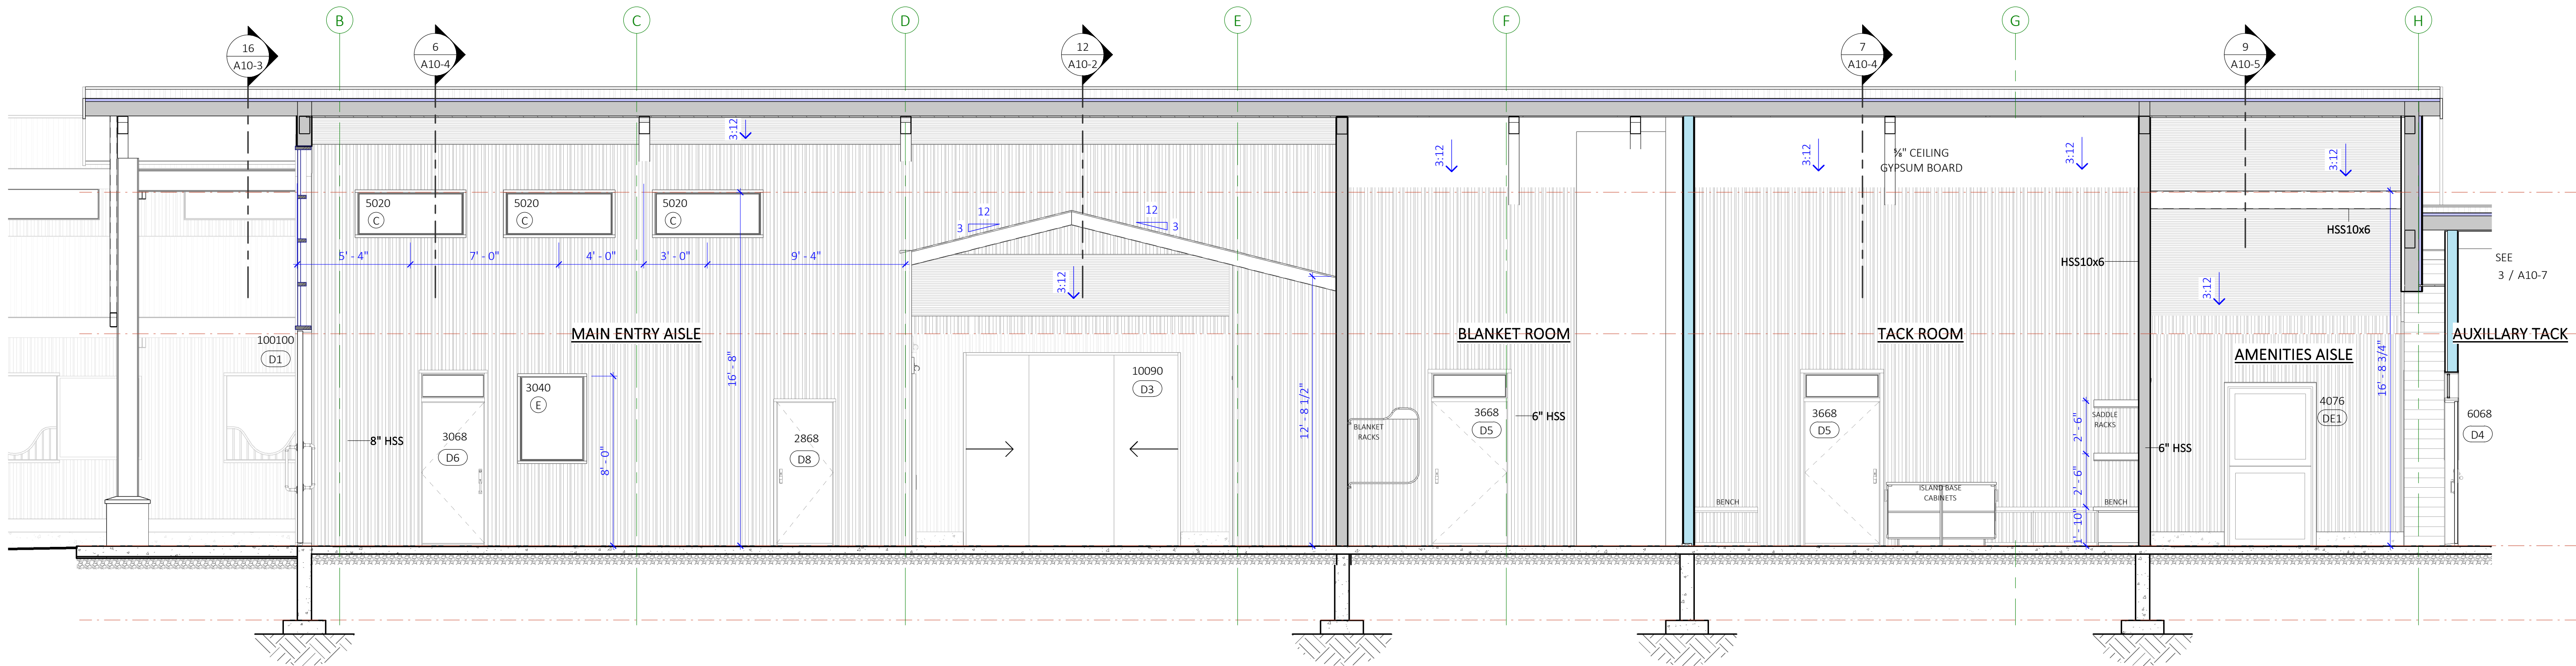

17 MAIN ENTRANCE CROSS SECTION (E-W)
SCALE: 1/4" = 1'-0"

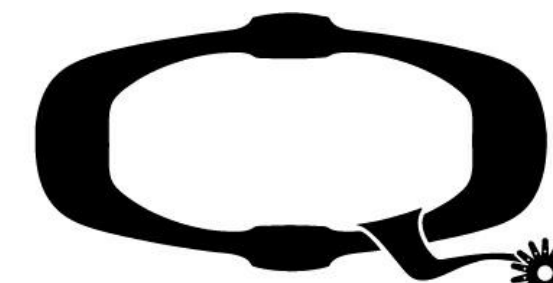

QUINIS
EQUESTRIAN

142b - 30722 Marshall Rd.
Abbotsford, BC

Tel: (604) 744-4077
Toll Free: 1(855)253-0211
Email: info@quinis.net
Web: www.quinis.net

DRAWING REVISIONS

#	ISSUED FOR:	DATE
2	MONITOR WINDOW REV.	NOV. 14/23
3	STEEL FRAMING REV.	OCT. 1/23
4	TACK LAYOUT REVISION	AUG. 4/23

DRAWING LIST

A0-0	COVER SHEET
A2-0	SITE PLAN
A3-0	OVERALL FLOOR PLAN
A4-0	OVERALL FOUNDATION PLAN
A4-1	ARENA FOUNDATION PLAN
A4-2	FOUNDATION PLAN STAFF RM. & TACK
A4-3	FOUNDATION PLAN FRONT ENTRY
A4-4	FOUNDATION PLAN - NORTH AND SOUTH WING
A5-0	BARN COLUMN LAYOUT
A5-1	ARENA COLUMN LAYOUT
A6-0	ARENA FLOOR PLAN
A6-1	BARN FLOOR PLAN
A6-2	TACK AREA BARN FLOOR PLAN
A6-3	FRONT ENTRY BARN FLOOR PLAN
A6-4	NORTH WING FLOOR PLAN
A6-5	SOUTH WING FLOOR PLAN
A7-0	BARN REFLECTED CEILING PLAN
A8-0	ROOF PLAN
A9-0	BUILDING ELEVATIONS
A9-1	BUILDING ELEVATIONS
A9-2	BUILDING ELEVATIONS
A9-3	BUILDING ELEVATIONS
A10-0	BUILDING SECTIONS
A10-1	BUILDING SECTIONS
A10-2	BUILDING SECTIONS
A10-3	BUILDING SECTIONS
A10-4	BUILDING SECTIONS
A10-5	BUILDING SECTIONS
A10-6	ARENA BUILDING SECTION
A10-7	ARENA BUILDING SECTIONS
A11-0	DOORS & WINDOWS
A11-1	ROOM FINISHING

STAGHEAD STABLES
& ARENA
4194 950 N
OGDEN, UTAH

DRAWING TITLE
BUILDING SECTIONS

SCALE: 1/4" = 1'-0"
DATE: FEBRUARY 9, 2024
DRAWN: JPU CHECKED: EAN

PROJ. NO. Q22-145


SHEET NO. A10-4

CONSULTANTS:


QUINIS EQUESTRIAN
DBA
QUINIS DESIGN WORKS

Drawings are to be read in conjunction with each other, any discrepancies found on any drawings are to be reported to the architect before commencing work. Contractors are responsible to ensure that all work is executed to the requirements of the latest edition of the Building Code, and By Laws applicable to the local governing jurisdiction in which the drawings are addressed to.


© COPYRIGHT. ALL RIGHTS RESERVED

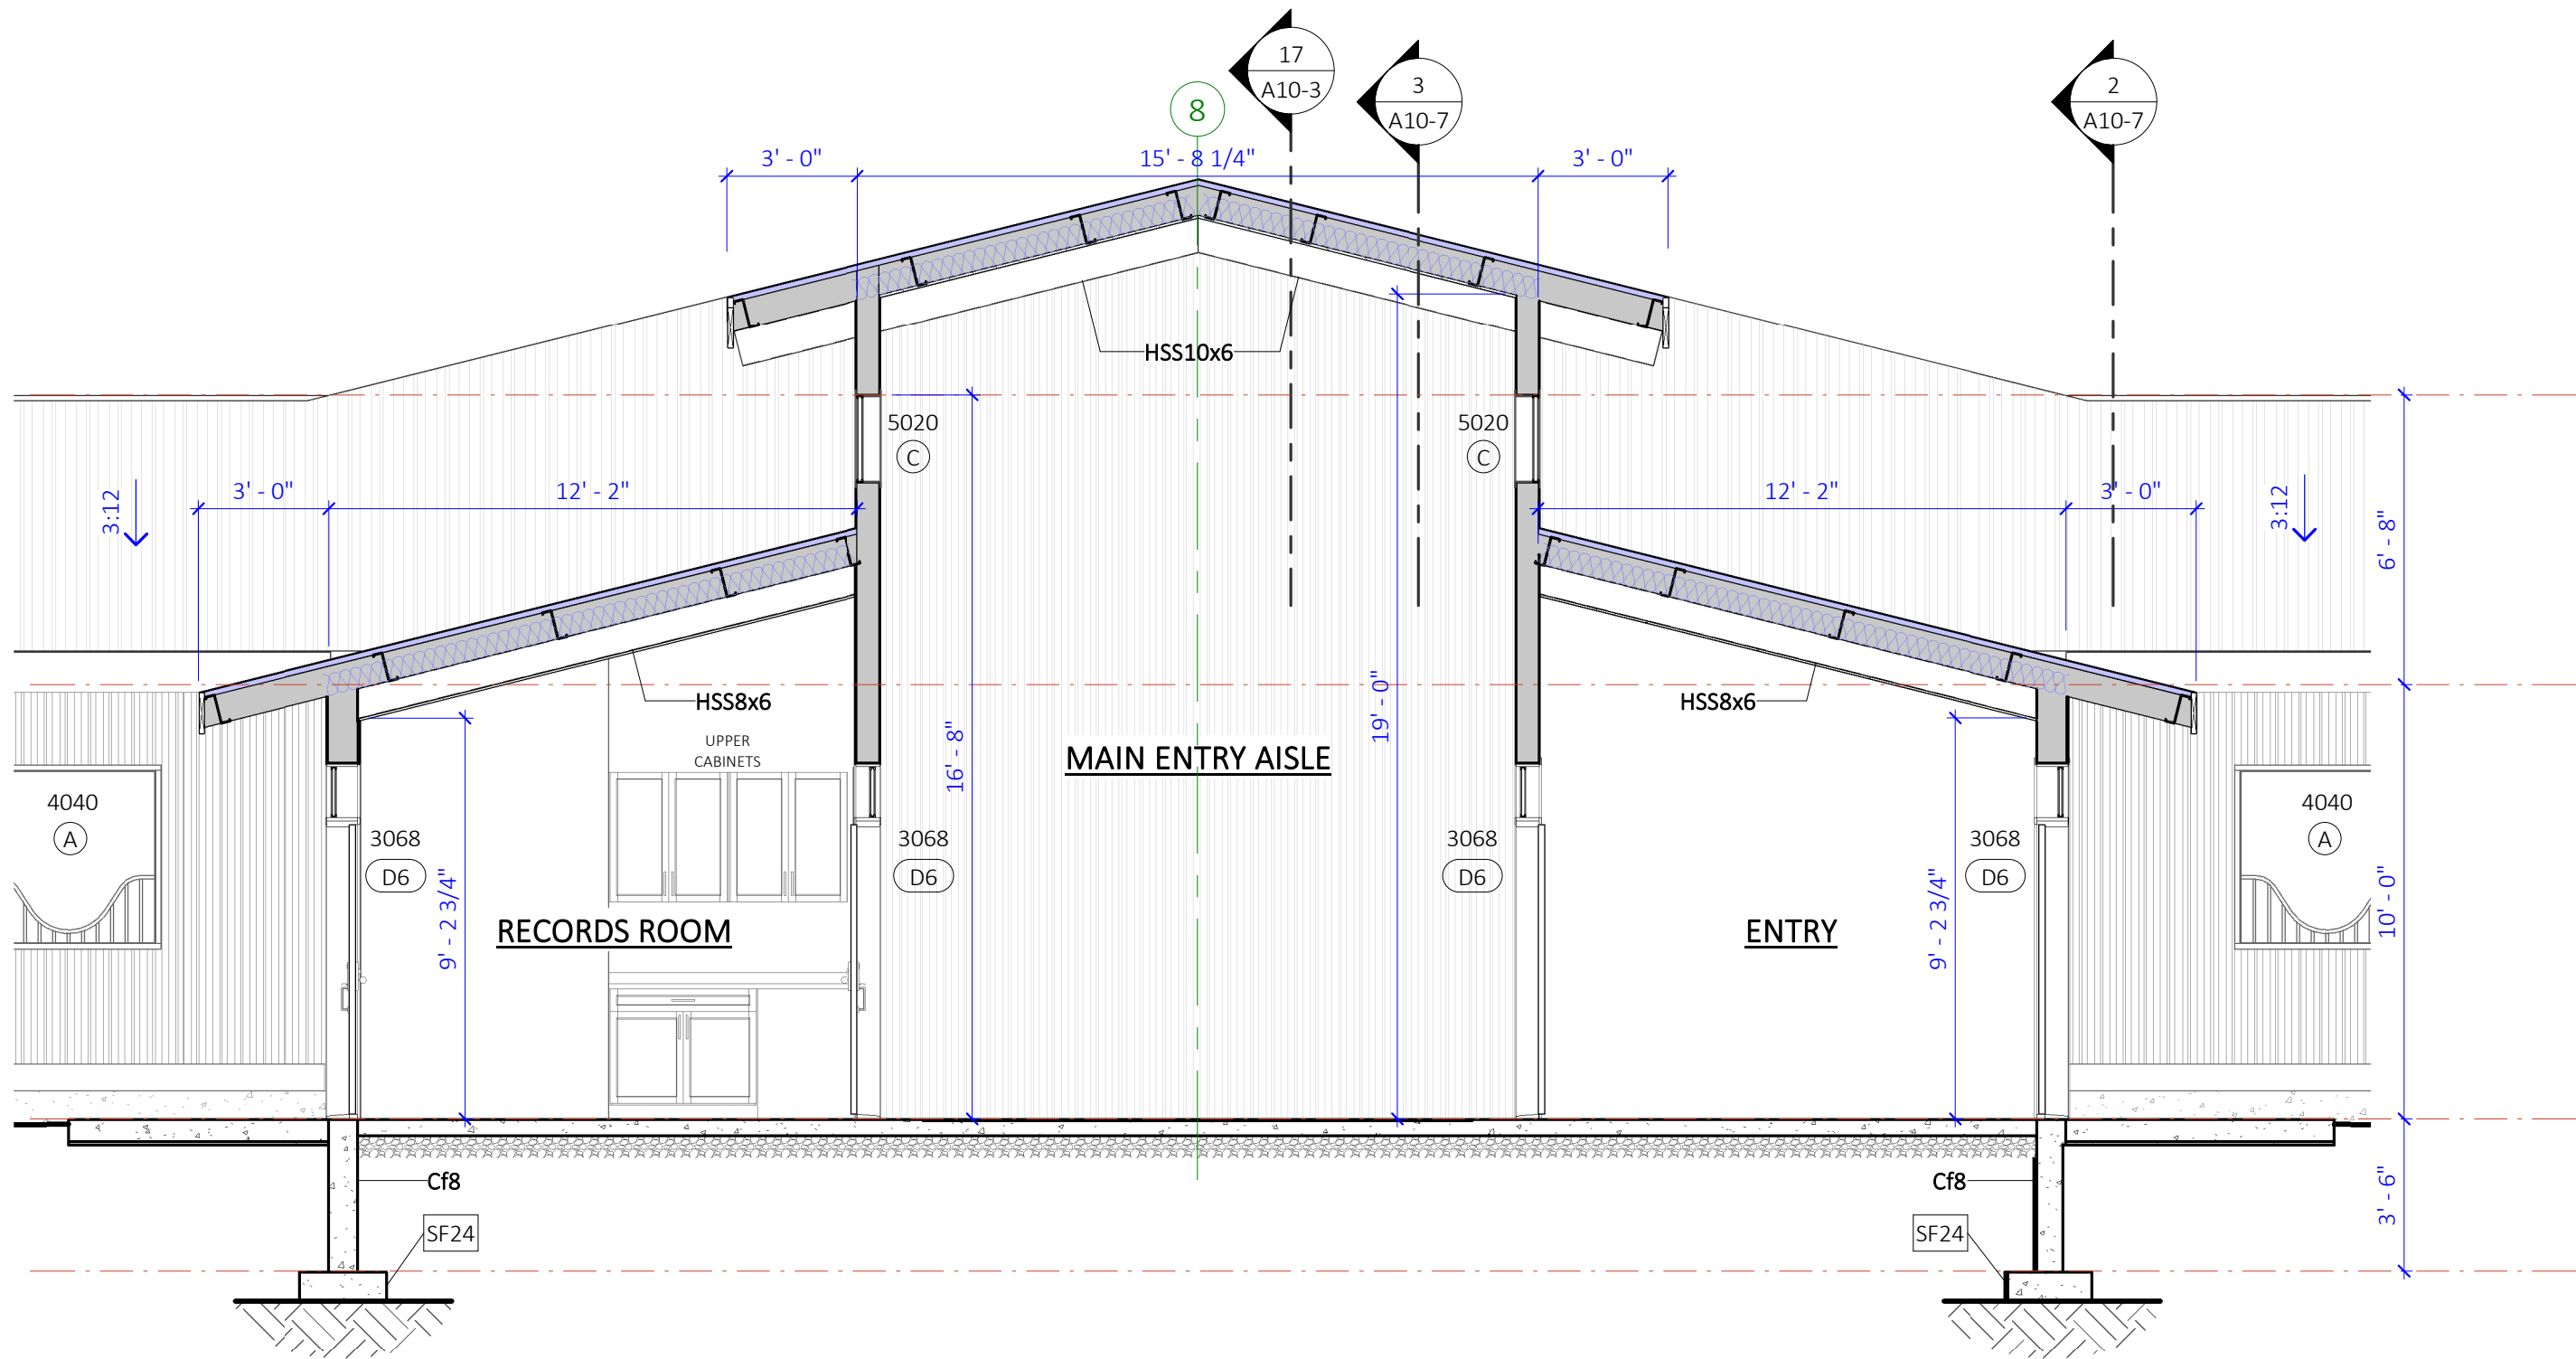


6 MAIN ENTRANCE SECTION
SCALE: 1/4" = 1'-0"

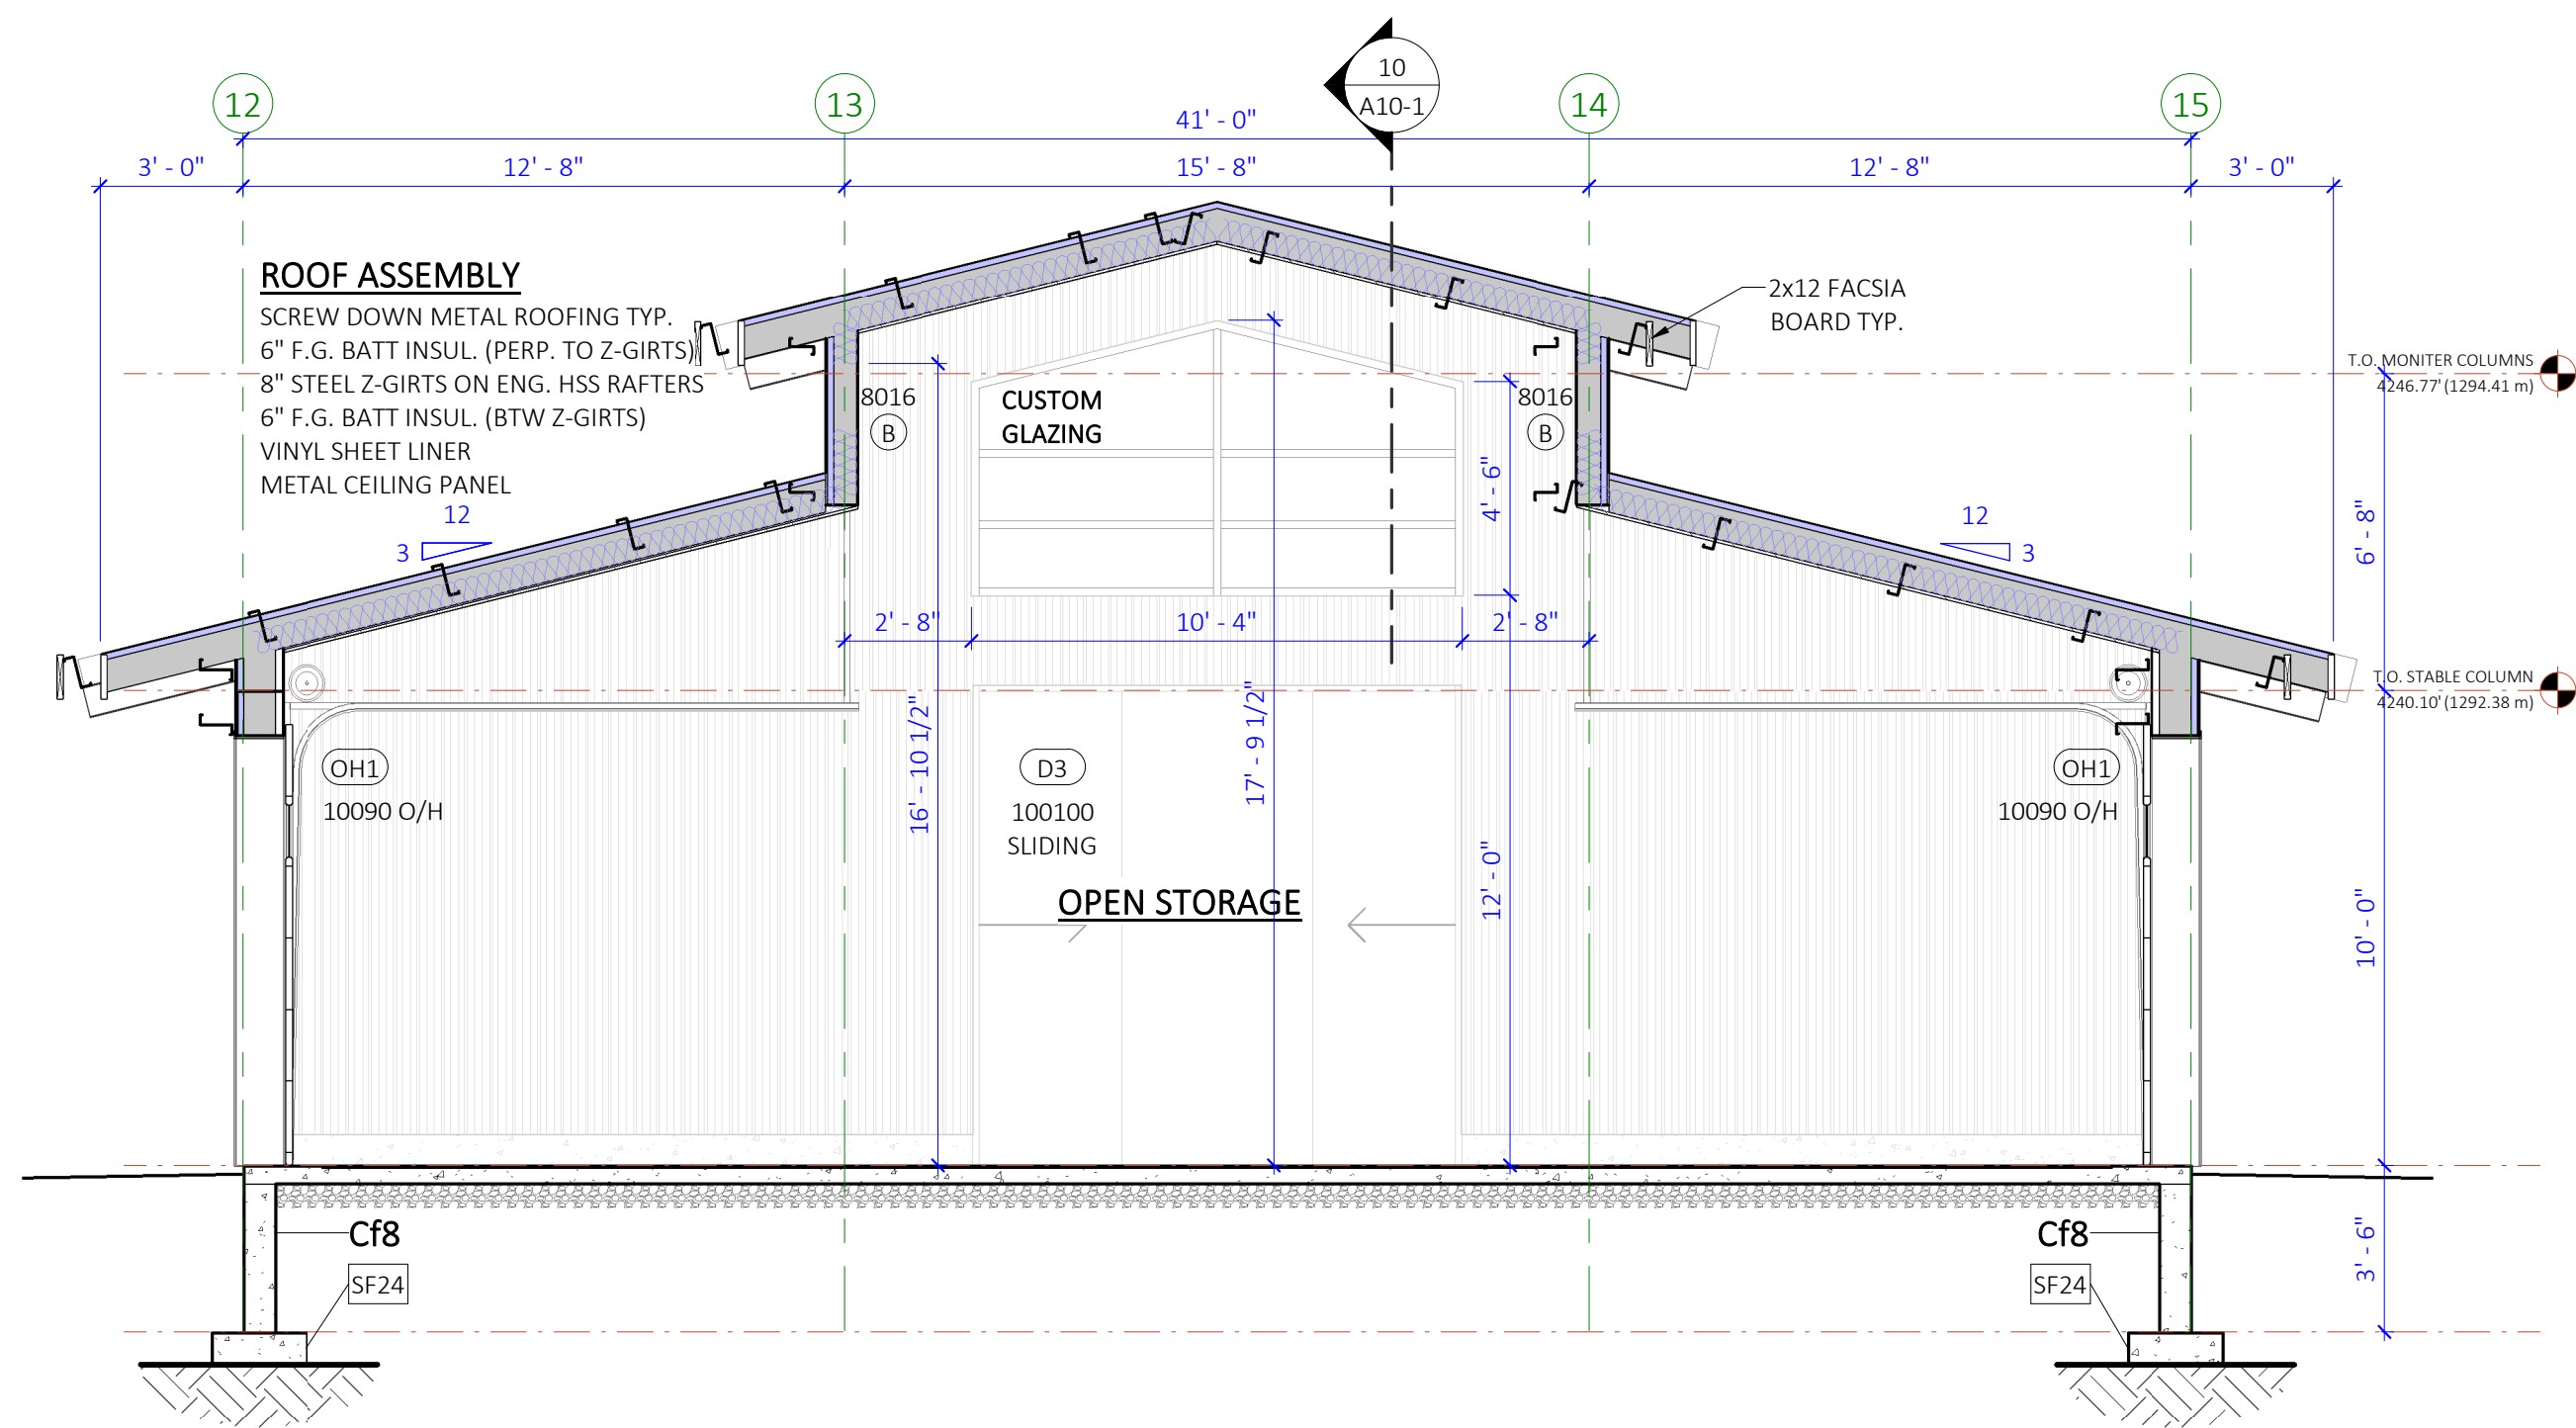

5 SOUTH WING - OPEN STORAGE SECTION
SCALE: 1/4" = 1'-0"

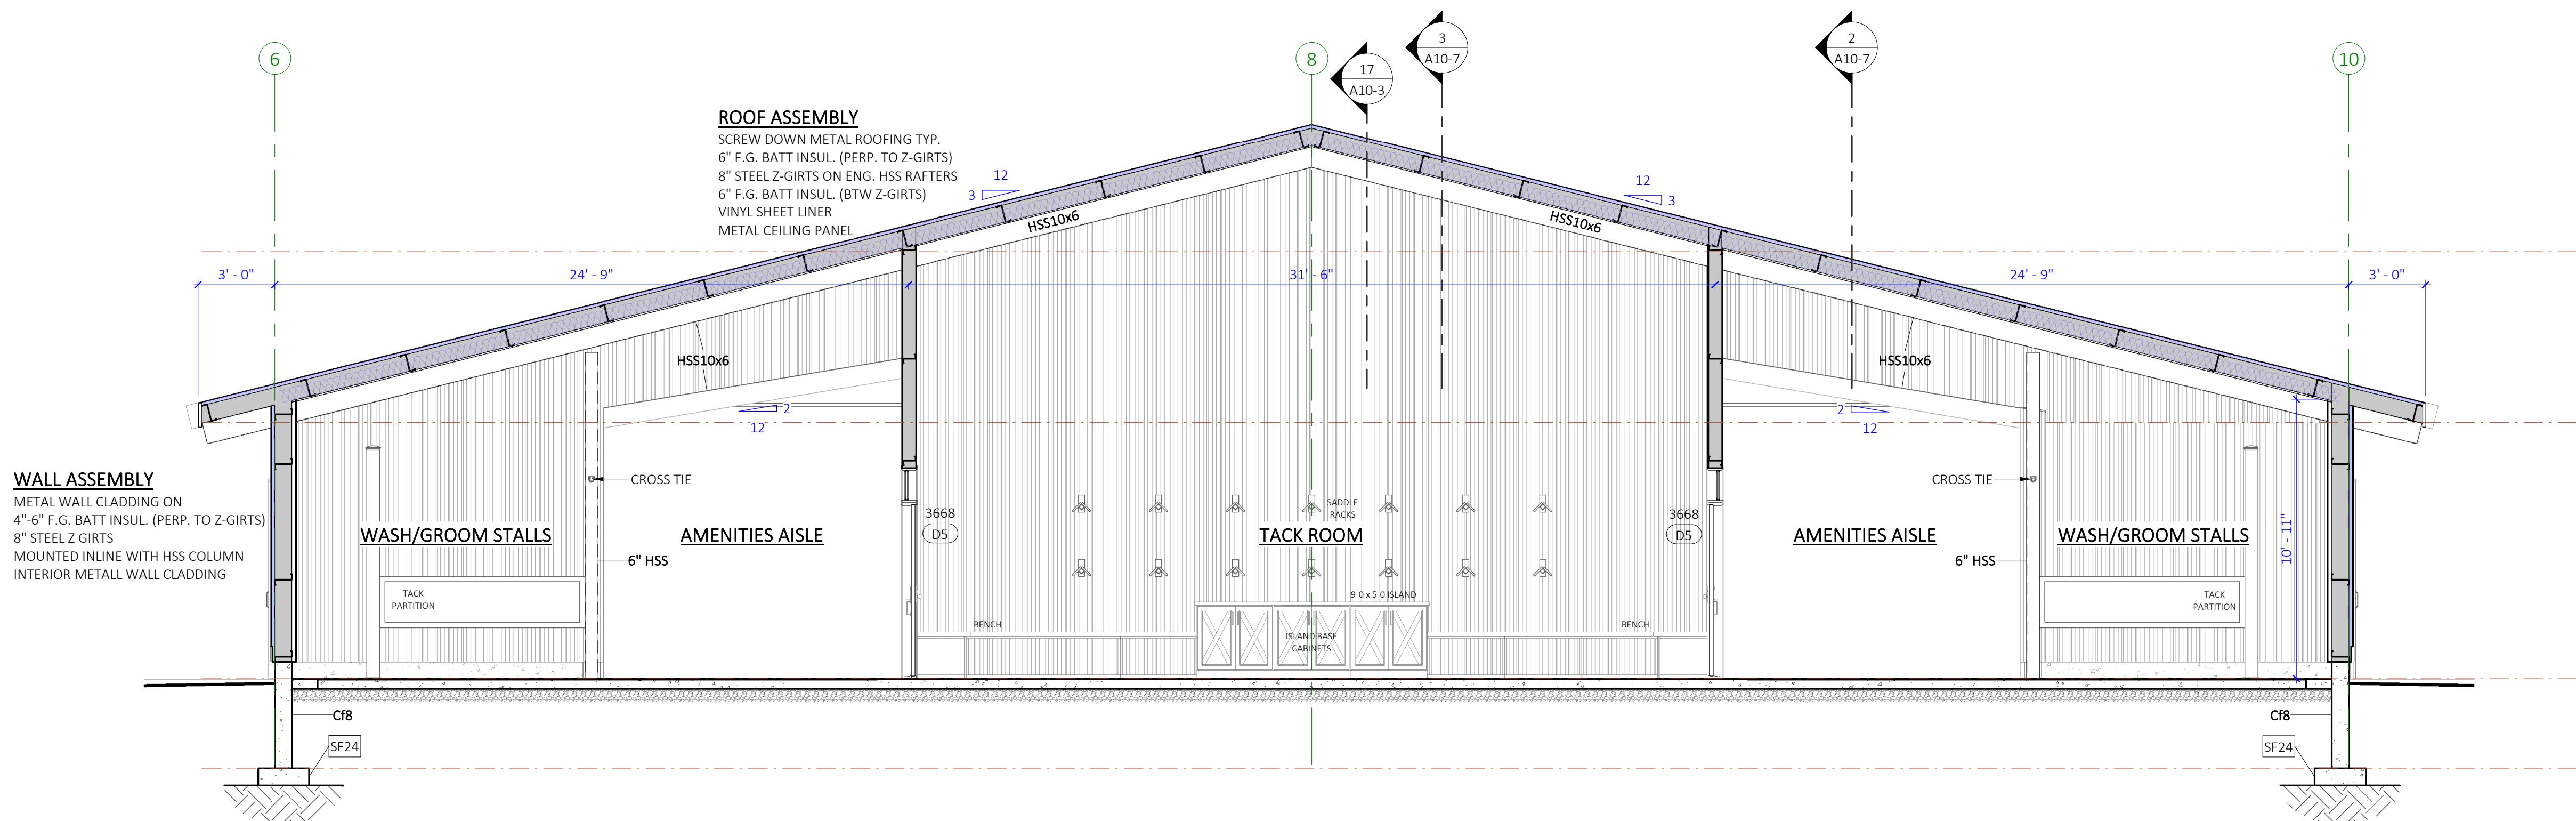

7 TACK ROOM SECTION
SCALE: 1/4" = 1'-0"

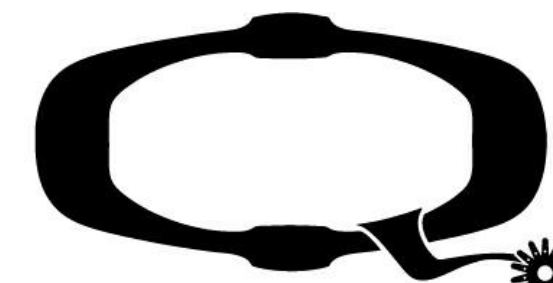

QUINIS
EQUESTRIAN

142b - 30722 Marshall Rd.
Abbotsford, BC

Tel: (604) 744-4077
Toll Free: 1(855)253-0211
Email: info@quinis.net
Web: www.quinis.net

DRAWING REVISIONS

#	ISSUED FOR:	DATE
2	MONITOR WINDOW REV.	NOV. 14/23
3	STEEL FRAMING REV.	OCT. 1/23
4	TACK LAYOUT REVISION	AUG. 4/23

DRAWING LIST

A0-0	COVER SHEET
A2-0	SITE PLAN
A3-0	OVERALL FLOOR PLAN
A4-0	OVERALL FOUNDATION PLAN
A4-1	ARENA FOUNDATION PLAN
A4-2	FOUNDATION PLAN STAFF RMA & TACK
A4-3	FOUNDATION PLAN FRONT ENTRY
A4-4	FOUNDATION PLAN - NORTH AND SOUTH WING
A5-0	BARN COLUMN LAYOUT
A5-1	ARENA COLUMN LAYOUT
A6-0	ARENA FLOOR PLAN
A6-1	BARN FLOOR PLAN
A6-2	TACK AREA BARN FLOOR PLAN
A6-3	FRONT ENTRY BARN FLOOR PLAN
A6-4	NORTH WING FLOOR PLAN
A6-5	SOUTH WING FLOOR PLAN
A7-0	BARN REFLECTED CEILING PLAN
A8-0	ROOF PLAN
A8-0	BUILDING ELEVATIONS
A8-1	BUILDING ELEVATIONS
A8-2	BUILDING ELEVATIONS
A8-3	BUILDING ELEVATIONS
A10-0	BUILDING SECTIONS
A10-1	BUILDING SECTIONS
A10-2	BUILDING SECTIONS
A10-3	BUILDING SECTIONS
A10-4	BUILDING SECTIONS
A10-5	BUILDING SECTIONS
A10-6	ARENA BUILDING SECTION
A10-7	ARENA BUILDING SECTION
A11-0	DOORS & WINDOWS
A11-1	ROOM FINISHING

STAGHEAD STABLES
& ARENA
4194 950 N
OGDEN, UTAH

DRAWING TITLE
BUILDING SECTIONS

SCALE: 1/4" = 1'-0"
DATE: FEBRUARY 9, 2024
DRAWN: JPU CHECKED: EAN


PROJ. NO. Q22-145
SHEET NO. A10-5

CONSULTANTS:


QUINIS EQUESTRIAN
DBA
QUINIS DESIGN WORKS

Drawings are to be read in conjunction with each other, any discrepancies found on any drawings are to be reported to the architect before commencing work. Contractors are responsible to ensure that all work is executed to the requirements of the latest edition of the Building Code, and By Laws applicable to the local governing jurisdiction in which the drawings are addressed to.

© COPYRIGHT. ALL RIGHTS RESERVED

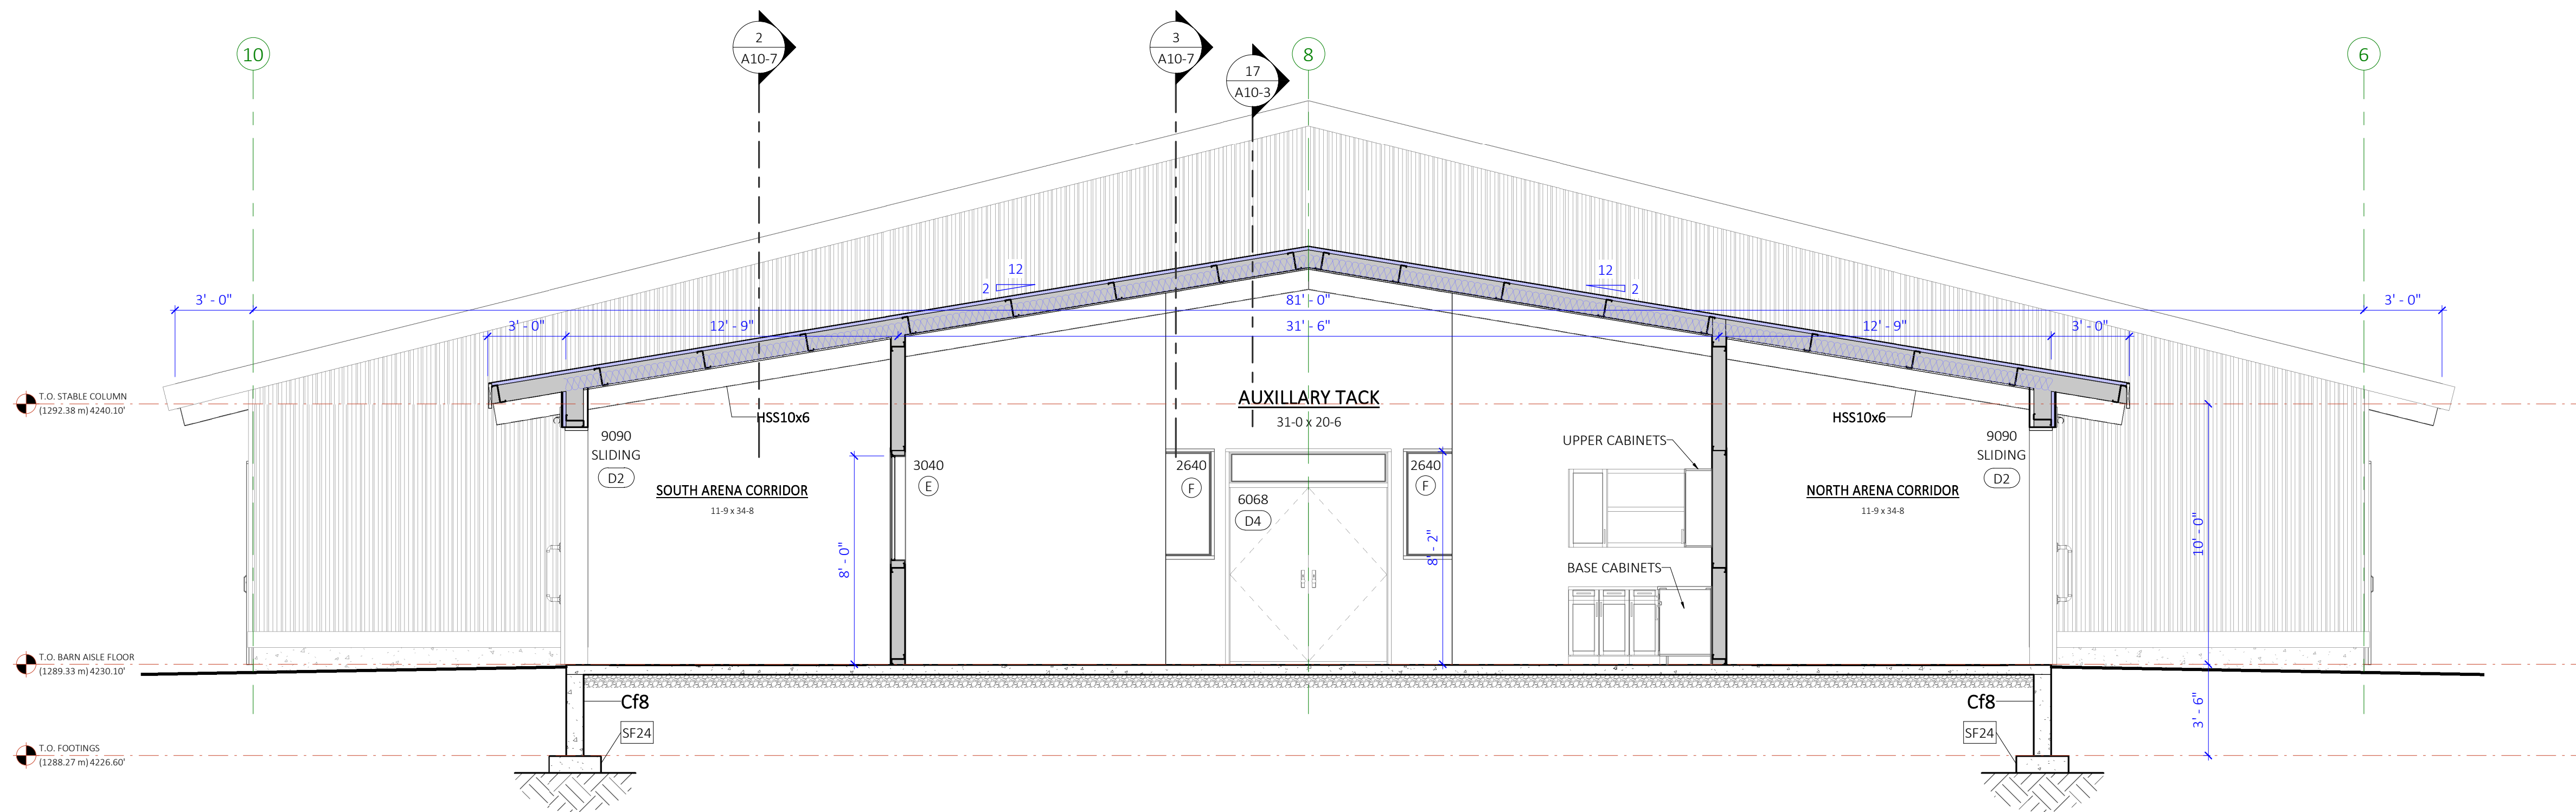

8 AUXILLARY TEACK SECTION
SCALE: 1/4" = 1'-0"

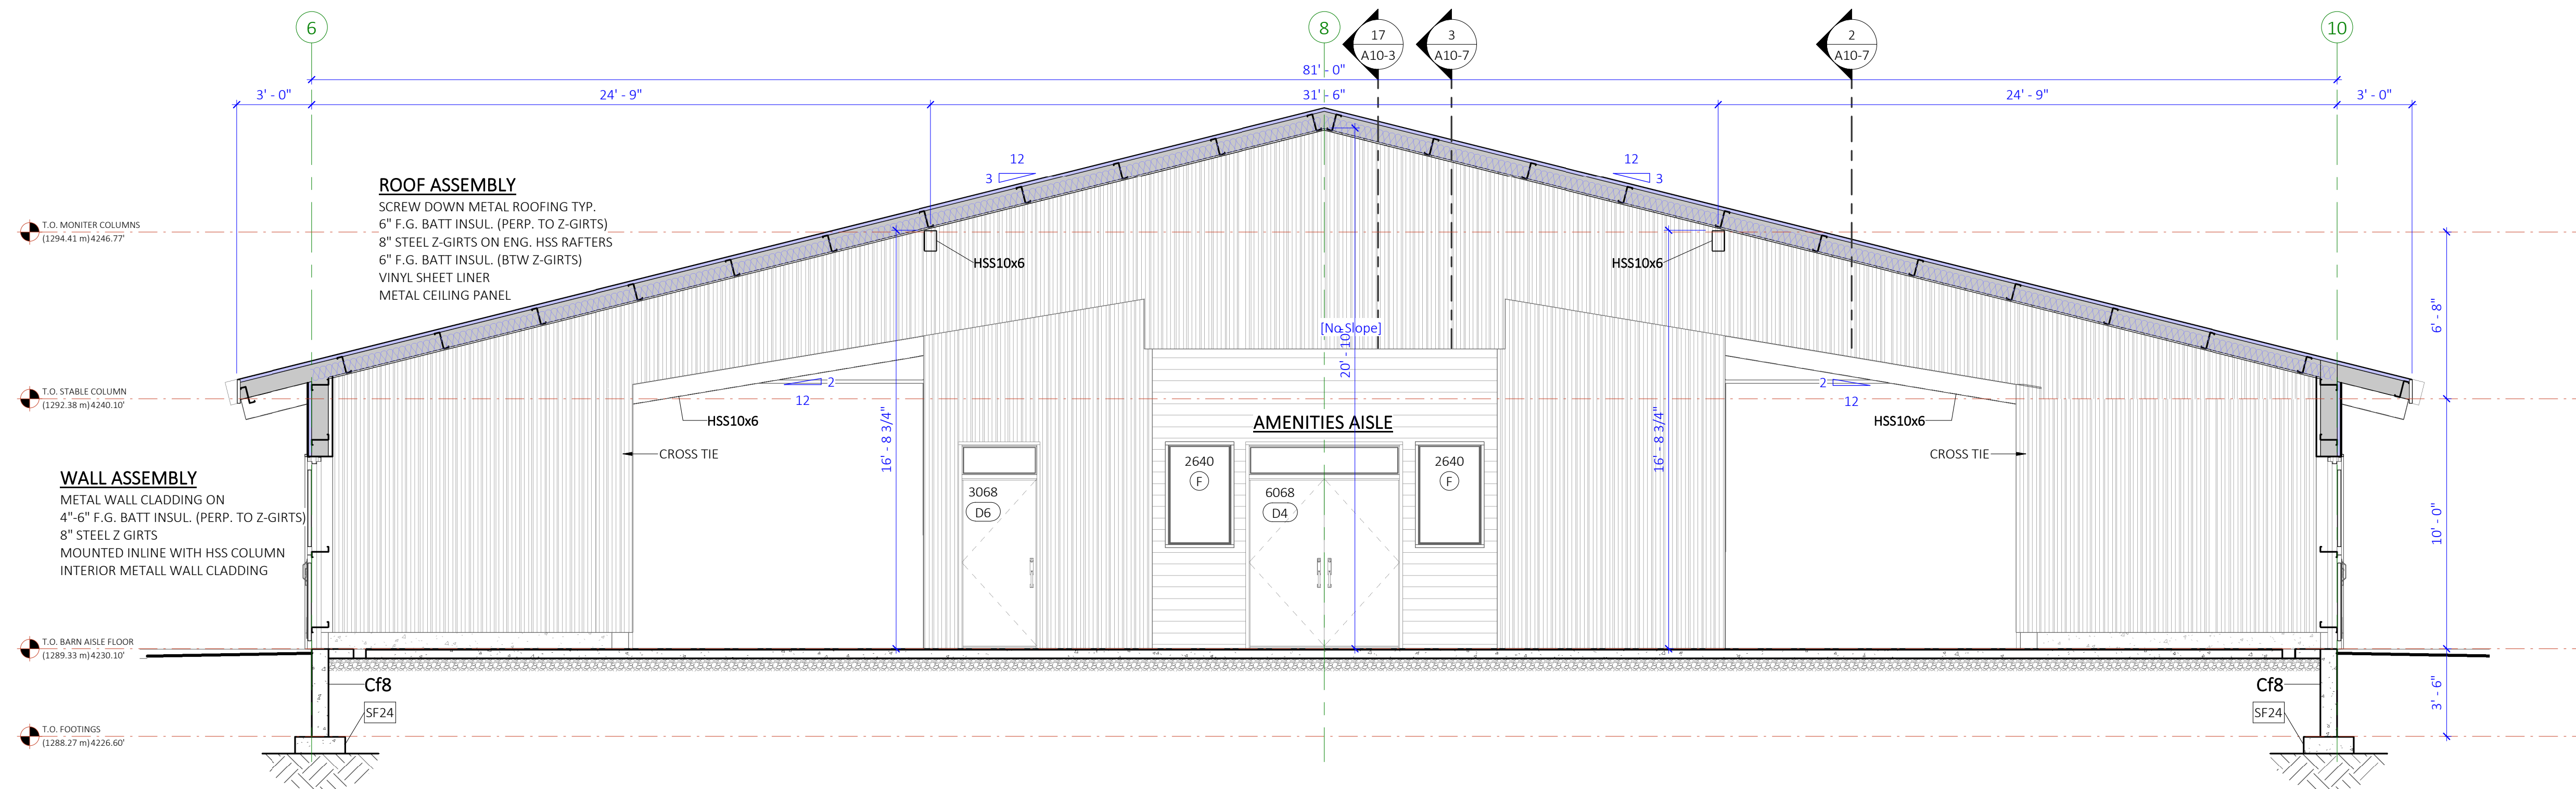

9 AMENITIES AISLE SECTION
SCALE: 1/4" = 1'-0"



QUINIS
EQUESTRIAN

142b - 30722 Marshall Rd.
Abbotsford, BC

Tel: (604) 744-4077
Toll Free: 1(855)253-0211
Email: info@quinis.net
Web: www.quinis.net

DRAWING REVISIONS

#	ISSUED FOR:	DATE
2	MONITOR WINDOW REV.	NOV. 14/23
3	STEEL FRAMING REV.	OCT. 1/23
4	TACK LAYOUT REVISION	AUG. 4/23

DRAWING LIST

A0-0	COVER SHEET
A2-0	SITE PLAN
A3-0	OVERALL FLOOR PLAN
A4-0	OVERALL FOUNDATION PLAN
A4-1	ARENA FOUNDATION PLAN
A4-2	FOUNDATION PLAN STAFF - MA. & TACK
A4-3	FOUNDATION PLAN FRONT ENTRY
A4-4	FOUNDATION PLAN - NORTH AND SOUTH WING
A5-0	BARN COLUMN LAYOUT
A5-1	ARENA COLUMN LAYOUT
A6-0	ARENA FLOOR PLAN
A6-1	BARN FLOOR PLAN
A6-2	TACK AREA BARN FLOOR PLAN
A6-3	FRONT ENTRY BARN FLOOR PLAN
A6-4	NORTH WING FLOOR PLAN
A6-5	SOUTH WING FLOOR PLAN
A7-0	BARN REFLECTED CEILING PLAN
A8-0	ROOF PLAN
A9-0	BUILDING ELEVATIONS
A9-1	BUILDING ELEVATIONS
A9-2	BUILDING ELEVATIONS
A9-3	BUILDING ELEVATIONS
A10-0	BUILDING SECTIONS
A10-1	BUILDING SECTIONS
A10-2	BUILDING SECTIONS
A10-3	BUILDING SECTIONS
A10-4	BUILDING SECTIONS
A10-5	BUILDING SECTIONS
A10-6	ARENA BUILDING SECTION
A10-7	ARENA BUILDING SECTIONS
A11-0	DOORS & WINDOWS
A11-1	ROOM FINISHING

STAGHEAD STABLES
& ARENA
4194 950 N
OGDEN, UTAH

DRAWING TITLE
ARENA BUILDING
SECTION

SCALE: 3/16" = 1'-0"
DATE: FEBRUARY 9, 2024
DRAWN: JPU CHECKED: EAN


PROJ. NO. Q22-145
SHEET NO. A10-6

CONSULTANTS:

QUINIS EQUESTRIAN
DBA
QUINIS DESIGN WORKS

Drawings are to be read in conjunction with each other, any discrepancies found on any drawings are to be reported to the architect before commencing work. Contractors are responsible to ensure that all work is executed to the requirements of the latest edition of the Building Code, and By Laws applicable to the local governing jurisdiction in which the drawings are addressed to.

© COPYRIGHT. ALL RIGHTS RESERVED

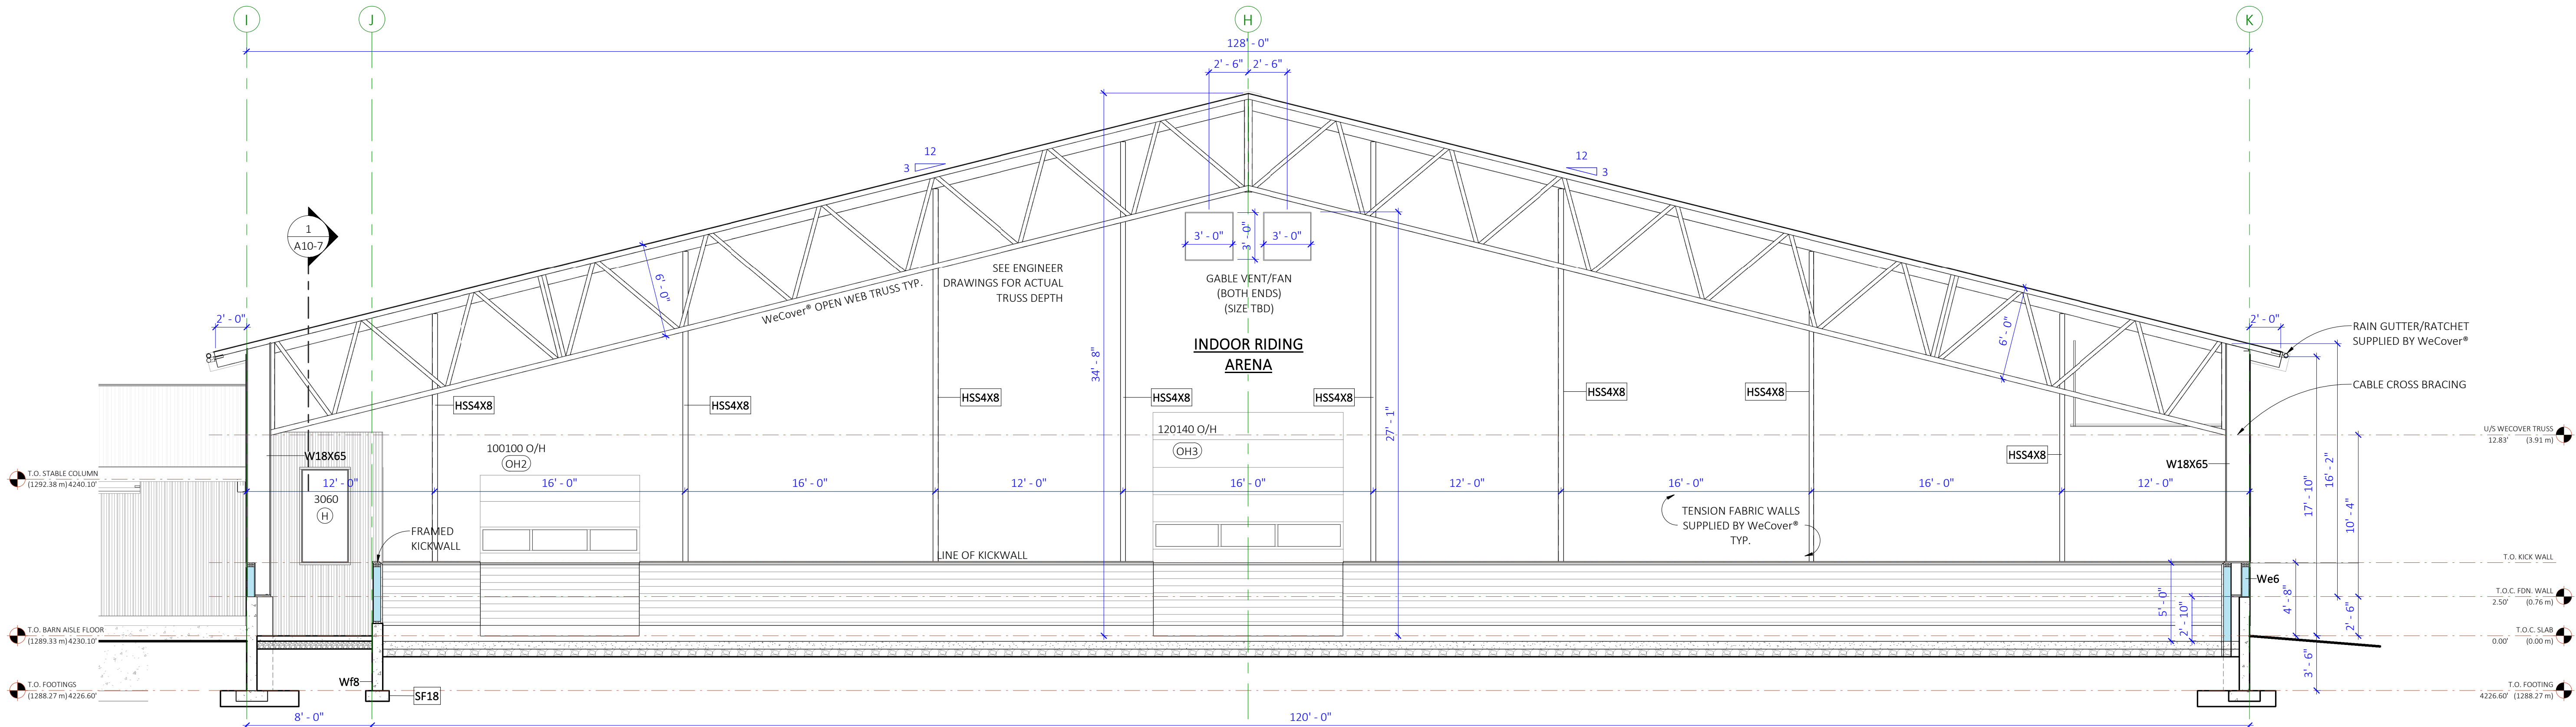

18 ARENA SIDEWALL SECTION
SCALE: 3/16" = 1'-0"



QUINIS
EQUESTRIAN

142b - 30722 Marshall Rd.
Abbotsford, BC

Tel: (604) 744-4077
Toll Free: 1(855)253-0211
Email: info@quinis.net
Web: www.quinis.net

DRAWING REVISIONS		
#	ISSUED FOR:	DATE
2	MONITOR WINDOW REV.	NOV. 14/23
3	STEEL FRAMING REV.	OCT. 1/23
4	TACK LAYOUT REVISION	AUG. 4/23

DRAWING LIST	
A0-0	COVER SHEET
A2-0	SITE PLAN
A3-0	OVERALL FLOOR PLAN
A4-0	OVERALL FOUNDATION PLAN
A4-1	ARENA FOUNDATION PLAN
A4-2	FOUNDATION PLAN STAFF AREA & TACK
A4-3	FOUNDATION PLAN FRONT ENTRY
A4-4	FOUNDATION PLAN - NORTH AND SOUTH WING
A5-0	BARN COLUMN LAYOUT
A5-1	ARENA COLUMN LAYOUT
A6-0	ARENA FLOOR PLAN
A6-1	BARN FLOOR PLAN
A6-2	TACK AREA BARN FLOOR PLAN
A6-3	FRONT ENTRY BARN FLOOR PLAN
A6-4	NORTH WING FLOOR PLAN
A6-5	SOUTH WING FLOOR PLAN
A7-0	BARN REFLECTED CEILING PLAN
A8-0	ROOF PLAN
A9-0	BUILDING ELEVATIONS
A9-1	BUILDING ELEVATIONS
A9-2	BUILDING ELEVATIONS
A9-3	BUILDING ELEVATIONS
A10-0	BUILDING SECTIONS
A10-1	BUILDING SECTIONS
A10-2	BUILDING SECTIONS
A10-3	BUILDING SECTIONS
A10-4	BUILDING SECTIONS
A10-5	BUILDING SECTIONS
A10-6	ARENA BUILDING SECTION
A10-7	ARENA BUILDING SECTIONS
A11-0	DOORS & WINDOWS
A11-1	ROOM FINISHING

STAGHEAD STABLES
& ARENA
4194 950 N
OGDEN, UTAH

DRAWING TITLE
ARENA BUILDING
SECTIONS

SCALE: As indicated
DATE: FEBRUARY 9, 2024
DRAWN: JPU CHECKED: EAN


PROJ. NO. Q22-145
SHEET NO. A10-7

CONSULTANTS:


QUINIS EQUESTRIAN
DBA
QUINIS DESIGN WORKS

Drawings are to be read in conjunction with each other, any discrepancies found on any drawings are to be reported to the architect before commencing work. Contractors are responsible to ensure that all work is executed to the requirements of the latest edition of the Building Code, and By Laws applicable to the local governing jurisdiction in which the drawings are addressed to.


© COPYRIGHT. ALL RIGHTS RESERVED

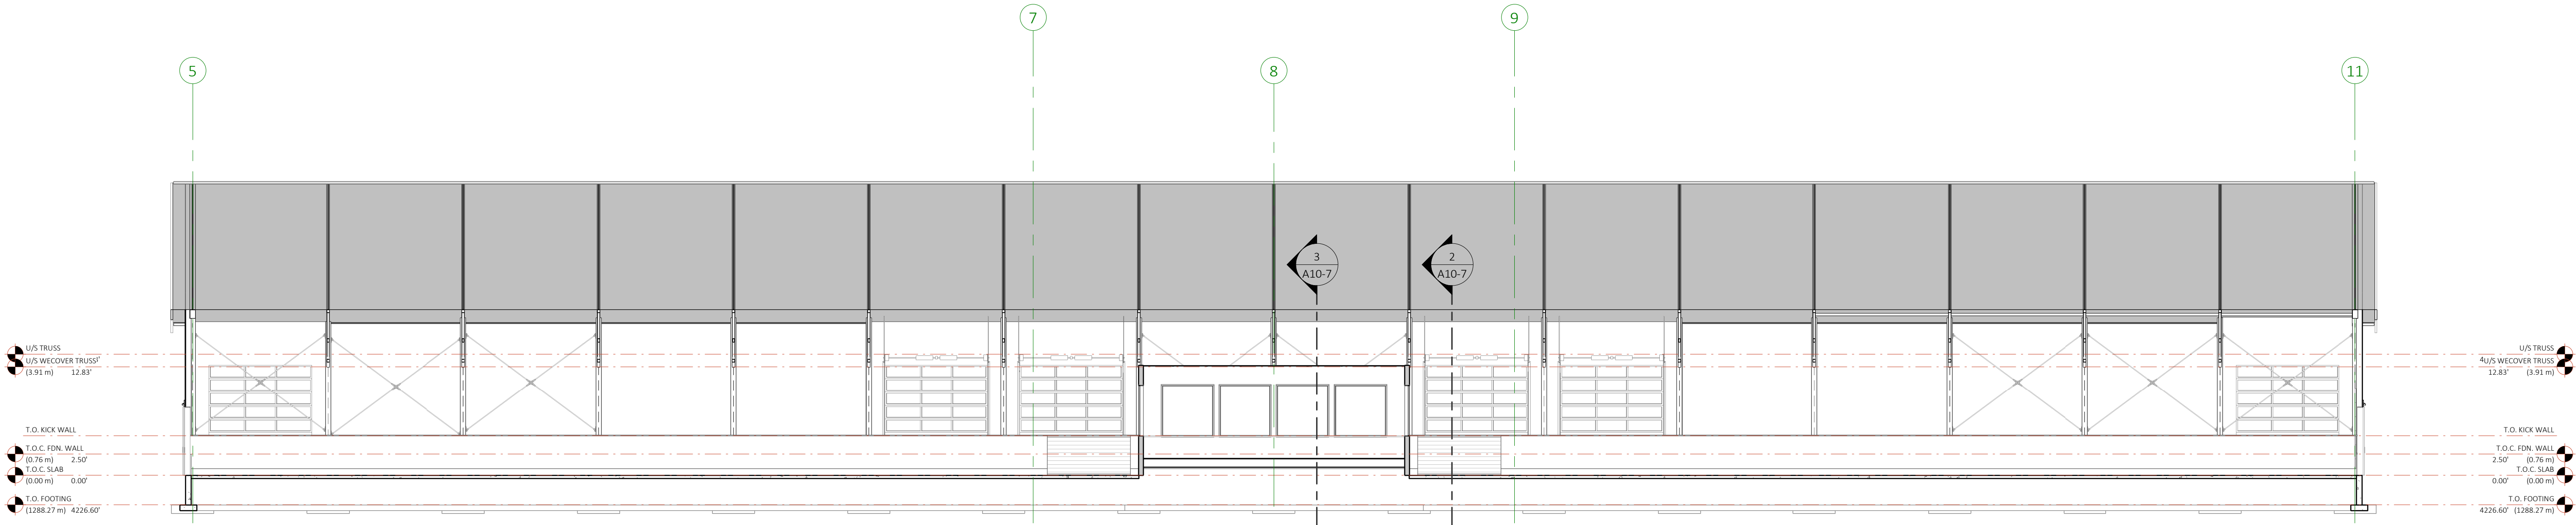

1 ARENA AISLE SECTION
SCALE: 1" = 10'-0"

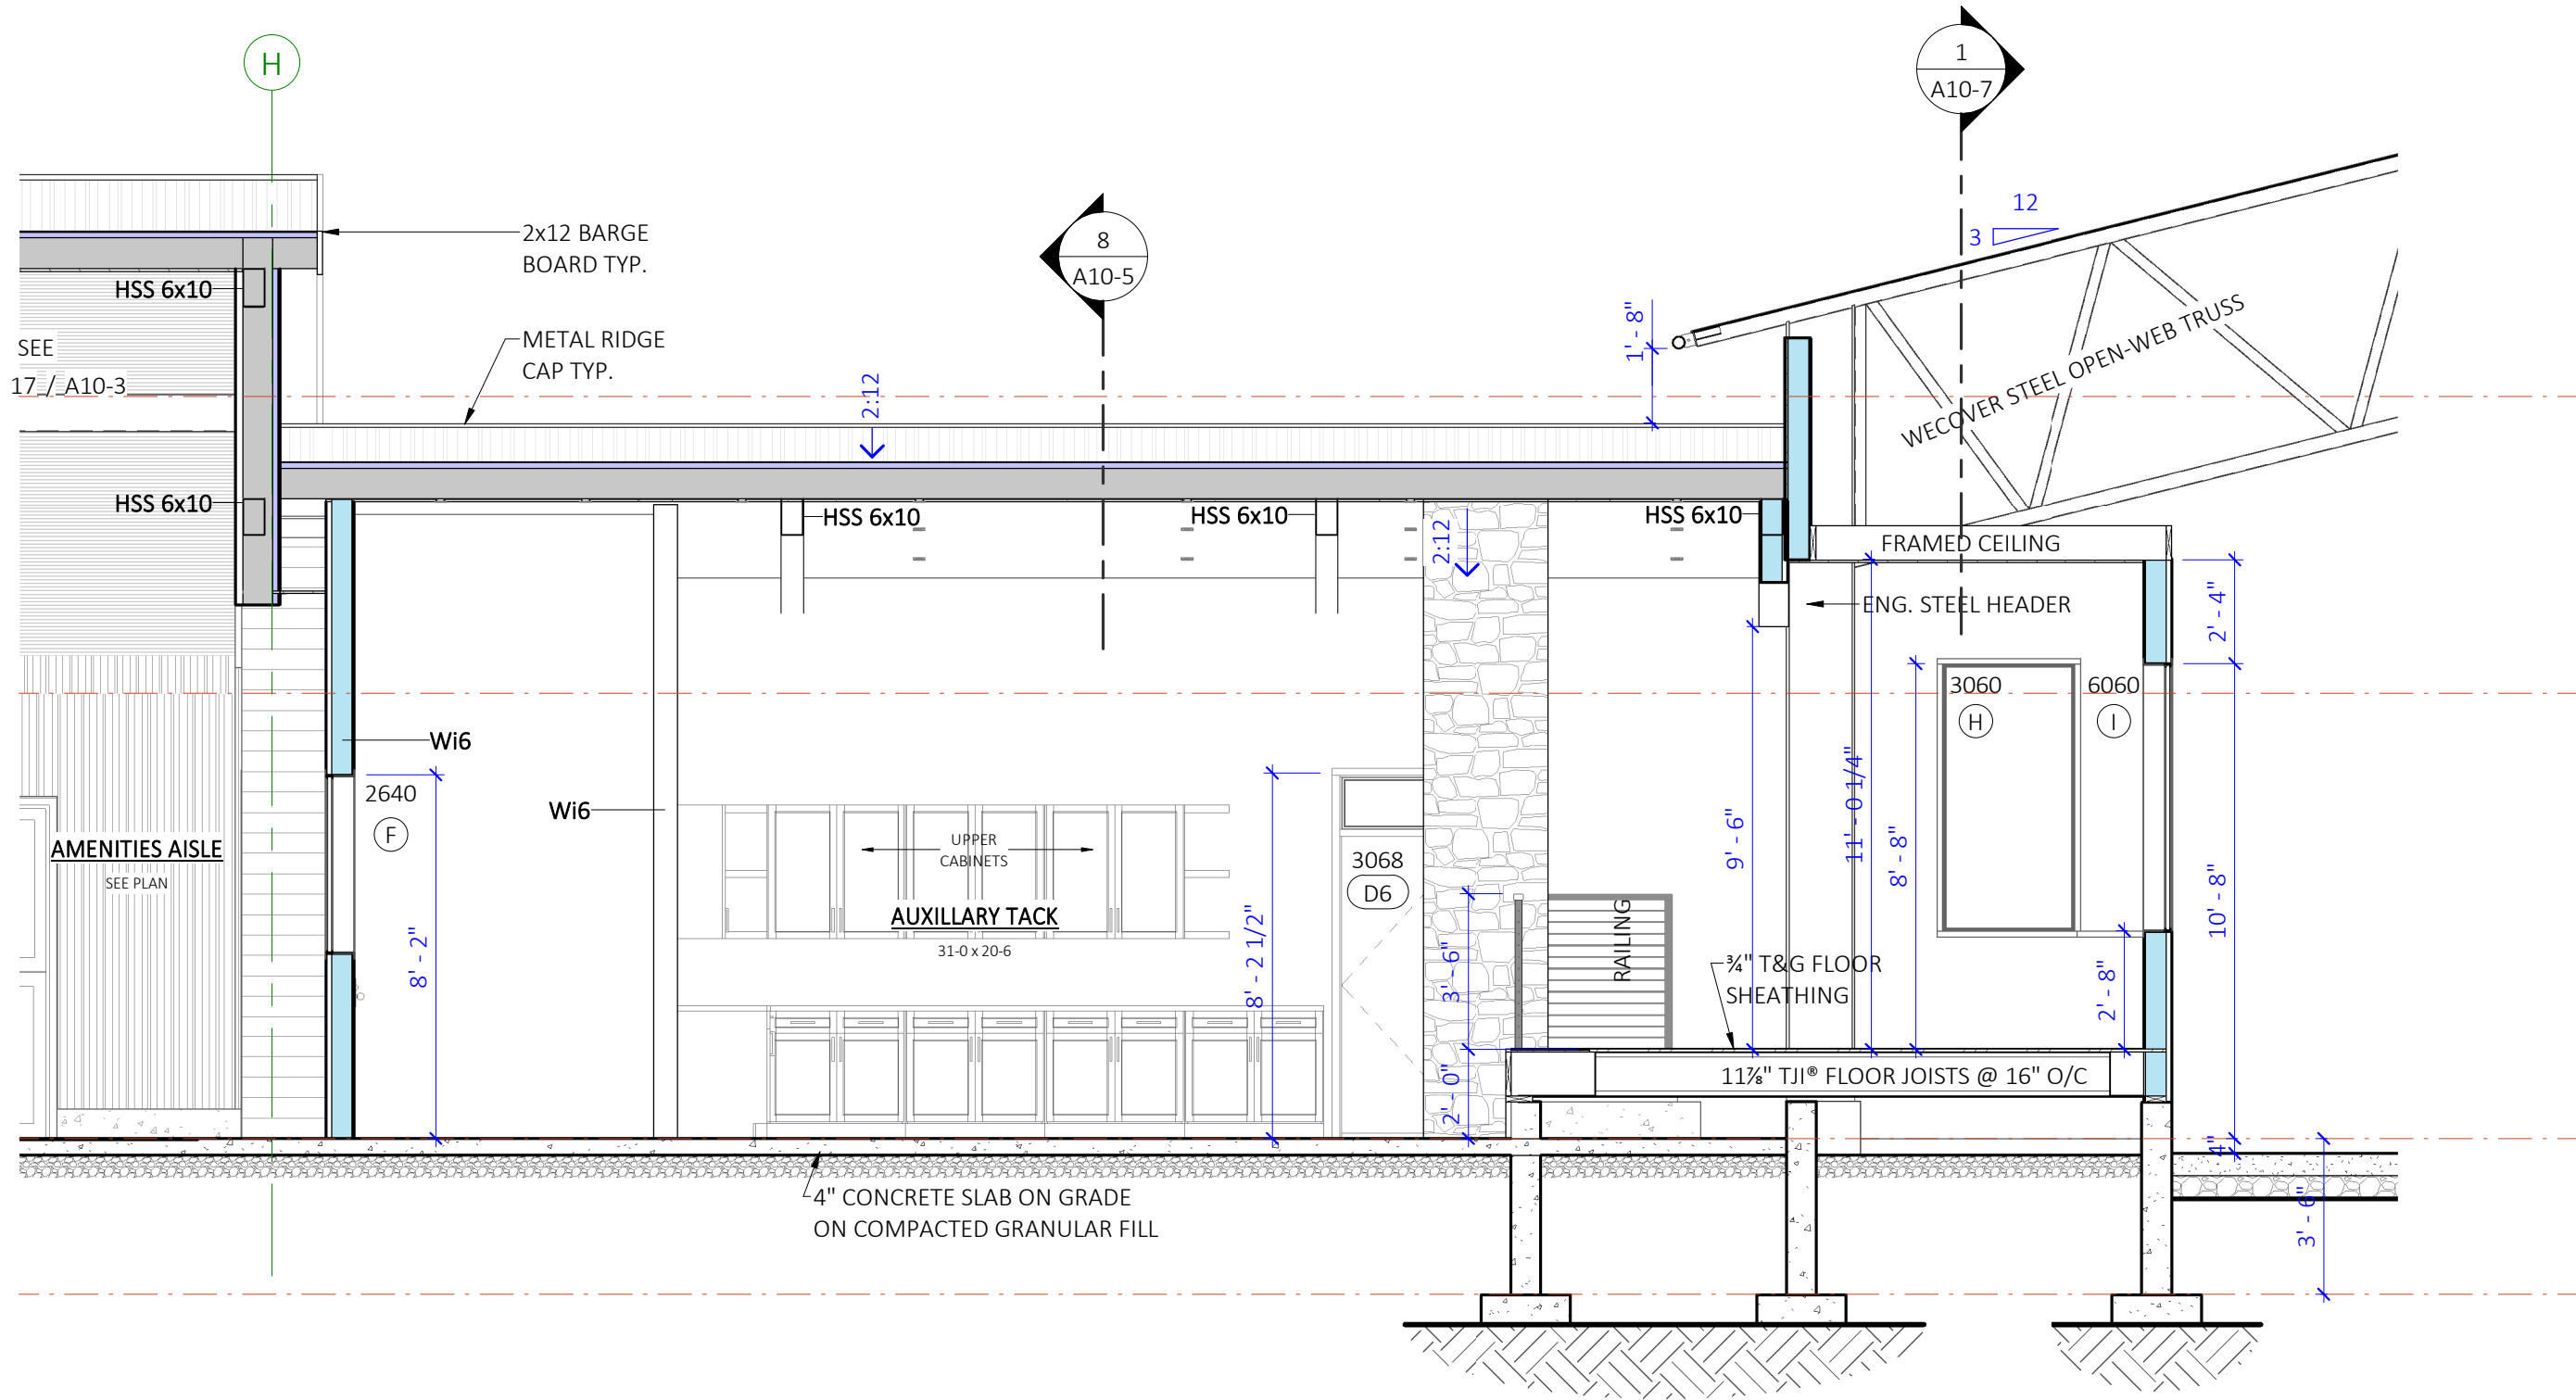


3 AUXILIARY TACK SECTION
SCALE: 1/4" = 1'-0"

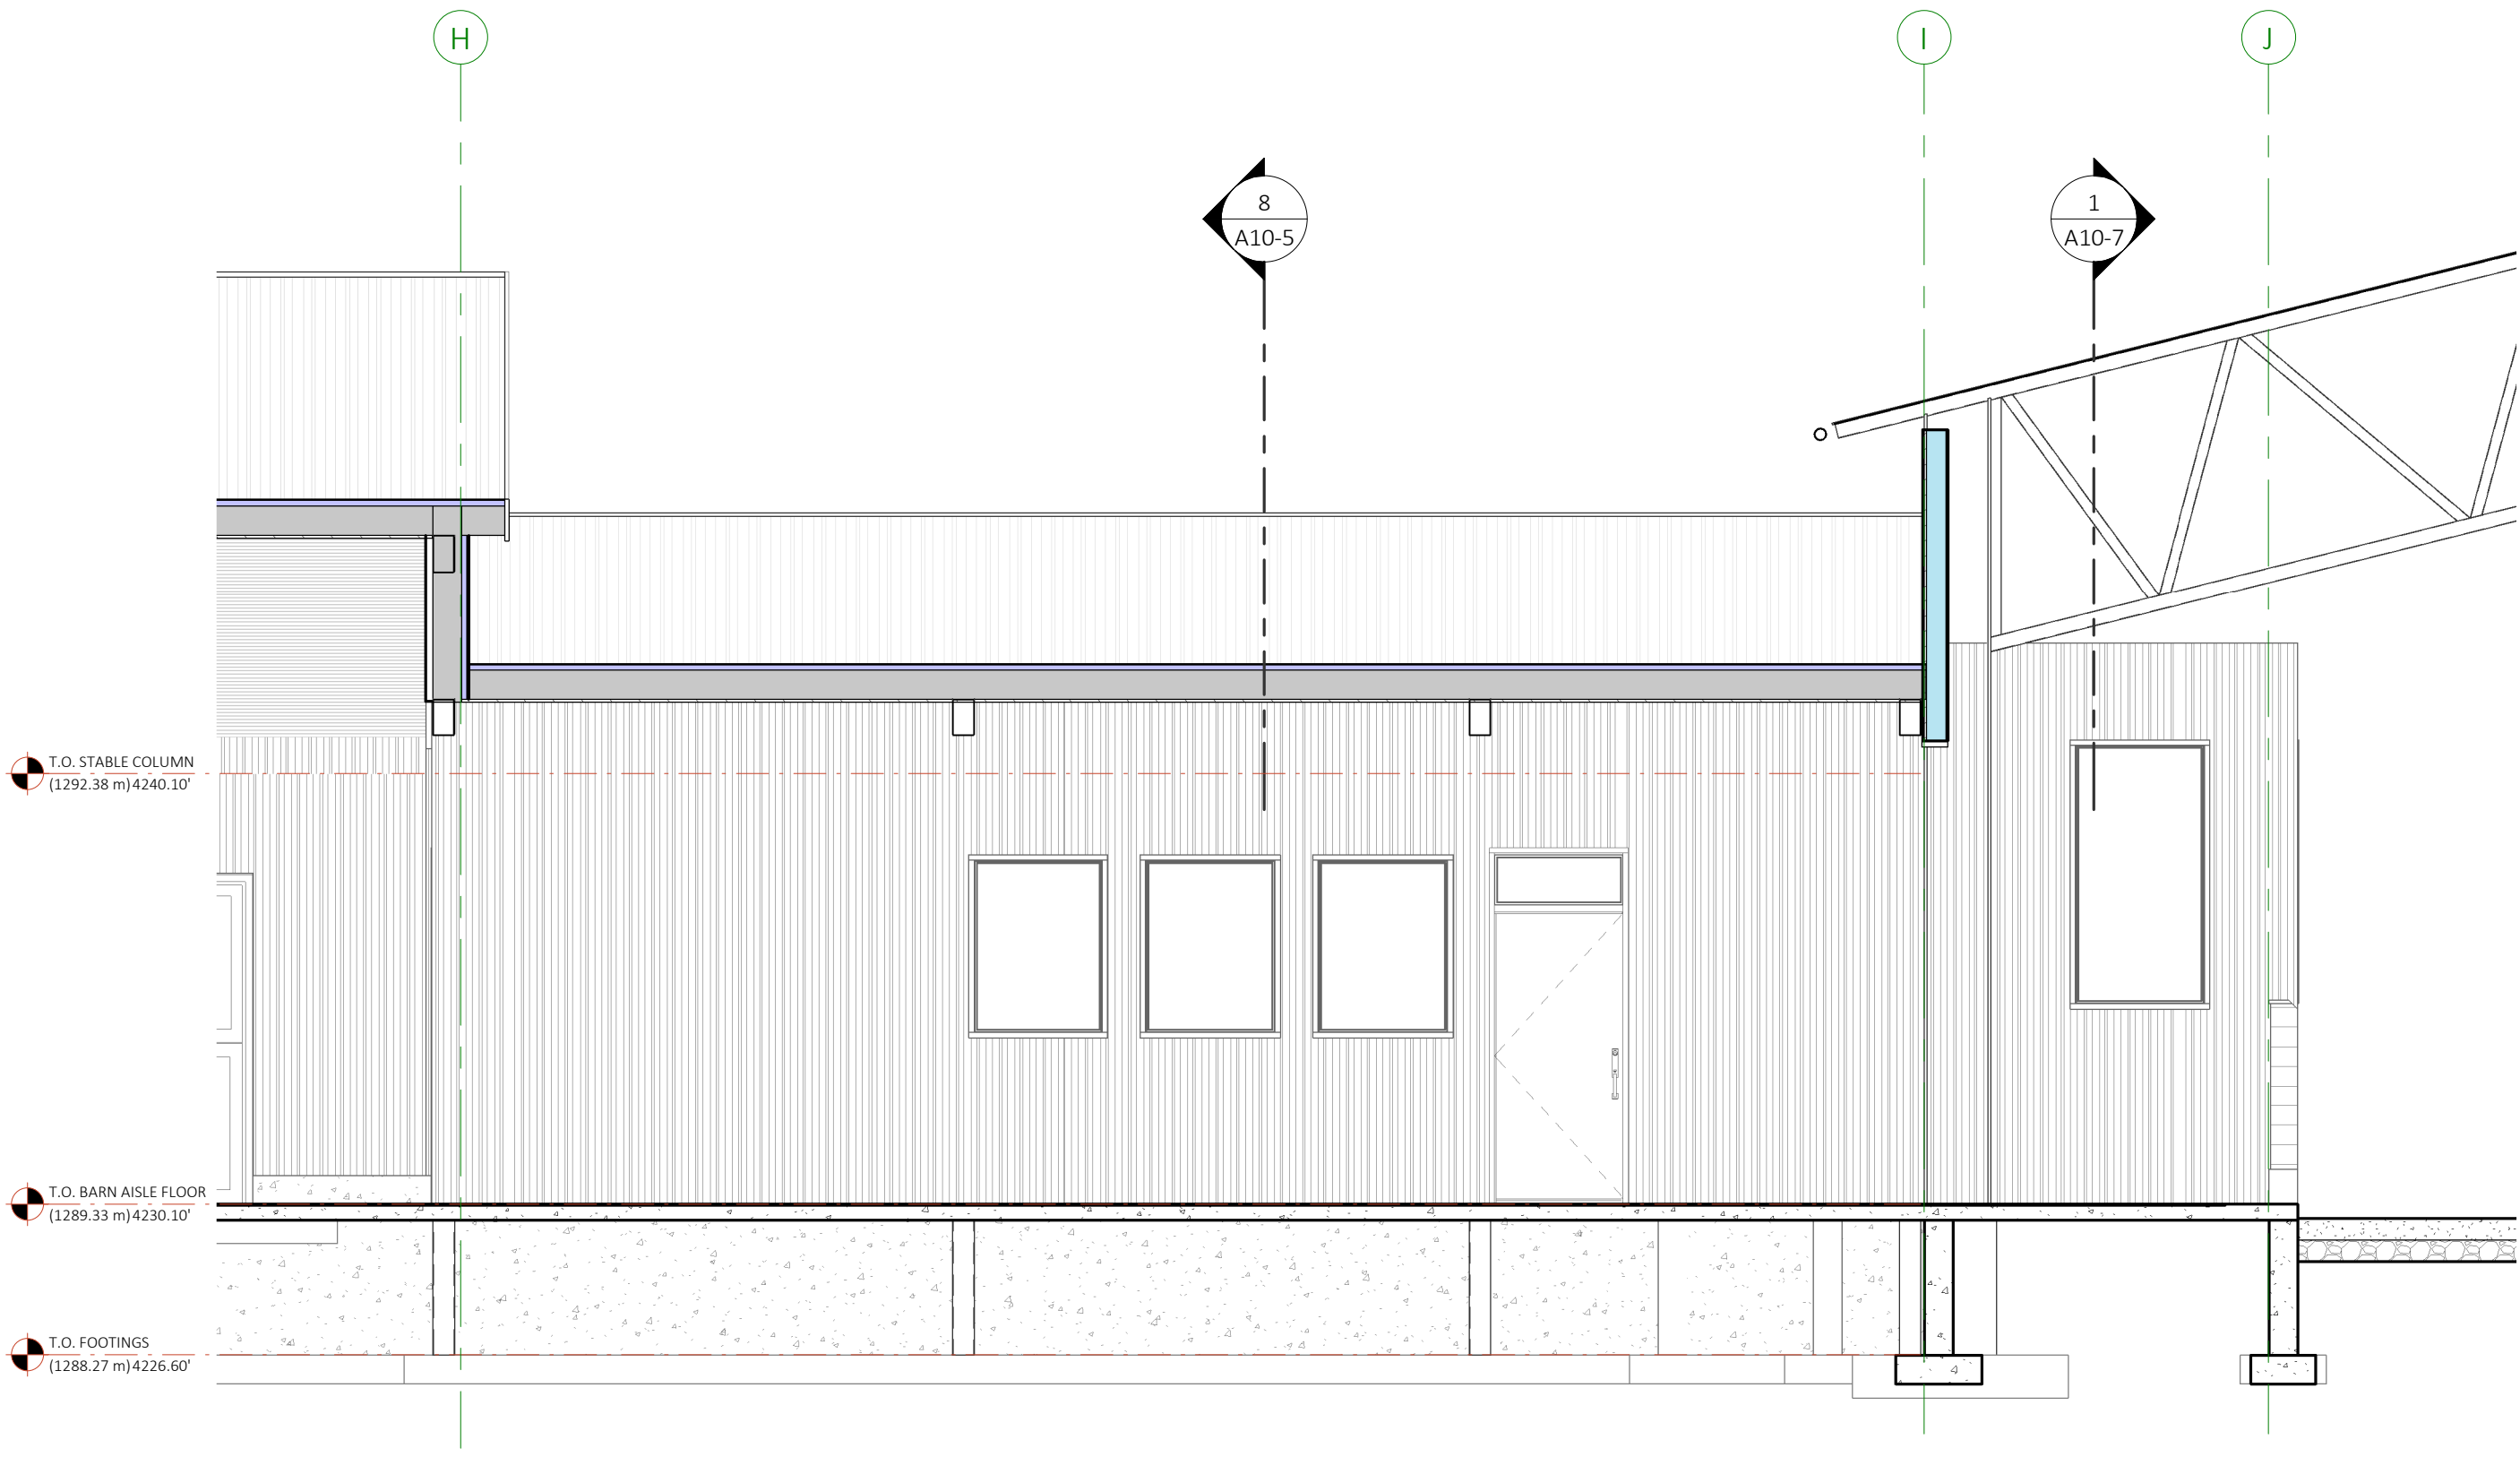


2 ARENA ACCESS AISLE
SCALE: 1/4" = 1'-0"

FRONT MAIN ENTRY DOOR SET

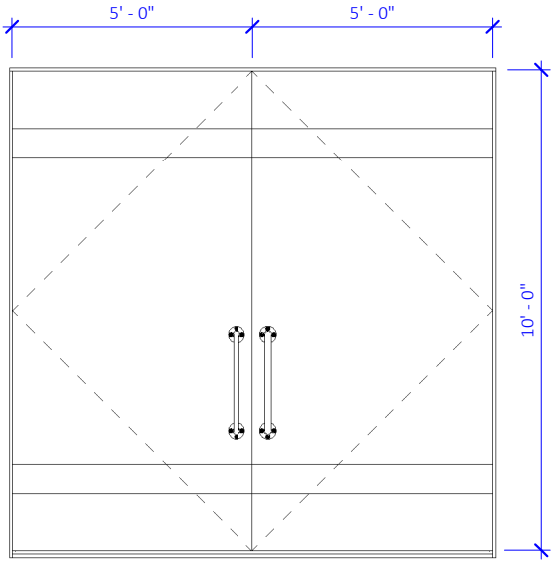


D1
100100 DOUBLE SWING
(OUTSWING)

EXTERIOR SLIDING DOOR SETS

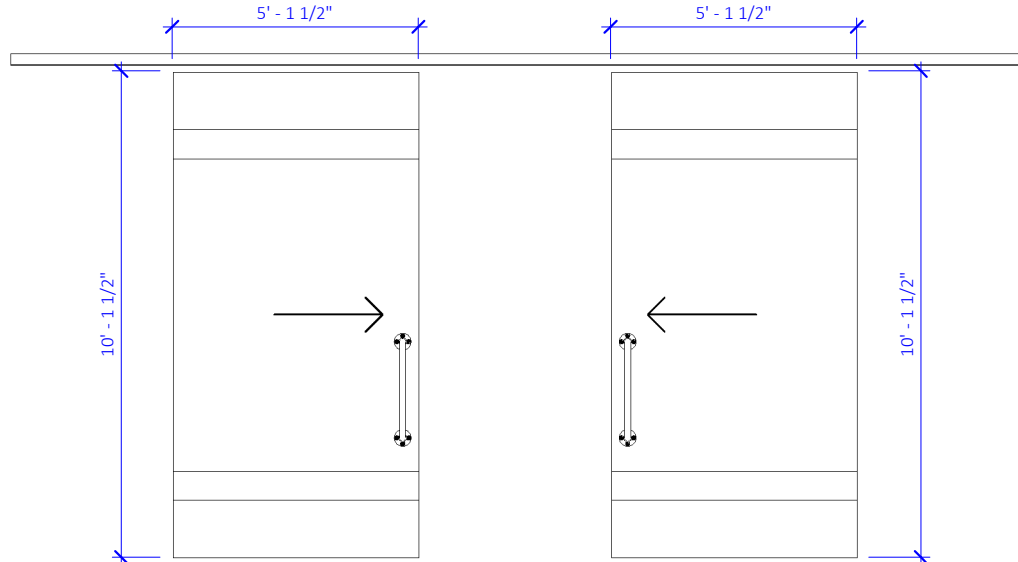


D2 & D3
EXTERIOR RATED SLIDING DOOR
(9090 & 100100)

DOUBLE DOOR w/
TRANSOM SETS

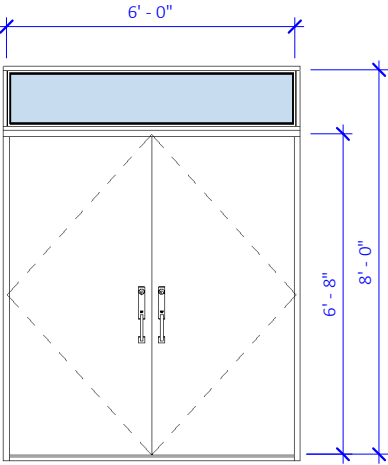


D4
EXTERIOR RATED DOUBLE
SWING DOOR SET
(6068 w/ TRANSOM)

SINGLE DOOR w/
TRANSOM SETS

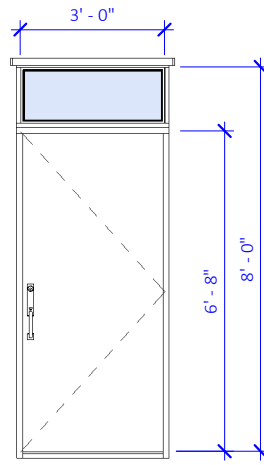


D5 & D6
EXTERIOR RATED SINGLE
SWING DOOR SET
(3068 & 3668 w/ TRANSOM)

SINGLE DOOR SETS

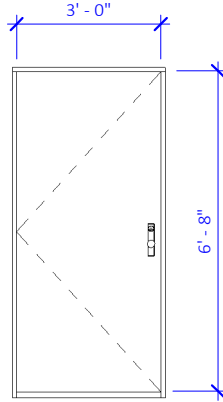


D7, D8 & D9
EXTERIOR RATED SINGLE
SWING DOOR SET
(3068 & 3668 w/ TRANSOM)

SLIDING DOOR SETS

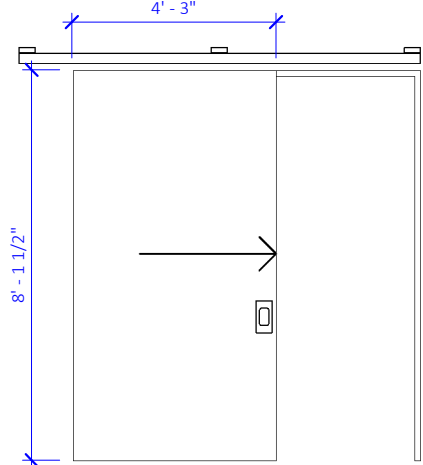


D10 & D11
SLIDING BARN DOOR SET
(4080 & 109100)

DUTCH TURNOUT DOOR SETS

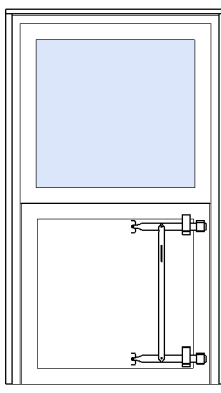


DE1
DUTCH SWING TURNOUT
DOOR SET
(4076)

OVERHEAD INSULATED SECTIONAL DOOR SET

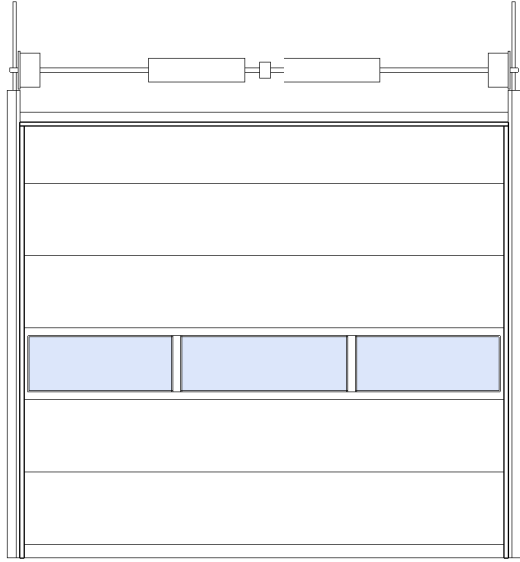

OH1
OVERHEAD INSULATED SECTION DOOR
(MULTIPLE SIZES)


OVERHEAD GLAZED SECTIONAL DOOR SET

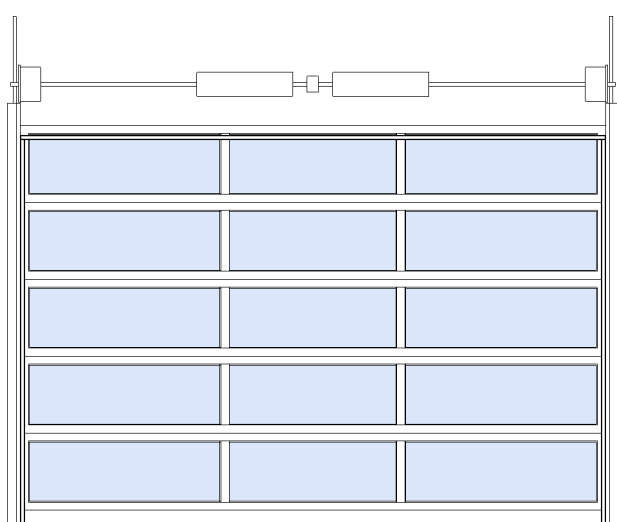

OH2
OVERHEAD GLAZED SECTION DOOR
(12080)

DOOR SCHEDULE

DOOR #	COUNT	DOOR TYPE	TYPE	WIDTH	HEIGHT	OPERATION	DOOR FRAME	LINER/JAMB	HARDWARE	MANUFACTURER	STOCK PHOTO
D1	1	DOOR - EXTERIOR - BARN DOUBLE OUT- SWING	100100	10' - 0"	10' - 0"	DOUBLE SWING	ALUMINUM (POWDERCOAT)	ALUMINUM (POWDERCOAT)	HEAVY DUTY HINGES & HANDLES	TBD	
D2	2	DOOR - BARN DOOR - EXTERIOR - SLIDING	9090	9' - 0"	9' - 0"	SLIDING	ALUMINUM (POWDERCOAT)	ALUMINUM (POWDERCOAT)	TRACK ASSEMBLY, HANDLES	TBD	
D3	1	DOOR - BARN DOOR - EXTERIOR - SLIDING	2669	10' - 0"	9' - 0"	SLIDING	ALUMINUM (POWDERCOAT)	ALUMINUM (POWDERCOAT)	TRACK ASSEMBLY, HANDLES	TBD	
D3	1	DOOR - BARN DOOR - EXTERIOR - SLIDING	10090	10' - 0"	9' - 0"	SLIDING	ALUMINUM (POWDERCOAT)	ALUMINUM (POWDERCOAT)	TRACK ASSEMBLY, HANDLES	TBD	
D3	4	DOOR - BARN DOOR - EXTERIOR - SLIDING	100100	10' - 0"	10' - 0"	SLIDING	ALUMINUM (POWDERCOAT)	ALUMINUM (POWDERCOAT)	TRACK ASSEMBLY, HANDLES	TBD	
D4	1	DOOR - EXTERIOR DOUBLE - TRANSOM	6068	6' - 0"	8' - 0"	DOUBLE SWING	WOOD/FIBERGLASS	ALUMINUM (POWDERCOAT)	STANDARD DOOR HARDWARE	TBD	
D5	7	DOOR - EXTERIOR - TRANSOM	3668	3' - 6"	8' - 0"	SWING	WOOD/FIBERGLASS	WOOD (PAINTED)	STANDARD DOOR HARDWARE	TBD	
D6	12	DOOR - EXTERIOR - TRANSOM	3068	3' - 0"	8' - 0"	SWING	WOOD/FIBERGLASS	WOOD (PAINTED)	STANDARD DOOR HARDWARE	TBD	
D7	3	DOOR - EXTERIOR - SINGLE SWING	2468	2' - 4"	8' - 0"	SWING	WOOD/FIBERGLASS	WOOD (PAINTED)	STANDARD DOOR HARDWARE	TBD	
D7	1	DOOR - EXTERIOR - SINGLE SWING	2668	2' - 6"	8' - 0"	SWING	WOOD/FIBERGLASS	WOOD (PAINTED)	STANDARD DOOR HARDWARE	TBD	
D8	3	DOOR - EXTERIOR - SINGLE SWING	2868	2' - 8"	8' - 0"	SWING	WOOD/FIBERGLASS	WOOD (PAINTED)	STANDARD DOOR HARDWARE	TBD	
D9	3	DOOR - EXTERIOR - SINGLE SWING	4080	4' - 0"	8' - 0"	SWING	ALUMINUM (POWDERCOAT)	WOOD (PAINTED)	STANDARD DOOR HARDWARE	TBD	
D10	4	DOOR - BARN DOOR - SLIDING - FLAT PANEL	4080	4' - 0"	8' - 0"	SLIDING	ALUMINUM (POWDERCOAT)	WOOD (PAINTED)	TRACK ASSEMBLY, HANDLES	TBD	
D11	2	DOOR - BARN DOOR - SLIDING - FLAT PANEL	109100	10' - 9"	9' - 0"	SLIDING	WOOD/FIBERGLASS	WOOD (PAINTED)	TRACK ASSEMBLY, HANDLES	TBD	
DE1	2	DOOR - TURNOUT - SINGLE DUTCH - WINDOW	4076	4' - 0"	7' - 6"	DUTCH SWING	ALUMINUM (POWDERCOAT)	ALUMINUM (POWDERCOAT)		SYSTEM EQUINE	
OH1	2	DOOR - SECTIONAL OVERHEAD	10090 O/H	10' - 0"	9' - 0"	OVERHEAD	ALUMINUM	WOOD (PAINTED)		CLOPAY	
OH2	1	DOOR - SECTIONAL OVERHEAD	100100 O/H	10' - 0"	10' - 0"	OVERHEAD	ALUMINUM	WOOD (PAINTED)		TBD	
OH3	1	DOOR - SECTIONAL OVERHEAD	120140 O/H	12' - 0"	14' - 0"	OVERHEAD	ALUMINUM	WOOD (PAINTED)		TBD	
OH4	8	DOOR - SECTIONAL OVERHEAD	12080 O/H	12' - 0"	8' - 0"	OVERHEAD	ALUMINUM	WOOD (PAINTED)		TBD	
OH5	1	DOOR - SECTIONAL OVERHEAD	100100 O/H	10' - 0"	10' - 0"	OVERHEAD	ALUMINUM	WOOD (PAINTED)		TBD	
TOTAL COUNT		60									

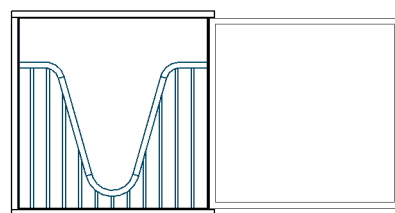

A
4040 SWING PANEL
c/w GRILL




B
FIXED TRANSOM WINDOW
(8016)
POLYCARBONATE PANEL



C
FIXED TRANSOM WINDOW
(5020)
GLASS



D-I
FIXED WINDOW
(MULTIPLE SIZES)
GLASS

 

V
FRAMED LOUVRE VENT
(8016)

WINDOW SCHEDULE

MARK	COUNT	TYPE	WIDTH	HEIGHT	OPERATION	FRAME	COLOUR	COMMENTS	MANUFACTURER
A	43	4040-EQ	4' - 0"	4' - 0"	SLIDING PANEL	STEEL	BLACK	EQUINE WINDOW - SLIDING PANEL	JHorse Stable
B	53	8016	8' - 0"	1' - 6"	FIXED	FIBERGLASS	BLACK	POLYCARBONATE - CLEAR PANEL	TBD
C	6	5020	5' - 0"	2' - 0"	FIXED	FIBERGLASS	BLACK		TBD
D	2	2040	2' - 0"	4' - 0"	FIXED	FIBERGLASS	BLACK		TBD
E	8	3040	3' - 0"	4' - 0"	FIXED	FIBERGLASS	BLACK		TBD
F	4	2640	2' - 6"	4' - 0"	FIXED	FIBERGLASS	BLACK		TBD
G	1	3050	3' - 0"	5' - 0"	FIXED	FIBERGLASS	BLACK		TBD
H	2	3060	3' - 0"	6' - 0"	FIXED	FIBERGLASS	BLACK		TBD
I	4	6060	6' - 0"	6' - 0"	FIXED	FIBERGLASS	BLACK		TBD
V	5	8016	8' - 0"	1' - 6"		ALUMINUM	BLACK	LOUVRED VENT	TBD
TOTAL COUNT		128							



QUINIS
EQUESTRIAN

142b - 30722 Marshall Rd.
Abbotsford, BC

Tel: (604) 744-4077
Toll Free: 1(855)253-0211
Email: info@quinis.net
Web: www.quinis.net

DRAWING REVISIONS

#	ISSUED FOR:	DATE
2	MONITOR WINDOW REV.	NOV. 14/23
3	STEEL FRAMING REV.	OCT. 1/23
4	TACK LAYOUT REVISION	AUG. 4/23

DRAWING LIST

A0-0	COVER SHEET
A2-0	SITE PLAN
A3-0	OVERALL FLOOR PLAN
A4-0	OVERALL FOUNDATION PLAN
A4-1	ARENA FOUNDATION PLAN
A4-2	FOUNDATION PLAN STAFF RM. & TACK
A4-3	FOUNDATION PLAN FRONT ENTRY
A4-4	FOUNDATION PLAN - NORTH AND SOUTH WING
A5-0	BARN COLUMN LAYOUT
A5-1	ARENA COLUMN LAYOUT
A6-0	ARENA FLOOR PLAN
A6-1	BARN FLOOR PLAN
A6-2	TACK AREA BARN FLOOR PLAN
A6-3	FRONT ENTRY BARN FLOOR PLAN
A6-4	NORTH WING FLOOR PLAN
A6-5	SOUTH WING FLOOR PLAN
A7-0	BARN REFLECTED CEILING PLAN
A8-0	ROOF PLAN
A9-0	BUILDING ELEVATIONS
A9-1	BUILDING ELEVATIONS
A9-2	BUILDING ELEVATIONS
A9-3	BUILDING ELEVATIONS
A10-0	BUILDING SECTIONS
A10-1	BUILDING SECTIONS
A10-2	BUILDING SECTIONS
A10-3	BUILDING SECTIONS
A10-4	BUILDING SECTIONS
A10-5	BUILDING SECTIONS
A10-6	ARENA BUILDING SECTION
A10-7	ARENA BUILDING SECTIONS
A11-0	DOORS & WINDOWS
A11-1	ROOM FINISHING

STAGHEAD STABLES

& ARENA

4194 950 N
OGDEN, UTAH

DRAWING TITLE
DOORS & WINDOWS

SCALE: 1/4" = 1'-0"

DATE: FEBRUARY 9, 2024

DRAWN:JPU CHECKED: EAN

PROJ. NO. Q22-145

SHEET NO.

A11-0

CONSULTANTS:

QUINIS EQUESTRIAN
DBA
QUINIS DESIGN WORKS

Drawings are to be read in conjunction with each other, any discrepancies found on any drawings are to be reported to the architect before commencing work. Contractors are responsible to ensure that all work is executed to the requirements of the latest edition of the Building Code, and By Laws applicable to the local governing jurisdiction in which the drawings are addressed to.

© COPYRIGHT. ALL RIGHTS RESERVED



142b – 30722 Marshall Rd.
Abbotsford, BC

Tel: (604) 744-4077
Toll Free: 1(855)253-0211
Email: info@quinis.net
Web: www.quinis.net

DRAWING REVISIONS

#	ISSUED FOR:	DATE
2	MONITOR WINDOW REV.	NOV. 14/23
3	STEEL FRAMING REV.	OCT. 1/23
4	TACK LAYOUT REVISION	AUG. 4/23

DRAWING LIST

A0-0	COVER SHEET
A2-0	SITE PLAN
A3-0	OVERALL FLOOR PLAN
A4-0	OVERALL FOUNDATION PLAN
A4-1	ARENA FOUNDATION PLAN
A4-2	FOUNDATION PLAN STAFF RM. & TACK
A4-3	FOUNDATION PLAN FRONT ENTRY
A4-4	FOUNDATION PLAN - NORTH AND SOUTH WING
A5-0	BARN COLUMN LAYOUT
A5-1	ARENA COLUMN LAYOUT
A6-0	ARENA FLOOR PLAN
A6-1	BARN FLOOR PLAN
A6-2	TACK AREA BARN FLOOR PLAN
A6-3	FRONT ENTRY BARN FLOOR PLAN
A6-4	NORTH WING FLOOR PLAN
A6-5	SOUTH WING FLOOR PLAN
A7-0	BARN REFLECTED CEILING PLAN
A8-0	ROOF PLAN
A9-0	BUILDING ELEVATIONS
A9-1	BUILDING ELEVATIONS
A9-2	BUILDING ELEVATIONS
A9-3	BUILDING ELEVATIONS
A10-0	BUILDING SECTIONS
A10-1	BUILDING SECTIONS
A10-2	BUILDING SECTIONS
A10-3	BUILDING SECTIONS
A10-4	BUILDING SECTIONS
A10-5	BUILDING SECTIONS
A10-6	ARENA BUILDING SECTION
A10-7	ARENA BUILDING SECTIONS
A11-0	DOORS & WINDOWS
A11-1	ROOM FINISHING

STAGHEAD STABLES
& ARENA
4194 950 N
OGDEN, UTAH

DRAWING TITLE
ROOM FINISHING

SCALE:

DATE: FEBRUARY 9, 2024
DRAWN: JPU CHECKED: EAN

PROJ. NO. Q22-145

SHEET NO. A11-1

CONSULTANTS:

QUINIS EQUESTRIAN
DBA
QUINIS DESIGN WORKS

Drawings are to be read in conjunction with each other, any discrepancies found on any drawings are to be reported to the architect before commencing work. Contractors are responsible to ensure that all work is executed to the requirements of the latest edition of the Building Code, and By Laws applicable to the local governing jurisdiction in which the drawings are addressed to.

© COPYRIGHT. ALL RIGHTS RESERVED

ROOM FINISH SCHEDULES							
ROOM #	ROOM NAME	FINISH			COMMENTS	AREA	Perimeter
		FLOOR	WALL	CEILING			
1	INDOOR RIDING ARENA					30044.19 SF	748.583'
2	NORTH ARENA AISLE					827.37 SF	252.417'
3	SOUTH ARENA AISLE					827.37 SF	252.417'
4	AUXILIARY TACK	LINEAR CERAMIC FLOOR TILE	PAINTED GYPSUM	OPEN - PAINTED BLACK	FIREPLACE WALL- DRY STACK STONE	383.53 SF	89.682'
5	AUXILIARY TACK	LINEAR CERAMIC FLOOR TILE	PAINTED GYPSUM	OPEN - PAINTED BLACK	STOCK CABINETS, 6" RUBBER WALL BASE	689.50 SF	120.443'
6	NORTH ARENA CORRIDOR	RUBBER TILE ON CONRETE	METAL LINER PANEL	SIMPLE SAVER SYSTEM™		409.50 SF	92.958'
7	UTILITY RM.	SEALED CONCRETE	METAL LINER PANEL	FRAMED CEILING		69.30 SF	33.333'
8	STORAGE	LINEAR CERAMIC FLOOR TILE	PAINTED GYPSUM	PAINTED GYPSUM		68.47 SF	37.792'
9	SOUTH ARENA CORRIDOR	RUBBER TILE ON CONRETE	METAL LINER PANEL	SIMPLE SAVER SYSTEM™		409.50 SF	92.958'
10	AMENITIES AISLE	RUBBER TILE ON CONRETE	KEMPLY®	KEMPLY®		1648.18 SF	306.583'
11	DROP ZONE	SEALED CONCRETE	KEMPLY®	KEMPLY®		76.12 SF	37.667'
12	DROP ZONE	SEALED CONCRETE	KEMPLY®	KEMPLY®		72.96 SF	36.167'
13	WASH/GROOM STALLS	RUBBER TILE ON CONRETE	KEMPLY®	KEMPLY®		144.00 SF	48.000'
14	WASH/GROOM STALLS	RUBBER TILE ON CONRETE	KEMPLY®	KEMPLY®		144.00 SF	48.000'
15	WASH/GROOM STALLS	RUBBER TILE ON CONRETE	KEMPLY®	KEMPLY®		147.00 SF	48.500'
16	WASH/GROOM STALLS	RUBBER TILE ON CONRETE	KEMPLY®	KEMPLY®		144.00 SF	48.000'
17	WASH/GROOM STALLS	RUBBER TILE ON CONRETE	KEMPLY®	KEMPLY®		144.00 SF	48.000'
18	WASH/GROOM STALLS	RUBBER TILE ON CONRETE	KEMPLY®	KEMPLY®		147.00 SF	48.500'
19	TACK ROOM	SEALED CONCRETE	PAINTED GYPSUM	PAINTED GYPSUM	STOCK CABINETS, 6" RUBBER WALL BASE	748.63 SF	123.833'
20	BLANKET ROOM	SEALED CONCRETE	KEMPLY®	KEMPLY®	STOCK CABINETS, 6" RUBBER WALL BASE	380.73 SF	93.500'
21	MAIN ENTRY AISLE	SEALED CONCRETE	METAL LINER PANEL	SIMPLE SAVER SYSTEM™		1706.67 SF	226.620'
22	STORAGE	CERAMIC TILE	PAINTED GYPSUM	FRAMED CEILING		25.26 SF	22.161'
23	TOOLS	SEALED CONCRETE	METAL LINER PANEL	FRAMED CEILING		73.05 SF	36.036'
24	RECORDS ROOM	SEALED CONCRETE	PAINTED GYPSUM	PAINTED GYPSUM	STOCK CABINETS, 6" RUBBER WALL BASE	183.33 SF	57.458'
25	ENTRY	RUBBER TILE ON CONRETE	PAINTED GYPSUM	PAINTED GYPSUM		75.26 SF	36.063'
26	FEED ROOM	SEALED CONCRETE	METAL LINER PANEL	PAINTED GYPSUM		183.57 SF	60.109'
27	STORAGE	SEALED CONCRETE	METAL LINER PANEL	FRAMED CEILING		25.02 SF	20.536'
28	STALL 16	¾" RUBBER MATT	METAL LINER PANEL	SIMPLE SAVER SYSTEM™		143.00 SF	47.833'
29	STALL 24	¾" RUBBER MATT	METAL LINER PANEL	SIMPLE SAVER SYSTEM™		137.71 SF	47.167'
30	STALL 17	¾" RUBBER MATT	METAL LINER PANEL	SIMPLE SAVER SYSTEM™		144.00 SF	48.000'
31	STALL 25	¾" RUBBER MATT	METAL LINER PANEL	SIMPLE SAVER SYSTEM™		144.00 SF	48.000'
32	STALL 18	¾" RUBBER MATT	METAL LINER PANEL	SIMPLE SAVER SYSTEM™		144.00 SF	48.000'
33	STALL 26	¾" RUBBER MATT	METAL LINER PANEL	SIMPLE SAVER SYSTEM™		144.00 SF	48.000'
34	STALL 19	¾" RUBBER MATT	METAL LINER PANEL	SIMPLE SAVER SYSTEM™		144.00 SF	48.000'
35	STALL 27	¾" RUBBER MATT	METAL LINER PANEL	SIMPLE SAVER SYSTEM™		144.00 SF	48.000'
36	STALL 20	¾" RUBBER MATT	METAL LINER PANEL	SIMPLE SAVER SYSTEM™		144.00 SF	48.000'
37	STALL 28	¾" RUBBER MATT	METAL LINER PANEL	SIMPLE SAVER SYSTEM™		144.00 SF	48.000'
38	STALL 21	¾" RUBBER MATT	METAL LINER PANEL	SIMPLE SAVER SYSTEM™		144.00 SF	48.000'
39	STALL 29	¾" RUBBER MATT	METAL LINER PANEL	SIMPLE SAVER SYSTEM™		144.00 SF	48.000'
40	STALL 22	¾" RUBBER MATT	METAL LINER PANEL	SIMPLE SAVER SYSTEM™		144.00 SF	48.000'
41	STALL 30	¾" RUBBER MATT	METAL LINER PANEL	SIMPLE SAVER SYSTEM™		152.73 SF	49.500'
42	STALL 23	¾" RUBBER MATT	METAL LINER PANEL	SIMPLE SAVER SYSTEM™		152.73 SF	49.500'
43	SOUTH WING AISLE	RUBBER TILE ON CONRETE	N/A	SIMPLE SAVER SYSTEM™		1327.21 SF	200.833'
44	NORTH WING AISLE	RUBBER TILE ON CONRETE	N/A	SIMPLE SAVER SYSTEM™		1933.80 SF	282.506'
45	STALL 15	¾" RUBBER MATT	METAL LINER PANEL	SIMPLE SAVER SYSTEM™		137.71 SF	47.166'
46	STALL 8	¾" RUBBER MATT	METAL LINER PANEL	SIMPLE SAVER SYSTEM™		143.96 SF	47.995'
47	STALL 14	¾" RUBBER MATT	METAL LINER PANEL	SIMPLE SAVER SYSTEM™		144.00 SF	48.000'
48	STALL 7	¾" RUBBER MATT	METAL LINER PANEL	SIMPLE SAVER SYSTEM™		144.97 SF	48.161'
49	STALL 13	¾" RUBBER MATT	METAL LINER PANEL	SIMPLE SAVER SYSTEM™		144.00 SF	48.000'
50	STALL 6	¾" RUBBER MATT	METAL LINER PANEL	SIMPLE SAVER SYSTEM™		144.97 SF	48.161'
51	STALL 12	¾" RUBBER MATT	METAL LINER PANEL	SIMPLE SAVER SYSTEM™		144.00 SF	48.000'
52	STALL 5	¾" RUBBER MATT	METAL LINER PANEL	SIMPLE SAVER SYSTEM™		144.97 SF	48.161'
53	STALL 11	¾" RUBBER MATT	METAL LINER PANEL	SIMPLE SAVER SYSTEM™		144.00 SF	48.000'
54	STALL 4	¾" RUBBER MATT	METAL LINER PANEL	SIMPLE SAVER SYSTEM™		144.97 SF	48.161'
55	STALL 10	¾" RUBBER MATT	METAL LINER PANEL	SIMPLE SAVER SYSTEM™		144.00 SF	48.000'
56	STALL 3	¾" RUBBER MATT	METAL LINER PANEL	SIMPLE SAVER SYSTEM™		144.97 SF	48.161'
57	STALL 9	¾" RUBBER MATT	METAL LINER PANEL	SIMPLE SAVER SYSTEM™		152.89 SF	49.833'
58	STALL 2	¾" RUBBER MATT	METAL LINER PANEL	SIMPLE SAVER SYSTEM™		144.97 SF	48.161'
60	STALL 1	¾" RUBBER MATT	METAL LINER PANEL	SIMPLE SAVER SYSTEM™		153.95 SF	49.995'
61	STALL 34	¾" RUBBER MATT	METAL LINER PANEL	SIMPLE SAVER SYSTEM™		141.17 SF	47.833'
62	STALL 31	¾" RUBBER MATT	METAL LINER PANEL	SIMPLE SAVER SYSTEM™		139.00 SF	47.167'
63	STALL 35	¾" RUBBER MATT	METAL LINER PANEL	SIMPLE SAVER SYSTEM™		140.00 SF	47.333'
64	STALL 32	¾" RUBBER MATT	METAL LINER PANEL	SIMPLE SAVER SYSTEM™		144.00 SF	48.000'
65	STALL 36	¾" RUBBER MATT	METAL LINER PANEL	SIMPLE SAVER SYSTEM™		142.00 SF	47.667'
66	STALL 33	¾" RUBBER MATT	METAL LINER PANEL	SIMPLE SAVER SYSTEM™		142.00 SF	47.667'
67	NORTH-EAST AISLE	RUBBER TILE ON CONRETE	N/A	SIMPLE SAVER SYSTEM™		561.39 SF	103.000'
68	FEED/STORAGE	SEALED CONCRETE	METAL LINER PANEL	SIMPLE SAVER SYSTEM™		156.41 SF	50.542'
69	POWER/UTILITY	SEALED CONCRETE	PLYWOOD	SIMPLE SAVER SYSTEM™		158.27 SF	50.542'
70	WASH/GROOM STALL	RUBBER TILE ON CONRETE	KEMPLY®	SIMPLE SAVER SYSTEM™		162.15 SF	51.292'
71	STORAGE	SEALED CONCRETE	METAL LINER PANEL	SIMPLE SAVER SYSTEM™		156.25 SF	50.250'
72	STALLION STALL 4	¾" RUBBER MATT	METAL LINER PANEL	SIMPLE SAVER SYSTEM™		160.24 SF	50.833'
73	STALLION STALL 1	¾" RUBBER MATT	METAL LINER PANEL	SIMPLE SAVER SYSTEM™		160.24 SF	50.833'
74	STALLION STALL 5	¾" RUBBER MATT	METAL LINER PANEL	SIMPLE SAVER SYSTEM™		166.00 SF	51.667'
75	STALLION STALL 2	¾" RUBBER MATT	METAL LINER PANEL	SIMPLE SAVER SYSTEM™		166.00 SF	51.667'
76	STALLION STALL 6	¾" RUBBER MATT	METAL LINER PANEL	SIMPLE SAVER SYSTEM™		163.69 SF	51.333'
77	STALLION STALL 4	¾" RUBBER MATT	METAL LINER PANEL	SIMPLE SAVER SYSTEM™		163.69 SF	51.333'
78	NORTH-WEST AISLE	RUBBER TILE ON CONRETE	N/A	SIMPLE SAVER SYSTEM™		690.07 SF	143.125'
79	SOUTH-WEST AISLE	RUBBER TILE ON CONRETE	N/A	SIMPLE SAVER SYSTEM™		721.46 SF	145.298'
80	LARGE STALL 2	STALL MATTRESS	METAL LINER PANEL	SIMPLE SAVER SYSTEM™		230.35 SF	61.500'
81	LARGE STALL 4	STALL MATTRESS	METAL LINER PANEL	SIMPLE SAVER SYSTEM™		250.78 SF	63.792'
82	LARGE STALL 1	STALL MATTRESS	METAL LINER PANEL	SIMPLE SAVER SYSTEM™		229.25 SF	61.331'
83	LARGE STALL 3	STALL MATTRESS	METAL LINER PANEL	SIMPLE SAVER SYSTEM™		249.59 SF	63.622'
84	TOOLS	SEALED CONCRETE	METAL LINER PANEL	SIMPLE SAVER SYSTEM™		100.64 SF	42.458'
85	STORAGE	SEALED CONCRETE	METAL LINER PANEL	SIMPLE SAVER SYSTEM™		98.55 SF	41.875'
86	FEED ROOM	SEALED CONCRETE	KEMPLY®	DRYWALL CEILING	STOCK CABINETS, 6" RUBBER WALL BASE	213.93 SF	59.072'
87	STORAGE	SEALED CONCRETE	KEMPLY®	DRYWALL CEILING		86.77 SF	40.167'
88	ENTRANCE	SEALED CONCRETE	PAINTED GYPSUM	DRYWALL CEILING		121.25 SF	45.167'
89	OPEN STORAGE	RUBBER TILE ON CONRETE	METAL LINER PANEL	SIMPLE SAVER SYSTEM™		2037.63 SF	182.122'