




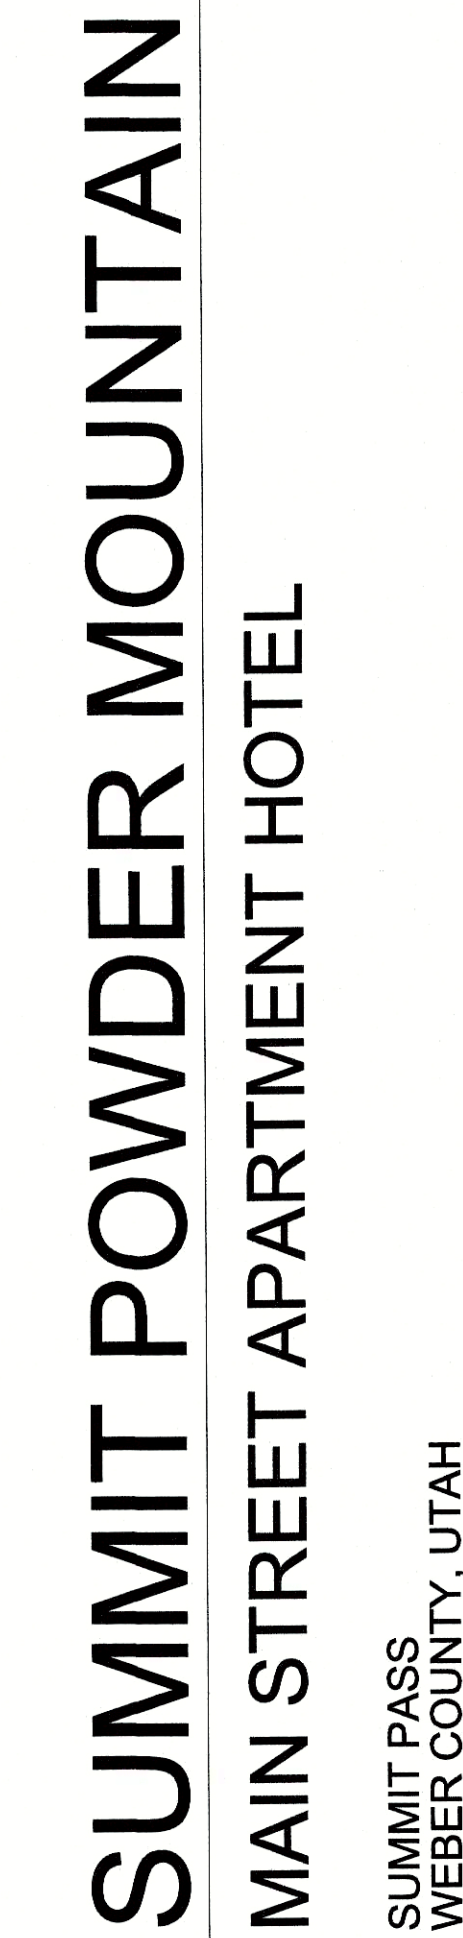

SHEET NUMBER:

L1.2

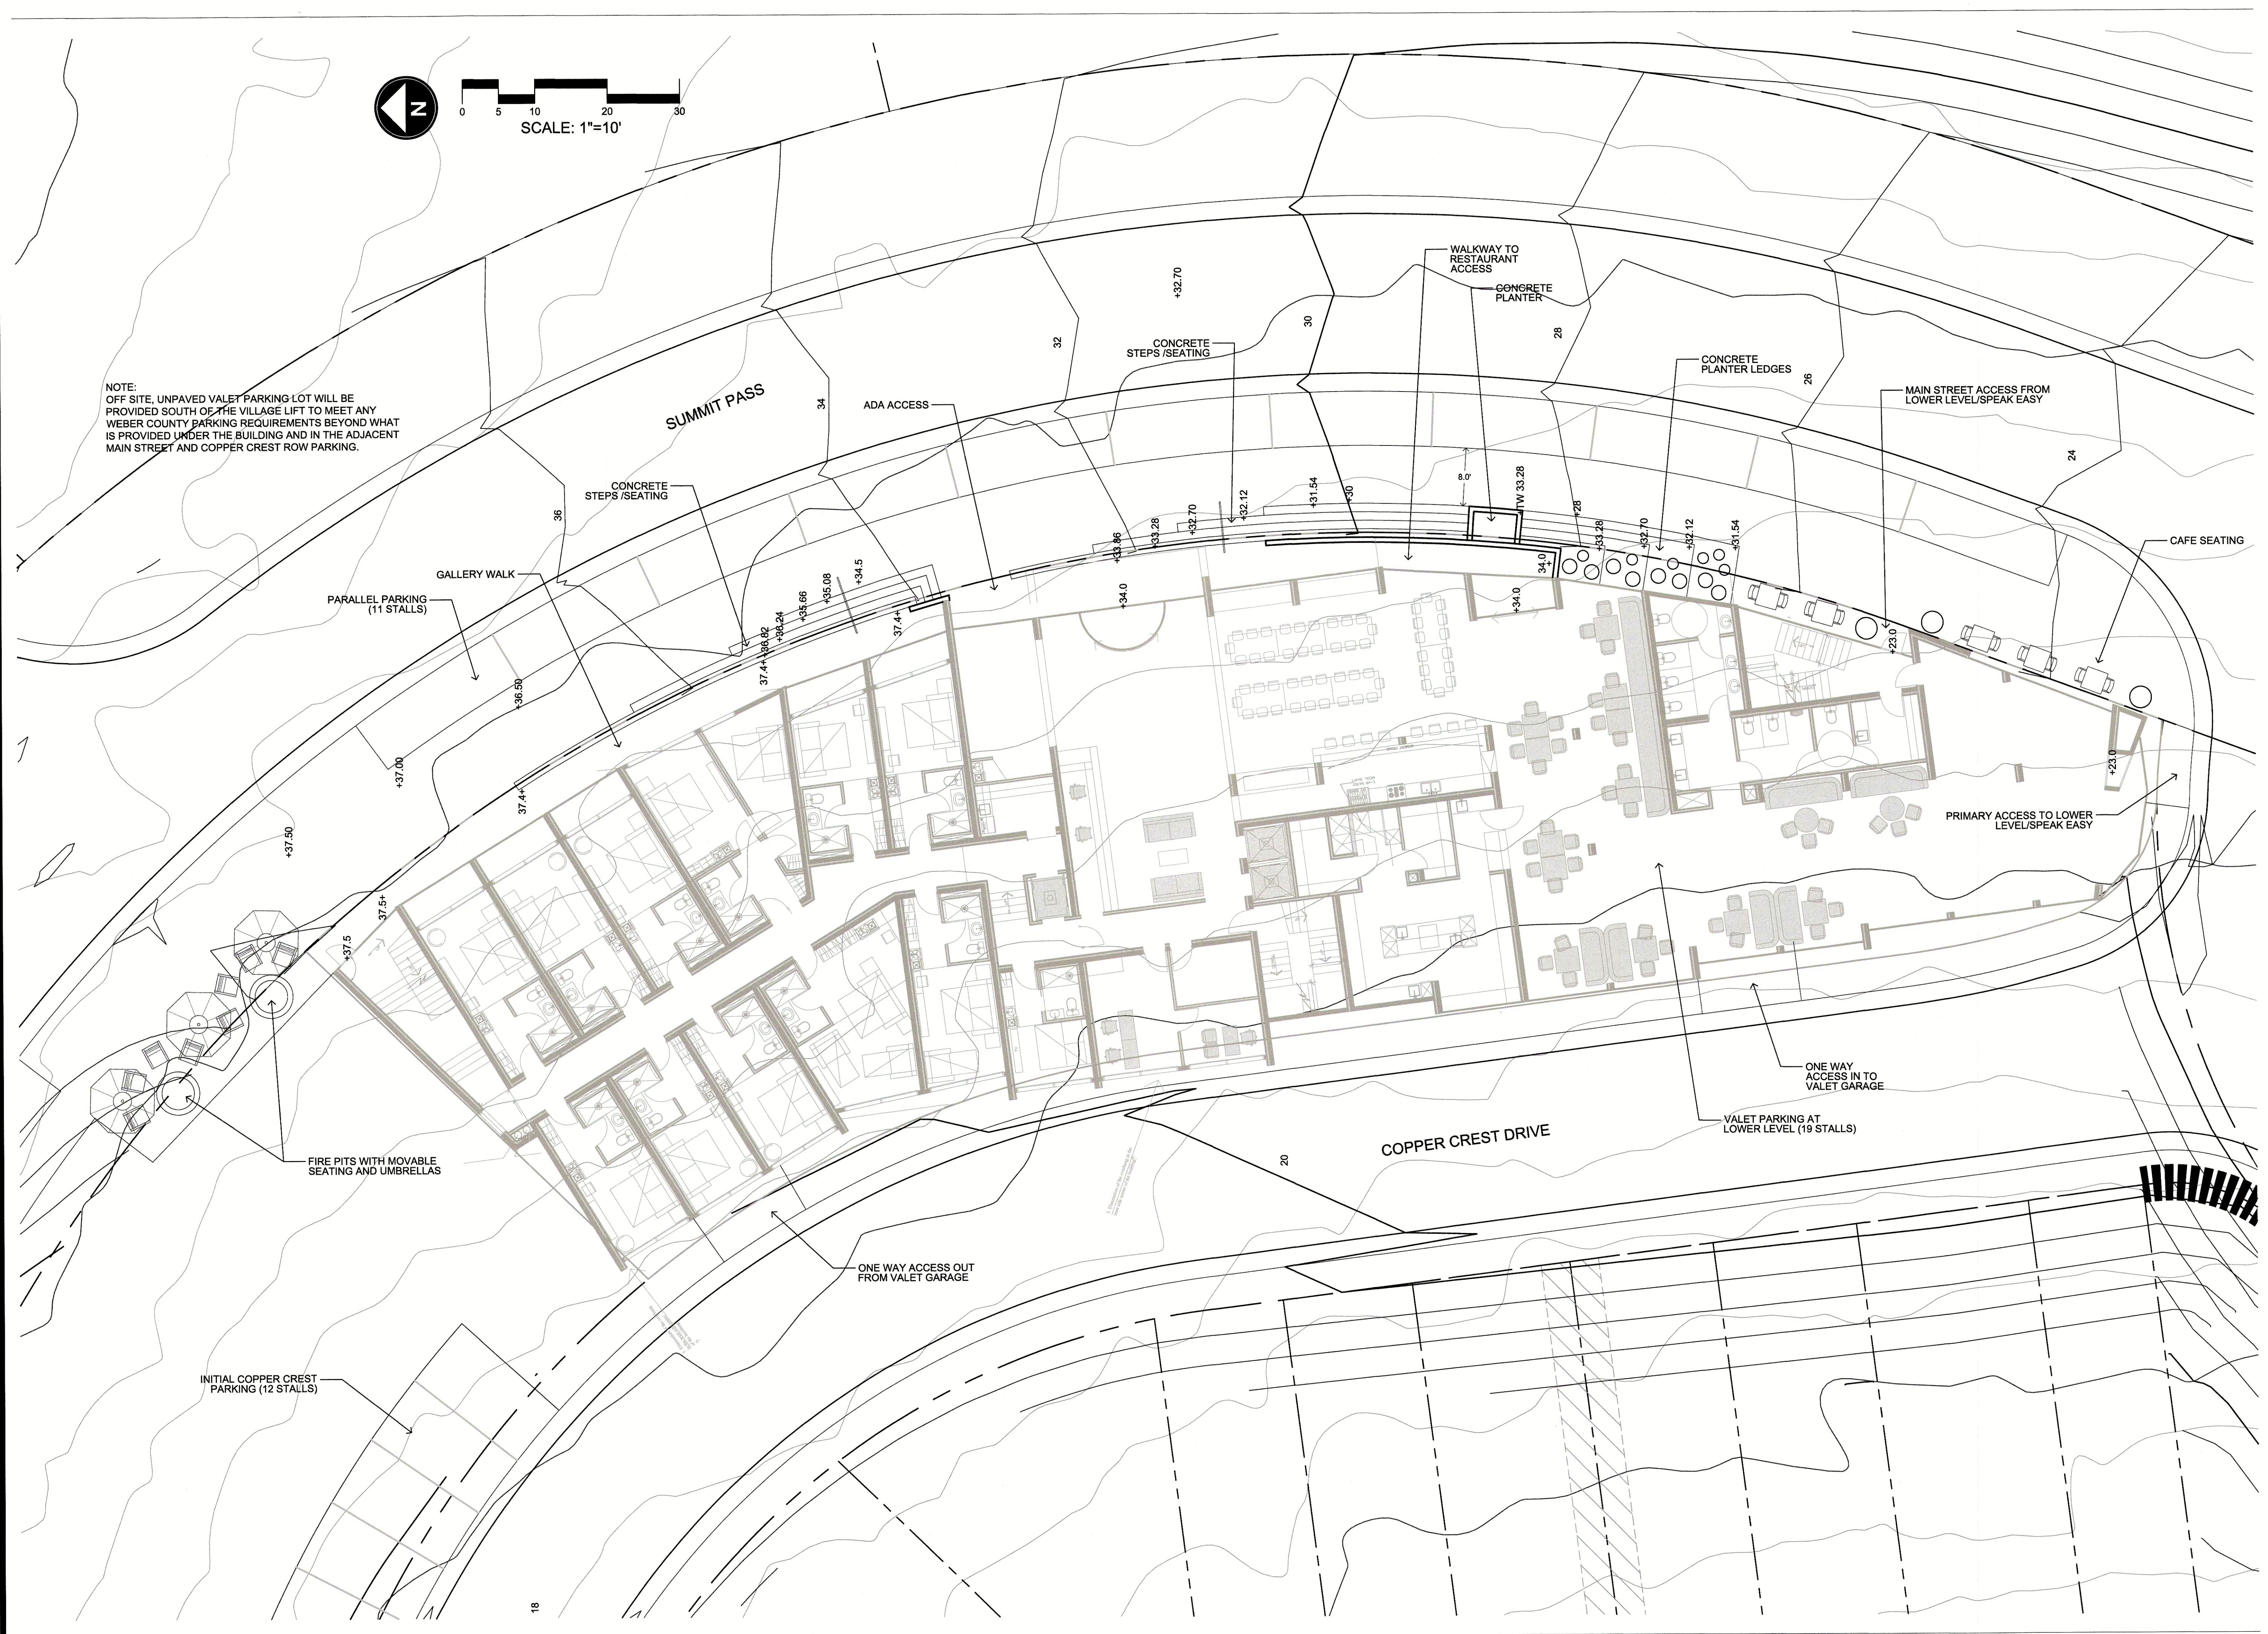

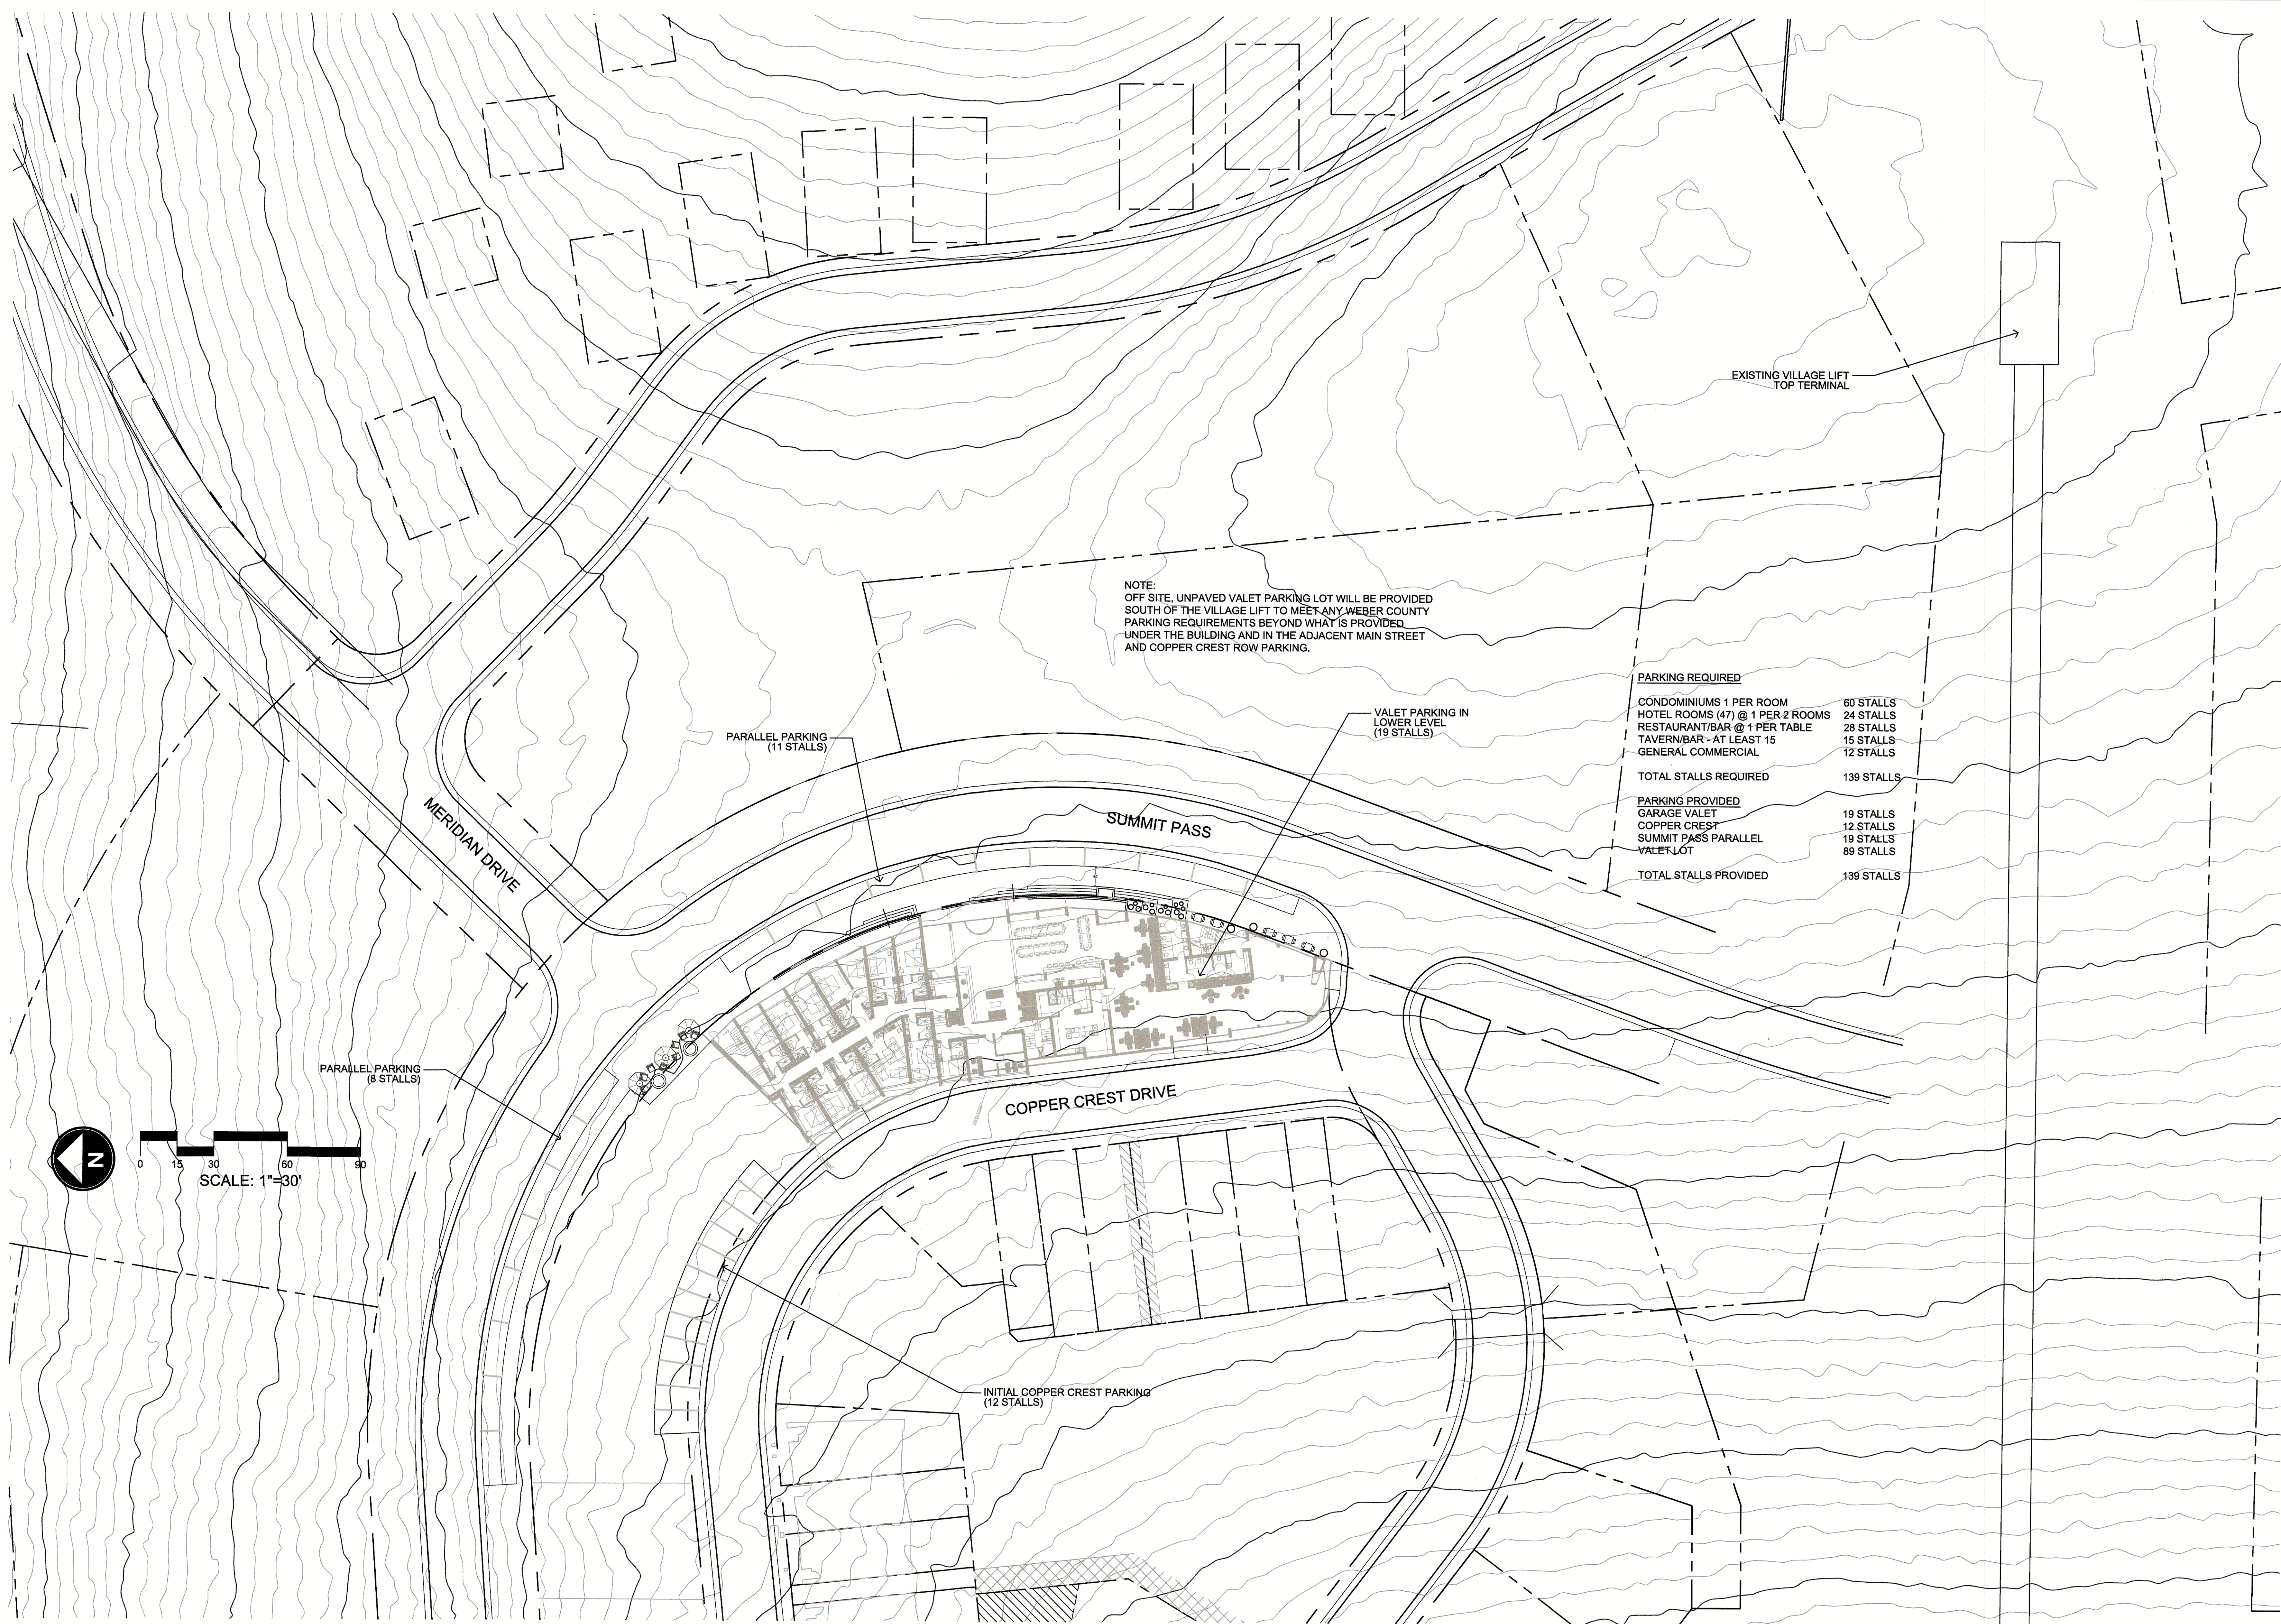

NOTE:
OFF SITE, UNPAVED VALET PARKING LOT WILL BE PROVIDED
SOUTH OF THE VILLAGE LIFT TO MEET ANY WEBER COUNTY
PARKING REQUIREMENTS BEYOND WHAT IS PROVIDED
UNDER THE BUILDING AND IN THE ADJACENT MAIN STREET
AND COPPER CREST ROW PARKING.

PARKING REQUIRED	
CONDOMINIUMS 1 PER ROOM	60 STALLS
HOTEL ROOMS (47) @ 1 PER 2 ROOMS	24 STALLS
RESTAURANT/BAR @ 1 PER TABLE	28 STALLS
TAVERN/BAR - AT LEAST 15	15 STALLS
GENERAL COMMERCIAL	12 STALLS
TOTAL STALLS REQUIRED	139 STALLS
PARKING PROVIDED	
GARAGE VALET	19 STALLS
COPPER CREST	12 STALLS
SUMMIT PASS PARALLEL	19 STALLS
VALET LOT	89 STALLS
TOTAL STALLS PROVIDED	139 STALLS



SUMMIT POWDER MOUNTAIN

MAIN STREET APARTMENT HOTEL

SUMMIT PASS
WEBER COUNTY, UTAH

DATE: JUNE 2019

PROJECT:

DRAWN BY: EL

REVIEW BY: EL


VERSION:

REVISIONS:

SHEET TITLE:
OVERALL
SITE PLAN

SHEET NUMBER:



L1.1

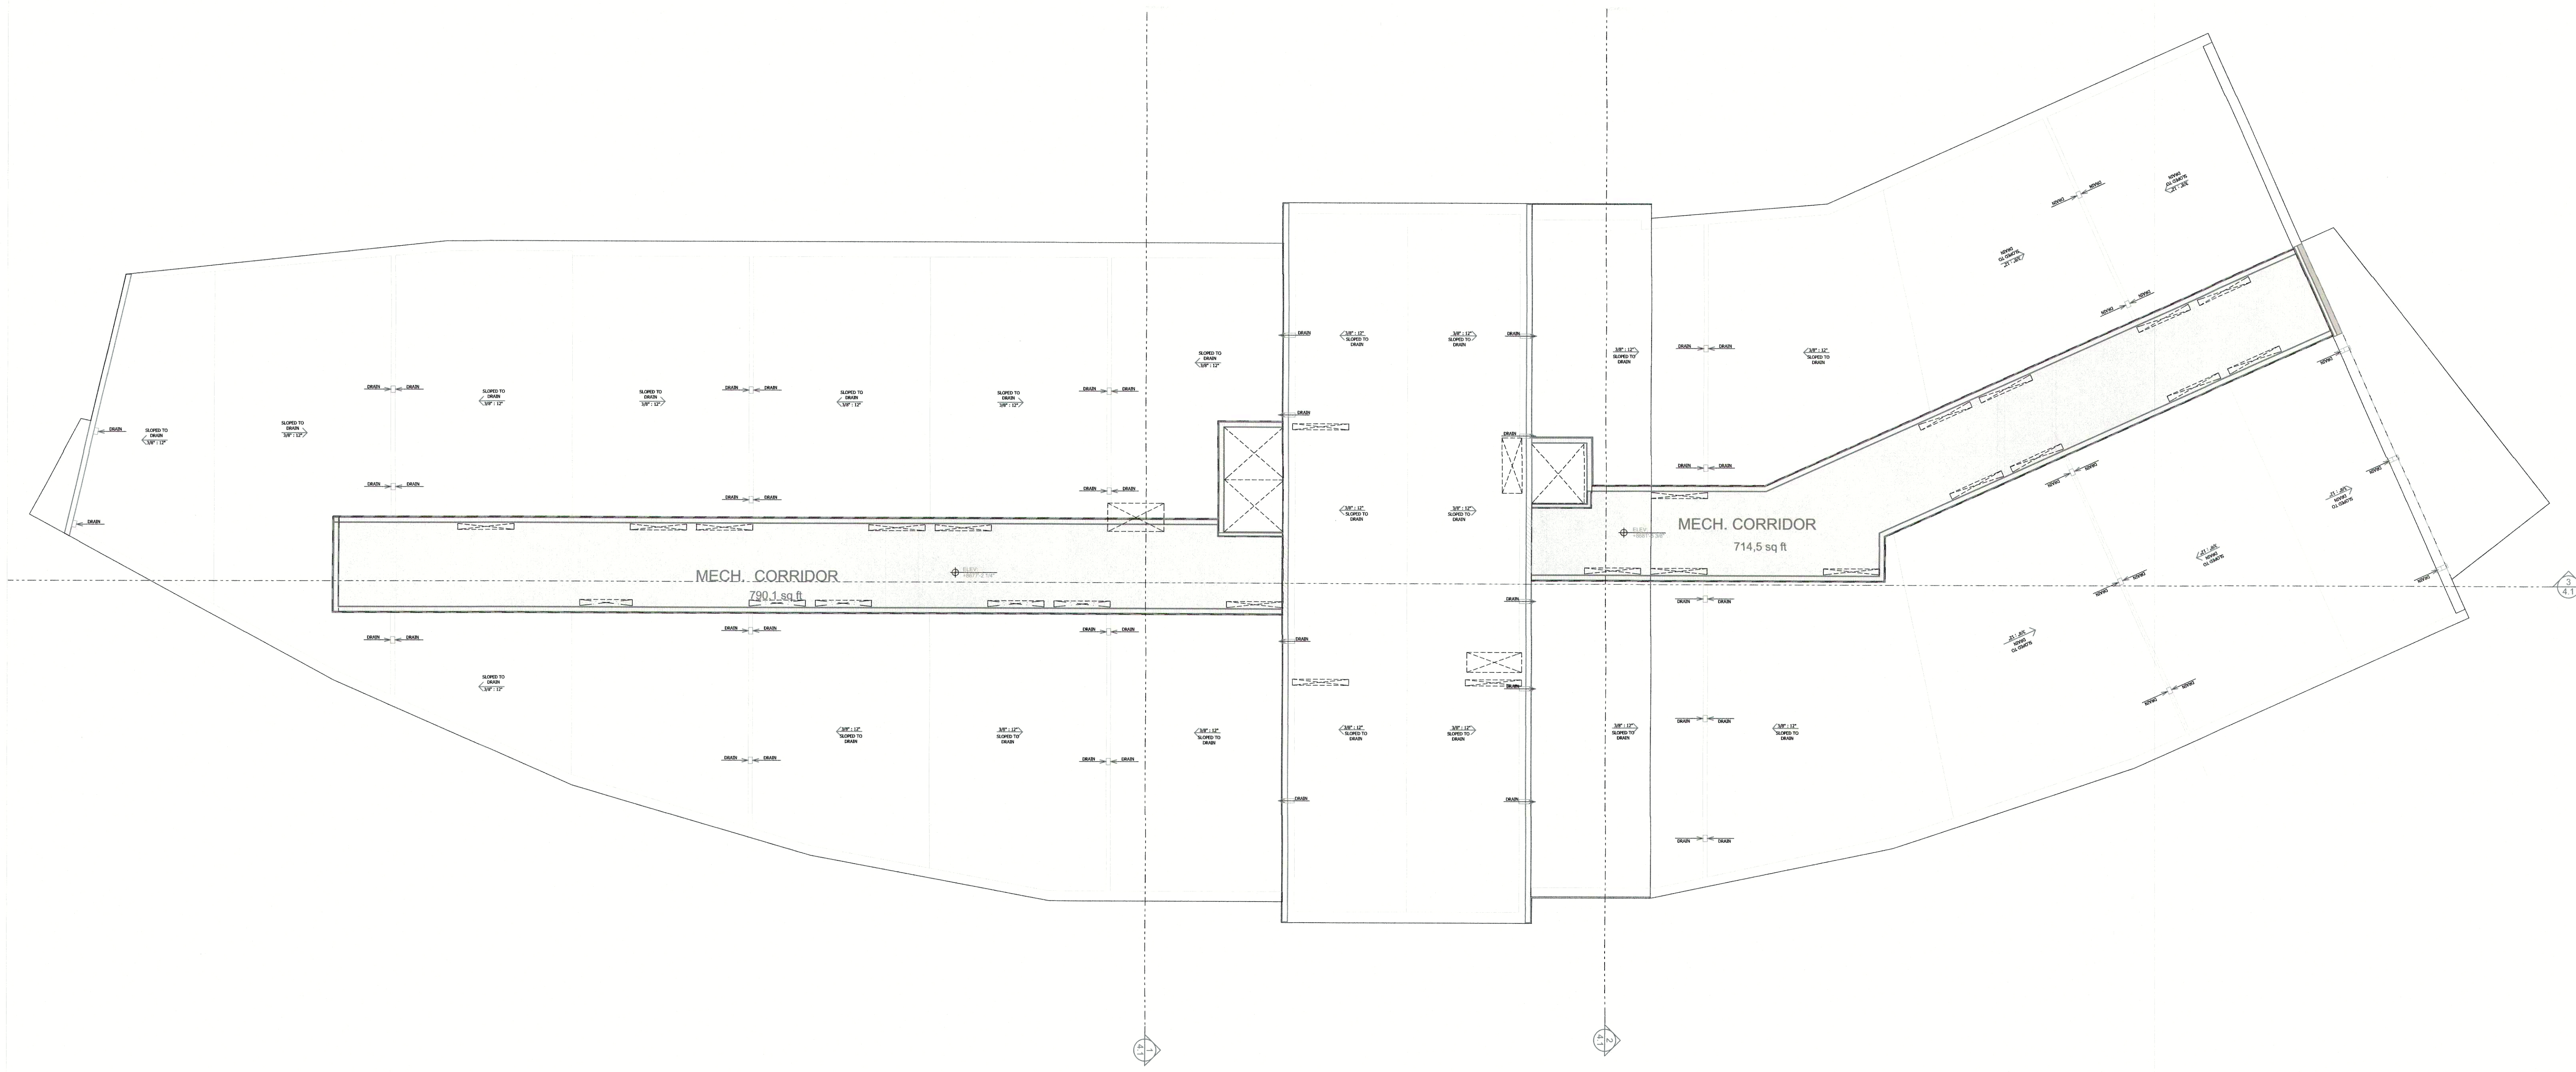

1
5.1 ROOF PLAN

MECH. CORRIDOR
AREA:
1504 sq ft



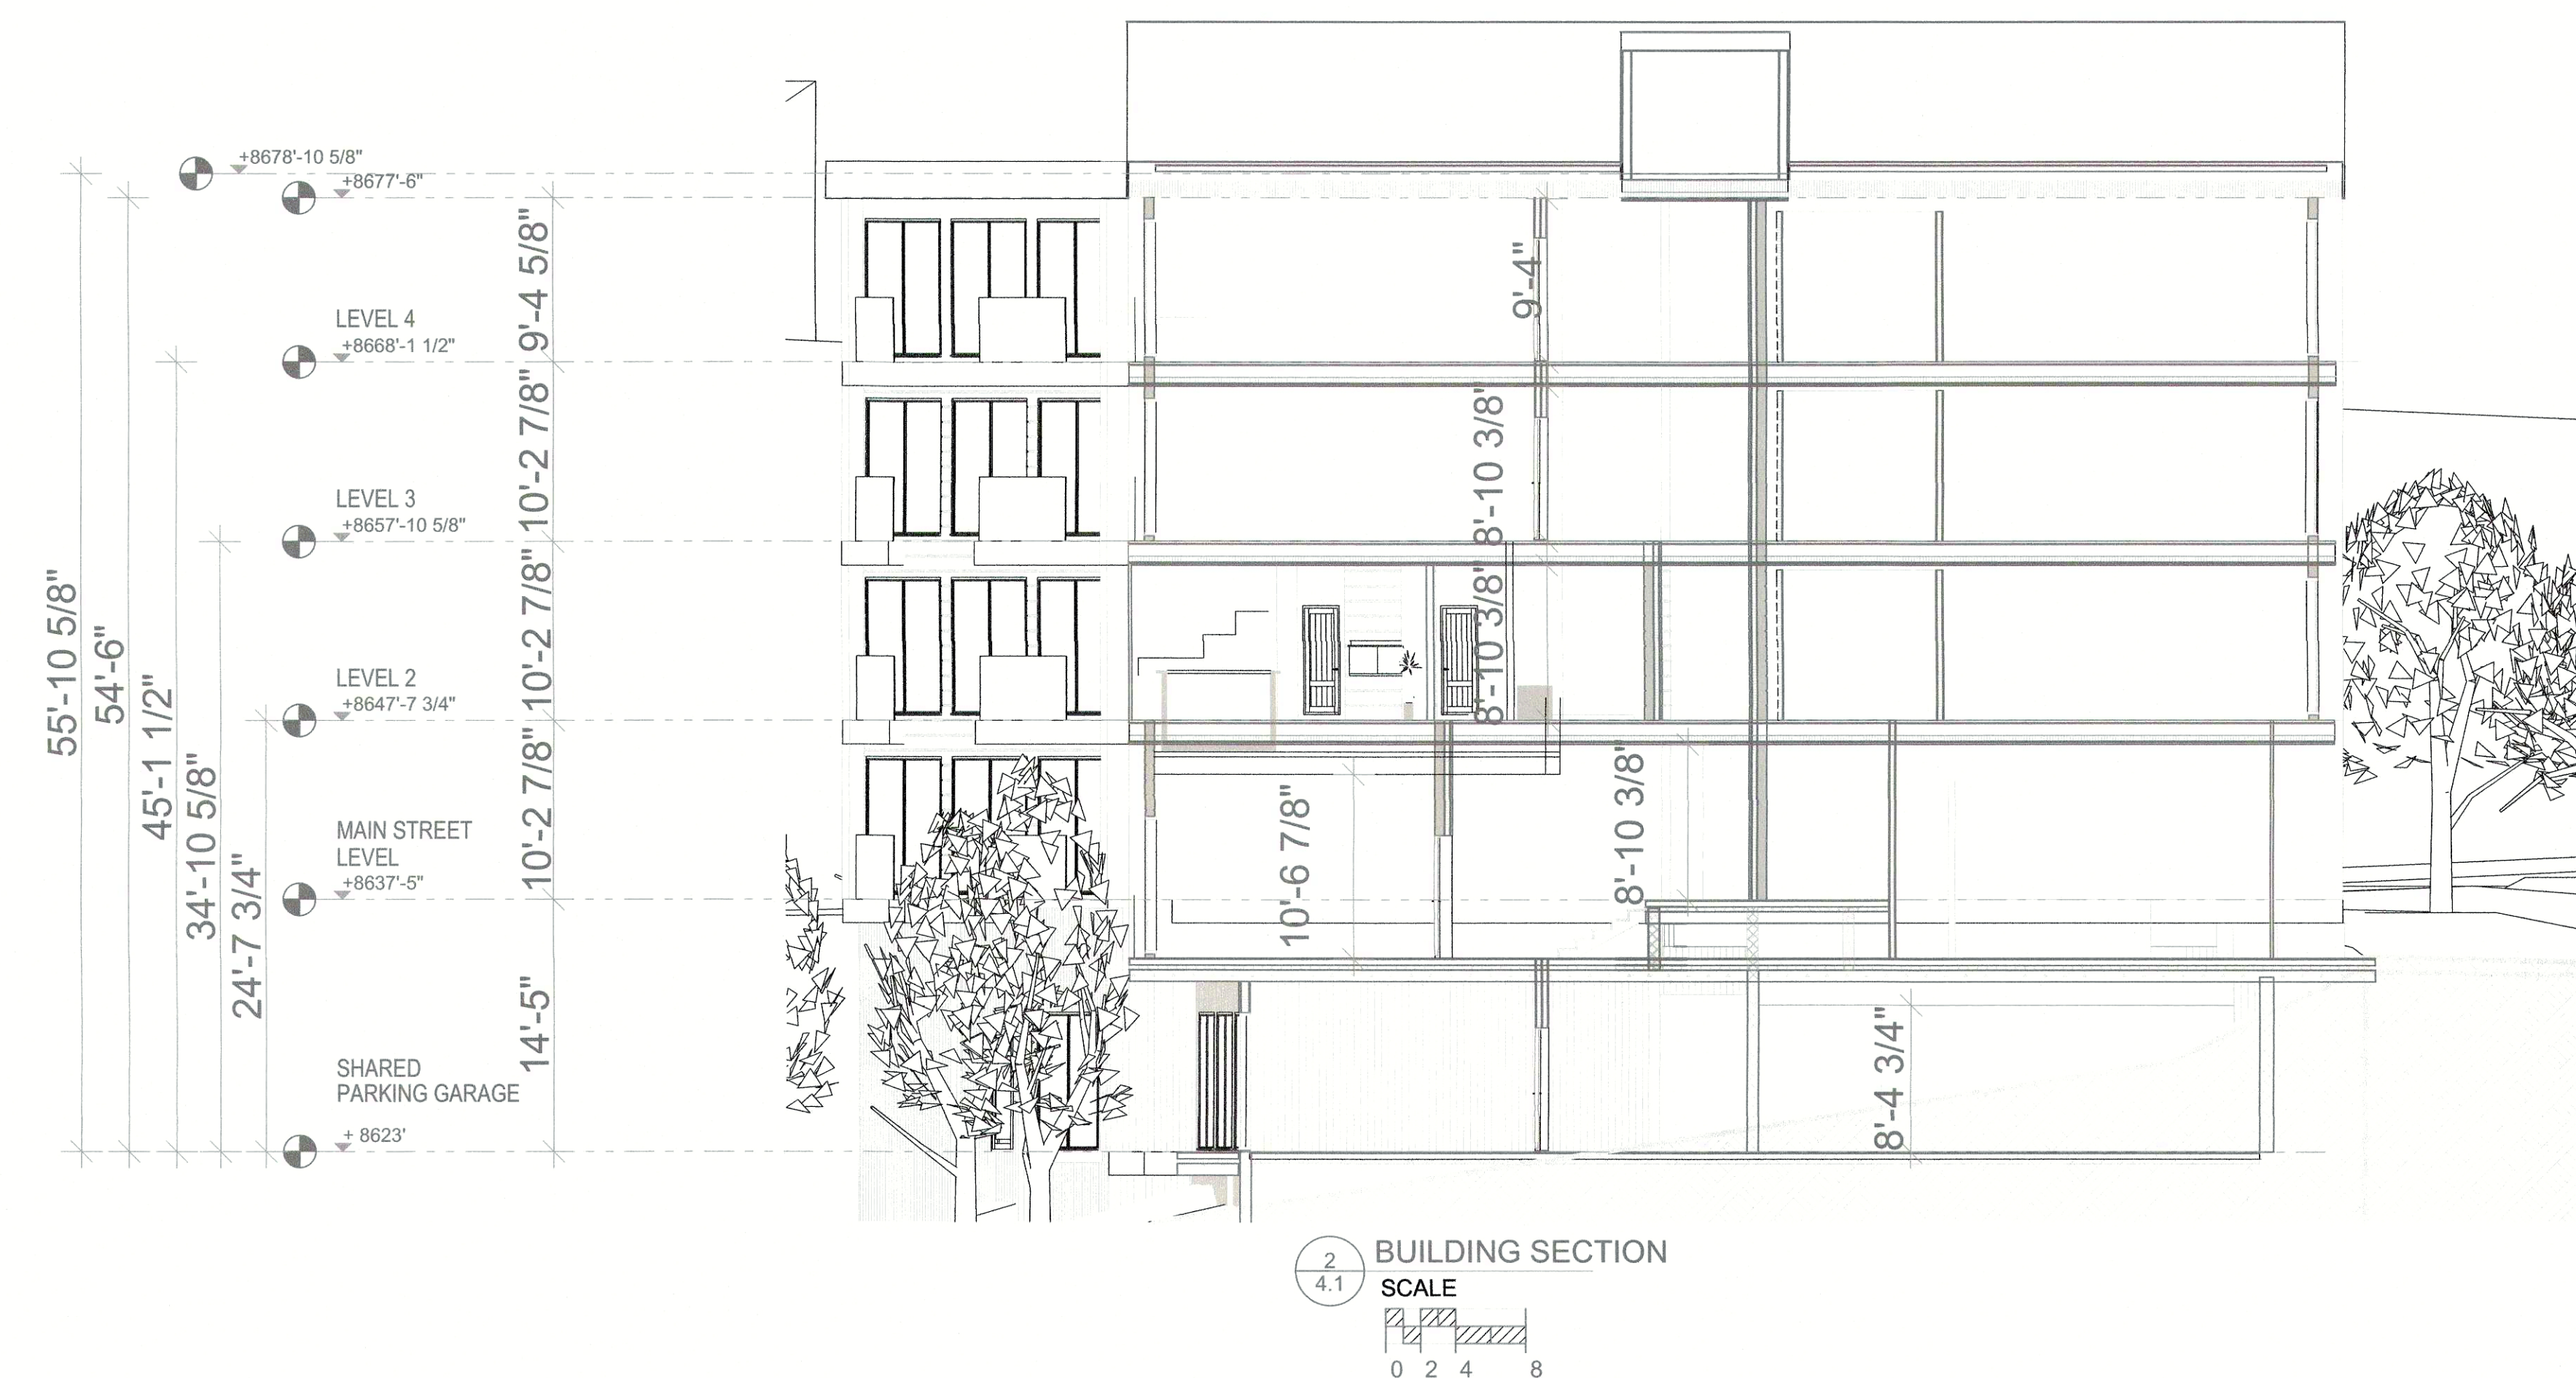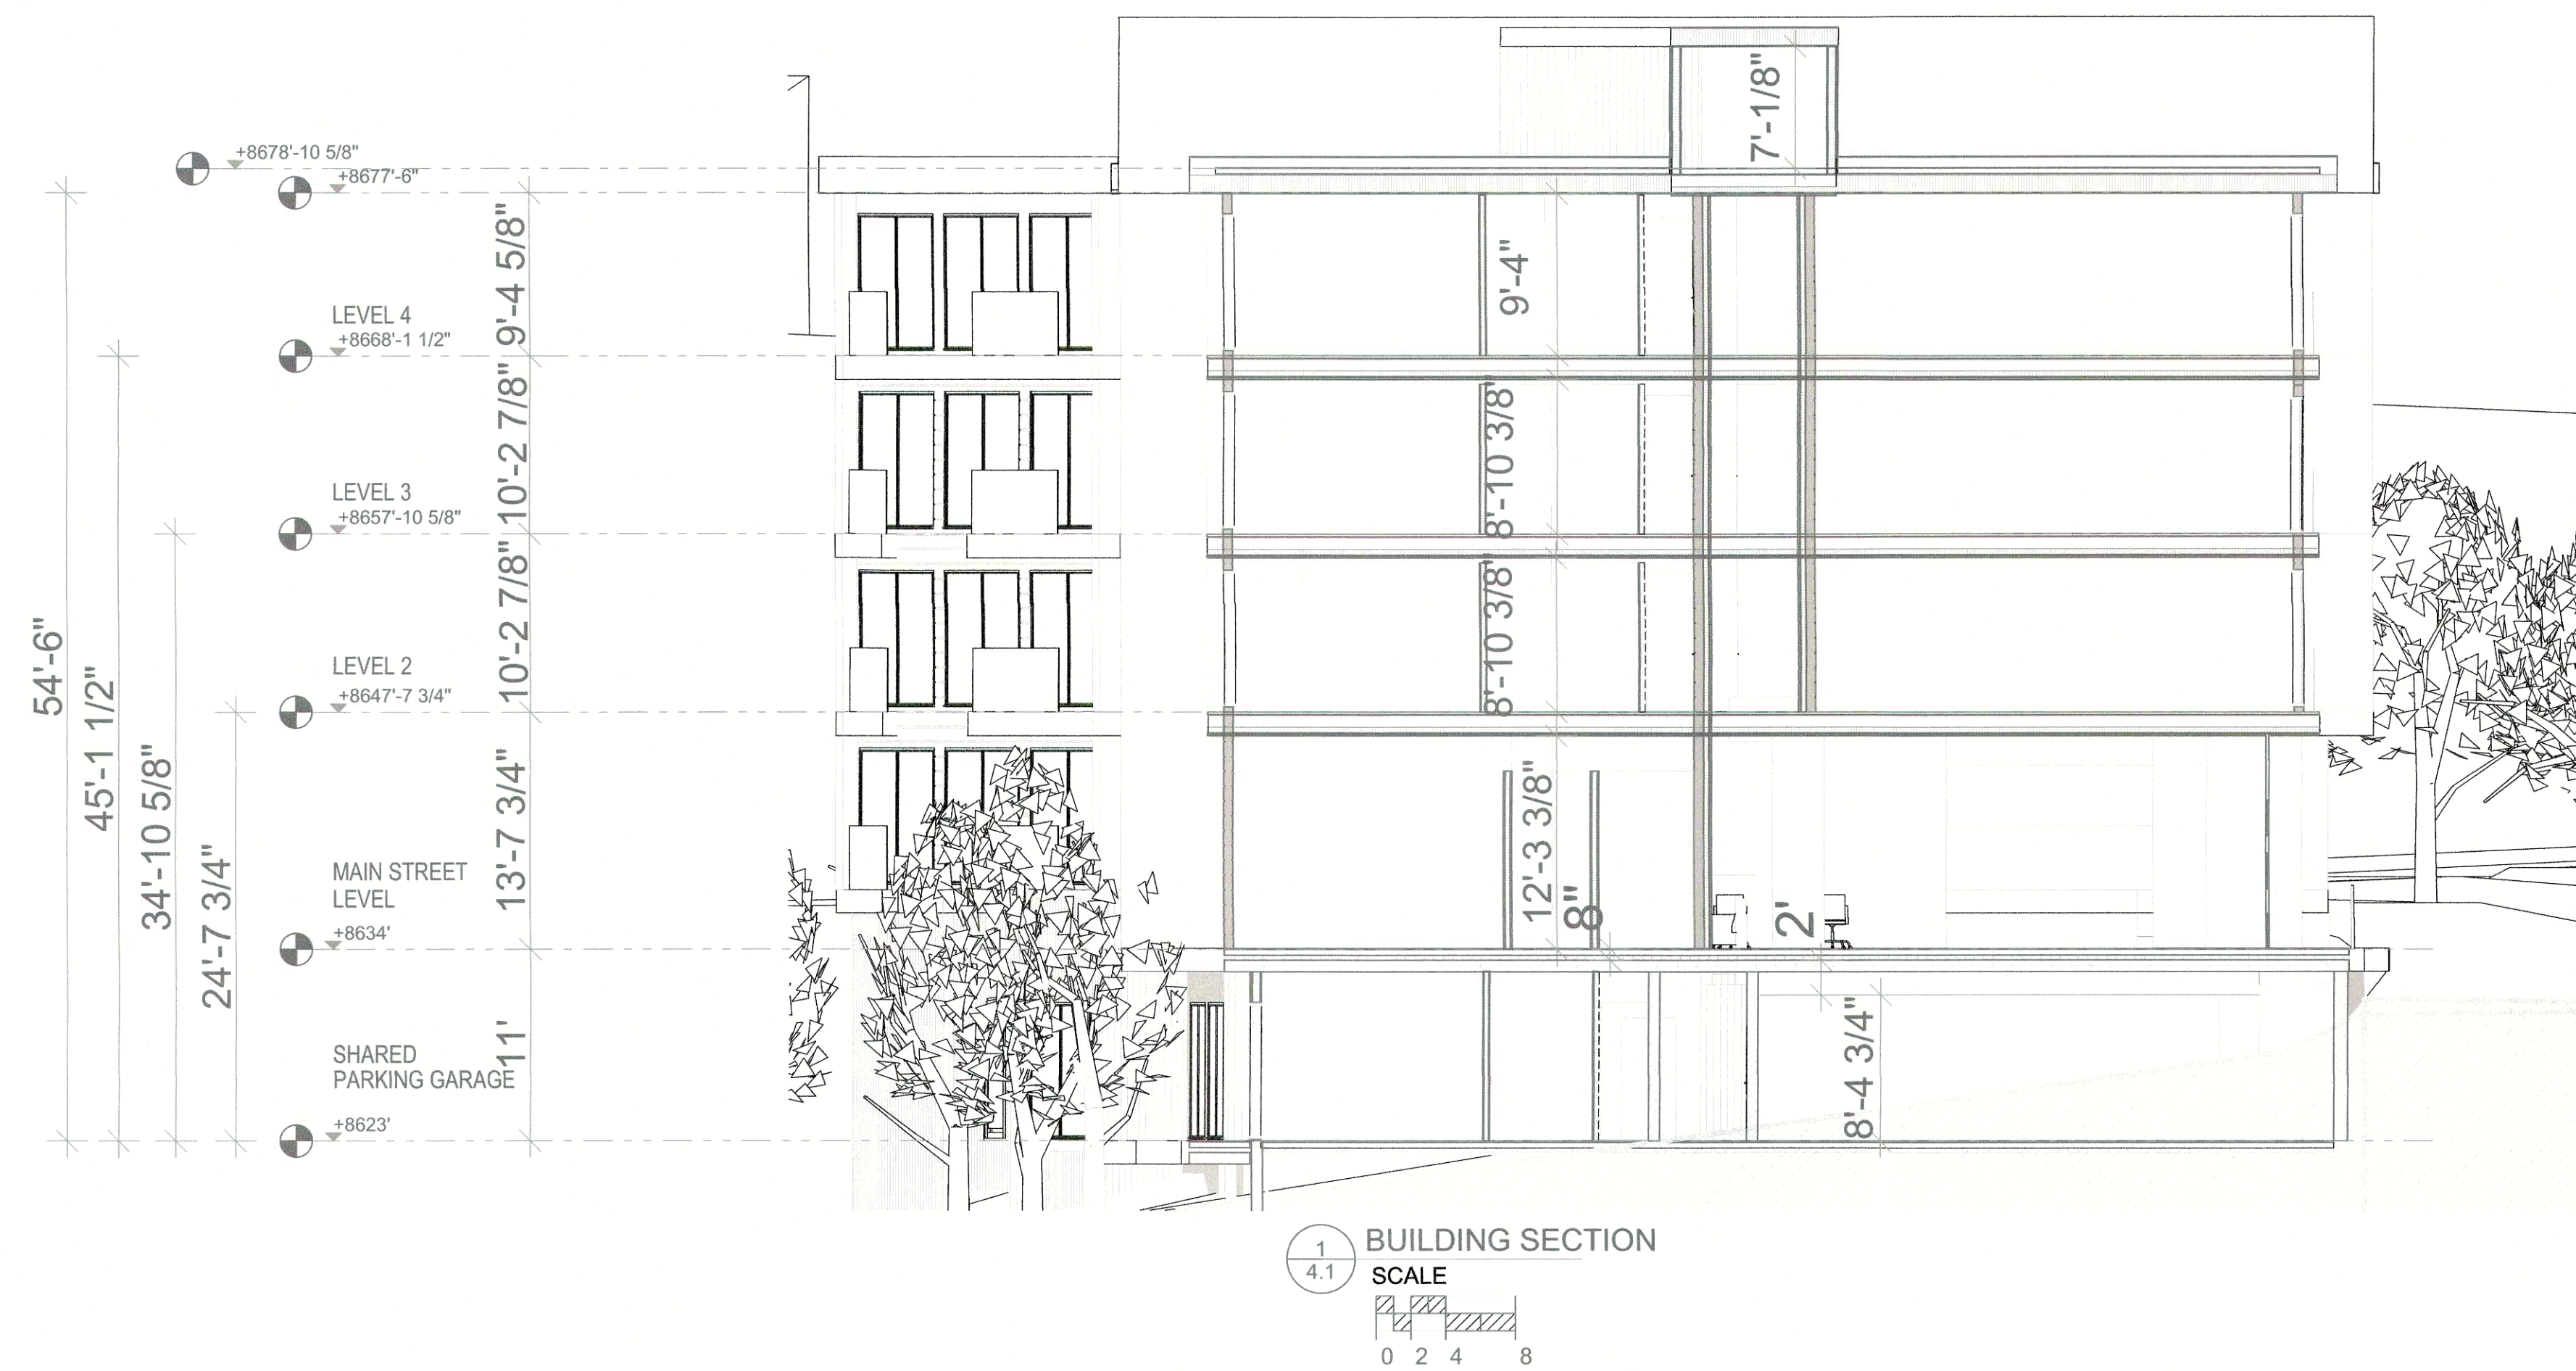



ARCHITECTURAL OFFICE

Company Name: Scandinavian LLC
Address: 6410 N. Business
Park Loop Rd. Unit E
Phone: 435-513-0355
Fax:
Project No:
Cad File:
Drawn:
Checked:

MAIN STREET APARTMENT HOTEL
Summit Powder Mountain

BUILDER

Company Name:
Address:
Park City, Utah 84098
Phone:
Fax:

Drawing Date: 5-3-2019

Scale: 3/32" = 1'-0"

Title No:

**BUILDING
ELEVATIONS**
BUILDER/DEALER'S APPROVAL:

Signature and Date:



© COPYRIGHT 2019
THIS DRAWING AND ALL INFORMATION CONTAINED HEREON IS THE EXCLUSIVE PROPERTY OF SCANDINAVIAN LLC.
IT MAY NOT BE COPIED OR USED IN ANY WAY WITHOUT THE EXPRESS WRITTEN CONSENT OF
SCANDINAVIAN LLC AND MUST BE RETURNED UPON REQUEST.



ARCHITECTURAL OFFICE
Company Name: Scandinavian LLC
Address: 6410 N. Business
Park Loop Rd. Unit E
Phone: 435-513-0355
Fax:
Project No.:
Clad File:
Drawn:
Checked:



MAIN STREET APARTMENT HOTEL
Summit Powder Mountain

BUILDER
Company Name:
Address:
Park City, Utah 84098
Phone:
Fax:


Drawing Date: 5-3-2019
Scale: 1/8" = 1'-0"
Title No.: 4.
BUILDER/DEALER'S APPROVAL:
Signature and Date:



© COPYRIGHT 2019
THIS DRAWING AND ALL INFORMATION CONTAINED HEREIN IS THE EXCLUSIVE PROPERTY OF SCANDINAVIAN LLC.
IT IS NOT TO BE COPIED OR USED IN ANY MANNER WITHOUT THE WRITTEN CONSENT OF SCANDINAVIAN LLC AND MUST BE RETURNED UPON REQUEST.

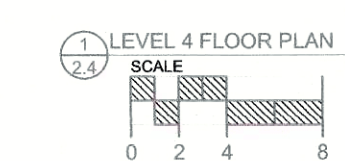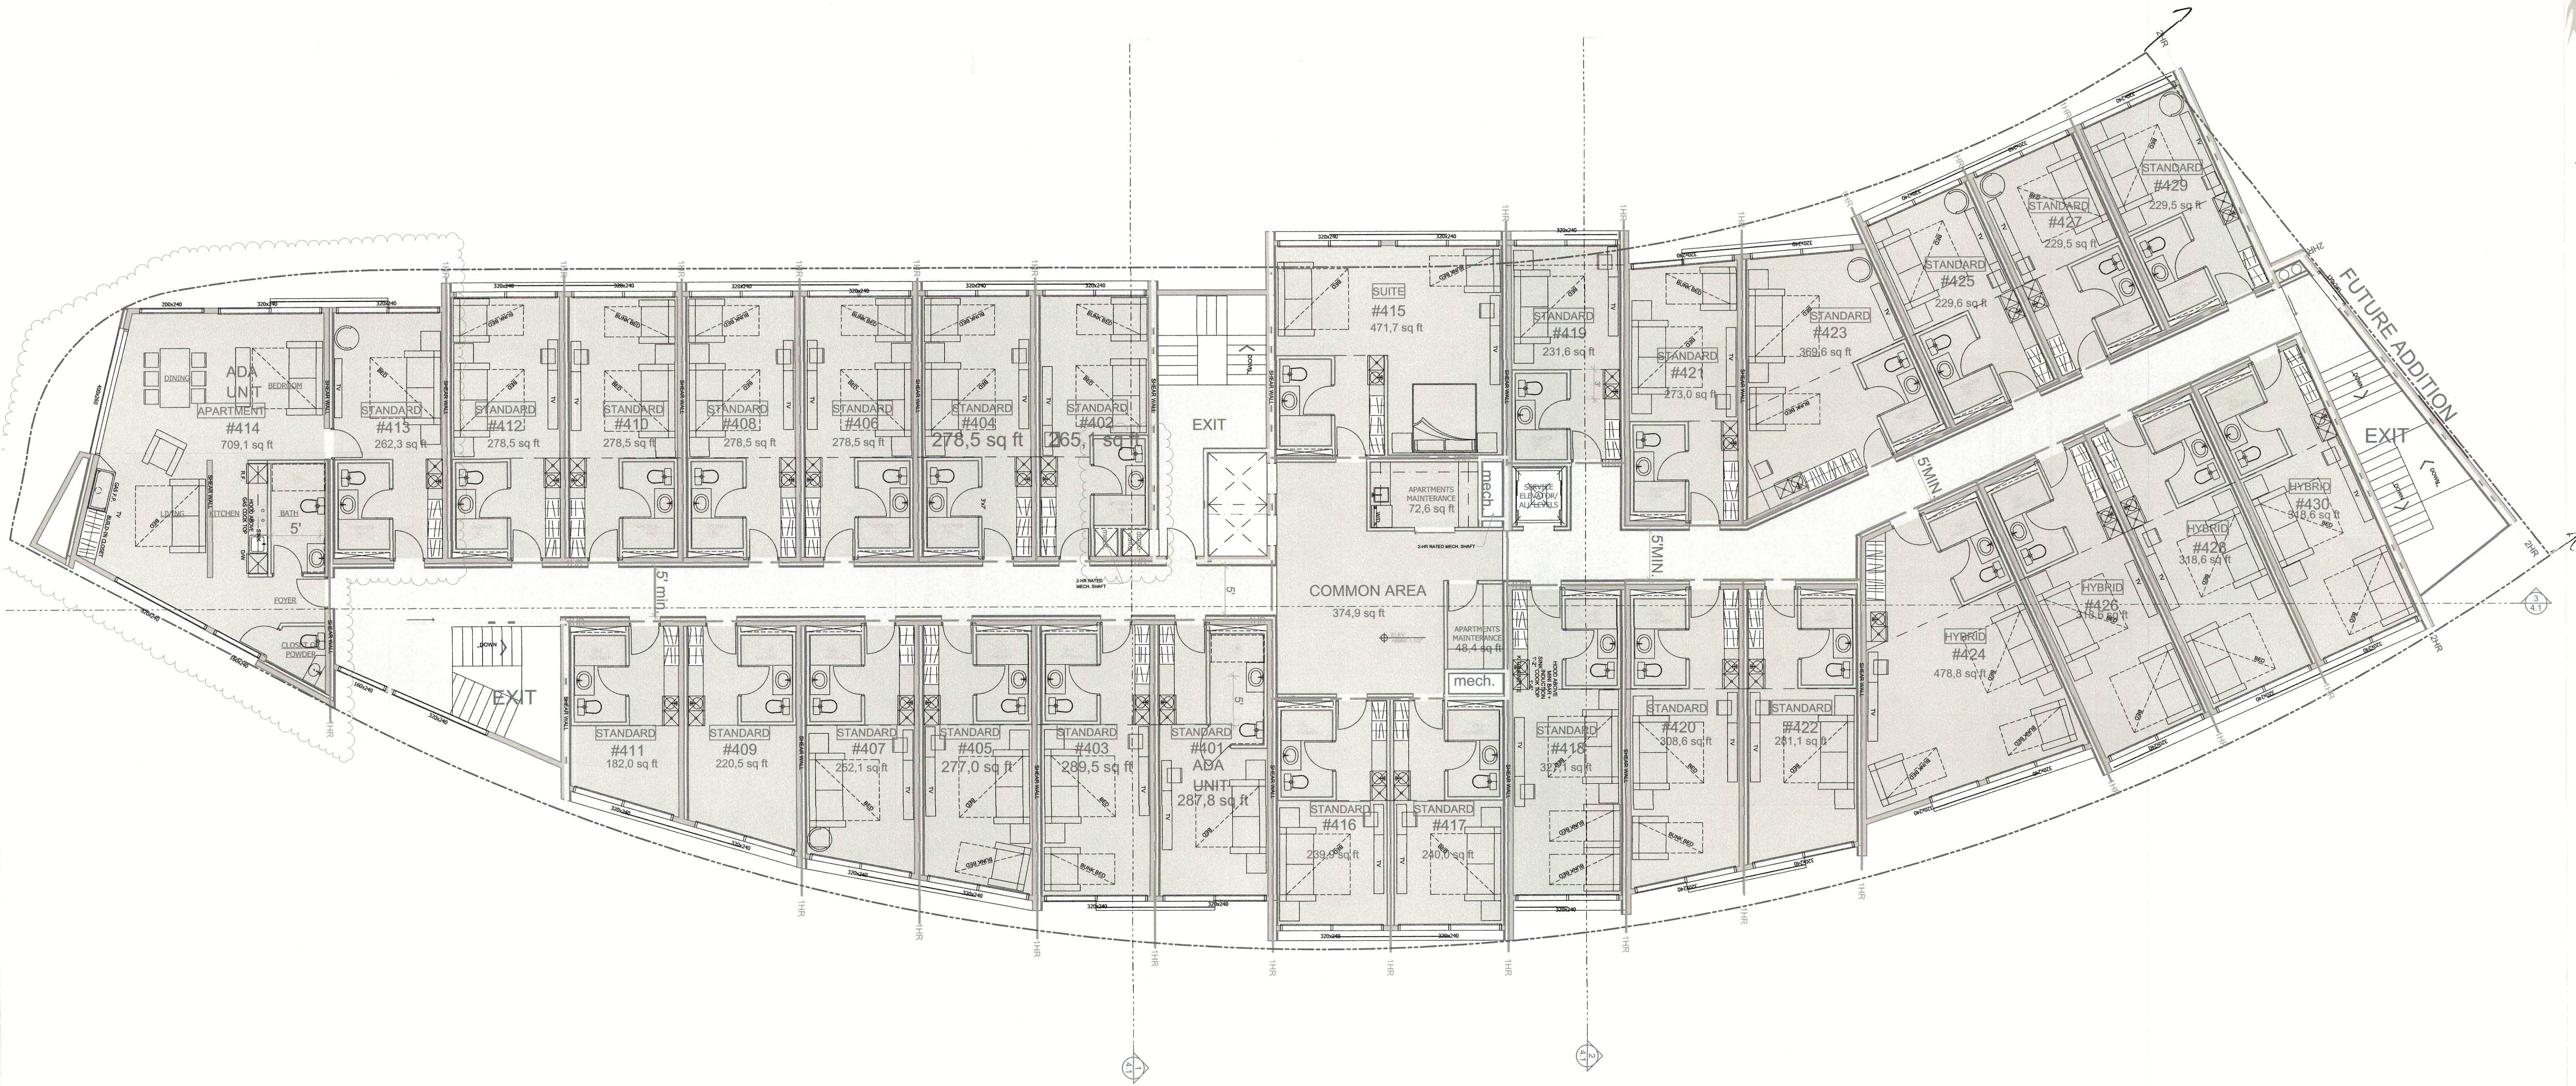


LEVEL 400: 12 692,9 sq ft
(30) APARTMENTS

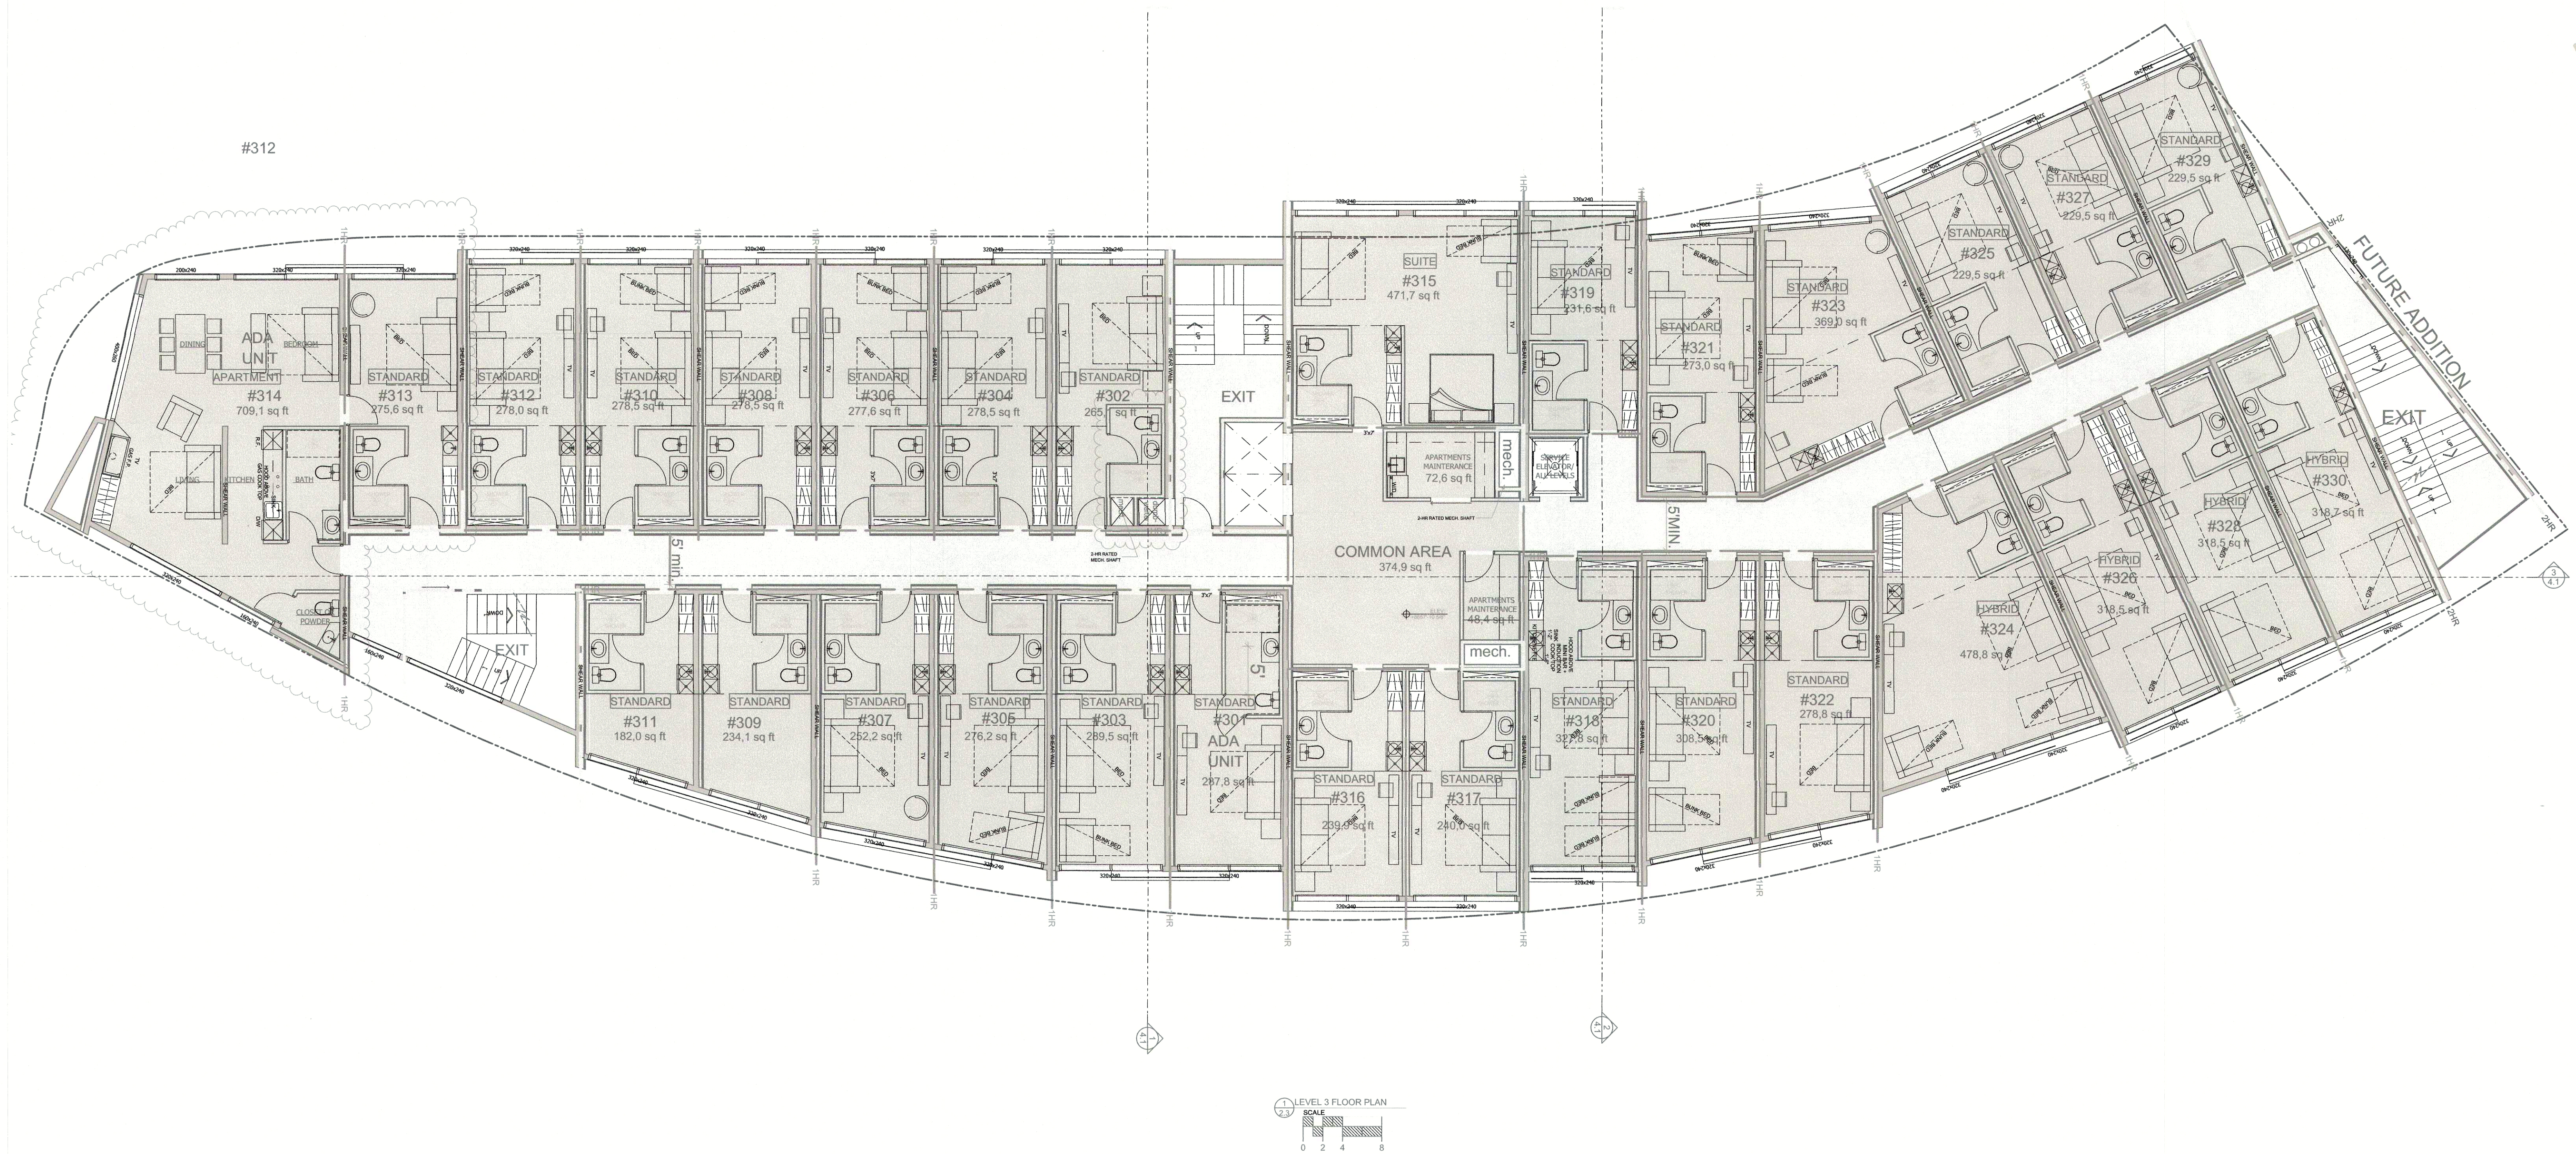

LEVEL 300: 12 747,1 sq ft

(30) APARTMENTS




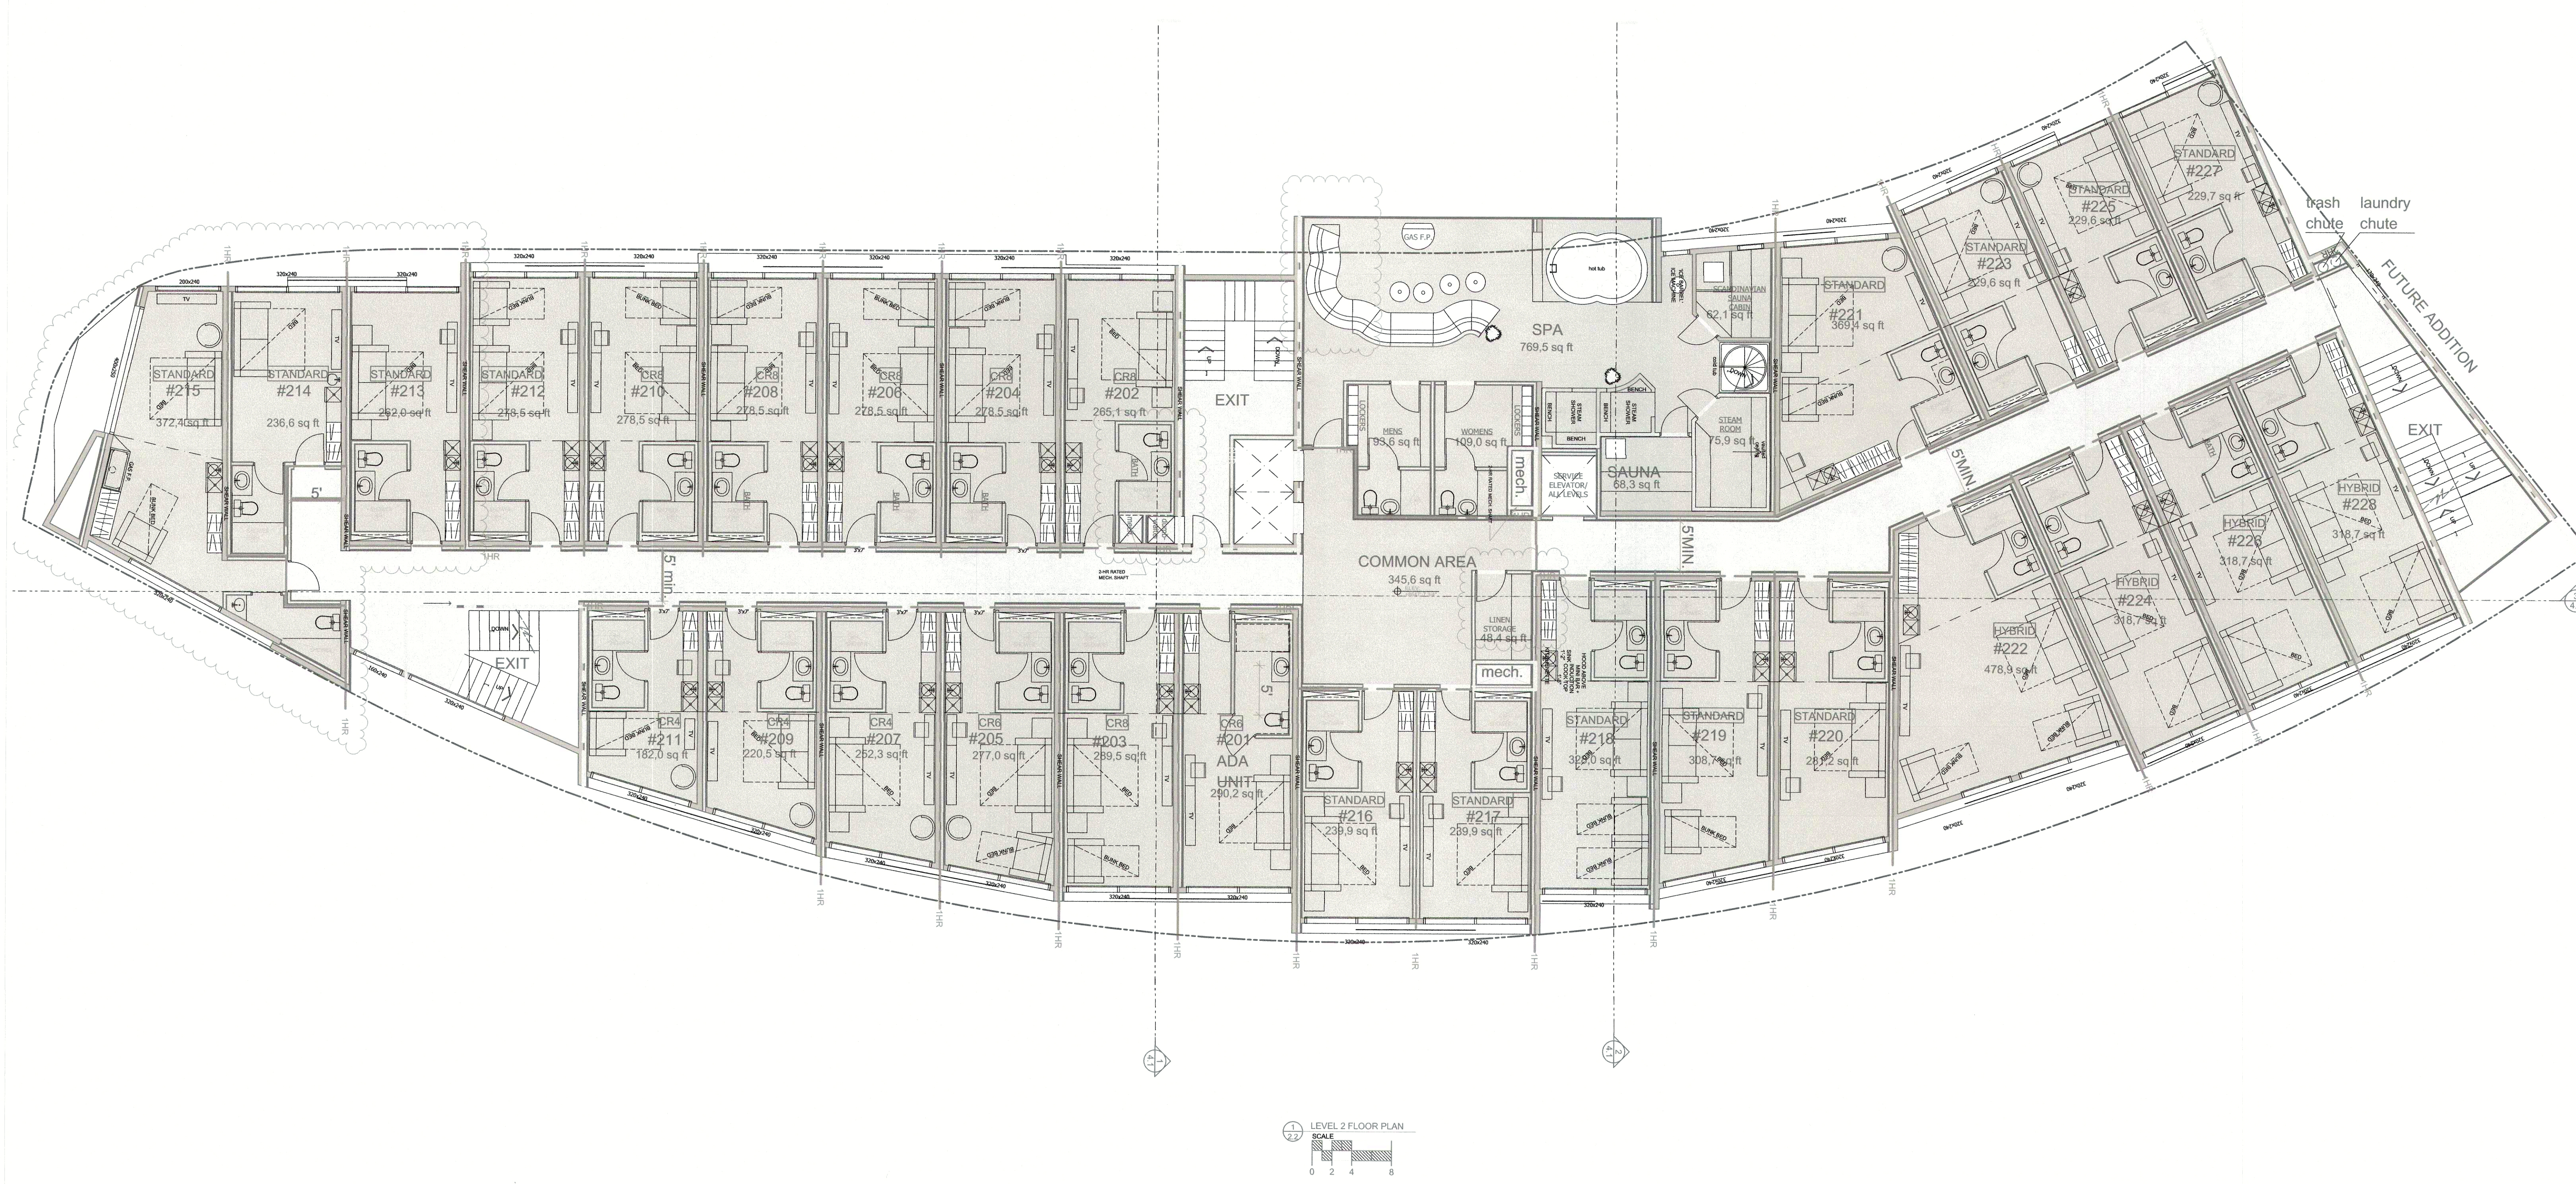


LEVEL 200: 12 804,4 sq ft
(28) APARTMENTS



© COPYRIGHT 2019
THIS DRAWING AND ALL INFORMATION CONTAINED HEREIN IS THE EXCLUSIVE PROPERTY OF SCANDINAVIAN LLC.
IT IS NOT TO BE COPIED OR USED IN ANY WAY WITHOUT THE EXPRESS WRITTEN CONSENT OF SCANDINAVIAN LLC. AND MUST BE RETURNED UPON REQUEST.

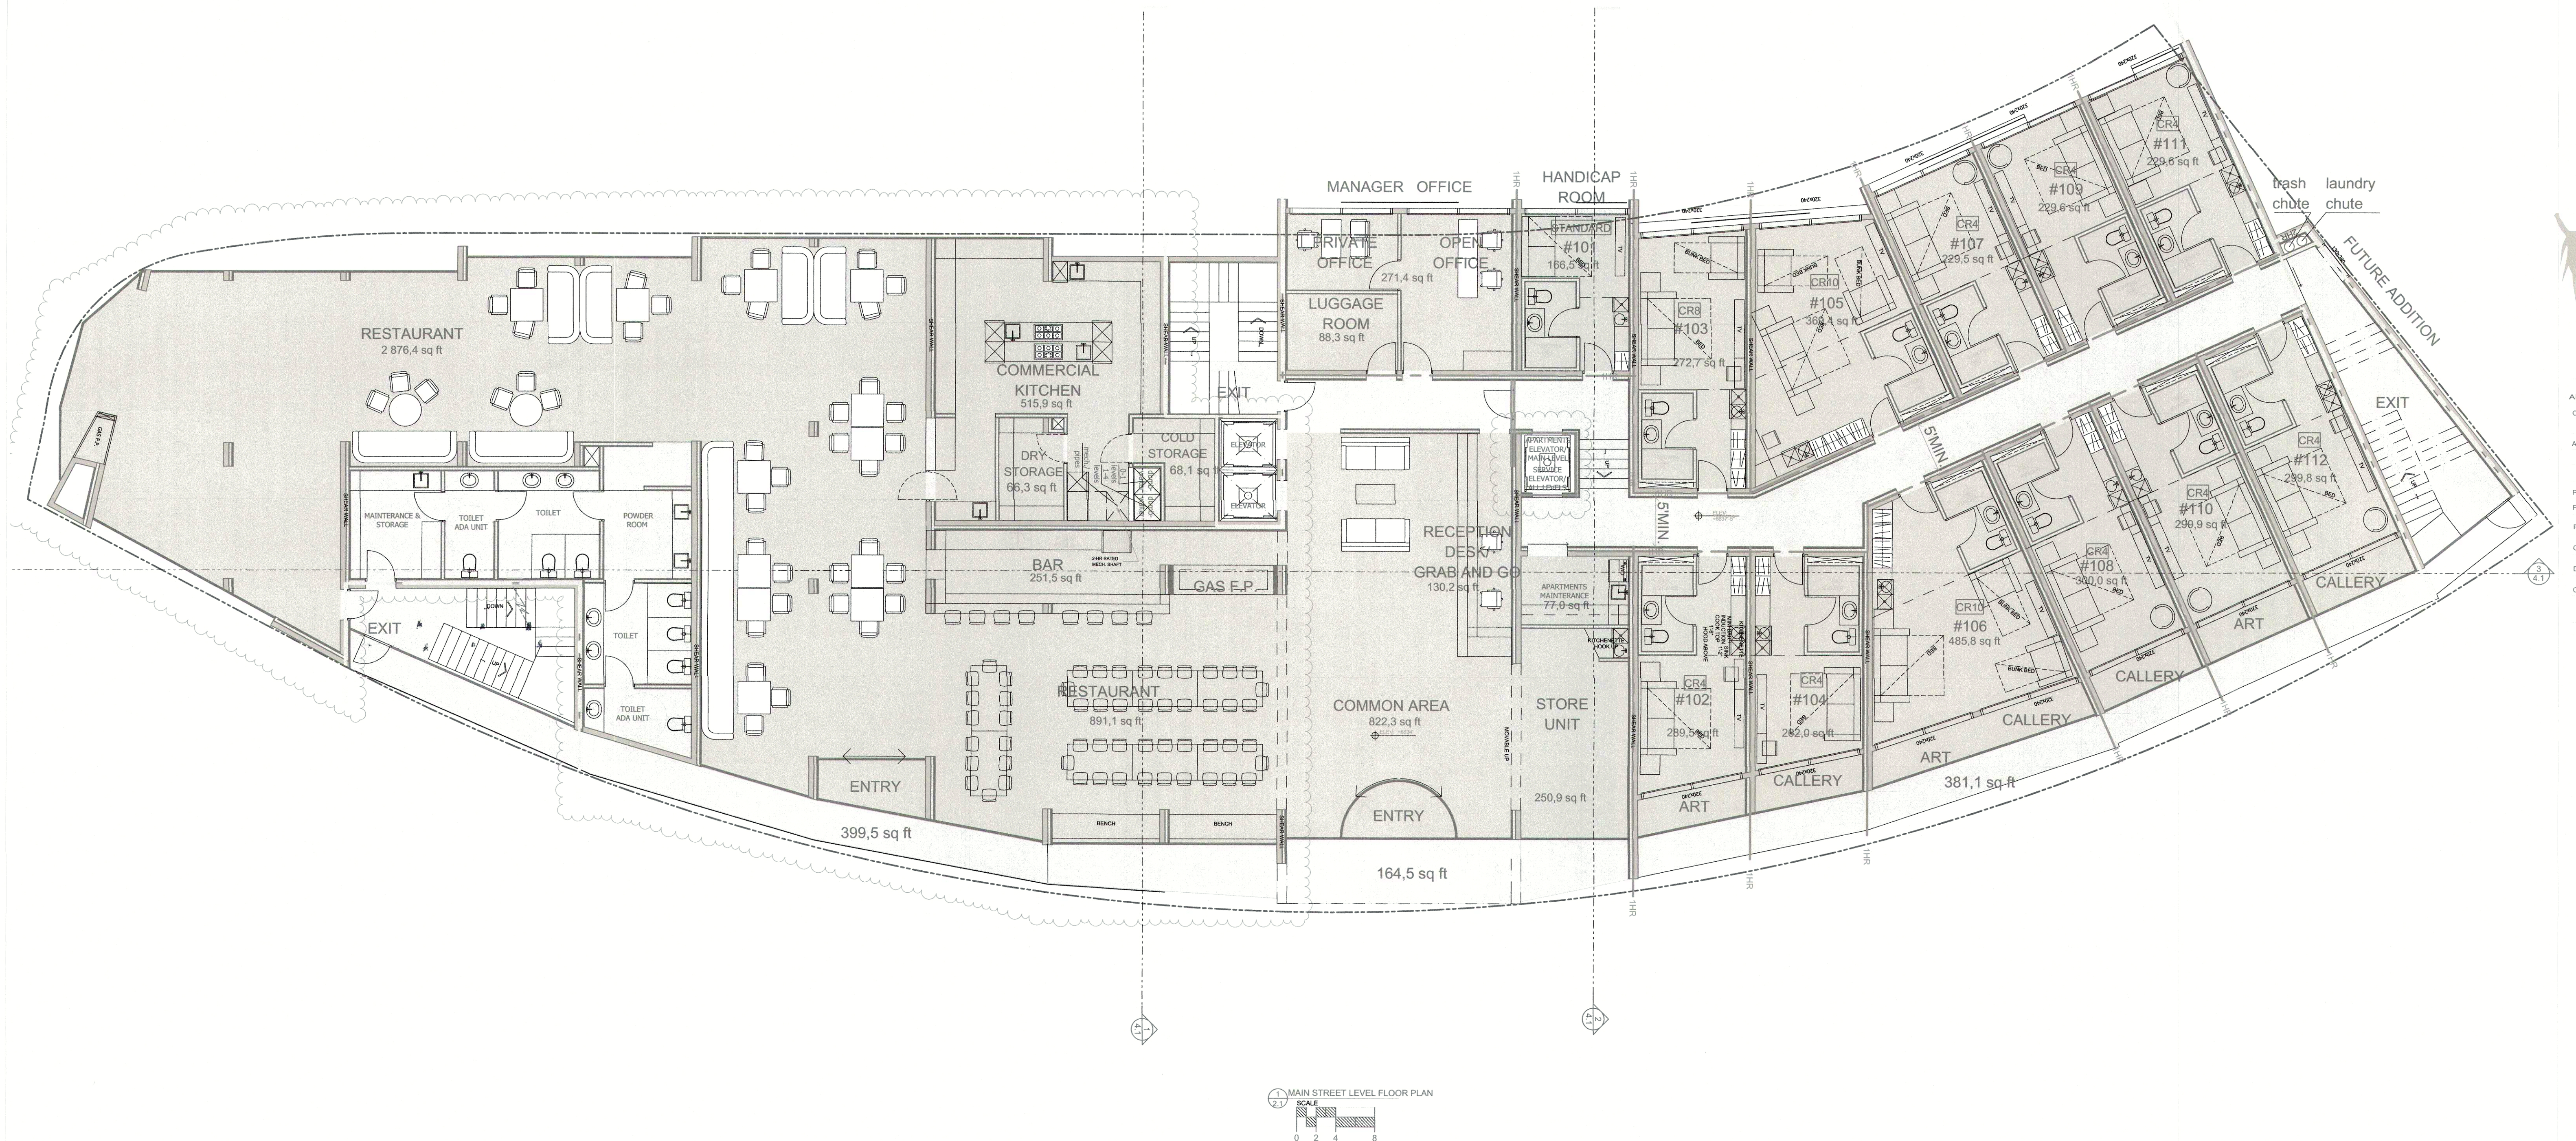

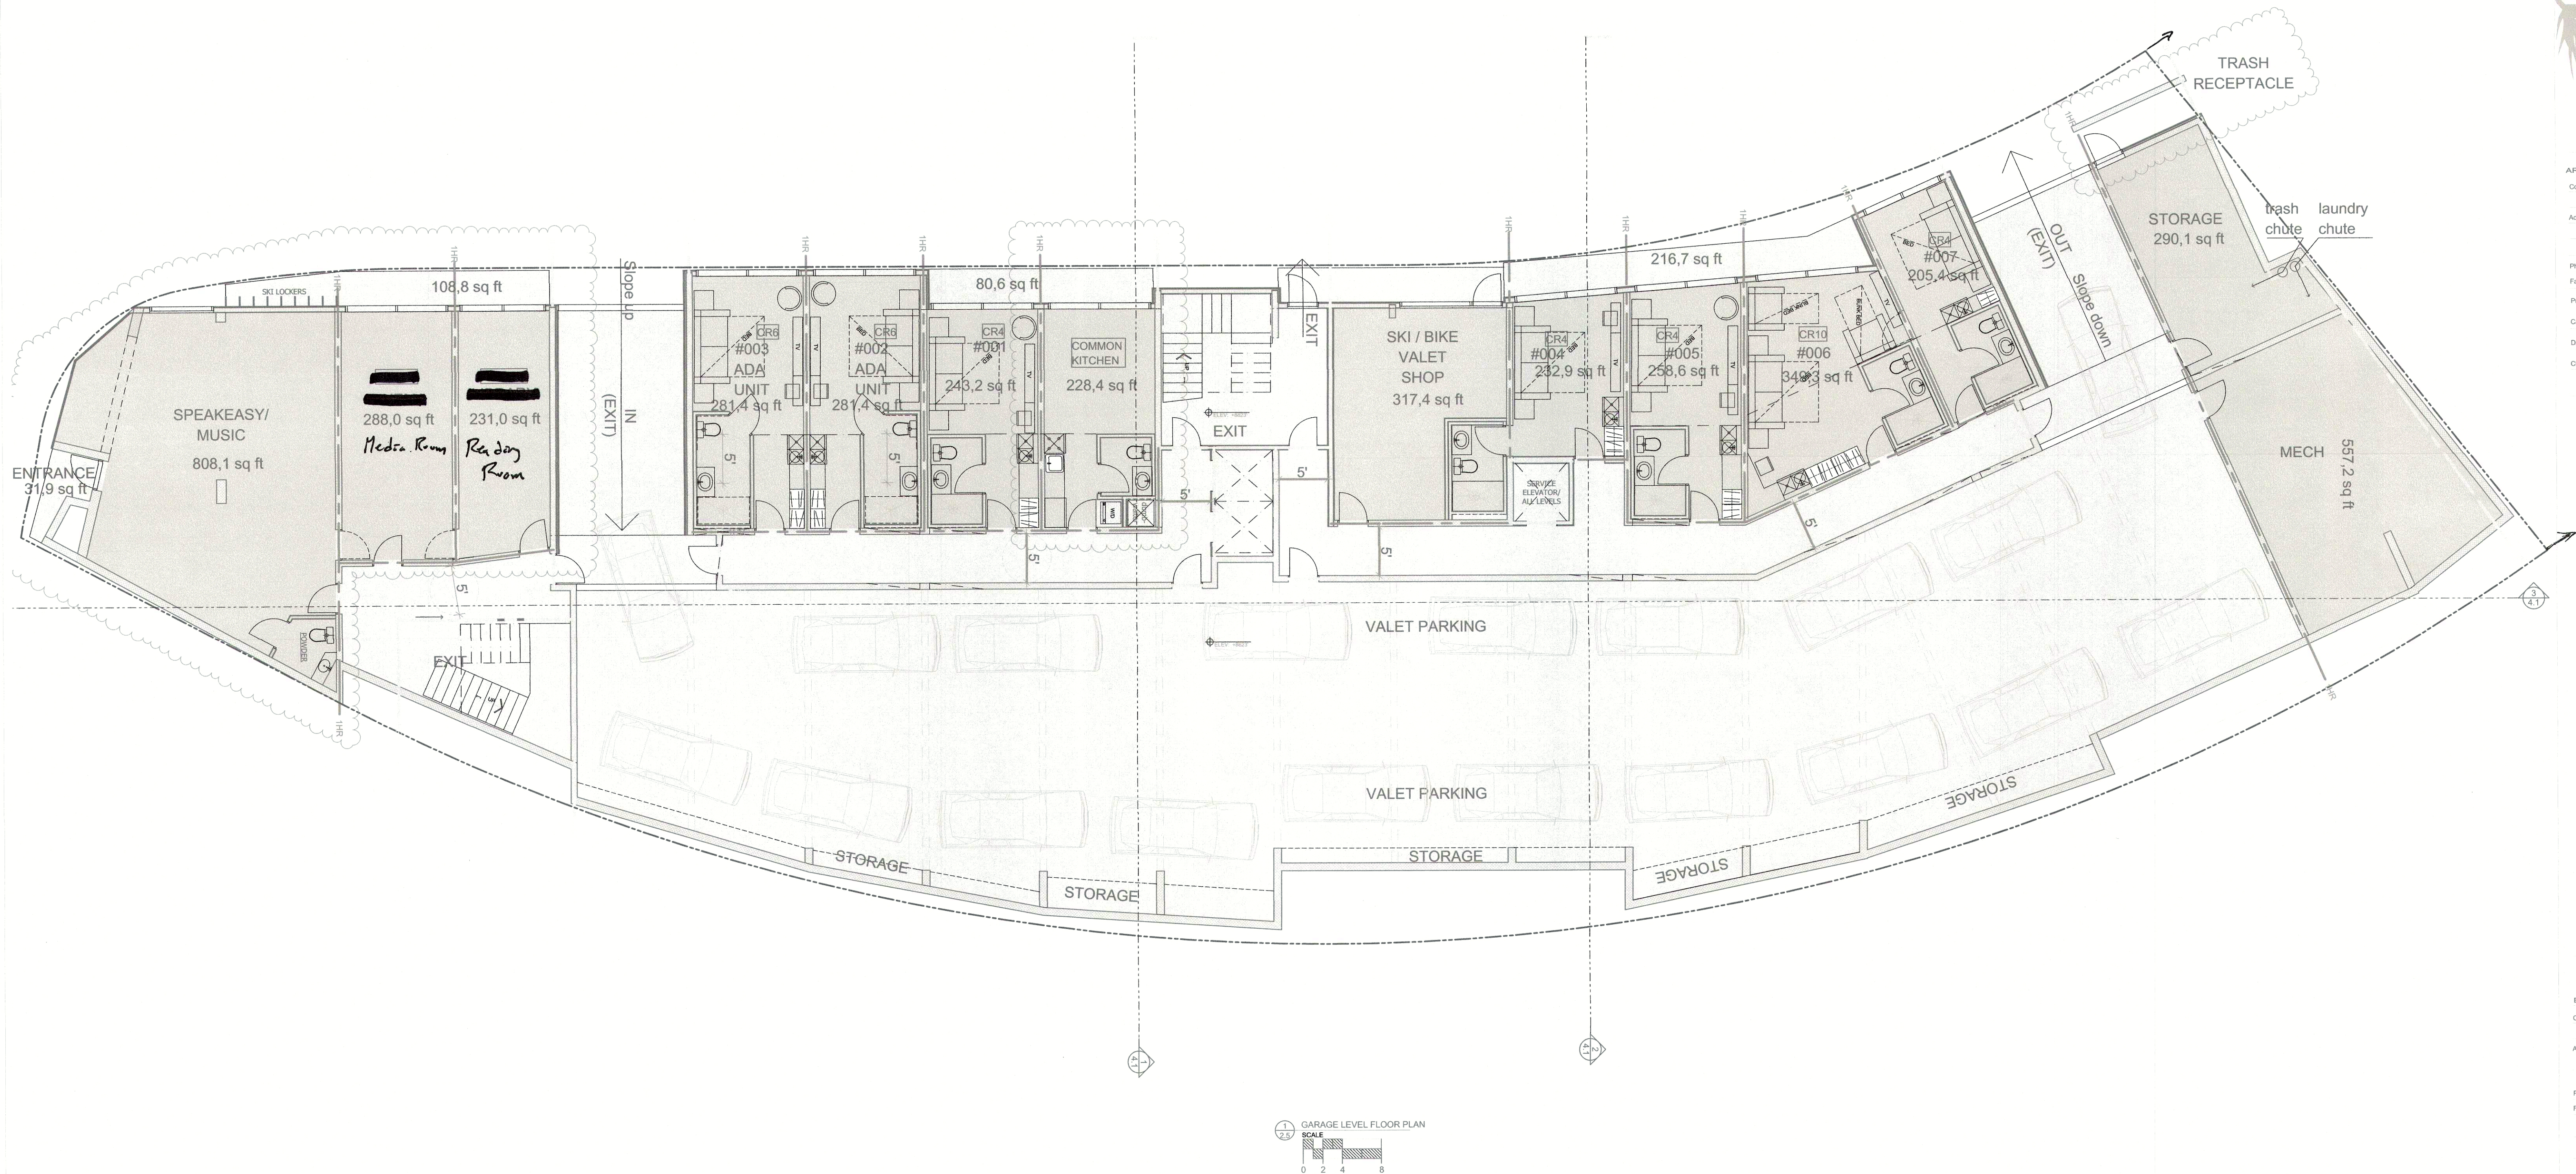


LEVEL 000 (BASEMENT): 12 994,0 sq ft
+ PATIO AREA: 438 sq ft

(7) APARTMENTS



c COPYRIGHT 2019
THIS DRAWING AND ALL INFORMATION CONTAINED HEREIN IS THE EXCLUSIVE PROPERTY OF SCANDINAVIAN LLC.
IS NOT TO BE COPIED OR USED IN ANY WAY WITHOUT THE EXPRESS WRITTEN CONSENT OF
SCANDINAVIAN LLC AND MUST BE RETURNED UPON REQUEST.

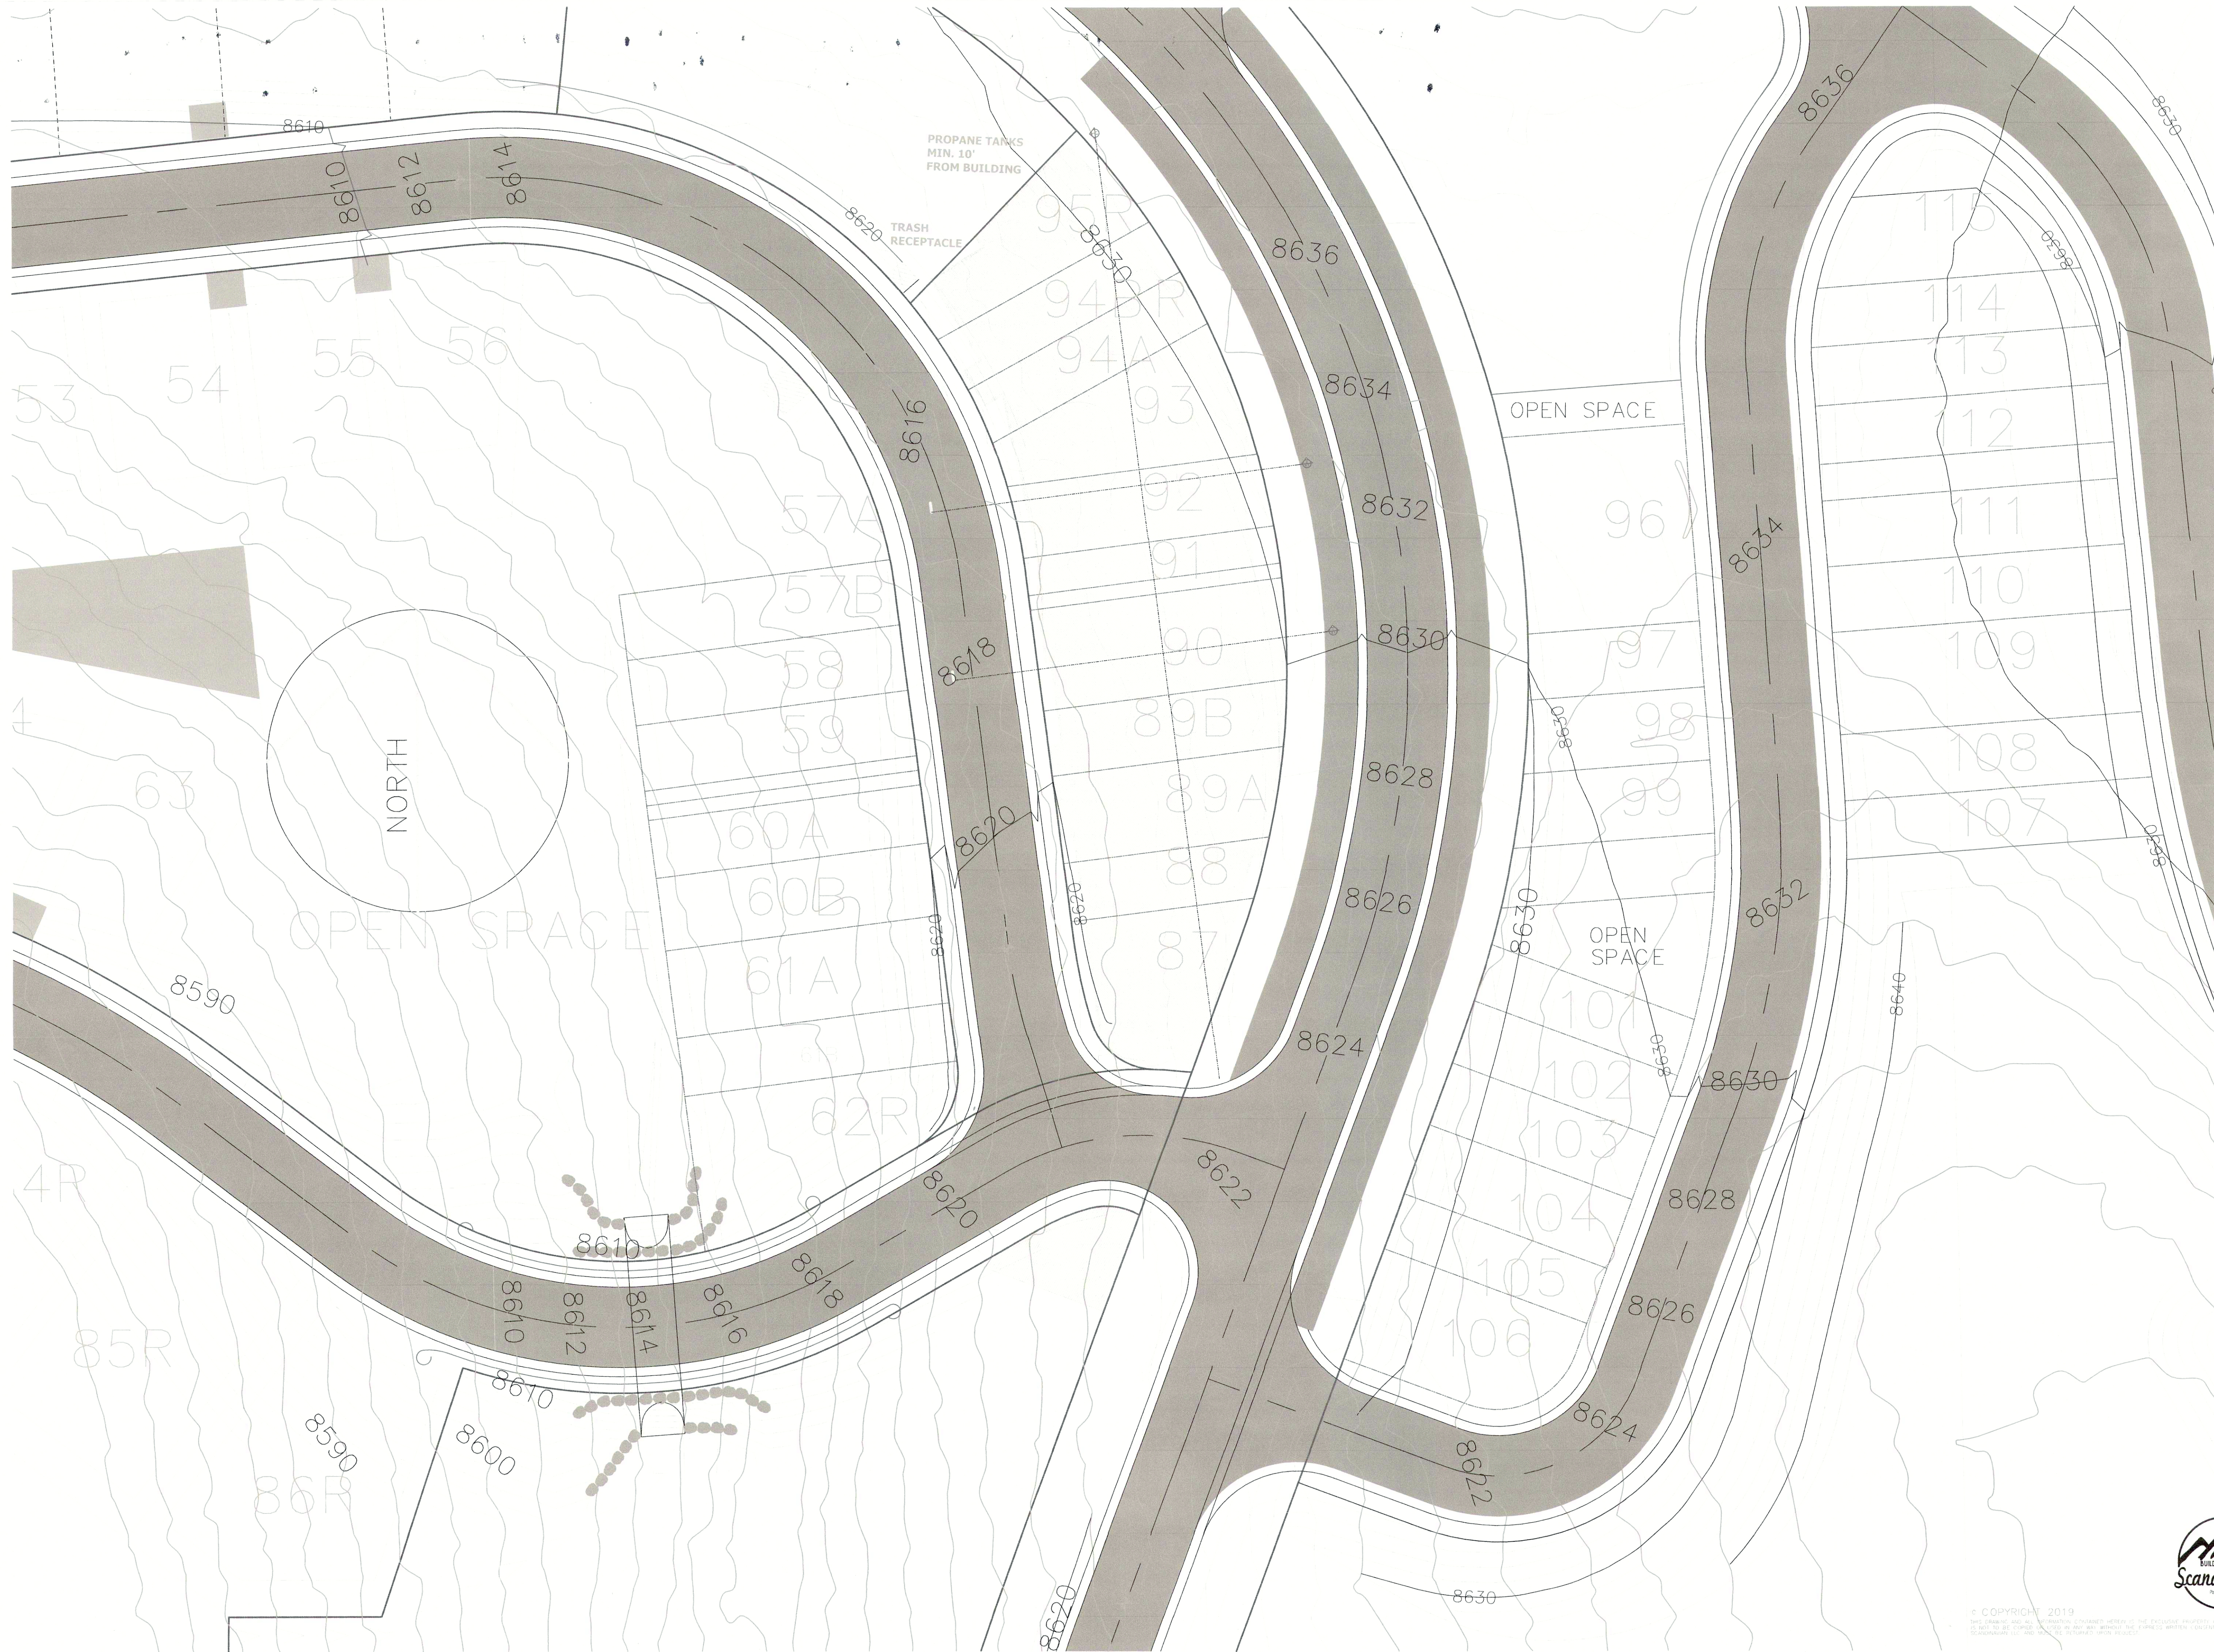

ARCHITECTURAL OFFICE
Company Name
Scandinavian LLC
Address
6410 N. Business
Park Loop Rd. Unit E
Phone
435-513-0355
Fax
Project No.
Cadd File
Drawn
Checked

MAIN STREET APARTMENT HOTEL
Summit Powder Mountain



BUILDER
Company Name
Address
Park City, Utah 84098
Phone
Fax

Drawing Date
5-3-2019
Scale
1" = 20' - 0"
Title No.
SITE PLAN
BUILDER DEALER'S APPROVAL
Signature and Date



© COPYRIGHT 2019
THIS DRAWING AND ALL INFORMATION CONTAINED HEREIN IS THE EXCLUSIVE PROPERTY OF SCANDINAVIAN LLC.
NO PART OF THIS DRAWING OR INFORMATION MAY BE REPRODUCED OR TRANSMITTED IN ANY FORM OR BY ANY MEANS, ELECTRONIC OR MECHANICAL, INCLUDING PHOTOCOPYING, RECORDING, OR BY ANY INFORMATION STORAGE AND RETRIEVAL SYSTEM, WITHOUT THE WRITTEN PERMISSION OF SCANDINAVIAN LLC.

EXHIBIT D. BUILDINGS AND SITE LAY-OUT.

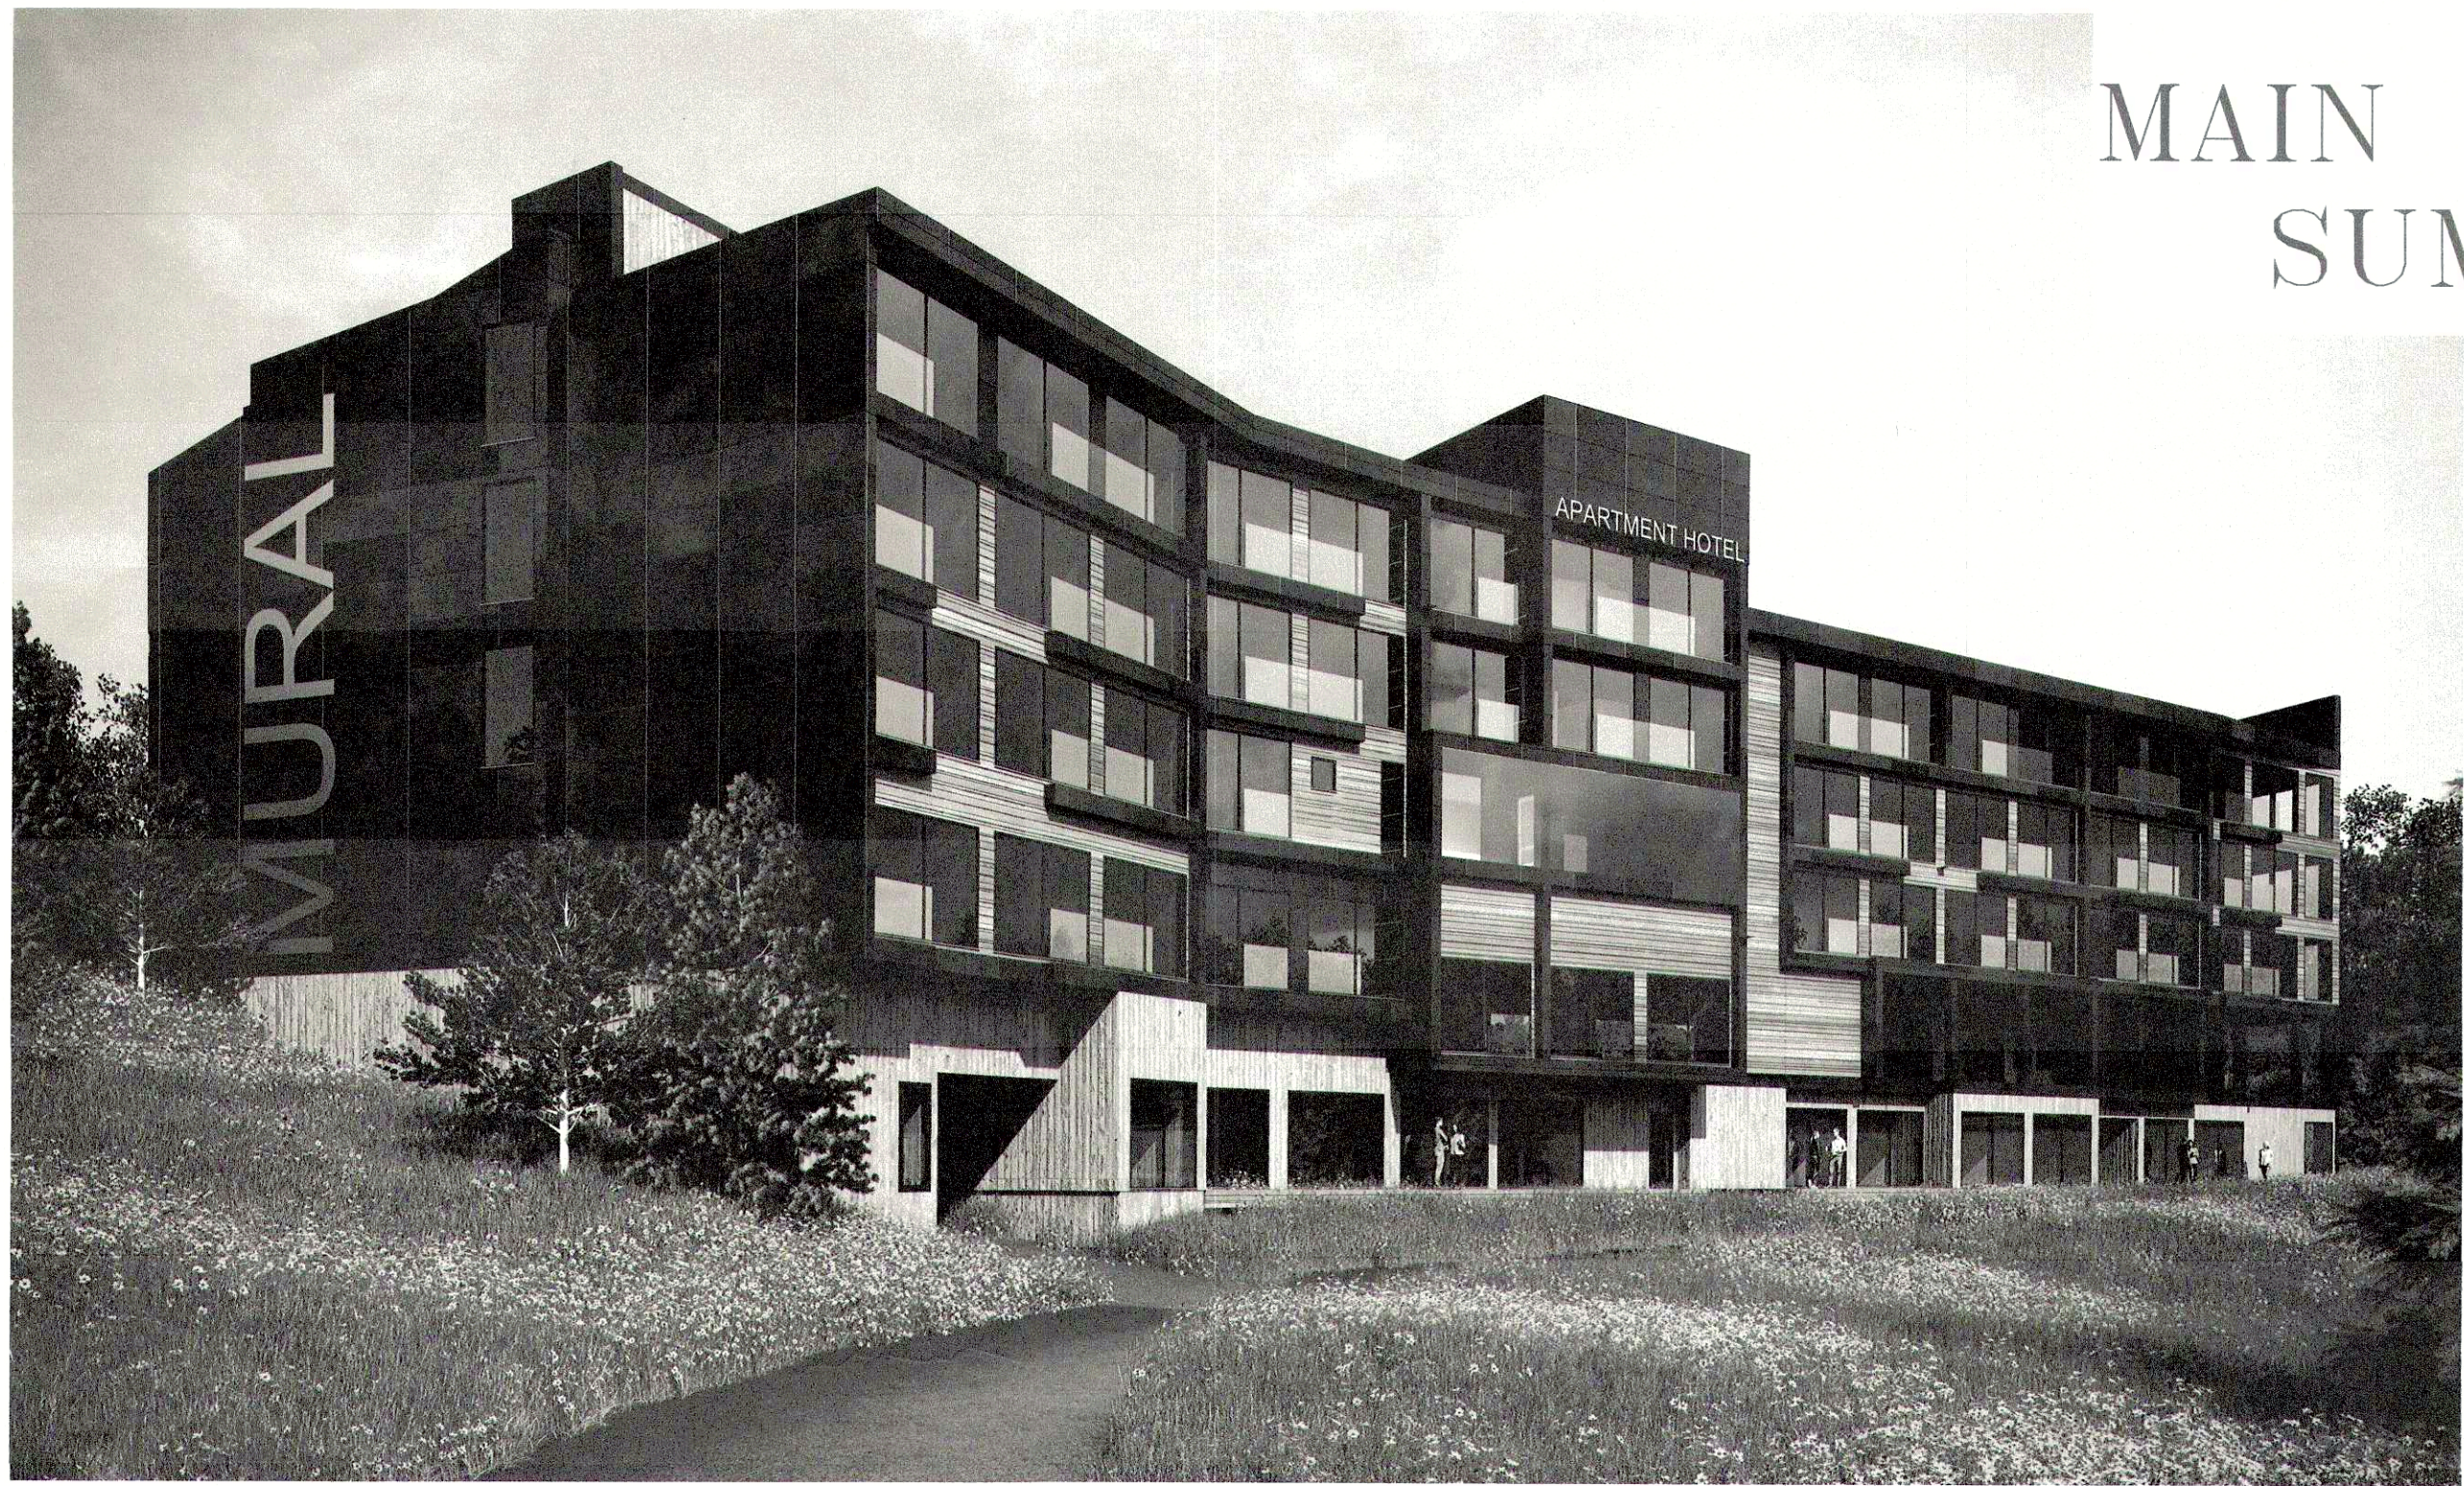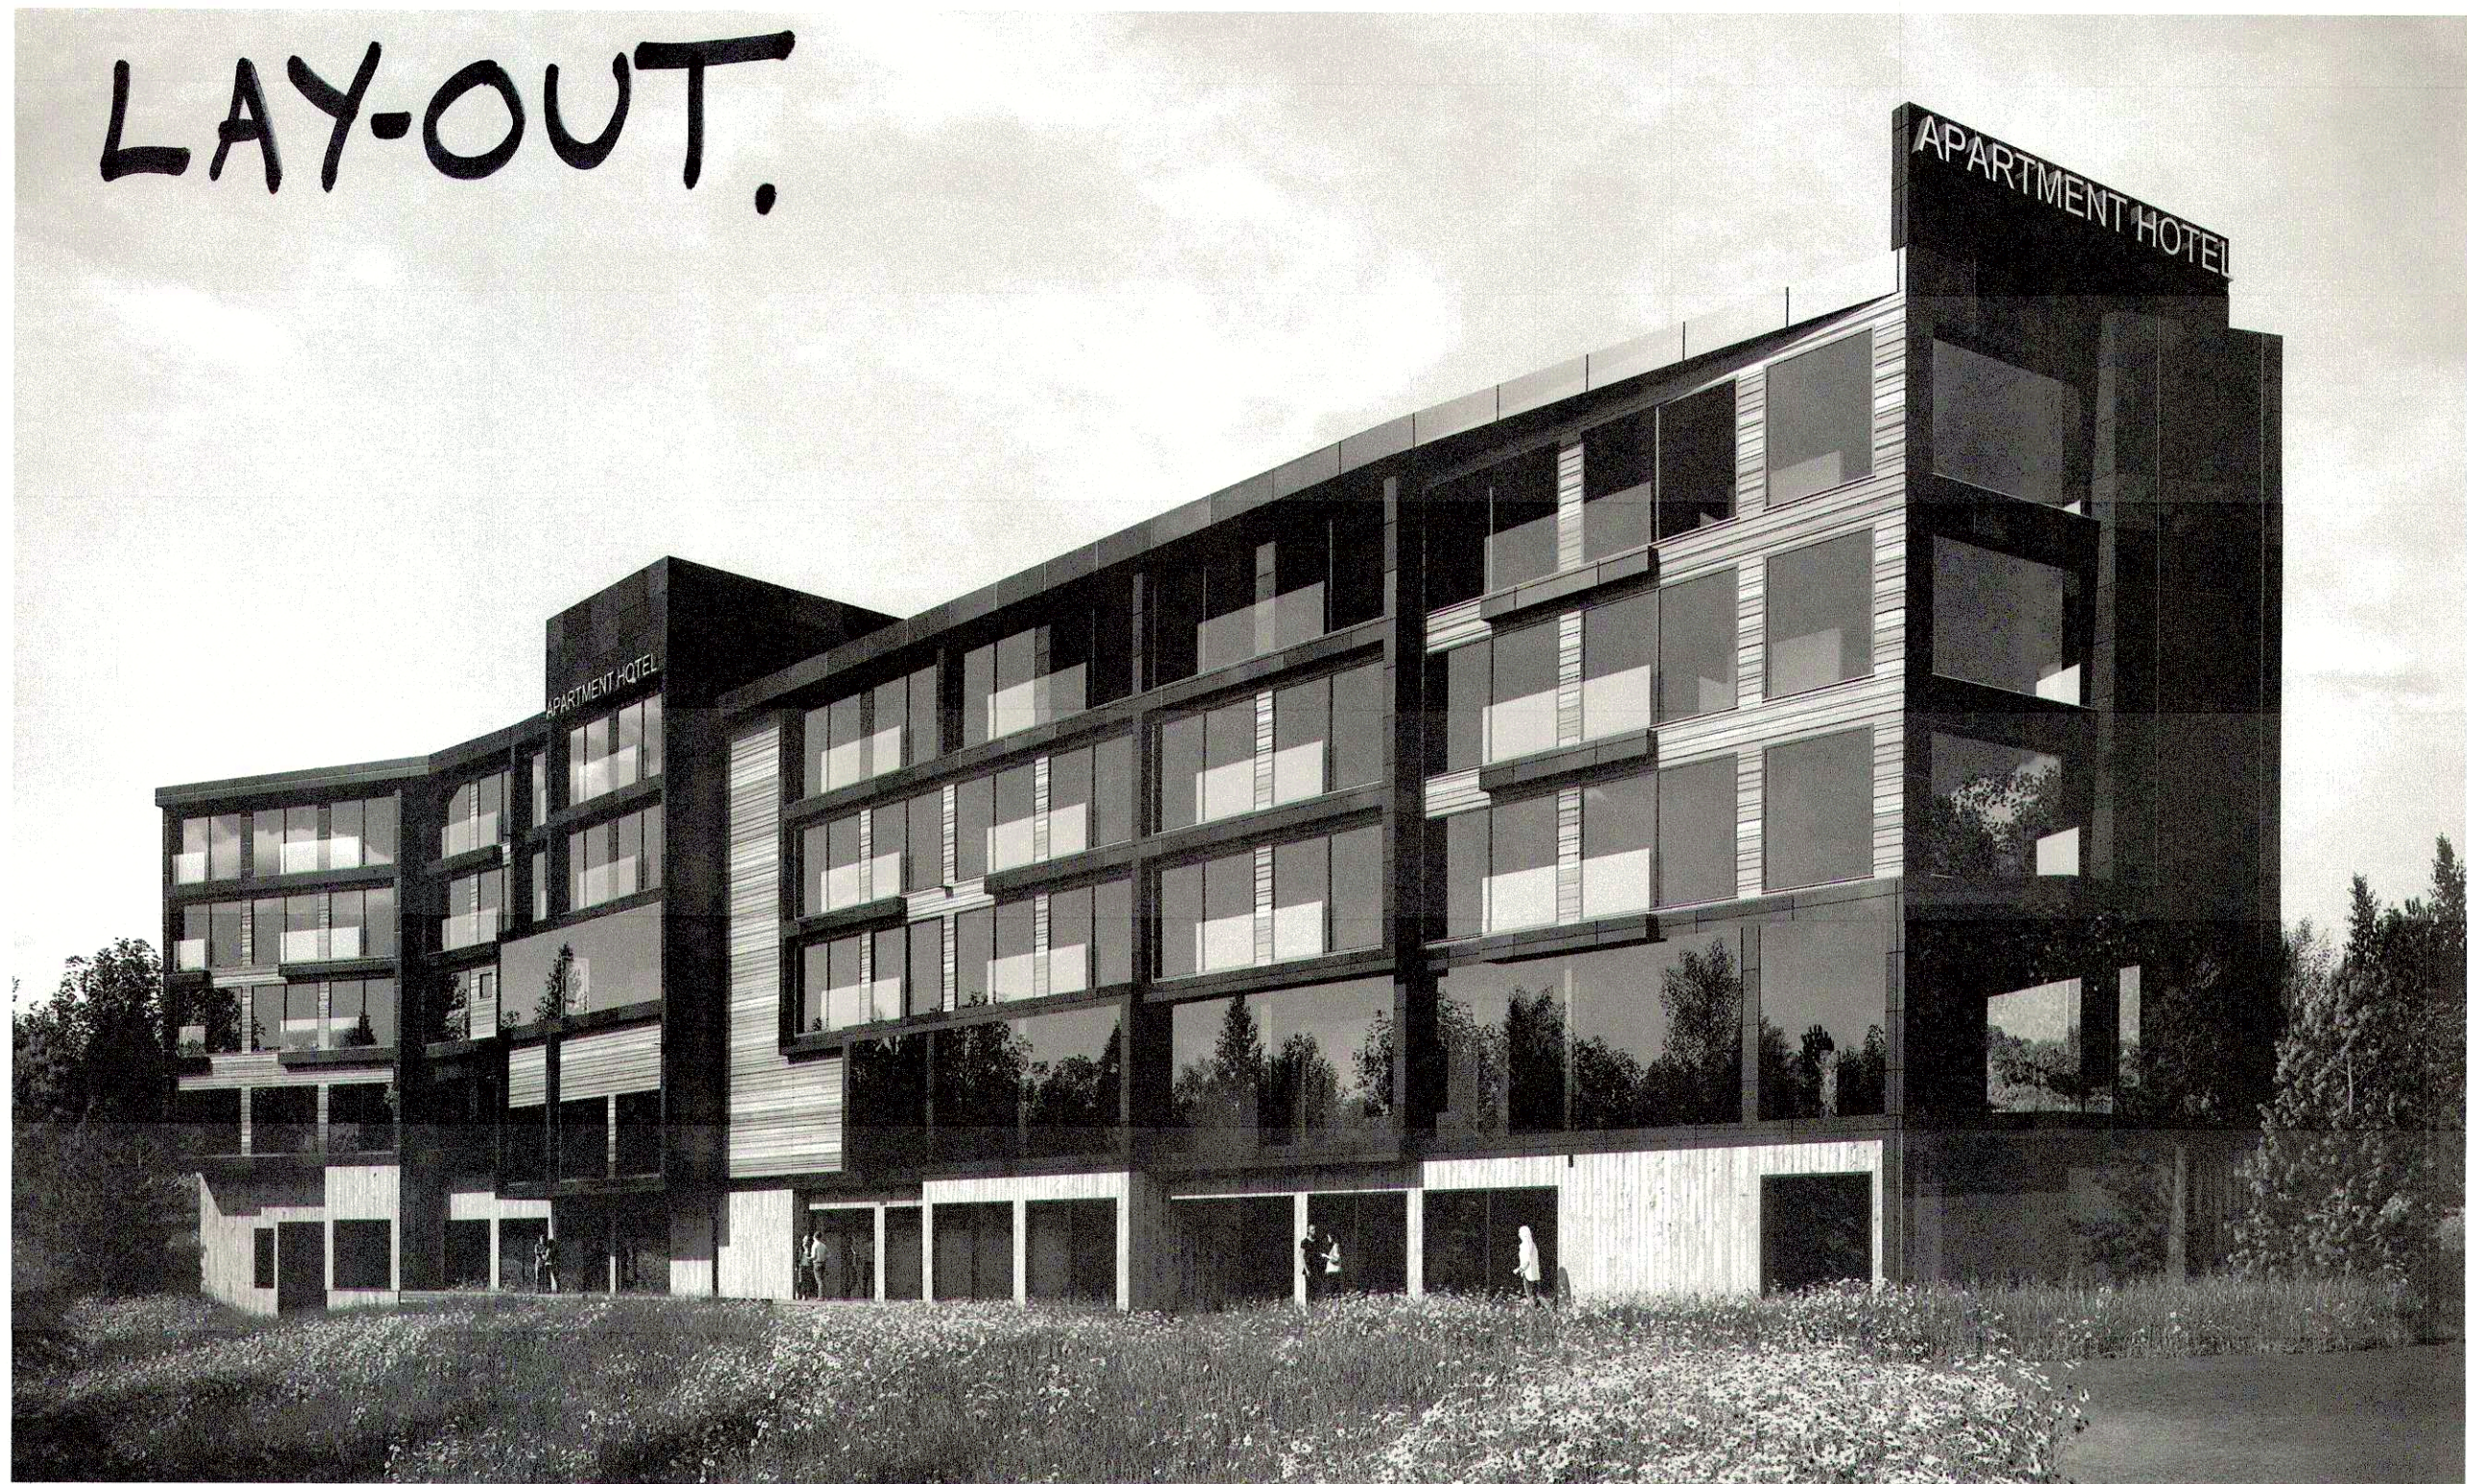

MAIN STREET APARTMENT HOTEL SUMMIT POWDER MOUNTAIN

- DRAWING INDEX:
- 1.0 COVER SHEET
 - 1.1 SITE PLAN
 - 2.1 STREET LEVEL FLOOR PLAN
 - 2.2 LEVEL 2 FLOOR PLAN
 - 2.3 LEVEL 3 FLOOR PLAN
 - 2.4 LEVEL 4 FLOOR PLAN
 - 2.5 LOWER LEVEL FLOOR PLAN
 - 3.1 BUILDING ELEVATIONS
 - 4.1 BUILDING SECTIONS
 - 5.1 ROOF PLAN



Building
dreams into
legacies



ARCHITECTURAL OFFICE
Company Name
Scandinavian LLC
Address
6410 N. Business
Park Loop Rd. Unit E
Phone
435-513-0355
Fax
Project No.
Cad File
Drawn
Checked

MAIN STREET APARTMENT HOTEL
Summit Powder Mountain

BUILDER
Company Name
Address
Park City, Utah 84098
Phone
Fax

Drawing Date 5-3-2019
Scale
Title No.
COVER SHEET
BUILDER/DEALER'S APPROVAL:
Signature and Date



© COPYRIGHT 2019
THIS DRAWING AND ALL INFORMATION CONTAINED HEREIN IS THE EXCLUSIVE PROPERTY OF SCANDINAVIAN LLC.
IT IS NOT TO BE COPIED OR LOANED TO ANY OTHER PARTY WITHOUT THE EXPRESS WRITTEN CONSENT OF
SCANDINAVIAN LLC AND MUST BE RETURNED UPON REQUEST.