

THE RESERVE AT CRIMSON RIDGE CLUSTER SUBD. - PH. 2A, 2B & 2C

& HARBOR VIEW ESTATES SUBDIVISION

WEBER COUNTY , UTAH

TRAFFIC CONTROL & SAFETY NOTES

1. BARRICADING AND DETOURING SHALL BE IN CONFORMANCE WITH THE REQUIREMENTS OF THE CURRENT STATE OF UTAH DEPARTMENT OF TRANSPORTATION MANUAL OF TRAFFIC CONTROLS FOR CONSTRUCTION AND MAINTENANCE WORK ZONES, AND THE CURRENT WEBER COUNTY STANDARD DRAWING, AND SHALL BE APPROVED BY THE WEBER COUNTY ENGINEER PRIOR TO ANY WORK.
2. NO STREET SHALL BE CLOSED TO TRAFFIC WITHOUT WRITTEN PERMISSION FROM THE WEBER COUNTY TRAFFIC ENGINEER, EXCEPT WHEN DIRECTED BY LAW ENFORCEMENT OR FIRE OFFICIALS.
3. THE CONTRACTOR SHALL MAKE EVERY EFFORT TO PROVIDE FOR SMOOTH TRAFFIC FLOW AND SAFETY. ACCESS SHALL BE MAINTAINED FOR ALL PROPERTIES ADJACENT TO THE WORK.
4. DETOURING OPERATIONS FOR A PERIOD OF SIX CONSECUTIVE CALENDAR DAYS, OR MORE, REQUIRE THE INSTALLATION OF TEMPORARY STREET STRIPING AND REMOVAL OF INTERFERING STRIPING BY SANDBLASTING. THE DETOURING STRIPING PLAN OR CONSTRUCTION TRAFFIC CONTROL PLAN MUST BE SUBMITTED TO THE WEBER COUNTY TRAFFIC ENGINEER FOR REVIEW AND APPROVAL.
5. ALL TRAFFIC CONTROL DEVICES SHALL BE RESTORED TO THEIR ORIGINAL CONDITION AT THE END OF THE WORK TO THE SATISFACTION OF THE WEBER COUNTY TRAFFIC ENGINEER
6. TRAFFIC CONTROL DEVICES (TCDs) SHALL REMAIN VISIBLE AND OPERATIONAL AT ALL TIMES.

UTILITY DISCLAIMER

THE CONTRACTOR IS SPECIFICALLY CAUTIONED THAT EXISTING UNDERGROUND UTILITIES AND IMPROVEMENTS ARE SHOWN IN THEIR APPROXIMATE LOCATIONS BASED UPON RECORD INFORMATION AVAILABLE AT THE TIME OF PREPARATION OF PLANS. LOCATIONS MAY NOT HAVE BEEN VERIFIED IN THE FIELD AND NO GUARANTEE IS MADE AS TO ACCURACY OR COMPLETENESS OF THE INFORMATION SHOWN. IT SHALL BE RESPONSIBILITY OF THE CONTRACTOR TO DETERMINE THE EXISTENCE AND LOCATION OF THOSE UTILITIES SHOWN ON THESE PLANS OR INDICATED IN THE FIELD BY LOCATING SERVICES. ANY ADDITIONAL COSTS INCURRED AS A RESULT OF CONTRACTOR'S FAILURE TO VERIFY LOCATIONS OF EXISTING UTILITIES PRIOR TO BEGINNING OF CONSTRUCTION IN THEIR VICINITY SHALL BE BORNE BY THE CONTRACTOR AND ASSUMED INCLUDED IN THE CONTRACT.

NOTICE TO CONTRACTOR

ALL CONTRACTORS AND SUBCONTRACTORS PERFORMING WORK SHOWN ON OR RELATED TO THESE PLANS SHALL CONDUCT THEIR OPERATIONS SO THAT ALL EMPLOYEES ARE PROVIDED A SAFE PLACE TO WORK AND THE PUBLIC IS PROTECTED. ALL CONTRACTORS AND SUBCONTRACTORS SHALL COMPLY WITH THE "OCCUPATIONAL SAFETY AND HEALTH REGULATIONS. OF THE U.S. DEPARTMENT OF LABOR AND THE STATE OF UTAH DEPARTMENT OF INDUSTRIAL RELATIONS CONSTRUCTION SAFETY ORDERS". THE CIVIL ENGINEER SHALL NOT BE RESPONSIBLE IN ANY WAY FOR CONTRACTORS AND SUBCONTRACTORS COMPLIANCE WITH SAID REGULATIONS AND ORDERS.

CONTRACTOR FURTHER AGREES THAT HE SHALL ASSUME SOLE AND COMPLETE RESPONSIBILITY FOR JOB-SITE CONDITIONS DURING THE COURSE OF CONSTRUCTION OF THIS PROJECT, INCLUDING SAFETY OF ALL PERSONS AND PROPERTY, THAT THIS REQUIREMENT SHALL APPLY CONTINUOUSLY AND NOT BE LIMITED TO NORMAL WORKING HOURS, AND THAT THE CONTRACTOR SHALL DEFEND, INDEMNIFY AND HOLD THE OWNER AND THE CIVIL ENGINEER HARMLESS FROM ANY AND ALL LIABILITY, REAL OR ALLEGED IN CONNECTION WITH THE PERFORMANCE OF WORK ON THIS PROJECT, EXCEPTING FOR LIABILITY ARISING FROM THE SOLE NEGLIGENCE OF THE OWNER OR ENGINEER.

SANITARY SEWER GENERAL NOTES

1. ALL SANITARY SEWER CONSTRUCTION SHALL BE IN CONFORMANCE WITH STATE STANDARDS, HEALTH DEPARTMENT STANDARDS AND WEBER COUNTY STANDARDS AND SPECIFICATIONS.
2. ALL GRAVITY SANITARY SEWER LINES SHALL BE SDR-35 PVC MATERIAL. SEWER LINE CONSTRUCTION AND MATERIALS SHALL CONFORM TO ASTM STANDARDS AND SPECIFICATIONS.
3. DISTANCES SHOWN ON PLANS ARE APPROXIMATE AND COULD VARY DUE TO VERTICAL ALIGNMENT.
4. RIM ELEVATIONS SHOWN ARE APPROXIMATE ONLY AND ARE NOT TO BE TAKEN AS FINAL ELEVATION. PIPELINE CONTRACTOR SHALL USE PRECAST CONCRETE ADJUSTMENT RINGS, GROUT AND STEEL SHIMS TO ADJUST THE MANHOLE FRAME TO THE REQUIRED FINAL GRADE IN CONFORMANCE WITH THE STANDARD SPECIFICATIONS. ALL FRAMES SHALL BE ADJUSTED TO FINAL GRADE.
5. ALL SANITARY SEWER MAIN TESTING SHALL BE IN ACCORDANCE WITH THE WEBER COUNTY STANDARDS AND SPECIFICATIONS. COPIES OF ALL TEST RESULTS SHALL BE PROVIDED TO THE PUBLIC WORKS SANITARY SEWER DEPARTMENT HEAD PRIOR TO FINAL ACCEPTANCE.
6. COMPACTION TESTING OF ALL TRENCHES WITH THE PROJECT SITE MUST BE ATTAINED AND RESULTS SUBMITTED TO THE WEBER COUNTY ENGINEER PRIOR TO FINAL ACCEPTANCE.
7. CONTRACTOR IS RESPONSIBLE TO PROTECT ALL EXISTING STRUCTURES AND IMPROVEMENTS DURING INSTALLATION OF SANITARY SEWER LINE.
8. WHERE CONNECTION TO EXISTING UTILITY IS PROPOSED, CONTRACTOR SHALL VERIFY LOCATION AND ELEVATION AND NOTIFY OWNER/ENGINEER IF LOCATION AND ELEVATION OF EXISTING UTILITY VARIES FROM THE DESIGN.
9. CAMERA TESTING AND PRESSURE TESTING PER WEBER COUNTY STANDARD.
10. CONTRACTOR IS TO INSTALL BENTONITE CLAY CUTOFF COLLARS AS SHOWN IN PLAN AND PROFILE SHEETS.
11. ALL SEWER PIPE TO MANHOLE CONNECTIONS TO USE KOR-N-SEAL CONNECTORS.

DEVELOPERS:

STEVE FENTON
6130 E. LAST CAMP CIR.
SLC, UT 84108
801-535-4055

KEVIN DEPPE
110 W. 1700 N.
CENTERVILLE, UT 84014
801-535-4032

GENERAL NOTES

1. ALL MATERIALS, WORKMANSHIP AND CONSTRUCTION OF SITE IMPROVEMENTS SHALL MEET OR EXCEED THE STANDARDS AND SPECIFICATIONS SET FORTH BY THE WEBER COUNTY ENGINEER, PLANNING, CODES AND SPECIFICATIONS AND APPLICABLE STATE AND FEDERAL REGULATIONS. WHERE THERE IS CONFLICT BETWEEN THESE PLANS AND SPECIFICATIONS, OR ANY APPLICABLE STANDARDS, THE HIGHER QUALITY STANDARD SHALL APPLY.
2. THE CONTRACTOR IS SPECIFICALLY CAUTIONED THAT THE LOCATION AND OR ELEVATION OF EXISTING UTILITIES, AS SHOWN ON THESE PLANS IS BASED ON RECORDS OF THE VARIOUS UTILITY COMPANIES AND WHERE POSSIBLE, MEASUREMENTS TAKEN IN THE FIELD. THE INFORMATION IS NOT TO BE RELIED UPON AS BEING EXACT OR COMPLETE. THE CONTRACTOR MUST CALL THE LOCAL UTILITY LOCATION CENTER AT LEAST 48 HOURS BEFORE ANY EXCAVATION TO REQUEST EXACT FIELD LOCATIONS OF THE UTILITIES. PRIOR TO CONSTRUCTION, THE CONTRACTOR SHALL VERIFY PERTINENT LOCATIONS AND ELEVATIONS, ESPECIALLY AT THE CONNECTION POINTS AND AT POTENTIAL UTILITY CONFLICTS. IT SHALL BE THE RESPONSIBILITY OF THE CONTRACTOR TO RELOCATE ALL EXISTING UTILITIES THAT CONFLICT WITH THE PROPOSED IMPROVEMENTS SHOWN ON THESE PLANS.
3. THE CONTRACTOR IS RESPONSIBLE FOR OBTAINING ALL NECESSARY PERMITS FROM ALL APPLICABLE AGENCIES. THE CONTRACTOR SHALL NOTIFY THE DESIGNATED PUBLIC WORKS INSPECTOR AT LEAST 48 HOURS PRIOR TO THE START OF ANY EARTH DISTURBING ACTIVITY, OR CONSTRUCTION ON ANY AND ALL PUBLIC IMPROVEMENTS.
4. THE CONTRACTOR SHALL COORDINATE AND COOPERATE WITH WEBER COUNTY AND ALL UTILITY COMPANIES INVOLVED WITH REGARD TO RELOCATIONS OR ADJUSTMENTS OF EXISTING UTILITIES DURING CONSTRUCTION AND TO ASSURE THAT THE WORK IS ACCOMPLISHED IN A TIMELY FASHION AND WITH A MINIMUM DISRUPTION OF SERVICE.
5. THE CONTRACTOR SHALL HAVE ONE (1) COPY OF APPROVED PLANS, AND ONE (1) COPY OF THE APPROPRIATE STANDARDS AND SPECIFICATIONS AND A COPY OF ANY PERMITS AND EXTENSION AGREEMENTS NEEDED FOR THE JOB, ON SITE AT ALL TIMES.
6. THE CONTRACTOR SHALL BE RESPONSIBLE FOR ALL ASPECTS OF SAFETY INCLUDING BUT NOT LIMITED TO, EXCAVATION, TRENCHING, SHORING, TRAFFIC CONTROL, AND SECURITY.
7. IF DURING THE CONSTRUCTION PROCESS CONDITIONS ARE ENCOUNTERED BY THE CONTRACTOR, HIS SUBCONTRACTORS, OR OTHER AFFECTED PARTIES, WHICH COULD INDICATE A SITUATION THAT IS NOT IDENTIFIED IN THE PLANS OR SPECIFICATIONS, THE CONTRACTOR SHALL CONTACT THE ENGINEER IMMEDIATELY.
8. THE CONTRACTOR IS RESPONSIBLE FOR PROVIDING ALL LABOR AND MATERIALS NECESSARY FOR THE COMPLETION OF THE INTENDED IMPROVEMENTS SHOWN ON THESE DRAWINGS OR DESIGNATED TO BE PROVIDED, INSTALLED, CONSTRUCTED, REMOVED AND RELOCATED UNLESS SPECIFICALLY NOTED OTHERWISE.
9. THE CONTRACTOR SHALL BE RESPONSIBLE FOR KEEPING ROADWAYS FREE AND CLEAR OF ALL CONSTRUCTION DEBRIS AND DIRT TRACKED FROM THE SITE.
10. THE CONTRACTOR SHALL BE RESPONSIBLE FOR RECORDING AS-BUILT DRAWINGS ON A SET OF RECORD DRAWINGS KEPT AT THE CONSTRUCTION SITE, AND AVAILABLE TO THE WEBER COUNTY INSPECTOR AT ALL TIMES.
11. THE CONTRACTOR SHALL SEQUENCE INSTALLATION OF UTILITIES IN SUCH A MANNER AS TO MINIMIZE POTENTIAL UTILITY CONFLICTS. IN GENERAL, STORM SEWER AND SANITARY SEWER SHOULD BE CONSTRUCTED PRIOR TO INSTALLATION OF WATER LINES AND DRY UTILITIES.
12. IT SHALL BE THE RESPONSIBILITY OF THE CONTRACTOR TO COORDINATE ALL UTILITY RELOCATIONS CONSISTENT WITH THE CONTRACTORS SCHEDULE FOR THIS PROJECT, WHETHER SHOWN OR NOT SHOWN AS IT RELATES TO THE CONSTRUCTION ACTIVITIES CONTEMPLATED IN THESE PLANS.

SWPPP GENERAL NOTES

1. CONTRACTOR SHALL OBTAIN ALL NECESSARY PERMITS AS REQUIRED BY WEBER COUNTY AND STATE.
2. ALL STRUCTURAL EROSION MEASURES SHALL BE INSTALLED AS SHOWN ON THE SWPP PLAN, PRIOR TO ANY OTHER GROUND-DISTURBING ACTIVITY. ALL EROSION CONTROL MEASURES SHALL BE MAINTAINED IN GOOD REPAIR BY THE CONTRACTOR, UNTIL SUCH TIME AS THE ENTIRE DISTURBED AREAS ARE STABILIZED WITH HARD SURFACE OR LANDSCAPING.

STORM SEWER GENERAL NOTES

1. THE CONTRACTOR SHALL BE RESPONSIBLE FOR THE FOLLOWING:
A)OBTAIN ALL REQUIRED PERMITS FROM WEBER COUNTY OR REGULATORY AGENCIES, INCLUDING PERMITS TO WORK IN THE RIGHT-OF-WAY.
B)RESTORATION OF EXISTING IMPROVEMENTS INCLUDING BUT NOT LIMITED TO FENCES, SOD, LANDSCAPING, PAVEMENT, SPRINKLER SYSTEM.
C)VERIFICATION AND PROTECTION OF ALL EXISTING IMPROVEMENTS WITHIN THE LIMITS OF CONSTRUCTION.
D)PROVIDING AS-BUILT DRAWINGS TO WEBER COUNTY AND THE ENGINEER.
E)ALL PERMITTING, DEVELOPMENT, LOCATION, CONNECTION AND INSPECTION AND SCHEDULING FOR SUCH.
2. ALL STORM SEWER CONNECTIONS SHALL BE IN CONFORMANCE WITH COUNTY STANDARDS AND SPECIFICATIONS.
3. RIM ELEVATIONS SHOWN ARE APPROXIMATE ONLY AND ARE NOT TO BE TAKEN AS FINAL ELEVATION. PIPELINE CONTRACTOR SHALL USE PRECAST CONCRETE ADJUSTMENT RINGS, GROUT, AND STEEL SHIMS TO ADJUST THE MANHOLE FRAME TO THE REQUIRED FINAL GRADE IN CONFORMANCE WITH WEBER COUNTY STANDARDS AND SPECIFICATIONS AND PLANS. ALL FRAMES SHALL BE ADJUSTED TO FINAL GRADE PRIOR TO PLACEMENT OF ASPHALT PAVING.
4. COMPACTION OF ALL TRENCHES WITHIN THE PROJECT SITE MUST BE ATTAINED AND COMPACTION RESULTS SUBMITTED TO THE ENGINEER AND WEBER COUNTY PRIOR TO FINAL ACCEPTANCE.
5. ALL STORM DRAIN PIPES IN WEBER COUNTY RIGHT-OF-WAY SHALL BE RCP CL III.
6. ALL STORM SEWER MANHOLES IN PAVED AREAS SHALL BE FLUSH WITH THE PAVEMENT AND SHALL HAVE TRAFFIC BEARING LIDS. ALL STORM SEWER LIDS SHALL BE LABELED "STORM DRAIN".
7. WHERE CONNECTION TO EXISTING UTILITY IS PROPOSED, CONTRACTOR SHALL VERIFY LOCATION AND ELEVATION AND NOTIFY OWNER/ENGINEER IF LOCATION AND ELEVATION OF EXISTING UTILITY VARIES FROM THE DESIGN.

ALL IMPROVEMENTS TO CONFORM TO CURRENT WEBER COUNTY STANDARDS AND SPECIFICATIONS

CULINARY WATER IMPROVEMENTS TO CONFORM TO CRIMSON RIDGE WATER COMPANY UTILITY STANDARDS AND SPECIFICATIONS

GENERAL GRADING NOTES


1. ALL WORK SHALL BE IN ACCORDANCE WITH THE LATEST APWA STANDARDS AND SPECIFICATION FOR PUBLIC WORKS AND WEBER COUNTY STANDARDS. CONTRACTOR SHALL ENSURE POSITIVE DRAINAGE AWAY FROM BUILDING FOUNDATIONS AND ENTRIES. FINISHED GRADE AT FOUNDATION FOR WOOD FRAMED STRUCTURES SHALL BE 8 INCHES BELOW TOP OF FOUNDATION AND DRAINAGE SHALL BE A MINIMUM OF 5% WITHIN 10 FEET FROM THE BUILDING.
2. MAXIMUM SLOPES SHALL BE 3:1 FOR CUT AND FILL UNLESS OTHERWISE NOTED.
3. COMPACTION REQUIREMENTS AND TESTING SHALL BE PERFORMED TO MEET WEBER COUNTY STANDARDS.
4. NO FILL SHALL BE PLACED UNTIL VEGETATION HAS BEEN REMOVED AND SUB-GRADE PREPARED PER THE SOILS REPORT.
5. DUST SHALL BE CONTROLLED BY WATERING OR OTHER APPROVED METHODS.
6. CONTRACTOR SHALL COMPLY WITH STORM WATER POLLUTION PREVENTION PLAN BY INSTALLING BMP'S PRIOR TO COMMENCEMENT OF EXCAVATION ACTIVITIES. CONTACT THE WEBER COUNTY INSPECTOR FOR INSPECTION.
7. ALL RECOMMENDATIONS OF THE GEOTECHNICAL REPORT AND ALL SUBSEQUENT REPORTS, ADDENDUM ETC. SHALL BE CONSIDERED A PART OF THIS GRADING PLAN AND SHALL BE COMPLIED WITH.
8. THE CONTRACTOR SHALL CONTACT BLUE STAKES FOR LOCATION MARKING PRIOR TO COMMENCING EXCAVATION ACTIVITIES.
9. WEBER COUNTY MAY REQUIRE A PRE-CONSTRUCTION MEETING BEFORE A PERMIT IS ISSUED.
10. STREETS ADJACENT TO THE PROJECT SHALL BE CLEAN AT ALL TIMES.
11. CONTRACTOR IS RESPONSIBLE FOR ARRANGING FOR ALL REQUIRED INSPECTIONS.
12. PRIOR TO TAKING WATER FROM A WEBER COUNTY FIRE HYDRANT, THE CONTRACTOR SHALL MAKE ARRANGEMENTS WITH THE WATER UTILITY TO OBTAIN A WATER METER.

CULINARY WATER GENERAL NOTES


1. ALL INSTALLATION AND MATERIALS SHALL CONFORM TO CRIMSON RIDGE WATER COMPANY STANDARDS, SPECIFICATIONS AND PLANS. AVAILABLE UPON REQUEST.
2. BEFORE AN DURING BACK FILL OPERATIONS, CONSTRUCTION WORK WILL BE INSPECTED BY A REPRESENTATIVE OF CRIMSON RIDGE WATER COMPANY.
3. THRUST BLOCKING IS REQUIRED AT ALL BENDS AND FITTINGS. TIE RODS SHALL BE USED AT ALL BENDS AND FITTINGS WHERE THRUST BLOCKS DO NOT BEAR AGAINST UNDISTURBED SOIL.
4. ALL WATERLINES AT SEWER CROSSINGS SHALL BE LOCATED ABOVE AND HAVE AN 18-INCH VERTICAL SEPARATION FROM THE SEWER PIPE. IF THIS IS NOT PROVIDED, THE WATERLINE SHALL BE INSTALLED WITH 20 L.F. OF CONCRETE CASING CENTERED OVER THE SEWER PIPE.
5. DISINFECTION TESTS IS REQUIRED PER WATER COMPANY SPECIFICATIONS.
6. A MINIMUM HORIZONTAL CLEARANCE OF 10 FEET SHALL BE MAINTAINED FROM SANITARY SEWER MAINS.
7. UNLESS OTHERWISE SPECIFIED, ALL WATERLINES SHALL BE AWWA C900 PVC CLASS 200 PIPE, PER ASTM D2241. WASHOUT ASSEMBLIES SHALL CONSIST OF A KUPFERLE FOUNDRY CO. 2" BLOW-OFF HYDRANT (OR WATER COMPANY APPROVED EQUIV.) PLACED IN A BOX LOCATED IN THE PARK STRIP. WATER LINES SHALL BE ADJUSTED IN DEPTH AND GATE VALVES IN LOCATIONS AS NOT TO INTERFERE WITH STORM DRAIN CROSSINGS.
8. CONTRACTOR SHALL LOCATE VALVES PRIOR TO CONNECTION WITH EXISTING SYSTEM, BUT SHALL NOT OPERATE ANY VALVE WITHOUT PERMISSION FROM THE WATER UTILITY.
9. ALL WATER MAINS, VALVES, FIRE HYDRANTS, SERVICES AND APPURTENANCES SHALL BE INSTALLED, TESTED, AND APPROVED PRIOR TO PAVING.
10. THERE SHALL BE A WATER SUPPLY TO THE DEVELOPMENT BEFORE ANY WOOD CONSTRUCTION STARTS.
11. THE WATER UTILITY REQUIRES THE USE OF CORROSION RESISTANT MATERIALS FOR ALL CULINARY WATER IMPROVEMENTS. SPECIFICALLY, ROMAC BLUE BOLTS OR STAINLESS STEEL BOLTS MUST BE USED ON ALL FITTINGS. FURTHER, ALL METAL FITTINGS SHALL BE POLY WRAPPED.

SHEET INDEX



- COVER SHEET
C1 - OVERALL UTILITY PLAN
C2 - OVERALL SHEET LAYOUT
C3 - ENTRY ACCESS DEMO
C4 - ENTRY ACCESS REGRADING
C5 - DRAINAGE CALCS
C6 - EFFLUENT TREATMENT FACILITY
C7 - SEWER DRAIN FIELD EXPANSION
C8 - DRIP SYSTEM & DETENTION PONDS
C9 - SWPPP
C10 - OPEN SPACE PRESERVATION PLAN
C11 - OVERALL GRADING PLAN (WITH PHASED WORK)
PP1 - SKYLINE DRIVE - PLAN AND PROFILE
PP2 - SKYLINE DRIVE - PLAN AND PROFILE
PP3 - SKYLINE DRIVE - PLAN AND PROFILE
PP4 - SKYLINE DRIVE - PLAN AND PROFILE
PP5 - VALLEY VIEW DRIVE - PLAN AND PROFILE
PP6 - VALLEY VIEW DRIVE - PLAN AND PROFILE
PP7 - HARBOR VIEW COURT - PLAN AND PROFILE
PP8 - SR-158 (UDOT) - PLAN AND PROFILE
D1 - SEPTIC DETAILS (HARBOR VIEW ESTATES SUBDIVISION)
DALT - ORENCO ALT SEPTIC DETAILS (HARBOR VIEW ESTATES SUBDIVISION)
D2 - SEPTIC DETAILS PHASE 2A, 2B & 2C
D2ALT - ORENCO ALT SEPTIC DETAILS PHASE 2A, 2B & 2C
D3 - EFFLUENT TREATMENT FACILITY DETAILS
D4 - EFFLUENT AND AIR POD DETAILS
D5 - EFFLUENT TREATMENT - ABSORPTION BED DETAILS
D6 - EFFLUENT TREATMENT FACILITY DRIP SYSTEM DETAILS
D7 - MISC. DETAILS
D8 - MISC. DETAILS

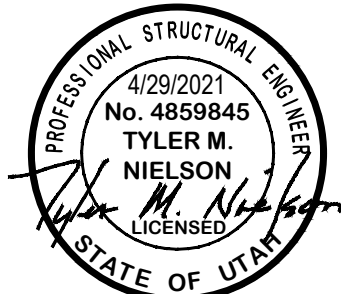

THE RESERVE AT CRIMSON RIDGE CLUSTER SUBD. - PH. 2A, 2B, & 2C
& HARBOR VIEW ESTATES SUBDIVISION
CONSTRUCTION DOCUMENTS


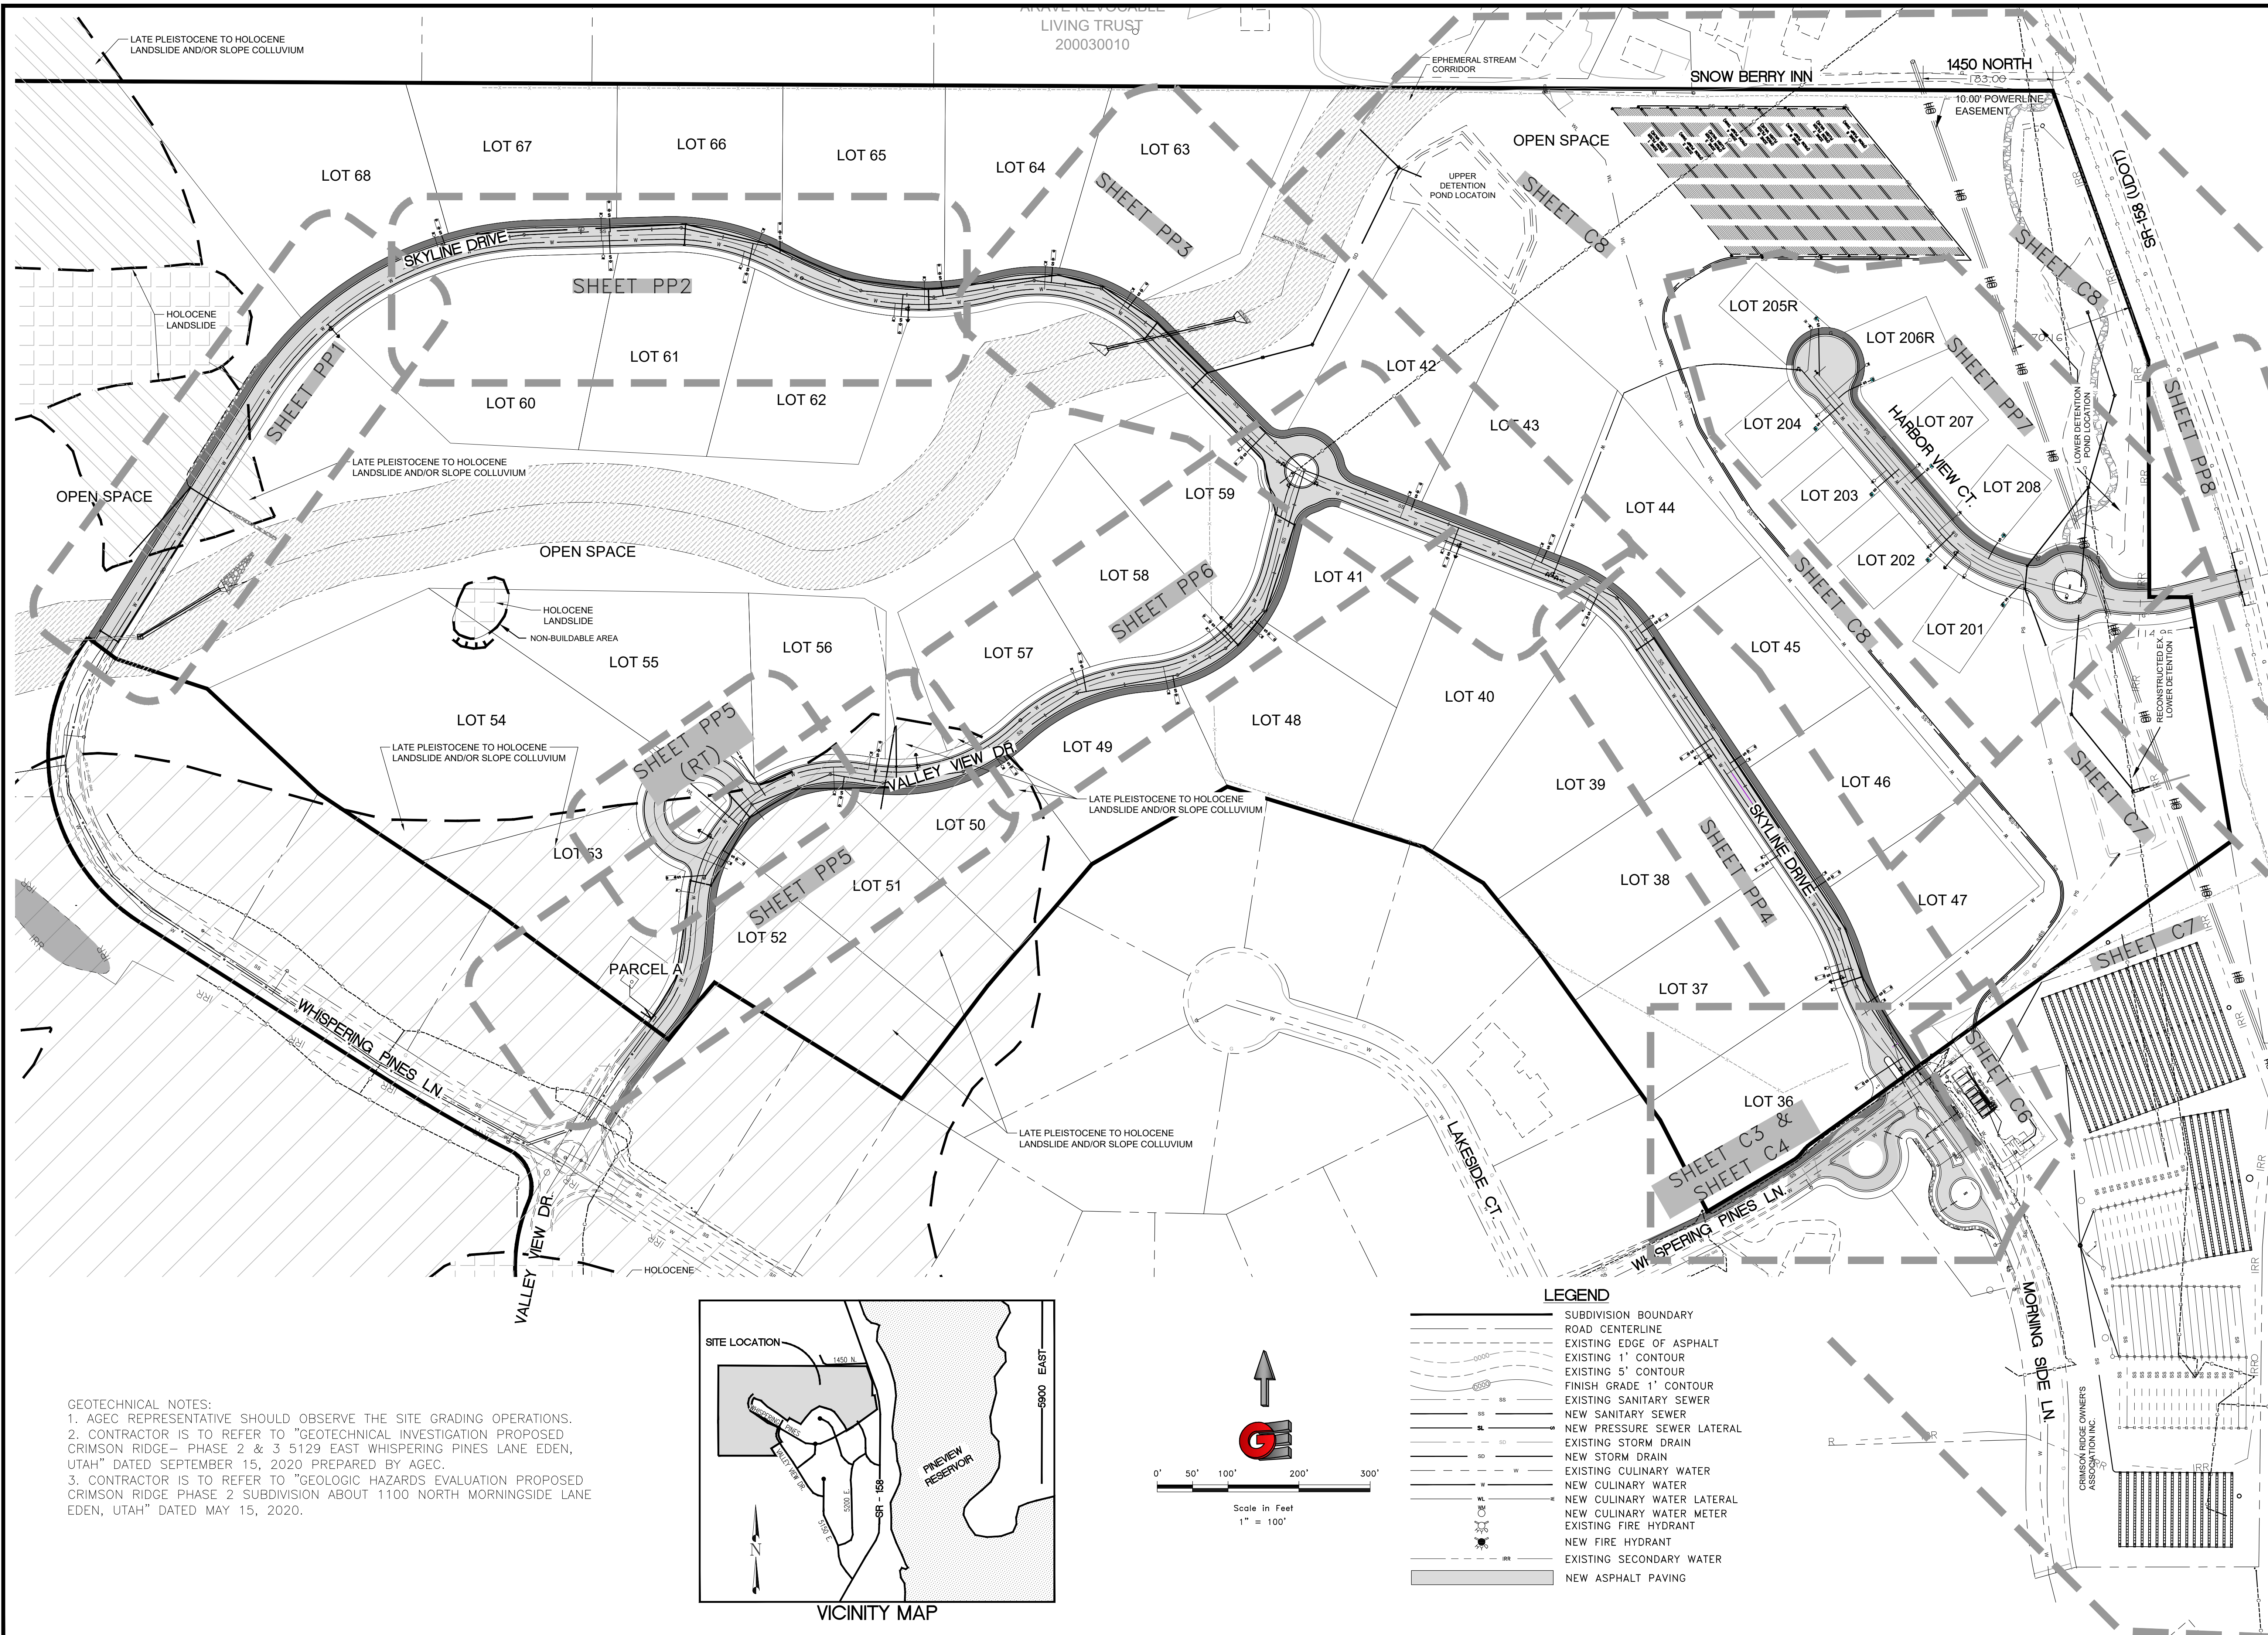


GEOTECHNICAL NOTES:
1. AGEC REPRESENTATIVE SHOULD OBSERVE THE SITE GRADING OPERATIONS.
2. CONTRACTOR IS TO REFER TO "GEOTECHNICAL INVESTIGATION PROPOSED CRIMSON RIDGE- PHASE 2 & 3 5129 EAST WHISPERING PINES LANE EDEN, UTAH" DATED SEPTEMBER 15, 2020 PREPARED BY AGEC.
3. CONTRACTOR IS TO REFER TO "GEOLOGIC HAZARDS EVALUATION PROPOSED CRIMSON RIDGE PHASE 2 SUBDIVISION ABOUT 1100 NORTH MORNINGSIDE LANE EDEN, UTAH" DATED MAY 15, 2020.

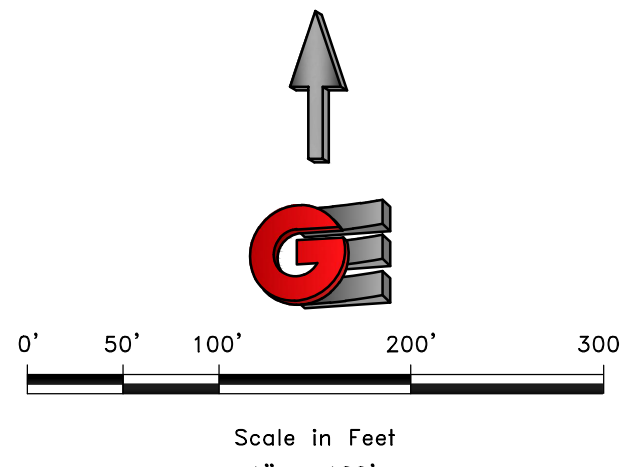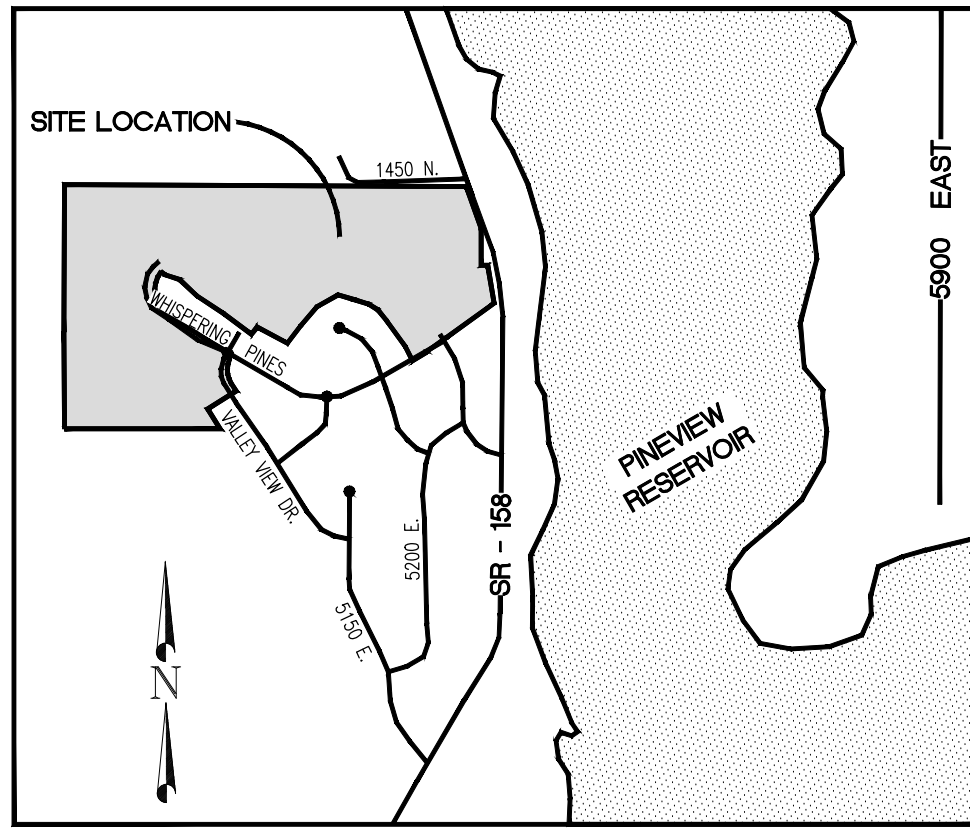


- LEGEND**
- SUBDIVISION BOUNDARY
 - ROAD CENTERLINE
 - EXISTING EDGE OF ASPHALT
 - EXISTING 1" CONTOUR
 - EXISTING 5' CONTOUR
 - FINISH GRADE 1" CONTOUR
 - EXISTING SANITARY SEWER
 - NEW SANITARY SEWER
 - NEW PRESSURE SEWER LATERAL
 - EXISTING STORM DRAIN
 - NEW STORM DRAIN
 - EXISTING CULINARY WATER
 - NEW CULINARY WATER
 - NEW CULINARY WATER LATERAL
 - NEW CULINARY WATER METER
 - EXISTING FIRE HYDRANT
 - NEW FIRE HYDRANT
 - EXISTING SECONDARY WATER
 - NEW ASPHALT PAVING

SCALE: 1" = 100' DATE: 3/22/2021 DESIGN: BDD/JWS DRAWN: BDD/JWS CHECKED: TAN	
REVISIONS DATE DESCRIPTION	DWG: R-0208 - BAH INVESTMENT CRIMSON RIDGE DESIGN DWG CRIMSON RIDGE - CDS.DWG
PROFESSIONAL SEAL 3/22/2021 No. 4859845 TYLER M. NIELSON LICENSED STATE OF UTAH	
OVERALL SHEET LAYOUT THE RESERVE AT CRIMSON RIDGE CLUSTER SUBD. PHASE 2 1250 NORTH 5200 EAST EDEN, WEBER COUNTY, UTAH	
GARDNER ENGINEERING CIVIL • LAND PLANNING MUNICIPAL • LAND SURVEYING 5150 SOUTH 375 EAST OGDEN, UT OFFICE: 801.476.0202 FAX: 801.476.0066	
C2	

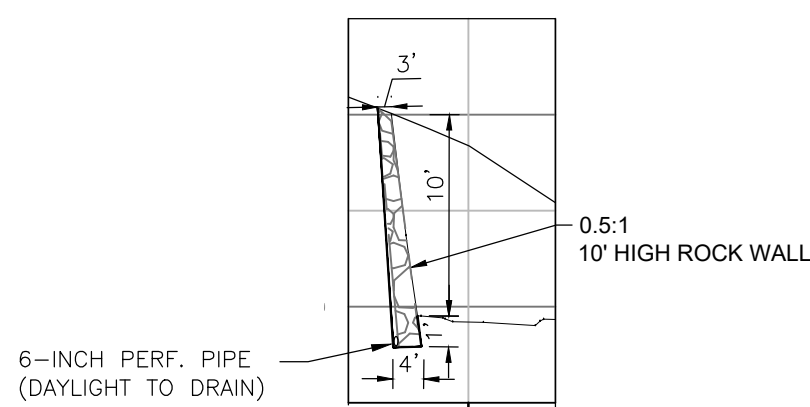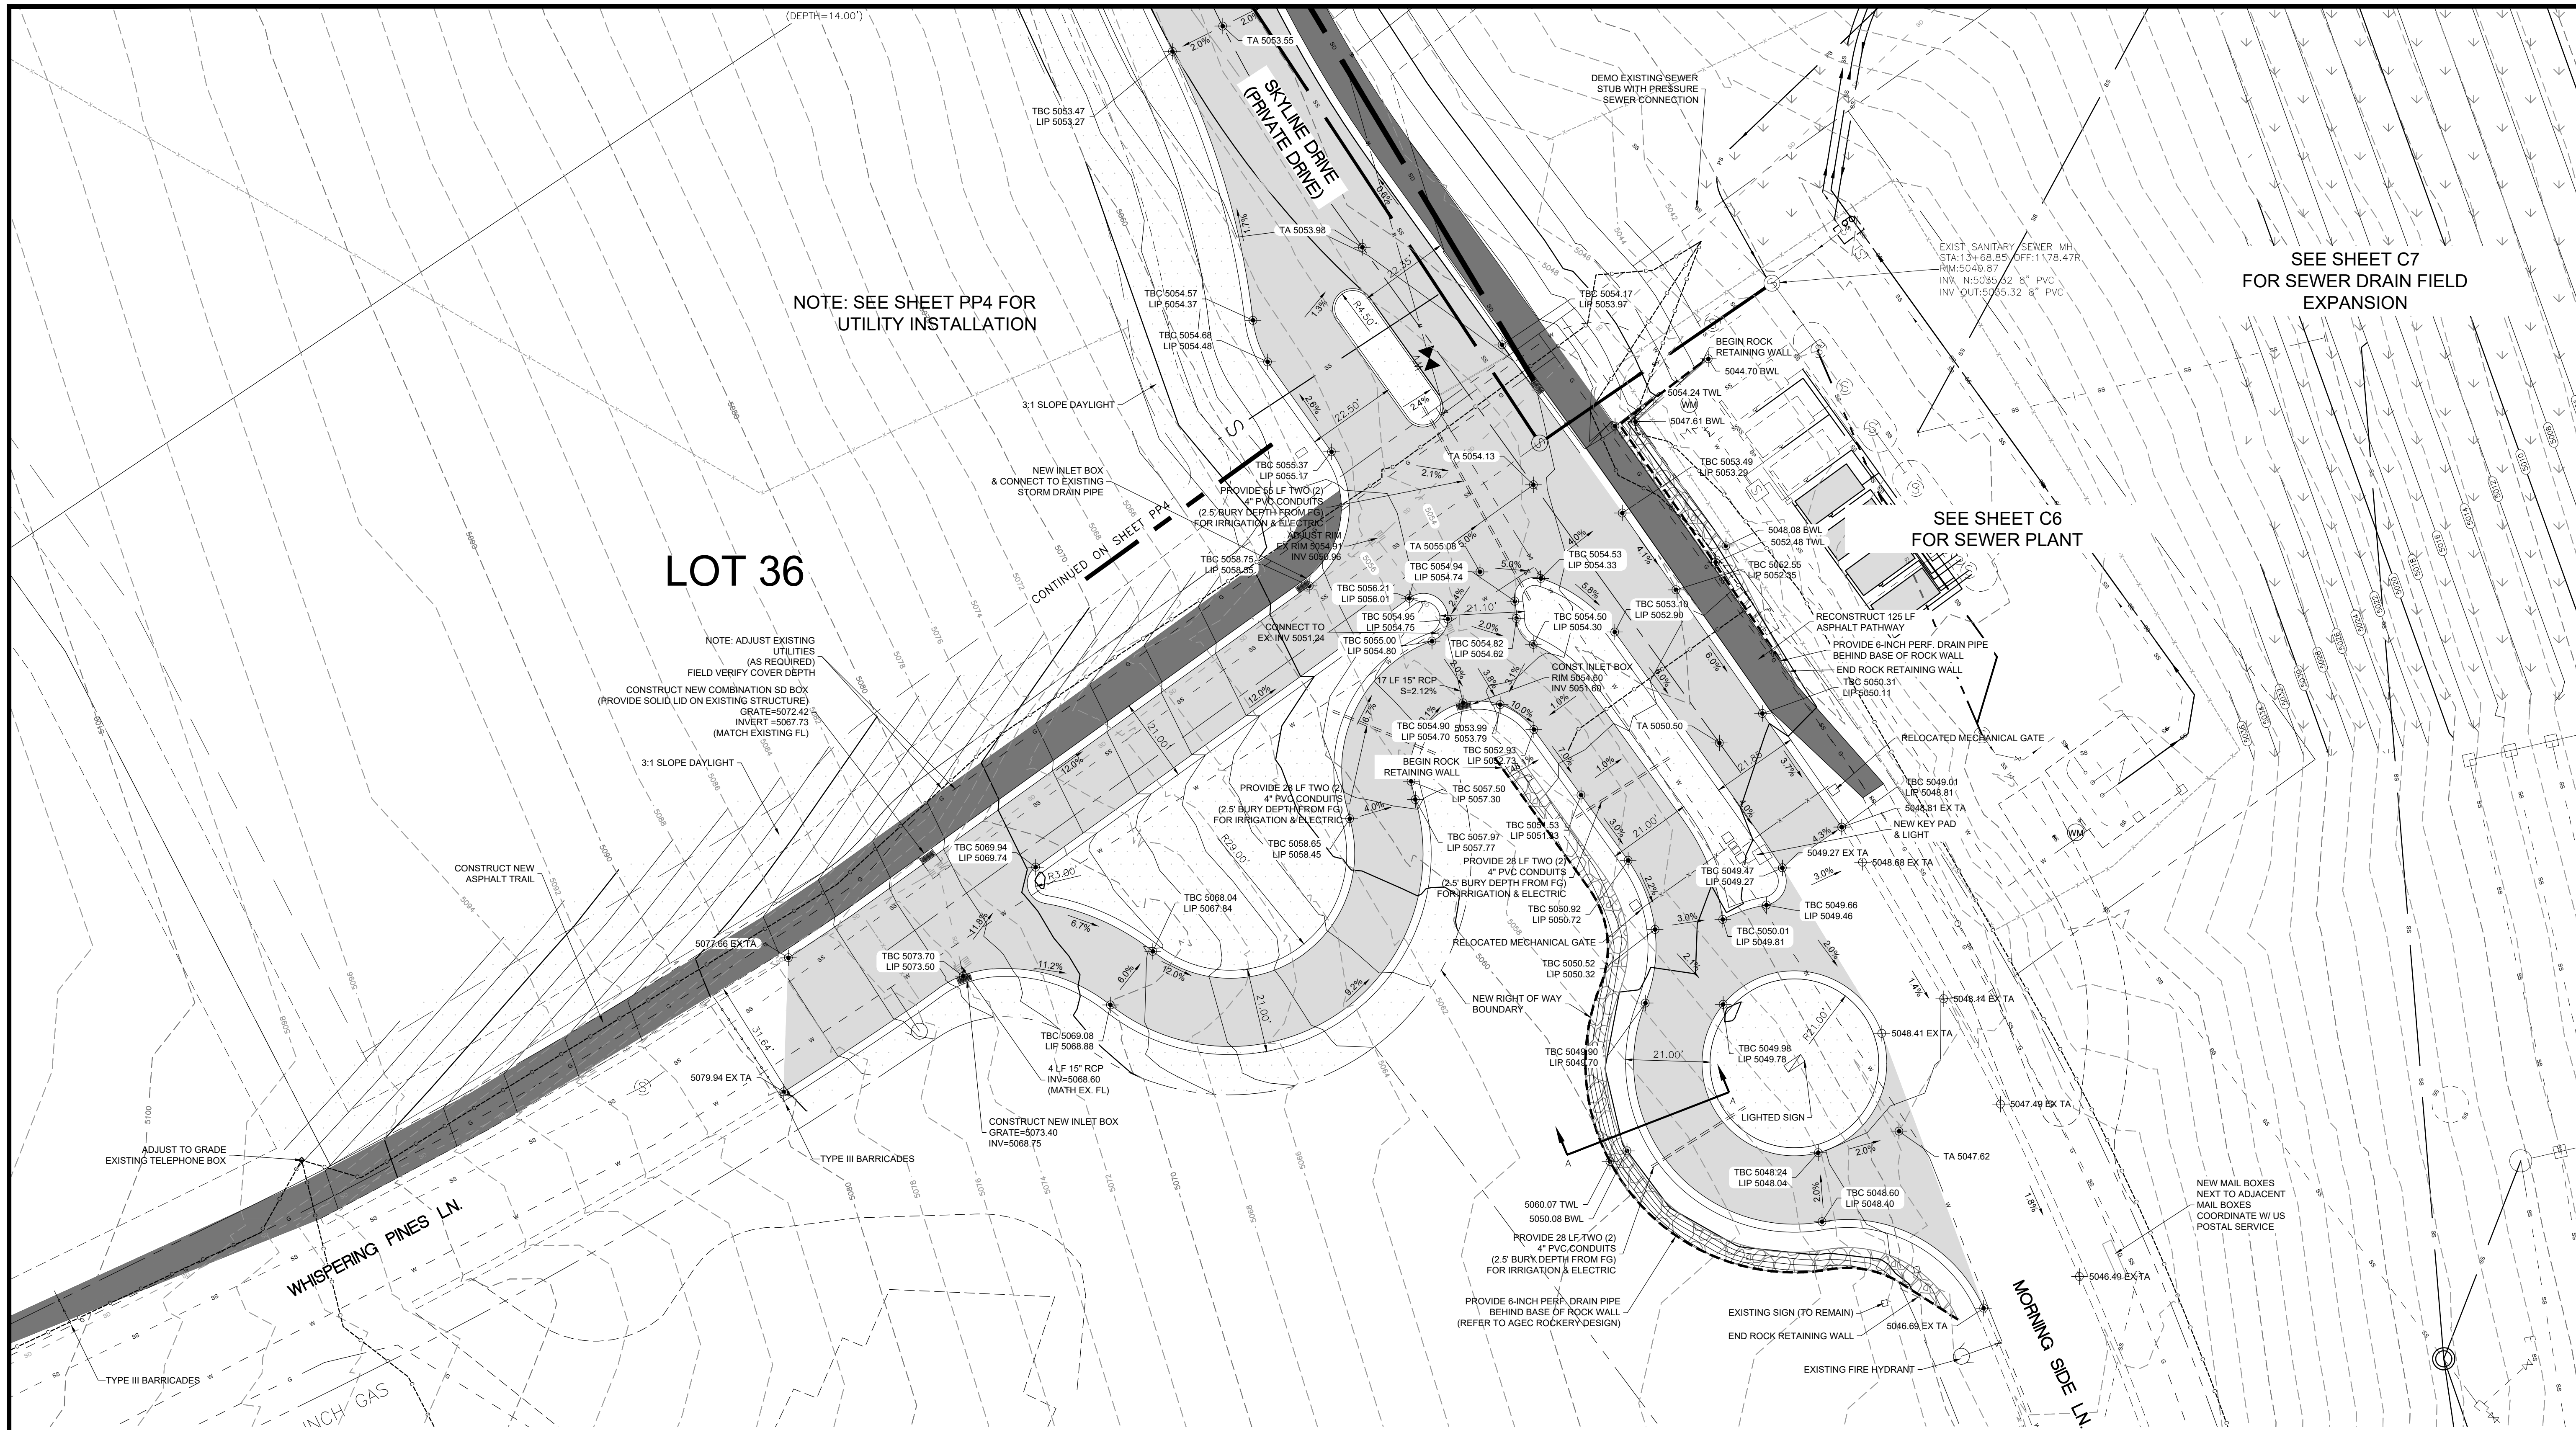

CROSS SECTION VIEW A-A
(SEE GEOTECH NOTE 4, 5, 6, ON SHEET PP1)

- LEGEND**
- SUBDIVISION BOUNDARY
 - ROAD CENTERLINE
 - EXISTING EDGE OF ASPHALT
 - EXISTING 1' CONTOUR
 - EXISTING 5' CONTOUR
 - FINISH GRADE 1' CONTOUR
 - EXISTING SANITARY SEWER
 - NEW SANITARY SEWER
 - NEW PRESSURE SEWER LATERAL
 - EXISTING STORM DRAIN
 - NEW STORM DRAIN
 - EXISTING CULINARY WATER
 - NEW CULINARY WATER
 - NEW CULINARY WATER LATERAL
 - NEW CULINARY WATER METER
 - EXISTING FIRE HYDRANT
 - NEW FIRE HYDRANT
 - EXISTING SECONDARY WATER
 - NEW ASPHALT PAVING
 - 6" DEPTH CUT AREA, OVER EX & 6" TOPSOIL OR 6" TRAIL MATERIAL PLACEMENT (HYDRO SEED IN DESIGNATED PHASE)
 - HYDRO SEED FILL SLOPES IN DESIGNATED PHASE

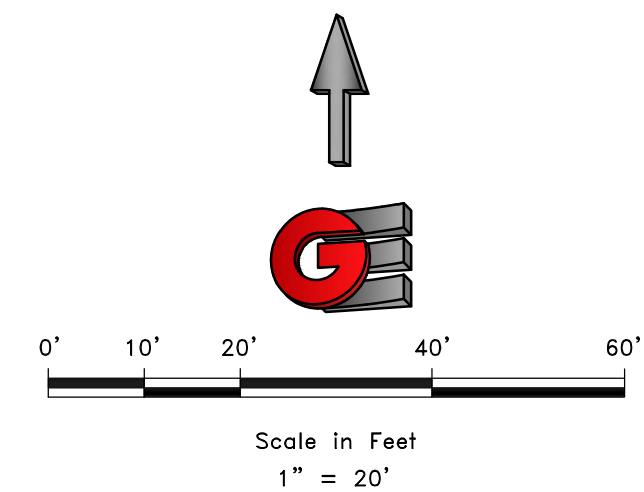

REVISIONS		DATE	DESCRIPTION

SCALE: 1" = 20'

DATE: 3/22/2021
DESIGN: BBD/WJS
DRAWN: BBD/WJS
CHECKED: TAN

DWG: R:\0208 - BAH INVESTMENT CRIMSON RIDGE DESIGN.DWG CRIMSON RIDGE - CDS.DWG

ENTRY ACCESS REGRADING

THE RESERVE AT CRIMSON RIDGE CLUSTER SUBD. PHASE 2

1250 NORTH 5200 EAST


EDEN, WEBER COUNTY, UTAH



GARDNER ENGINEERING

CIVIL • LAND PLANNING
MUNICIPAL • LAND SURVEYING

5150 SOUTH 375 EAST OGDEN, UT
OFFICE: 801.476.0202 FAX: 801.476.0066

C4

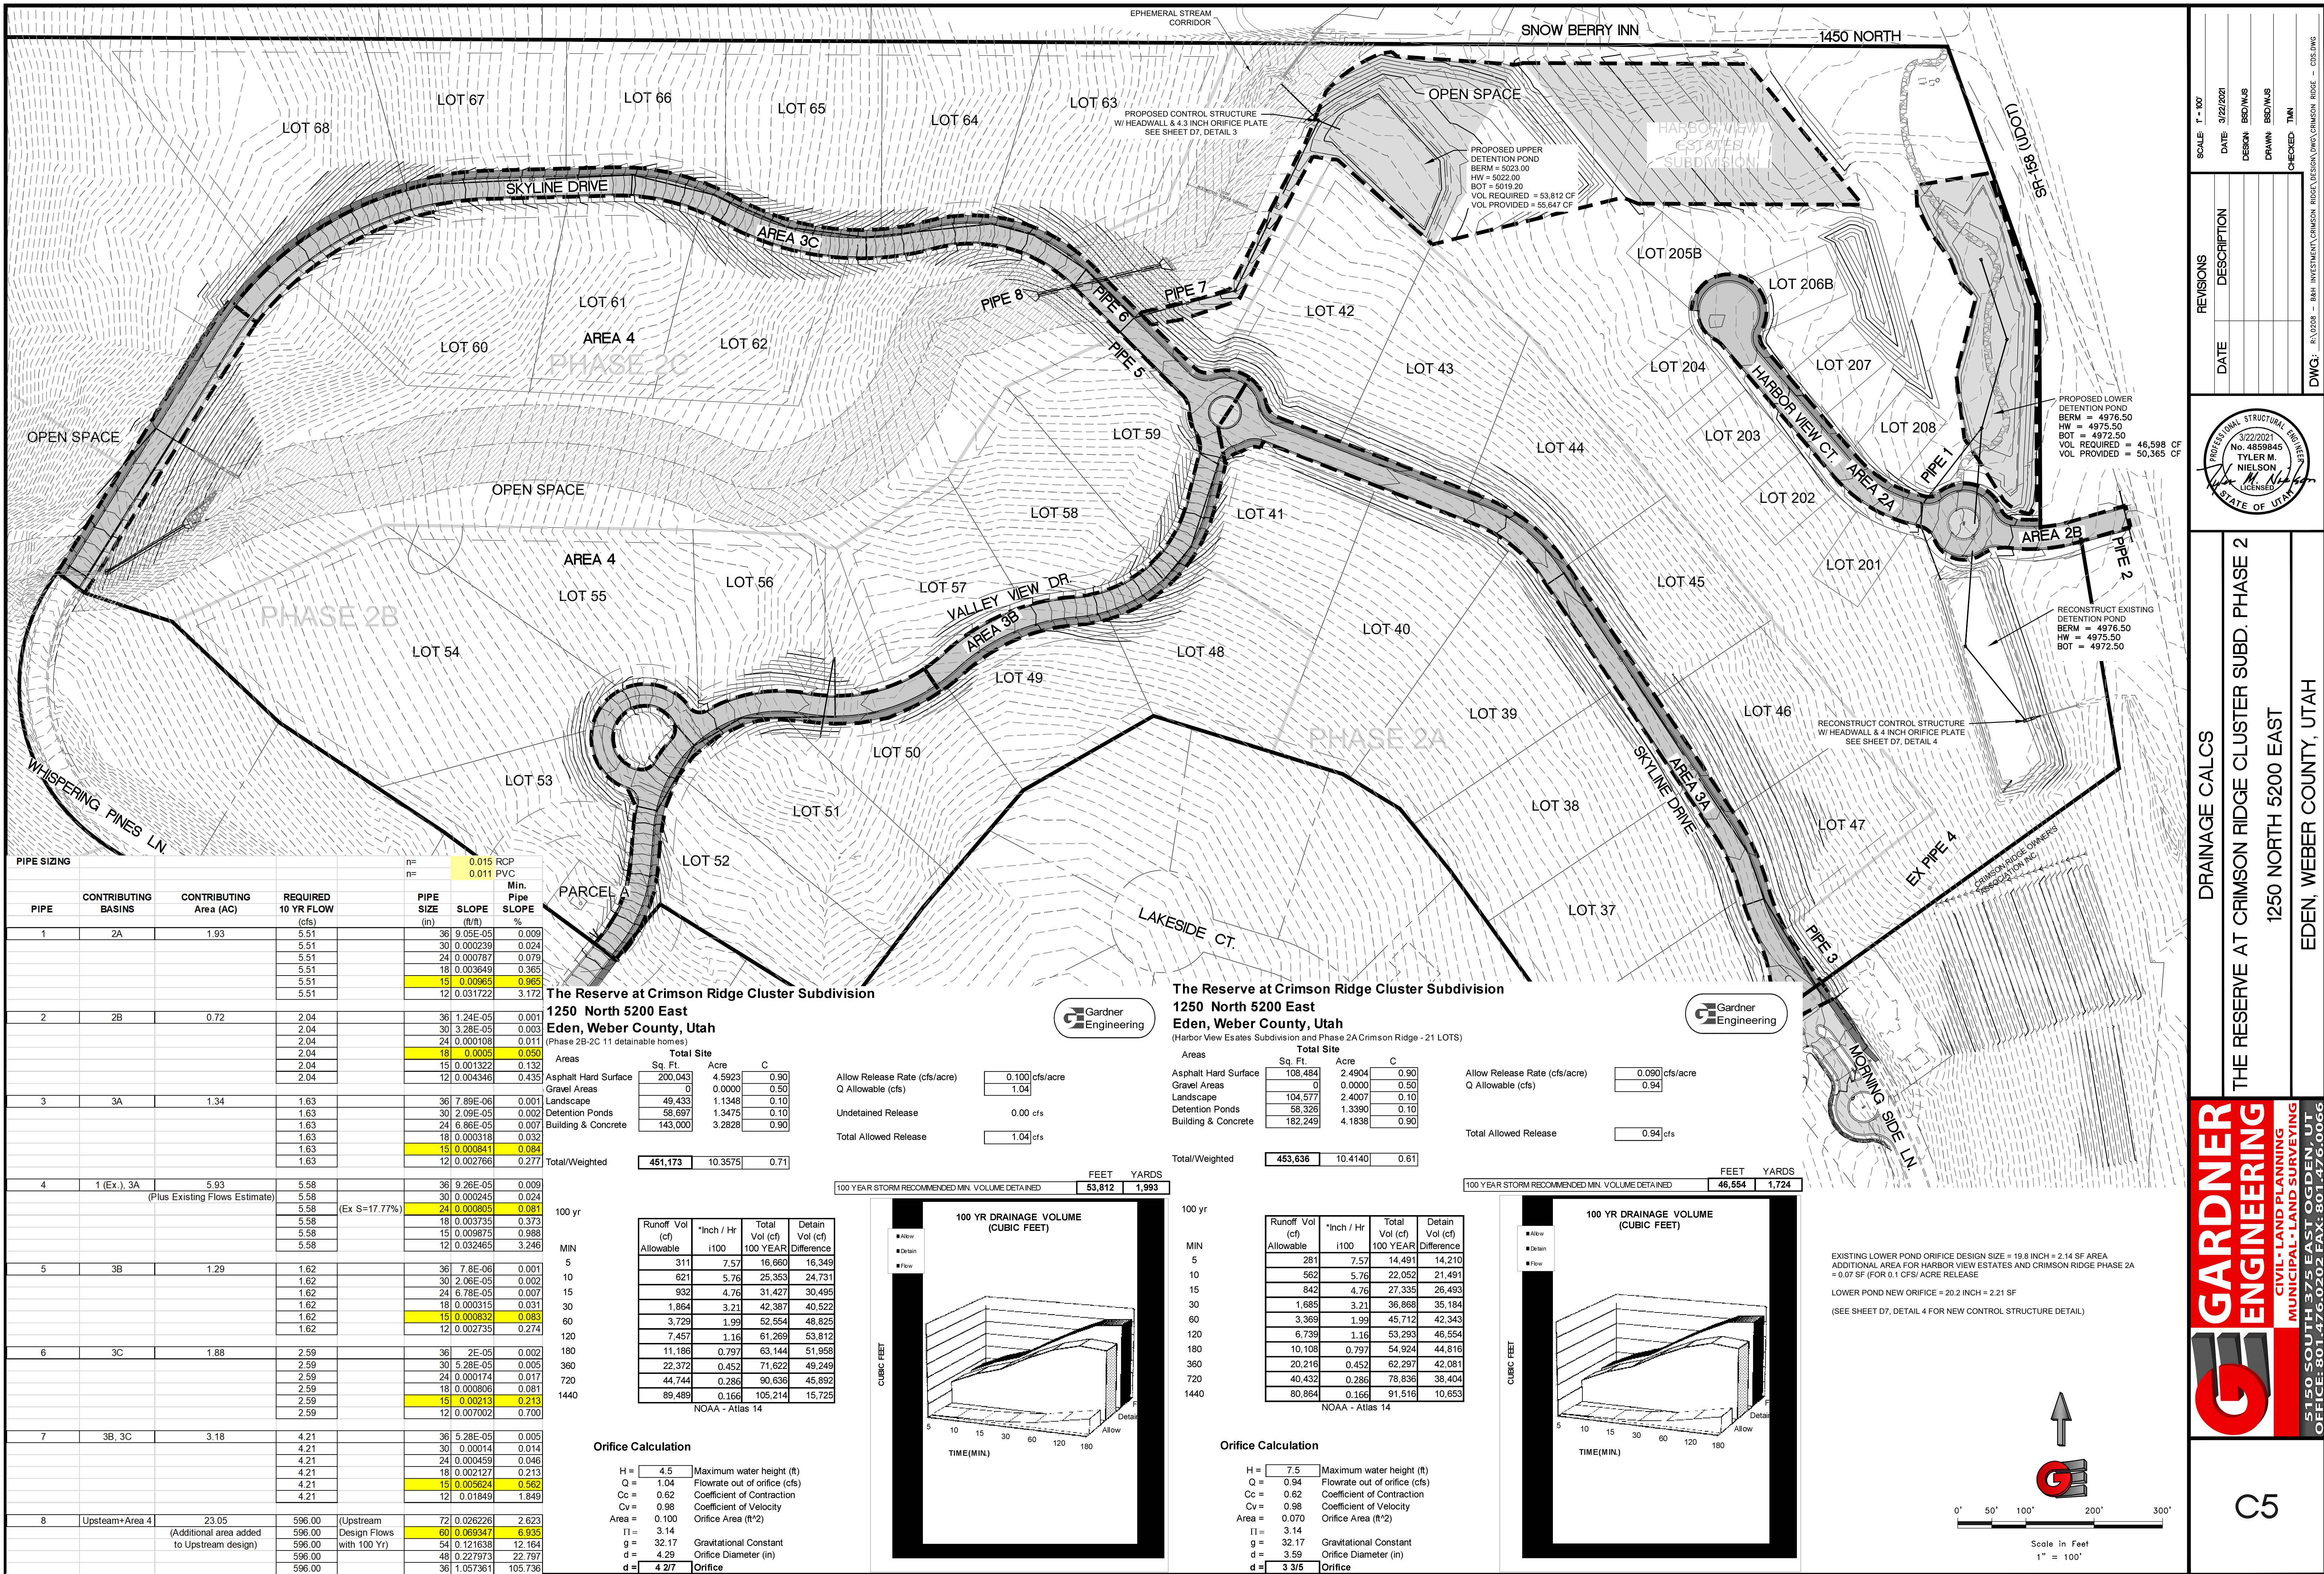

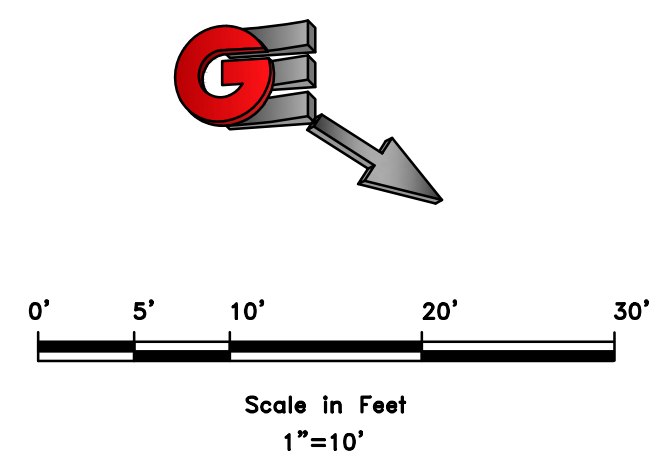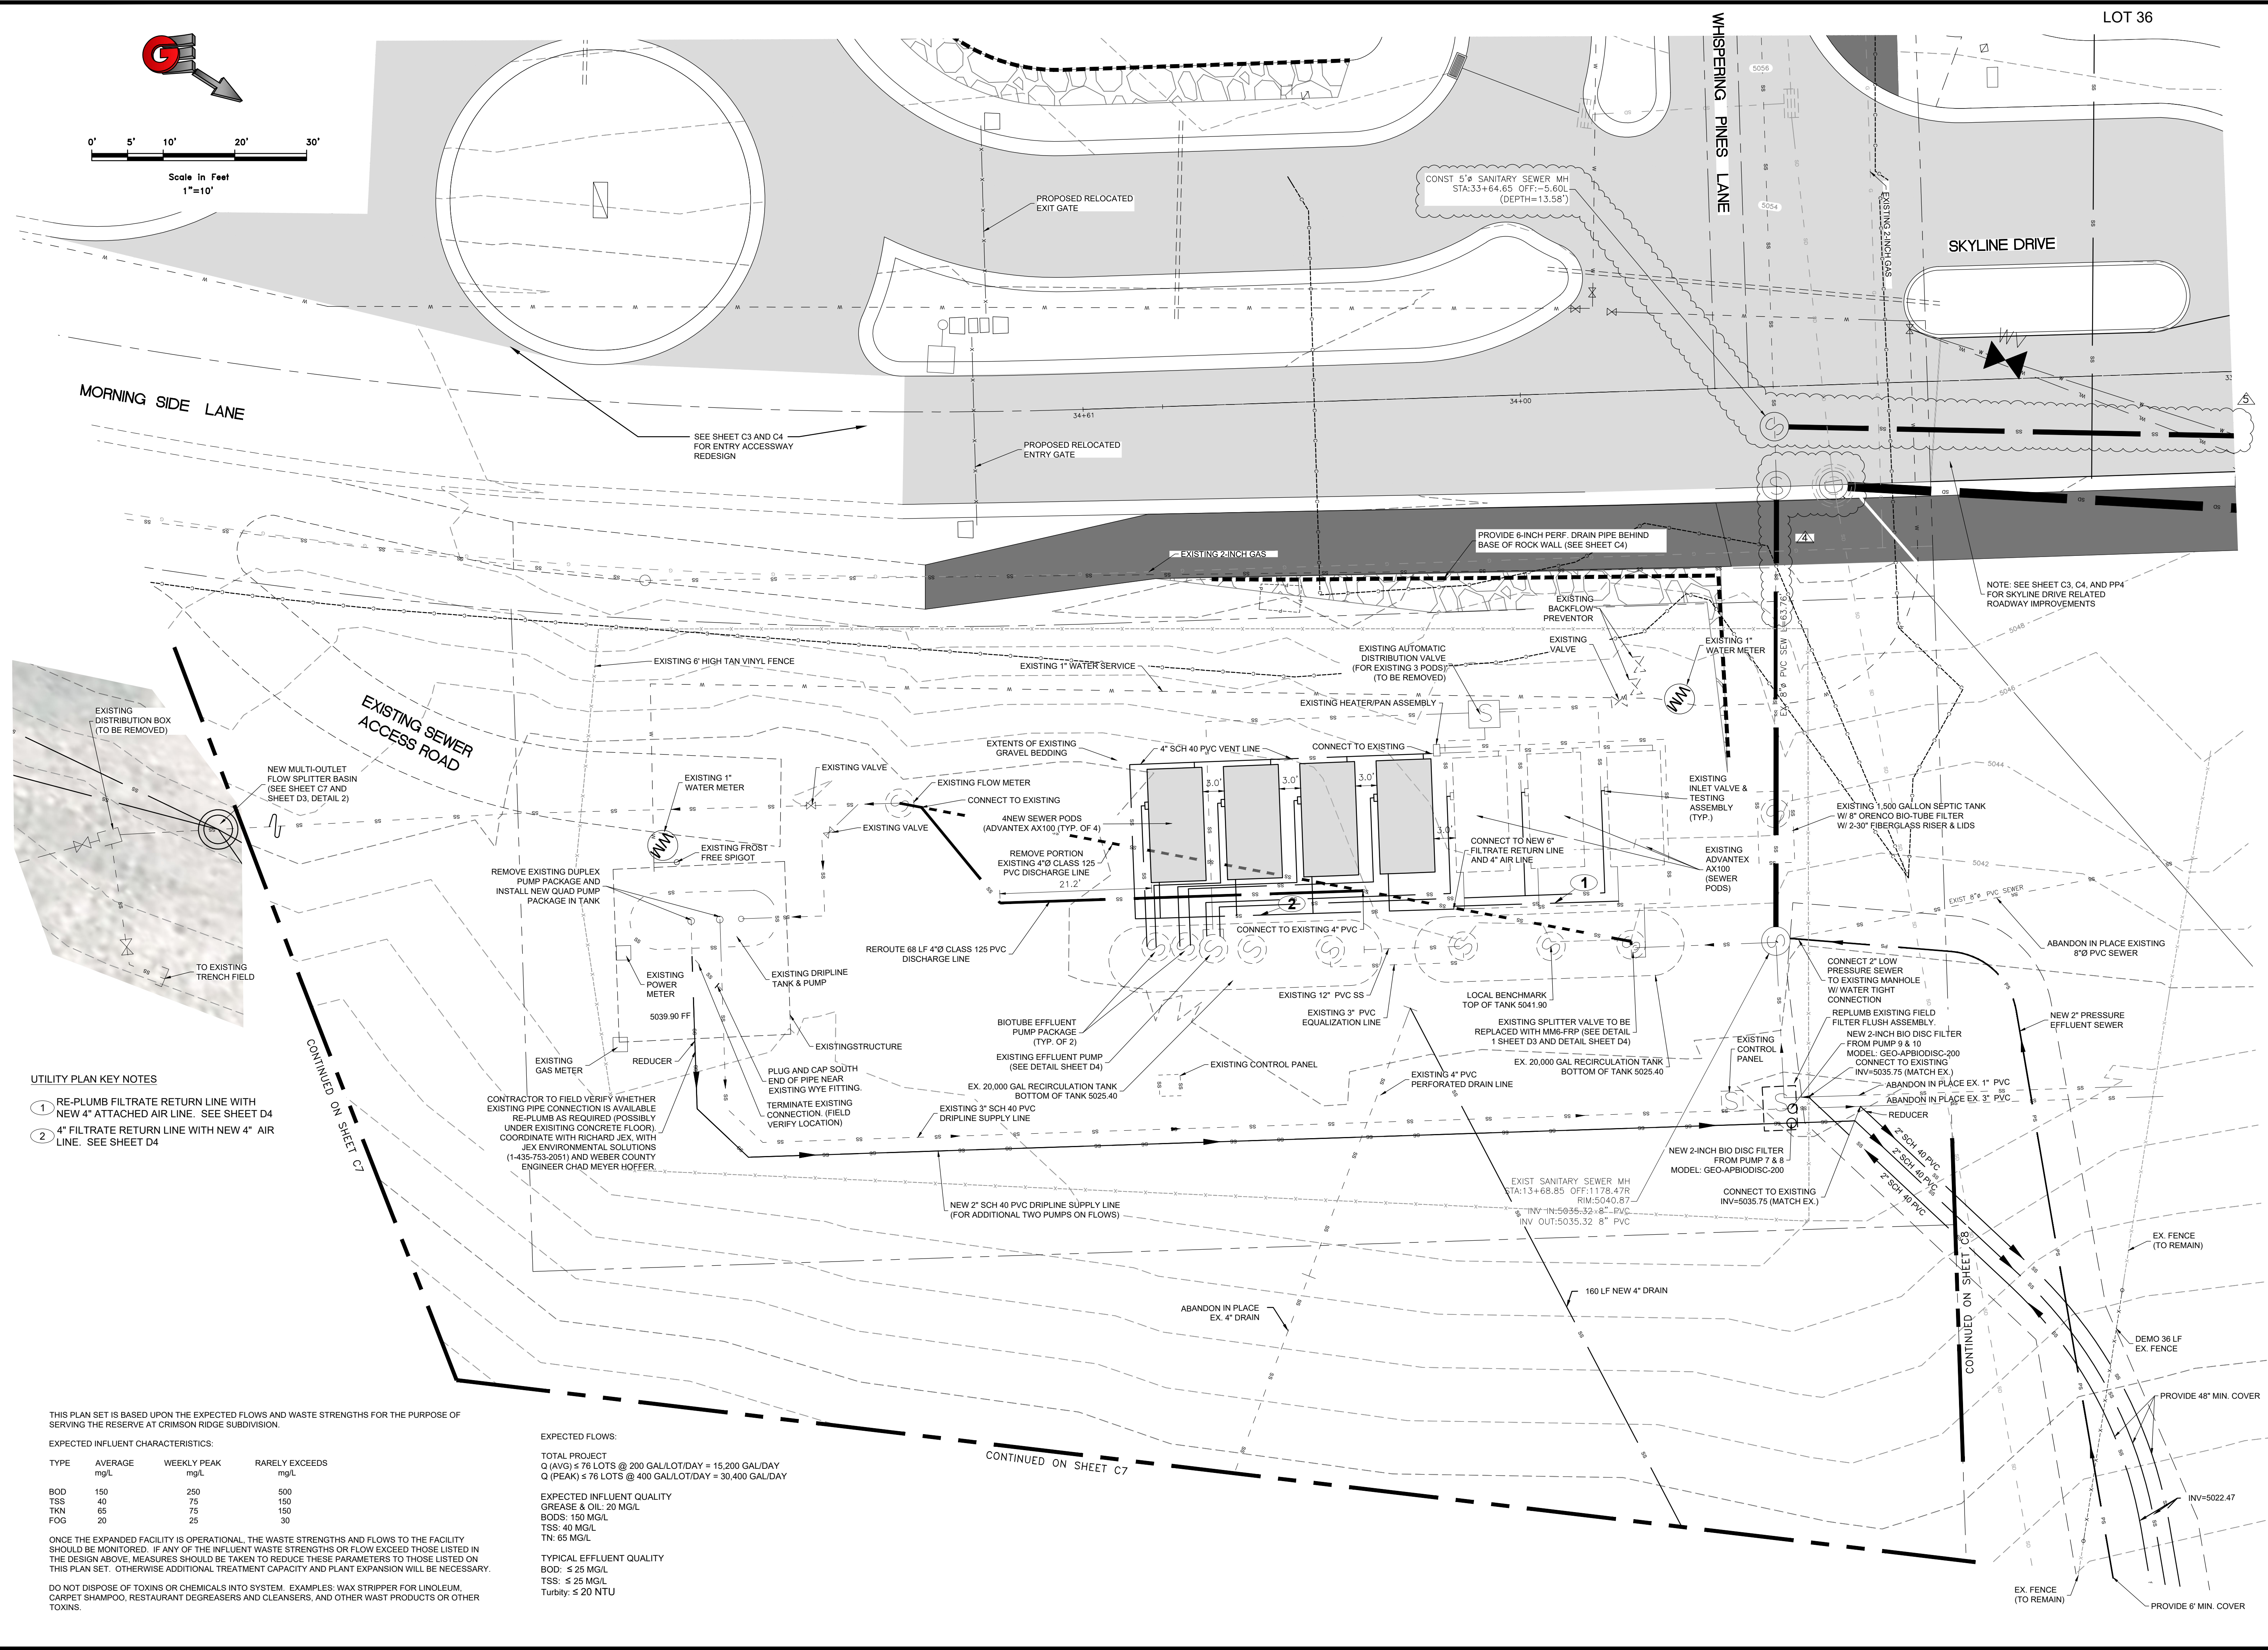

- UTILITY PLAN KEY NOTES
- 1 RE-PLUMB FILTRATE RETURN LINE WITH NEW 4" ATTACHED AIR LINE. SEE SHEET D4
 - 2 4" FILTRATE RETURN LINE WITH NEW 4" AIR LINE. SEE SHEET D4

THIS PLAN SET IS BASED UPON THE EXPECTED FLOWS AND WASTE STRENGTHS FOR THE PURPOSE OF SERVING THE RESERVE AT CRIMSON RIDGE SUBDIVISION.

EXPECTED INFLUENT CHARACTERISTICS:

TYPE	AVERAGE mg/L	WEEKLY PEAK mg/L	RARELY EXCEEDS mg/L
BOD	150	250	500
TSS	40	75	150
TKN	65	75	150
FOG	20	25	30

ONCE THE EXPANDED FACILITY IS OPERATIONAL, THE WASTE STRENGTHS AND FLOWS TO THE FACILITY SHOULD BE MONITORED. IF ANY OF THE INFLUENT WASTE STRENGTHS OR FLOW EXCEED THOSE LISTED IN THE DESIGN ABOVE, MEASURES SHOULD BE TAKEN TO REDUCE THESE PARAMETERS TO THOSE LISTED ON THIS PLAN SET. OTHERWISE ADDITIONAL TREATMENT CAPACITY AND PLANT EXPANSION WILL BE NECESSARY.

DO NOT DISPOSE OF TOXINS OR CHEMICALS INTO SYSTEM. EXAMPLES: WAX STRIPPER FOR LINOLEUM, CARPET SHAMPOO, RESTAURANT DEGREASERS AND CLEANSERS, AND OTHER WAST PRODUCTS OR OTHER TOXINS.

EXPECTED FLOWS:

TOTAL PROJECT
Q (AVG) ≤ 76 LOTS @ 200 GAL/LOT/DAY = 15,200 GAL/DAY
Q (PEAK) ≤ 76 LOTS @ 400 GAL/LOT/DAY = 30,400 GAL/DAY

EXPECTED INFLUENT QUALITY
GREASE & OIL: 20 MG/L
BODS: 150 MG/L
TSS: 40 MG/L
TN: 65 MG/L

TYPICAL EFFLUENT QUALITY
BOD: ≤ 25 MG/L
TSS: ≤ 25 MG/L
Turbidity: ≤ 20 NTU

REVISIONS

DATE	DESCRIPTION
4/5/13/21	SEWER UPDATES
5/5/26/21	SEWER UPDATES

SCALE: 1"=10'

DATE: 3/30/2021

DESIGN: BBD/MJS

DRAWN: BBD/MJS

CHECKED: TMN

DWG: EN2028 - BBAH INVESTMENT, CRIMSON RIDGE DESIGN, CRIMSON RIDGE - CDS.DWG

PROFESSIONAL SEAL

3/30/2021

No. 4859845

TYLER M. NIELSON

STATE OF UTAH

EFFLUENT TREATMENT FACILITY

THE RESERVE AT CRIMSON RIDGE CLUSTER SUBD. PHASE 2


1250 NORTH 5200 EAST

EDEN, WEBER COUNTY, UTAH

CIVIL • LAND PLANNING
ENGINEERING • LAND SURVEYING
MUNICIPAL • LAND SURVEYING

5150 SOUTH 375 EAST OGDEN, UT
OFFICE: 801.476.0202 FAX: 801.476.0066

C6

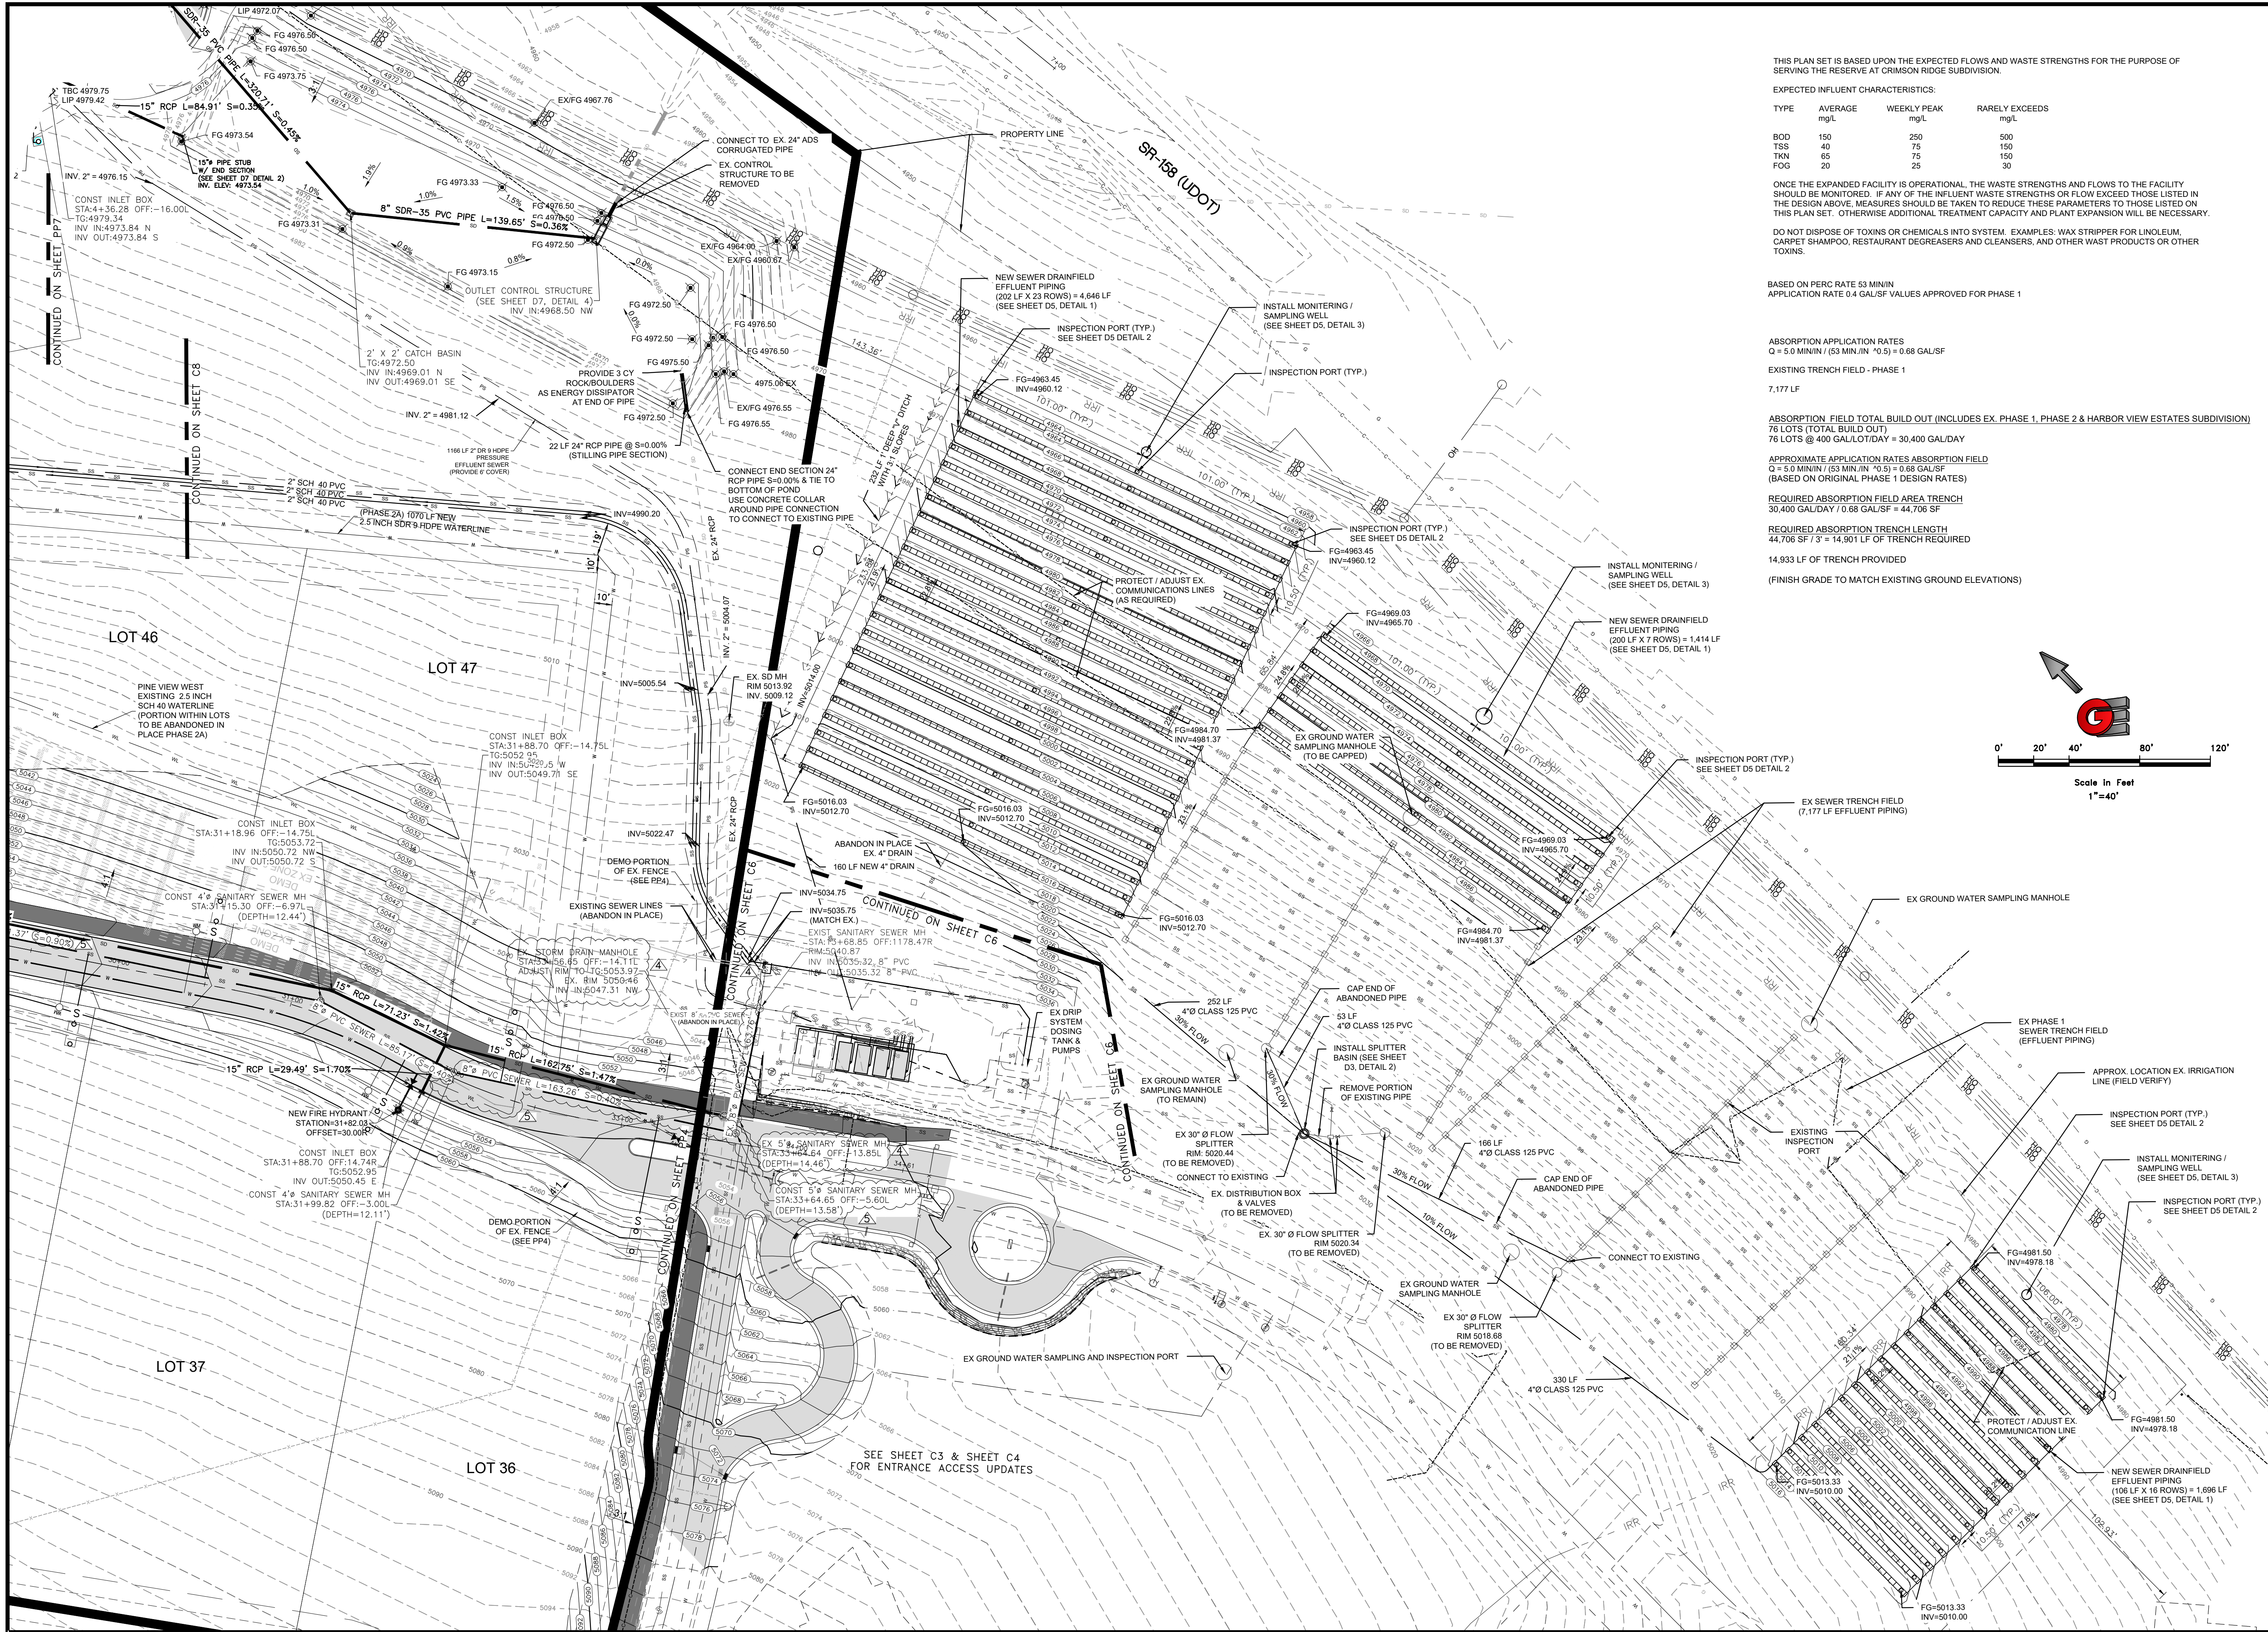

THIS PLAN SET IS BASED UPON THE EXPECTED FLOWS AND WASTE STRENGTHS FOR THE PURPOSE OF SERVING THE RESERVE AT CRIMSON RIDGE SUBDIVISION.

EXPECTED INFLUENT CHARACTERISTICS:

TYPE	AVERAGE mg/L	WEEKLY PEAK mg/L	RARELY EXCEEDS mg/L
BOD	150	250	500
TSS	40	75	150
TKN	65	75	150
FCG	20	25	30

ONCE THE EXPANDED FACILITY IS OPERATIONAL, THE WASTE STRENGTHS AND FLOWS TO THE FACILITY SHOULD BE MONITORED. IF ANY OF THE INFLUENT WASTE STRENGTHS OR FLOW EXCEED THOSE LISTED IN THE DESIGN ABOVE, MEASURES SHOULD BE TAKEN TO REDUCE THESE PARAMETERS TO THOSE LISTED ON THIS PLAN SET. OTHERWISE ADDITIONAL TREATMENT CAPACITY AND PLANT EXPANSION WILL BE NECESSARY.

DO NOT DISPOSE OF TOXINS OR CHEMICALS INTO SYSTEM. EXAMPLES: WAX STRIPPER FOR LINOLEUM, CARPET SHAMPOO, RESTAURANT DEGREASERS AND CLEANSERS, AND OTHER WAST PRODUCTS OR OTHER TOXINS.

BASED ON PERC RATE 53 MIN/IN
APPLICATION RATE 0.4 GAL/SF VALUES APPROVED FOR PHASE 1

ABSORPTION APPLICATION RATES
Q = 5.0 MIN/IN / (53 MIN/IN * 0.5) = 0.68 GAL/SF

EXISTING TRENCH FIELD - PHASE 1
7,177 LF

ABSORPTION FIELD TOTAL BUILD OUT (INCLUDES EX. PHASE 1, PHASE 2 & HARBOR VIEW ESTATES SUBDIVISION)
76 LOTS (TOTAL BUILD OUT)
76 LOTS @ 400 GAL/LOT/DAY = 30,400 GAL/DAY


APPROXIMATE APPLICATION RATES ABSORPTION FIELD
Q = 5.0 MIN/IN / (53 MIN/IN * 0.5) = 0.68 GAL/SF
(BASED ON ORIGINAL PHASE 1 DESIGN RATES)

REQUIRED ABSORPTION FIELD AREA TRENCH
30,400 GAL/DAY / 0.68 GAL/SF = 44,706 SF

REQUIRED ABSORPTION TRENCH LENGTH
44,706 SF / 3' = 14,901 LF OF TRENCH REQUIRED

14,933 LF OF TRENCH PROVIDED

(FINISH GRADE TO MATCH EXISTING GROUND ELEVATIONS)

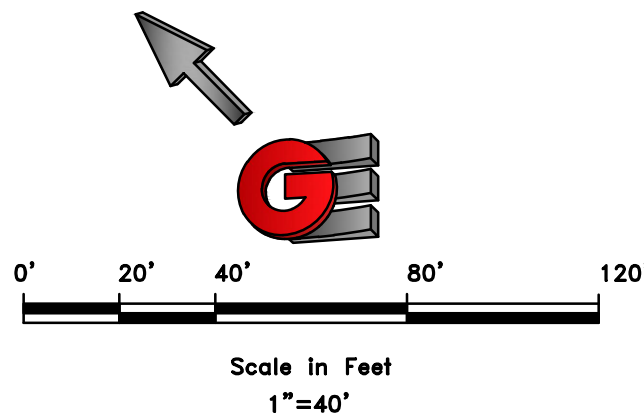

SCALE: 1"=40'

DATE: 3/30/2021

DESIGN: BBD/MS

DRAWN: BBD/MS

CHECKED: TMM

REVISIONS

DATE: 5/13/21

DESCRIPTION: SEWER UPDATES

DATE: 5/26/21

DESCRIPTION: SEWER UPDATES

PROFESSIONAL SEAL

3/30/2021

TYLER M. NIELSON

STATE OF UTAH

SEWER DRAIN FIELD EXPANSION

THE RESERVE AT CRIMSON RIDGE CLUSTER SUBD. PHASE 2

1250 NORTH 5200 EAST

EDEN, WEBER COUNTY, UTAH

GARDNER ENGINEERING

CIVIL-LAND PLANNING

MUNICIPAL-LAND SURVEYING

5150 SOUTH 375 EAST OGDEN, UT

OFFICE: 801-476-0202 FAX: 801-476-0066

C7

THIS PLAN SET IS BASED UPON THE EXPECTED FLOWS AND WASTE STRENGTHS FOR THE PURPOSE OF SERVING THE RESERVE AT CRIMSON RIDGE SUBDIVISION.

EXPECTED INFLUENT CHARACTERISTICS:

TYPE	AVERAGE mg/L	WEEKLY PEAK mg/L	RARELY EXCEEDS mg/L
BOD	150	250	500
TSS	40	75	150
TKN	65	75	150
FOG	20	25	30

ONCE THE EXPANDED FACILITY IS OPERATIONAL, THE WASTE STRENGTHS AND FLOWS TO THE FACILITY SHOULD BE MONITORED. IF ANY OF THE INFLUENT WASTE STRENGTHS OR FLOW EXCEED THOSE LISTED IN THE DESIGN ABOVE, MEASURES SHOULD BE TAKEN TO REDUCE THESE PARAMETERS TO THOSE LISTED ON THIS PLAN SET. OTHERWISE, ADDITIONAL TREATMENT CAPACITY AND PLANT EXPANSION WILL BE NECESSARY.

DO NOT DISPOSE OF TOXINS OR CHEMICALS INTO SYSTEM. EXAMPLES: WAX STRIPPER FOR LINOLEUM, CARPET SHAMPOO, RESTAURANT DEGREASERS AND CLEANSERS, AND OTHER WAST PRODUCTS OR OTHER TOXINS.

DRIP SYSTEM DESIGN

- PERCOLATION RATE = 21.8 MIN/INCH
- ALLOWED APPLICATION RATE = 0.45 GAL/SF/DAY
- TOTAL FLOW TO BE DISPERSED
- 76 LOTS @ 400 GAL/LOT/DAY = 30,400 GAL/DAY
- REQUIRED DRIP SYSTEM AREA
(30,400 GAL/DAY) / (0.45 GAL/SF/DAY) = 67,556 SF
67,556 SF / 2 = 33,778 LF OF DRIP TUBING
8 ZONES (33,778/8) = 4,222 LF / ZONE
- EMITTER COVERS 4 SF (4 SF) / (0.45 GAL/SF/DAY) = 1.8 GAL / DAY (PER EMITTER)
- EMITTER SUPPLIES 0.53 GAL/HR (PER EMITTER)
- TOTAL TIME TO BE APPLIED EACH DAY
(1.8 GAL/DAY) / (0.53 GAL/HR) = 3.4 HR/DAY = 204 MIN/DAY
- RUN TIME RANGE 5 MINUTE/DOSE CYCLE TO 10 MINUTE/DOSE CYCLE

DOSING REQUIREMENTS

- 21 CYCLES/DAY/ZONE
- 210 MIN/DAY/21 CYCLES/DAY/ZONE = 10 MINUTES/CYCLE ZONE AREA

ZONE AREAS

- 8 ZONES
- TOTAL REQUIRED DRIP SYSTEM AREA = 67,556 SF / 8 ZONES = 8,445 SF / ZONE
(8,445 SF / ZONE) / (0.45 GAL/DAY/SF) = 3,810 GPD / ZONE
- (3,810 GPD/ZONE) / (21 CYCLES/DAY) = 181 GAL/CYCLE
- (181 GAL/CYCLE) / (10 MINUTE/CYCLE) = 18 GAL / MINUTE
- DESIGNED 18 ROWS PER ZONE WITH 286 LF PER ROW FOR A TOTAL OF 4,256 LF

OPERATING FLOW RATE PER ZONE = 18 GAL/MINUTE
FLOW RATE PER ZONE FLUSHING AT 0.5 FEET/SEC = 35 GAL/MINUTE

FLOW RATE PER ZONE RETURNING DURING A FLUSH CYCLE = 35 GAL/MINUTE - 18 GAL/MINUTE = 17 GAL/MINUTE

ADDITIONAL NOTES:

- PRESSURE COMPENSATING TUBING
- WASTEFLOW DRIPLINE 0.53 GAL/HOUR EMITTER
- INSTALLED AT 2' SPACED INCREMENTS (TYP.)

PUMP REQUIREMENTS

DRIP IRRIGATION SYSTEM
DOSING TANK

HEAD
ELEVATION HEAD 5018-5024.50 (PUMP) = 6.5'
FRICTION LOSS IN 3" PVC SCH 40 @ 40 GAL/MIN
(0.2" * 1888/100) = 3.8'

FITTINGS (EQUIVALENT PIPE LENGTH)
4 - 45" = 4*4.0' = 16 LF
1 - 90" = 1*12.0' = 12 LF
VALVE = 11.9 LF

TOTAL = 39.9' 0.2/100 = 0.08

PRESSURE @ END OF PIPE (20PSI) = 20'2.31=46 FEET

TOTAL HEAD = 43 FEET

(EXISTING PUMP DESIGNED FOR 96 FEET HEAD)


PUMP CYCLE

ZONE 1 PUMP ON 10 MINUTES
PUMP OFF 3 MINUTES 20 SECONDS
ZONE 2 PUMP ON 10 MINUTES
PUMP OFF 3 MINUTES 20 SECONDS
ZONE 3 PUMP ON 10 MINUTES
PUMP OFF 3 MINUTES 20 SECONDS
ZONE 4 PUMP ON 10 MINUTES
PUMP OFF 3 MINUTES 20 SECONDS
ZONE 5 PUMP ON 10 MINUTES
PUMP OFF 3 MINUTES 20 SECONDS
ZONE 6 PUMP ON 10 MINUTES
PUMP OFF 3 MINUTES 20 SECONDS
ZONE 7 PUMP ON 10 MINUTES
PUMP OFF 3 MINUTES 20 SECONDS
ZONE 8 PUMP ON 10 MINUTES
PUMP OFF 3 MINUTES 20 SECONDS

REPEAT CYCLE

(TOTAL RUN TIME / CYCLE = 80 MINUTES)
(TOTAL OFF TIME / CYCLE = 26 MINUTES 40 SECONDS)


(EXISTING AUTOMATIC FLUSH SYSTEM FOR EVERY 100
CYCLES AT END OF EVERY CYCLE FLUSH GEOFLOW SPINCLEAN
FILTER FOR 10 SECONDS)

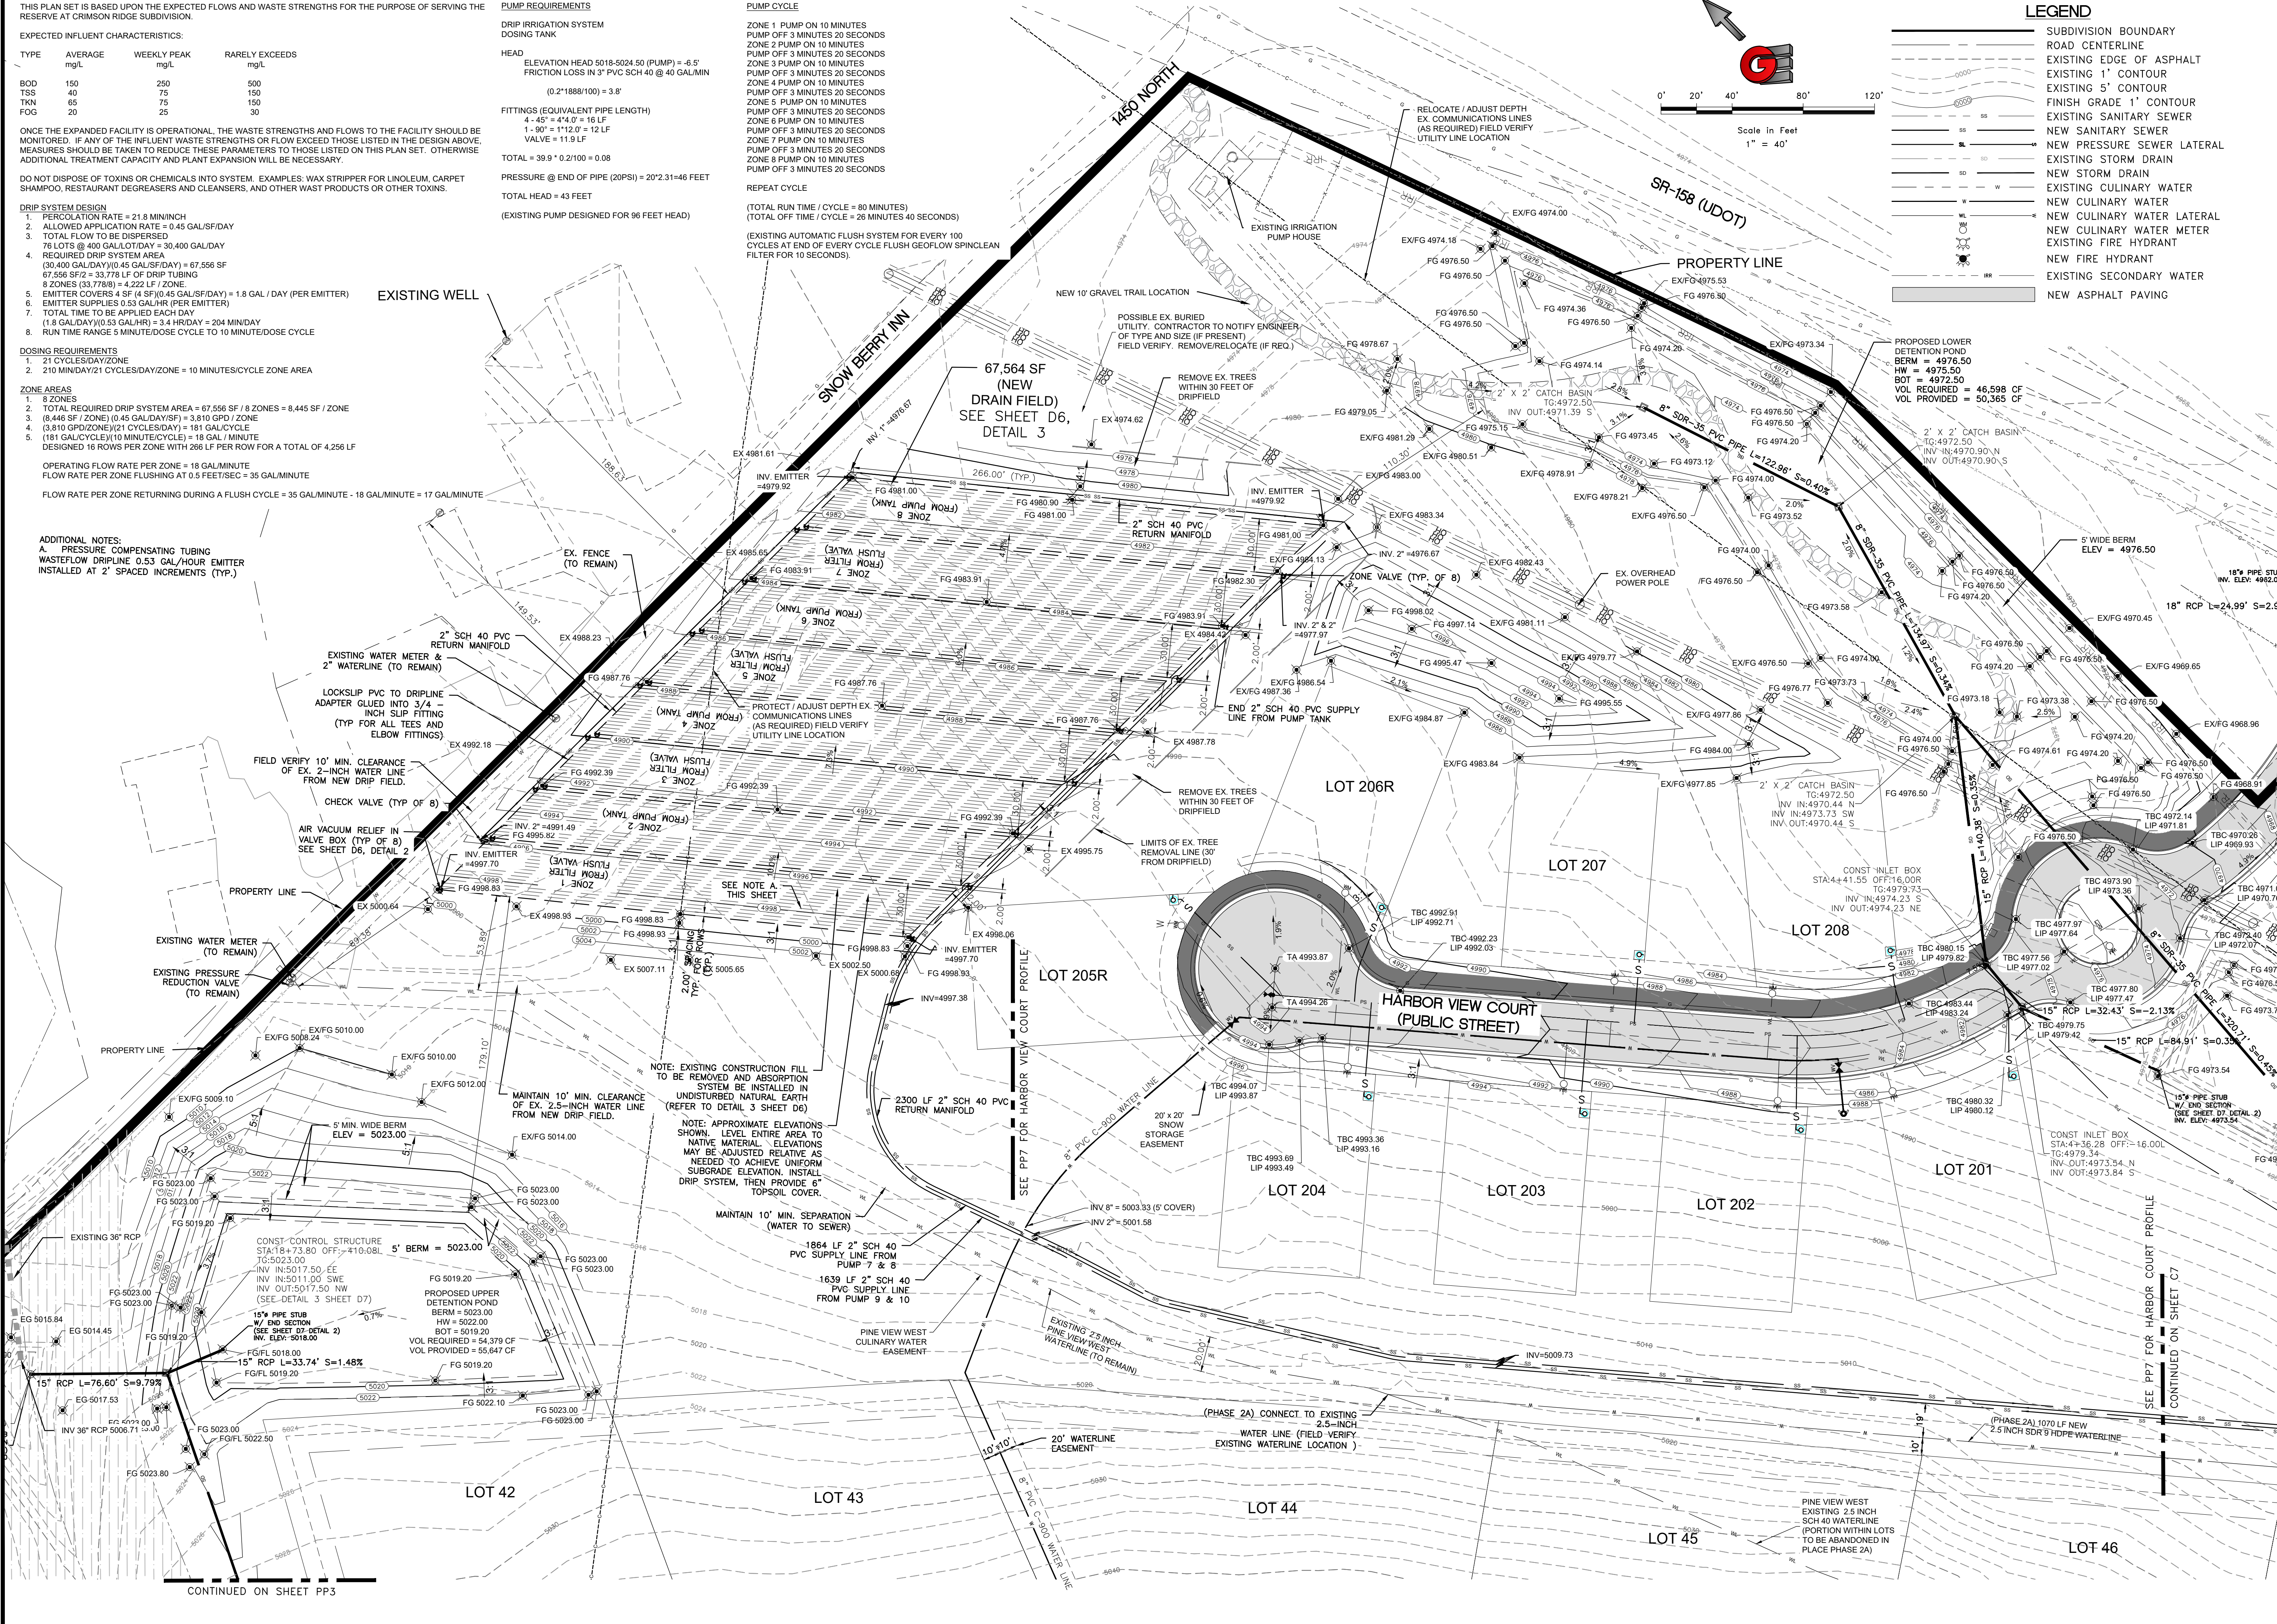

LEGEND

- SUBDIVISION BOUNDARY
- ROAD CENTERLINE
- EXISTING EDGE OF ASPHALT
- EXISTING 1' CONTOUR
- EXISTING 5' CONTOUR
- EXISTING SANITARY SEWER
- NEW SANITARY SEWER
- NEW PRESSURE SEWER LATERAL
- EXISTING STORM DRAIN
- NEW STORM DRAIN
- EXISTING CULINARY WATER
- NEW CULINARY WATER
- NEW CULINARY WATER LATERAL
- NEW CULINARY WATER METER
- EXISTING FIRE HYDRANT
- NEW FIRE HYDRANT
- EXISTING SECONDARY WATER
- NEW ASPHALT PAVING

REVISIONS	DATE	DESCRIPTION
1	3/30/2021	DATE
2	3/30/2021	DATE
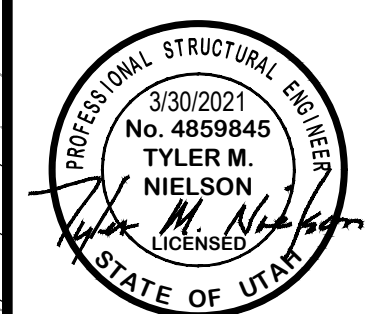


DRIP SYSTEM + DETENTION PONDS
THE RESERVE AT CRIMSON RIDGE CLUSTER SUBD. PHASE 2
1250 NORTH 5200 EAST
EDEN, WEBER COUNTY, UTAH



EROSION CONTROL NOTES:

1. SANDBAGS WILL BE PLACED AT DISCHARGE LOCATIONS TO CONTAIN AND DIVERT STORM WATER THROUGH THE INLET PROTECTION.
2. AN EARTHEN BERM 6" HIGH WILL BE CONSTRUCTED TO CONTAIN THE STORM WATER AND DIVERT IT TO DISCHARGE AREAS.
3. STORM WATER WILL BE DISCHARGED INTO AN EXISTING DRAINAGE SYSTEM. EXISTING LINES SHALL BE INSPECTED PRIOR TO CERTIFICATE OF OCCUPANCY AND CLEANED IF NECESSARY.
4. THE STORM WATER POLLUTION PREVENTION PLAN SHALL CONFORM TO ALL STATE DIVISION OF ENVIRONMENTAL PROTECTION REGULATIONS.

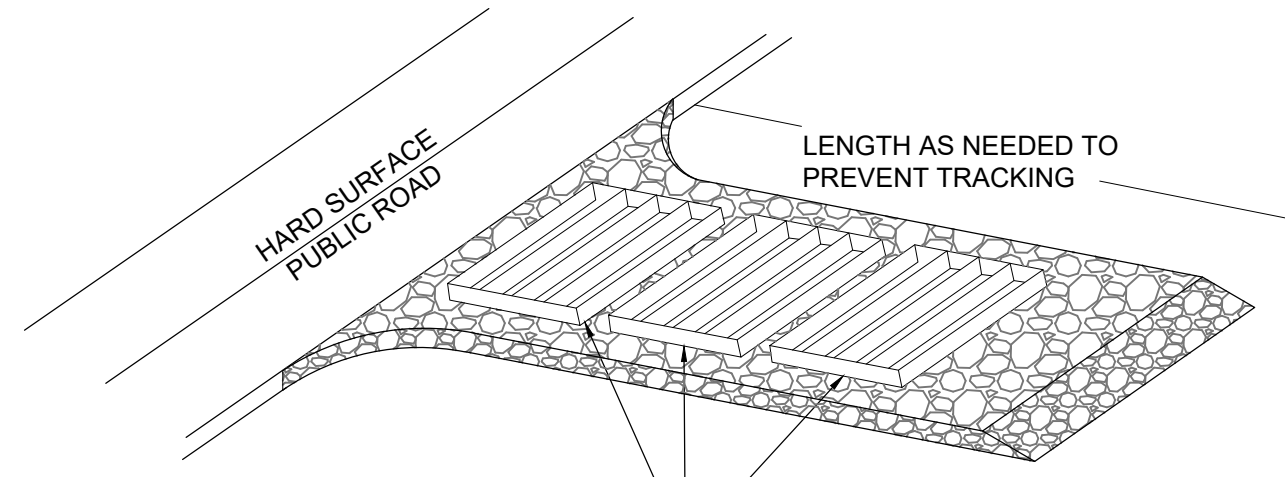

A SERIES OF STEEL PLATES (3 OR MORE) WITH RUMBLE STRIPS OR MIN. 3" COARSE AGGREGATE.

ENTRANCE STABILIZATION NOTES:


1. SEDIMENTS AND OTHER MATERIALS SHALL NOT BE TRACKED FROM THE SITE BY VEHICLE TRAFFIC. THE CONSTRUCTION ENTRANCE ROADWAYS SHALL BE STABILIZED SO AS TO PREVENT SEDIMENTS FROM BEING DEPOSITED INTO THE STORM DRAIN SYSTEMS. DEPOSITIONS MUST BE SWEEPED UP IMMEDIATELY AND MAY NOT BE WASHED DOWN BY RAIN OR OTHER MEANS INTO THE STORM DRAIN SYSTEM.
2. STABILIZED CONSTRUCTION ENTRANCE SHALL BE:
 - a. LOCATED AT ANY POINT WHERE TRAFFIC WILL BE ENTERING OR LEAVING A CONSTRUCTION SITE TO OR FROM A PUBLIC RIGHT-OF-WAY, STREET, ALLEY AND SIDEWALK OR PARKING AREA.
 - b. A SERIES OF STEEL PLATES WITH "RUMBLE STRIPS", AND/OR MIN. 3" COARSE AGGREGATE WITH LENGTH, WIDTH AND THICKNESS AS NEEDED TO ADEQUATELY PREVENT ANY TRACKING ONTO PAVED SURFACES.
3. ADDING A WASH RACK WITH A SEDIMENT TRAP LARGE ENOUGH TO COLLECT ALL WASH WATER CAN GREATLY IMPROVE EFFICIENCY.
4. ALL VEHICLES ACCESSING THE CONSTRUCTION SITE SHALL UTILIZE THE STABILIZED CONSTRUCTION ENTRANCE SITES.

STREET MAINTENANCE NOTES:

1. REMOVE ALL SEDIMENT DEPOSITED ON PAVED ROADWAYS IMMEDIATELY.
2. SWEEP PAVED AREAS THAT RECEIVE CONSTRUCTION TRAFFIC WHENEVER SEDIMENT BECOMES VISIBLE.
3. PAVEMENT WASHING WITH WATER IS PROHIBITED IF IT RESULTS IN A DISCHARGE TO THE STORM DRAIN SYSTEM.


NOTE:

CONTRACTOR SHALL COMPLETE AND SUBMIT A STATE NOTICE OF INTENT (NOI) AND A STORM WATER POLLUTION PREVENTION PLAN BOOKLET

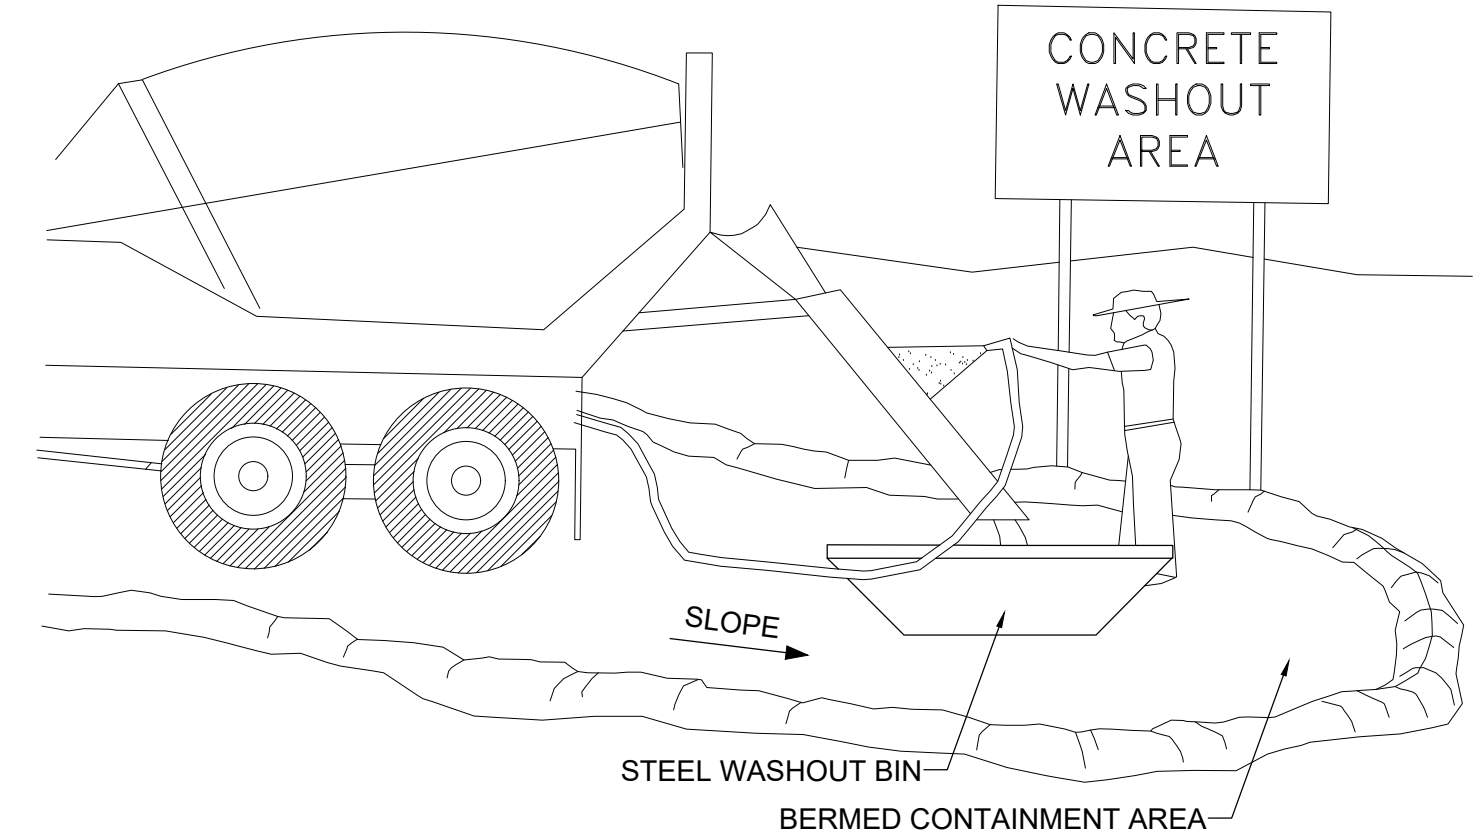


NOTES:


1. EXCESS AND WASTE CONCRETE SHALL BE DISPOSED OF OFF SITE OR AT DESIGNATED AREAS ONLY.
2. EXCESS AND WASTE CONCRETE SHALL NOT BE WASHED INTO THE STREET OR INTO A DRAINAGE SYSTEM.
3. FOR WASHOUT OF CONCRETE AND MORTAR PRODUCTS ONSITE, A DESIGNATED CONTAINMENT FACILITY OF SUFFICIENT CAPACITY TO RETAIN LIQUID AND SOLID WASTE SHALL BE PROVIDED.
4. ONSITE CONCRETE WASHOUT CONTAINMENT FACILITY SHALL BE A STEEL BIN OR APPROVED ALTERNATE.
5. SLURRY FROM CONCRETE AND ASPHALT SAW CUTTING SHALL BE VACUUMED OR CONTAINED, DRIED, PICKED UP AND DISPOSED OF PROPERLY.

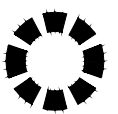

INLET PROTECTION
(EITHER OPTION)

 


SILT FENCE

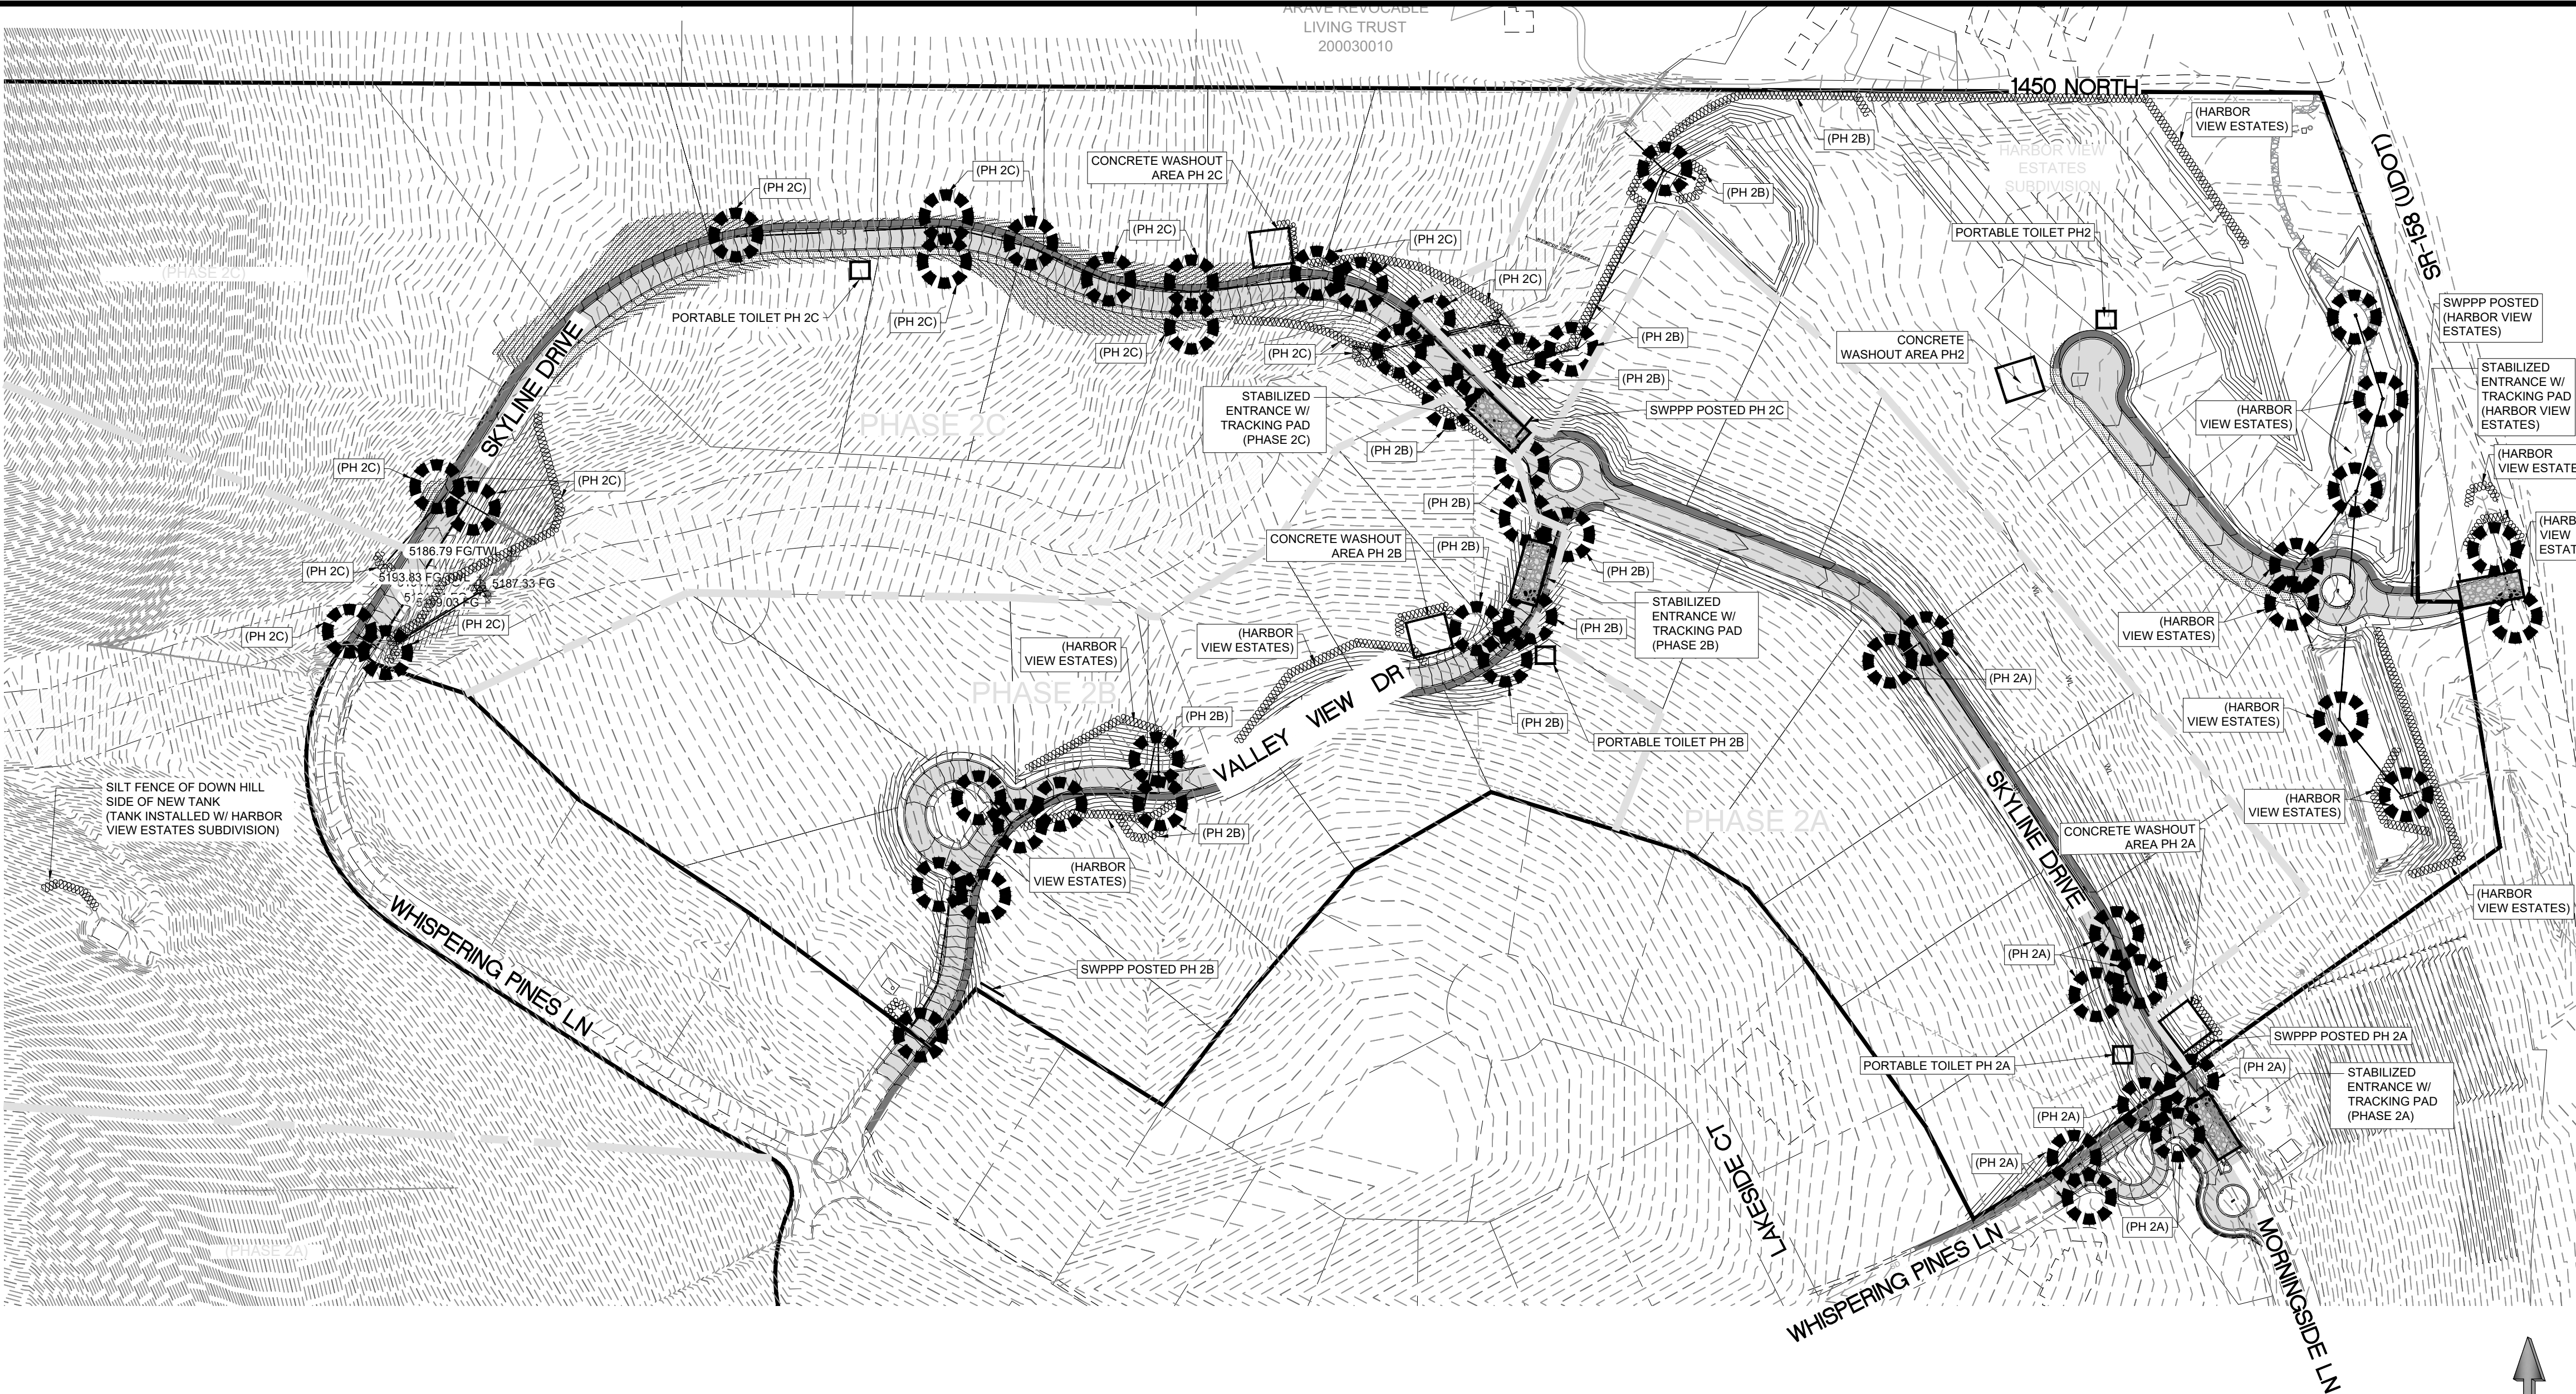


INSTALLATION NOTES

1. PLACEMENT: PLACE CG TIGHTLY AGAINST CURB OPENING AND COVER ENTIRE GRATE. CG SHOULD EXTEND AT LEAST 2 INCHES PAST GRATE TOWARDS STREET.
2. OVERLAP FOR LONG OPENINGS: OVERLAP CG UNITS AT LONGER OPENINGS.
3. ANCHOR: ANCHOR CG SO THAT WATER CANNOT FLOW BEHIND IT.
4. ALTERNATE ANCHOR METHODS: A) INSTALL GRAVEL BAGS AT EACH SIDE OF CG - HALF-ON AND HALF-OFF THE EDGES. USE HALF-FILLED GRAVEL BAGS (15 OR 20 LBS). ROUND ROCK IS RECOMMENDED. OR B) ATTACH WITH 16 GAUGE TIE-WIRE. CUT WIRE TO 18" LENGTH. AT EACH CORNER OF CG, FEED ONE END OF WIRE DOWN THROUGH CG, AROUND GRATE BAR, AND BACK UP THRU CG, ABOVE GROUND, TWIST WIRES SEVERAL TIMES, CUT-OFF EXCESS. OR C) FASTEN WITH CONCRETE ANCHORS/NAILS AT THE OUTSIDE EDGES OF CG.

ANCHOR ALTERNATIVES:
SEE NOTES

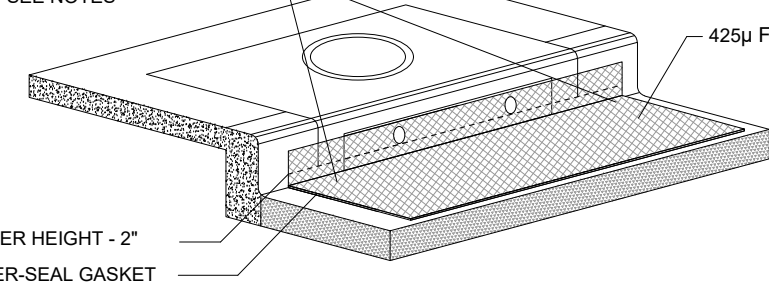


ERTEC® Combo Guard™
Protected drainage inlet

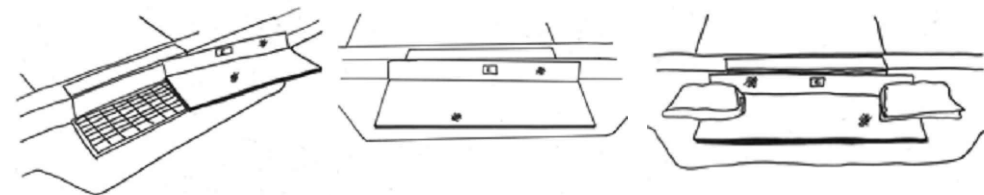

Scale: NTS


1A INLET PROTECTION - OPTION 1

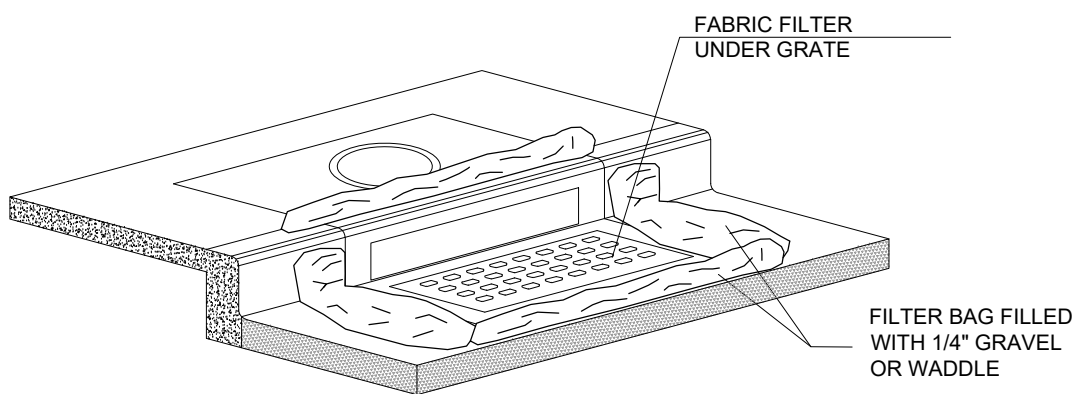

Scale: NTS

1B INLET PROTECTION - OPTION 2

2 SILT FENCE

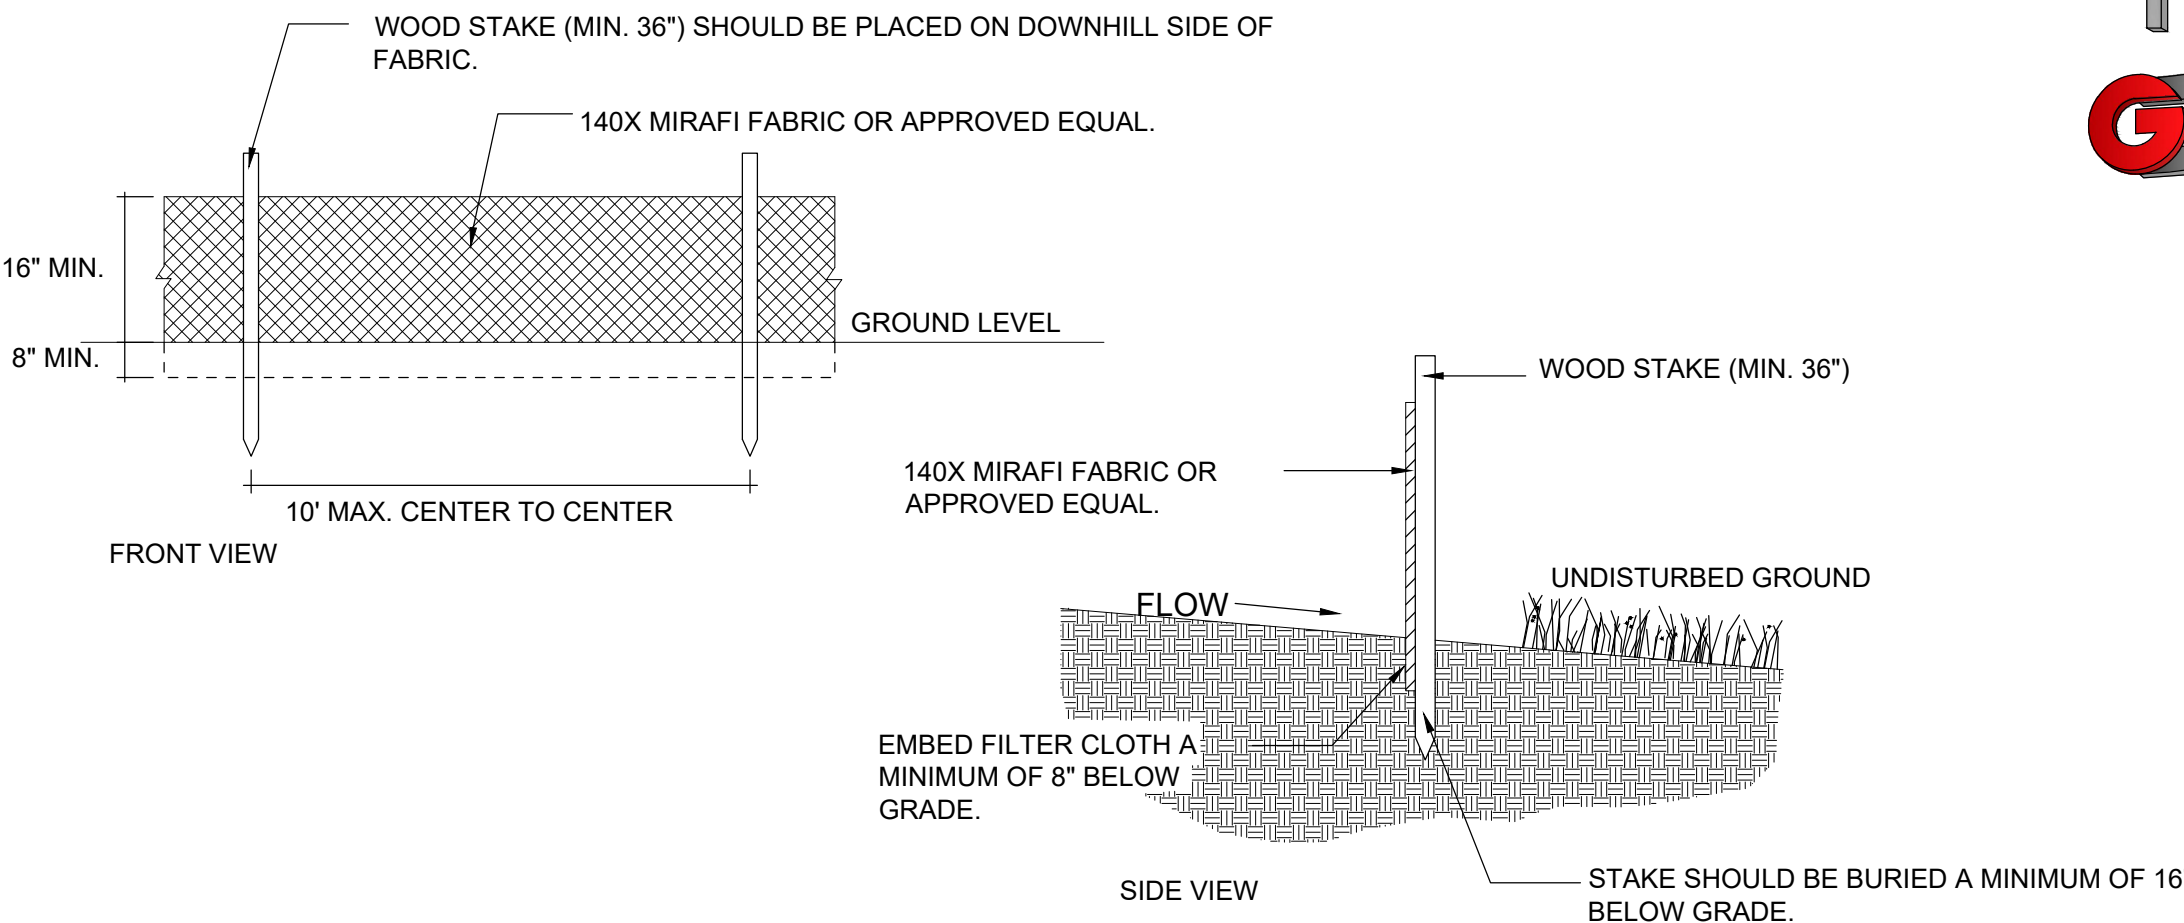


Scale: NTS


DEVELOPERS:

STEVE FENTON
6130 E. LAST CAMP CIR.
SLC, UT 84108
801-535-4055

KEVIN DEPPE
110 W. 1700 N.
CENTERVILLE, UT 84014
801-535-4032

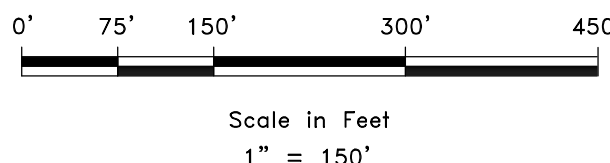

REVISIONS	DESCRIPTION
DATE	

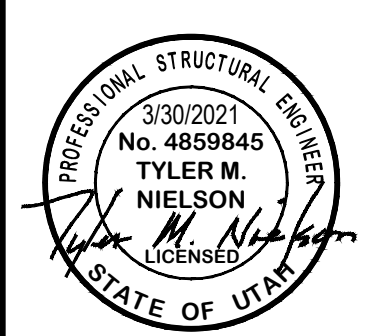


SWPPP	THE RESERVE AT CRIMSON RIDGE CLUSTER SUBD. PHASE 2
	1250 NORTH 5200 EAST
	EDEN, WEBER COUNTY, UTAH



C9

OPEN SPACE PRESERVATION PLAN

THE RESERVE AT CRIMSON RIDGE CLUSTER SUBD. - PHASE 2A, 2B, 2C + HARBOR VIEW ESTATES SUBDIVISION

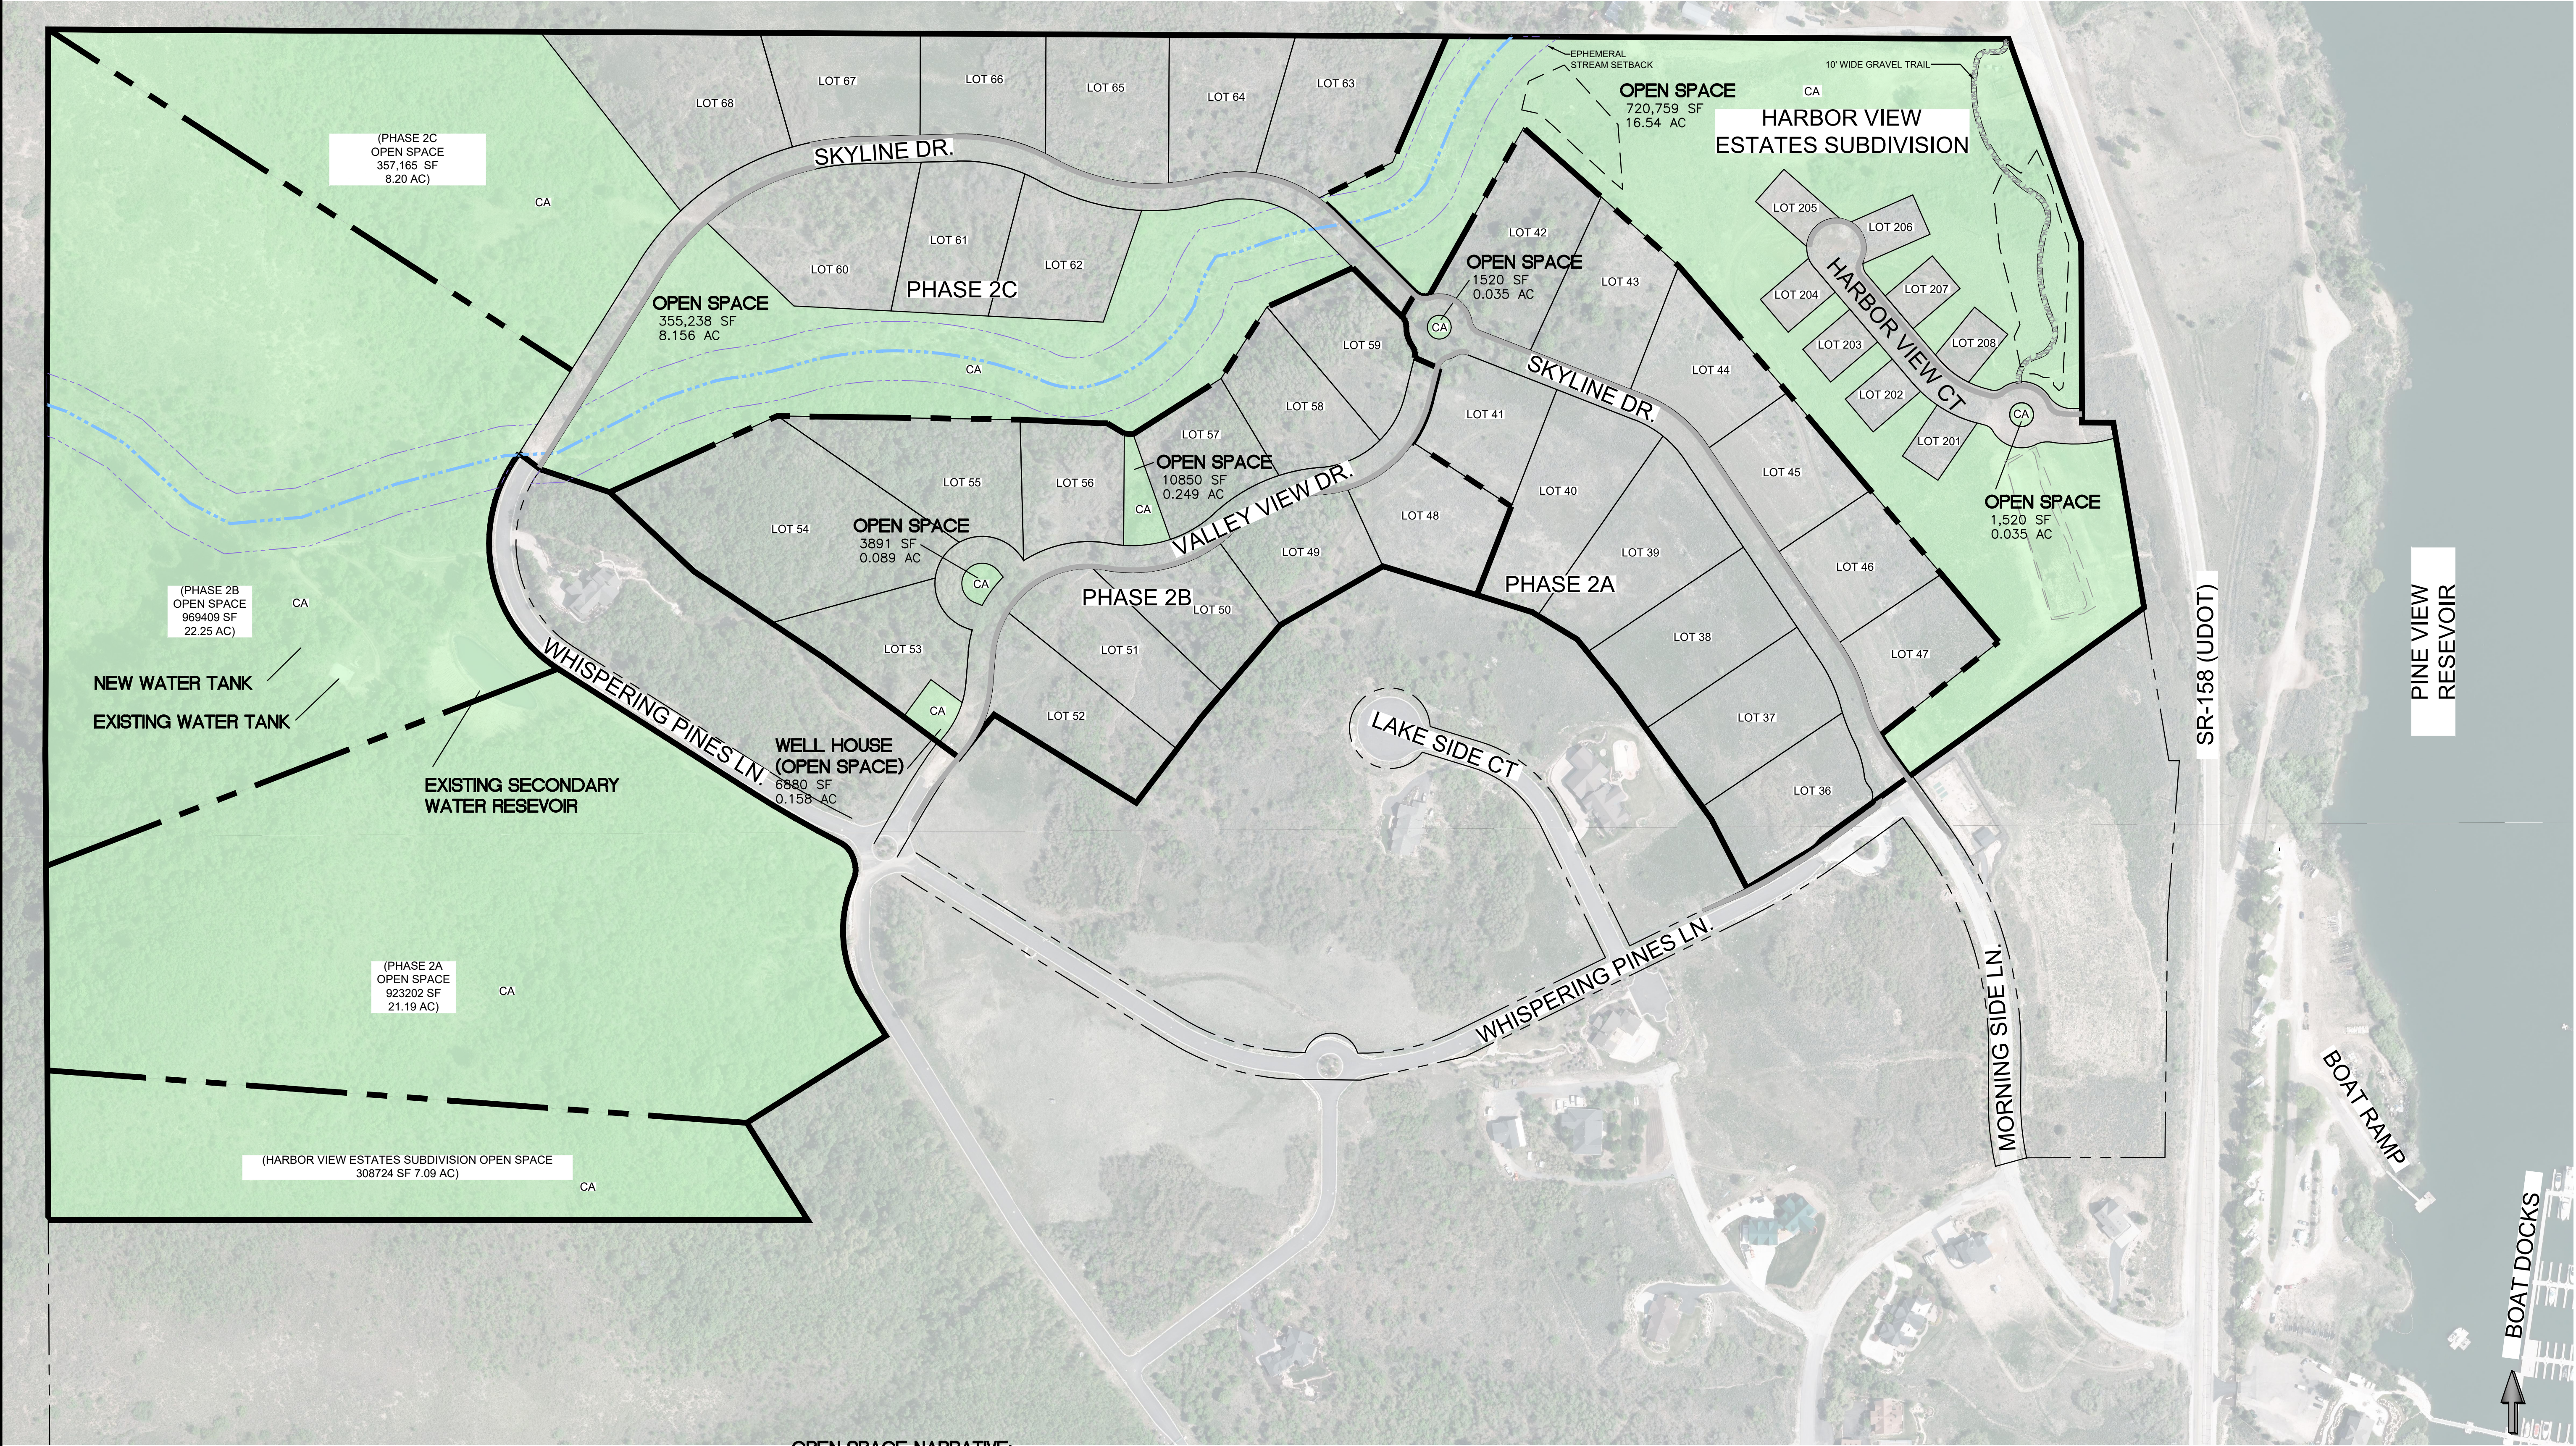

OPEN SPACE NARRATIVE:

1. ALL OPEN SPACE AREAS TO BE MAINTAINED BY THE HOA. AREAS WEST OF SKYLINE DRAVE AND WHISPERING PINES LANE ARE TO BE PRESERVED AS NATURAL OPEN SPACE AREAS WITH THE EXCEPTION OF AREAS WHERE WATER TANK IS CURRENTLY INSTALLED AND NEW WATER TANK WILL BE INSTALLED AS A PART OF THIS DEVELOPMENT. IN THESE AREAS ANY DISTURBED AREAS WILL BE RESEED WITH A NATIVE SEED MIX TO HELP RE-ESTABLISH THE EXISTING LANDSCAPING. THESE OPEN SPACE AREAS WILL BE ACCESSIBLE FOR RESIDENTS OF THIS DEVELOPMENT TO UTILIZE FOR LIGHT FOOT TRAFFIC. EXISTING VEGETATION AND MATURE TREES WILL BE PRESERVED AND AREA CAN BE UTILIZED BY WILDLIFE.
2. COMMON AREAS NEAR THE EPHEMERAL STREAM CORRIDOR WILL BE PRESERVED AS EXISTING NATURAL AREAS. ANY LOG REMOVAL OR OTHER DEBRIS WHERE PIPES CROSS UNDER A ROADWAY WILL BE MAINTAINED TO PREVENT LOGS FROM PLUGGING UP DESIGNED STORM WATER GOING UNDER ROADWAYS. AREAS NEAR THE EPHEMERAL STREAM SHALL ALSO BE ACCESSIBLE TO ALL RESIDENTS OF THIS DEVELOPMENT TO UTILIZE FOR LIGHT FOOT TRAFFIC. EXISTING VEGETATION AND MATURE TREES WILL BE PRESERVED AND AREA CAN BE UTILIZED BY WILDLIFE.
3. SMALLER COMMON AREAS WITHIN THE DEDICATED ROADWAY SHALL BE MAINTAINED BY THE HOA IN AN ATTRACTIVE MANNER AS DESIRED BY THE HOA. THESE AREAS ARE FOR AESTHETICALLY VISIBLE FEATURES FOR THIS DEVELOPMENT.

OPEN SPACE TABLE

PHASE (LOTS)	AREA (AC)	OPEN SPACE (AC)	COMBINED PHASE PERCENTAGE
* (8 LOTS)	26.68	23.78	89.14% (HARBOR VIEW ESTATES SUBDIVISION)
2A (12 LOTS)	37.94	21.23	69.66% (*-2A)
2B (12 LOTS)	40.22	22.75	64.63% (*-2B)
2C (9 LOTS)	31.38	16.37	61.80% (*-2C)

* = INITIAL PHASE IS HARBOR VIEW ESTATES SUBDIVISION


DEVELOPERS:

STEVE FENTON
6130 E. LAST CAMP CIR.
SLC, UT 84108
801-535-4055


KEVIN DEPPE
110 W. 1700 N.
CENTERVILLE, UT 84014
801-535-4032

LEGEND:

OPEN SPACE AREAS -

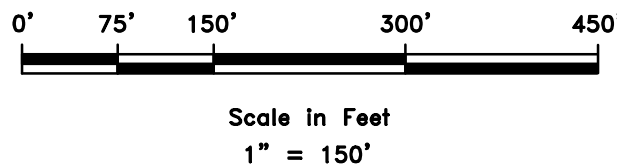



REVISIONS	DATE	DESCRIPTION

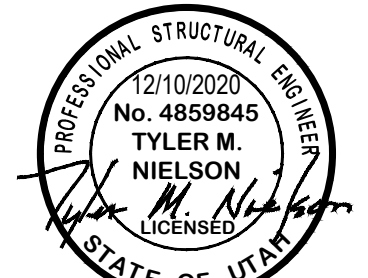


OPEN SPACE PRESERVATION PLAN
THE RESERVE AT CRIMSON RIDGE CLUSTER SUBD.
+ HARBOR VIEW ESTATES SUBDIVISION
1250 NORTH 5200 EAST
OGDEN VALLEY, WEBER, UTAH

GARDNER ENGINEERING
CIVIL-LAND PLANNING
MUNICIPAL-LAND SURVEYING
5150 SOUTH 375 EAST OGDEN, UT
OFFICE: 801.476.0202 FAX: 801.476.0066

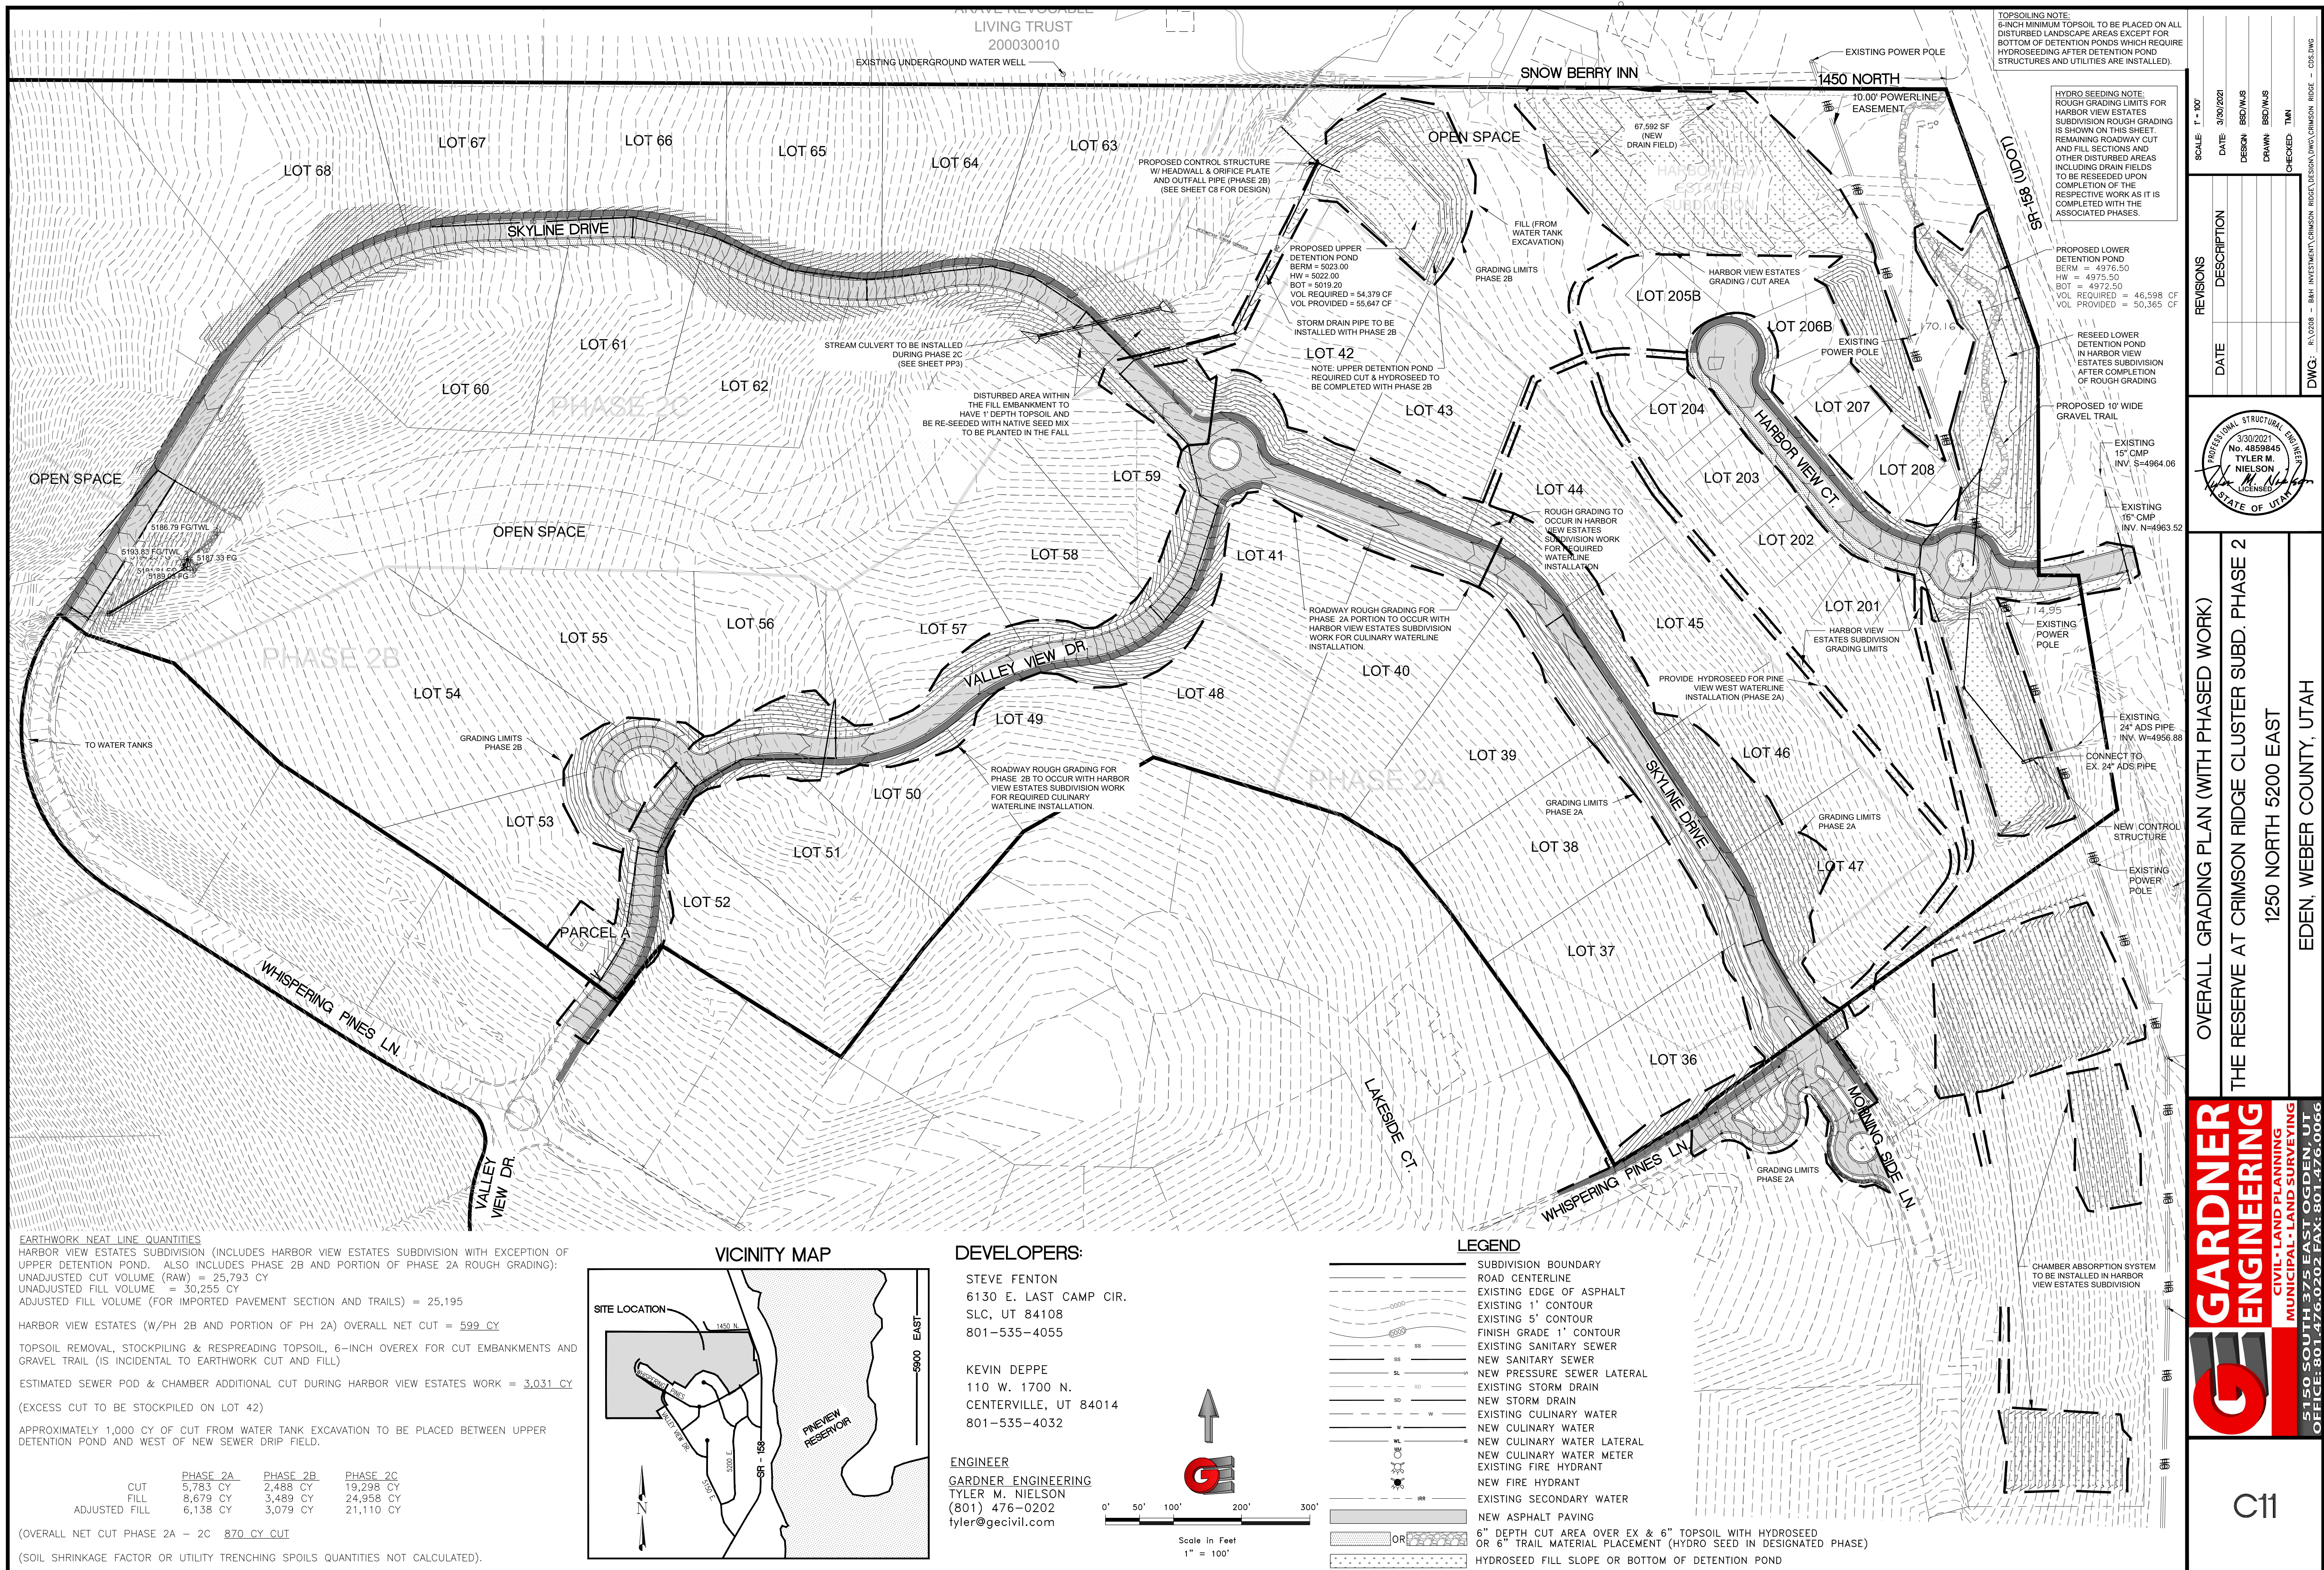


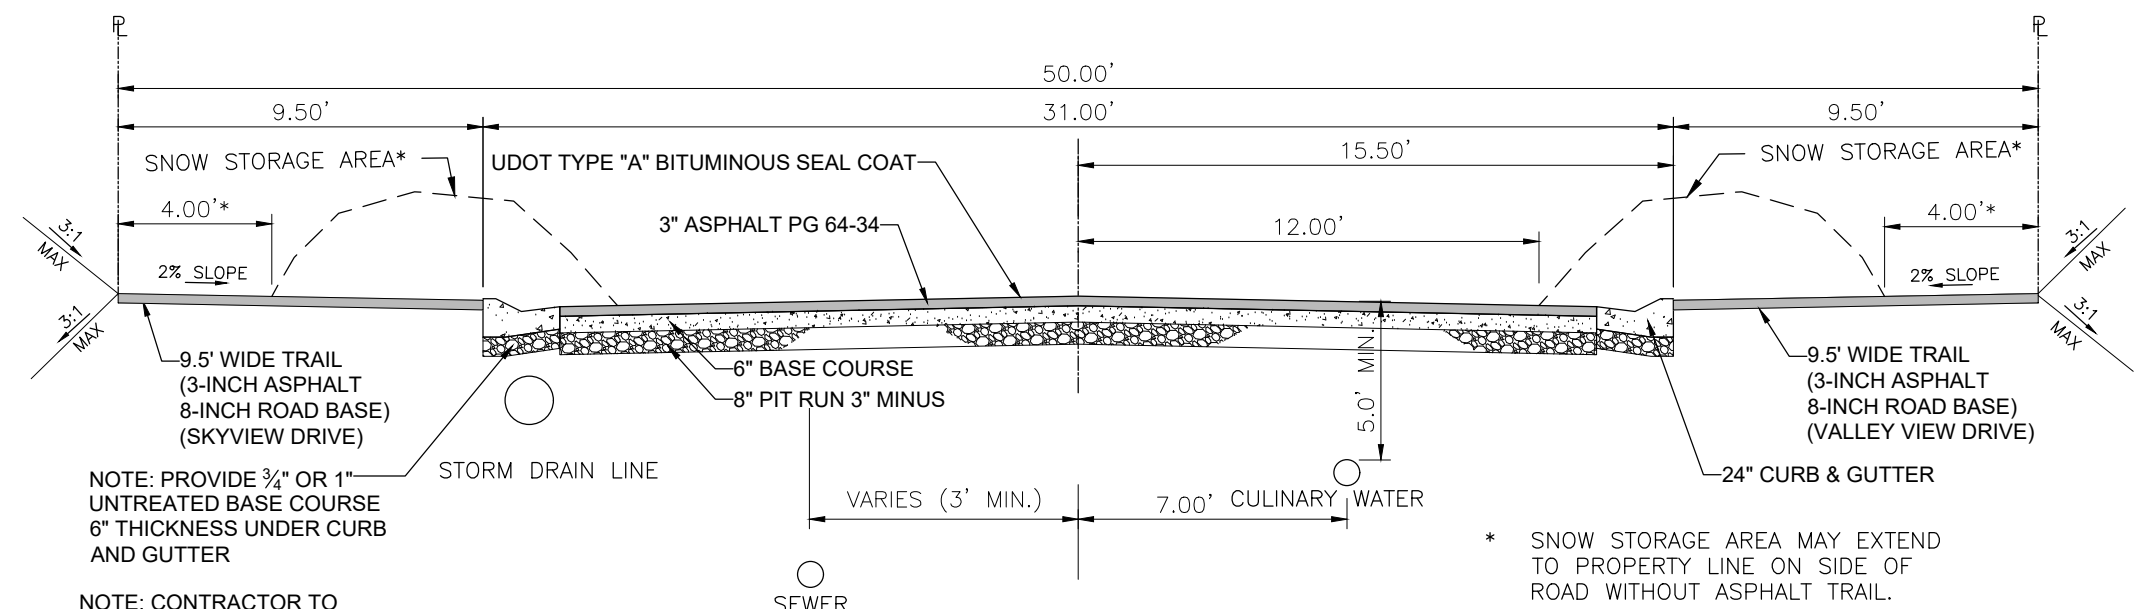


TYPICAL 50' ROW - PRIVATE ROAD SECTION
NOT TO SCALE

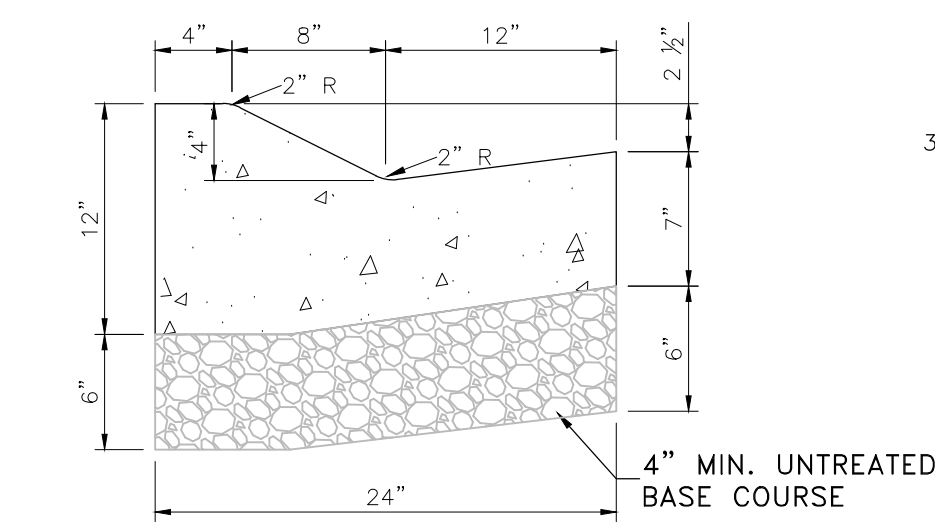


TYPICAL 24' TYPE M-1 CURB AND GUTTER
(NOT TO SCALE)

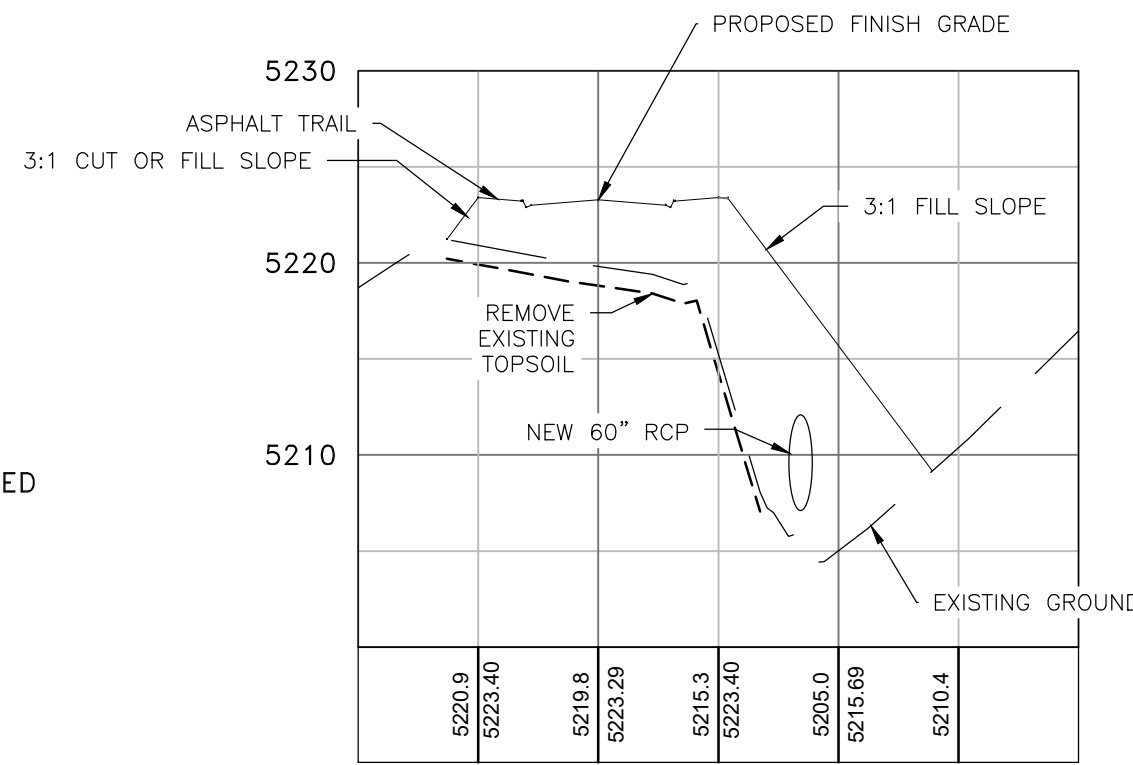

CROSS SECTION VIEW
SKYLINE DRIVE STA 0+50
(APPLIES FOR STA 0+00 - STA 2+75)
(SEE GEOTECH NOTE 4.)

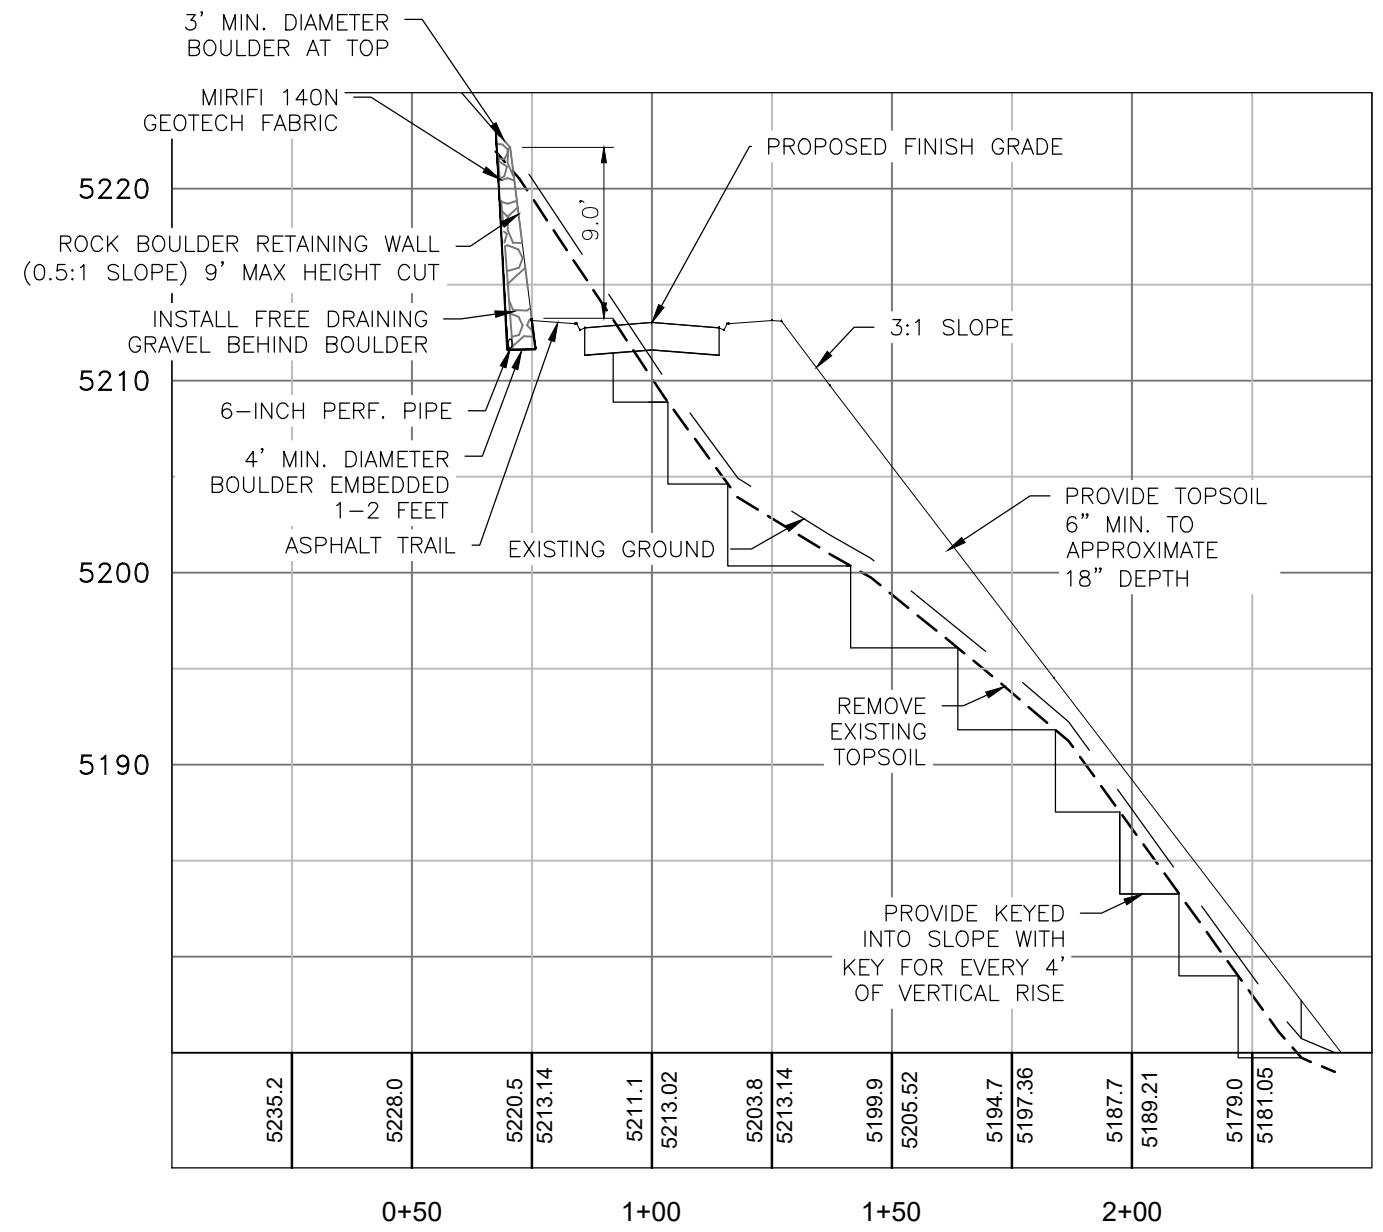


CROSS SECTION VIEW
SKYLINE DRIVE STA 3+25
(APPLIES FOR STA 2+75 - STA 3+75)
(SEE GEOTECH NOTE 4, 5, 6.)


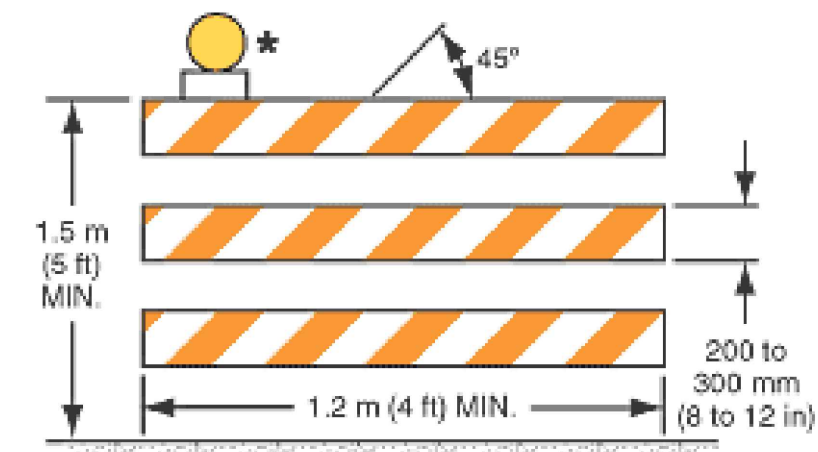


TYPE III BARRICADE


* Warning lights (optional)

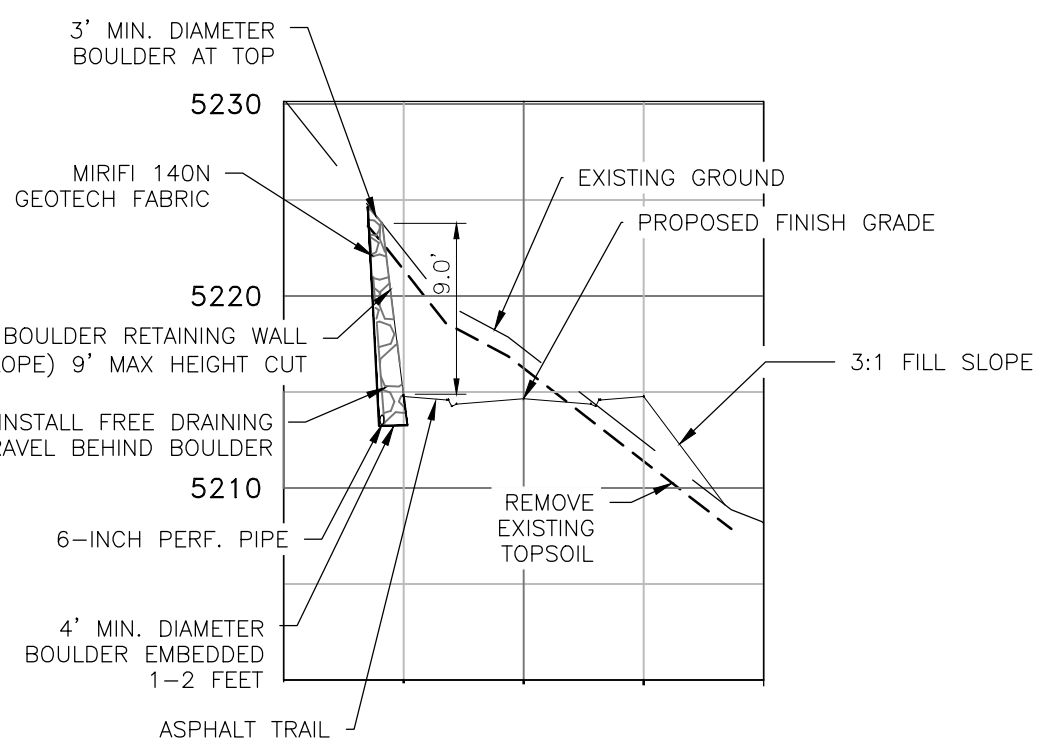


CROSS SECTION VIEW
(APPLIES FOR STA 3+75 - STA 4+75)
(SEE GEOTECH NOTE 4, 5, 6.)

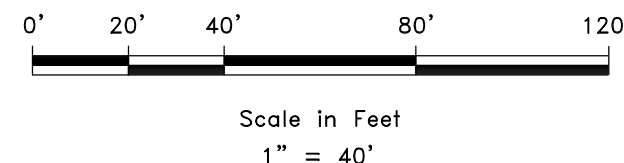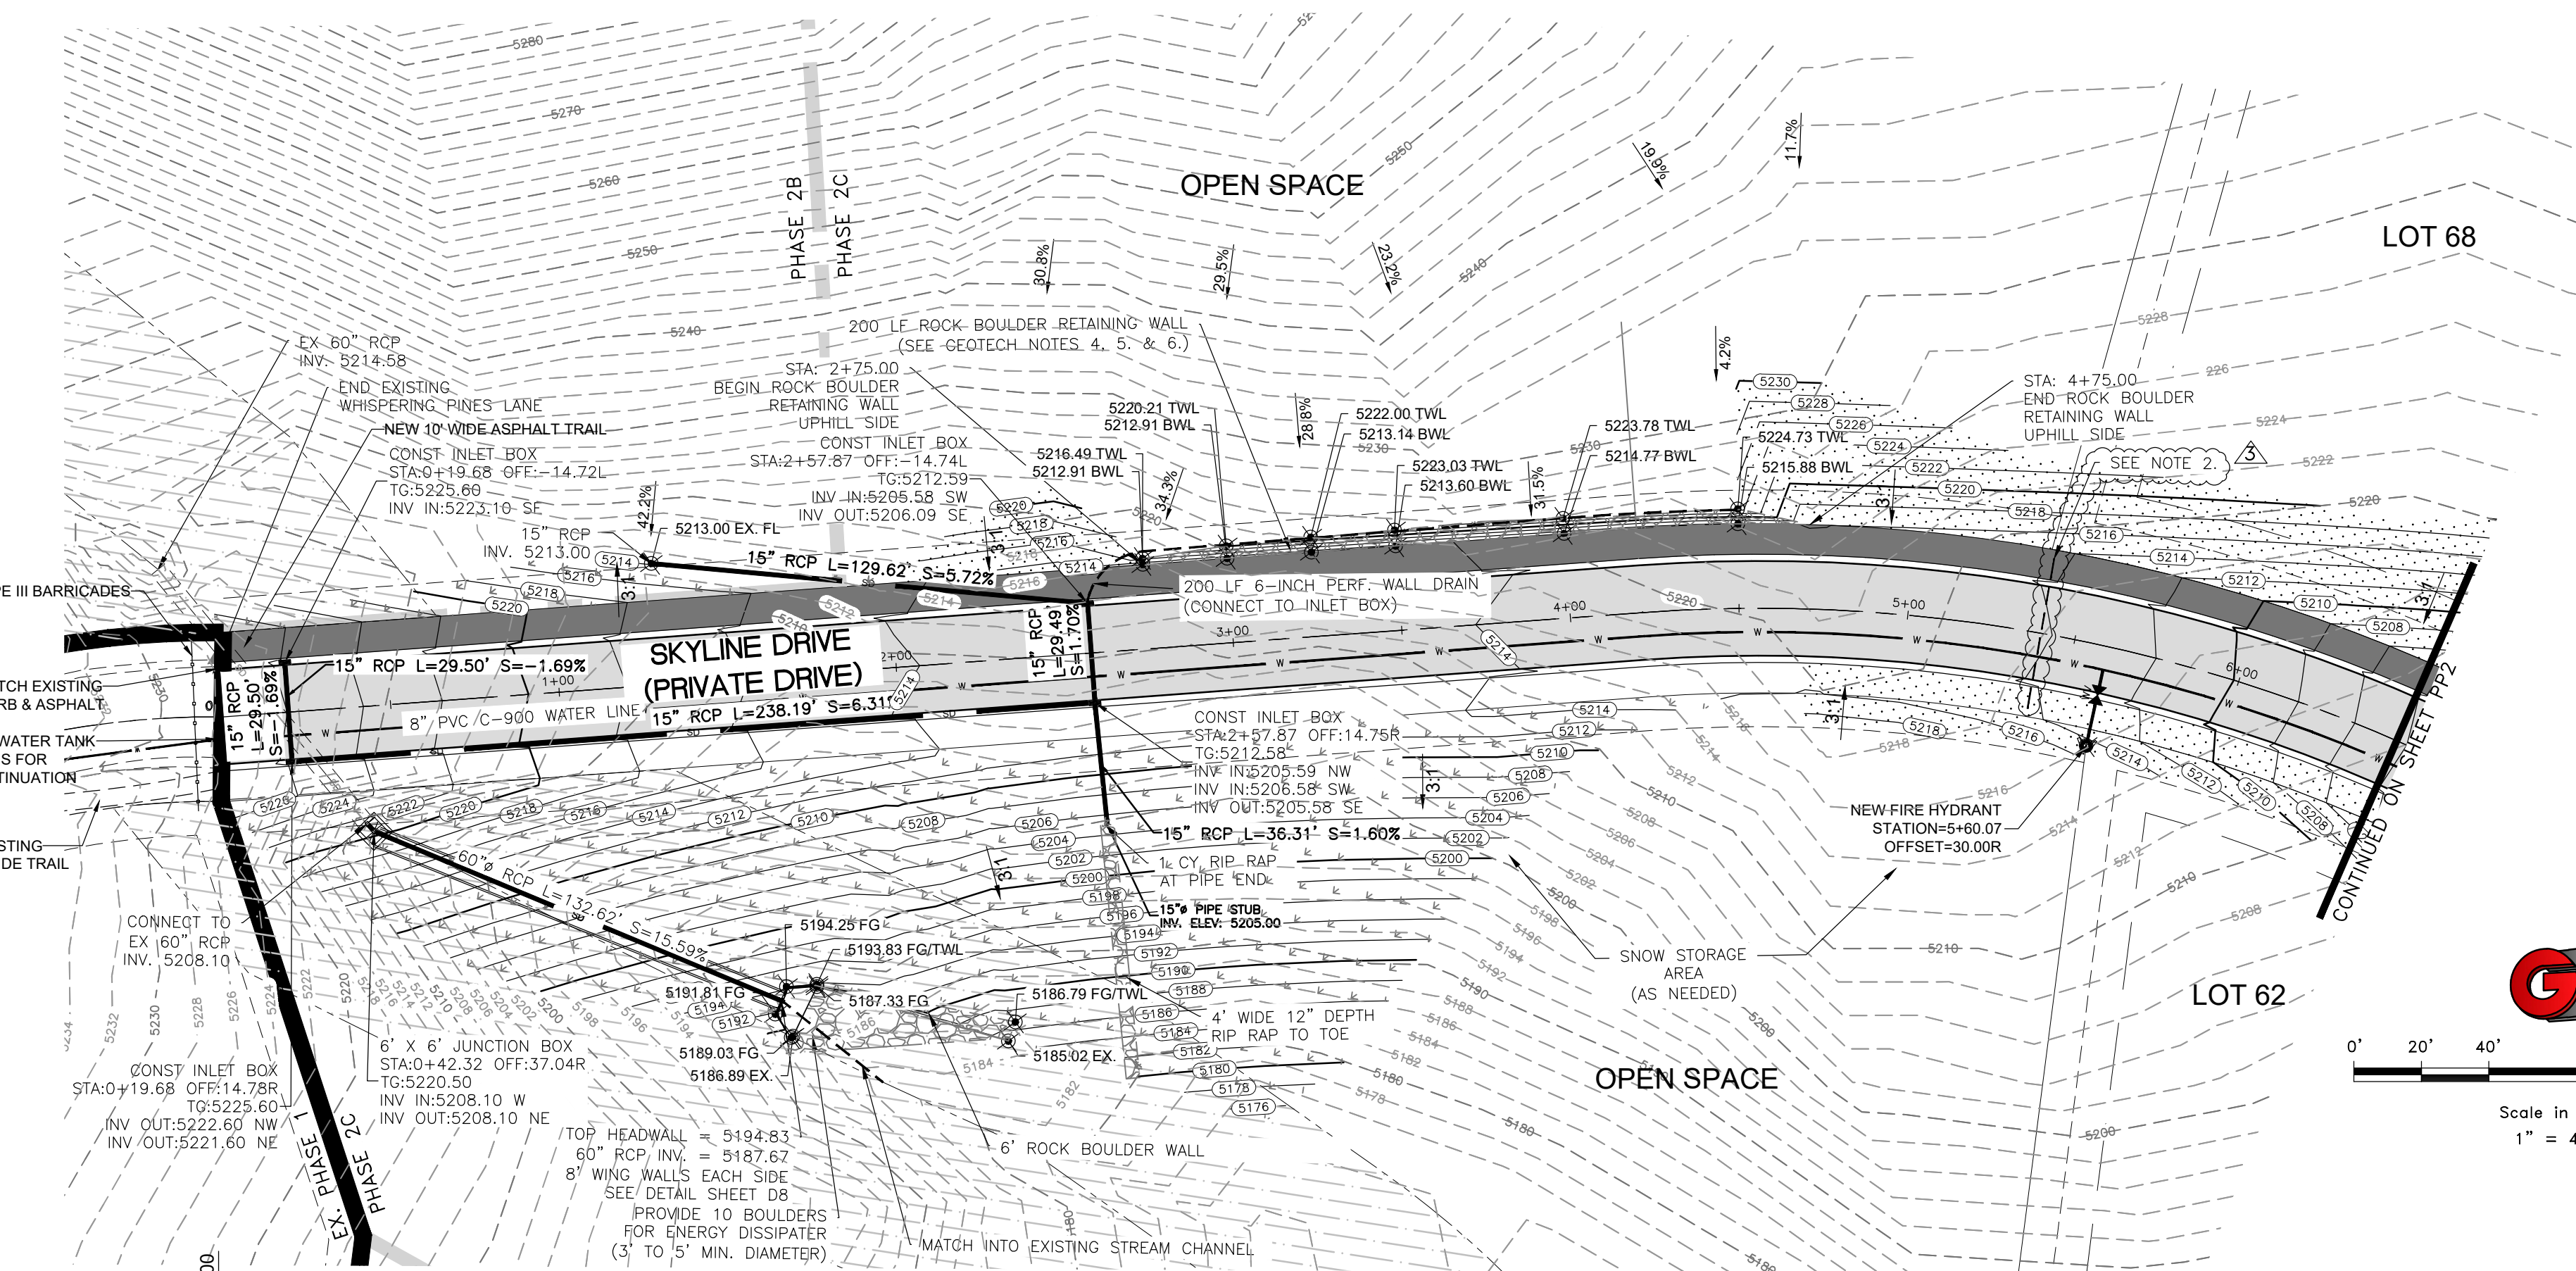

NOTES:
1. THE HOA WILL BE RESPONSIBLE FOR REMOVING ANY DEBRIS NEAR THE HEADWALL STRUCTURES AND STORM DRAIN PIPE CULVERTS THAT MAY CREATE A POTENTIAL FOR A LOG JAM OR OTHER DEBRIS (AS APPLICABLE). STREAM CULVERT EXTENSION TO BE INSTALLED WITH PHASE 2C WORK TO ACCOMMODATE REQUIRED ROUGH GRADING OF THE SITE.
2. INSTALL DOMINION ENERGY CASING, 45 LF OF 4 INCH NON GRAY, 40 INCH DEPTH FROM TOP OF PIPE, 3' AWAY FROM ALL OTHER UTILITIES RUNNING PARALLEL, 1' MIN. SEPARATION IF CROSSING.

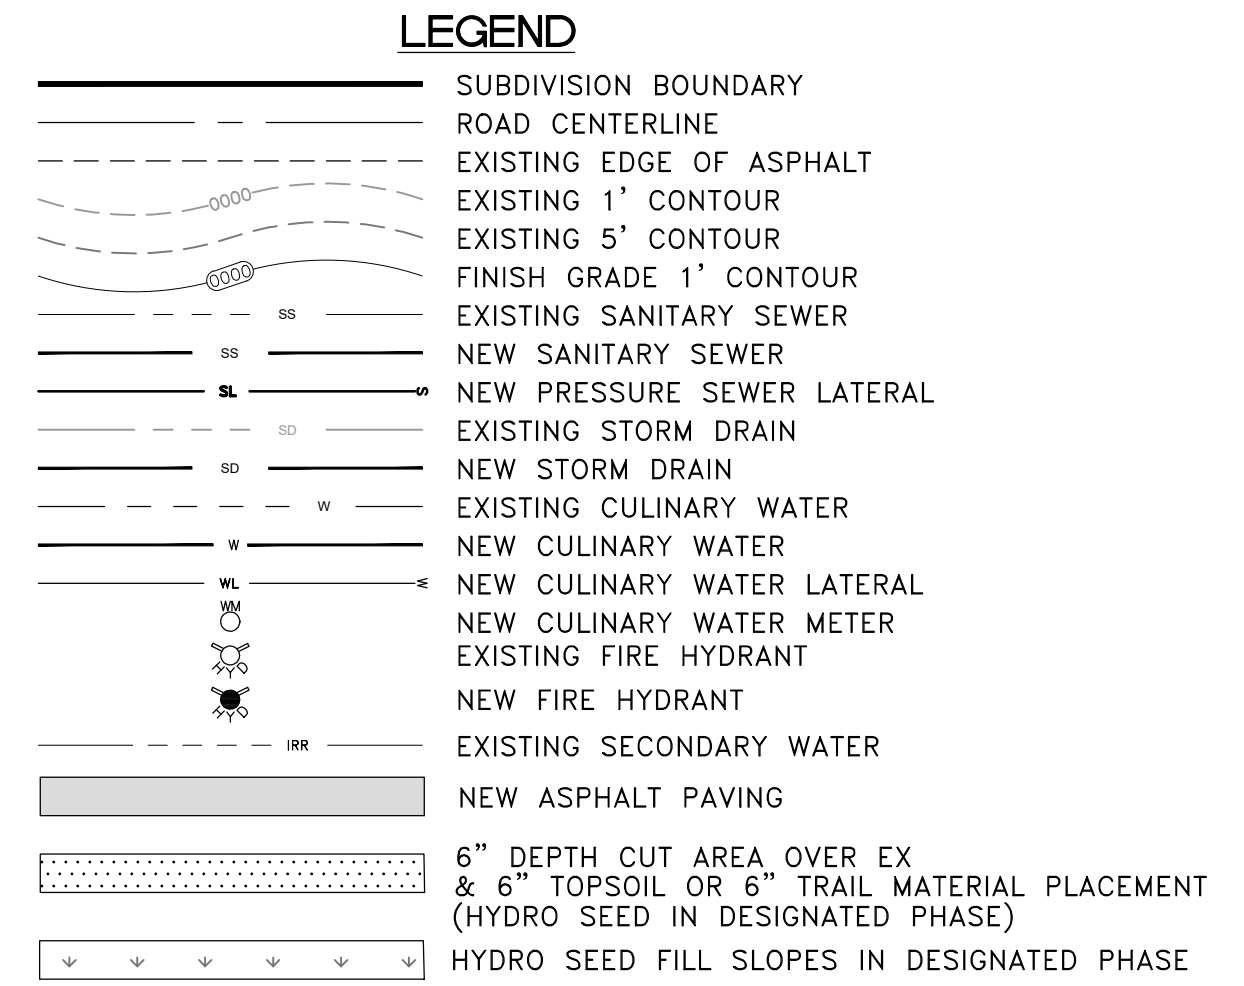

GEOTECHNICAL NOTES:
1. AGEC REPRESENTATIVE SHOULD OBSERVE THE SITE GRADING OPERATIONS.
2. CONTRACTOR IS TO REFER TO "GEOTECHNICAL INVESTIGATION PROPOSED CRIMSON RIDGE- PHASE 2 & 3 5129 EAST WHISPERING PINES LANE EDEN, UTAH" DATED SEPTEMBER 15, 2020 PREPARED BY AGEC.
3. CONTRACTOR IS TO REFER TO "GEOLOGIC HAZARDS EVALUATION PROPOSED CRIMSON RIDGE PHASE 2 SUBDIVISION ABOUT 1100 NORTH MORNINGSIDE LANE EDEN, UTAH" DATED MAY 15, 2020.
4. REPRESENTATIVE FROM AGEC TO BE PRESENT PRIOR TO CONSTRUCTION AT PRE-CONSTRUCTION MEETING.
5. REPRESENTATIVE FROM AGEC TO BE ONSITE DURING CONSTRUCTION TO OBSERVE ROCK WALL CONSTRUCTION AND FILL MATERIAL PLACEMENT.
6. REFER TO ROCKERY RECOMMENDATIONS REPORT BY AGEC.

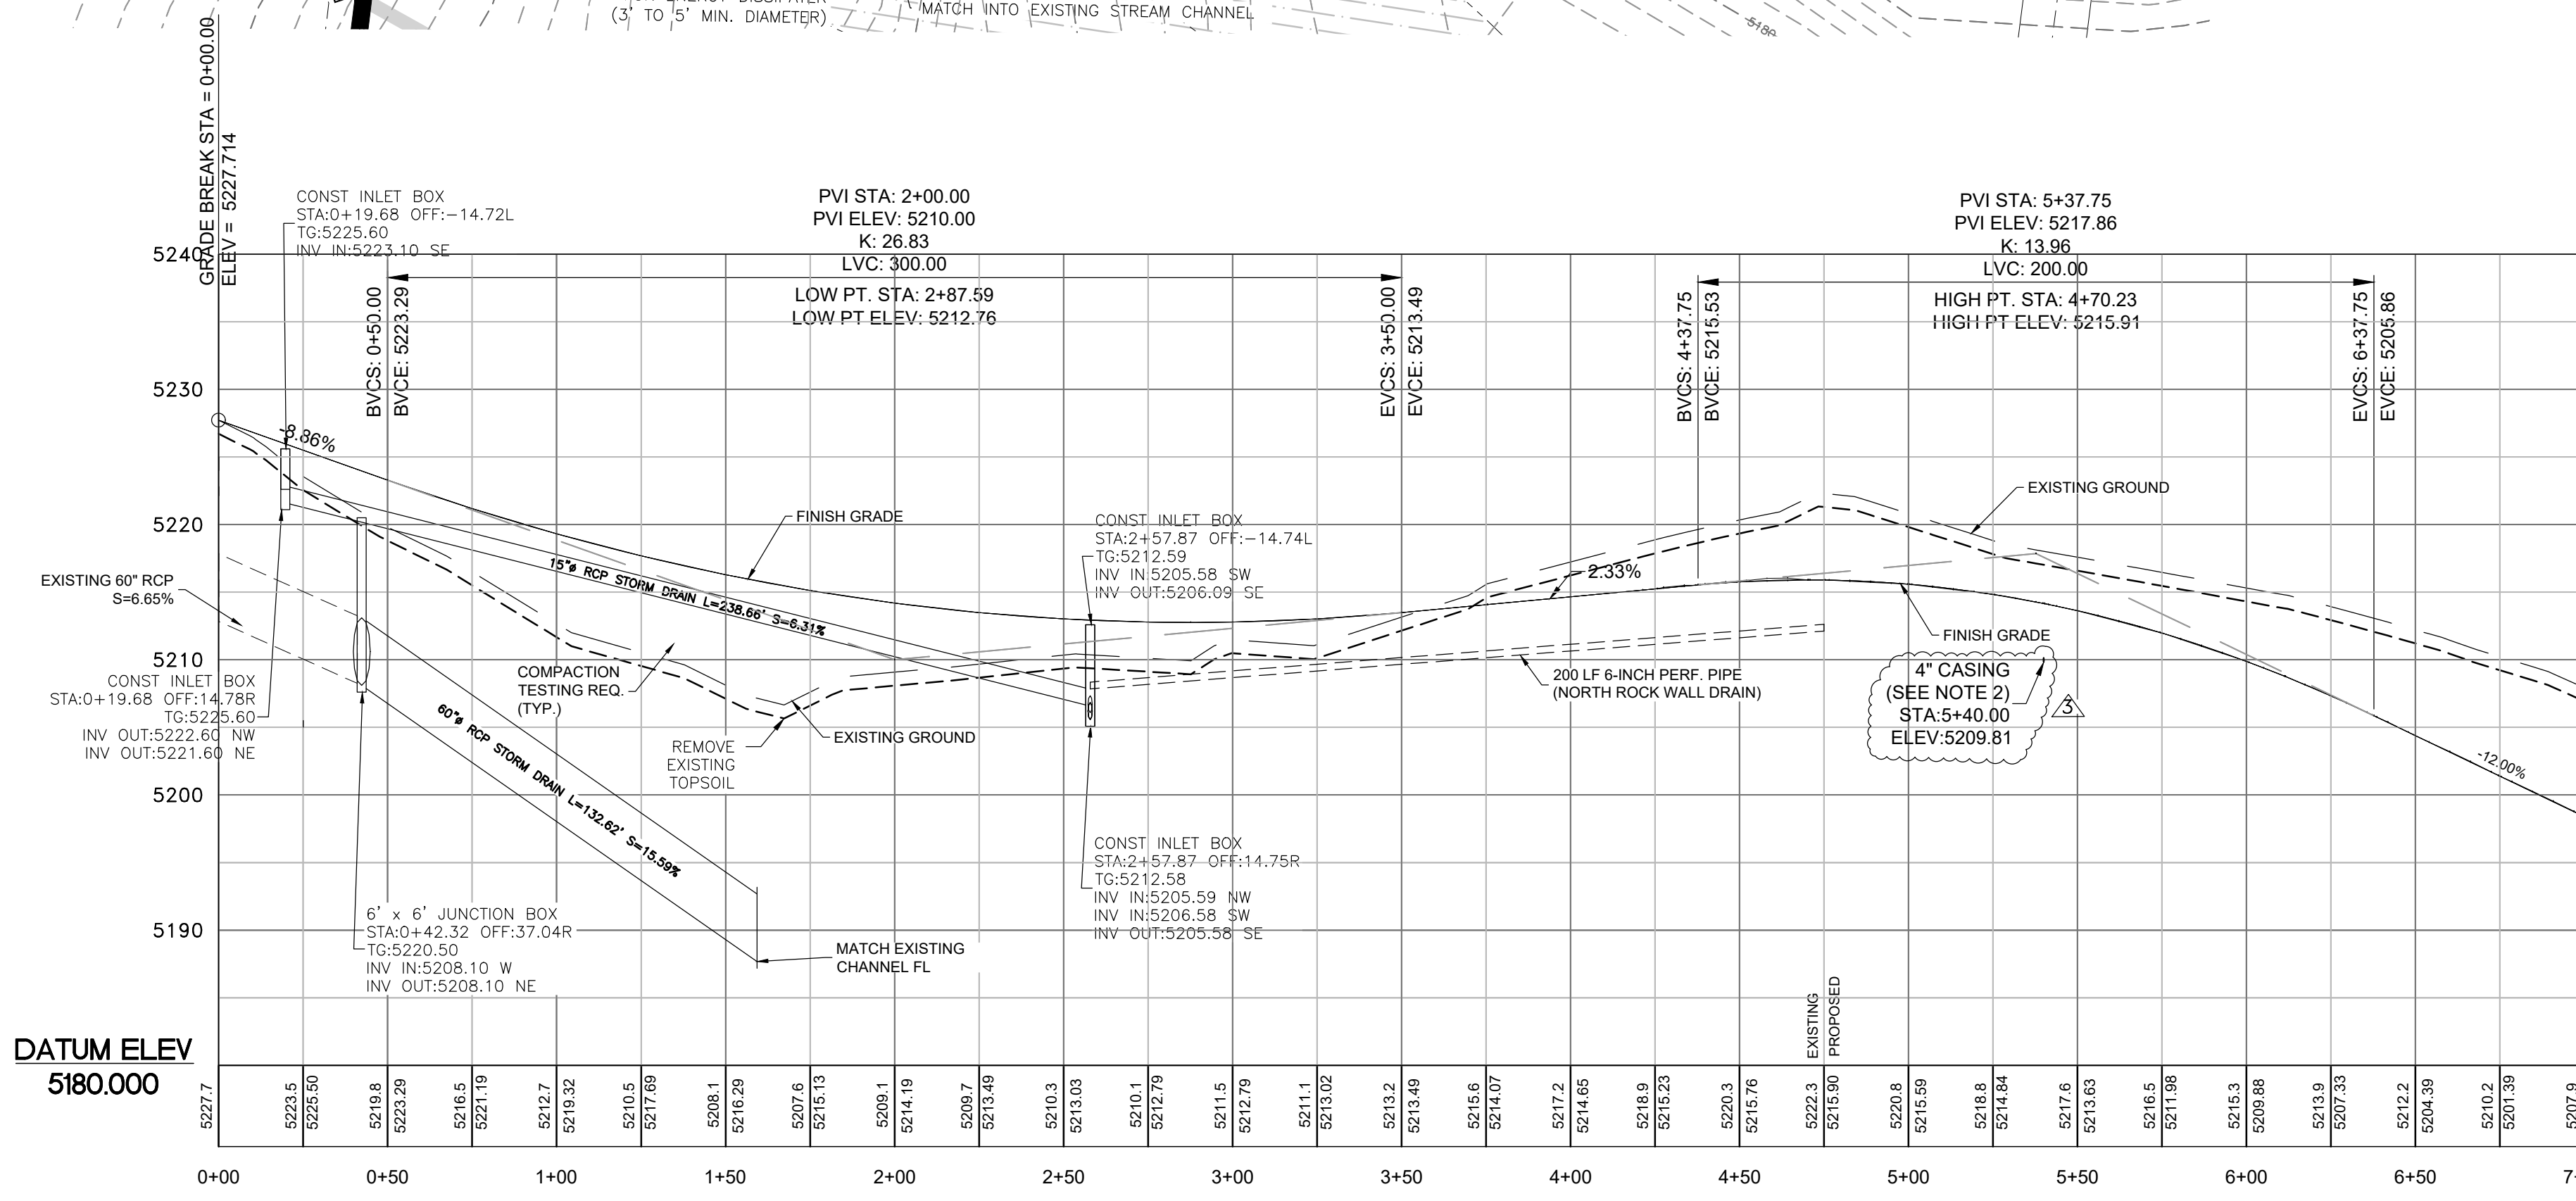

SCALE: 1"=40'

DATE: 3/30/2021

DESIGN: BSO/MS

DRAWN: BSO/MS

CHECKED: TMM

DWG: EN2008 - 844 INVESTMENT, CRIMSON RIDGE DESIGN, CRIMSON RIDGE - CDS.DWG

REVISIONS

DATE	DESCRIPTION
3/30/2021	GAS CONDUIT ADD

PROFESSIONAL STRUCTURAL ENGINEER

TYLER M. NIELSEN

STATE OF UTAH

SKYLINE DRIVE - PLAN AND PROFILE

THE RESERVE AT CRIMSON RIDGE CLUSTER SUBD. PHASE 2

1250 NORTH 5200 EAST

EDEN, WEBER COUNTY, UTAH

GARDNER ENGINEERING



CIVIL-LAND PLANNING

MUNICIPAL-LAND SURVEYING

5150 SOUTH 375 EAST OGDEN, UT

OFFICE: 801-476-0202 FAX: 801-476-0066


PP1

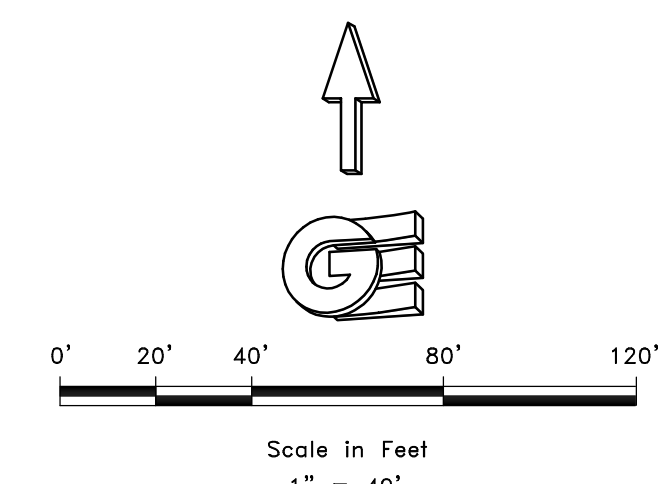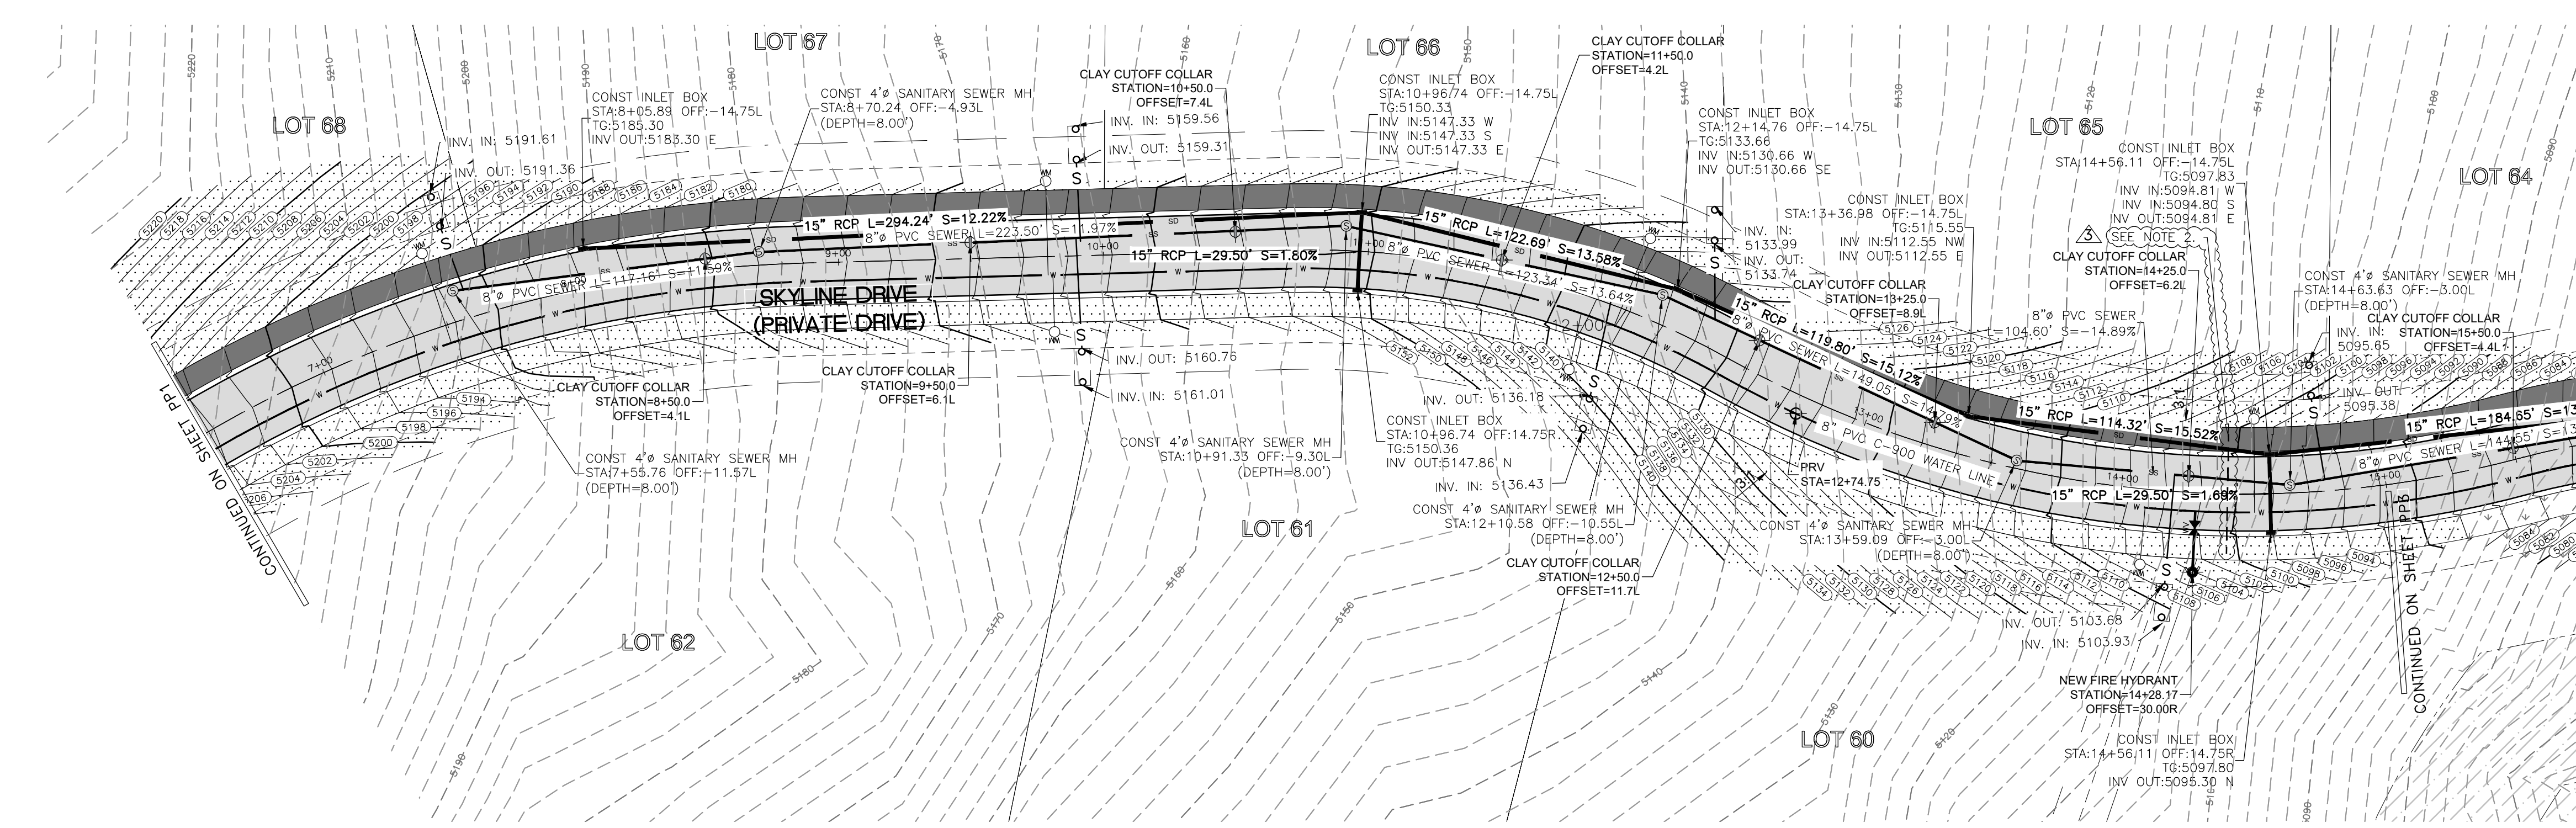

- LEGEND**
- SUBDIVISION BOUNDARY
 - ROAD CENTERLINE
 - EXISTING EDGE OF ASPHALT
 - EXISTING 1' CONTOUR
 - EXISTING 5' CONTOUR
 - FINISH GRADE 1' CONTOUR
 - EXISTING SANITARY SEWER
 - NEW SANITARY SEWER
 - NEW PRESSURE SEWER LATERAL
 - EXISTING STORM DRAIN
 - NEW STORM DRAIN
 - EXISTING CULINARY WATER
 - NEW CULINARY WATER
 - NEW CULINARY WATER LATERAL
 - NEW CULINARY WATER METER
 - EXISTING FIRE HYDRANT
 - NEW FIRE HYDRANT
 - EXISTING SECONDARY WATER
 - NEW ASPHALT PAVING
 - 6" DEPTH CUT AREA OVER EX & 6" TOPSOIL OR 6" TRAIL MATERIAL PLACEMENT (HYDRO SEED IN DESIGNATED PHASE)
 - HYDRO SEED FILL SLOPES IN DESIGNATED PHASE

NOTES:

1. NA FOR THIS SHEET.
2. INSTALL DOMINION ENERGY CASING, 45 LF OF 4 INCH NON GRAY, 40 INCH DEPTH FROM TOP OF PIPE, 3' AWAY FROM ALL OTHER UTILITIES RUNNING PARALLEL, 1' MIN. SEPARATION IF CROSSING.

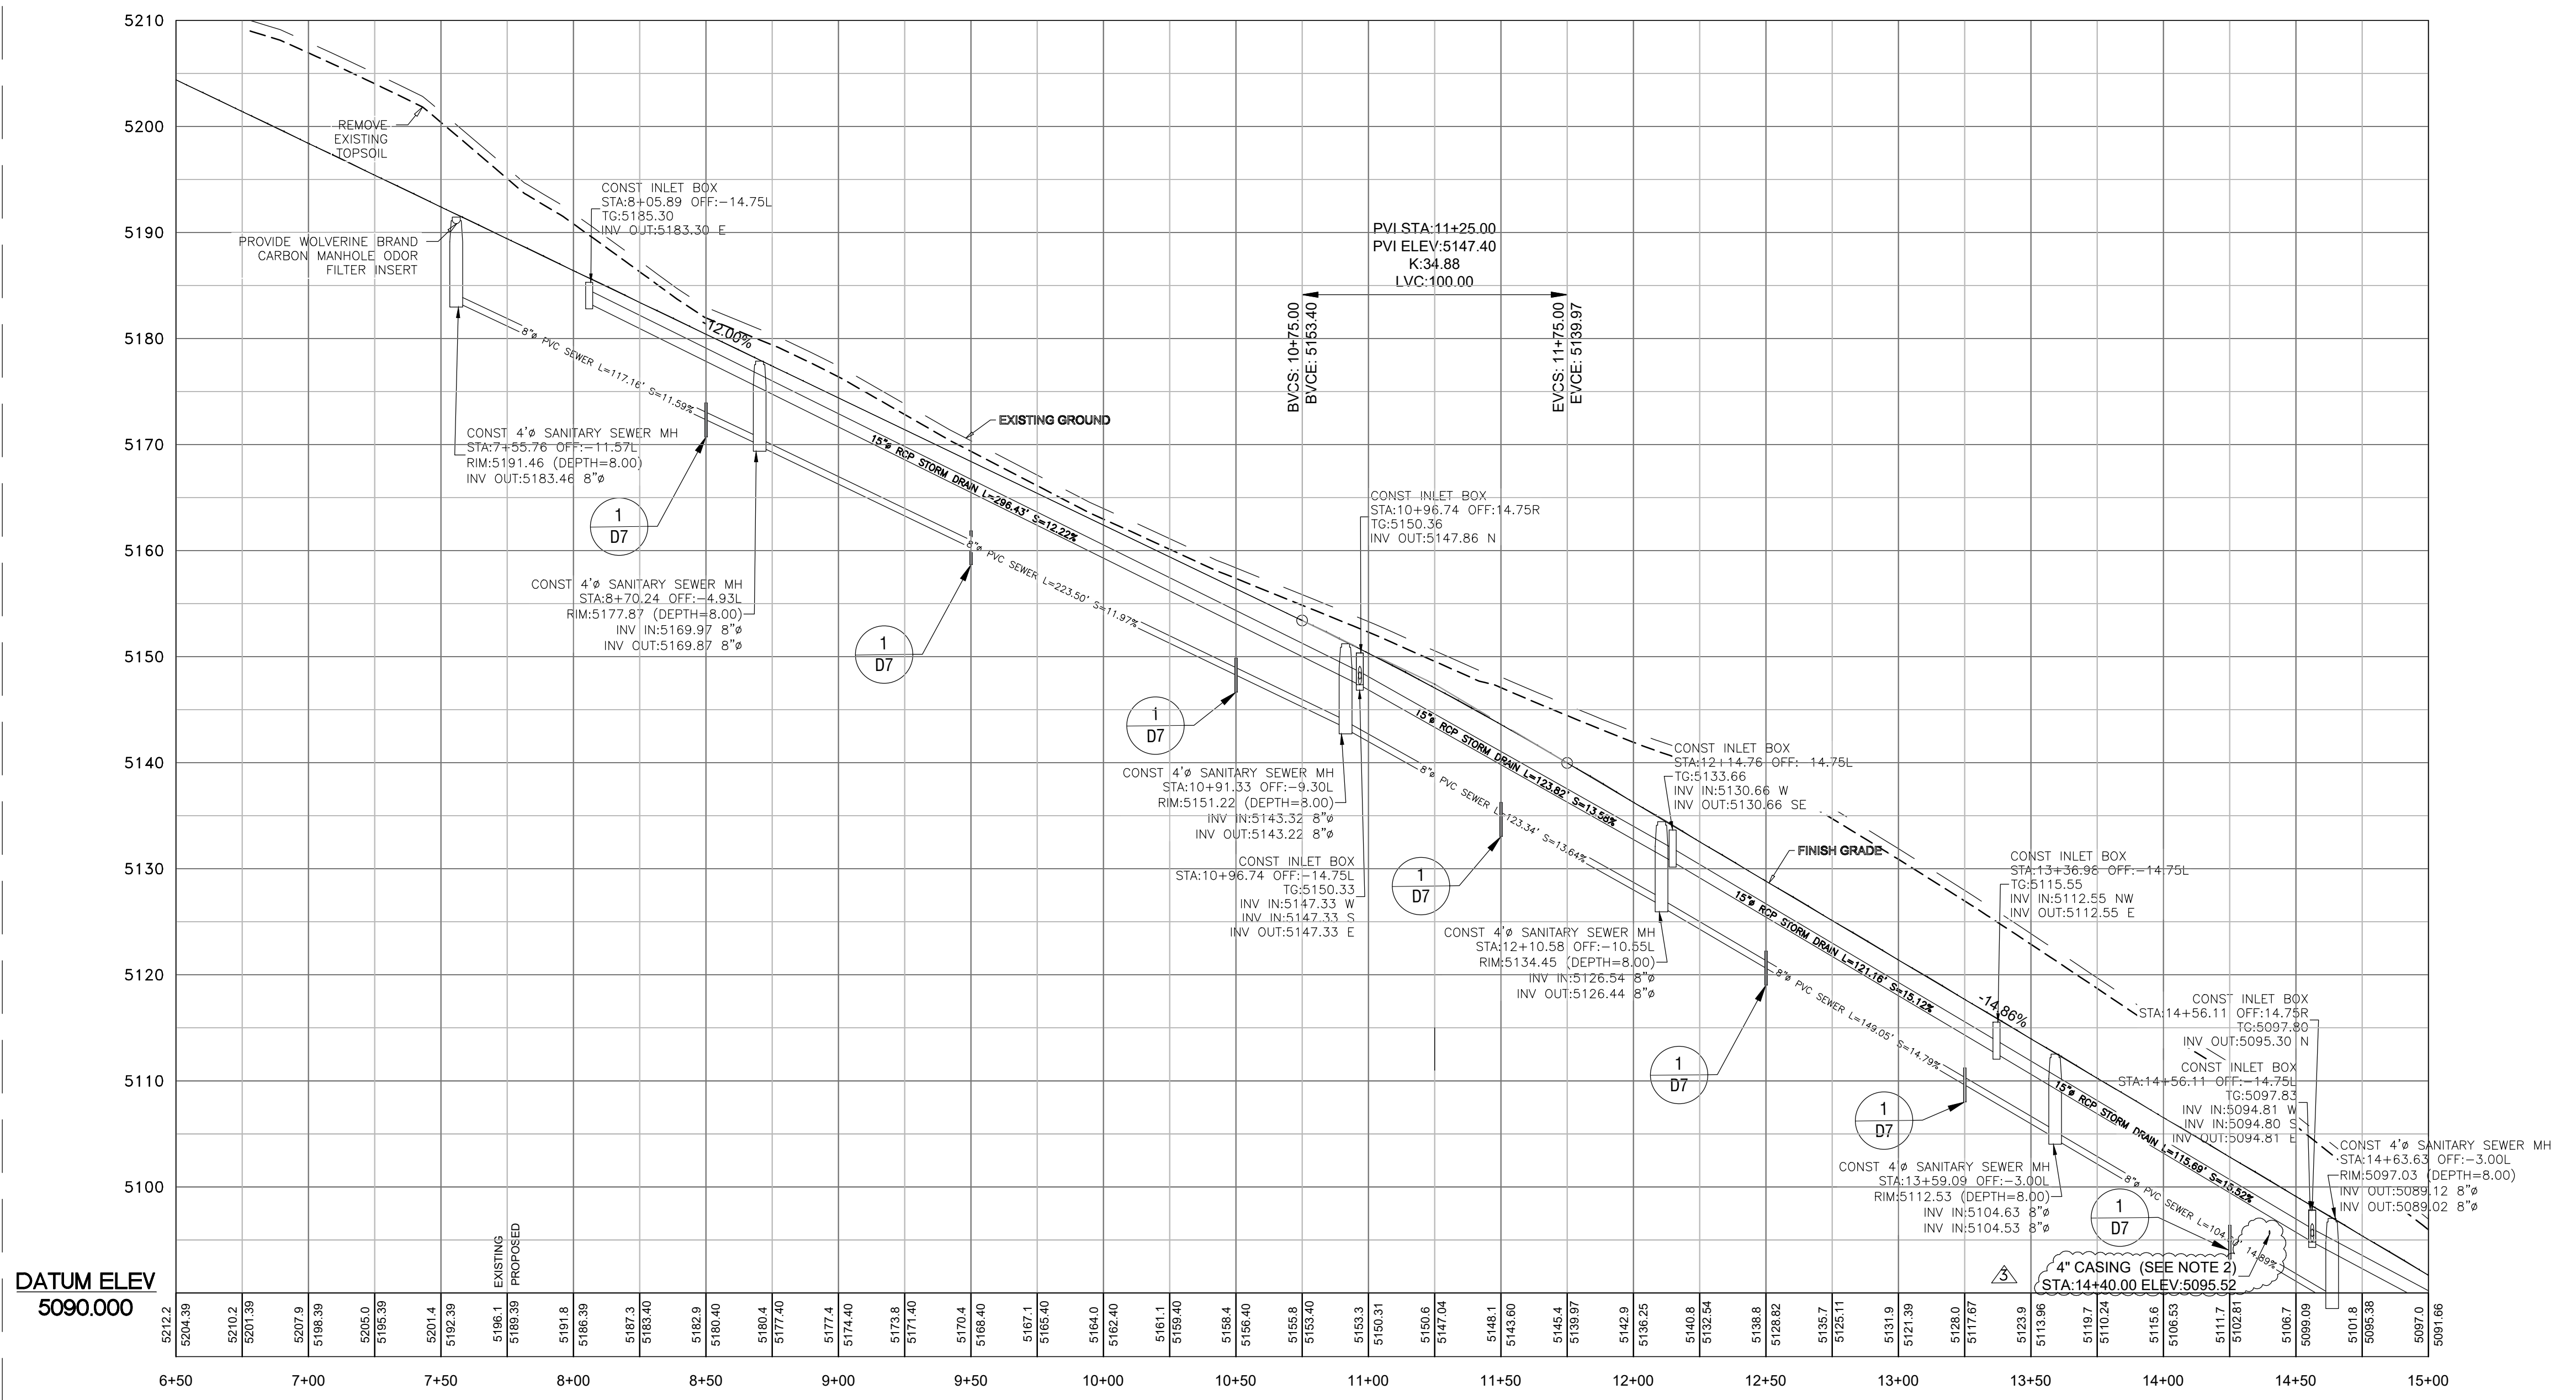

REVISIONS		DESCRIPTION	
DATE	BY	DATE	BY
3/30/2021	ADD	3/30/2021	ADD
4/27/21	ADD	4/27/21	ADD

SCALE: 1" = 40'

DATE: 3/30/2021

DESIGN: BBD/NUS

DRAWN: BBD/NUS

CHECKED: TMM

DWG: E:\V2020 - B&B INVESTMENT\CRIMSON RIDGE DESIGN.DWG - CRIMSON RIDGE - CDS.DWG

PROFESSIONAL STRUCTURAL ENGINEER

3/30/2021

No. 4888640

TYLER M. NIELSEN

UTAH

SKYLINE DRIVE - PLAN AND PROFILE


THE RESERVE AT CRIMSON RIDGE CLUSTER SUBD. PHASE 2

1250 NORTH 5200 EAST

EDEN, WEBER COUNTY, UTAH

PP2

NOTES:
1. THE HOA WILL BE RESPONSIBLE FOR REMOVING ANY DEBRIS NEAR THE HEADWALL STRUCTURES AND STORM DRAIN PIPE CULVERTS THAT MAY CREATE A POTENTIAL FOR A LOG JAM OR OTHER DEBRIS (AS APPLICABLE). STREAM CULVERT TO BE INSTALLED WITH PHASE 2C WORK TO ACCOMMODATE REQUIRED ROUGH GRADING OF THE SITE.
2. INSTALL DOMINION ENERGY CASING, 45 LF OF 4 INCH NON GRAY, 40 INCH DEPTH FROM TOP OF PIPE, 3' AWAY FROM ALL OTHER UTILITIES RUNNING PARALLEL, 1' MIN. SEPARATION IF CROSSING.

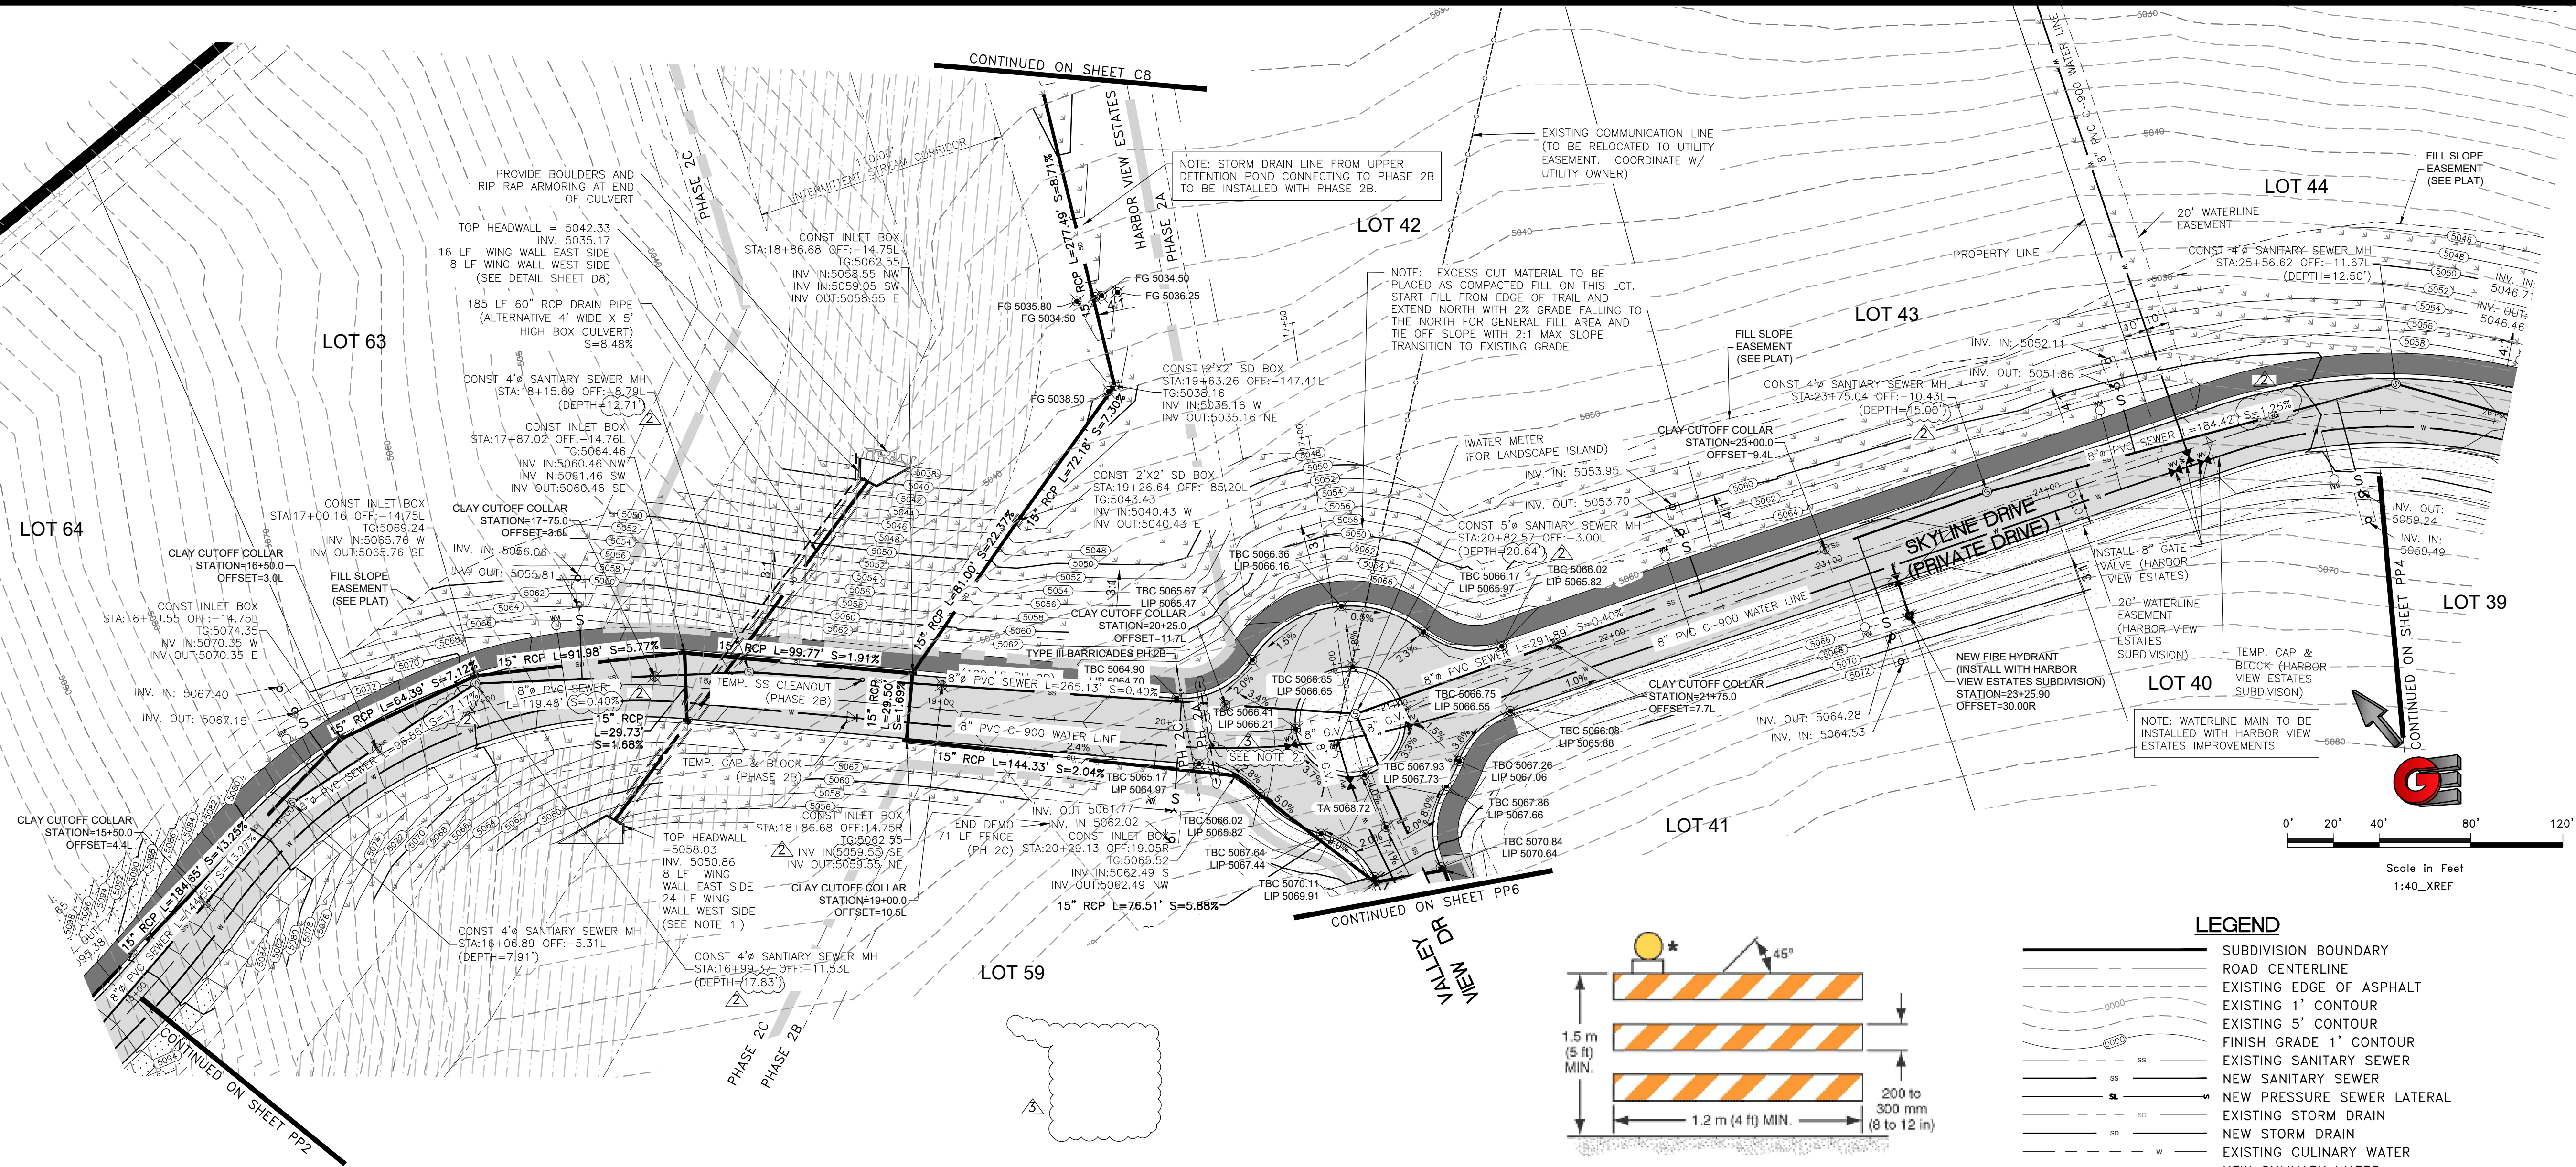

- LEGEND**
- SUBDIVISION BOUNDARY
 - ROAD CENTERLINE
 - EXISTING EDGE OF ASPHALT
 - EXISTING 1' CONTOUR
 - EXISTING 5' CONTOUR
 - FINISH GRADE 1' CONTOUR
 - EXISTING SANITARY SEWER
 - NEW SANITARY SEWER
 - NEW PRESSURE SEWER LATERAL
 - EXISTING STORM DRAIN
 - NEW STORM DRAIN
 - EXISTING CULINARY WATER
 - NEW CULINARY WATER
 - NEW CULINARY WATER LATERAL
 - NEW CULINARY WATER METER
 - EXISTING FIRE HYDRANT
 - NEW FIRE HYDRANT
 - EXISTING SECONDARY WATER
 - NEW ASPHALT PAVING
 - 6" DEPTH CUT AREA OVER EX. & 6" TOPSOIL OR 6" TRAIL MATERIAL PLACEMENT (HYDRO SEED IN DESIGNATED PHASE)
 - HYDRO SEED FILL SLOPES IN DESIGNATED PHASE

SCALE: 1"=40'

DATE: 3/30/2021

DESIGN: BDD/MUS

DRAWN: BDD/MUS

CHECKED: TMM

REVISIONS

DATE: 3/30/2021

DESCRIPTION: SEWER & SD REV

DATE: 4/16/21

DESCRIPTION: GAS CONDUIT ADD

DATE: 4/27/21

DESCRIPTION: GAS CONDUIT ADD

PROFESSIONAL SEAL

3/30/2021

No. 4859845

TYLER M. NIELSON

STATE OF UTAH

SKYLINE DRIVE - PLAN AND PROFILE

THE RESERVE AT CRIMSON RIDGE CLUSTER SUBD. PHASE 2

1250 NORTH 5200 EAST

EDEN, WEBER COUNTY, UTAH

GARDNER ENGINEERING



CIVIL-LAND PLANNING







MUNICIPAL-LAND SURVEYING

5150 SOUTH 375 EAST OGDEN, UT

OFFICE: 801.476.0202 FAX: 801.476.0066

PP3

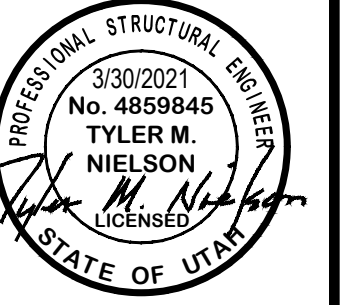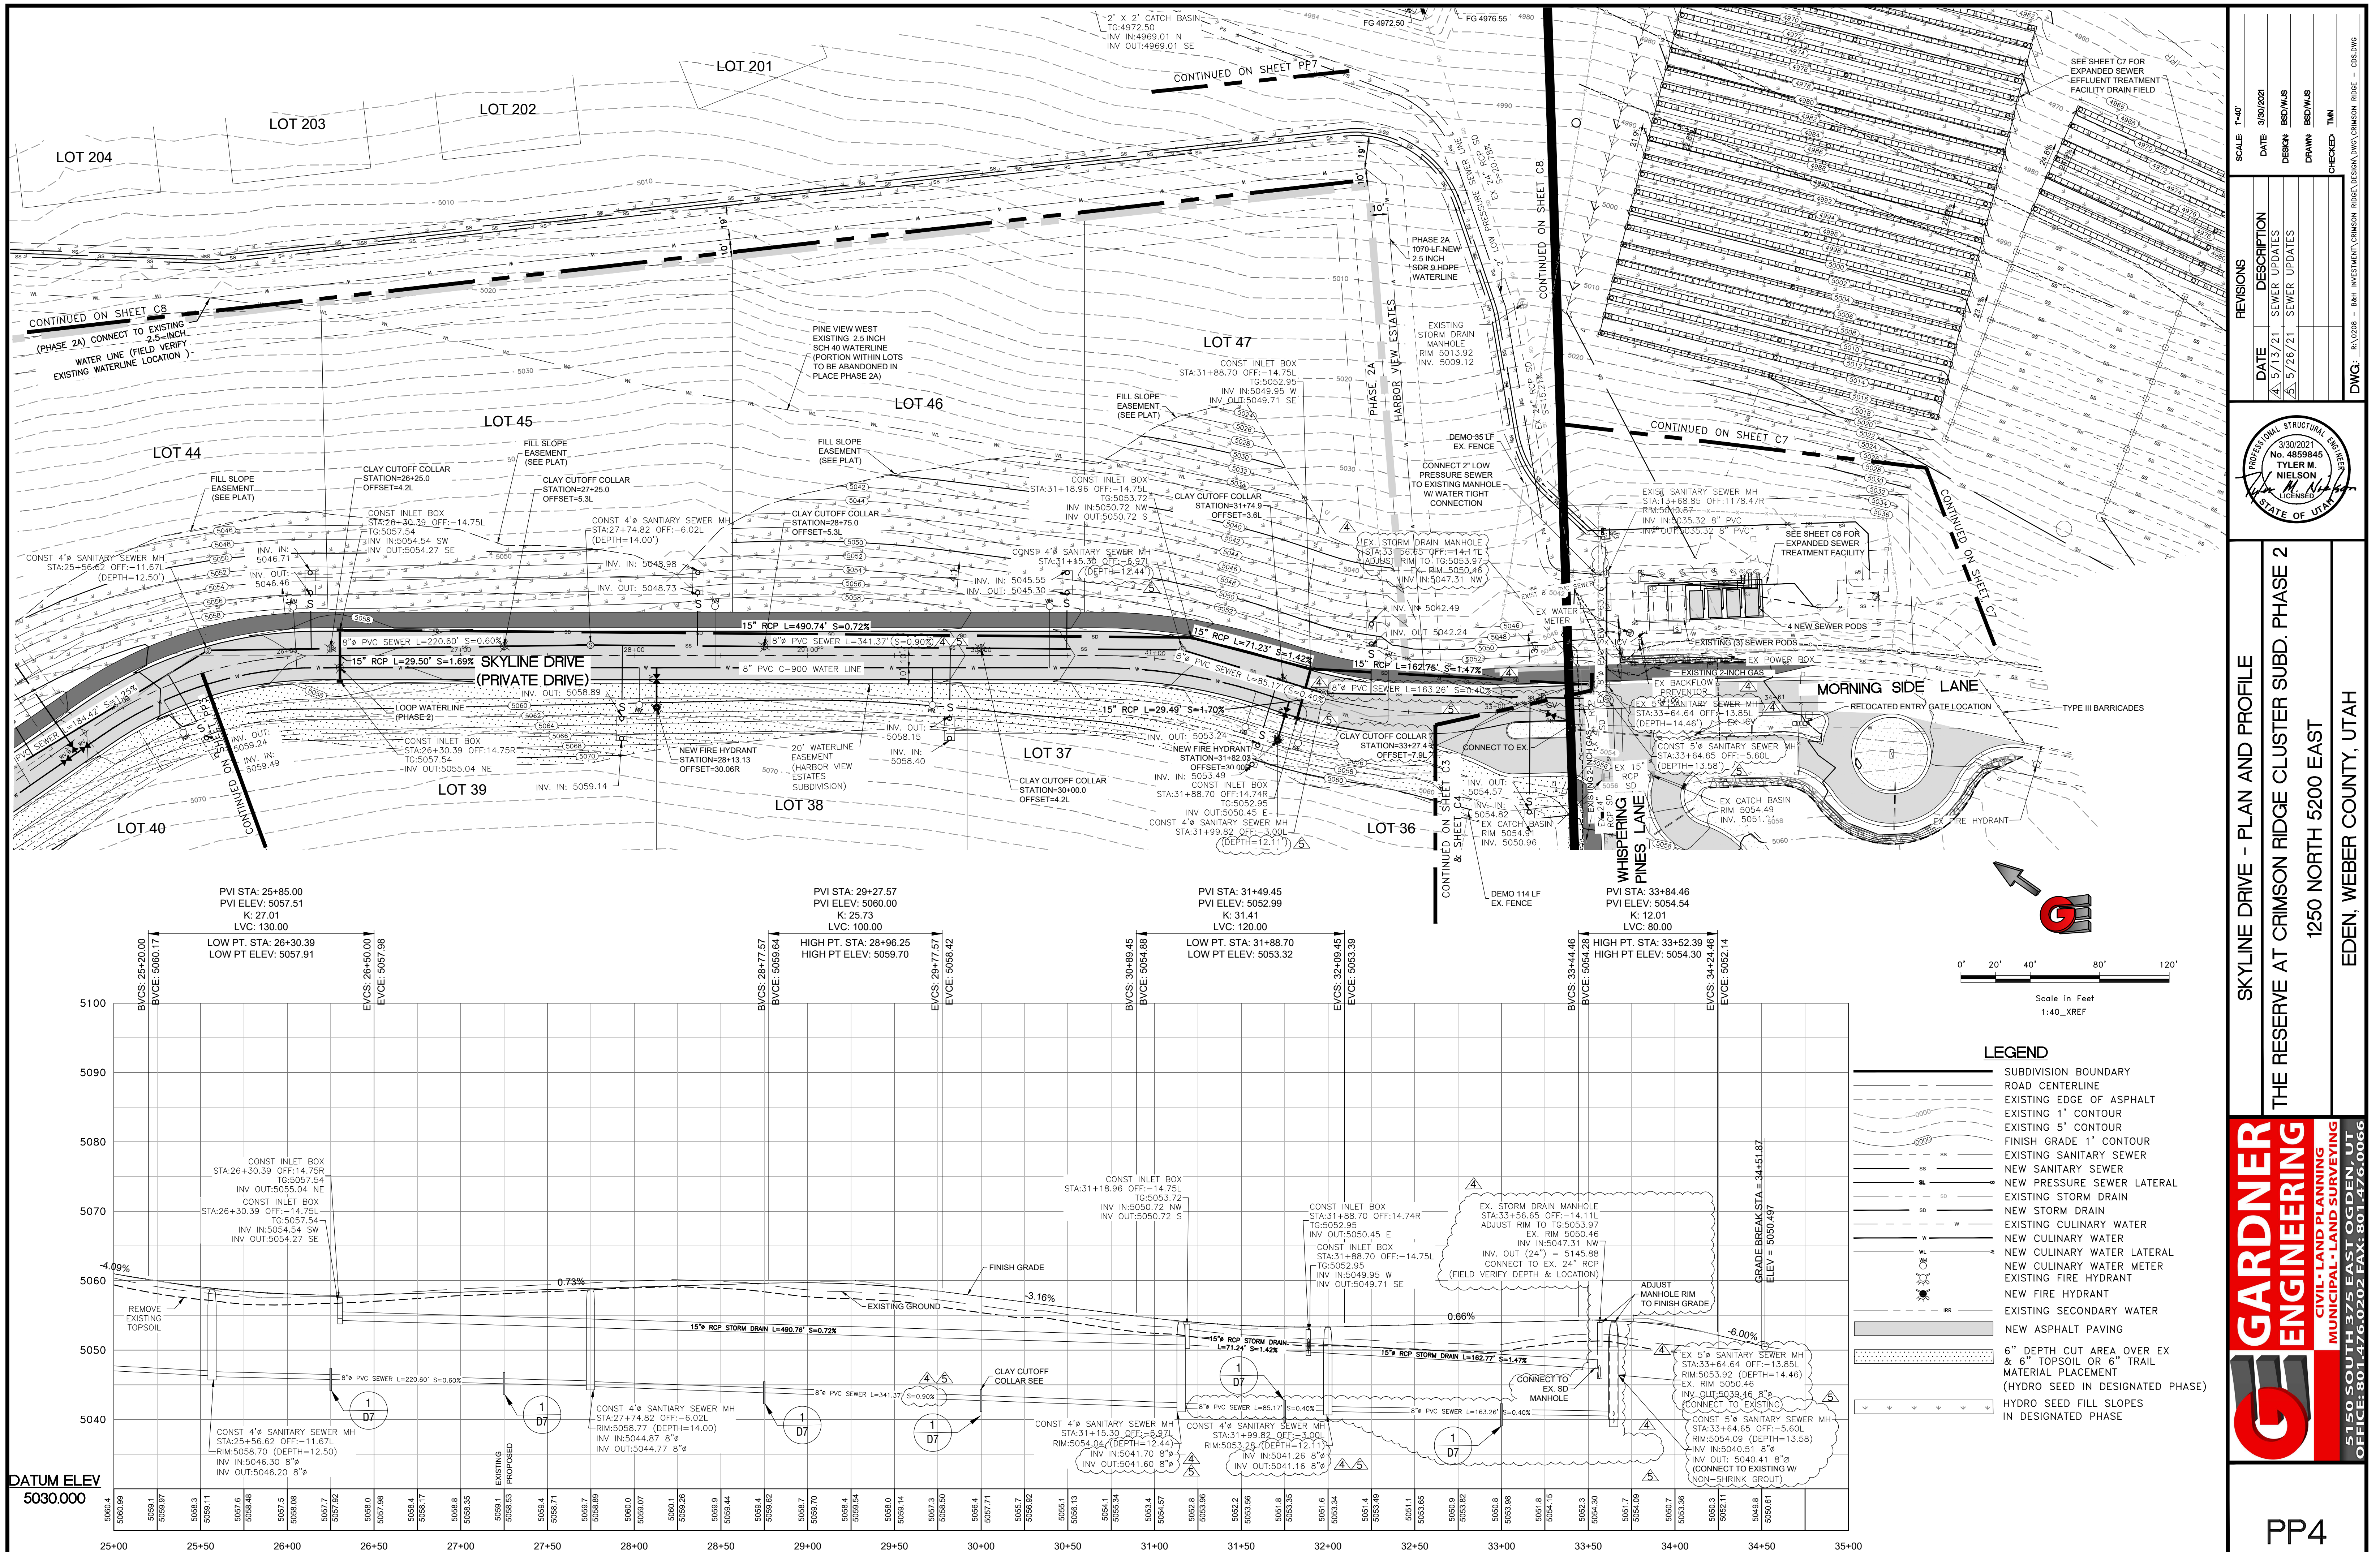

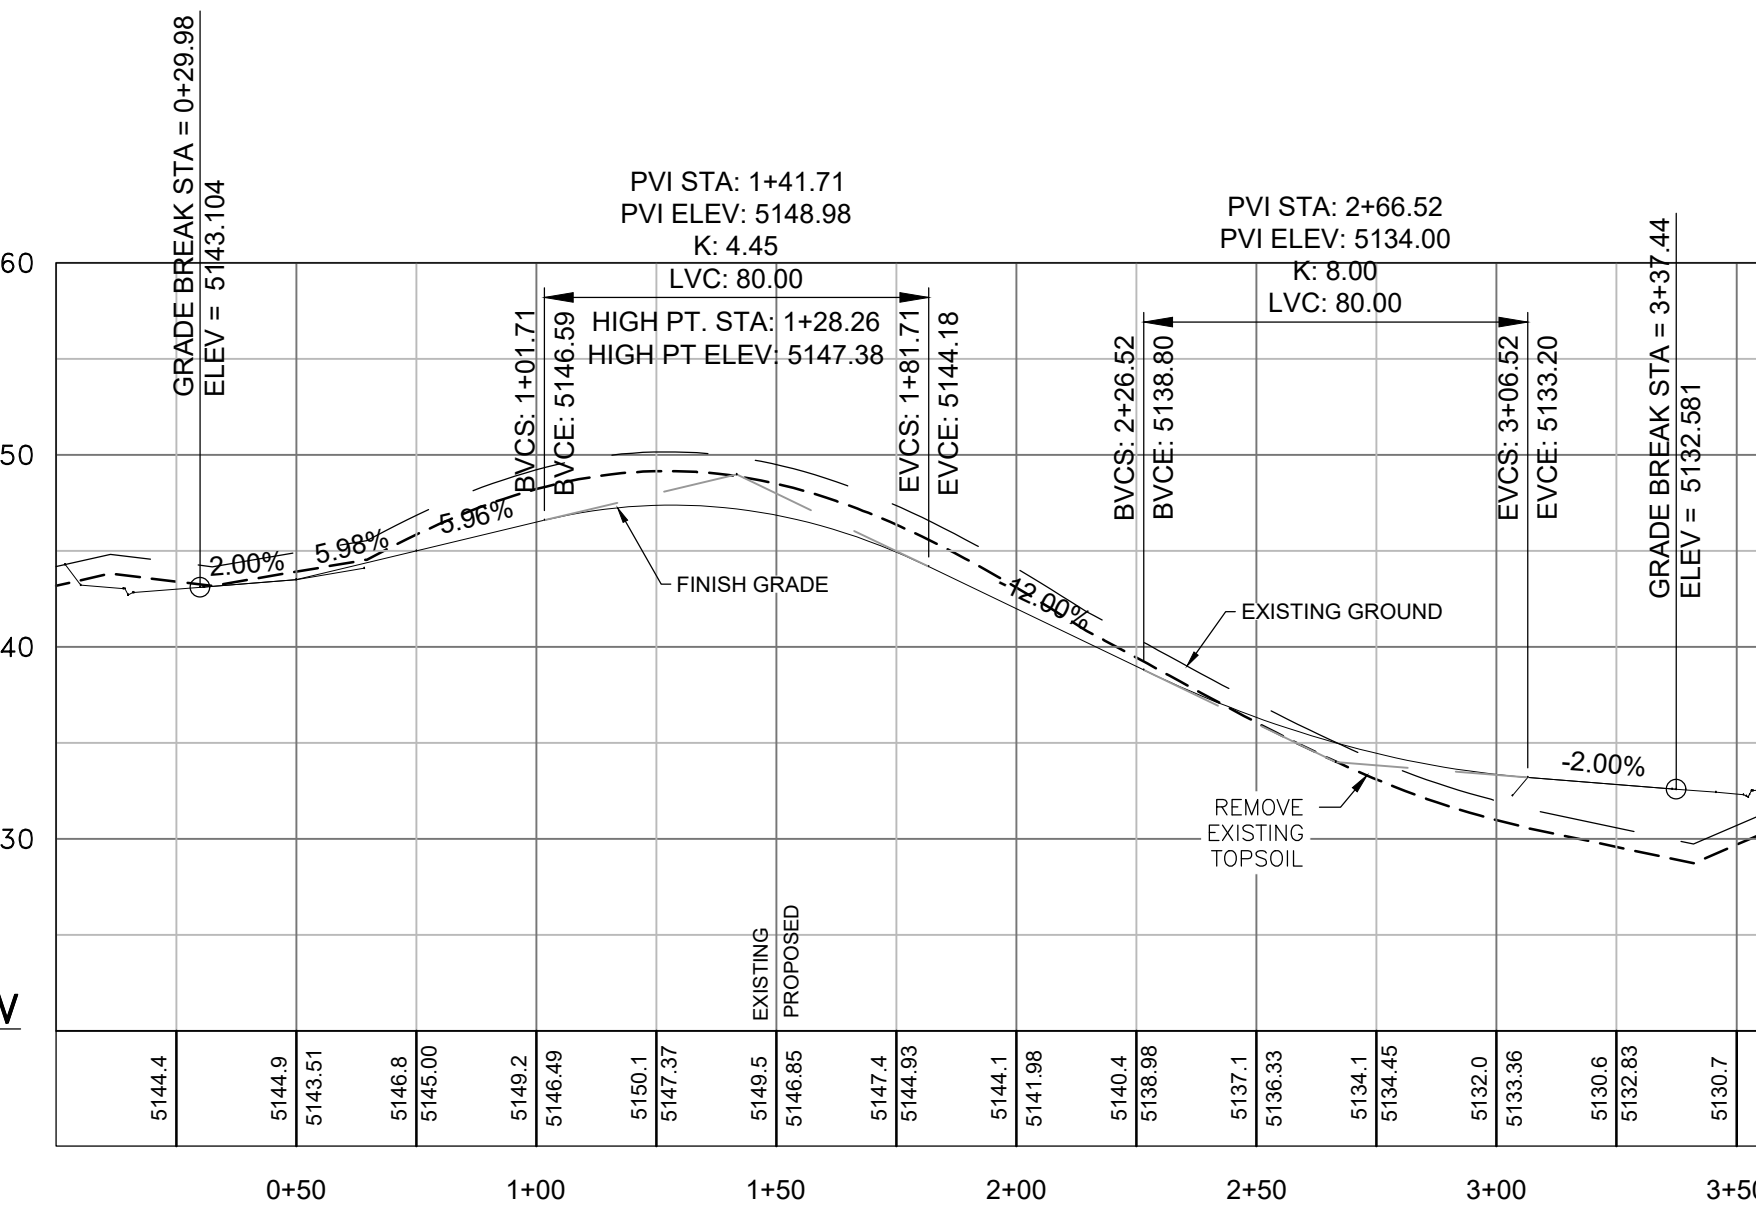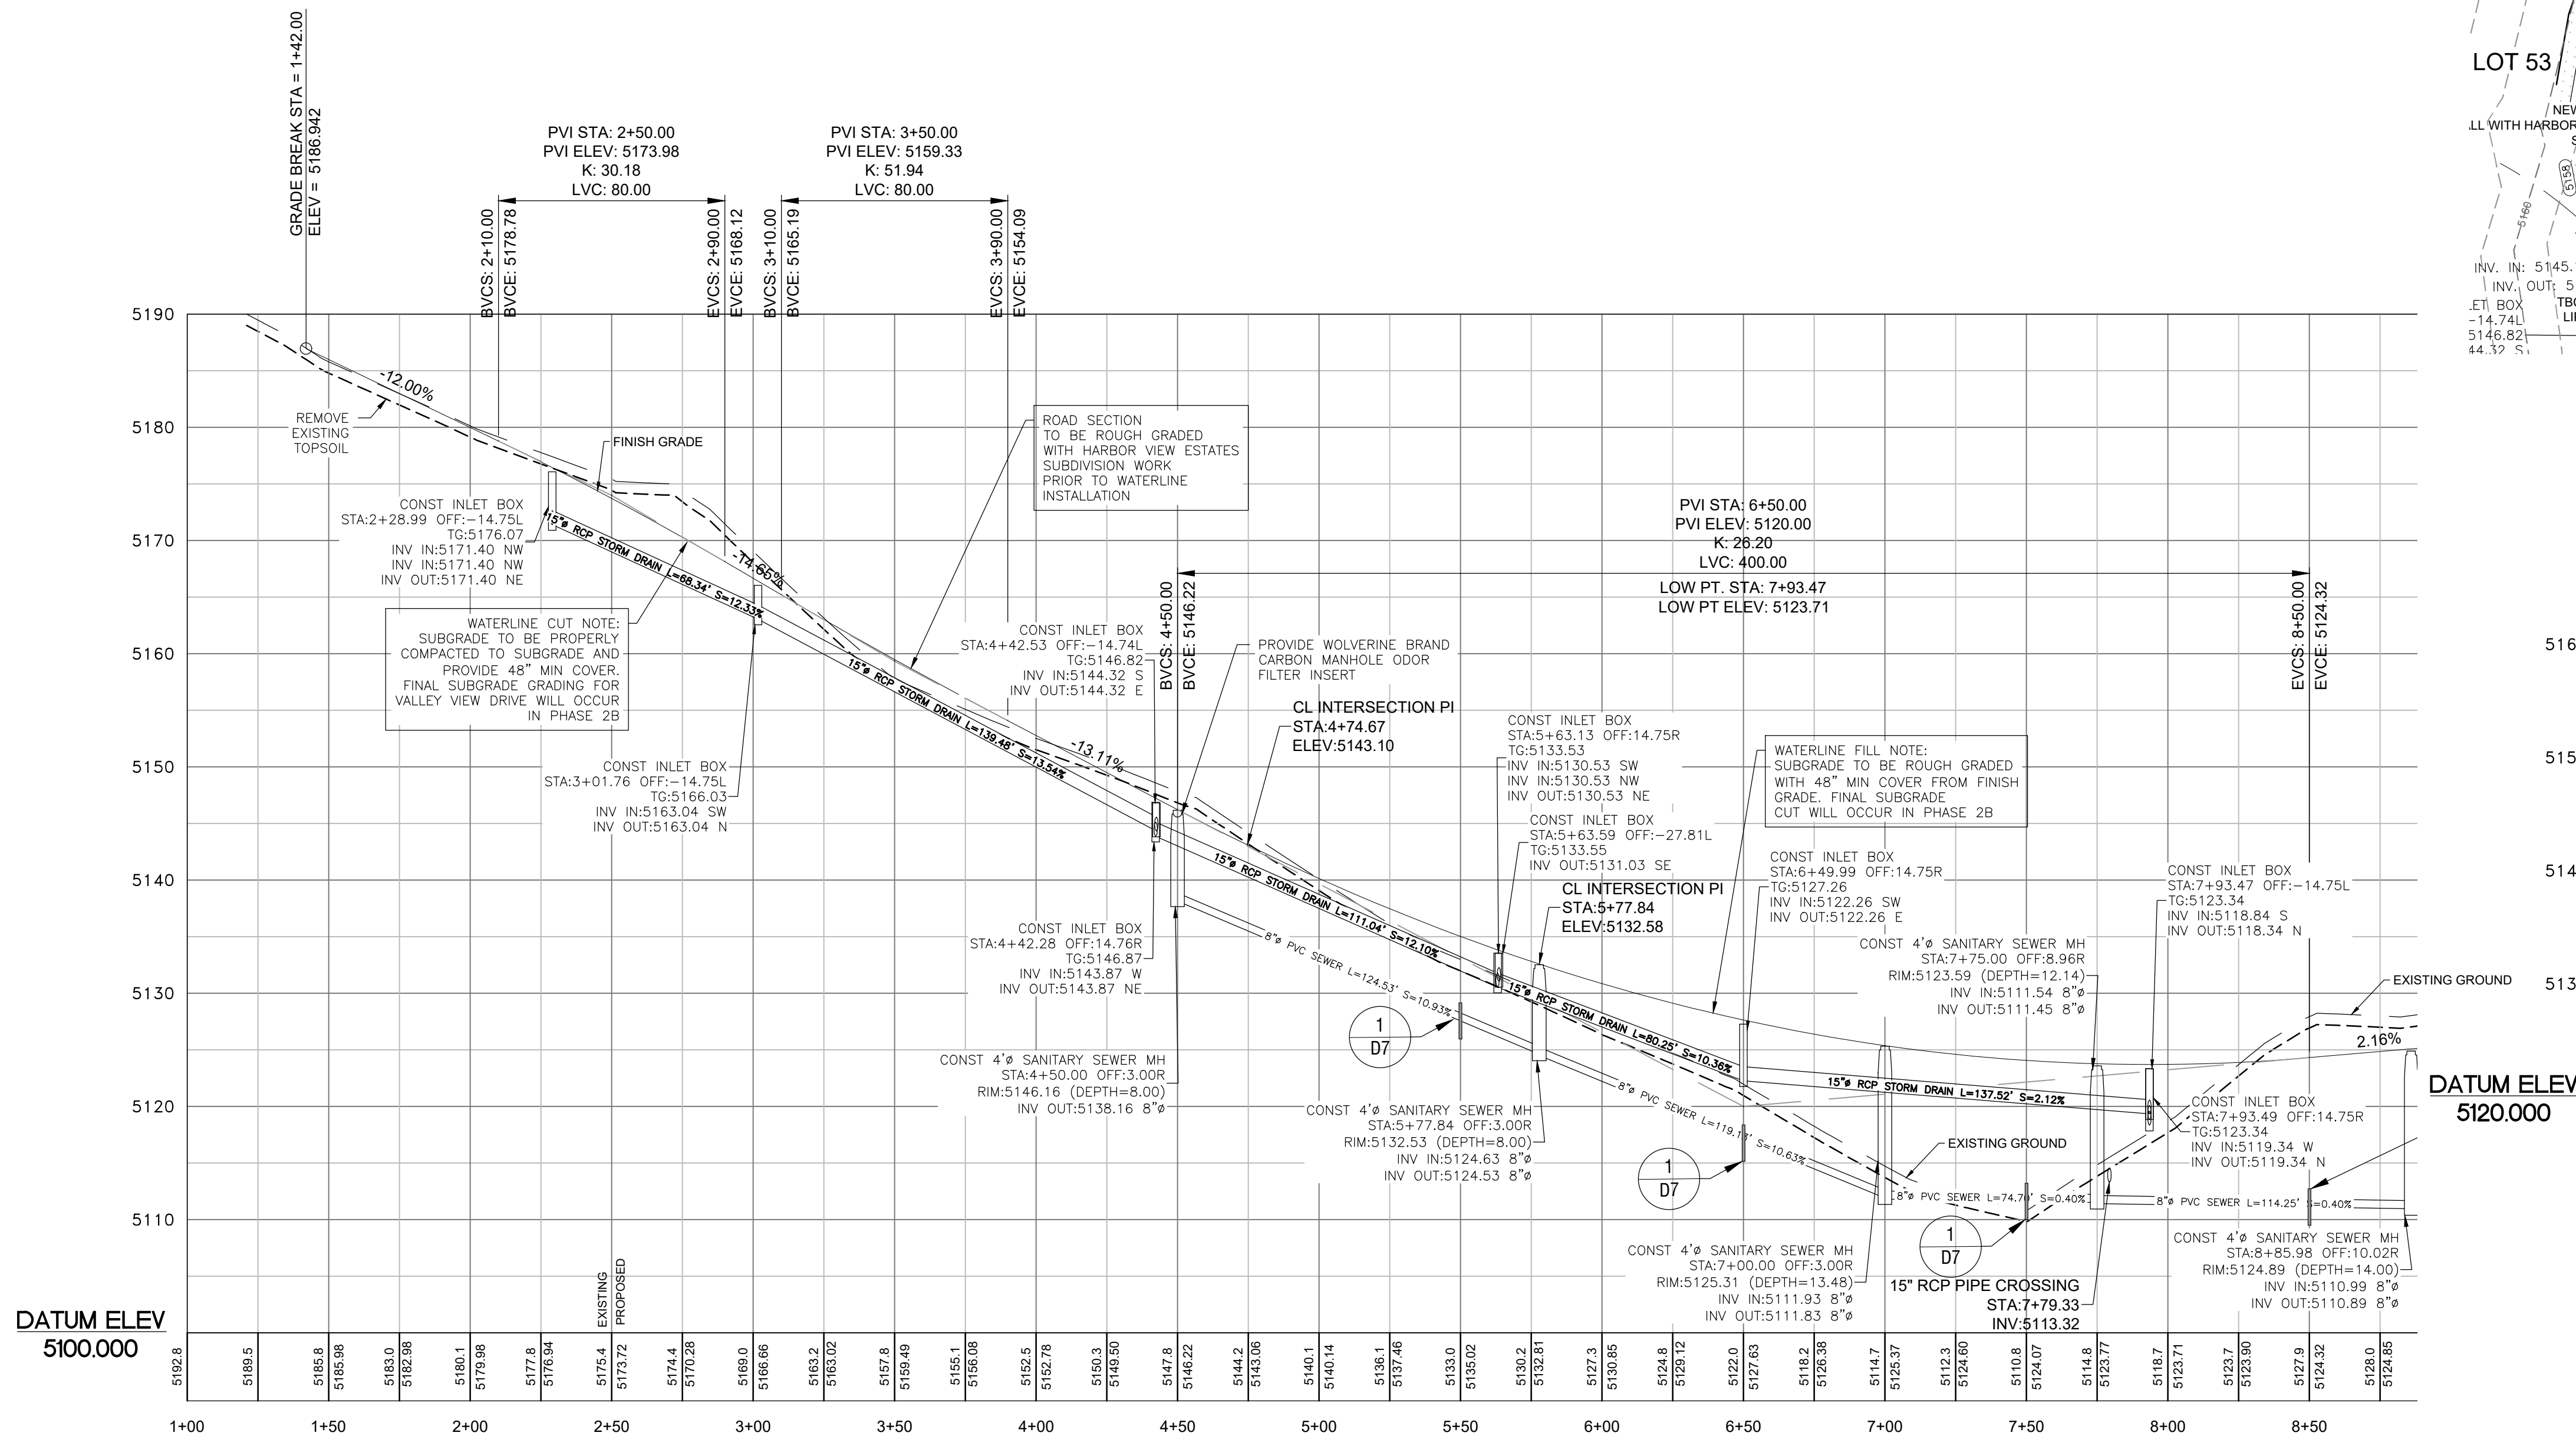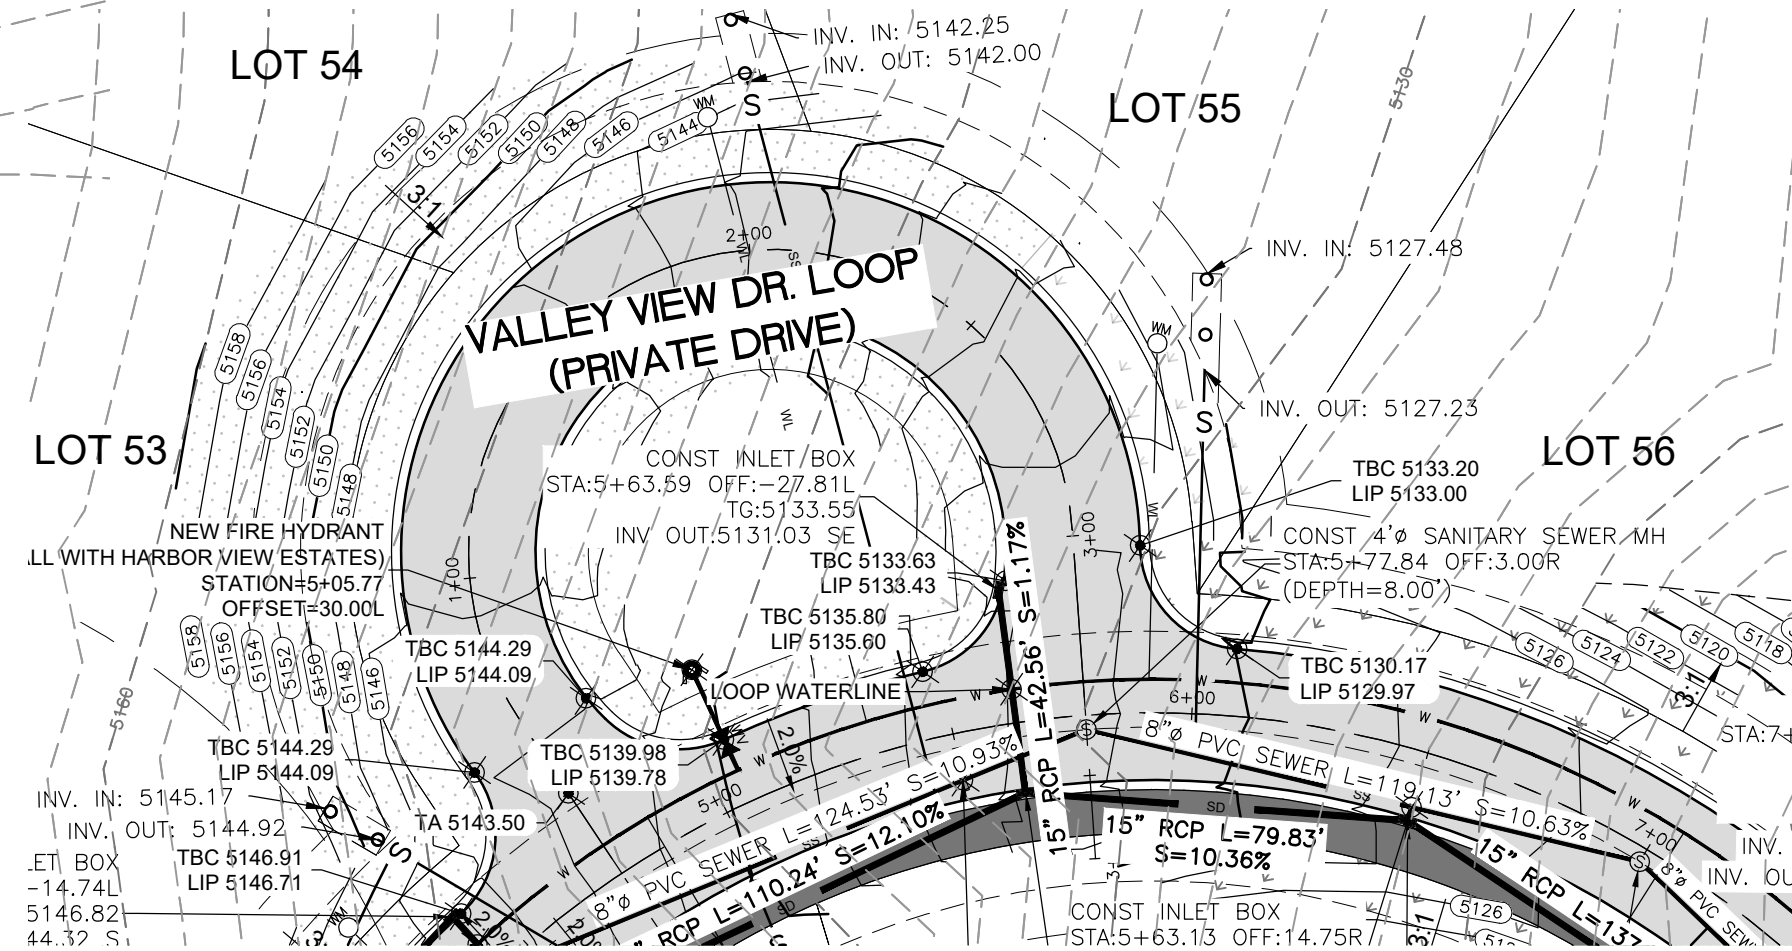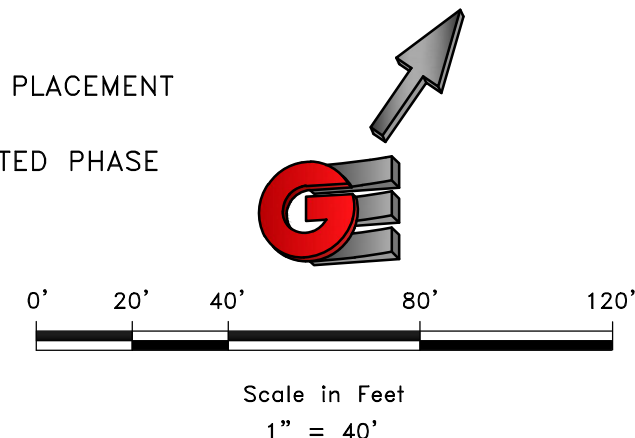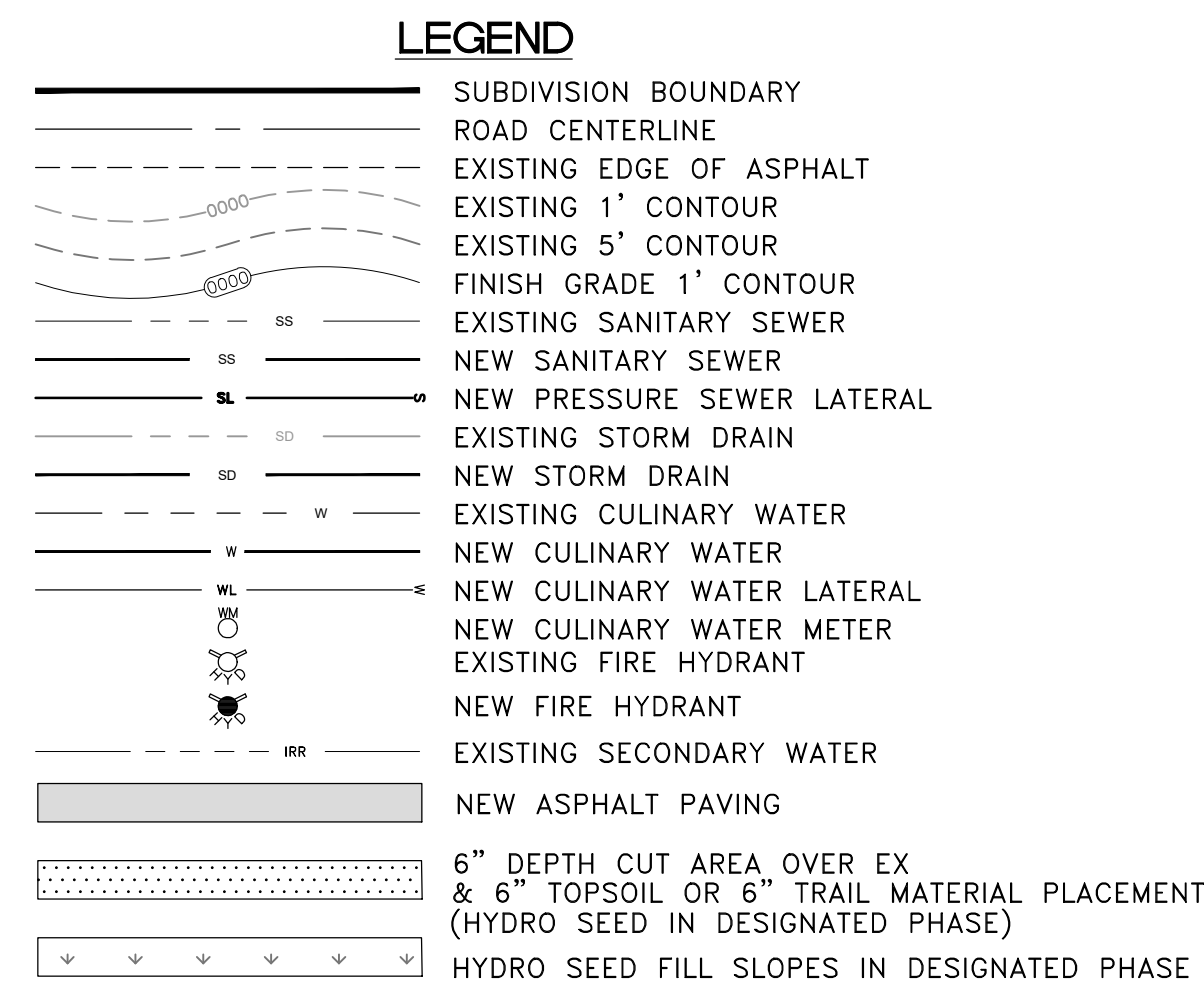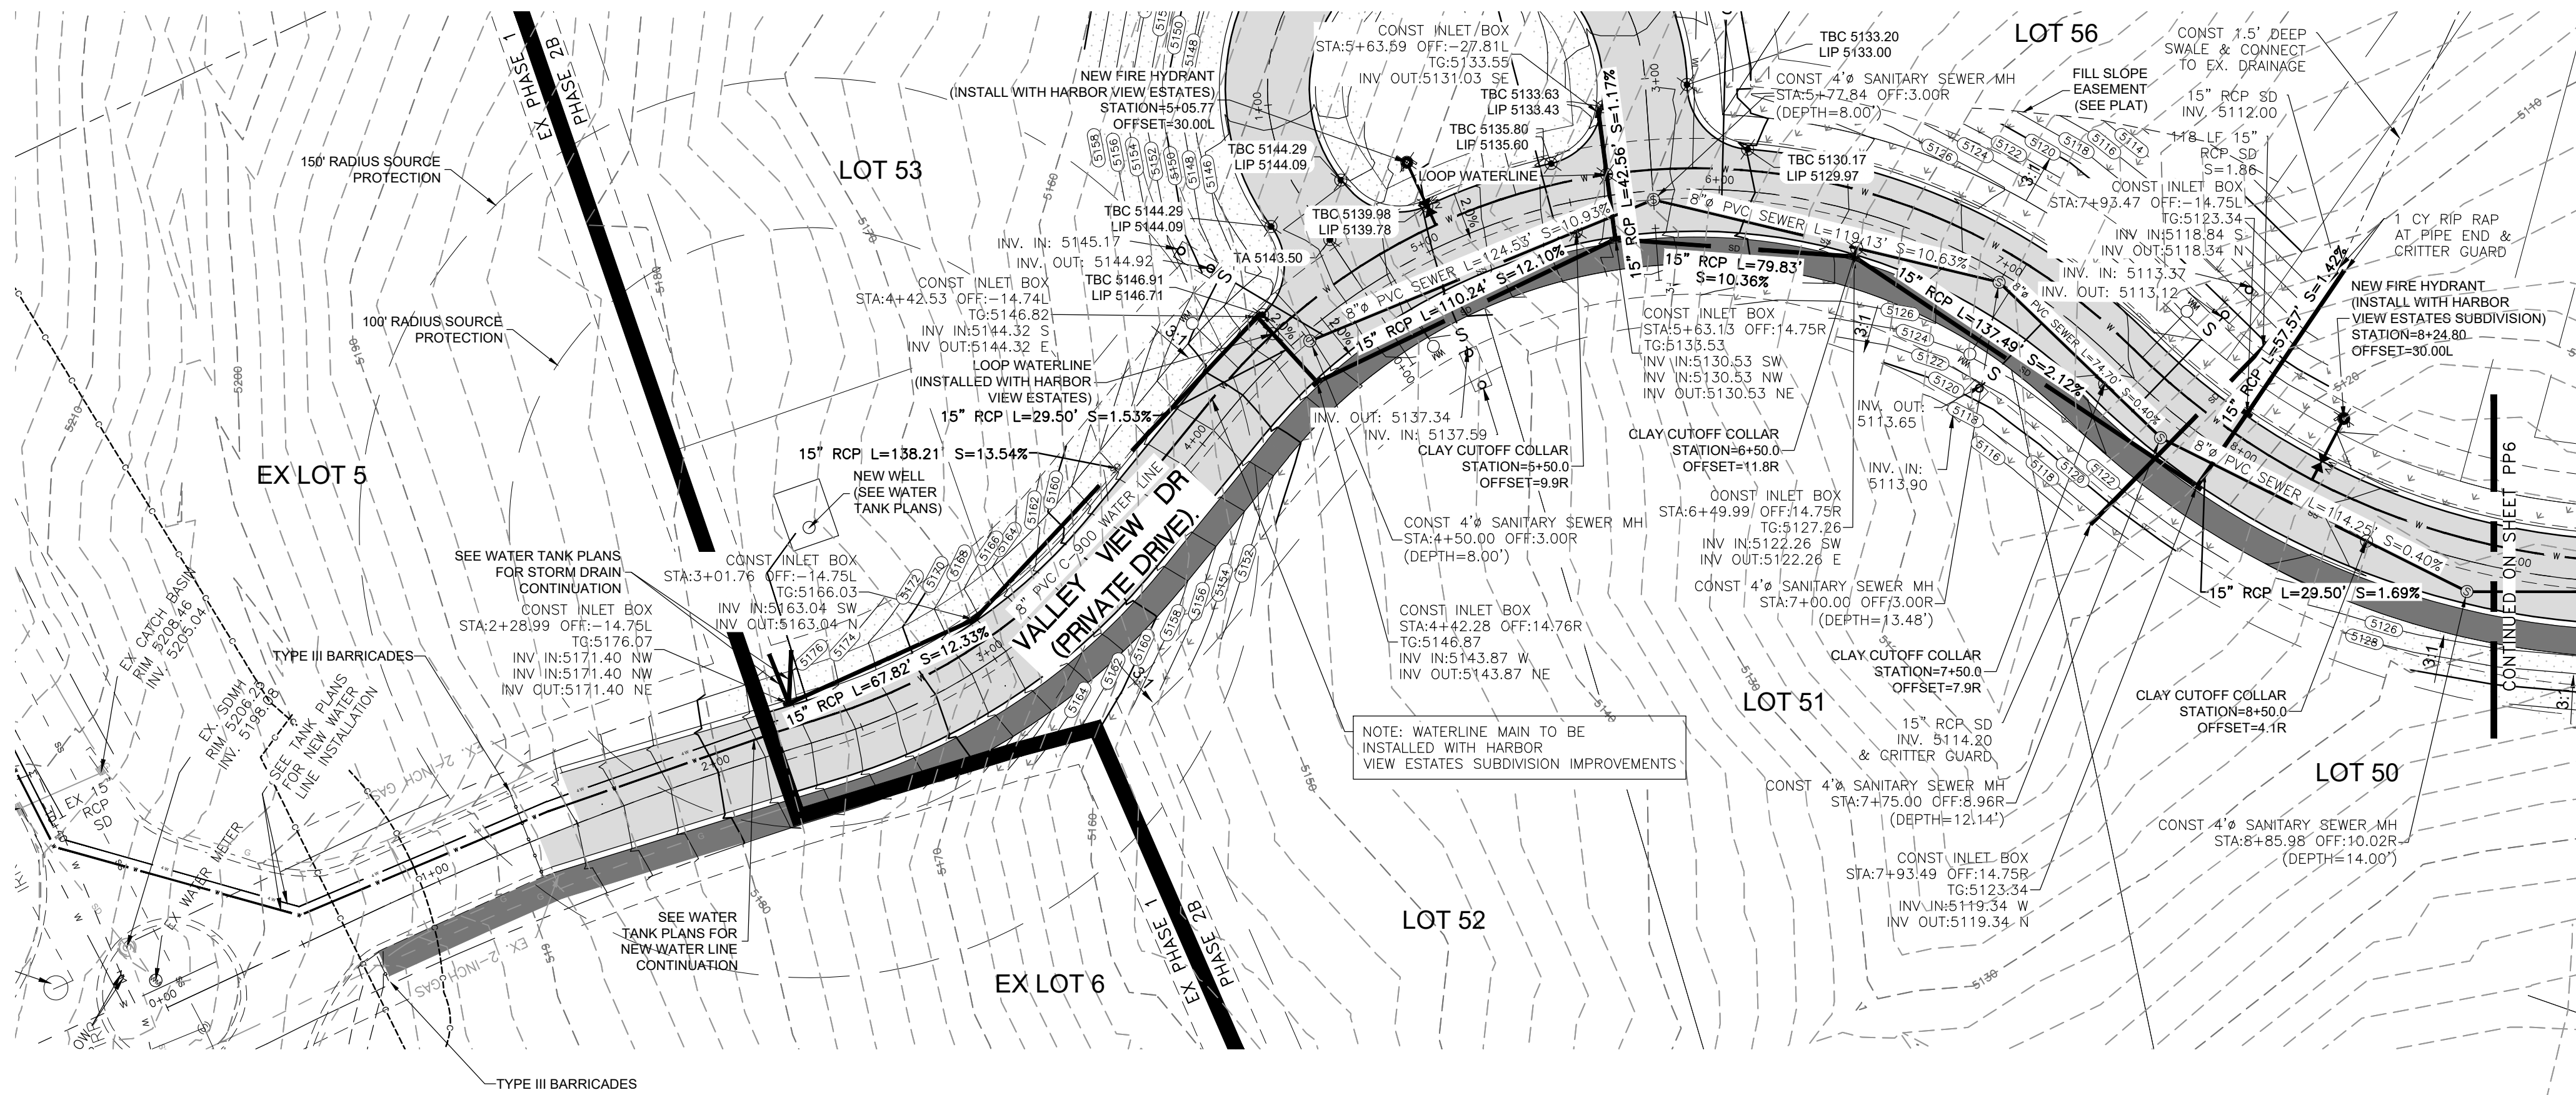

SCALE: 1" = 40'

DATE: 3/30/2021

DESIGN: BSO/NUS

DRAWN: BSO/NUS

CHECKED: TMN

DWG#: EN-2020-84 INVESTMENT, CRIMSON RIDGE DESIGN, CRIMSON RIDGE - CDS.DWG

REVISIONS

DATE	DESCRIPTION

VALLEY VIEW DR - PLAN AND PROFILE

THE RESERVE AT CRIMSON RIDGE CLUSTER SUBD. PHASE 2

1250 NORTH 5200 EAST

EDEN, WEBER COUNTY, UTAH

GARDNER ENGINEERING


CIVIL-LAND PLANNING

MUNICIPAL-LAND SURVEYING

5150 SOUTH 375 EAST OGDEN, UT

OFFICE: 801.476.0202 FAX: 801.476.0066

PP5

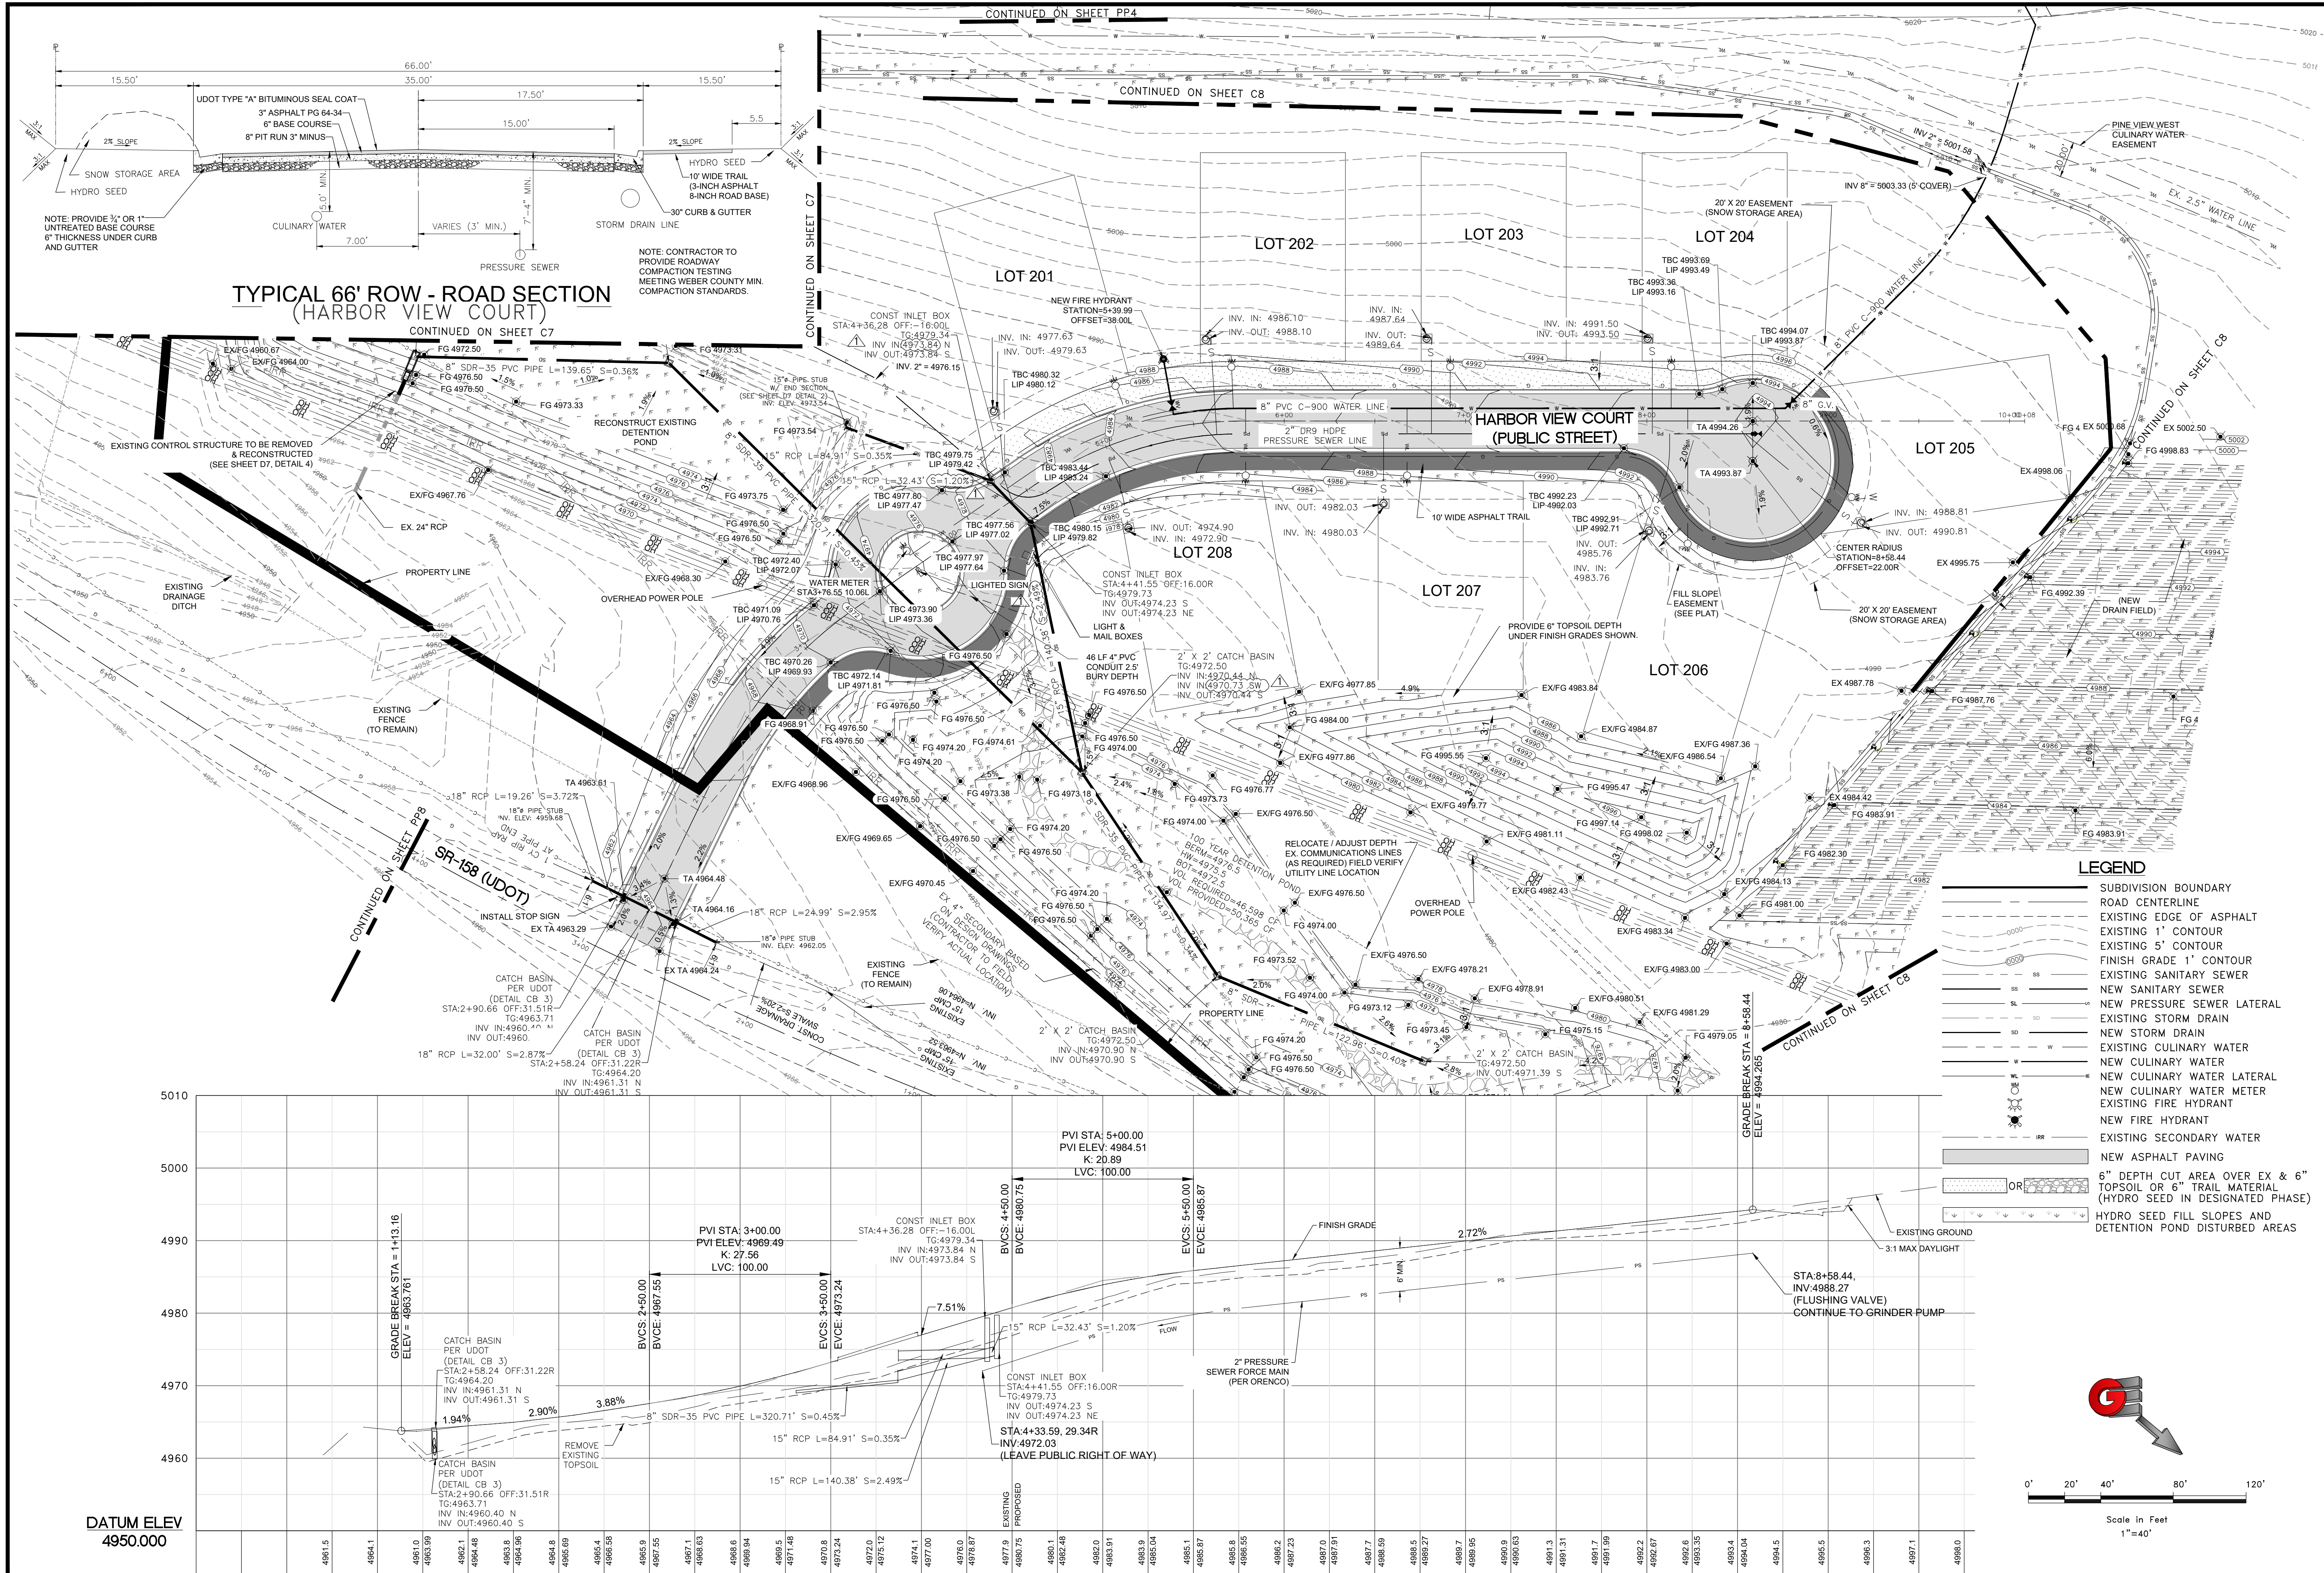

REVISIONS		DESCRIPTION	
DATE	BY	DATE	BY
4/6/21	TYLER M. NIELSON	12/10/2020	TYLER M. NIELSON



SCALE		DATE	
SCALE	DATE	SCALE	DATE
1"=40'	12/10/2020	1"=40'	12/10/2020

DESIGN		DRAWN	
DESIGN	DRAWN	DESIGN	DRAWN
TYLER M. NIELSON	TYLER M. NIELSON	TYLER M. NIELSON	TYLER M. NIELSON



CHECKED		DWG.	
CHECKED	DWG.	CHECKED	DWG.
TYLER M. NIELSON	TYLER M. NIELSON	TYLER M. NIELSON	TYLER M. NIELSON

HARBOR VIEW COURT - PLAN AND PROFILE	
HARBOR VIEW ESTATES SUBDIVISION	
HARBOR VIEW COURT (1250 NORTH) HWY 158	
EDEN, WEBER COUNTY, UTAH	
GARDNER ENGINEERING	
CIVIL-LAND PLANNING	
MUNICIPAL-LAND SURVEYING	
5150 SOUTH 375 EAST OGDEN, UT	
OFFICE: 801-476-0202 FAX: 801-476-0066	


PP7

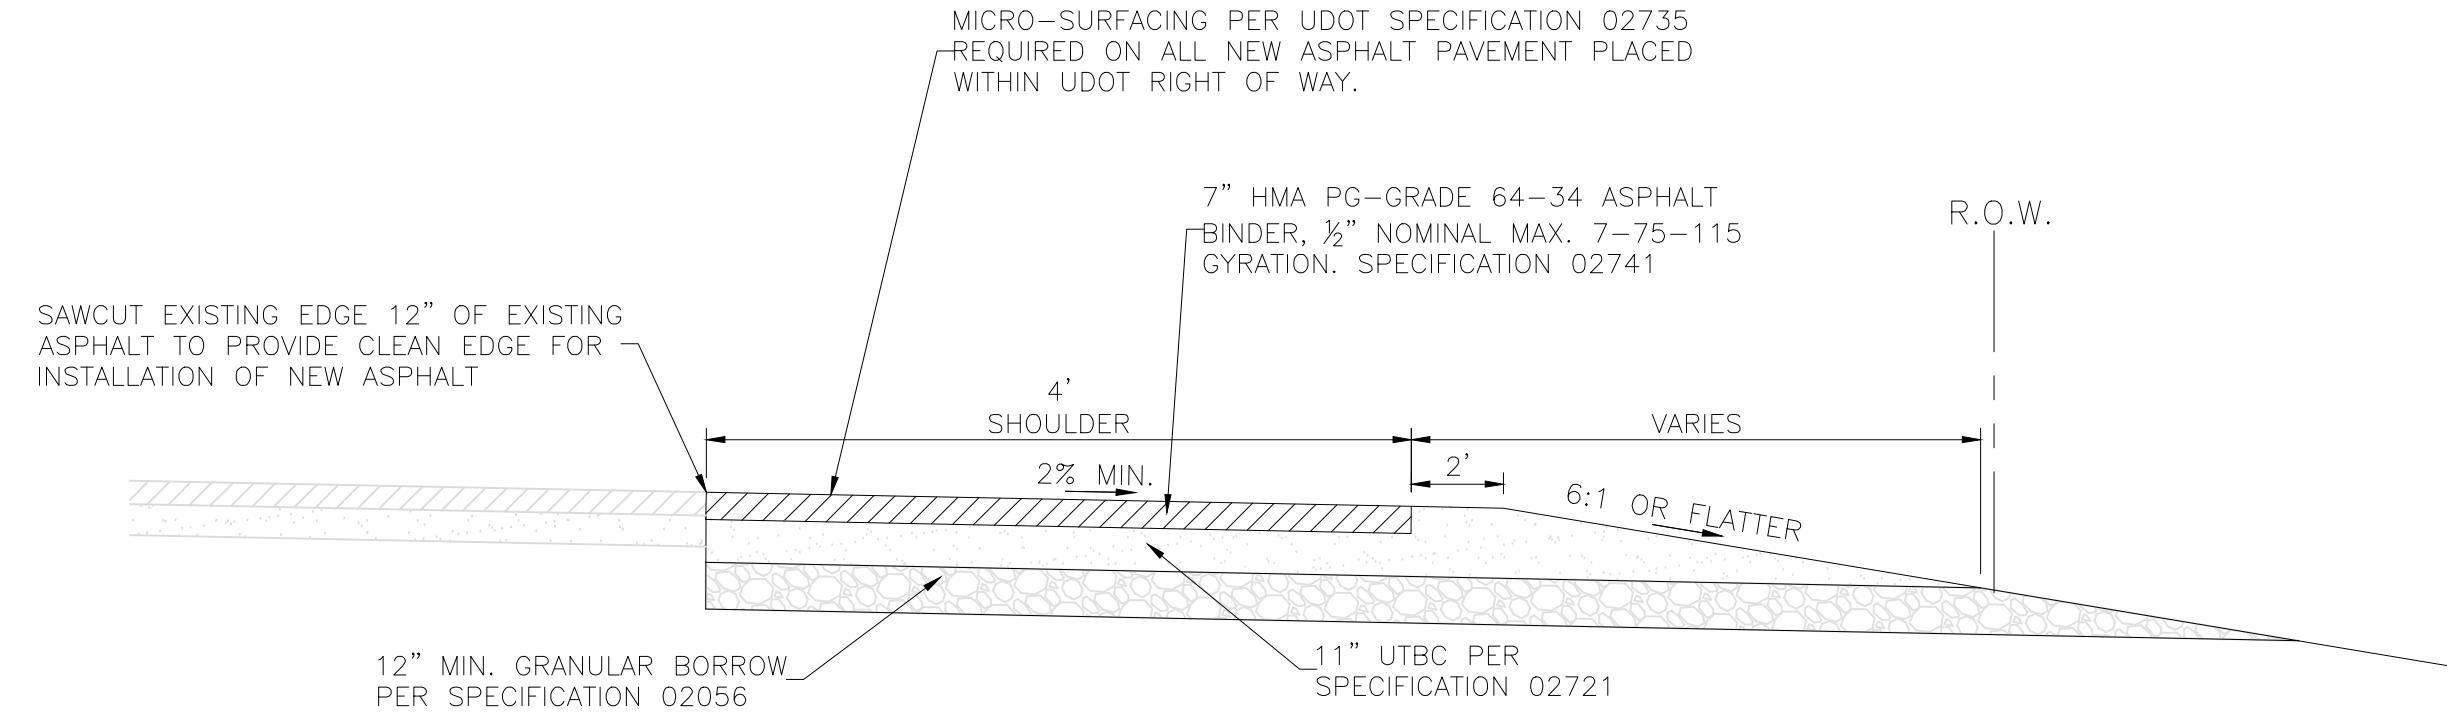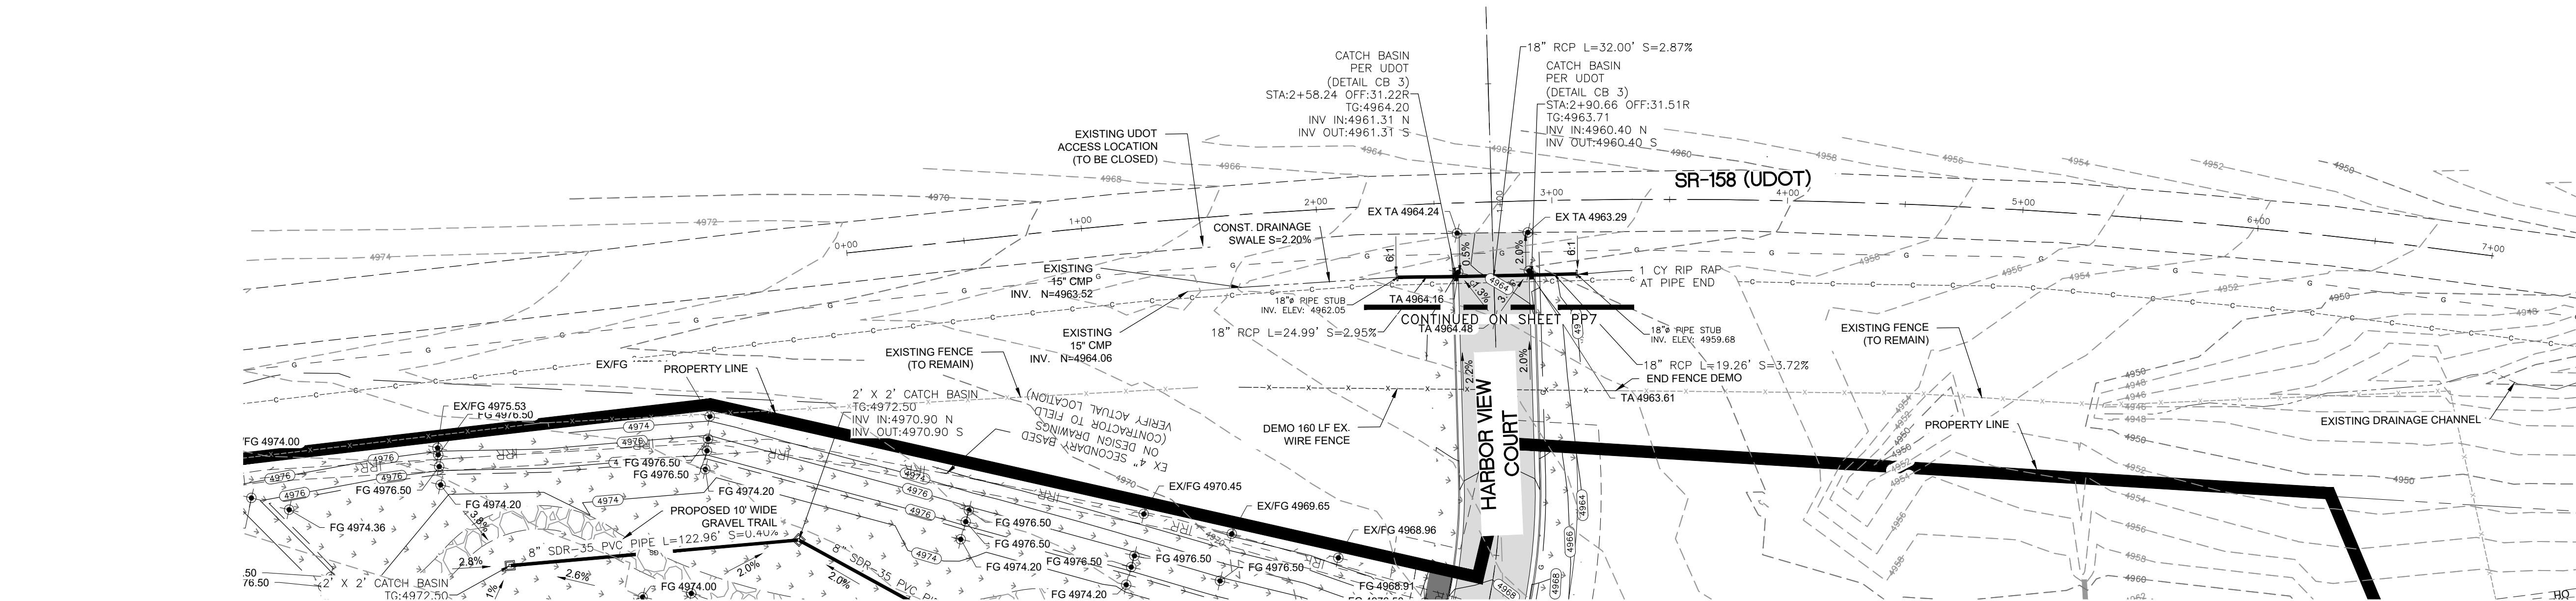


- LEGEND**
- SUBDIVISION BOUNDARY
 - ROAD CENTERLINE
 - EXISTING EDGE OF ASPHALT
 - EXISTING 1' CONTOUR
 - EXISTING 5' CONTOUR
 - FINISH GRADE 1' CONTOUR
 - EXISTING SANITARY SEWER
 - NEW SANITARY SEWER
 - NEW PRESSURE SEWER LATERAL
 - EXISTING STORM DRAIN
 - NEW STORM DRAIN
 - EXISTING CULINARY WATER
 - NEW CULINARY WATER
 - NEW CULINARY WATER LATERAL
 - NEW CULINARY WATER METER
 - EXISTING FIRE HYDRANT
 - NEW FIRE HYDRANT
 - EXISTING SECONDARY WATER
 - NEW ASPHALT PAVING
 - 6" DEPTH CUT AREA OVER EX & 6" TOPSOIL OR 6" TRAIL MATERIAL (HYDRO SEED IN DESIGNATED PHASE)
 - HYDRO SEED FILL SLOPES AND DETENTION POND DISTURBED AREAS

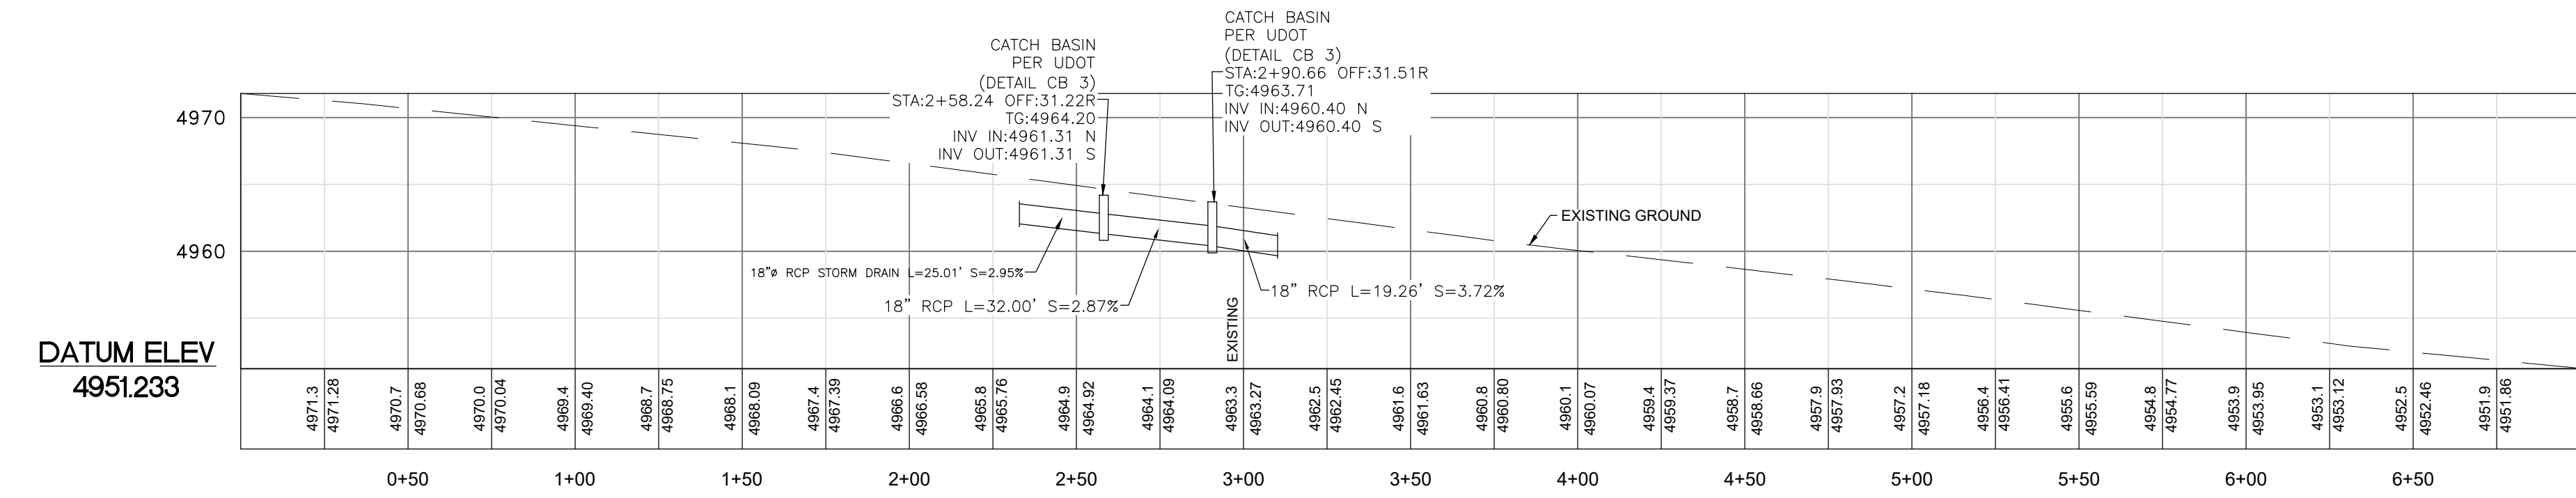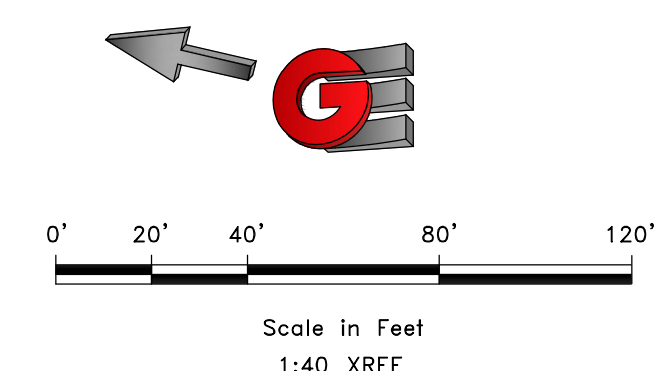

REVISIONS		DESCRIPTION
DATE		
SCALE	1/4"=1'	
DATE	12/10/2020	
DESIGN	BSD/NLS	
DRAWN	BSD/NLS	
CHECKED	TIN	

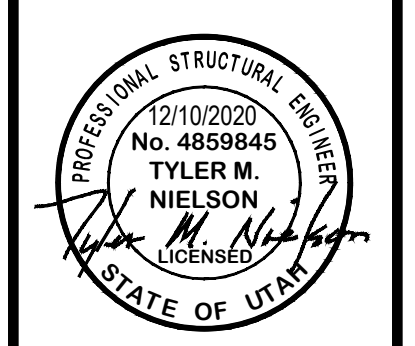

SR-158 (UDOT) - PLAN AND PROFILE
HARBOR VIEW ESTATES SUBDIVISION
HARBOR VIEW COURT (1250 NORTH) HWY 158
EDEN, WEBER COUNTY, UTAH

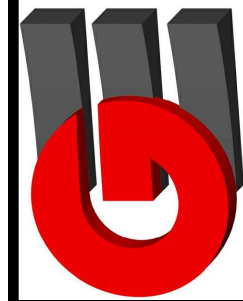**GARDNER
ENGINEERING**

CIVIL • LAND PLANNING
MUNICIPAL • LAND SURVEYING

5150 SOUTH 375 EAST OGDEN, UT
OFFICE: 801.476-0202 FAX: 801.476-0066

Crimson Ridge / Harbor View Estates - Effluent Sewer Section

Parameters		
Discharge Assembly Size	1.25	inches
Transport Length	70	feet
Transport Pipe Class	40	
Transport Line Size	1.25	inches
Distributing Valve Model	None	
Max Elevation Lift	10	feet
Design Flow Rate	10	gpm
Flow Meter	None	inches
'Add-on' Friction Losses	76	feet

Calculations		
Transport Velocity	2.2	fps

Frictional Head Losses



Loss through Discharge	0.7	feet
Loss in Transport	1.0	feet
Loss through Valve	0.0	feet
Loss through Flowmeter	0.0	feet
'Add-on' Friction Losses	76.0	feet

Pipe Volumes

Vol of Transport Line	5.4	gals
-----------------------	-----	------

Minimum Pump Requirements

Design Flow Rate	10.0	gpm
Total Dynamic Head	87.7	feet

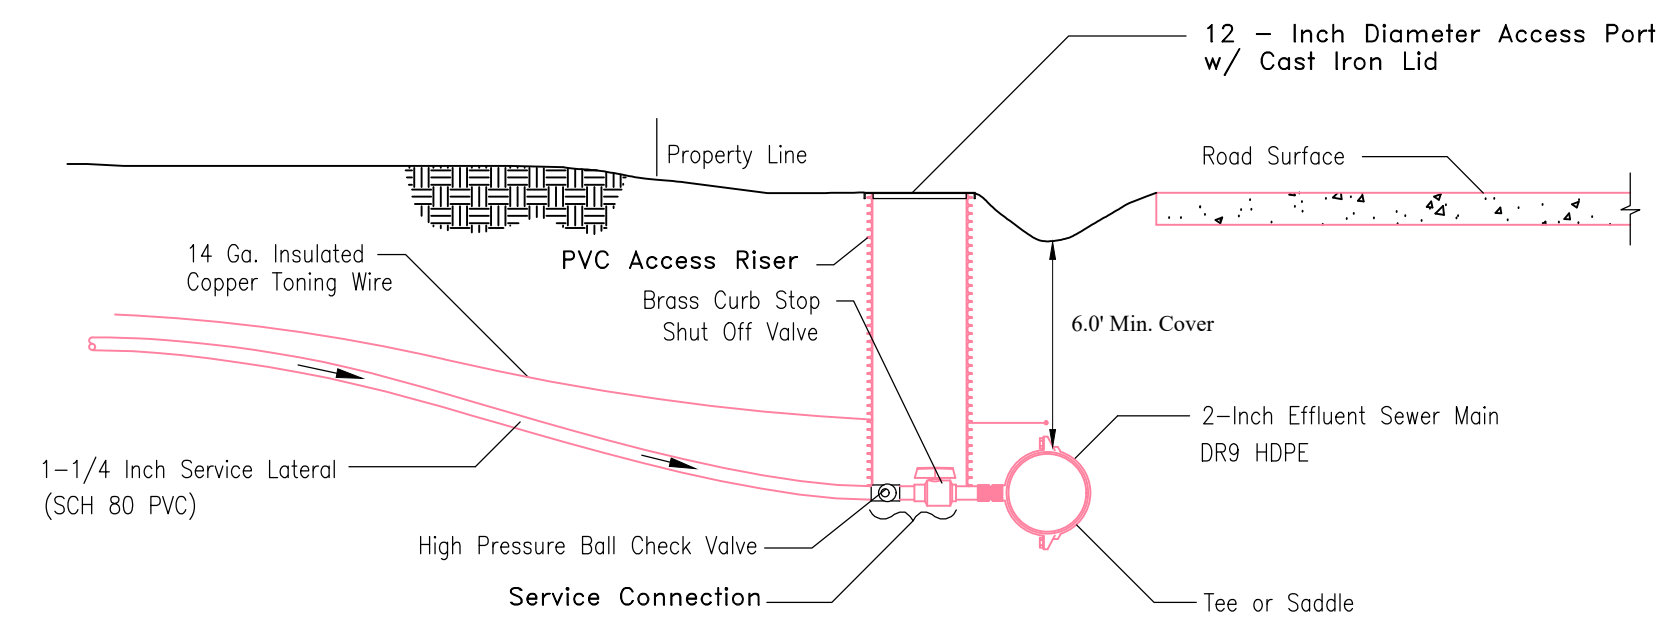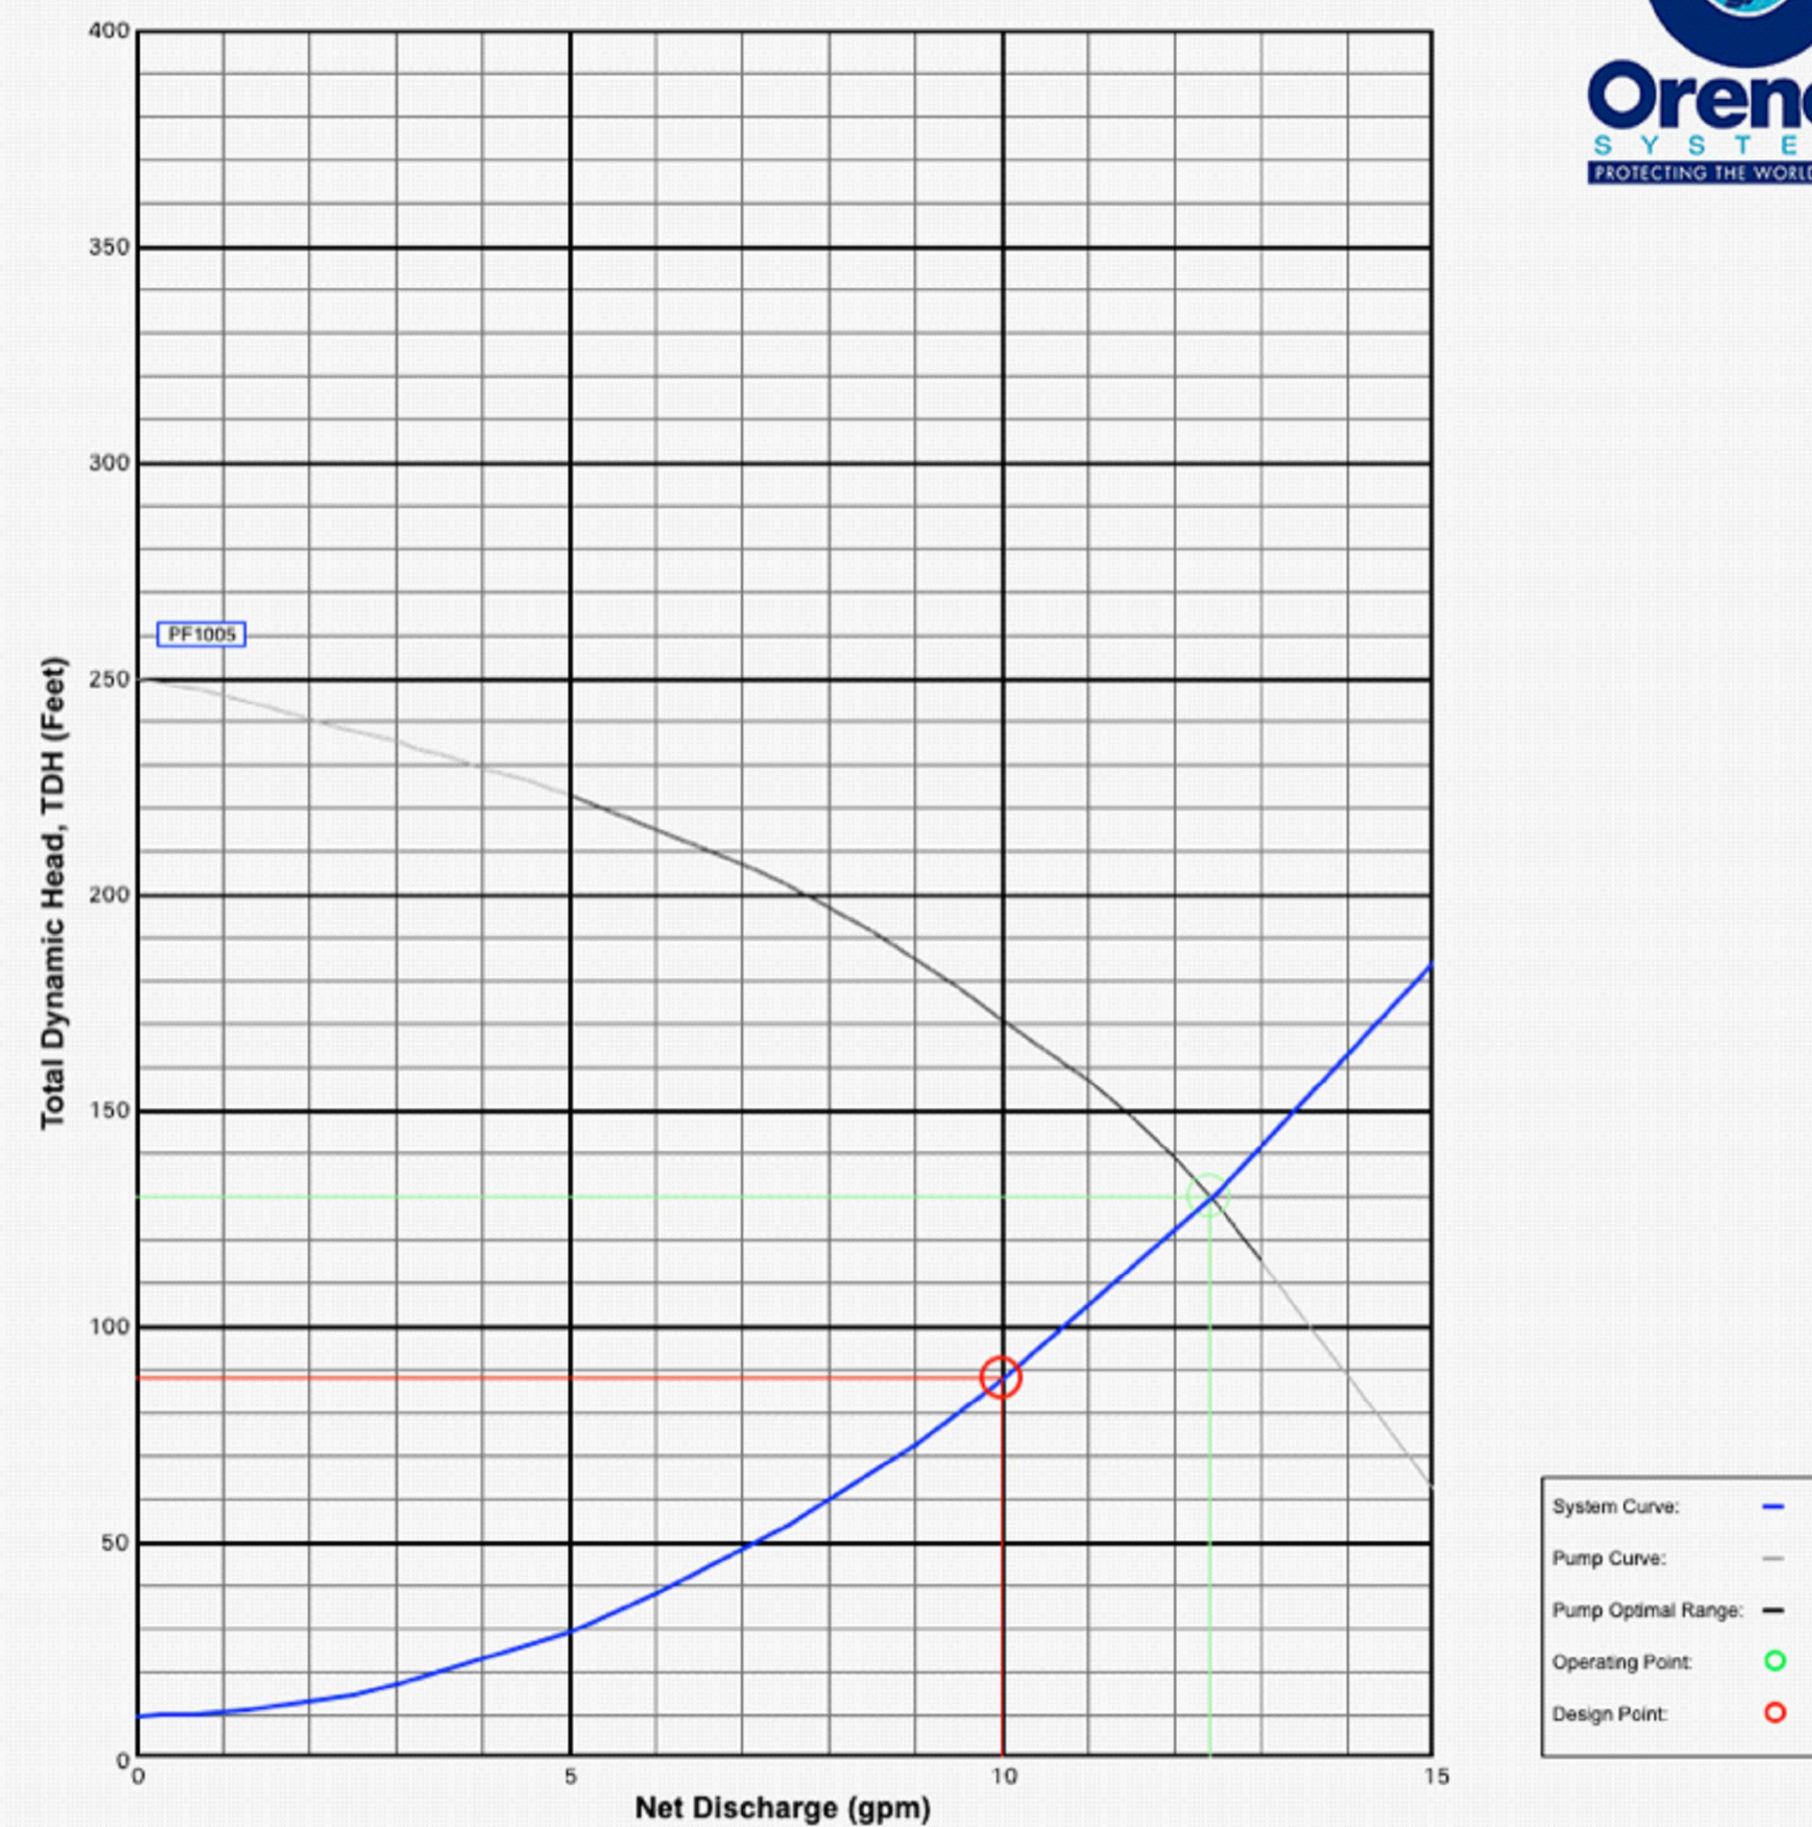

All service line connections shall be solvent welded. The only acceptable solvents and cements are those that are recommended by the pipe manufacturer. All service laterals from the effluent sewer main to the property line shall be pressure tested prior to any backfilling.

1 EFFLUENT PRESSURE SEWER TYPICAL SERVICE CONNECTION

Scale: (NOT TO SCALE)


1500 GALLON SEPTIC TANK DETAIL

NOTES:
WEIGHT: 10,800 LBS
EXCAVATION DIMS: 8' X 13'
SEALED WITH BUTYL ROPE
4" SANITARY TEE
4500 PSI CONCRETE


REINFORCING:
TANK - 6X6-6X6 WELDED WIRE
FABRIC CAGE
#4 BAR OVERLAP 2' O.C.
LID: #4 BAR 8" O.C.E.W.

SPECS ON THICKNESS
WALLS-3"
FLOOR-3"
LID-5"

NOTE:
WATERTIGHT TANK TEST TO
EXTEND A MINIMUM OF 3"
ABOVE HIGHEST JOINT IN
ACCESS RISER

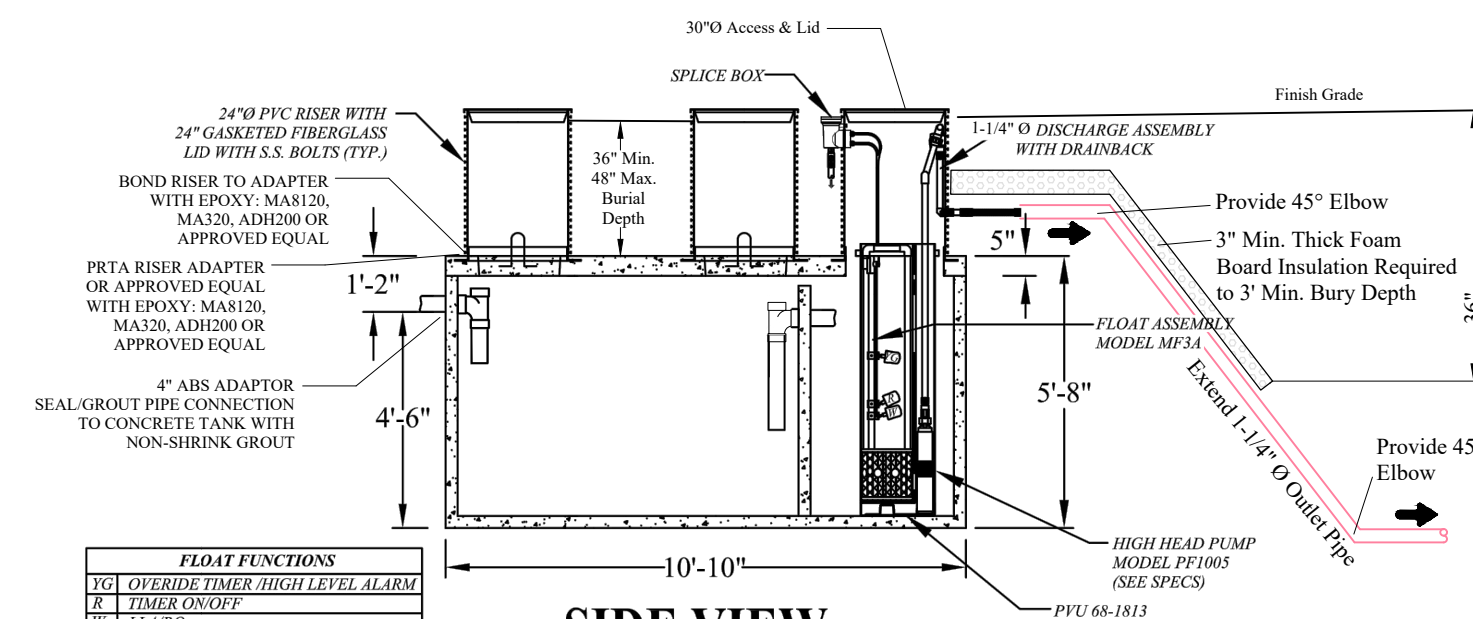

SIDE VIEW

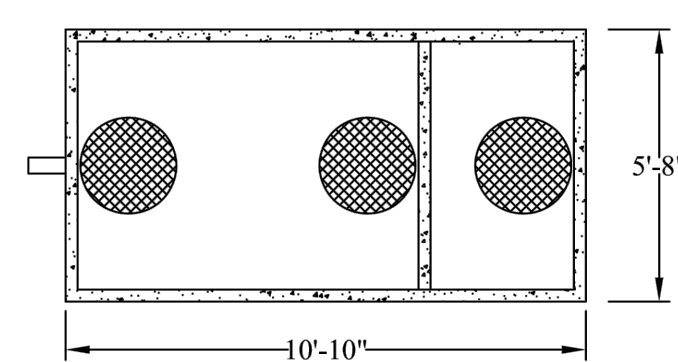

TOP VIEW

SEPTIC TANK NOTE:
CONTACT ALTERNATIVEONSITE
BEN WITT 801-380-0103
FOR CONCRETE TANK (COMPLETE).
TO BE INSTALLED AND MAINTAINED
BY FUTURE HOME OWNER. AT LEAST
TWO INDEPENDENT POWER SOURCES
WITH APPROVED WIRING SHALL BE
INSTALLED FOR SEWER PUMP.


FOR ORENCO PUMPS CONTACT
AUTHORIZED DEALER
JEX ENVIRONMENTAL SOLUTIONS
PO BOX 3603
LOGAN, UT 84323
1-435-753-2051



② 1,500 GALLON TANK W/ PUMP (HARBOR VIEW ESTATES ONLY)

(4 BEDROOMS OR LESS)

Scale: (NOT TO SCALE)

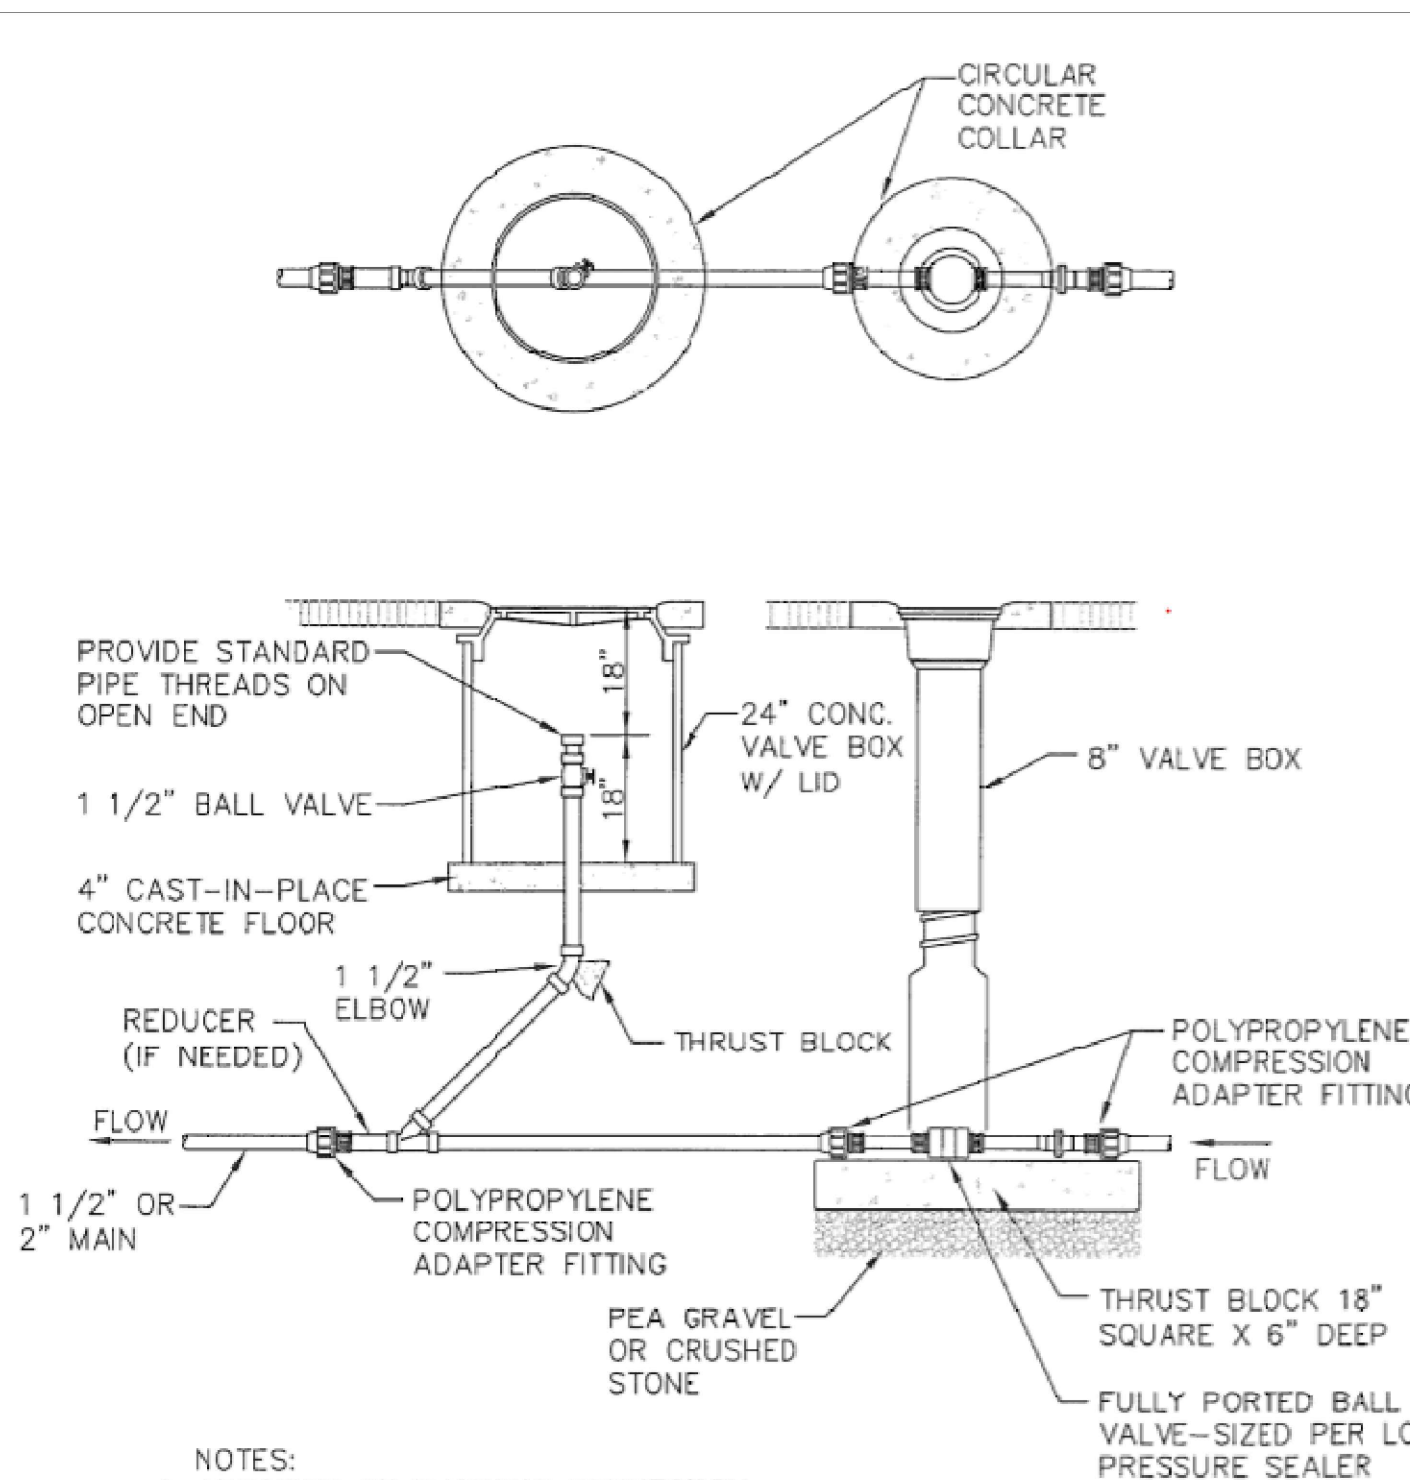

NOTES:


1. LOCATION OF FLUSHING CONNECTION SHALL BE AT 200 FEET ON CENTER.
2. ALL MATERIALS SHALL BE HDPE SDR 9 OR PVC - 200 PSI OPERATION PRESSURE.

EFFLUENT PRESSURE SEWER TYPICAL FLUSING CONNECTION ON MAIN LINE

Scale: (NOT TO SCALE)

REVISIONS		SCALE	N.T.S.
DATE	DESCRIPTION	DATE	3/30/2021
		DESIGN	BSD/W/L/S
		DRAWN	BSD/W/L/S
		CHECKED	T.M.

DWG: RA-C008 - B&H INVESTMENT, CRINSON RIDGE DESIGN (W/L/S) CRINSON RIDGE CDS.DWG

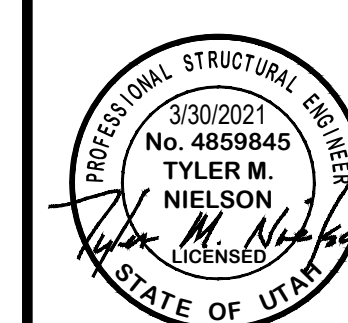

SEWER DETAILS - HARBOR VIEW ESTATES SUBDIVISION

THE RESERVE AT CRIMSON RIDGE CLUSTER SUBD. PHASE 2

1250 NORTH 5200 EAST

EDEN, WEBER COUNTY, UTAH

**GARDNER
ENGINEERING**
CIVIL • LAND PLANNING
MUNICIPAL • LAND SURVEYING
5150 SOUTH 375 EAST OGDEN, UT

MUNICIPAL • LAND SURVEYING
5150 SOUTH 375 EAST OGDEN, UT
OFFICE: 801 476 0203 FAX: 801 476 0066

D1

Pump Selection for a Non-Pressurized System - Single Family Residence Project

Crimson Ridge / Harbor View Estates - Effluent Sewer Section



Parameters		
Discharge Assembly Size	1.25	inches
Transport Length	70	feet
Transport Pipe Class	40	
Transport Line Size	1.25	inches
Distributing Valve Model	None	
Max Elevation Lift	10	feet
Design Flow Rate	10	gpm
Flow Meter	None	inches
'Add-on' Friction Losses	76	feet

Calculations		
Transport Velocity	2.2	fps

Frictional Head Losses		
Loss through Discharge	0.7	feet
Loss in Transport	1.0	feet
Loss through Valve	0.0	feet
Loss through Flowmeter	0.0	feet
'Add-on' Friction Losses	76.0	feet


Pipe Volumes		
Vol of Transport Line	5.4	gals

Minimum Pump Requirements		
Design Flow Rate	10.0	gpm
Total Dynamic Head	87.7	feet

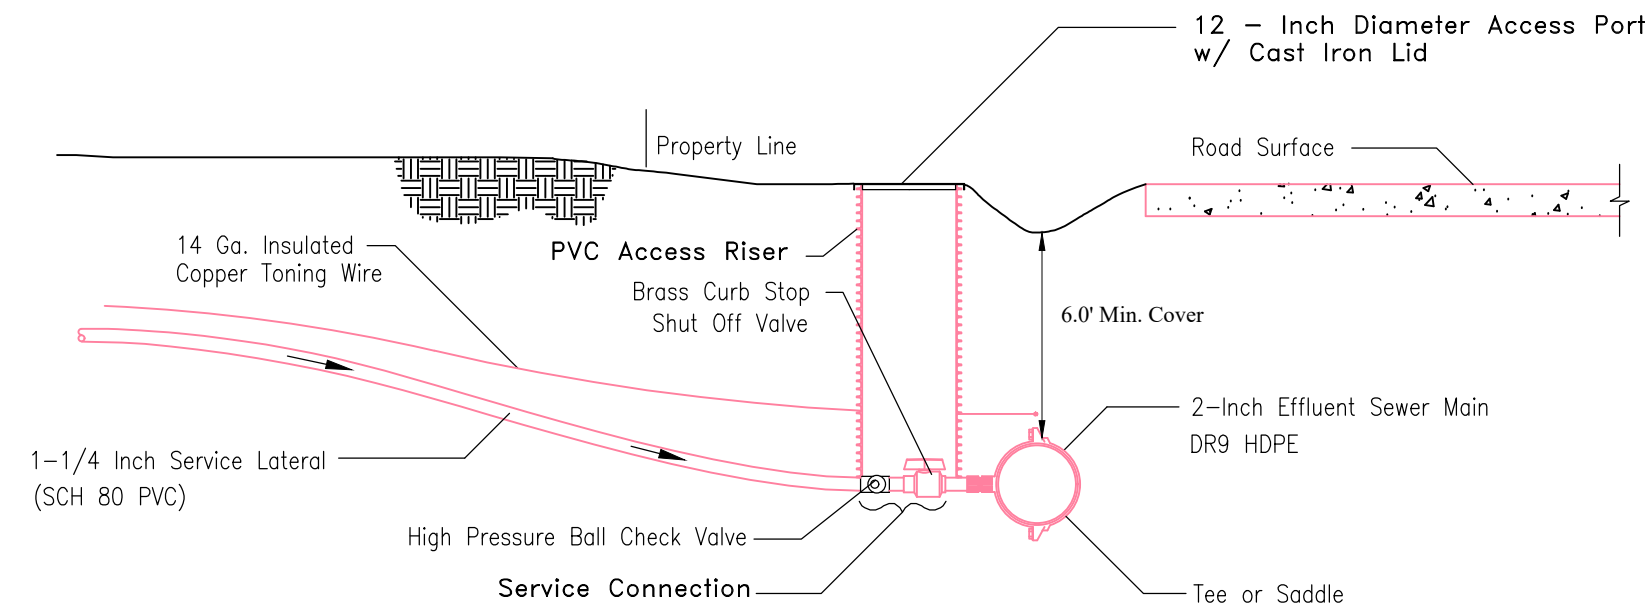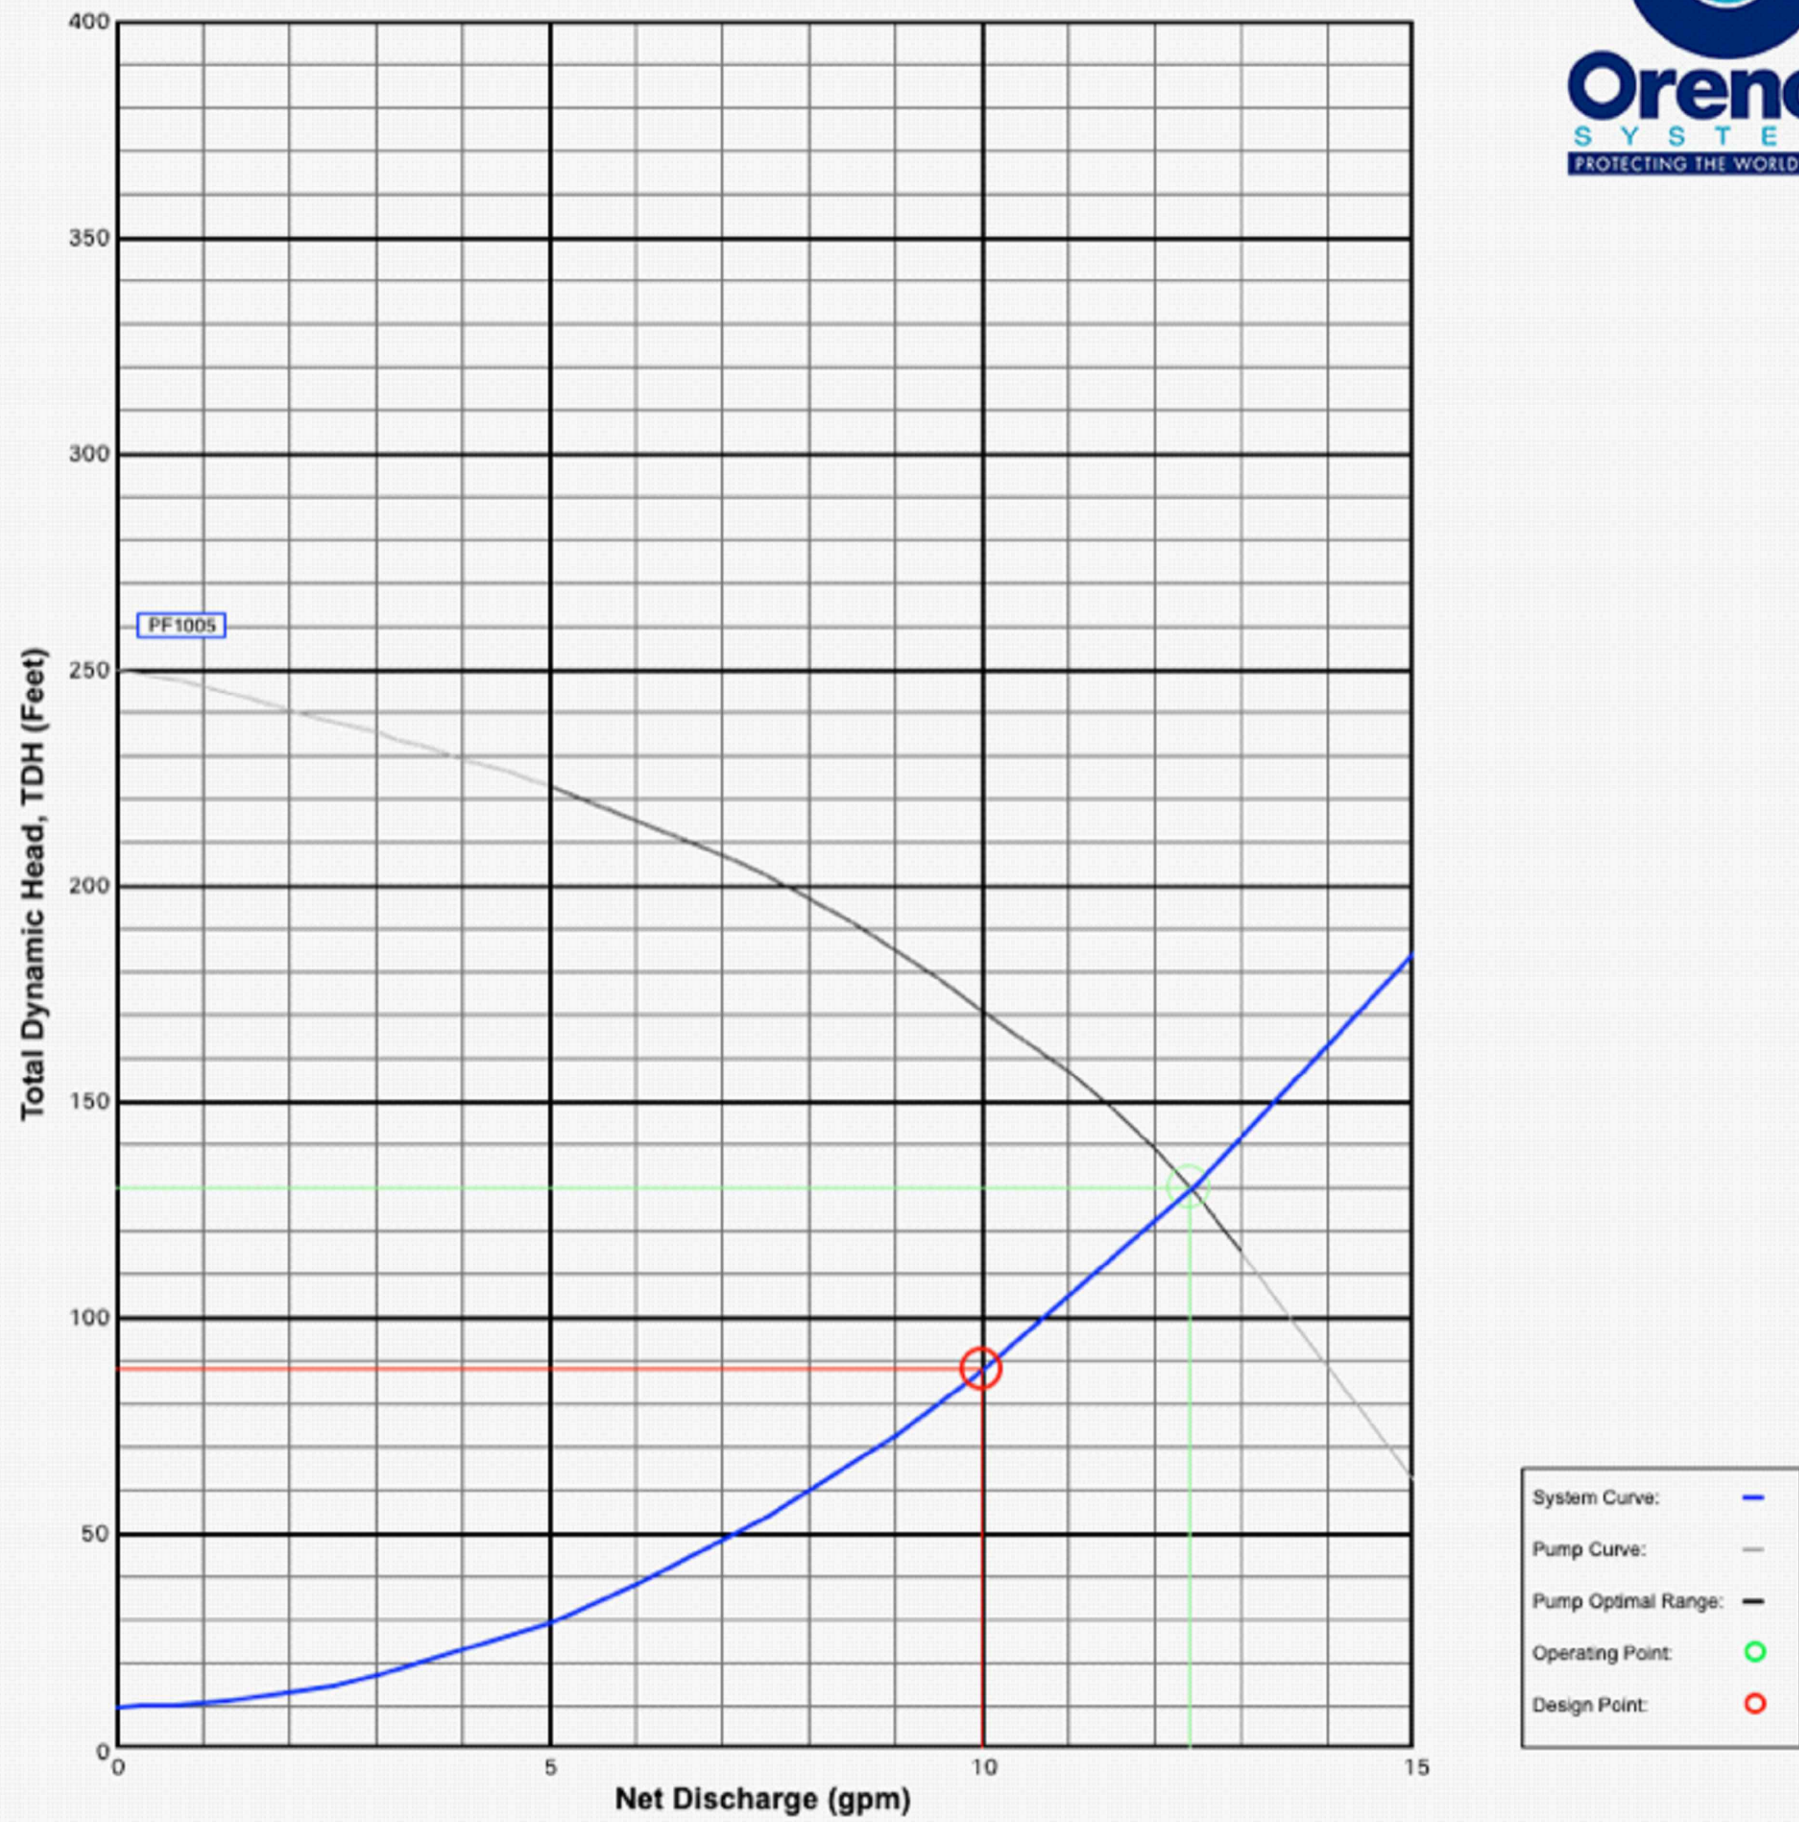

All service line connections shall be solvent welded. The only acceptable solvents and cements are those that are recommended by the pipe manufacturer. All service laterals from the effluent sewer main to the property line shall be pressure tested prior to any backfilling.

1 EFFLUENT PRESSURE SEWER TYPICAL SERVICE CONNECTION
Scale: (NOT TO SCALE)

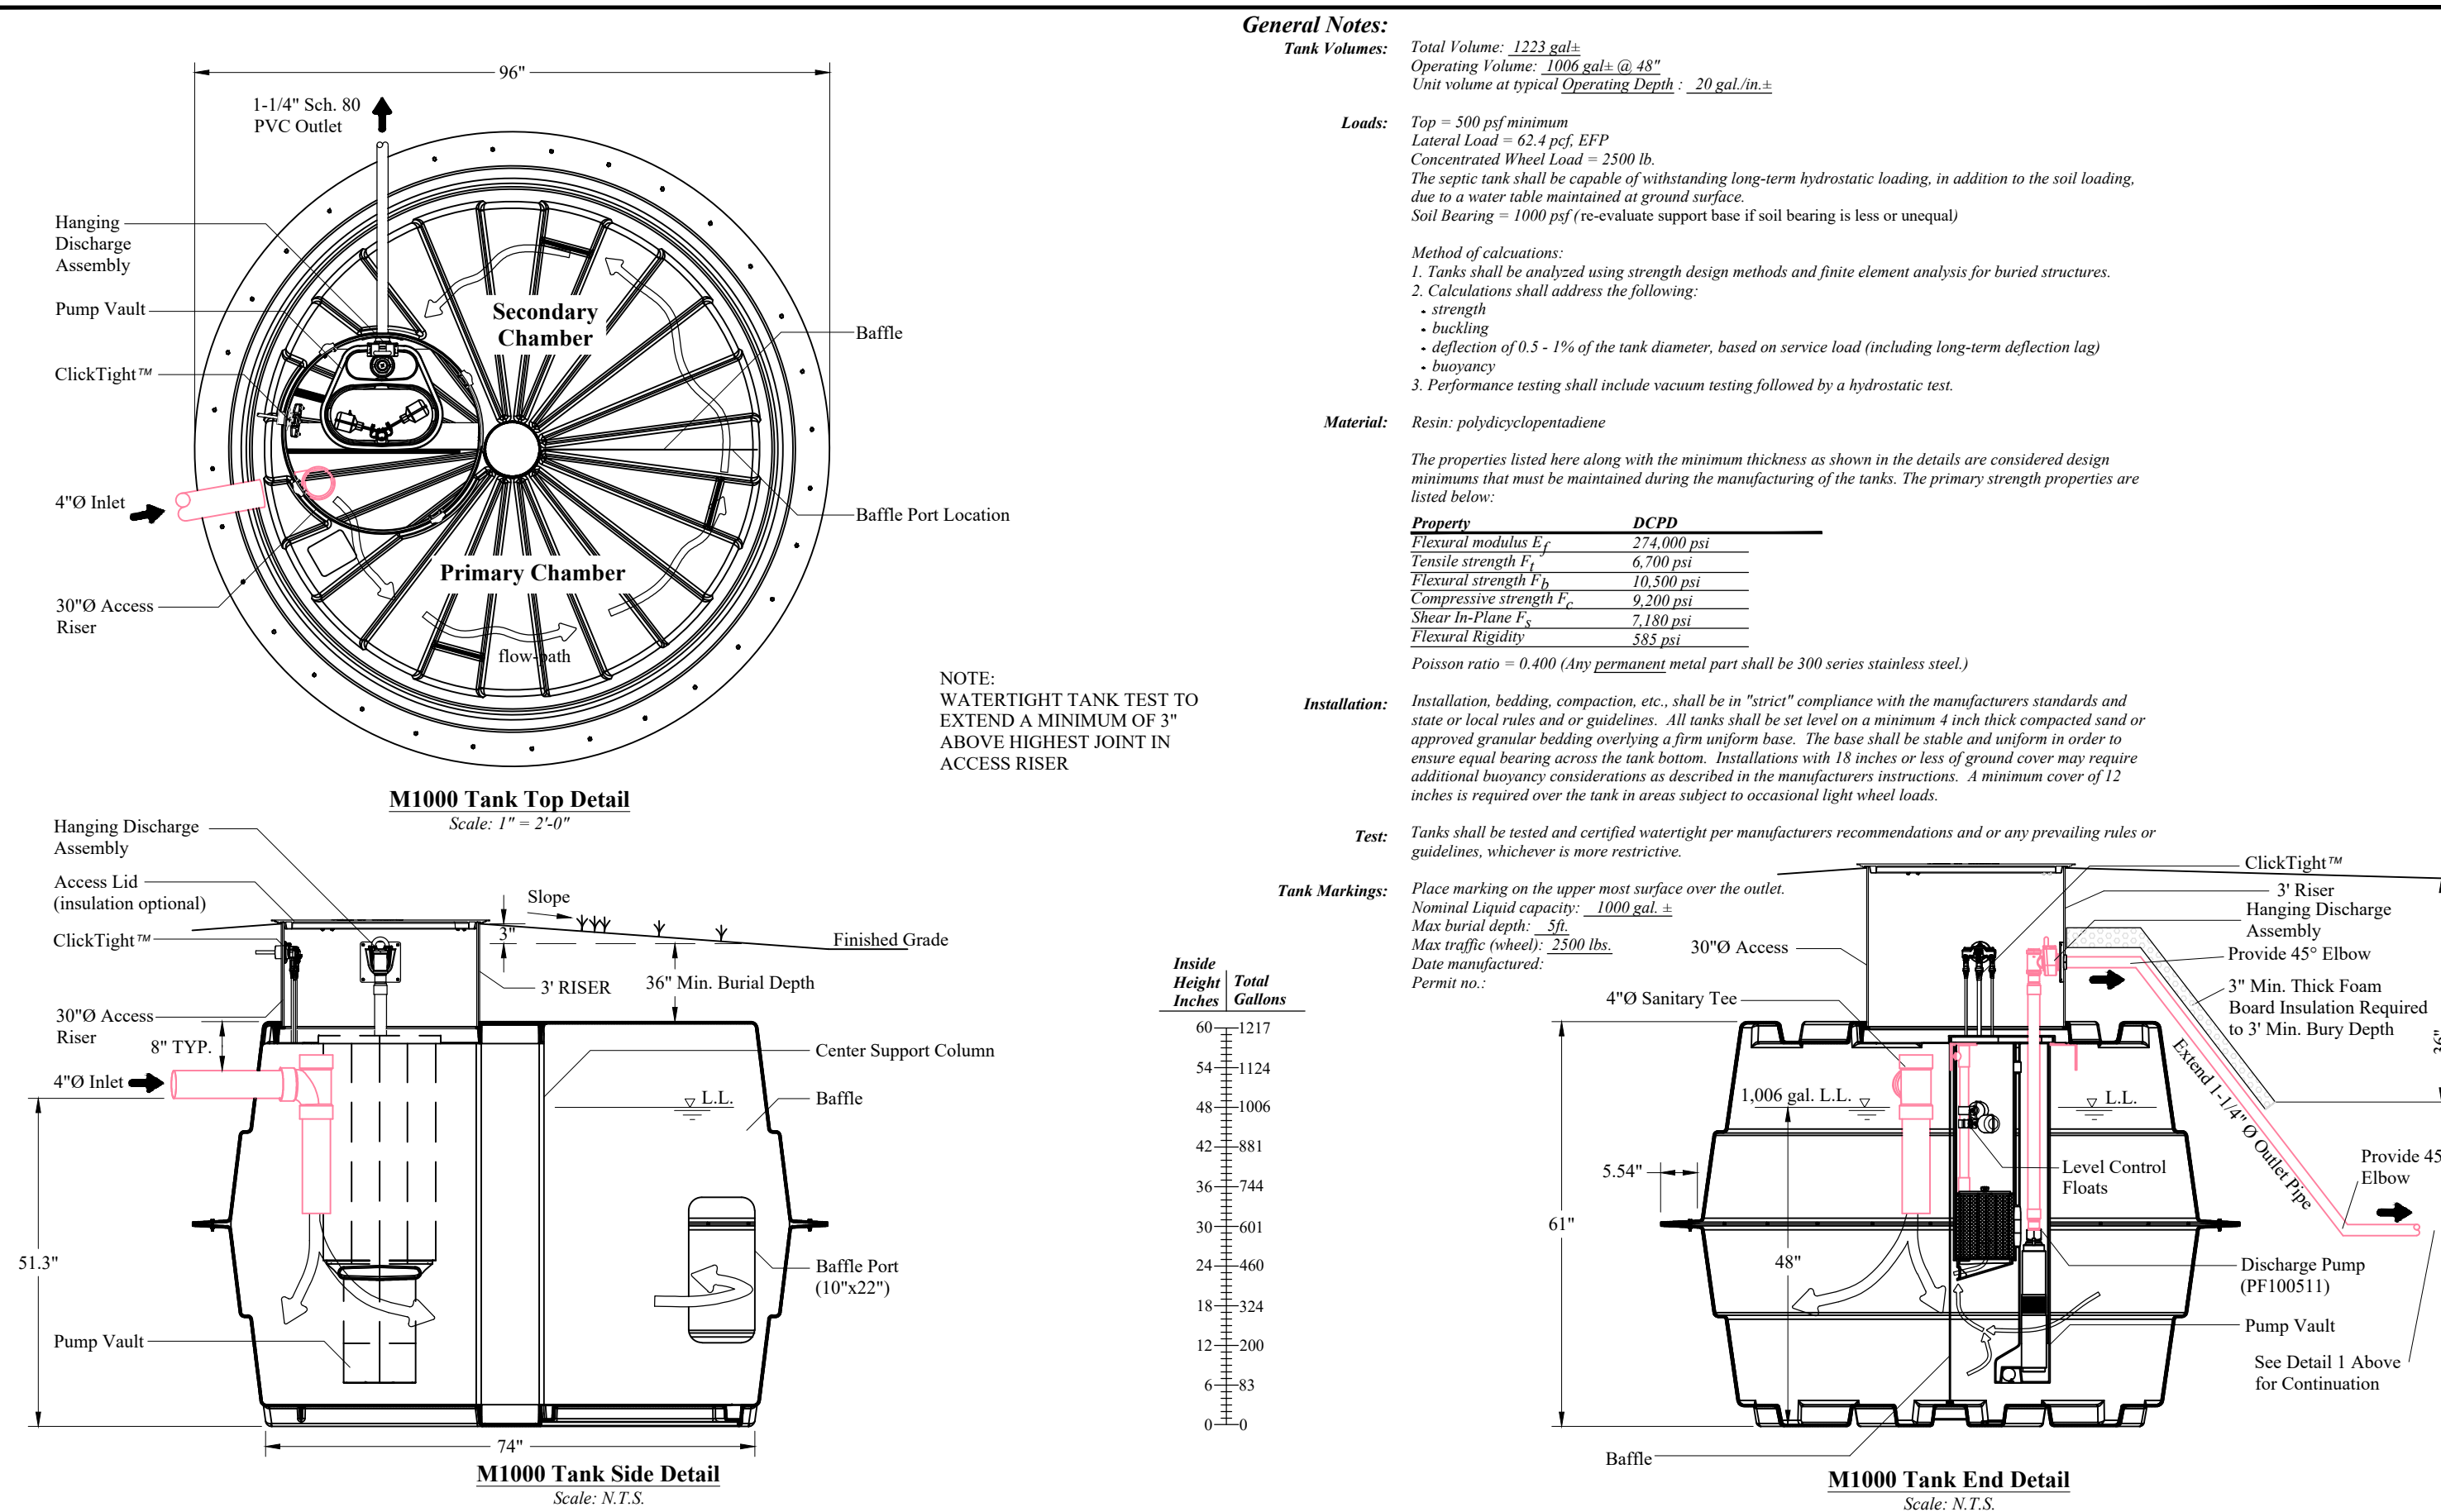

General Notes:

Tank Volume: Total Volume: 1223 gal.
Operating Volume: 1006 gal. @ 48"
Unit volume at typical Operating Depth: ~ 20 gal./in.±

Loads: Top ~ 500 psf minimum
Lateral Load ~ 62.4 pcf, EFP
Concentrated Wheel Load ~ 2500 lb.
The septic tank shall be capable of withstanding long-term hydrostatic loading, in addition to the soil loading, due to a water table maintained at ground surface.
Soil Bearing ~ 1000 psf (re-evaluate support base if soil bearing is less or unequal)

Method of calculations:
1. Tanks shall be analyzed using strength design methods and finite element analysis for buried structures.
2. Calculations shall address the following:
• buckling
• deflection of 0.5 - 1% of the tank diameter, based on service load (including long-term deflection lag)
• buoyancy
3. Performance testing shall include vacuum testing followed by a hydrostatic test.


Material: Resin: polydicyclopentadiene

The properties listed here along with the minimum thickness as shown in the details are considered design minimums that must be maintained during the manufacturing of the tanks. The primary strength properties are listed below:

Property	DCPD
Flexural modulus E_f	274,000 psi
Tensile strength F_t	6,700 psi
Flexural strength F_b	10,500 psi
Compressive strength F_c	9,200 psi
Shear F_v (Pump)	7,100 psi
Flexural Rigidity	585 psi
Poisson ratio	~ 0.400 (Any permanent metal part shall be 300 series stainless steel)


Installation, handling, compaction, etc., shall be in "strict" compliance with the manufacturers standards and state or local rules and/or guidelines. All tanks shall be set level on a minimum 4 inch thick compacted sand or approved granular bedding overlying a firm uniform base. The base shall be stable and uniform in order to ensure equal bearing across the tank bottom. Installations with 18 inches or less of ground cover may require additional buoyancy considerations as described in the manufacturers instructions. A minimum cover of 12 inches is required over the tank in areas subject to occasional light wheel loads.

Test: Tanks shall be tested and certified watertight per manufacturers recommendations and or any prevailing rules or guidelines, whichever is more restrictive.

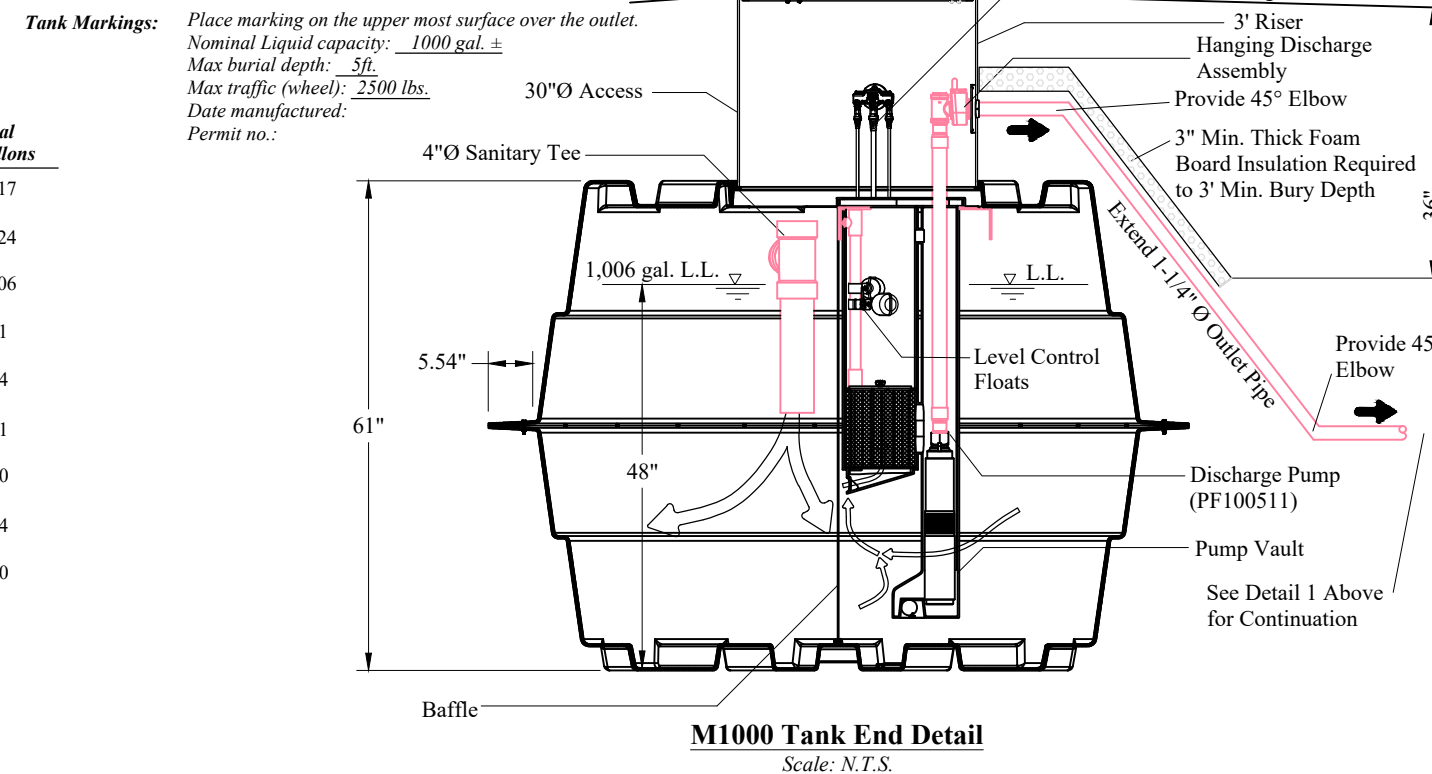

ORENCO AUTHORIZED DEALER
JEX ENVIRONMENTAL SOLUTIONS
PO BOX 3603
LOGAN, UT 84323
1-435-753-2051

PRELOS 1000 GALLON
PROCESSOR WITH PUMP
NOTES:
THIS UNIT (COMPLETE) TO
BE INSTALLED AND
MAINTAINED BY FUTURE
HOME OWNER. AT LEAST
TWO INDEPENDENT POWER
SOURCES WITH APPROVED
WIRING SHALL BE INSTALLED.

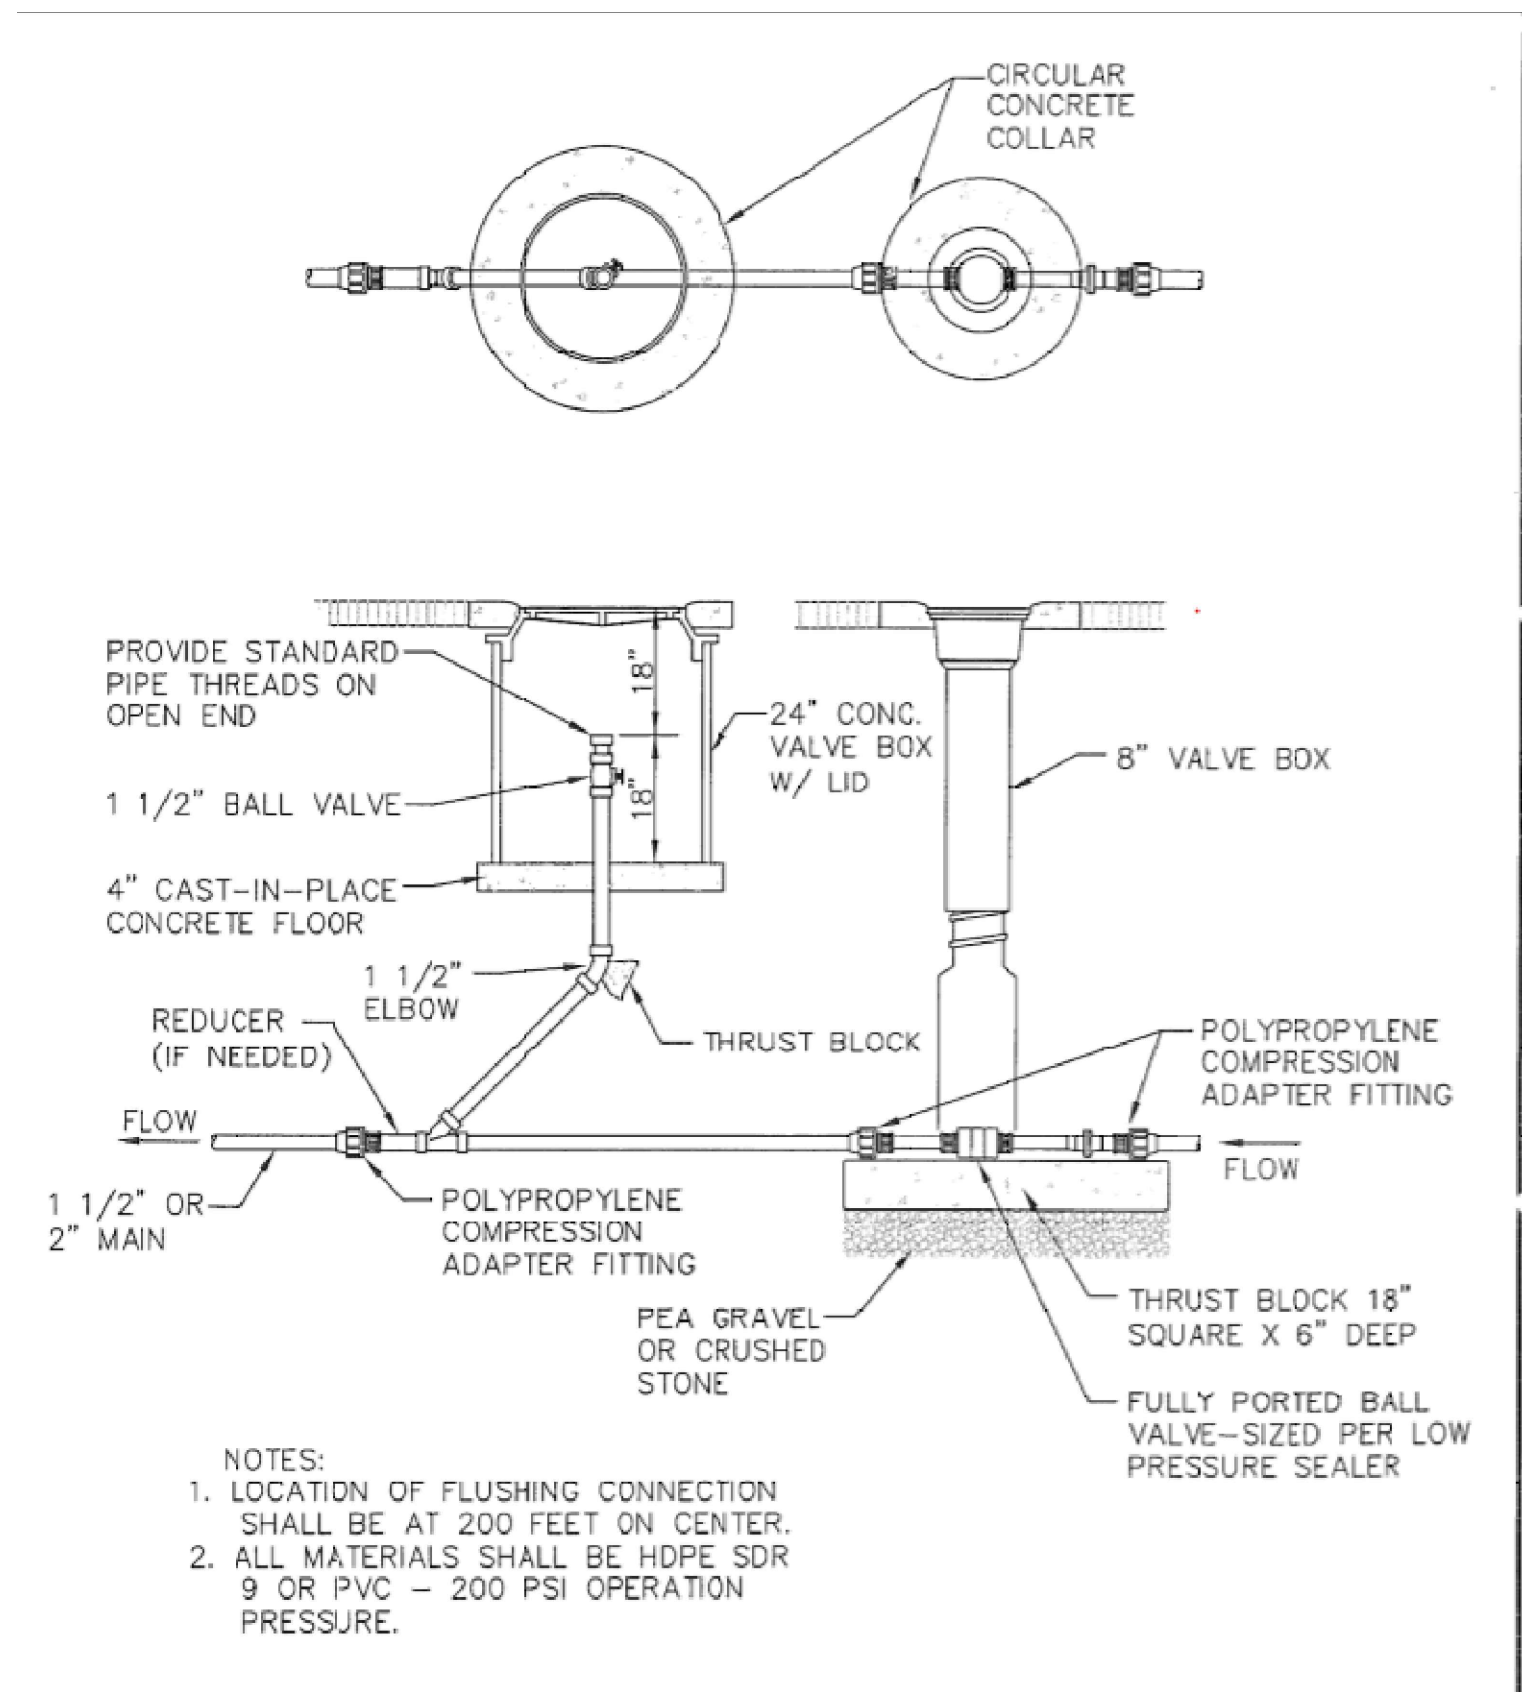

NOTES:
1. LOCATION OF FLUSHING CONNECTION
SHALL BE AT 200 FEET ON CENTER.
2. ALL MATERIALS SHALL BE HDPE SDR
9 OR PVC ~ 200 PSI OPERATION
PRESSURE.

3 EFFLUENT PRESSURE SEWER TYPICAL FLUSING CONNECTION ON MAIN LINE
Scale: (NOT TO SCALE)



© Orenco Systems, Inc.
Portions or all of this Proposed System Configuration Drawing, as
appropriate, may be reproduced and interpreted into the
site-specific layout and configuration of a system by its designer.

Disclaimer: This Proposed System Configuration Drawing is provided solely as a design
aid and constitutes one possible configuration of a system that would comply with Orenco's
design criteria for the requirements and/or specifications that have been communicated to
Orenco based on third-party standards testing protocols and performance records, on
applicability. Design decisions, including the actual layout and configuration of the system
and its viability for the project, are at the sole discretion of the system's designer.

Prelos 1000 Processor with
Pump Discharge

DESIGN AID

Drawn By: CSJ

Reviewed By: TB

File Name: NDW-TD-LGS-100+ DWG

Scale: N.T.S.


Sheet: 1 OF 1

Rev: 1.0 Date: 11/24/20

2 ORENCO 1,000 GALLON PROCESSOR WITH PUMP DISCHARGE
Scale: (NOT TO SCALE)

ORENCO ALT DETAILS - HARBOR VIEW ESTATES SUBDIVISION
THE RESERVE AT CRIMSON RIDGE CLUSTER SUBD. PHASE 2
1250 NORTH 5200 EAST
EDEN, WEBER COUNTY, UTAH

GARDNER
ENGINEERING
CIVIL - LAND PLANNING
MUNICIPAL - LAND SURVEYING
5150 SOUTH 375 EAST OGDEN, UT
OFFICE: 801-476-0202 FAX: 801-476-0066

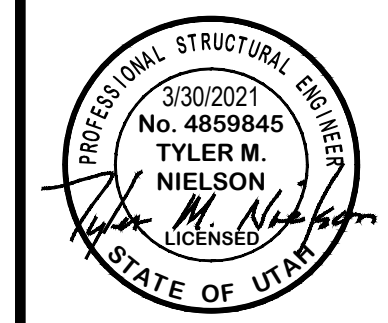

REVISIONS	DATE	DESCRIPTION

SCALE: N.T.S.	DATE: 3/30/2021
DESIGN: BBD/MS	DRAWN: BBD/MS
CHECKED: TMN	DWG: EN2028 - B&H INVESTMENT, CRIMSON RIDGE DESIGN, CRIMSON RIDGE - CDS.DWG

D1ALT

DURA-CRETE INC.
1475 W. 3500 S.
WVC, UTAH 84119
801-972-8686
SALES@DURACRETE.COM

MFG. TANK MARKINGS
INLET & OUTLET
TANK GAL. SIZE
MFG. NAME ON OUTLET SIDE

1500 GALLON SEPTIC TANK


DURA-CRETE INC.

EXCAVATION HOLE SIZE
8'X 13'

WEIGHT 12,400 LBS

CONCRETE THICKNESS
FLOOR 3"
WALLS 3"
LID 5"

ENGINEERED FOR 48" EARTH COVERAGE

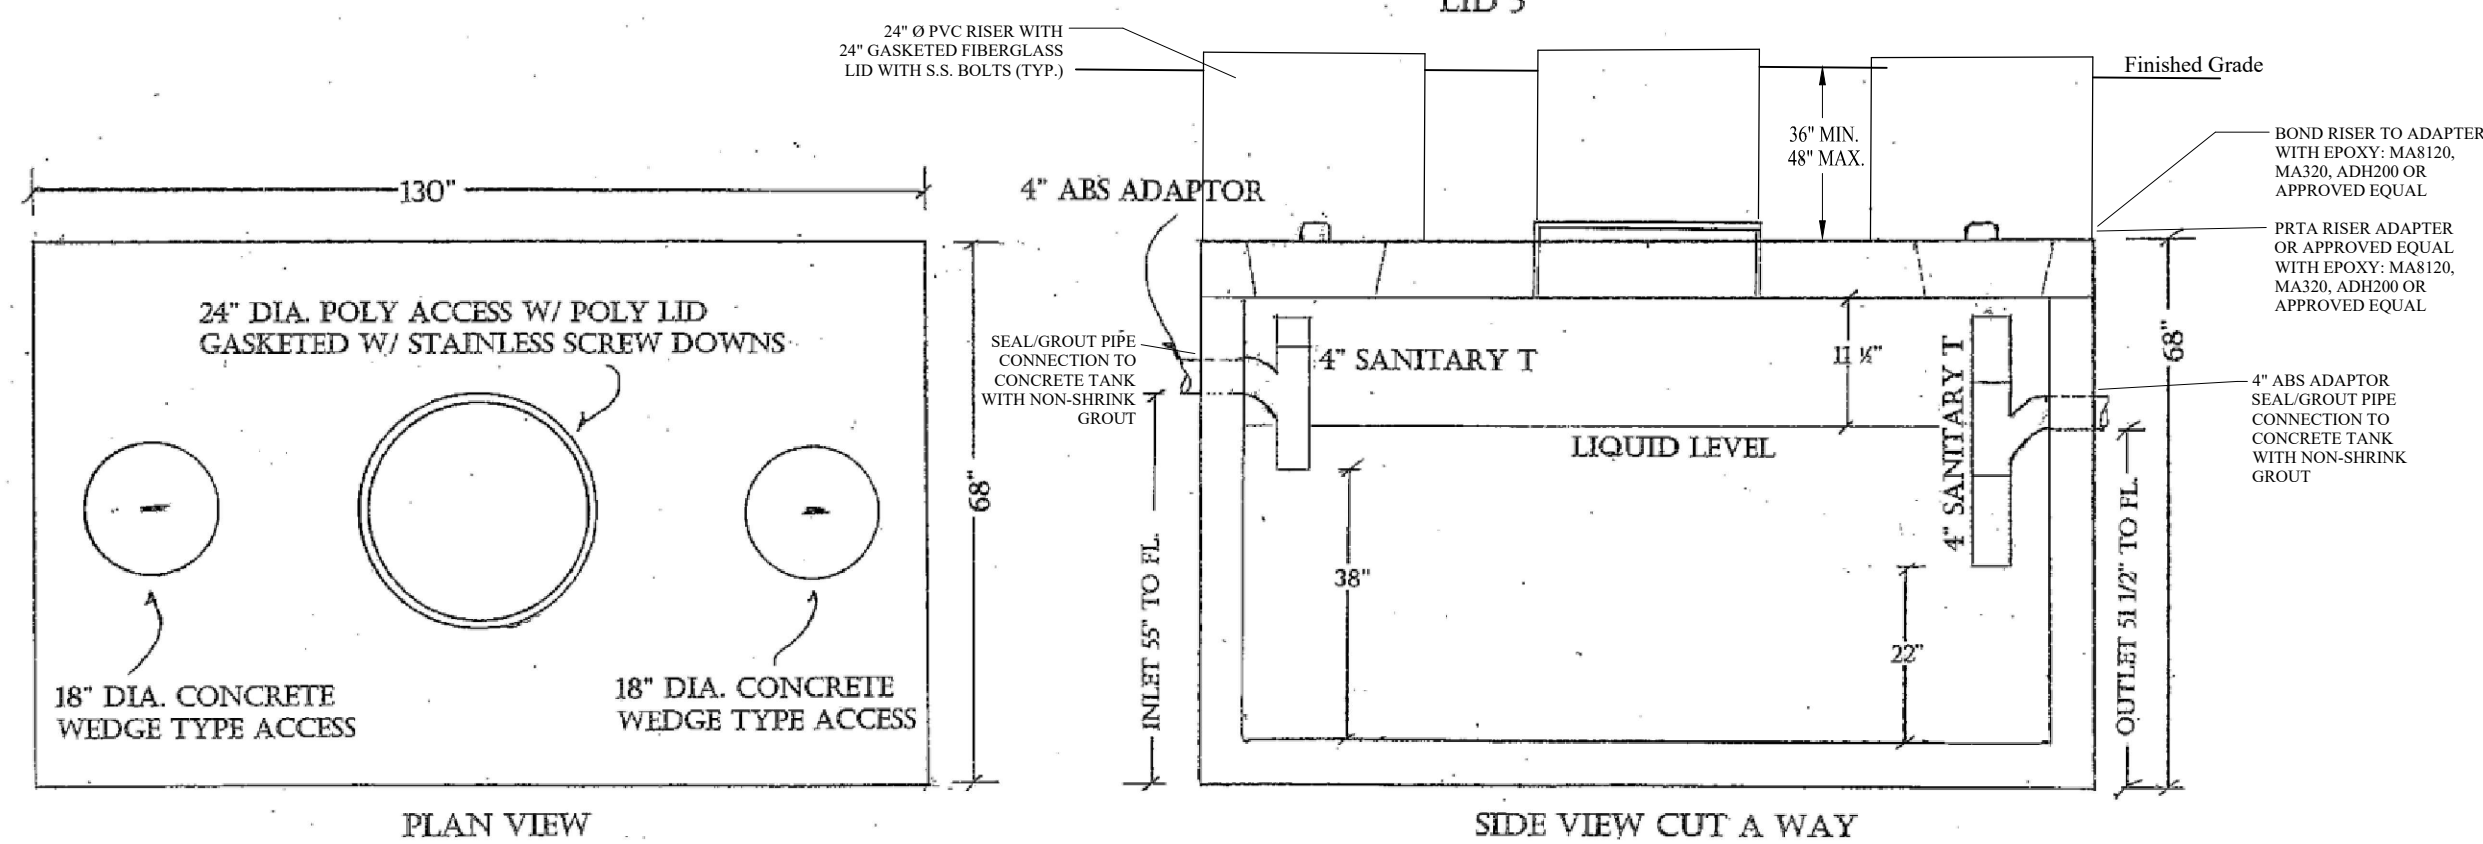

1 1,500 GALLON CONCRETE SEPTIC TANK (GRAVITY EFFLUENT)
(4 BEDROOMS OR LESS) Scale: (NOT TO SCALE)

SEPTIC TANK NOTE:
CONTACT ALTERNATIVEONSITE
BEN WITT 801-380-0103
FOR CONCRETE TANK (COMPLETE).
TO BE INSTALLED AND MAINTAINED
BY FUTURE HOME OWNER.

NOTE:
WATERTIGHT TANK TEST TO
EXTEND A MINIMUM OF 3"
ABOVE HIGHEST JOINT IN
ACCESS RISER

DURA-CRETE INC.
1475 W. 3500 S.
WVC, UTAH 84119
801-972-8686
SALES@DURACRETE.COM

MFG. TANK MARKINGS
INLET & OUTLET
TANK GAL. SIZE
MFG. NAME ON OUTLET SIDE

2500 GALLON SEPTIC TANK


DURA-CRETE INC.

EXCAVATION HOLE SIZE
9'X 15'

WEIGHT 16,000 LBS

CONCRETE THICKNESS
FLOOR 5"
WALLS 4"
LID 5"

ENGINEERED FOR 48" EARTH COVERAGE

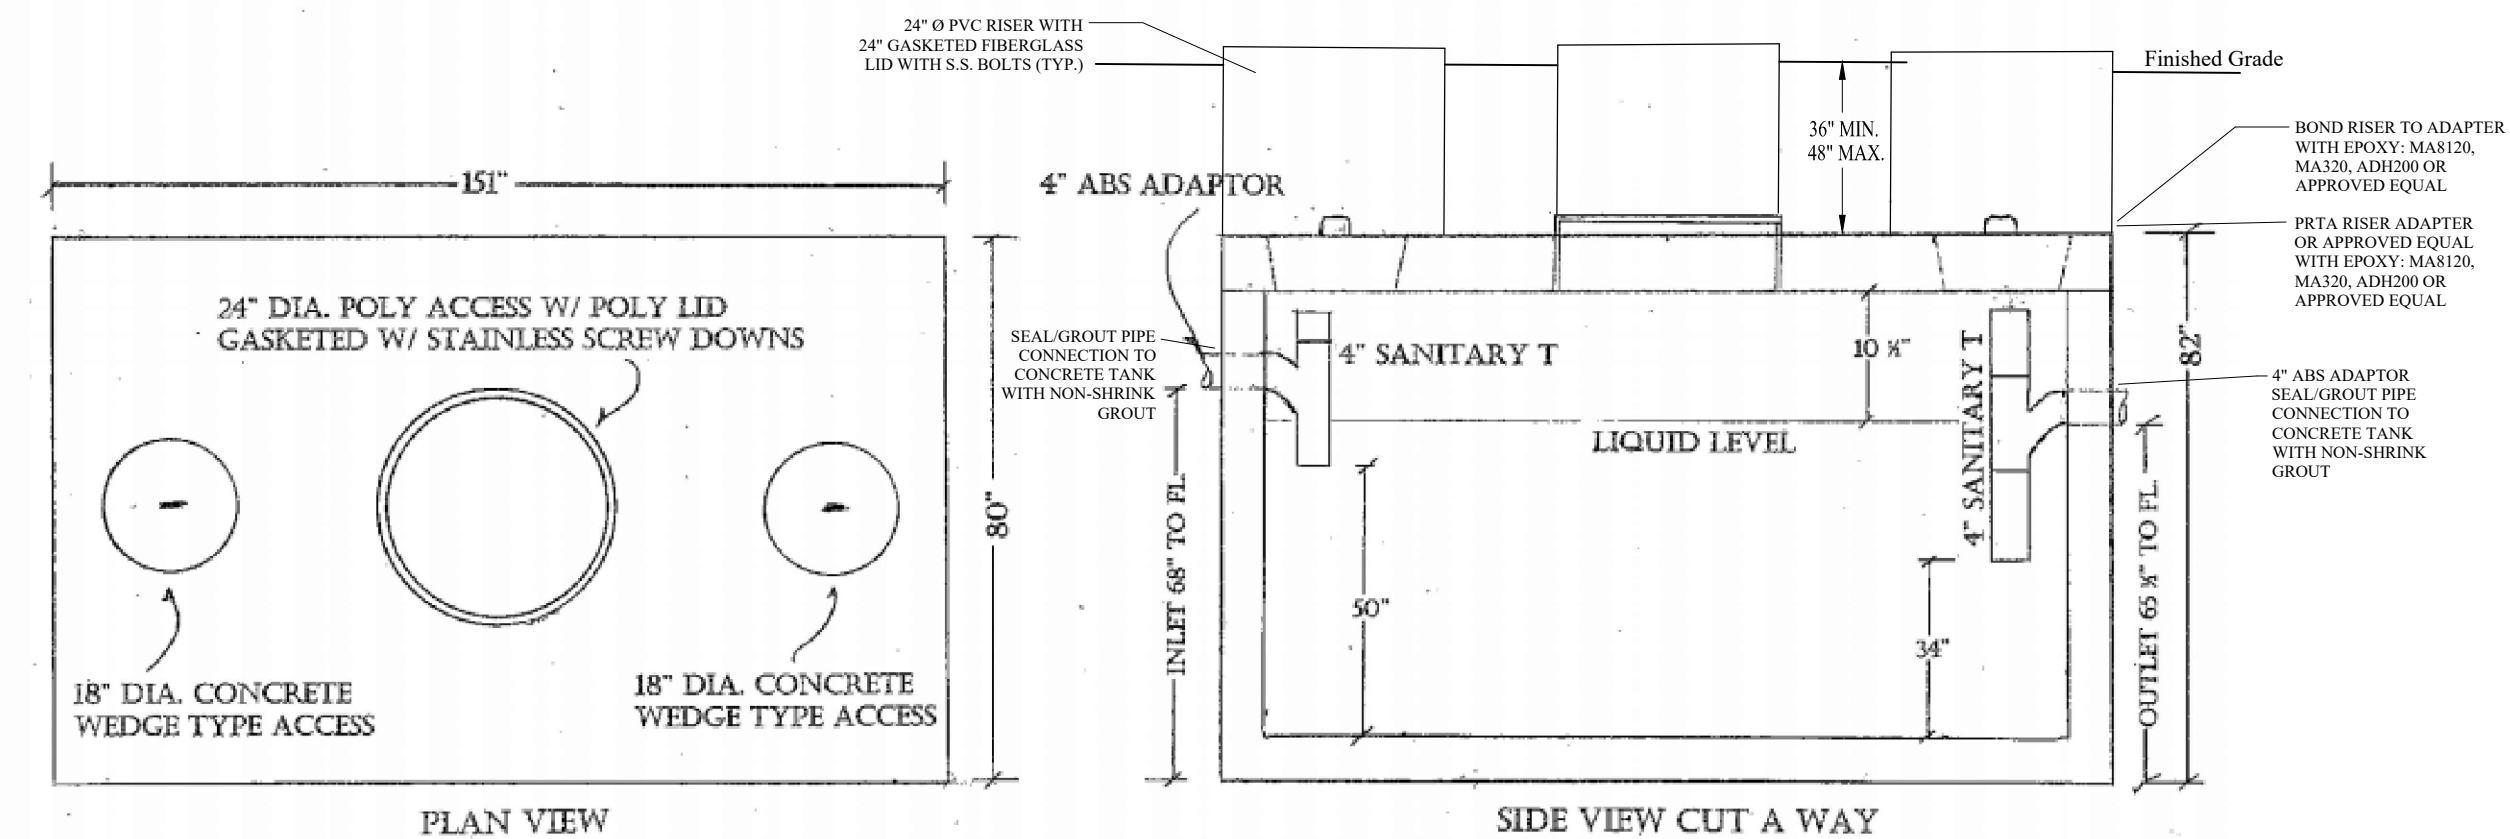


2 2,500 GALLON CONCRETE SEPTIC TANK (GRAVITY EFFLUENT)
(5 BEDROOMS OR MORE) Scale: (NOT TO SCALE)

SEPTIC TANK NOTE:
CONTACT ALTERNATIVEONSITE
BEN WITT 801-380-0103
FOR CONCRETE TANK (COMPLETE).
TO BE INSTALLED AND MAINTAINED
BY FUTURE HOME OWNER.

NOTE:
WATERTIGHT TANK TEST TO
EXTEND A MINIMUM OF 3"
ABOVE HIGHEST JOINT IN
ACCESS RISER

REVISIONS		DATE	DESCRIPTION

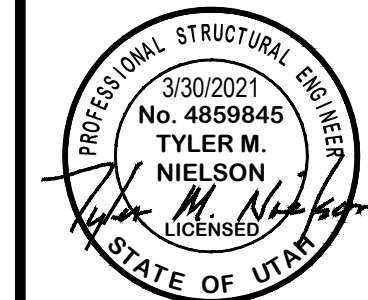


SEPTIC TANK DETAILS PHASE 2A, 2B, + 2C
THE RESERVE AT CRIMSON RIDGE CLUSTER SUBD. PHASE 2
1250 NORTH 5200 EAST
EDEN, WEBER COUNTY, UTAH

GARDNER
ENGINEERING
CIVIL • LAND PLANNING
MUNICIPAL • LAND SURVEYING
5150 SOUTH 375 EAST OGDEN, UT
OFFICE: 801.476.0202 FAX: 801.476.0066

NOTE:
WATERTIGHT TANK TEST TO
EXTEND A MINIMUM OF 3"
ABOVE HIGHEST JOINT IN
ACCESS RISER

PRELOS 1500 GALLON
GRAVITY PROCESSOR NOTES:
THIS UNIT (COMPLETE) TO
BE INSTALLED AND
MAINTAINED BY FUTURE
HOME OWNER. AT LEAST
TWO INDEPENDENT POWER
SOURCES WITH APPROVED
WIRING SHALL BE INSTALLED.


ORENCO AUTHORIZED DEALER
JEX ENVIRONMENTAL SOLUTIONS
PO BOX 3603
LOGAN, UT 84323
1-435-753-2051

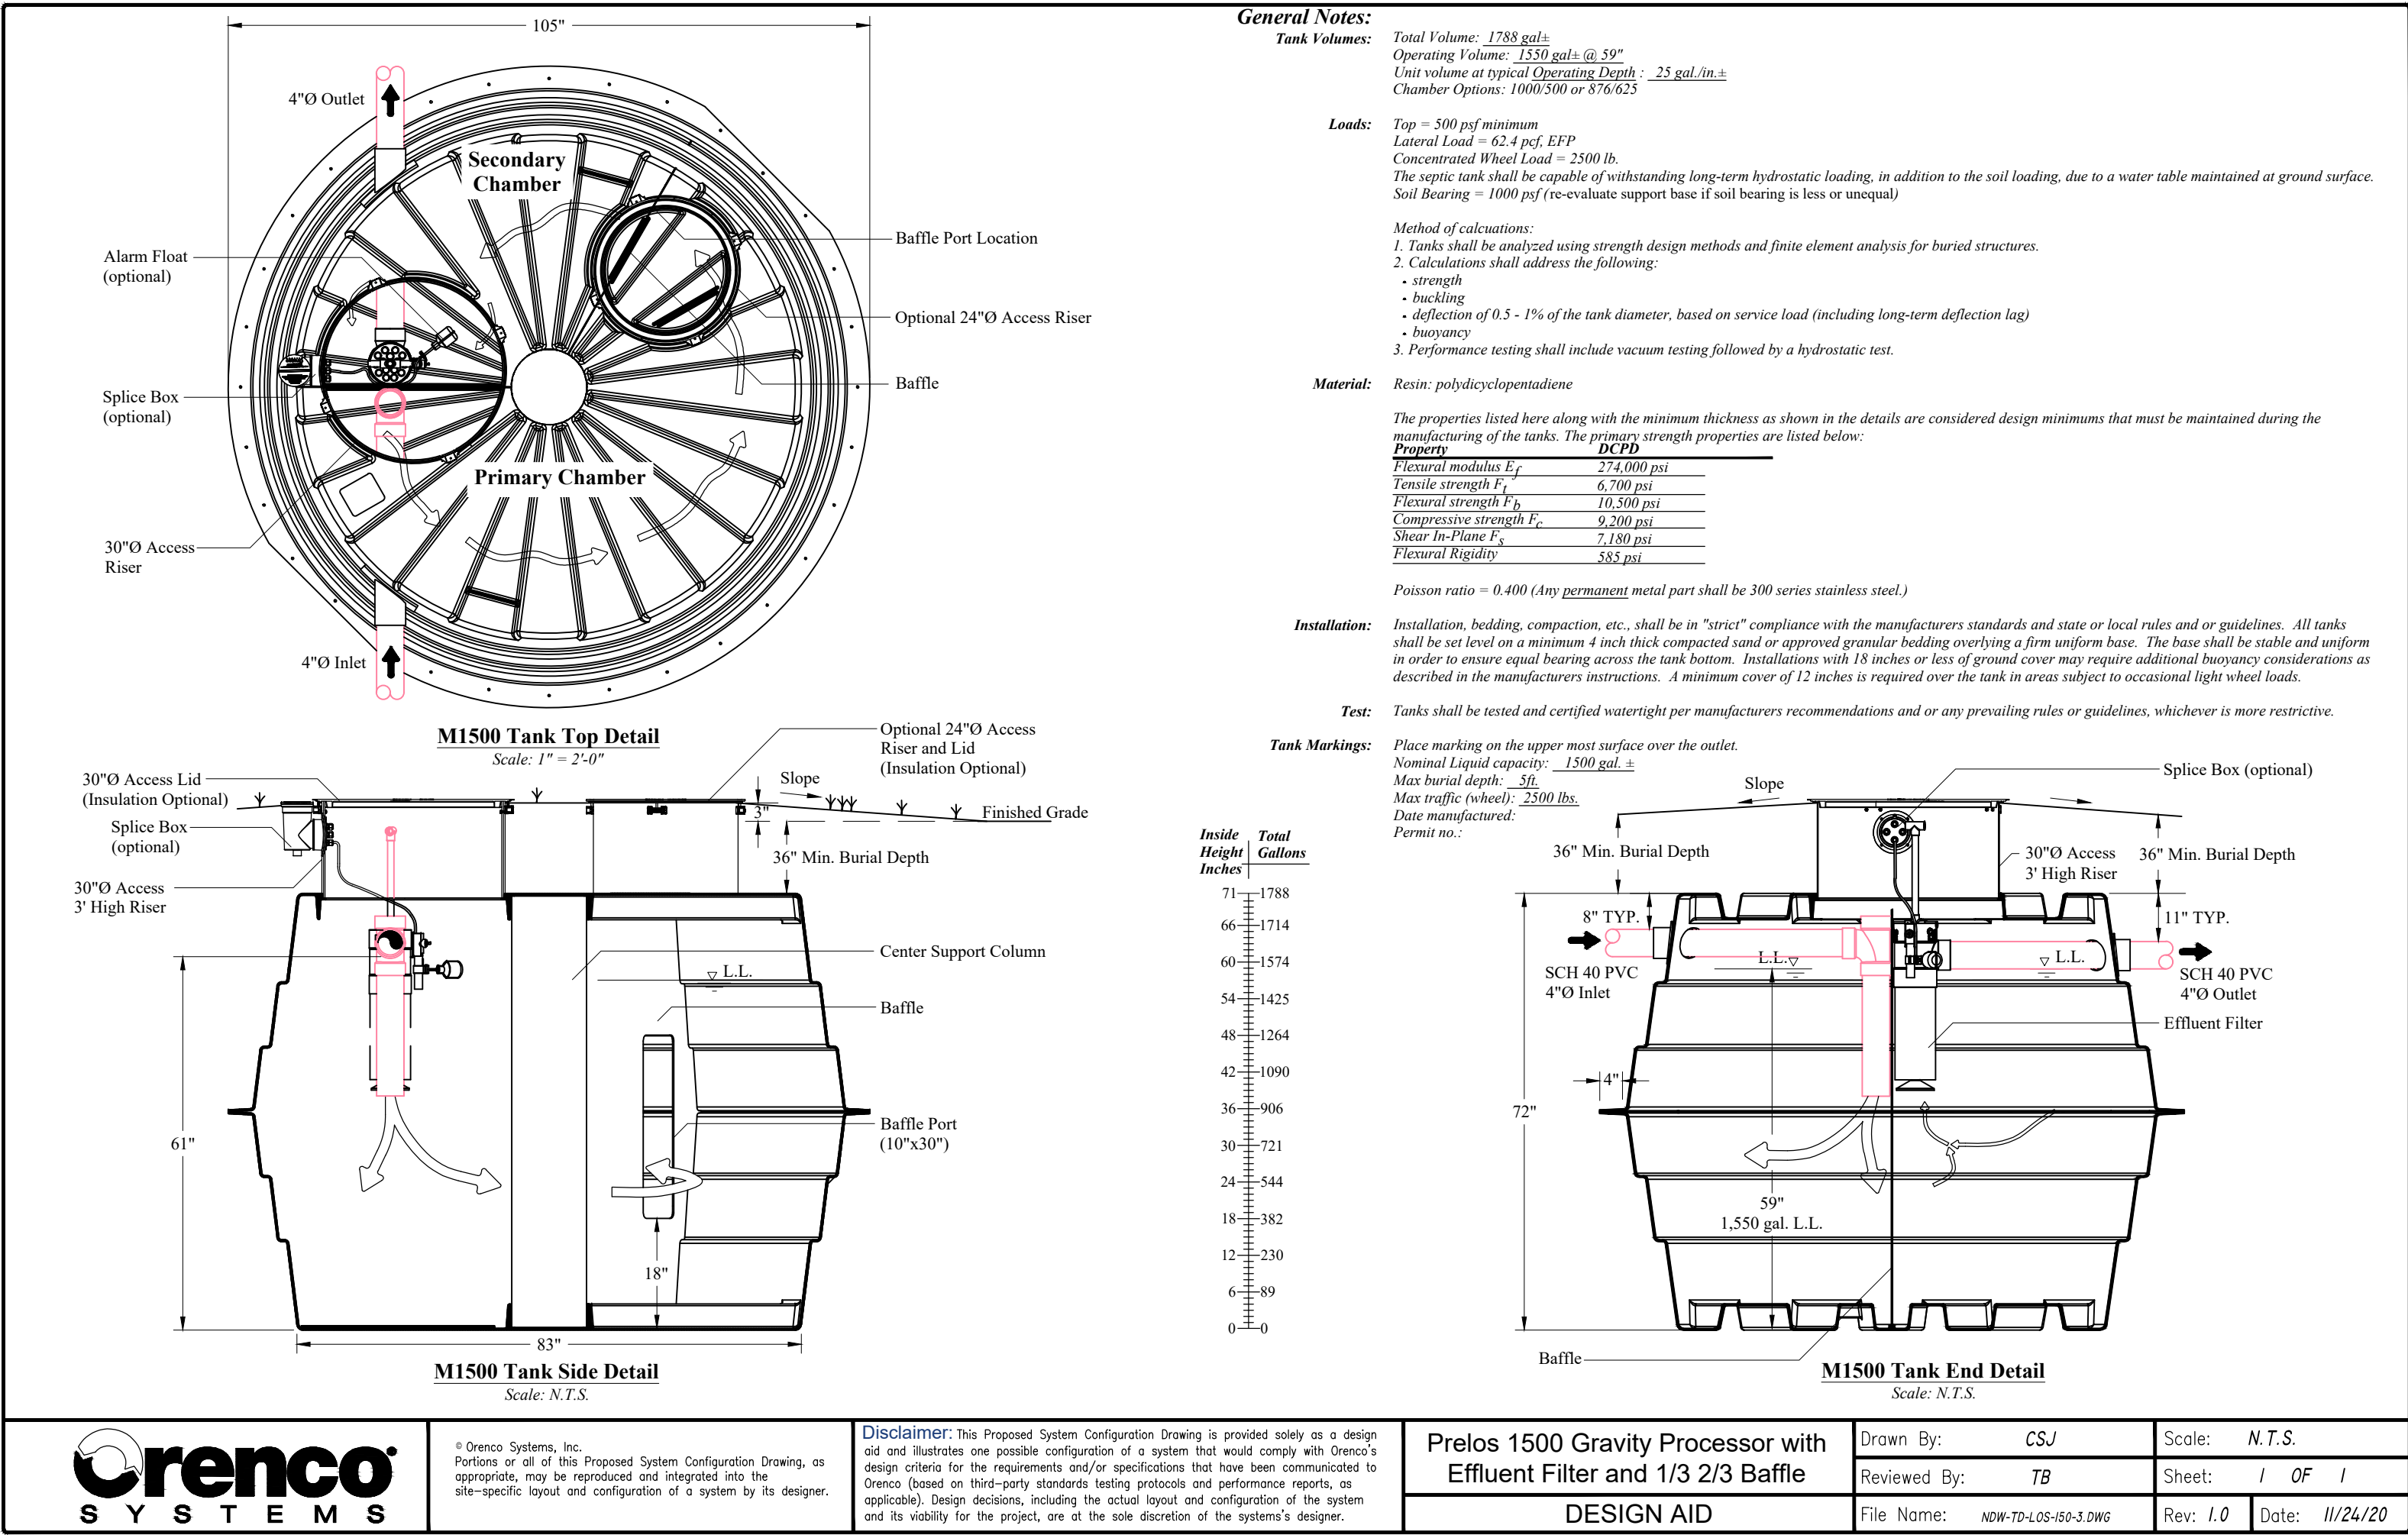


NOTE:
WATERTIGHT TANK TEST TO
EXTEND A MINIMUM OF 3"
ABOVE HIGHEST JOINT IN
ACCESS RISER

PRELOS 1000 GALLON
GRAVITY PROCESSOR NOTES:
THIS UNIT (COMPLETE) TO
BE INSTALLED AND
MAINTAINED BY FUTURE
HOME OWNER. AT LEAST
TWO INDEPENDENT POWER
SOURCES WITH APPROVED
WIRING SHALL BE INSTALLED.

ORENCO AUTHORIZED DEALER
JEX ENVIRONMENTAL SOLUTIONS
PO BOX 3603
LOGAN, UT 84323
1-435-753-2051

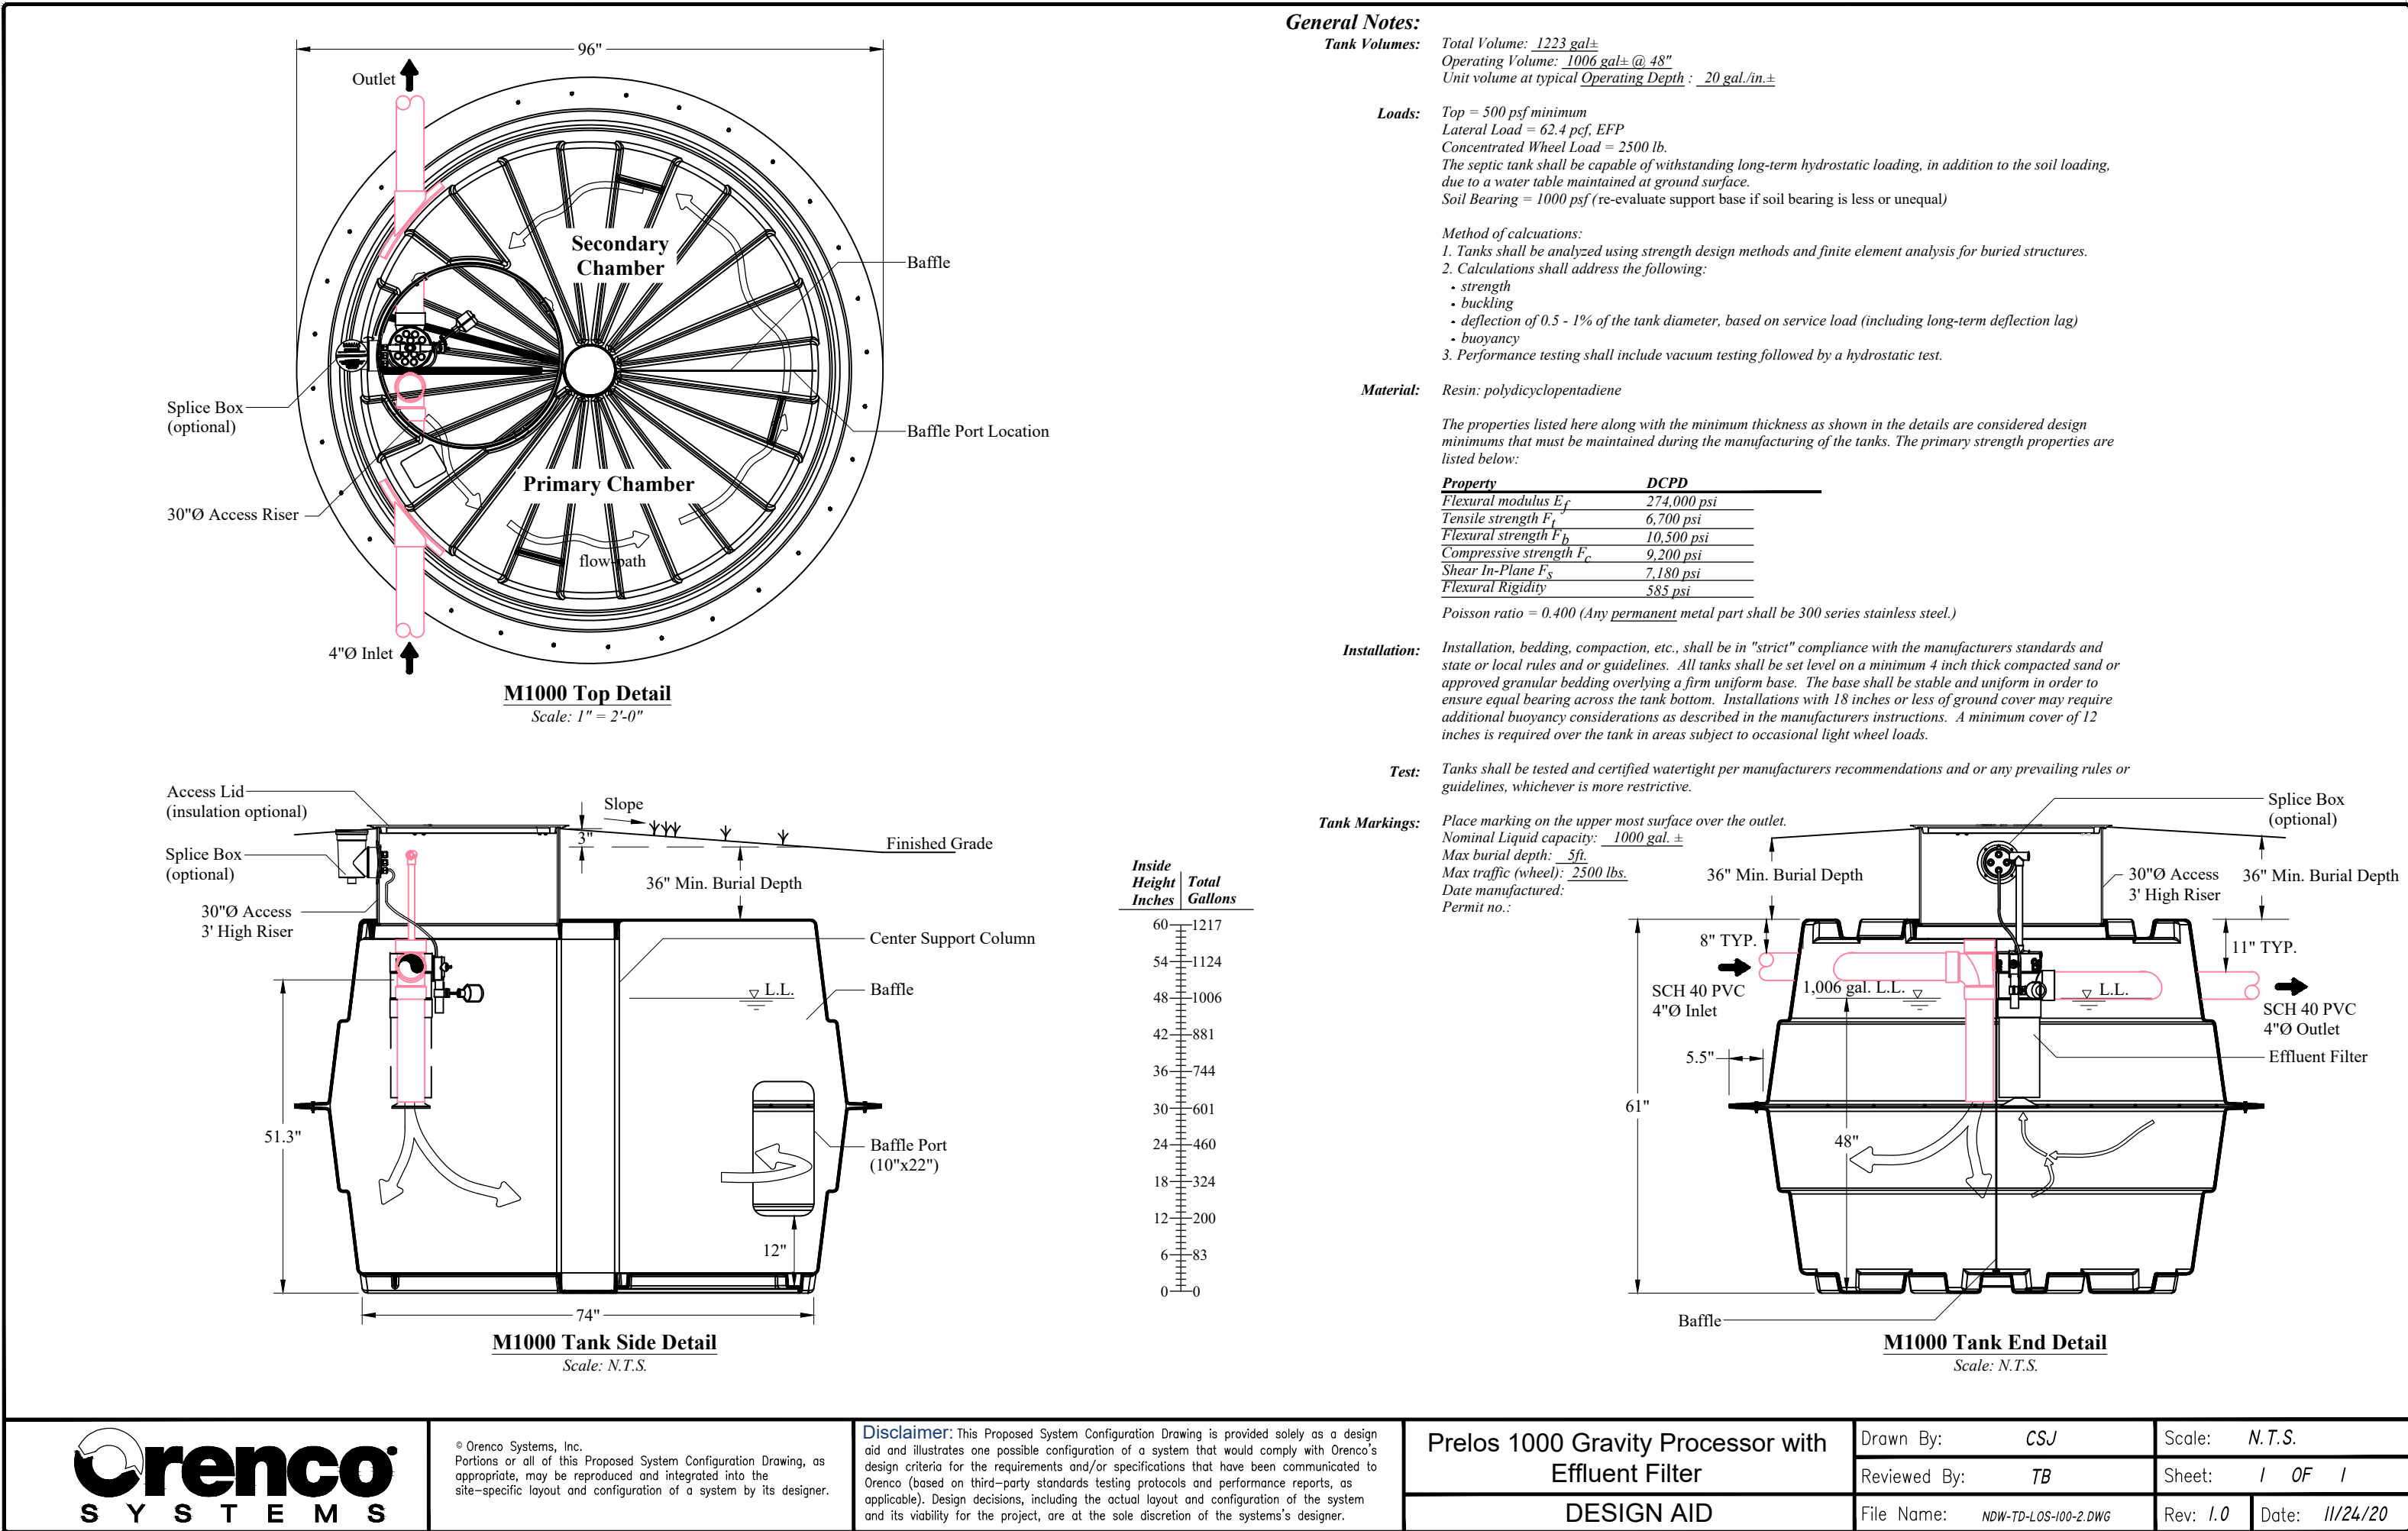


SCALE: N.T.S.	DATE: 3/30/2021	DESIGN: BBD/MS	DRAWN: BBD/MS	CHECKED: TMM
REVISIONS	DESCRIPTION			
DATE				

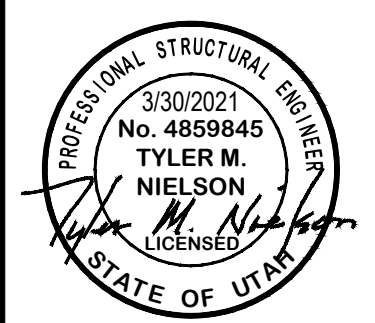



ORENCO ALT SEPTIC TANK DETAILS PHASE 2A. 2B. + 2C
THE RESERVE AT CRIMSON RIDGE CLUSTER SUBD. PHASE 2
1250 NORTH 5200 EAST
EDEN, WEBER COUNTY, UTAH



D2ALT

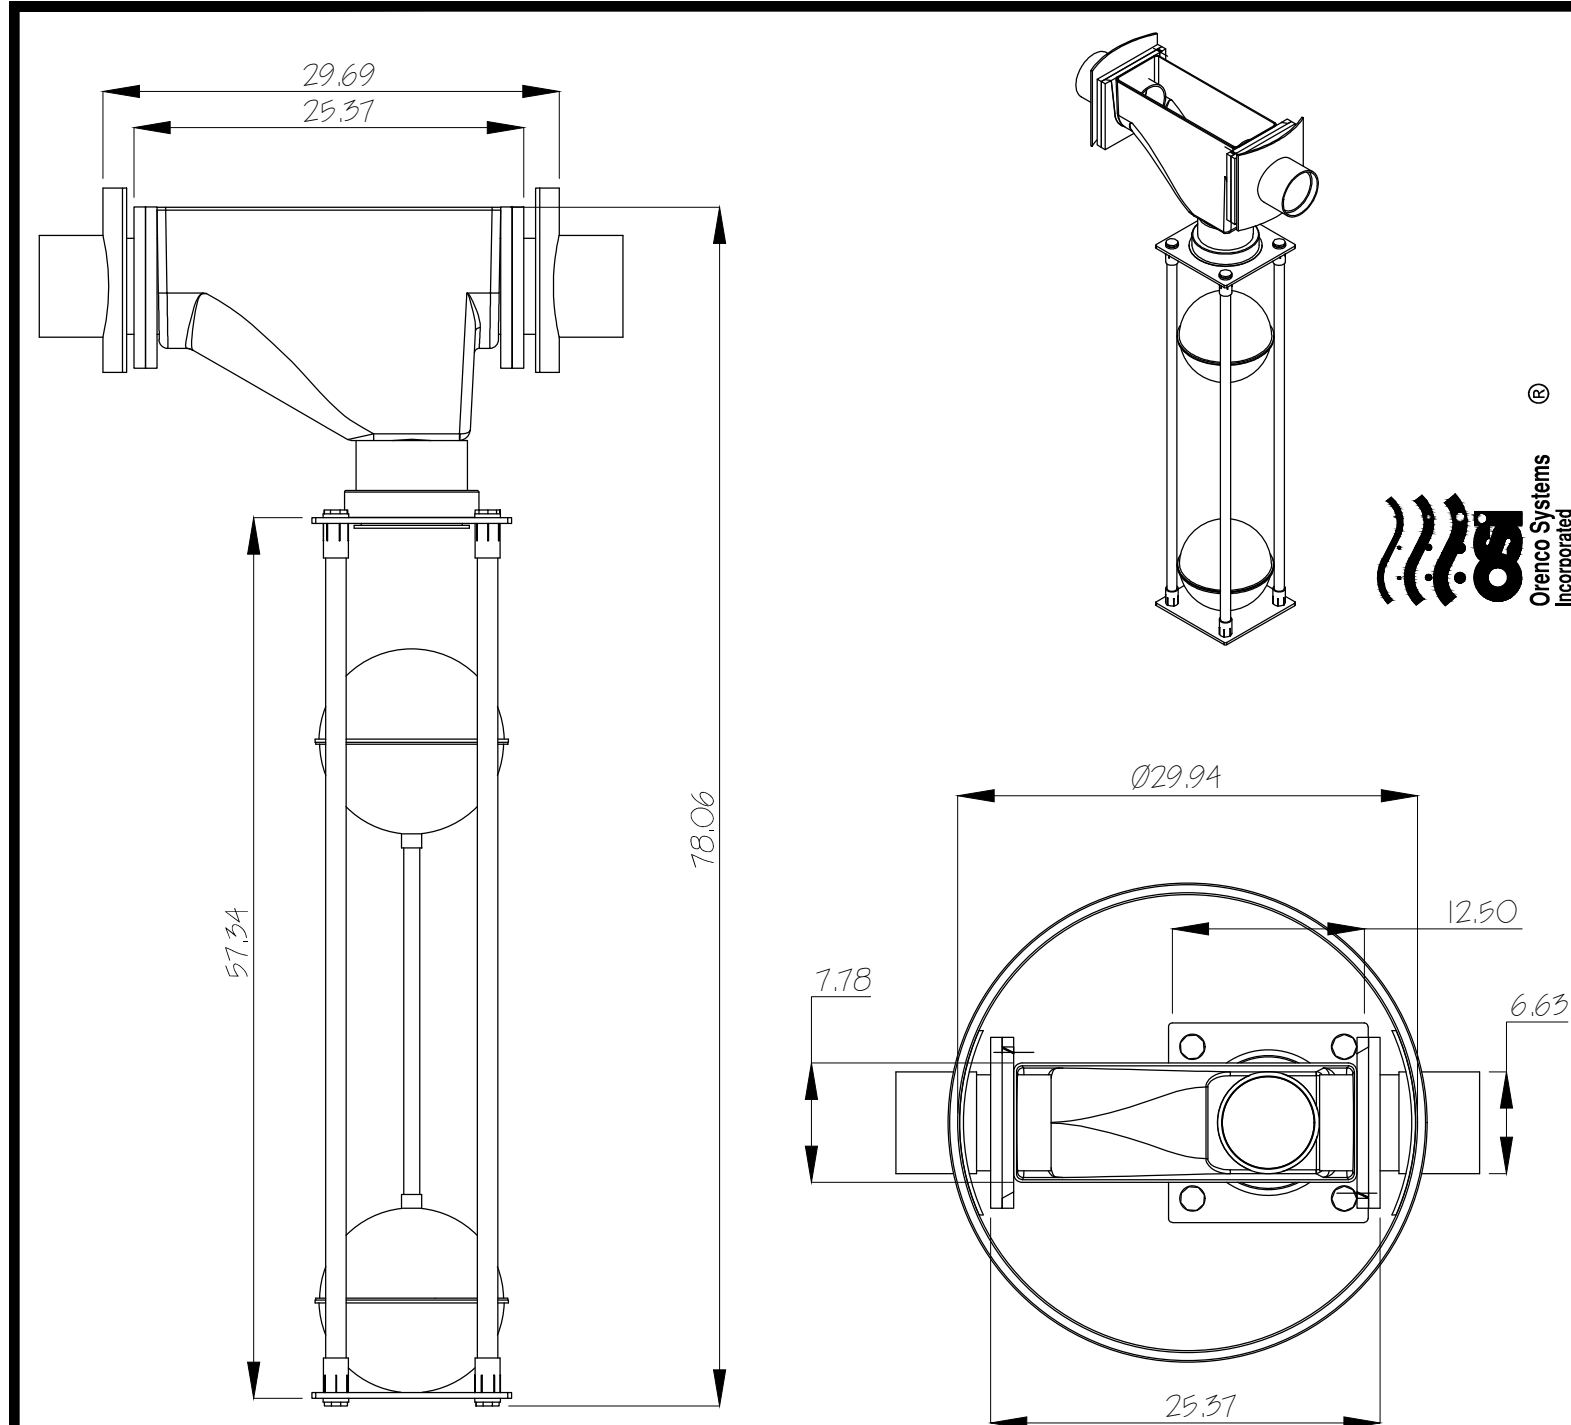


1 RECIRCULATING SPLITTER VALVE DETAIL (MM6-FRP)
Scale: (NOT TO SCALE)

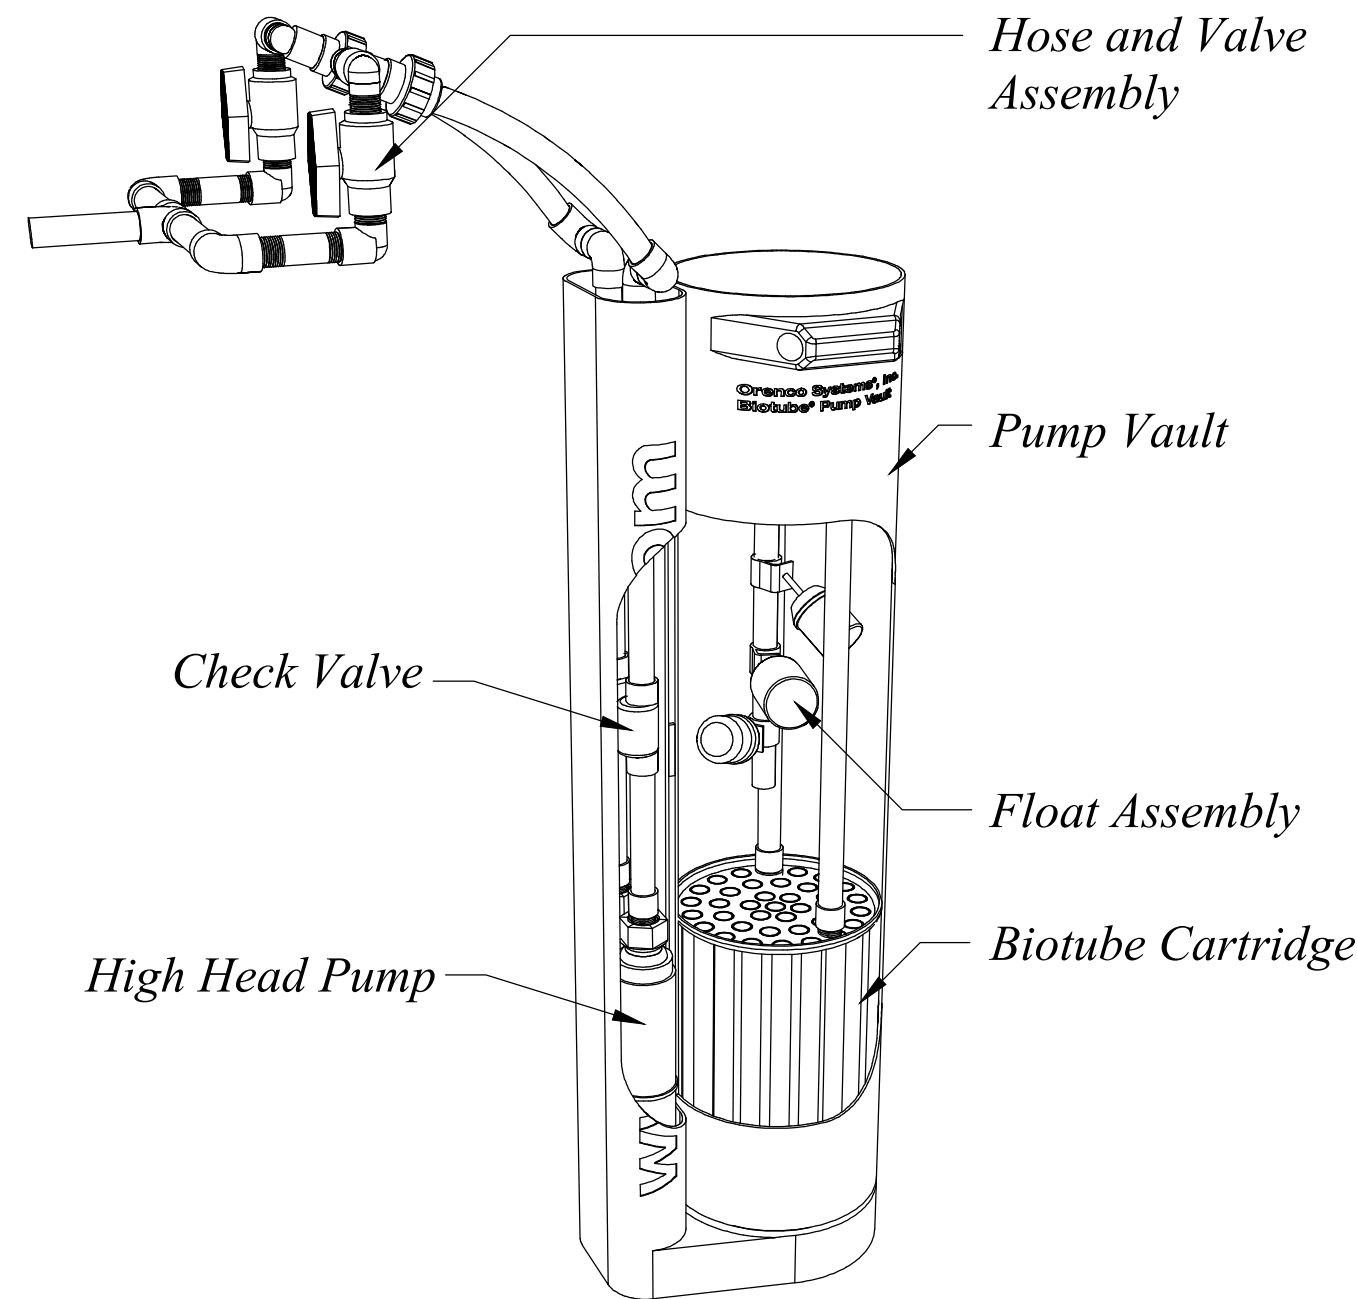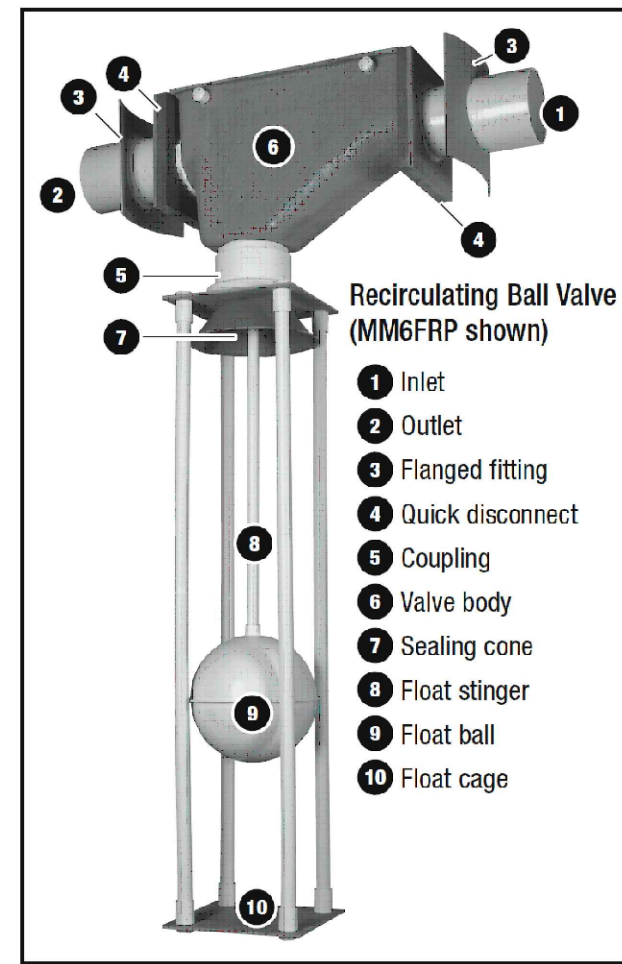


3 DUPLEX PUMP VAULT DETAIL
Scale: (NOT TO SCALE)


- Orenco Multi-Outlet Flow Splitter Basin
FSB2448 (4) Outlets
- Minimum 15" Driving Head
- (1) Outlet Single Orifice per Row for Standpipe
- (3) Outlets Three Orifices per Row for Standpipe

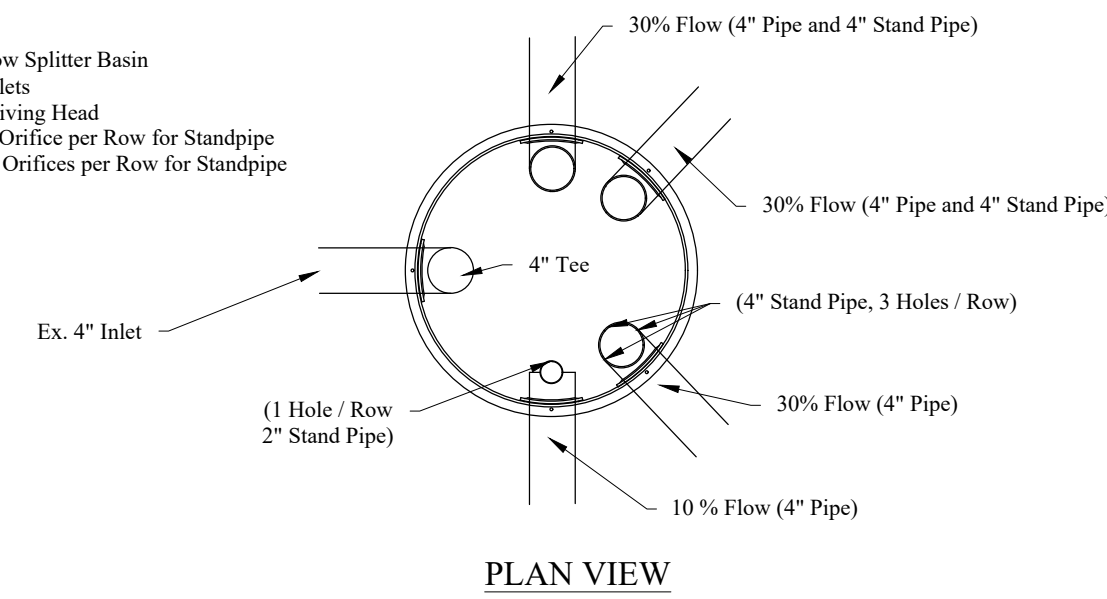

2 MULTI-OUTLET FLOW SPLITTER BASIN DETAIL
Scale: (NOT TO SCALE)


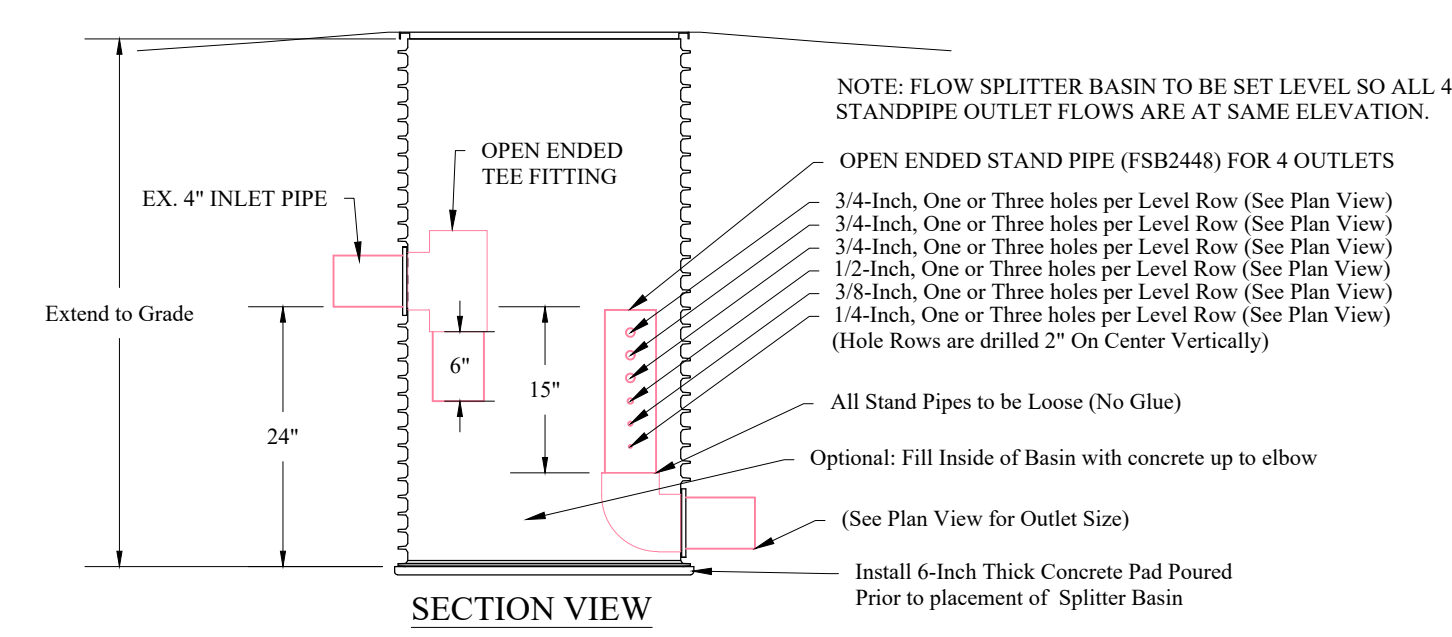


4 COLLECTIVE AIR INLET DETAIL
Scale: (NOT TO SCALE)


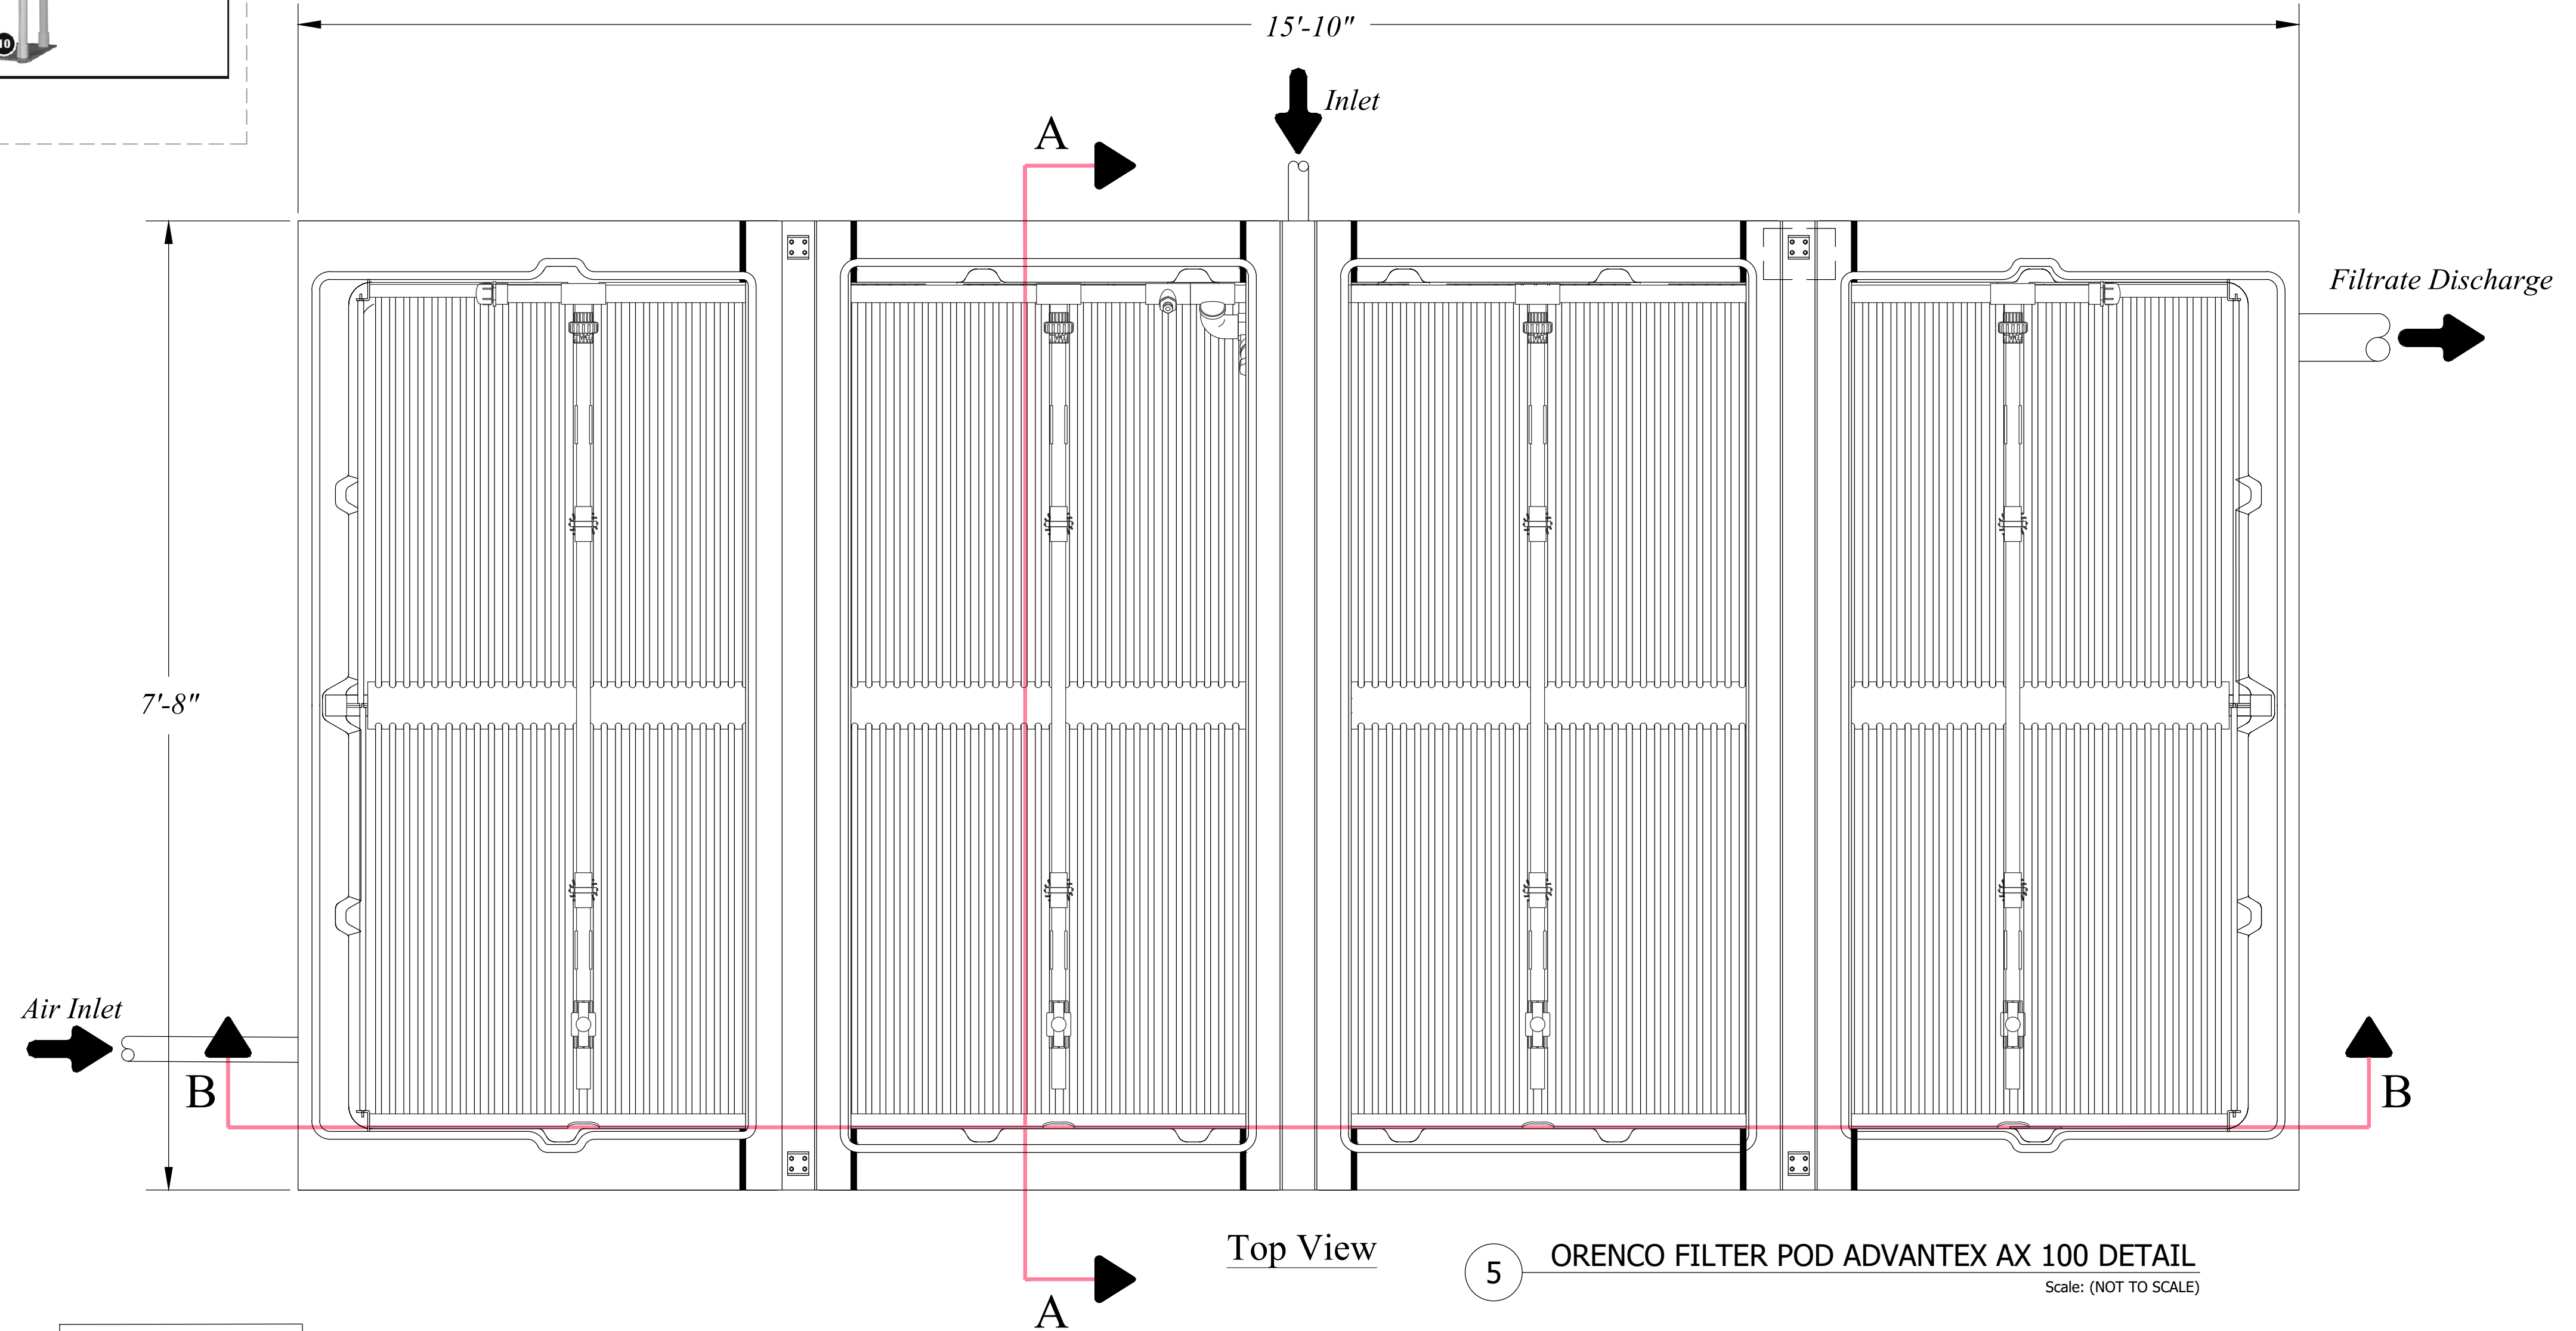


5 ORENCO FILTER POD ADVANTEX AX 100 DETAIL
Scale: (NOT TO SCALE)

ORENCO AUTHORIZED DEALER
JEX ENVIRONMENTAL SOLUTIONS
PO BOX 3603
LOGAN, UT 84323
1-435-753-2051

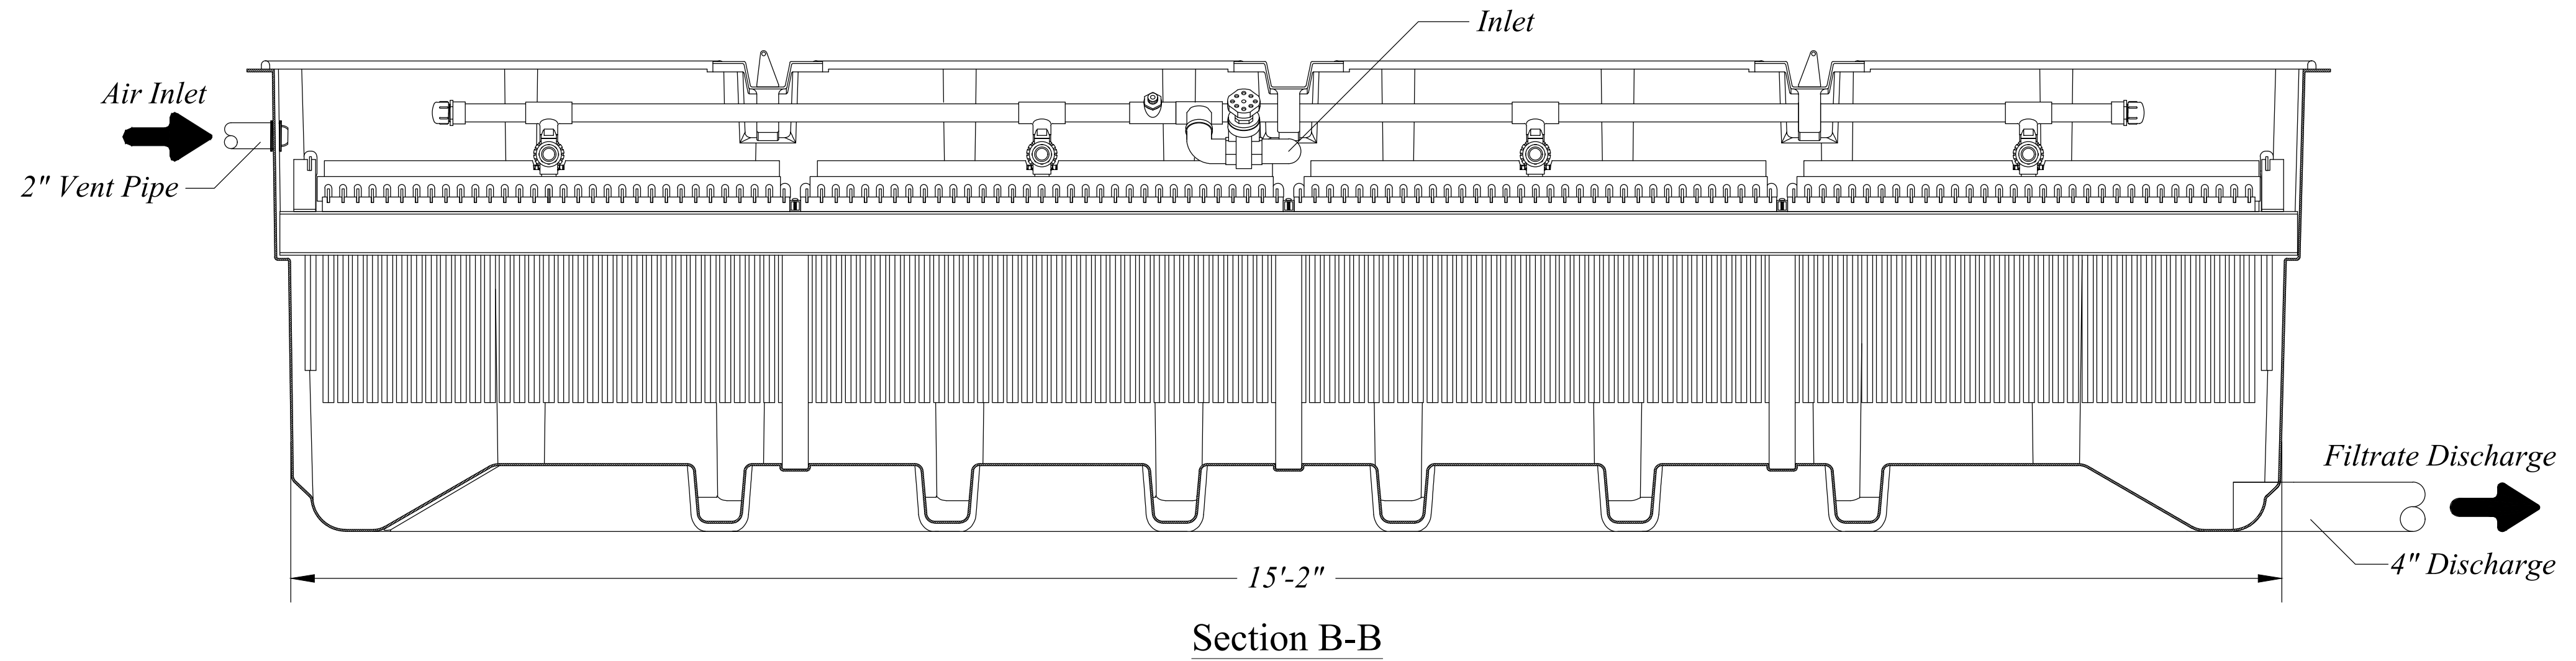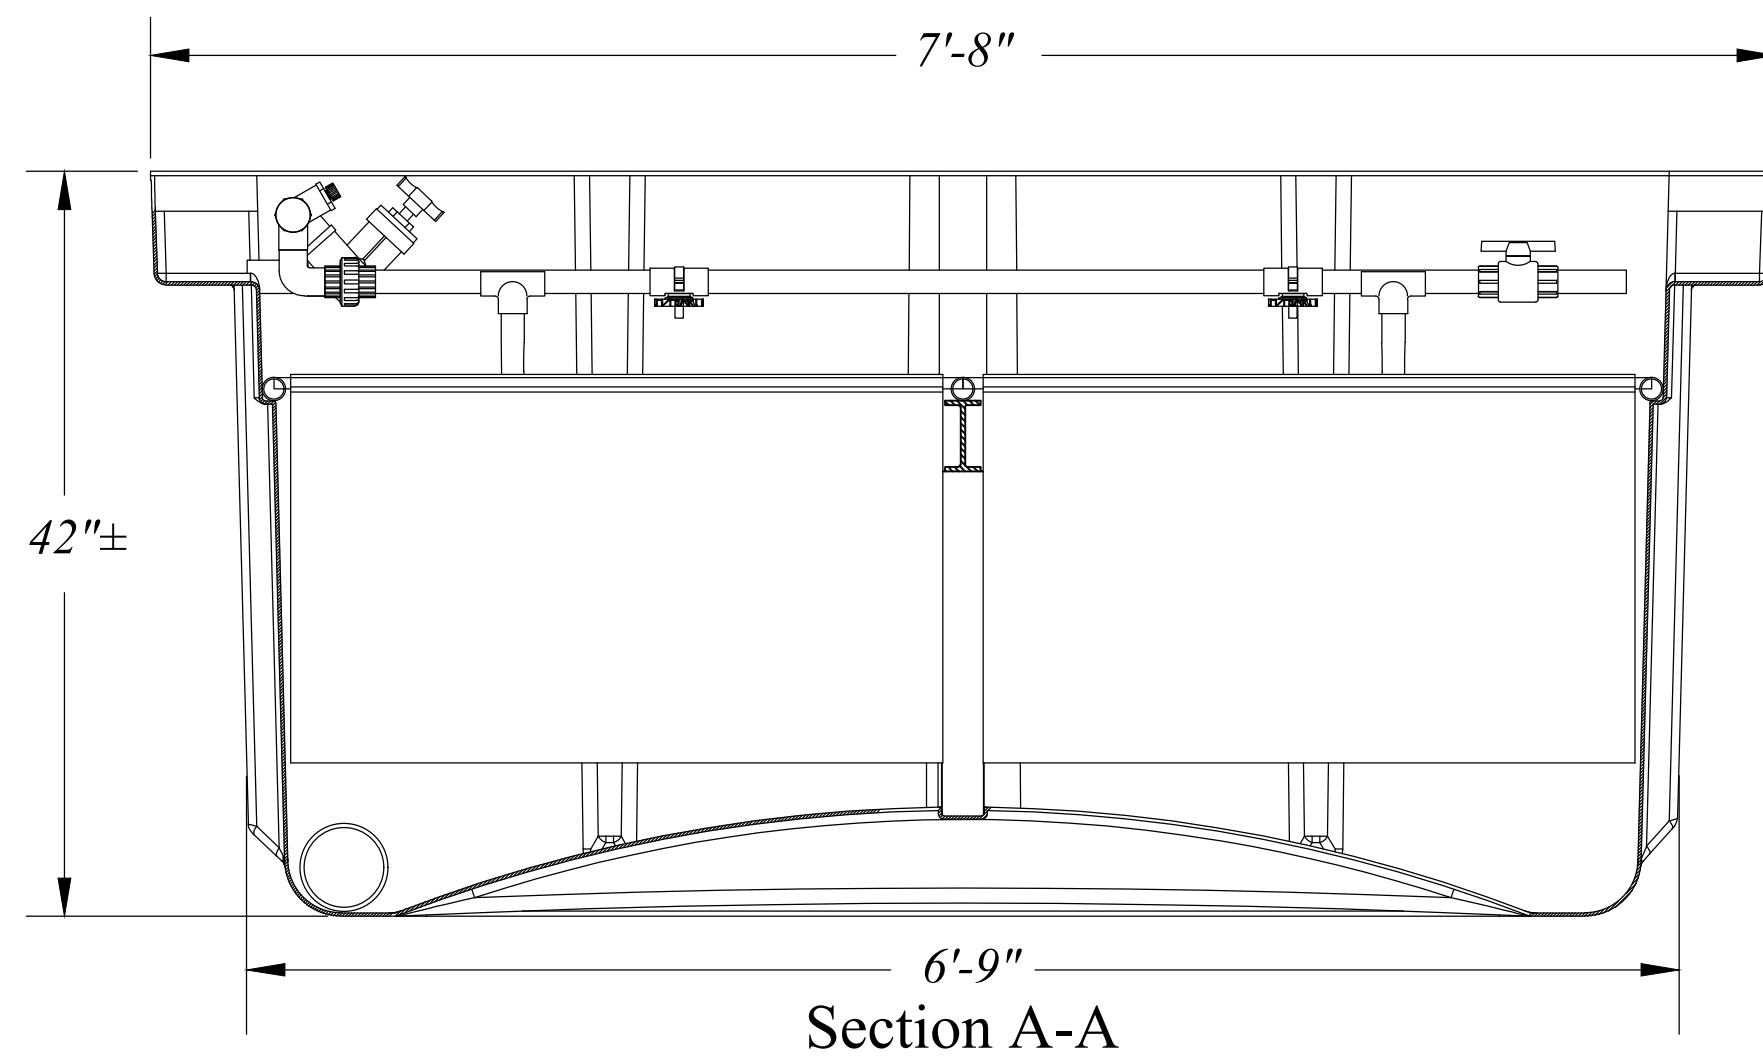


SCALE: NTS		DATE: 3/22/2021	DESIGN: BBD/MS	DRAWN: BBD/MS	CHECKED: TMM
REVISIONS		DESCRIPTION			
DATE					
EFFLUENT TREATMENT FACILITY DETAILS THE RESERVE AT CRIMSON RIDGE CLUSTER SUBD. PHASE 2 1250 NORTH 5200 EAST EDEN, WEBER COUNTY, UTAH					
GARDNER ENGINEERING CIVIL • LAND PLANNING MUNICIPAL • LAND SURVEYING 5150 SOUTH 375 EAST OGDEN, UT OFFICE: 801.476.0202 FAX: 801.476.0066					
D3					

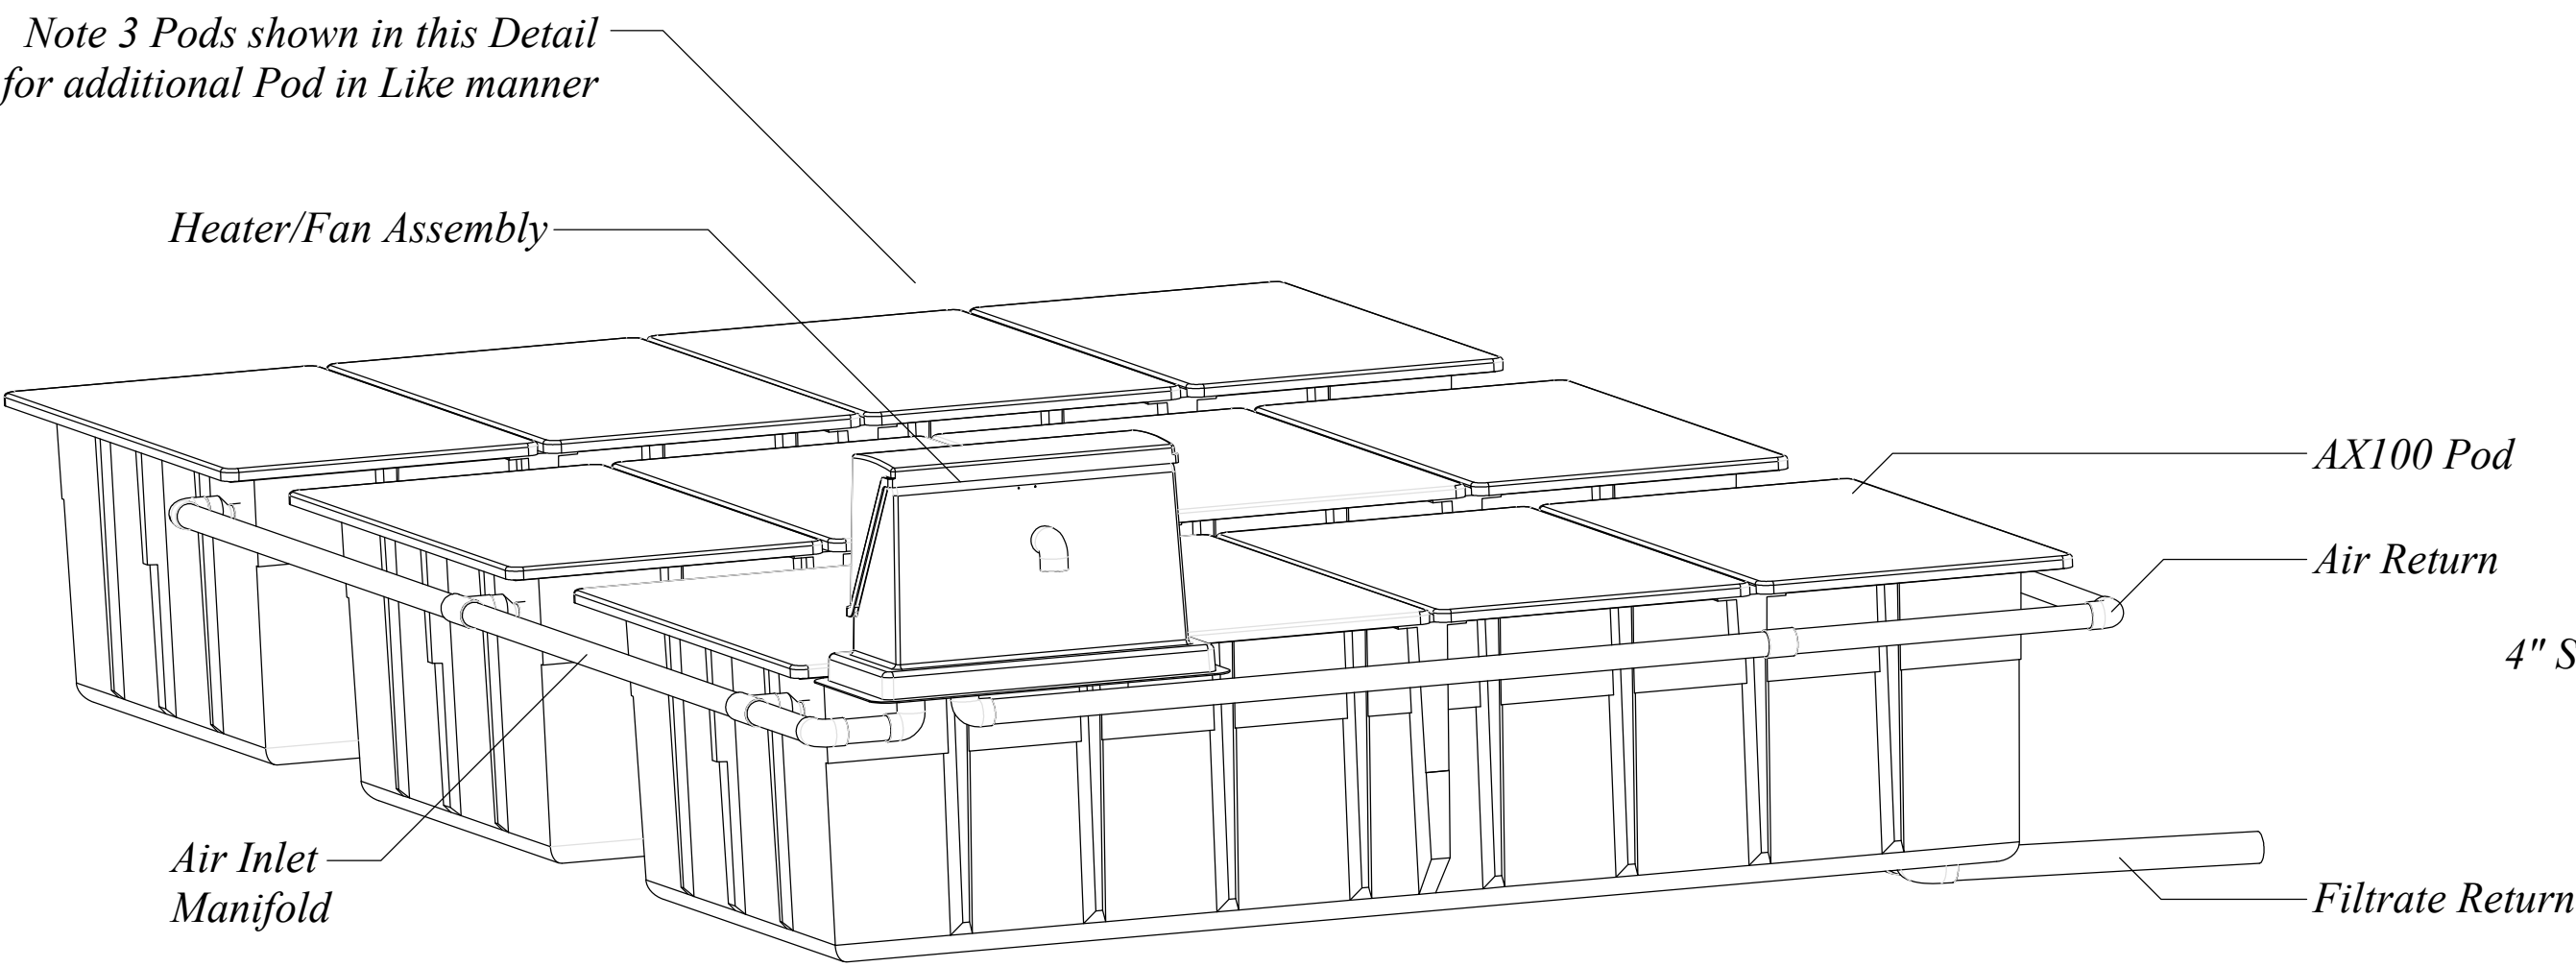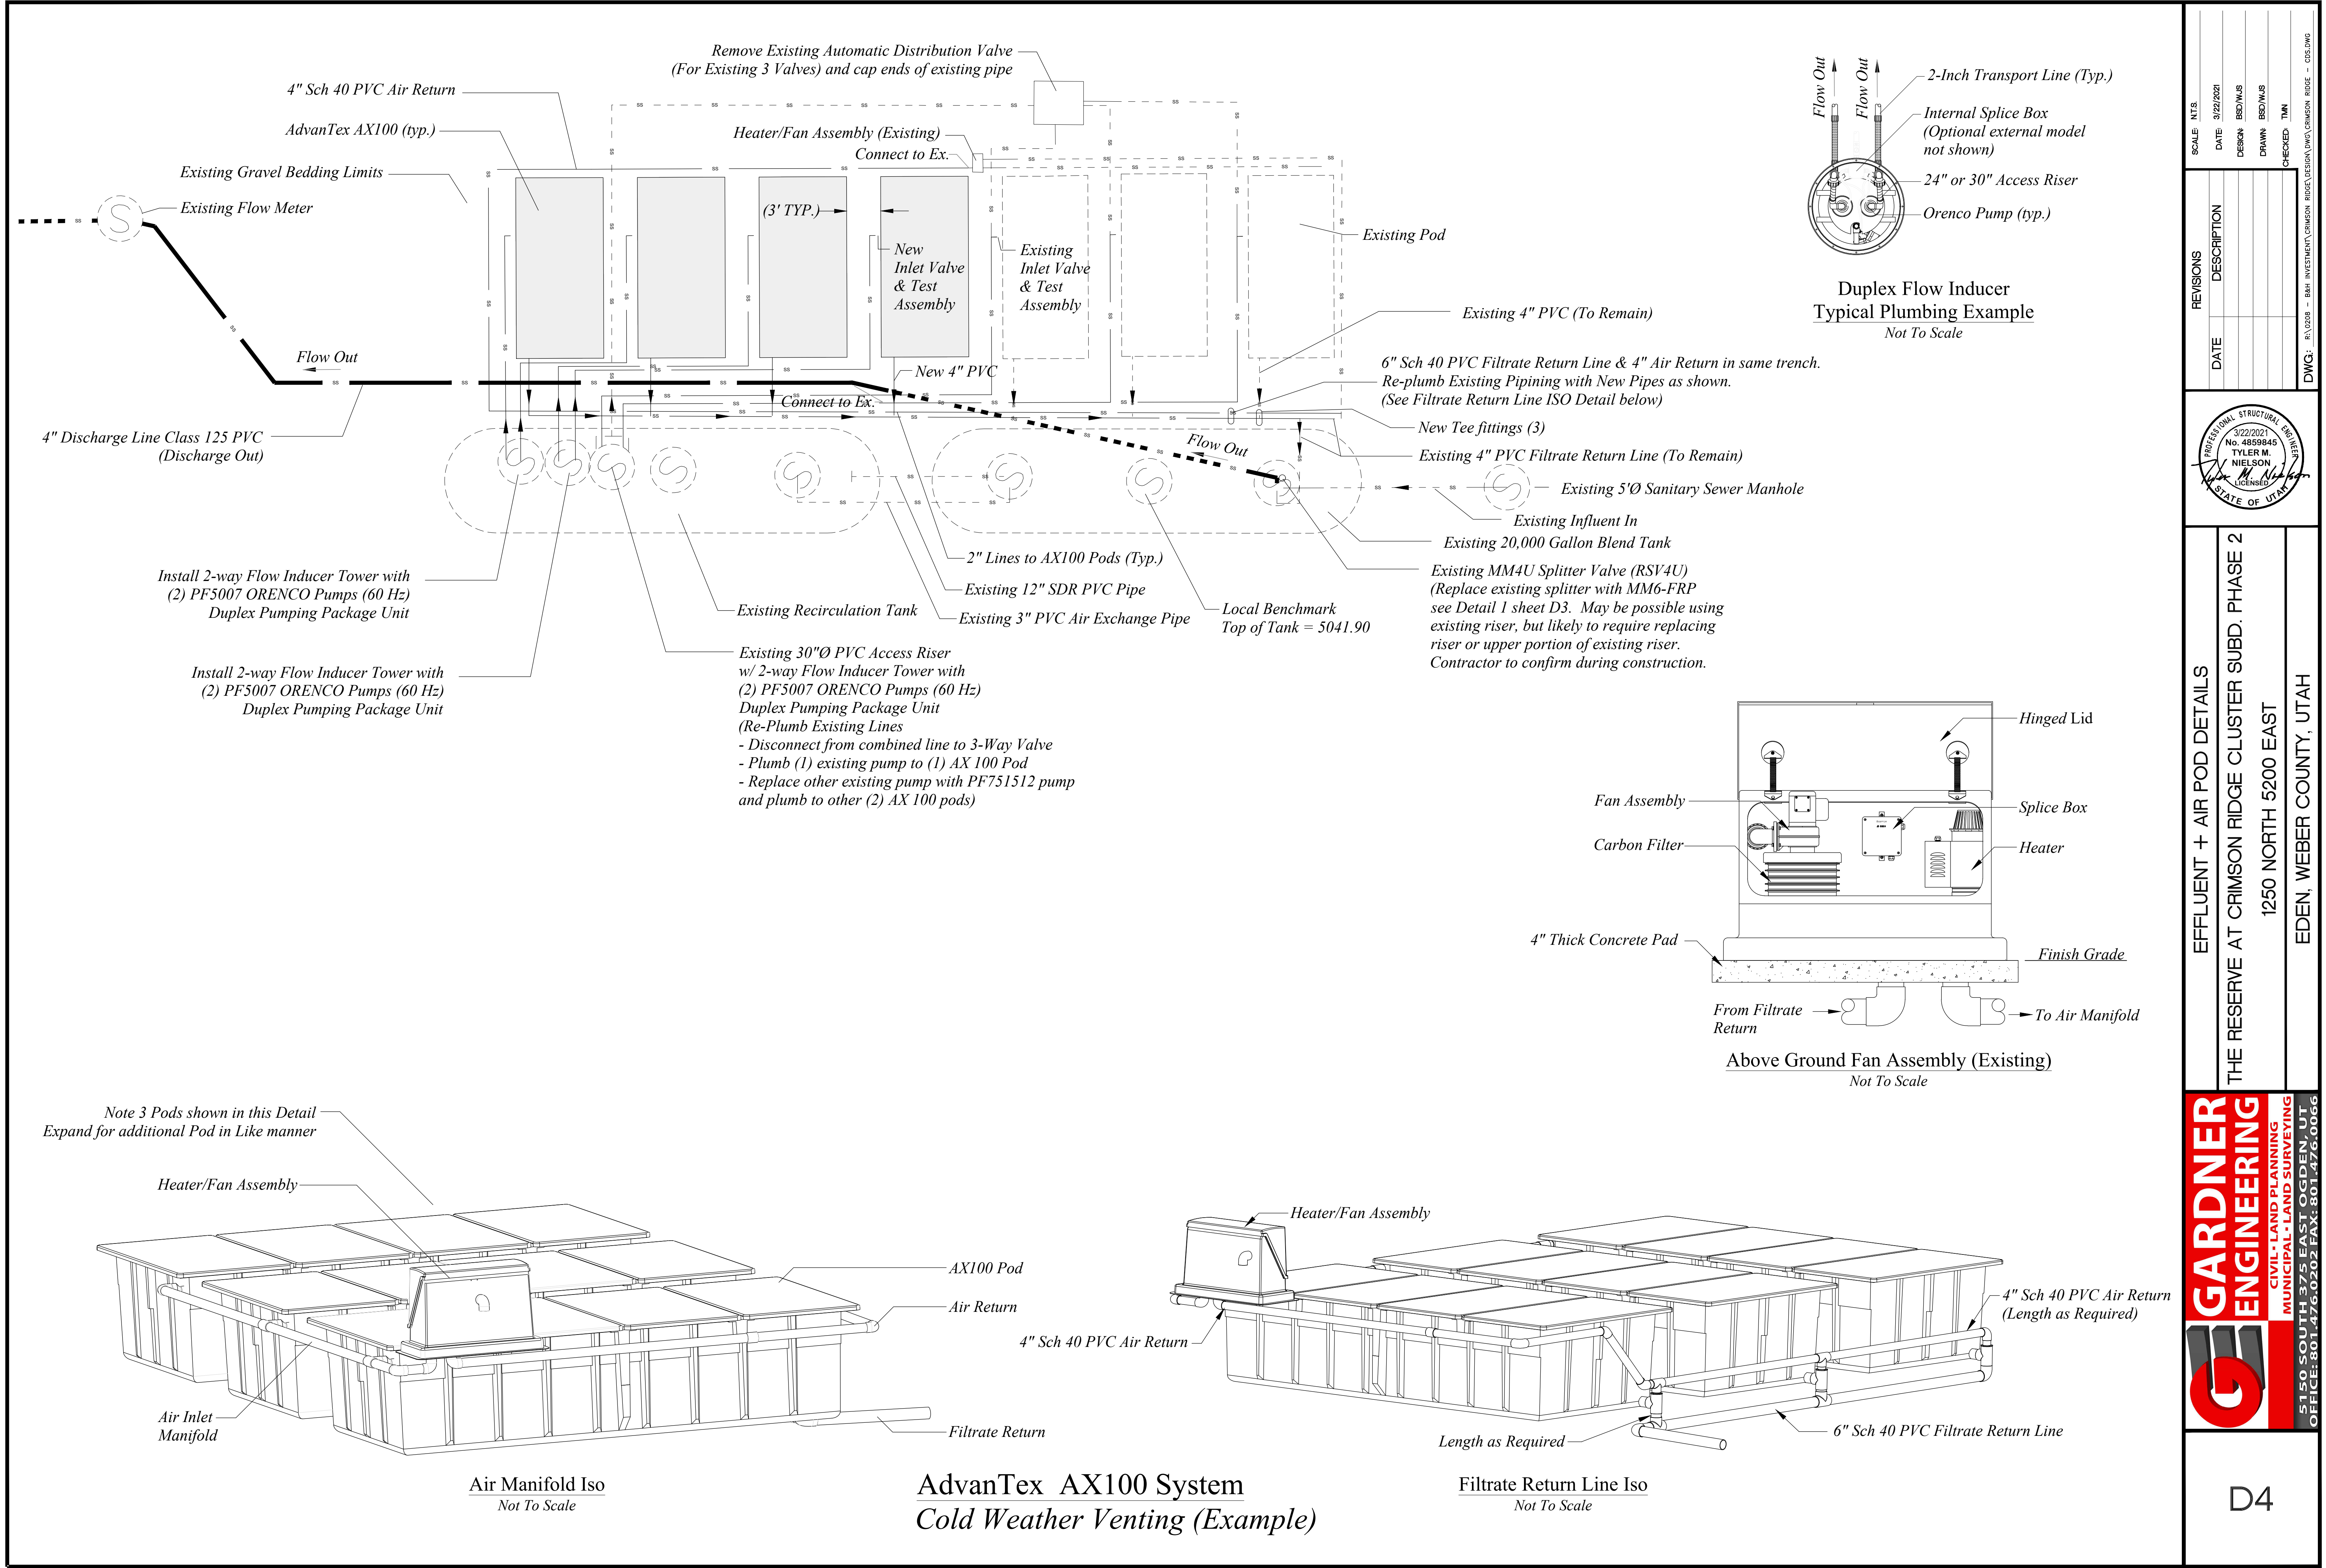


Air Manifold Iso
Not To Scale

AdvanTex AX100 System
Cold Weather Venting (Example)

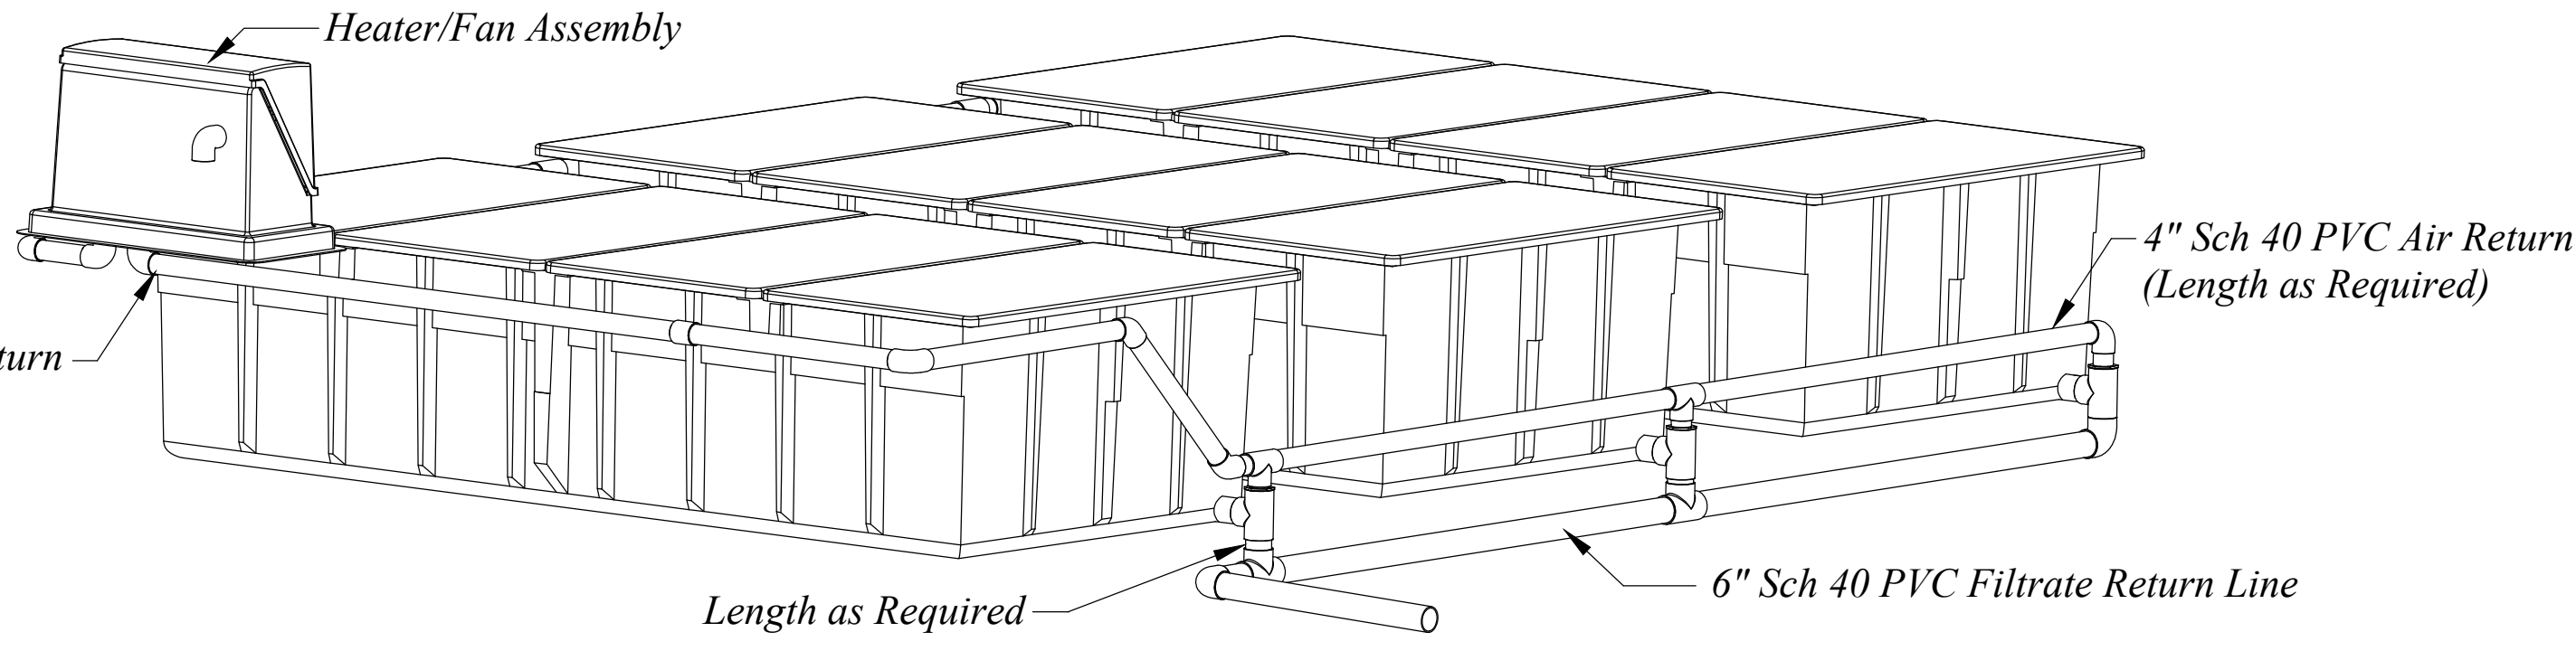


Filtrate Return Line Iso
Not To Scale

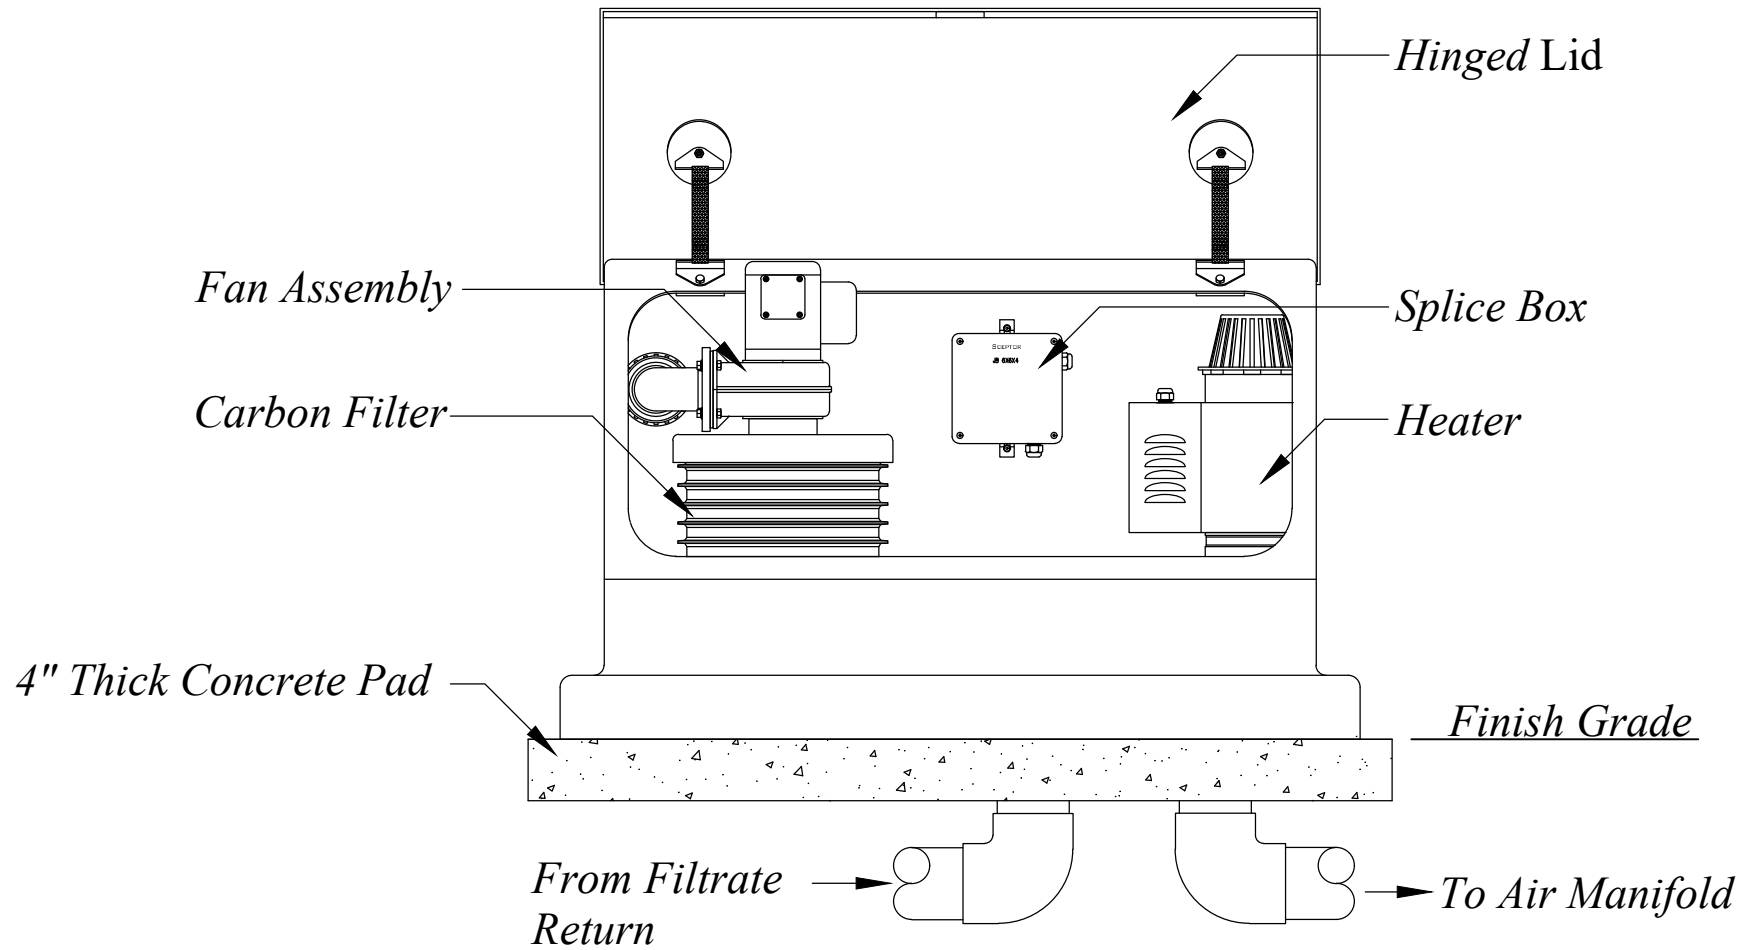


Above Ground Fan Assembly (Existing)
Not To Scale

SCALE: NTS	DATE: 3/22/2021	DESIGN: BBD/MS	DRAWN: BBD/MS	CHECKED: TMM	DWG: 15150 SOUTH 375 EAST OGDEN, UT OFFICE: 801.476.0202 FAX: 801.476.0066
REVISIONS	DESCRIPTION	EFFLUENT + AIR POD DETAILS			
DATE		THE RESERVE AT CRIMSON RIDGE CLUSTER SUBD. PHASE 2			
		1250 NORTH 5200 EAST			
		EDEN, WEBER COUNTY, UTAH			
GARDNER ENGINEERING		CIVIL • LAND PLANNING MUNICIPAL • LAND SURVEYING			
5150 SOUTH 375 EAST OGDEN, UT		OFFICE: 801.476.0202 FAX: 801.476.0066			
D4					


INFILTRATOR WATER TECHNOLOGIES
QUICK4 HIGH CAPACITY CHAMBER
PRODUCT SPECIFICATIONS
(NOT TO SCALE)

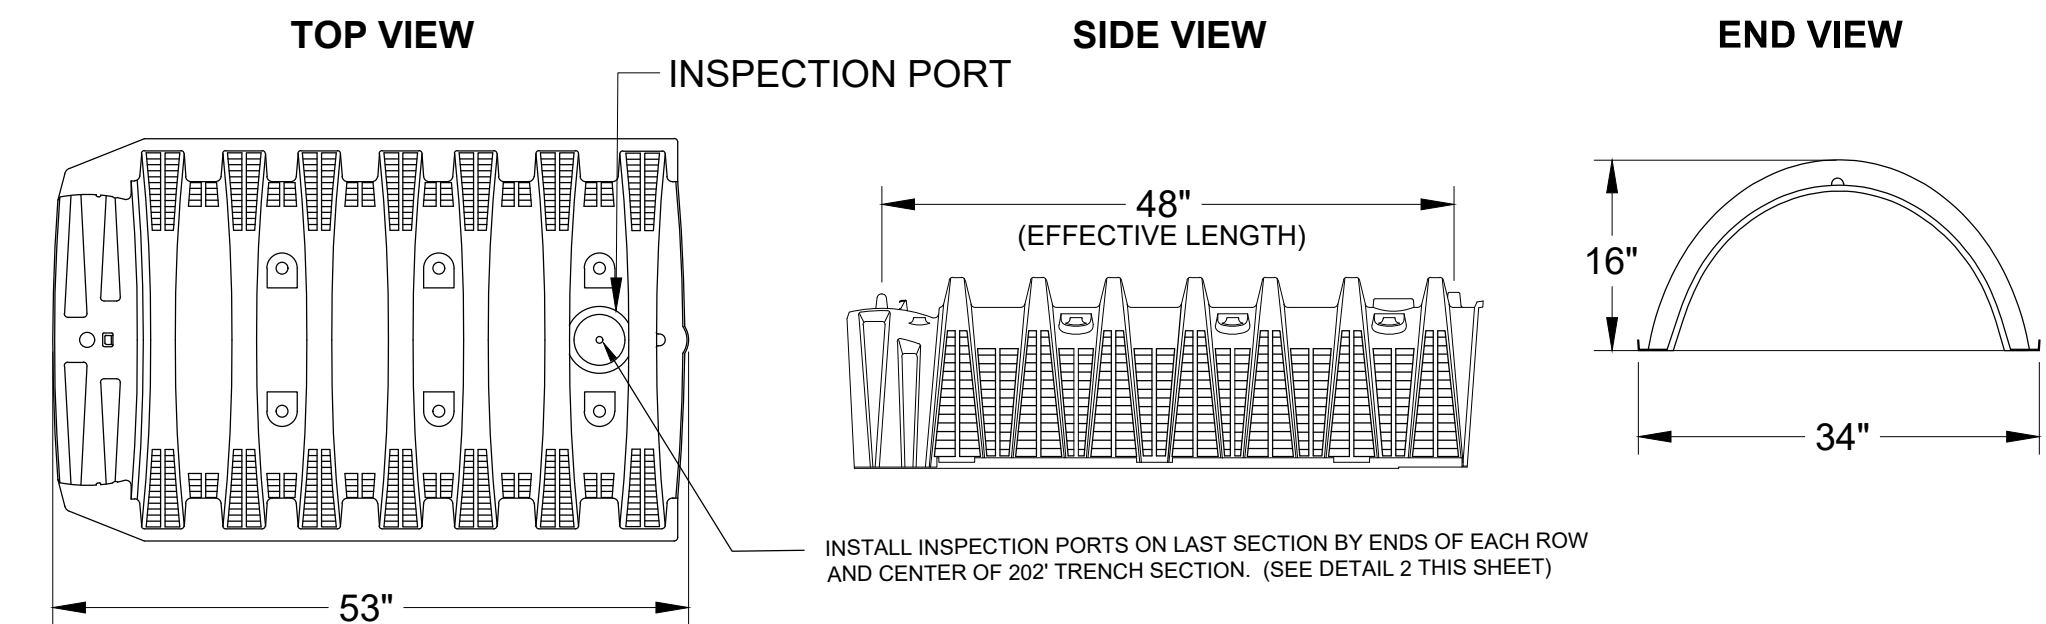

QUICK4 HIGH CAPACITY MULTIPORT END CAP

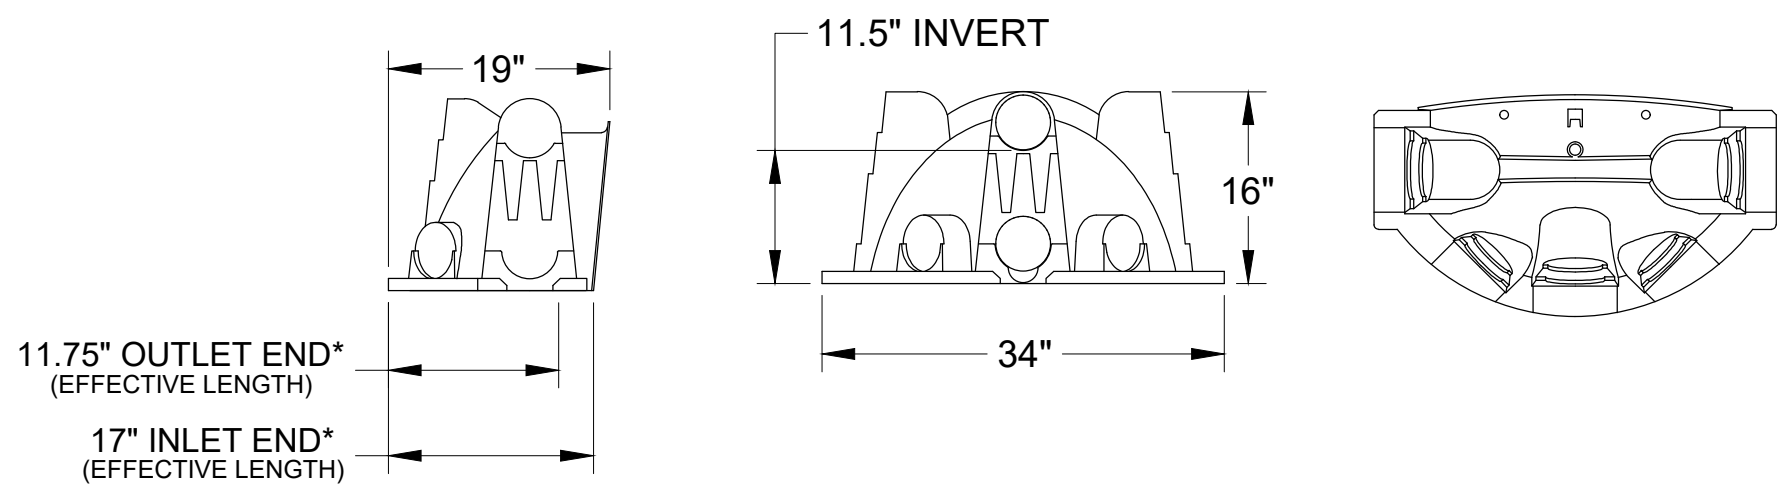


*ALL VIEWS = INSTALLED LENGTHS.

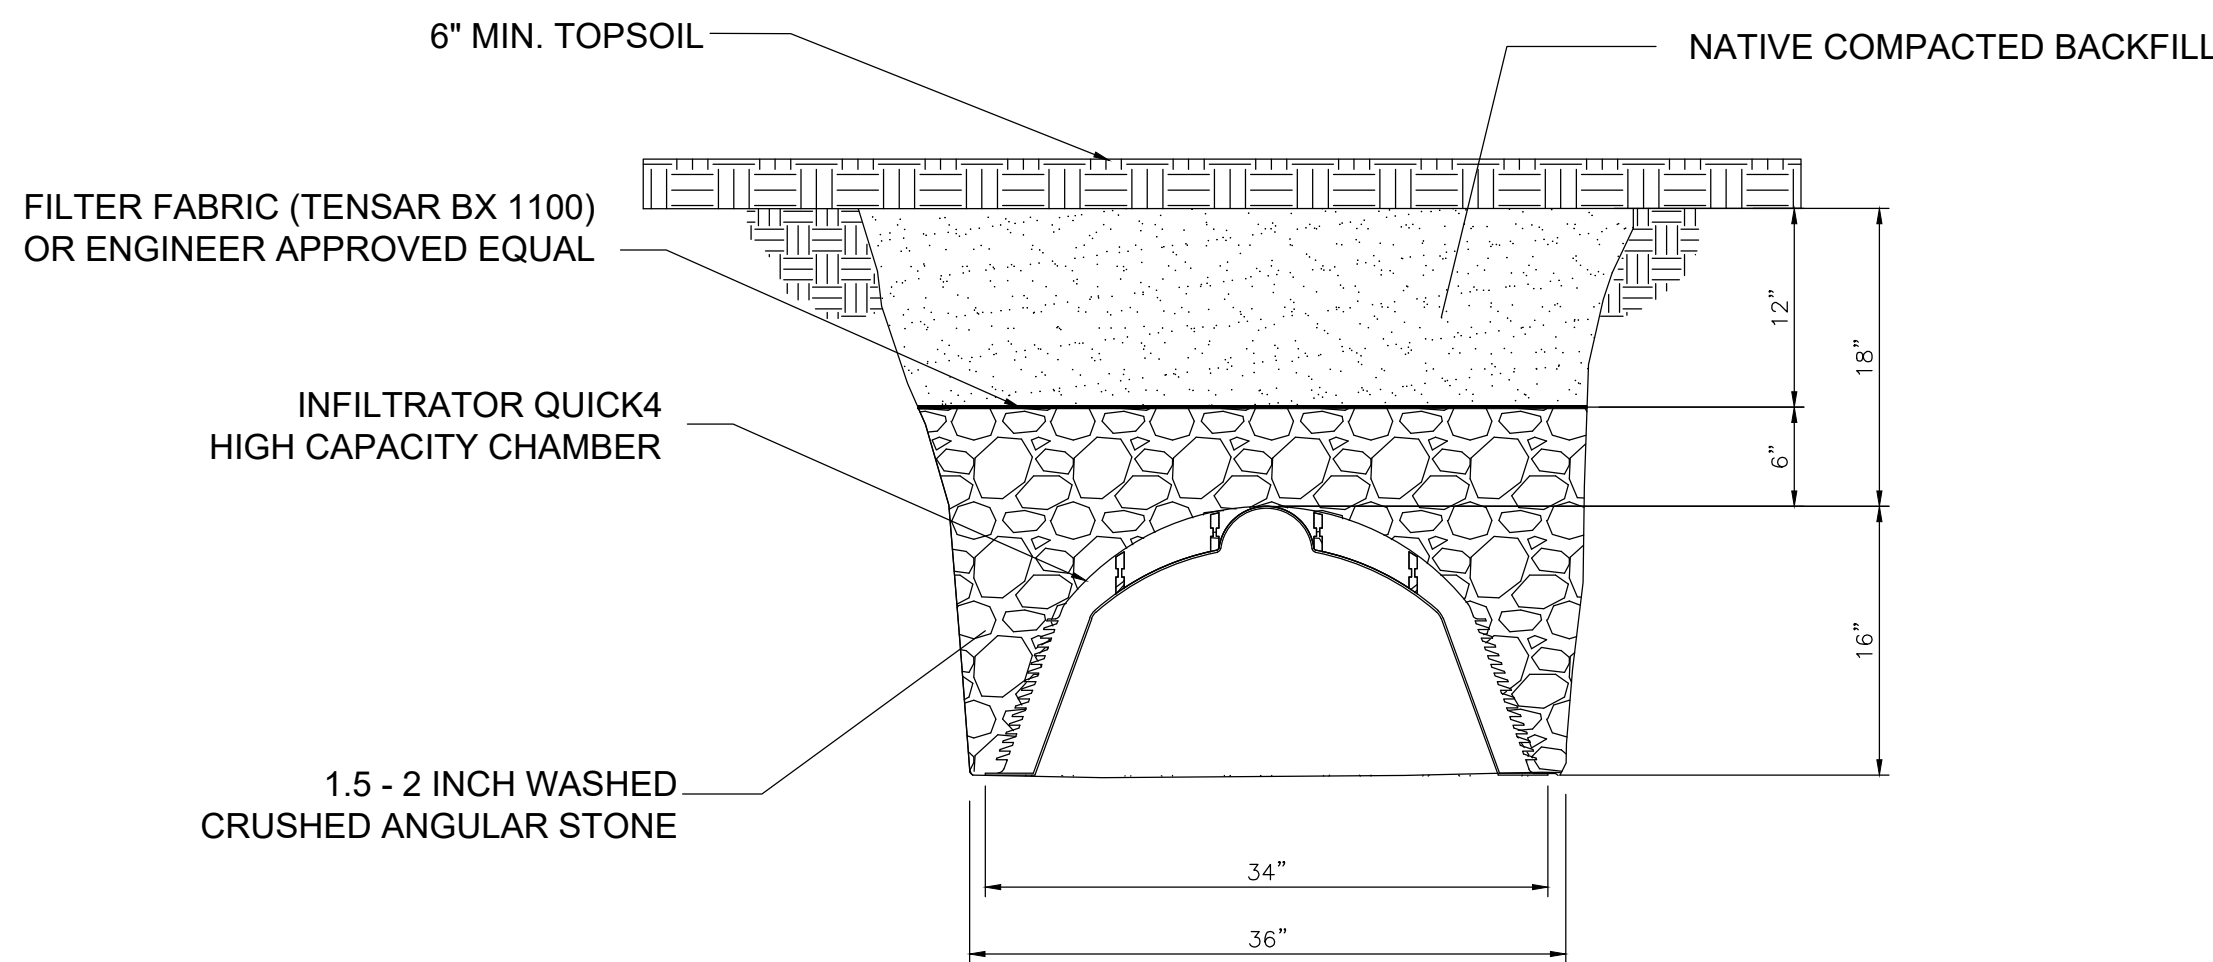

CHAMBER SYSTEM
TRENCH DETAIL
(NOT TO SCALE)


1 INFILTRATION TRENCH DETAIL
Scale: (NOT TO SCALE)

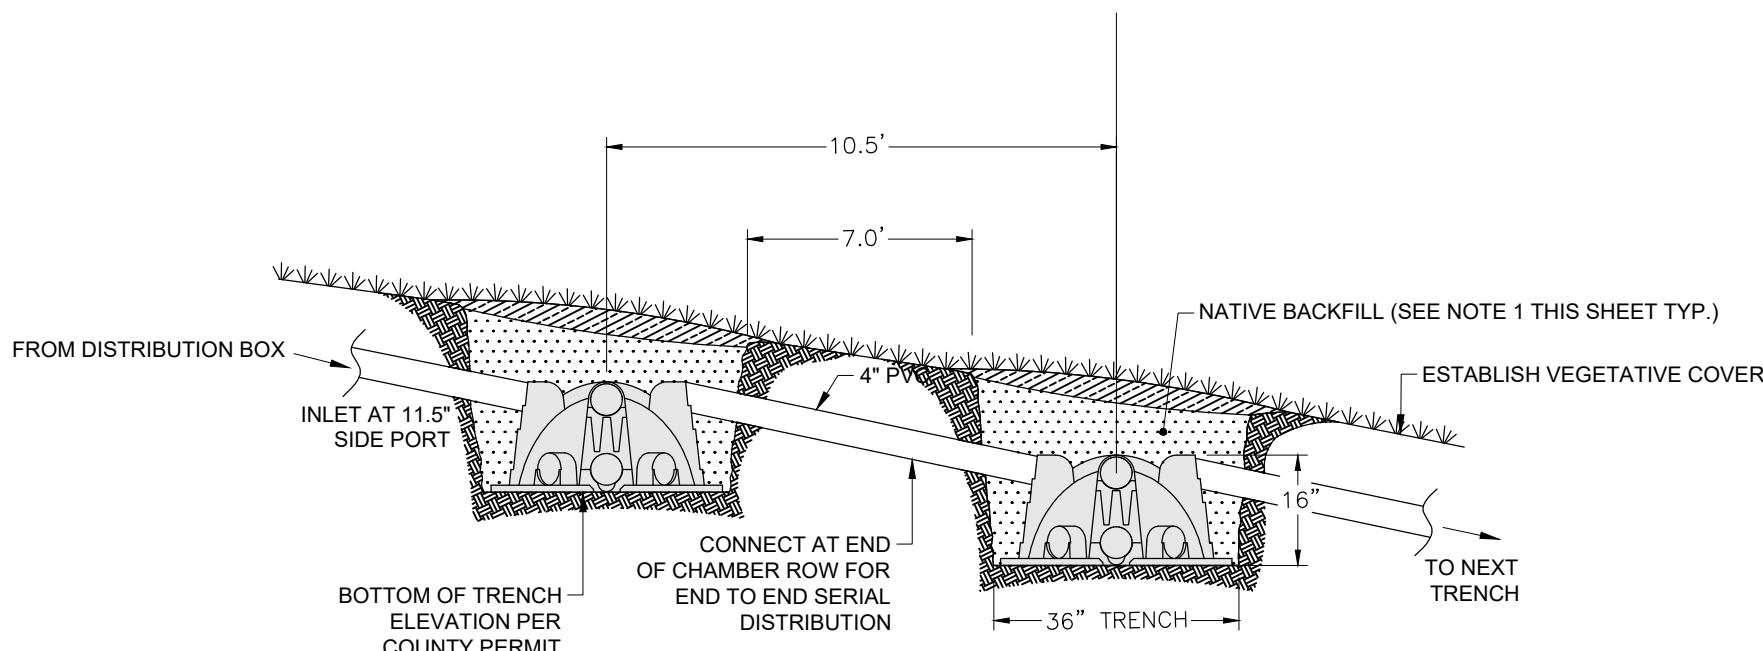

SEE SHEET C7 FOR PLAN VIEW LENGTHS.
CENTER TO CENTER SPACING PER STATE CODE.

NOTES:
1. MAX SIZE ROCK: 3-4". BACKFILL CAREFULLY PLACED (LADDED IN, OR PUSHED IN LIGHTLY FROM THE SIDES). NO DUMPING - IMPACT LOADING.

INFILTRATOR WATER
TECHNOLOGIES
QUICK4 HIGH CAPACITY
CHAMBER
SERIAL DISTRIBUTION TYPICAL
DETAIL
SECTION VIEW
(NOT TO SCALE)

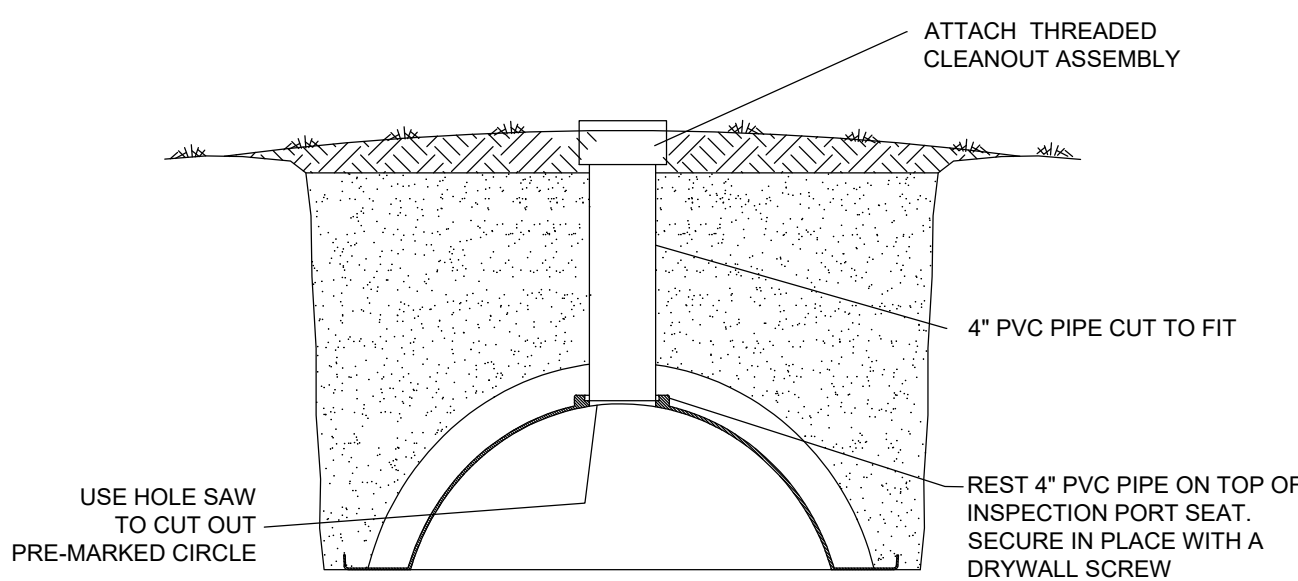

QUICK4 CHAMBERS
INSPECTION PORT
TYPICAL INSTALLATION DETAIL
(Not to Scale)

2 CHAMBER CLEANOUT DETAIL
Scale: (NOT TO SCALE)

THIS PLAN SET IS BASED UPON THE EXPECTED FLOWS AND WASTE STRENGTHS FOR THE PURPOSE OF SERVING THE RESERVE AT CRIMSON RIDGE SUBDIVISION.

EXPECTED INFLUENT CHARACTERISTICS:

TYPE	AVERAGE mg/L	WEEKLY PEAK mg/L	RARELY EXCEEDS mg/L
BOD	150	250	500
TSS	40	75	150
TKN	65	75	150
FOG	20	25	30

ONCE THE EXPANDED FACILITY IS OPERATIONAL, THE WASTE STRENGTHS AND FLOWS TO THE FACILITY SHOULD BE MONITORED. IF ANY OF THE INFLUENT WASTE STRENGTHS OR FLOW EXCEED THOSE LISTED IN THE DESIGN ABOVE, MEASURES SHOULD BE TAKEN TO REDUCE THESE PARAMETERS TO THOSE LISTED ON THIS PLAN SET. OTHERWISE ADDITIONAL TREATMENT CAPACITY AND PLANT EXPANSION WILL BE NECESSARY.

DO NOT DISPOSE OF TOXINS OR CHEMICALS INTO SYSTEM. EXAMPLES: WAX STRIPPER FOR LINOLEUM, CARPET SHAMPOO, RESTAURANT DEGREASERS AND CLEANSERS, AND OTHER WAST PRODUCTS OR OTHER TOXINS.

BASED ON PERC RATE 53 MIN/IN
APPLICATION RATE 0.4 GAL/SF PER TABLE 1 PAGE 8 GEOWFLOW WASTE WATER DESIGN, INSTALLATION & MAINTENANCE GUIDELINES.

ABSORPTION APPLICATION RATES
 $Q = 5.0 \text{ MIN/IN} / (53 \text{ MIN/IN} \cdot 0.5) = 0.68 \text{ GAL/SF}$

EXISTING TRENCH FIELD - PHASE 1

7,177 LF


ABSORPTION FIELD TOTAL BUILD OUT (INCLUDES EX. PHASE 1, PHASE 2 & HARBOR VIEW ESTATES SUBDIVISION)
76 LOTS (TOTAL BUILD OUT)
76 LOTS @ 400 GAL/LOT/DAY = 30,400 GAL/DAY

APPROXIMATE APPLICATION RATES ABSORPTION FIELD
 $Q = 5.0 \text{ MIN/IN} / (53 \text{ MIN/IN} \cdot 0.5) = 0.68 \text{ GAL/SF}$
(BASED ON ORIGINAL PHASE 1 DESIGN REQUIREMENTS)

REQUIRED ABSORPTION FIELD AREA TRENCH
30,400 GAL/DAY / 0.68 GAL/SF = 44,706 SF


REQUIRED ABSORPTION TRENCH LENGTH
44,706 SF / 3' = 14,901 LF OF TRENCH REQUIRED

14,933 LF OF TRENCH PROVIDED

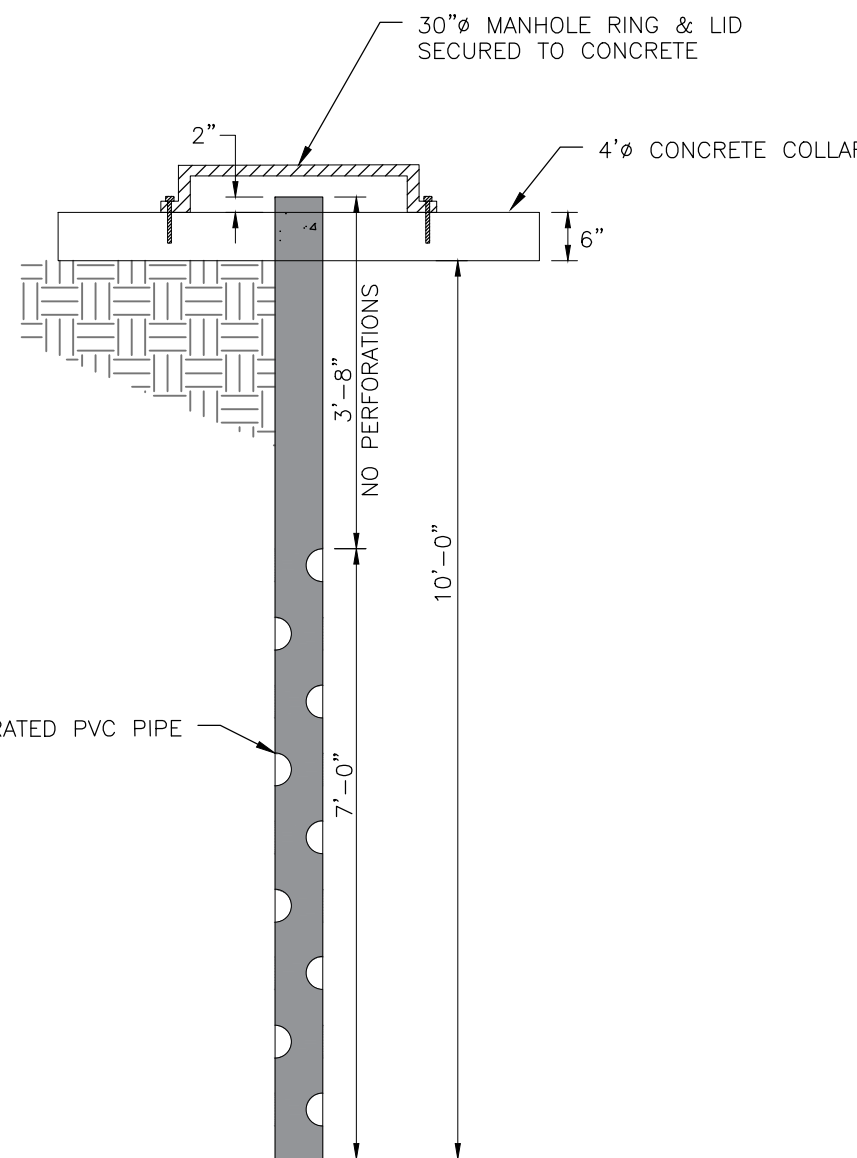

3 MONITERING / SAMPLING WELL
Scale: (NOT TO SCALE)

SCALE: NTS	DATE: 3/22/2021	DESIGN: BBD/MS	DRAWN: BBD/MS	CHECKED: TMM
REVISIONS	DESCRIPTION	DATE		

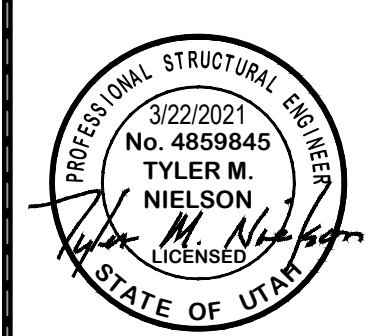

EFFLUENT TREATMENT - ABSORPTION BED DETAILS

THE RESERVE AT CRIMSON RIDGE CLUSTER SUBD. PHASE 2

1250 NORTH 5200 EAST

EDEN, WEBER COUNTY, UTAH



GARDNER ENGINEERING

CIVIL • LAND PLANNING

MUNICIPAL • LAND SURVEYING

5150 SOUTH 375 EAST OGDEN, UT


OFFICE: 801.476.0202 FAX: 801.476.0066

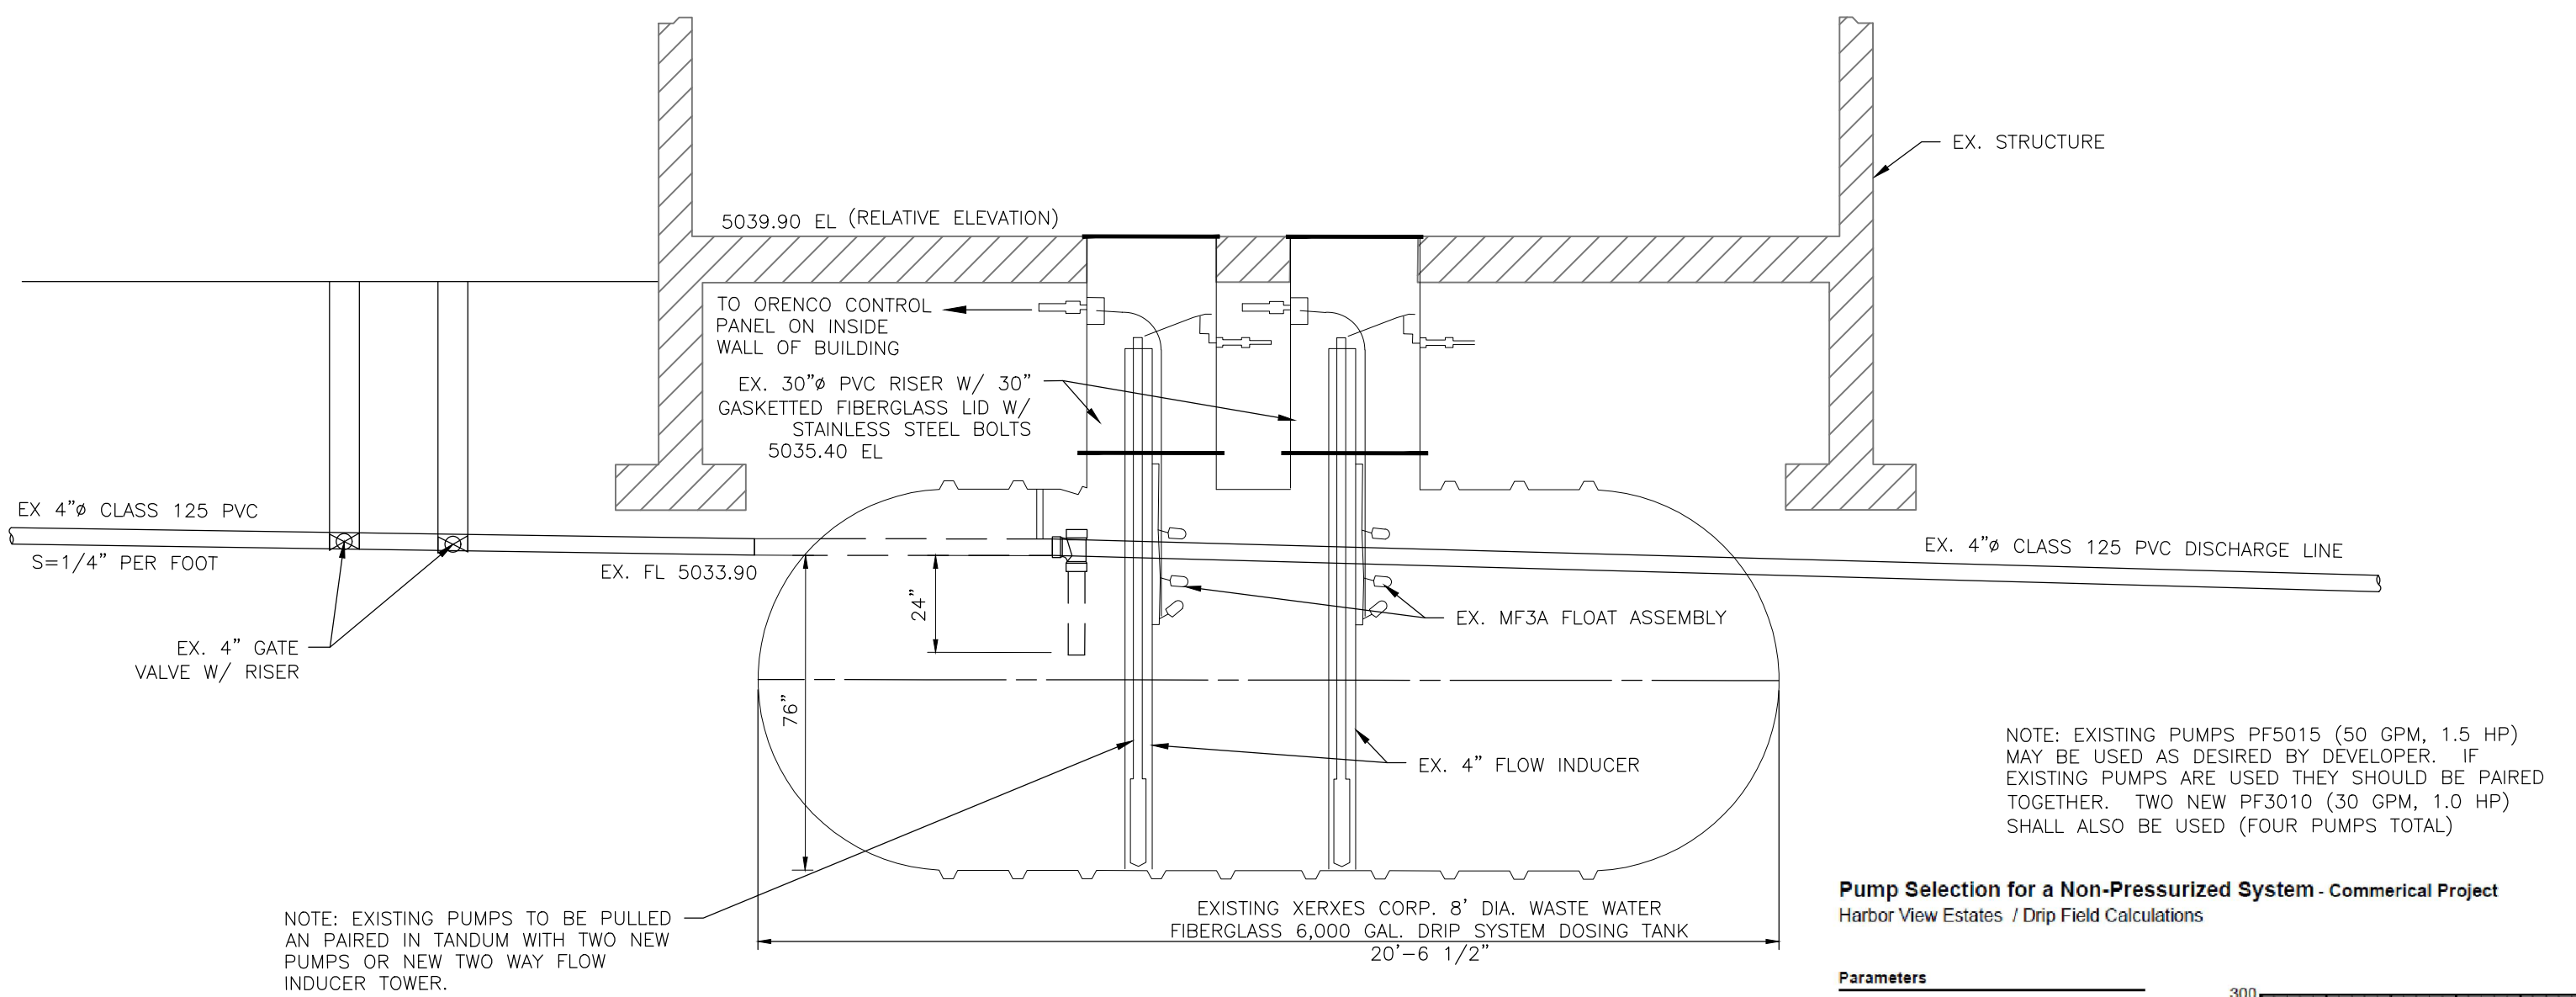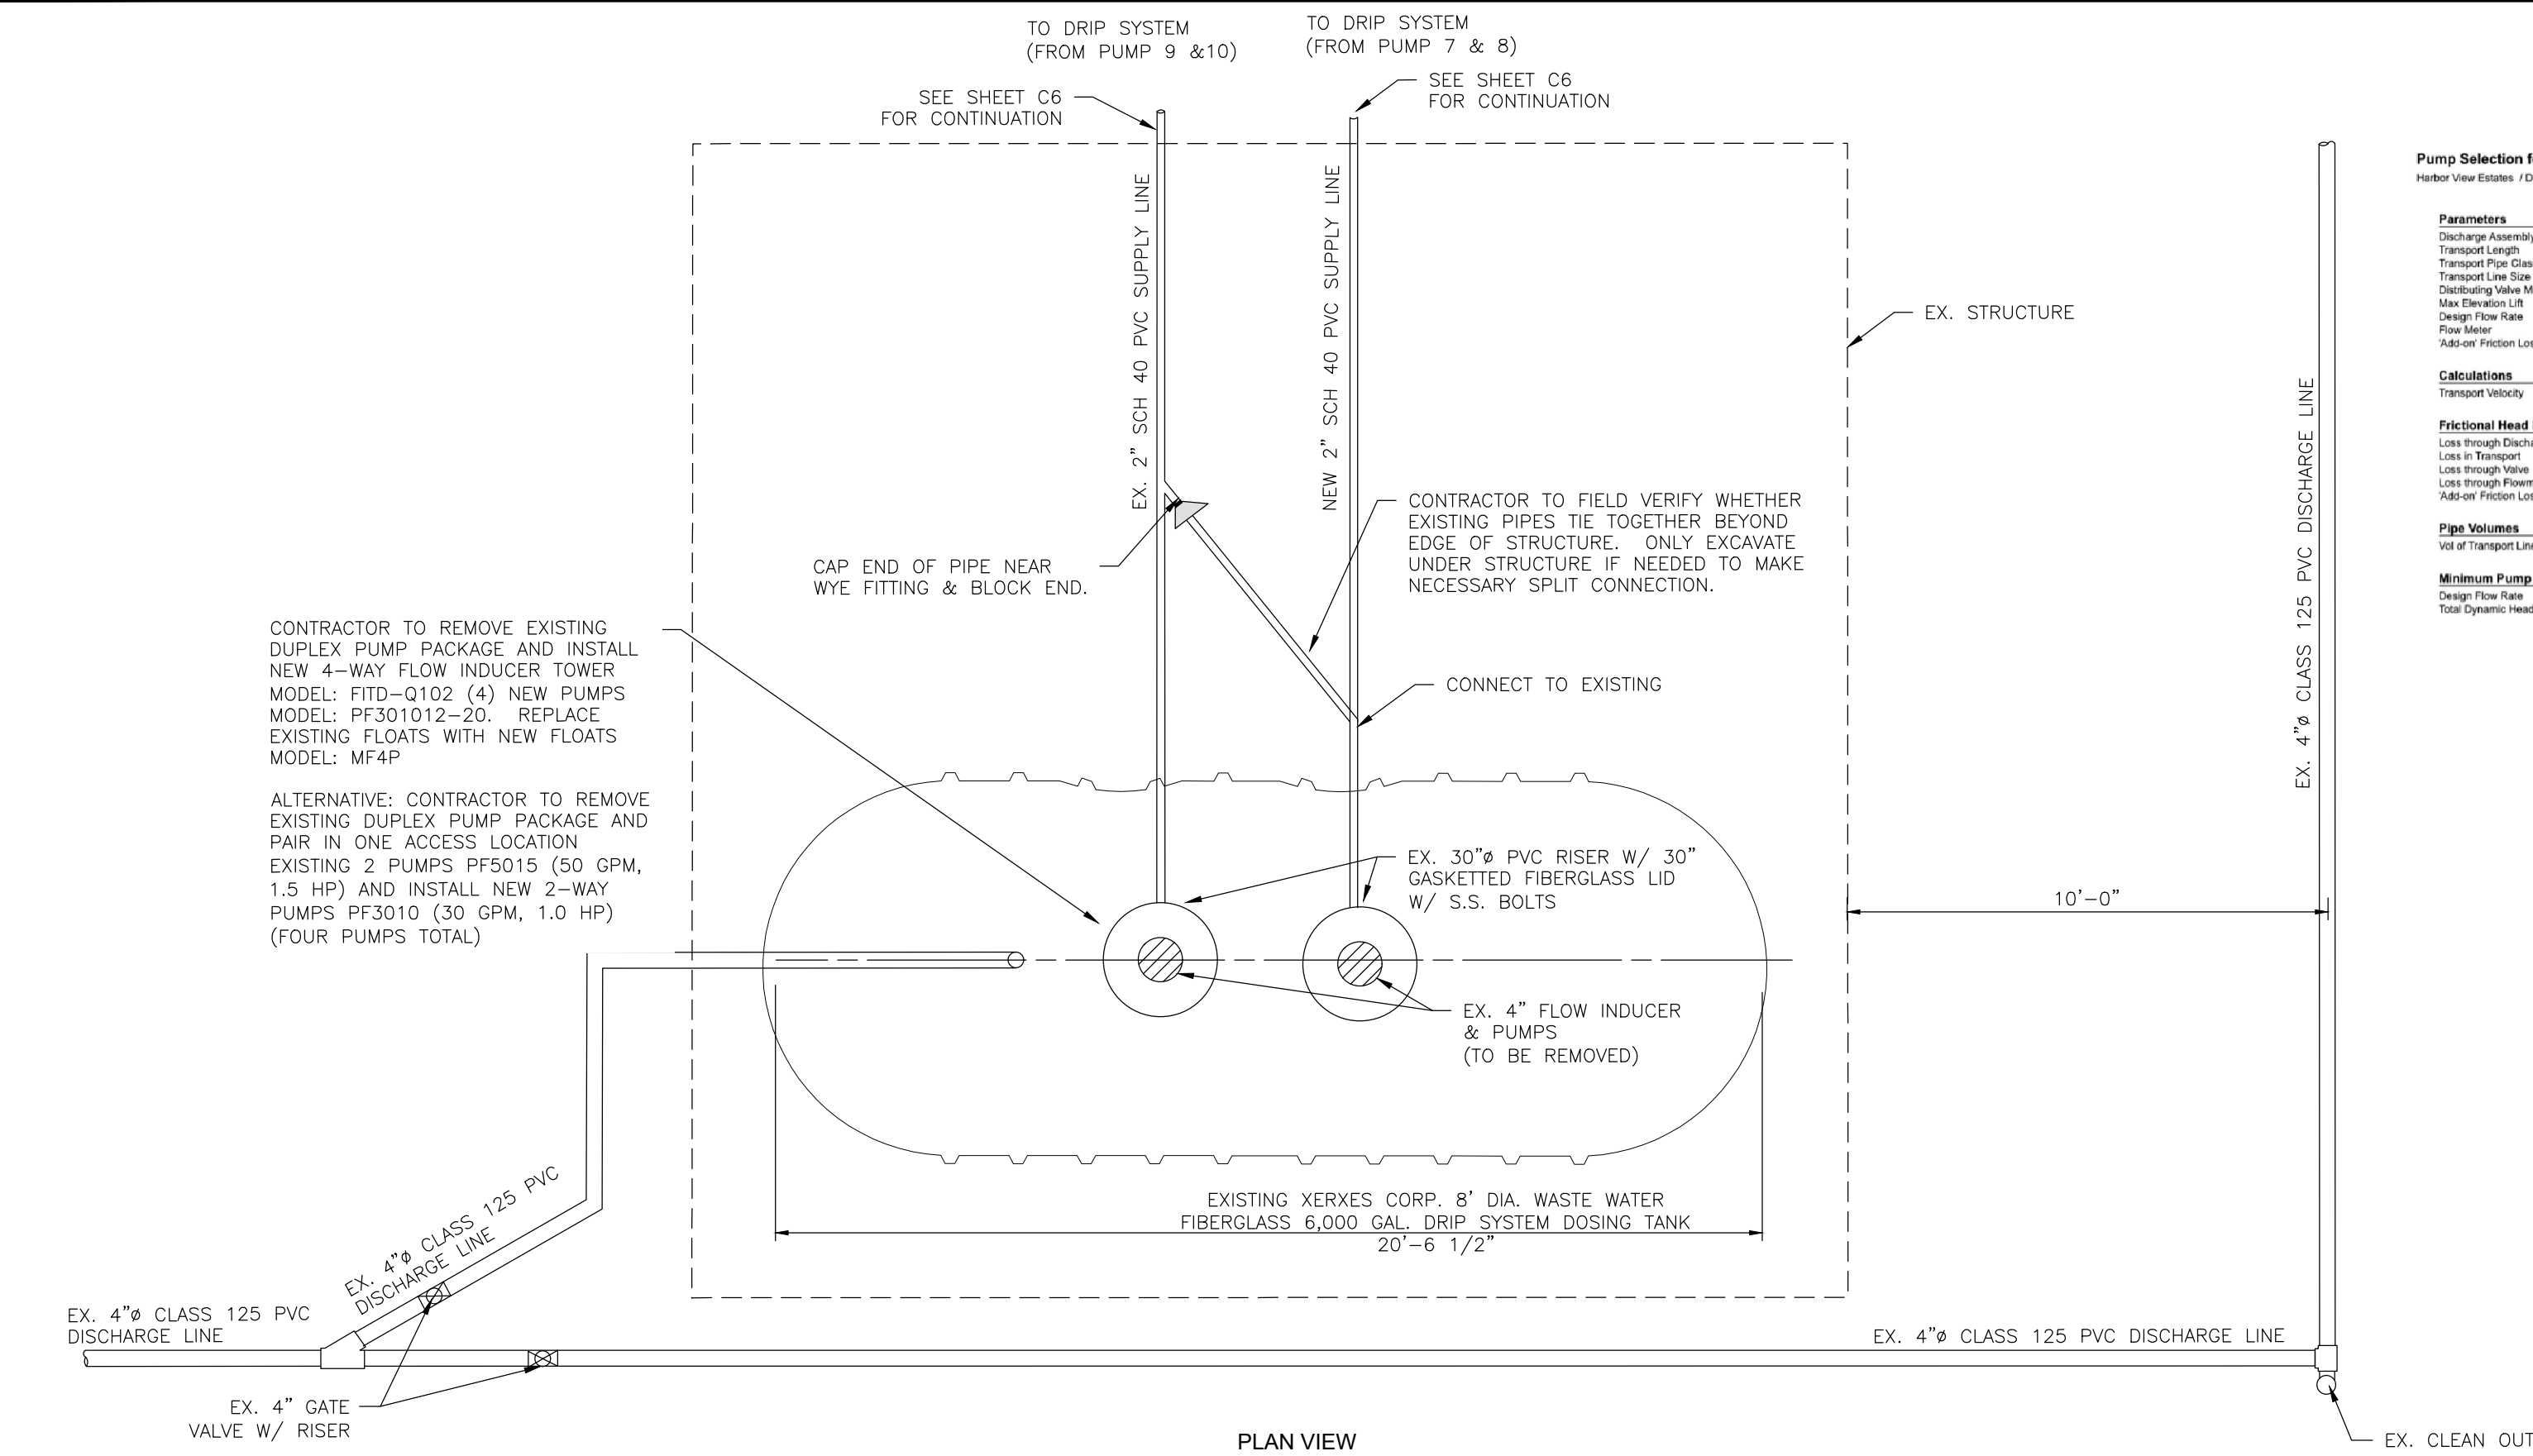

1 DRIP SYSTEM DOSING TANK (EXISTING)
Scale: (NOT TO SCALE)

Pump Selection for a Non-Pressurized System - Commercial Project
Harbor View Estates / Drip Field Calculations

Parameters	
Discharge Assembly Size	2.00 inches
Transport Length	2000 feet
Transport Pipe Class	40
Transport Line Size	2.00 inches
Distributing Valve Model	None
Min. Elevation Lift	5 feet
Design Flow Rate	30 gpm
Flow Meter	None
Additional Friction Losses	48.0 feet
Calculations	
Transport Velocity	2.9 fps
Frictional Head Losses	
Loss Through Discharge	1.8 feet
Loss in Transport	31.1 feet
Loss Through Valve	0.0 feet
Loss Through Flowmeter	0.0 feet
Additional Friction Losses	46.0 feet
Pipe Volumes	
Vol of Transport Line	340.6 gals
Minimum Pump Requirements	
Design Flow Rate	30.0 gpm
Total Dynamic Head	83.9 feet


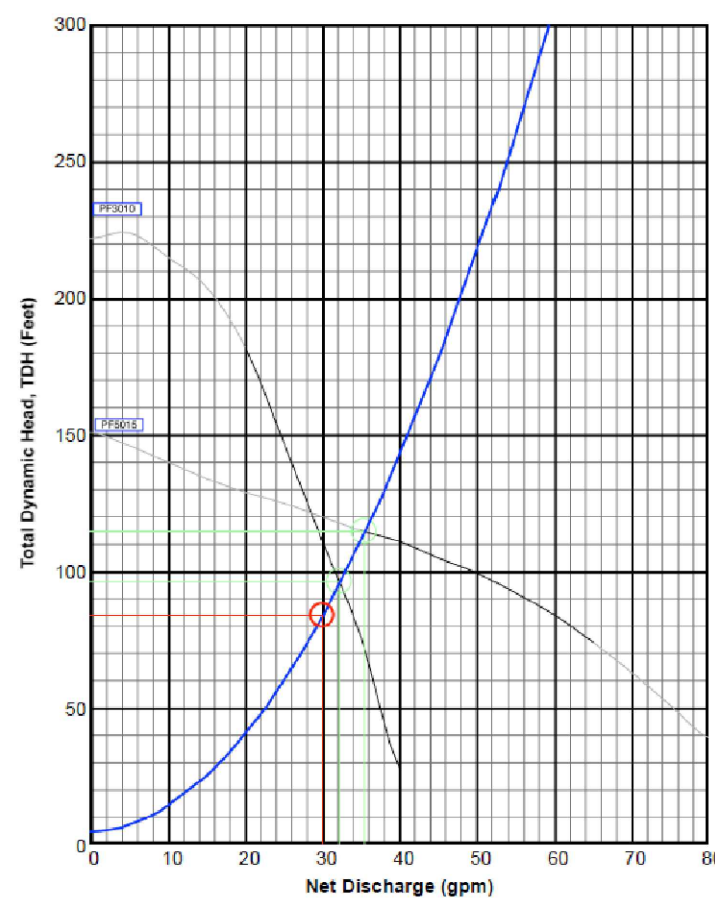


PumpData	
PF3010 High Head Effluent Pump	30 GPM, 110'
230V 1/2 60Hz, 200/450V 3/2 60Hz	
PF3015 High Head Effluent Pump	60 GPM, 1-1/2HP
230V 1/2 60Hz, 200V 3/2 60Hz	


Legend	
System Curve	—
Pump Curve	—
Pump Optimal Range	—
Operating Point	●
Design Point	○

Pump Selection for a Non-Pressurized System - Commercial Project
Harbor View Estates / Drip Field Calculations


Parameters	
Discharge Assembly Size	2.00 inches
Transport Length	2000 feet
Transport Pipe Class	40
Transport Line Size	2.00 inches
Distributing Valve Model	None
Min. Elevation Lift	5 feet
Design Flow Rate	30 gpm
Flow Meter	None
Additional Friction Losses	48.0 feet
Calculations	
Transport Velocity	2.9 fps
Frictional Head Losses	
Loss Through Discharge	1.8 feet
Loss in Transport	31.1 feet
Loss Through Valve	0.0 feet
Loss Through Flowmeter	0.0 feet
Additional Friction Losses	46.0 feet
Pipe Volumes	
Vol of Transport Line	340.6 gals
Minimum Pump Requirements	
Design Flow Rate	30.0 gpm
Total Dynamic Head	83.9 feet

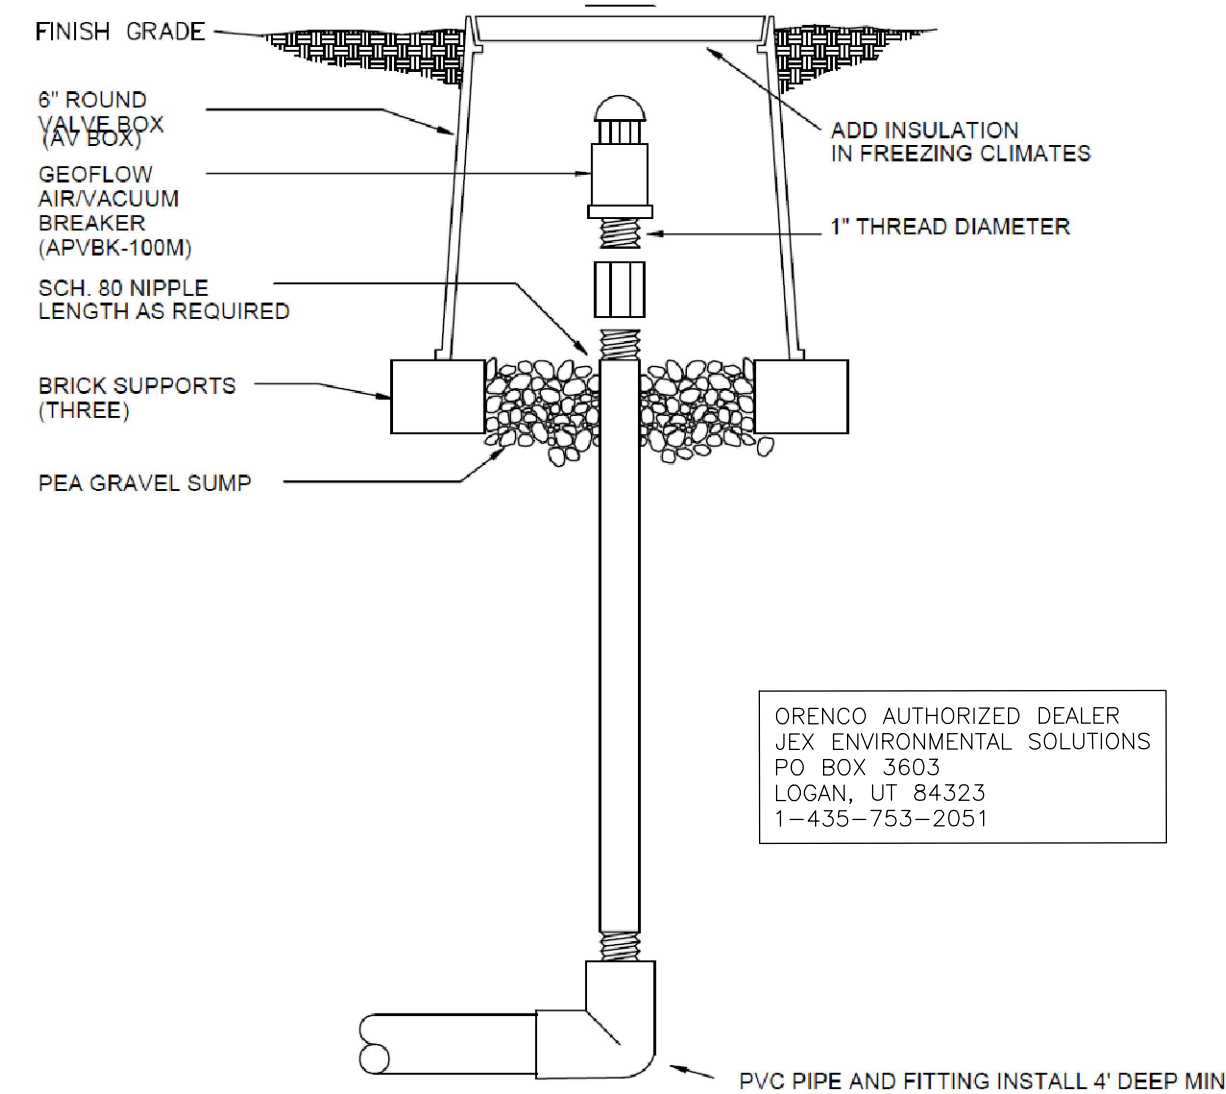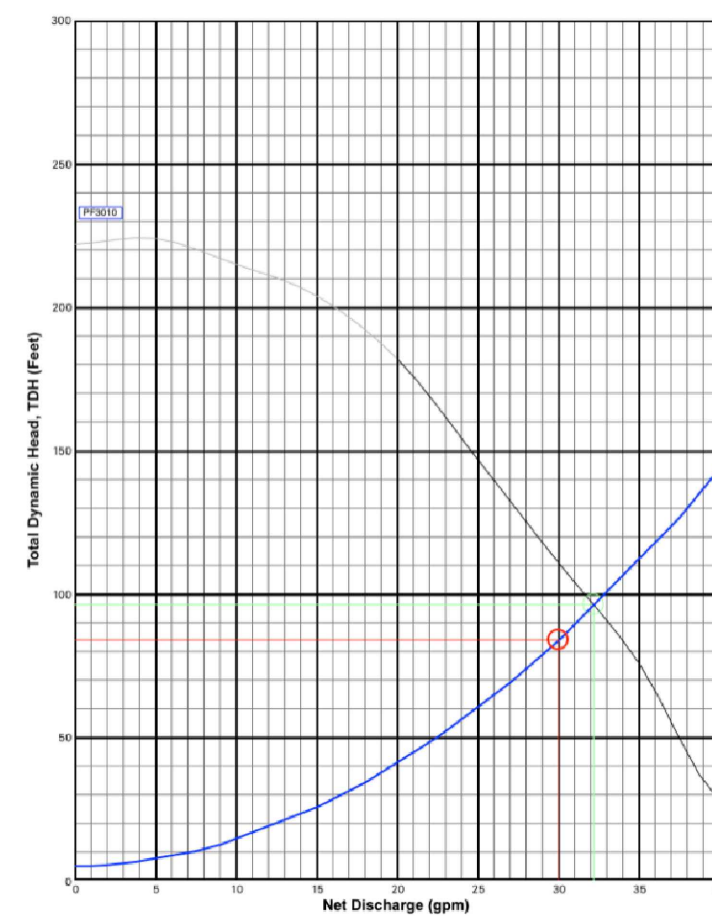

2 1-INCH AIR / VACUUM RELEASE VALVE
Scale: (NOT TO SCALE)

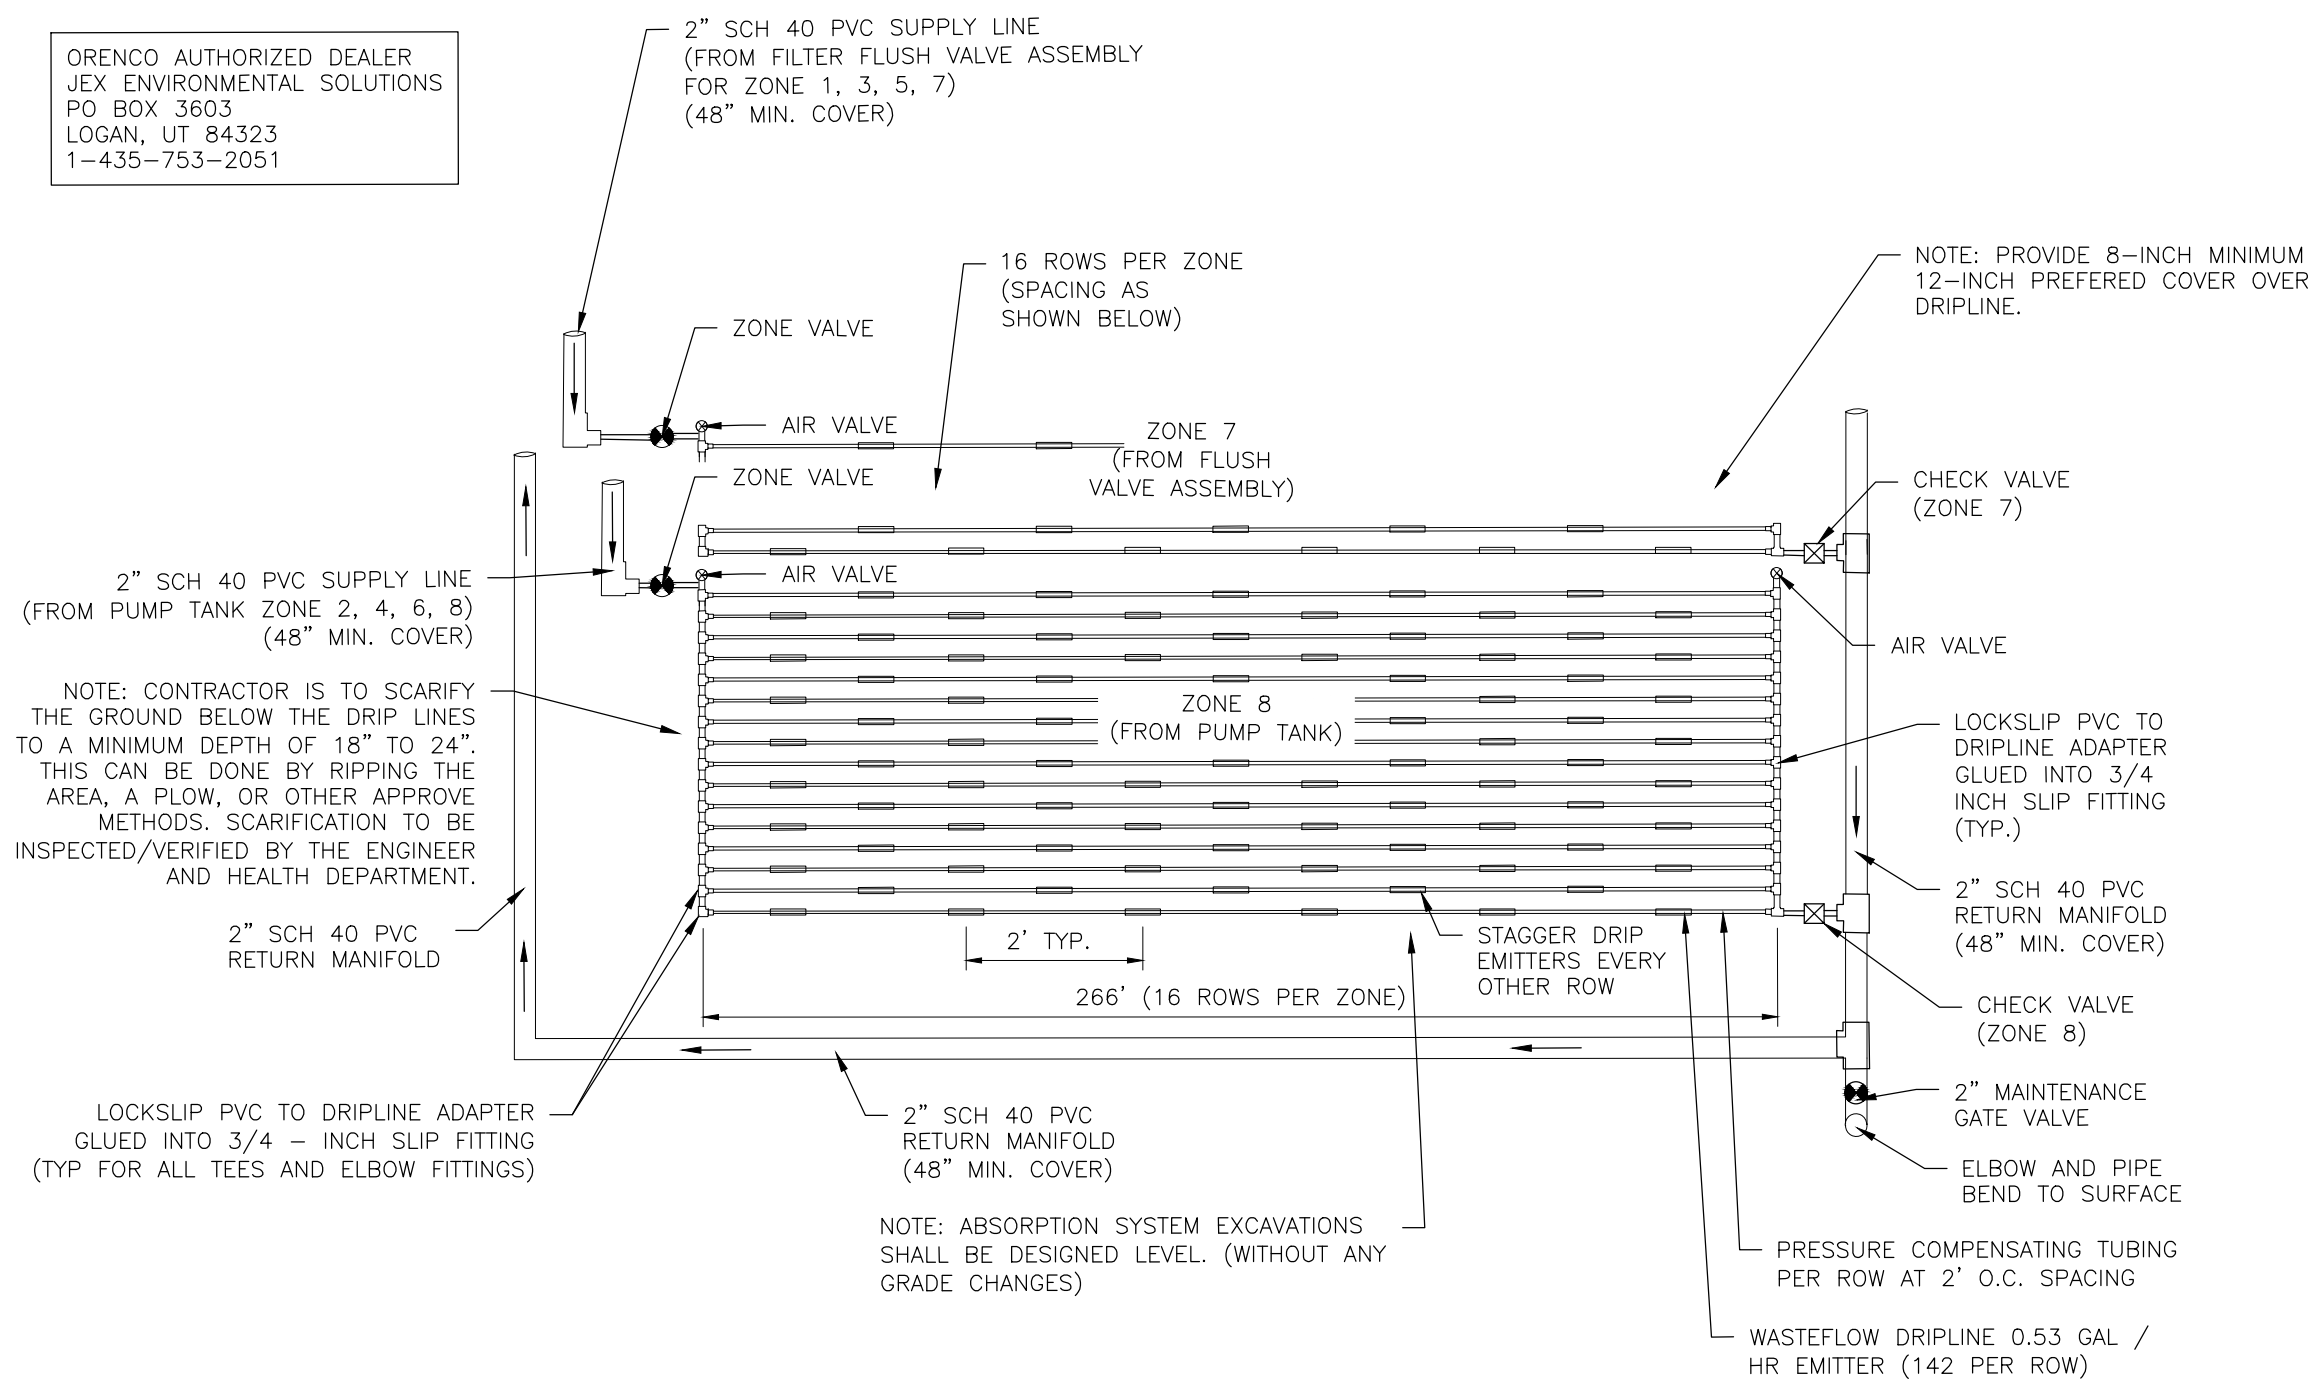


3 TYPICAL DRIPFIELD LAYOUT
Scale: (NOT TO SCALE)

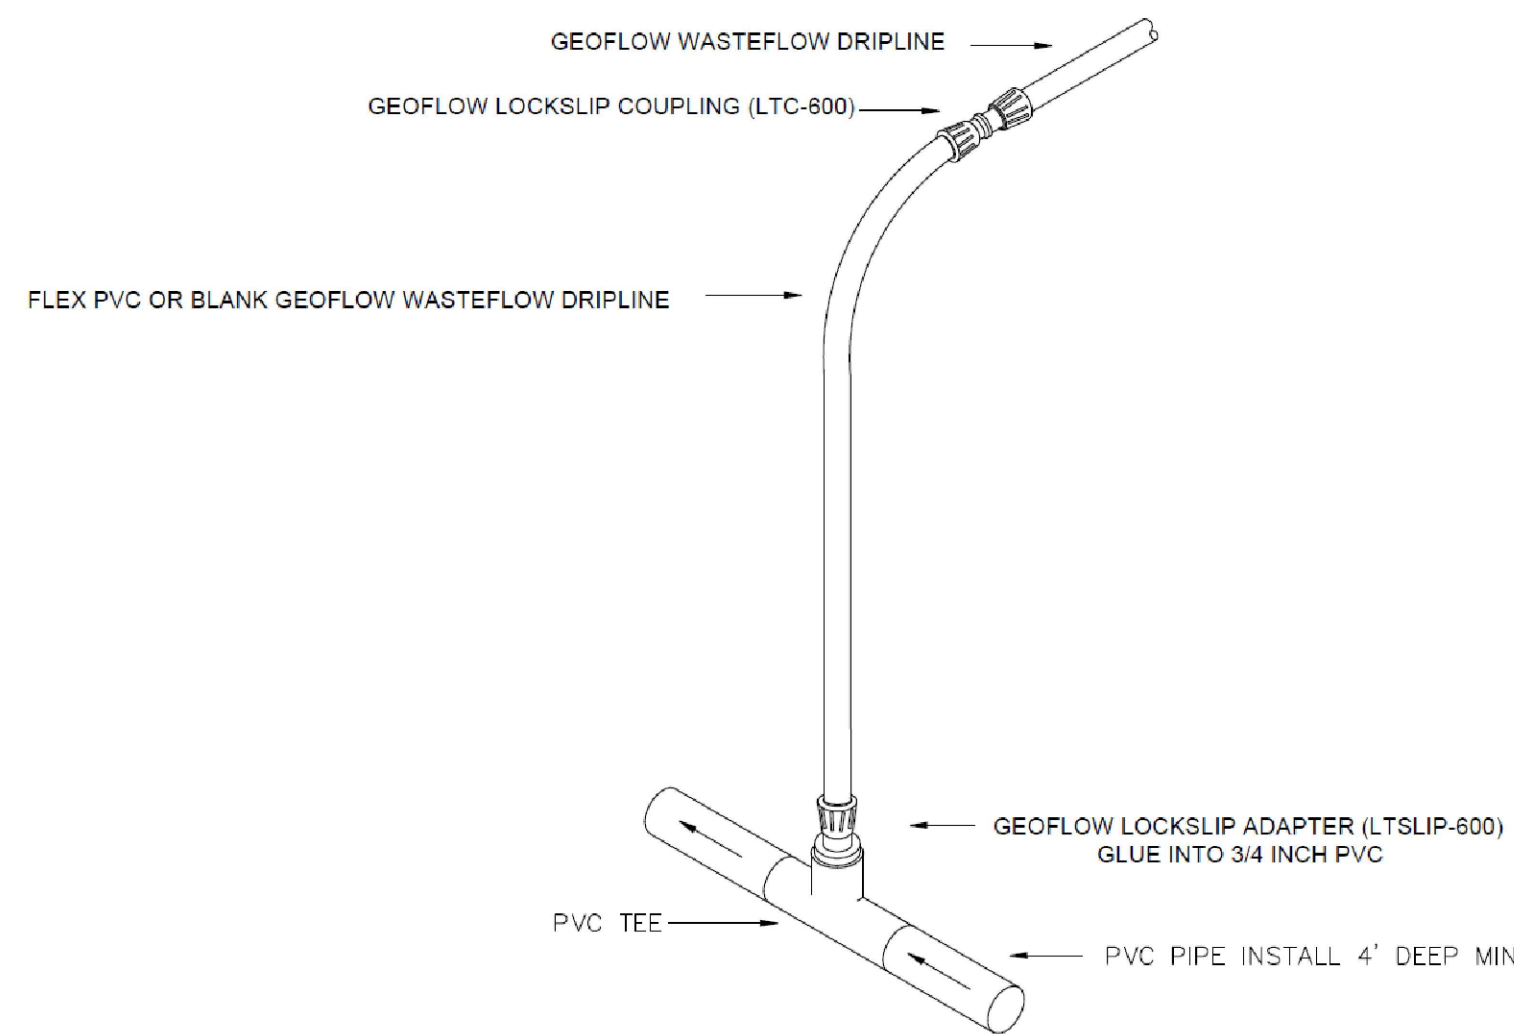


DRIP TUBING TO MANIFOLD CONNECTION DETAILS
Scale: (NOT TO SCALE)

REVISIONS		DATE	DESCRIPTION
1		3/22/2021	DATE
2		3/22/2021	DATE
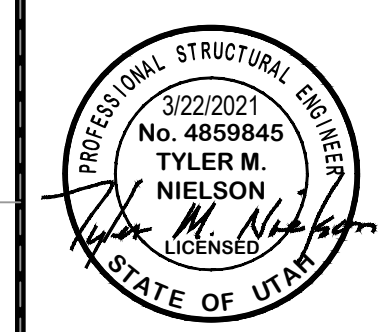

EFFLUENT TREATMENT FACILITY DRIP SYSTEM DETAILS
THE RESERVE AT CRIMSON RIDGE CLUSTER SUBD. PHASE 2
1250 NORTH 5200 EAST
EDEN, WEBER COUNTY, UTAH




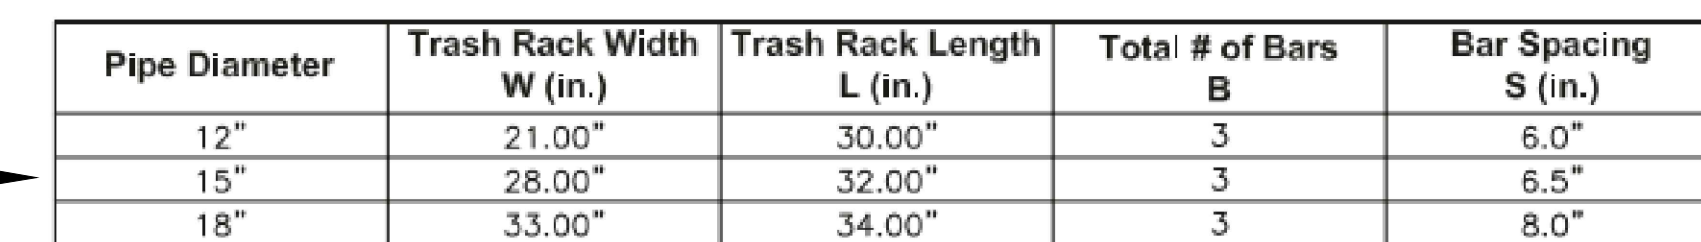


(6 REQUIRED) —▶



4 OUTLET CONTROL BOX (LOWER DETENTION POND)
Scale: (NOT TO SCALE)

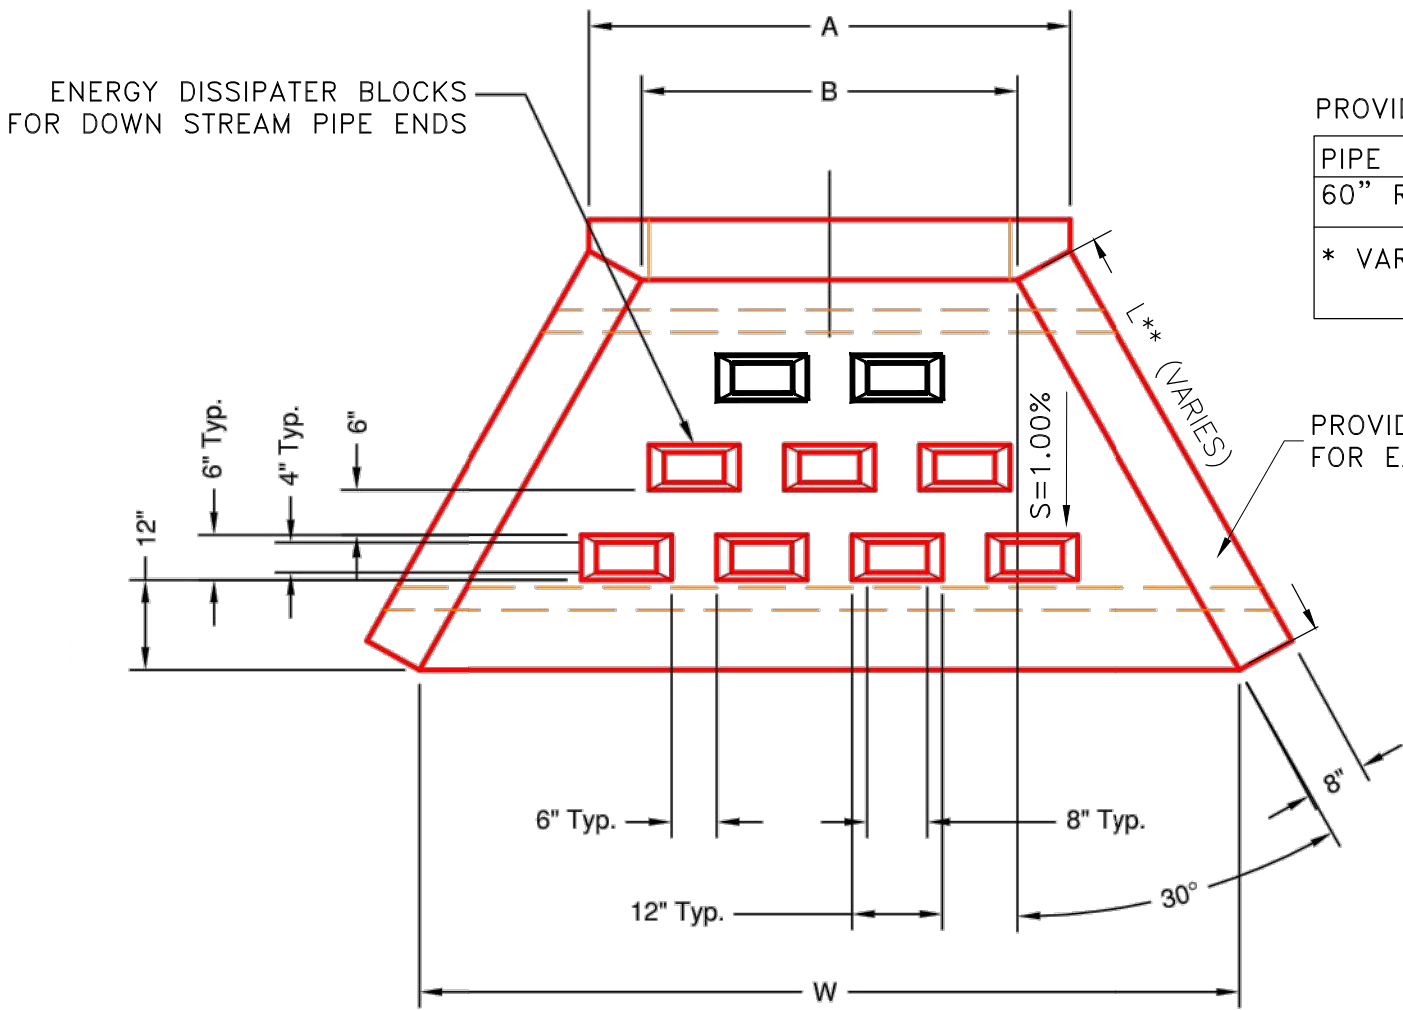

PLAN VIEW

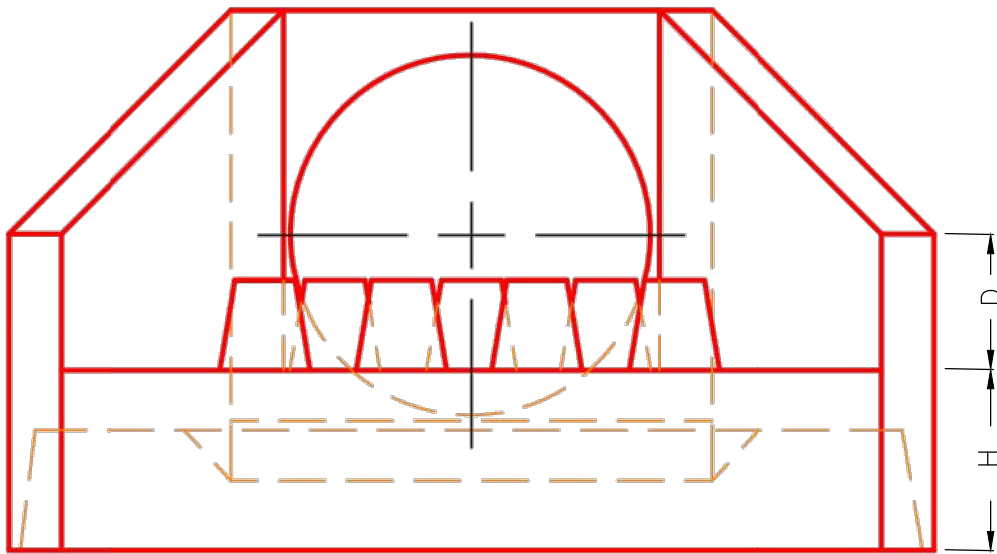


FRONT VIEW

PROVIDE OLDCASTLE PRECAST (OR CAST IN PLACE)											
PIPE SIZE	HOLE SIZE	W	L	H	A	B	C	D	E	F	G
60" RCP	76"	205"	*	24"	105"	96"	86"	33"	20"	26"	8"
* VARIES SEE PROFILE SHEET FOR DIMENSIONS											

PROVIDE 2 ROWS 12-INCH O.C. EACH WAY NO. 5 BAR FOR EACH FACE 2.5-INCH MIN. CLEAR FROM OUTER EDGE


NOTE: HEADWALLS AND RELATED PIPES FOR EPHEMERAL STREAM TO BE INSTALLED DURING DRY PERIODS AND WHEN NO WATER IS IN THE STREAM BED.

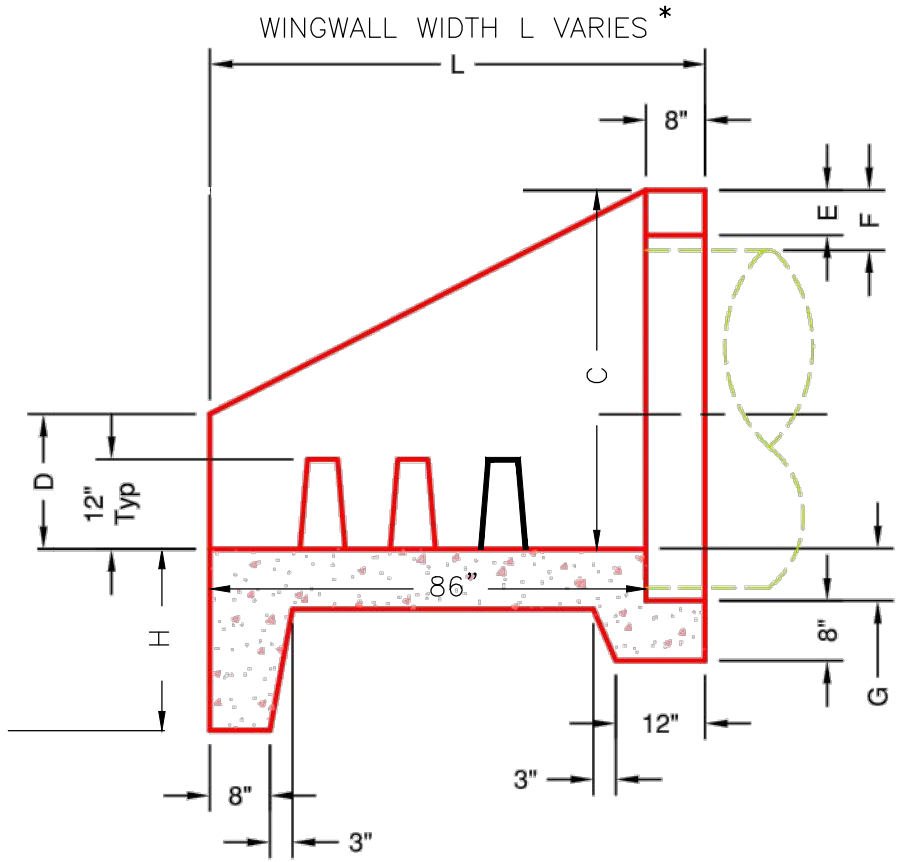

SECTION A-A

1 60-INCH PIPE HEADWALL DETAIL
Scale: (NOT TO SCALE)

REVISIONS		SCALE	NTS
DATE	DESCRIPTION	DATE	
		3/22/2021	
		DESIGN	BSD/MS
		DRAWN	BSD/MS
		CHECKED	TWN
DWG: 6/1/2028 - 884 INVESTMENT\CRIMSON RIDGE\DESIGN\DWG\CRIMSON RIDGE - CDS.DWG			

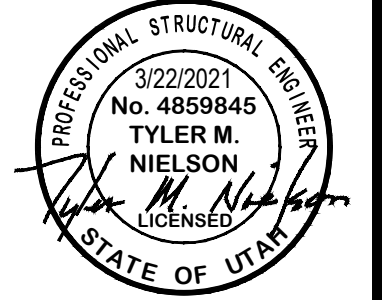

MISC. DETAILS

THE RESERVE AT CRIMSON RIDGE CLUSTER SUBD. PHASE 2

1250 NORTH 5200 EAST

EDEN, WEBER COUNTY, UTAH

