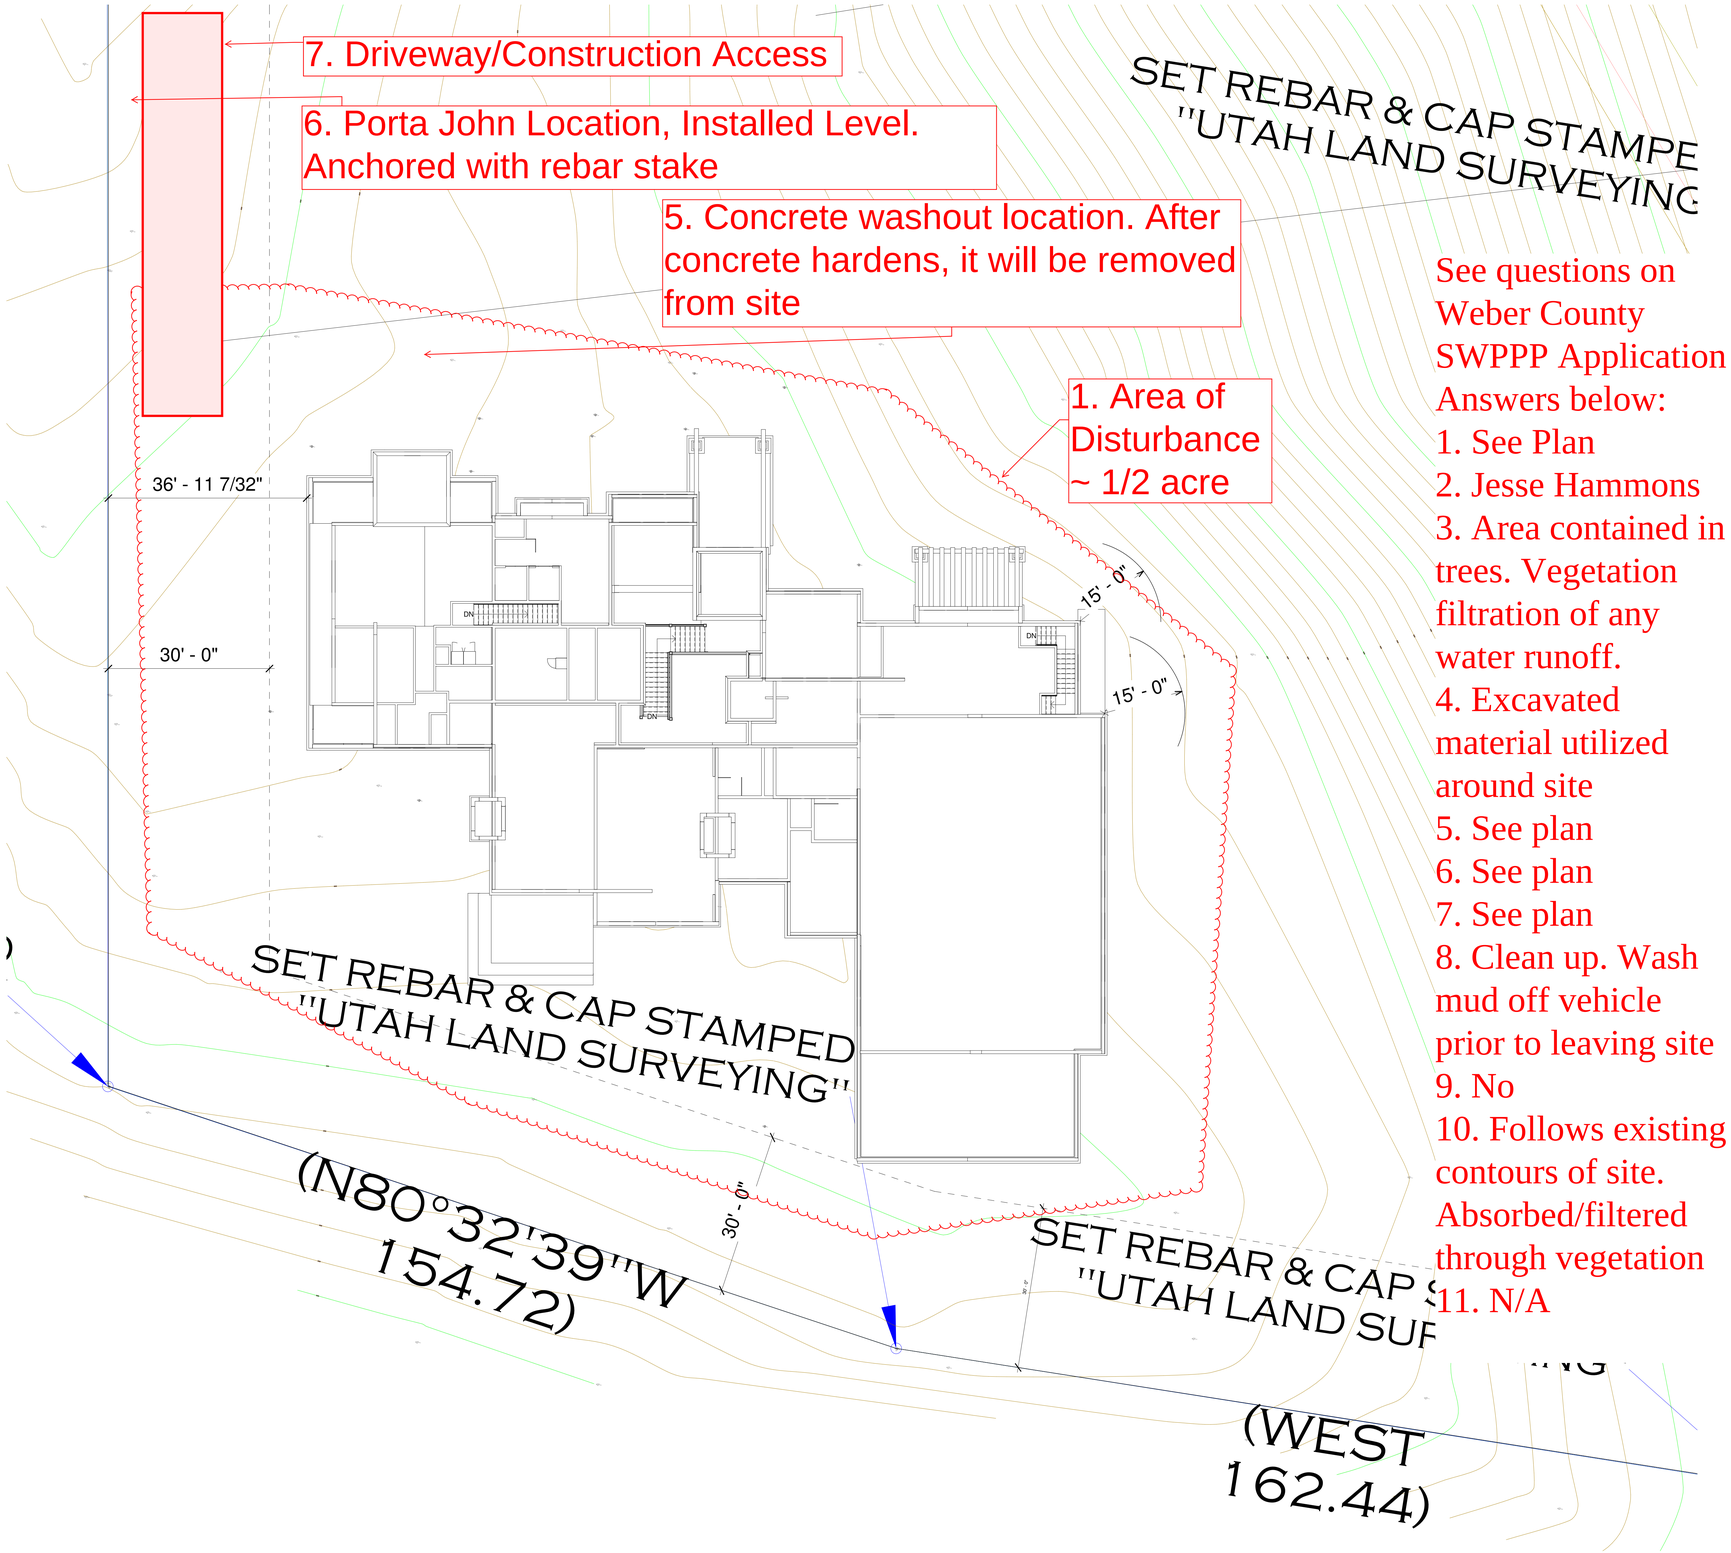

1 Site Plan Close Up
1" = 10'-0"

See questions on Weber County SWPPP Application Answers below:

1. See Plan
2. Jesse Hammons
3. Area contained in trees. Vegetation filtration of any water runoff.
4. Excavated material utilized around site
5. See plan
6. See plan
7. See plan
8. Clean up. Wash mud off vehicle prior to leaving site
9. No
10. Follows existing contours of site. Absorbed/filtered through vegetation
11. N/A

Sierra Plans

www.autodesk.com/revit

Consultant
Address
Address
Phone
Fax
e-mail

Consultant
Address
Address
Phone
Fax
e-mail

Consultant
Address
Address
Phone
Fax
e-mail

Consultant
Address
Address
Phone
Fax
e-mail

Consultant
Address
Address
Phone
Fax
e-mail

No.	Description	Date

Owner

HAMMONS

SITE PLAN CLOSE

Project Number	Project Number
Date	Issue Date
Drawn By	Author
Checked By	Checker

C2

Scale

7/14/2019 12:57:39 PM