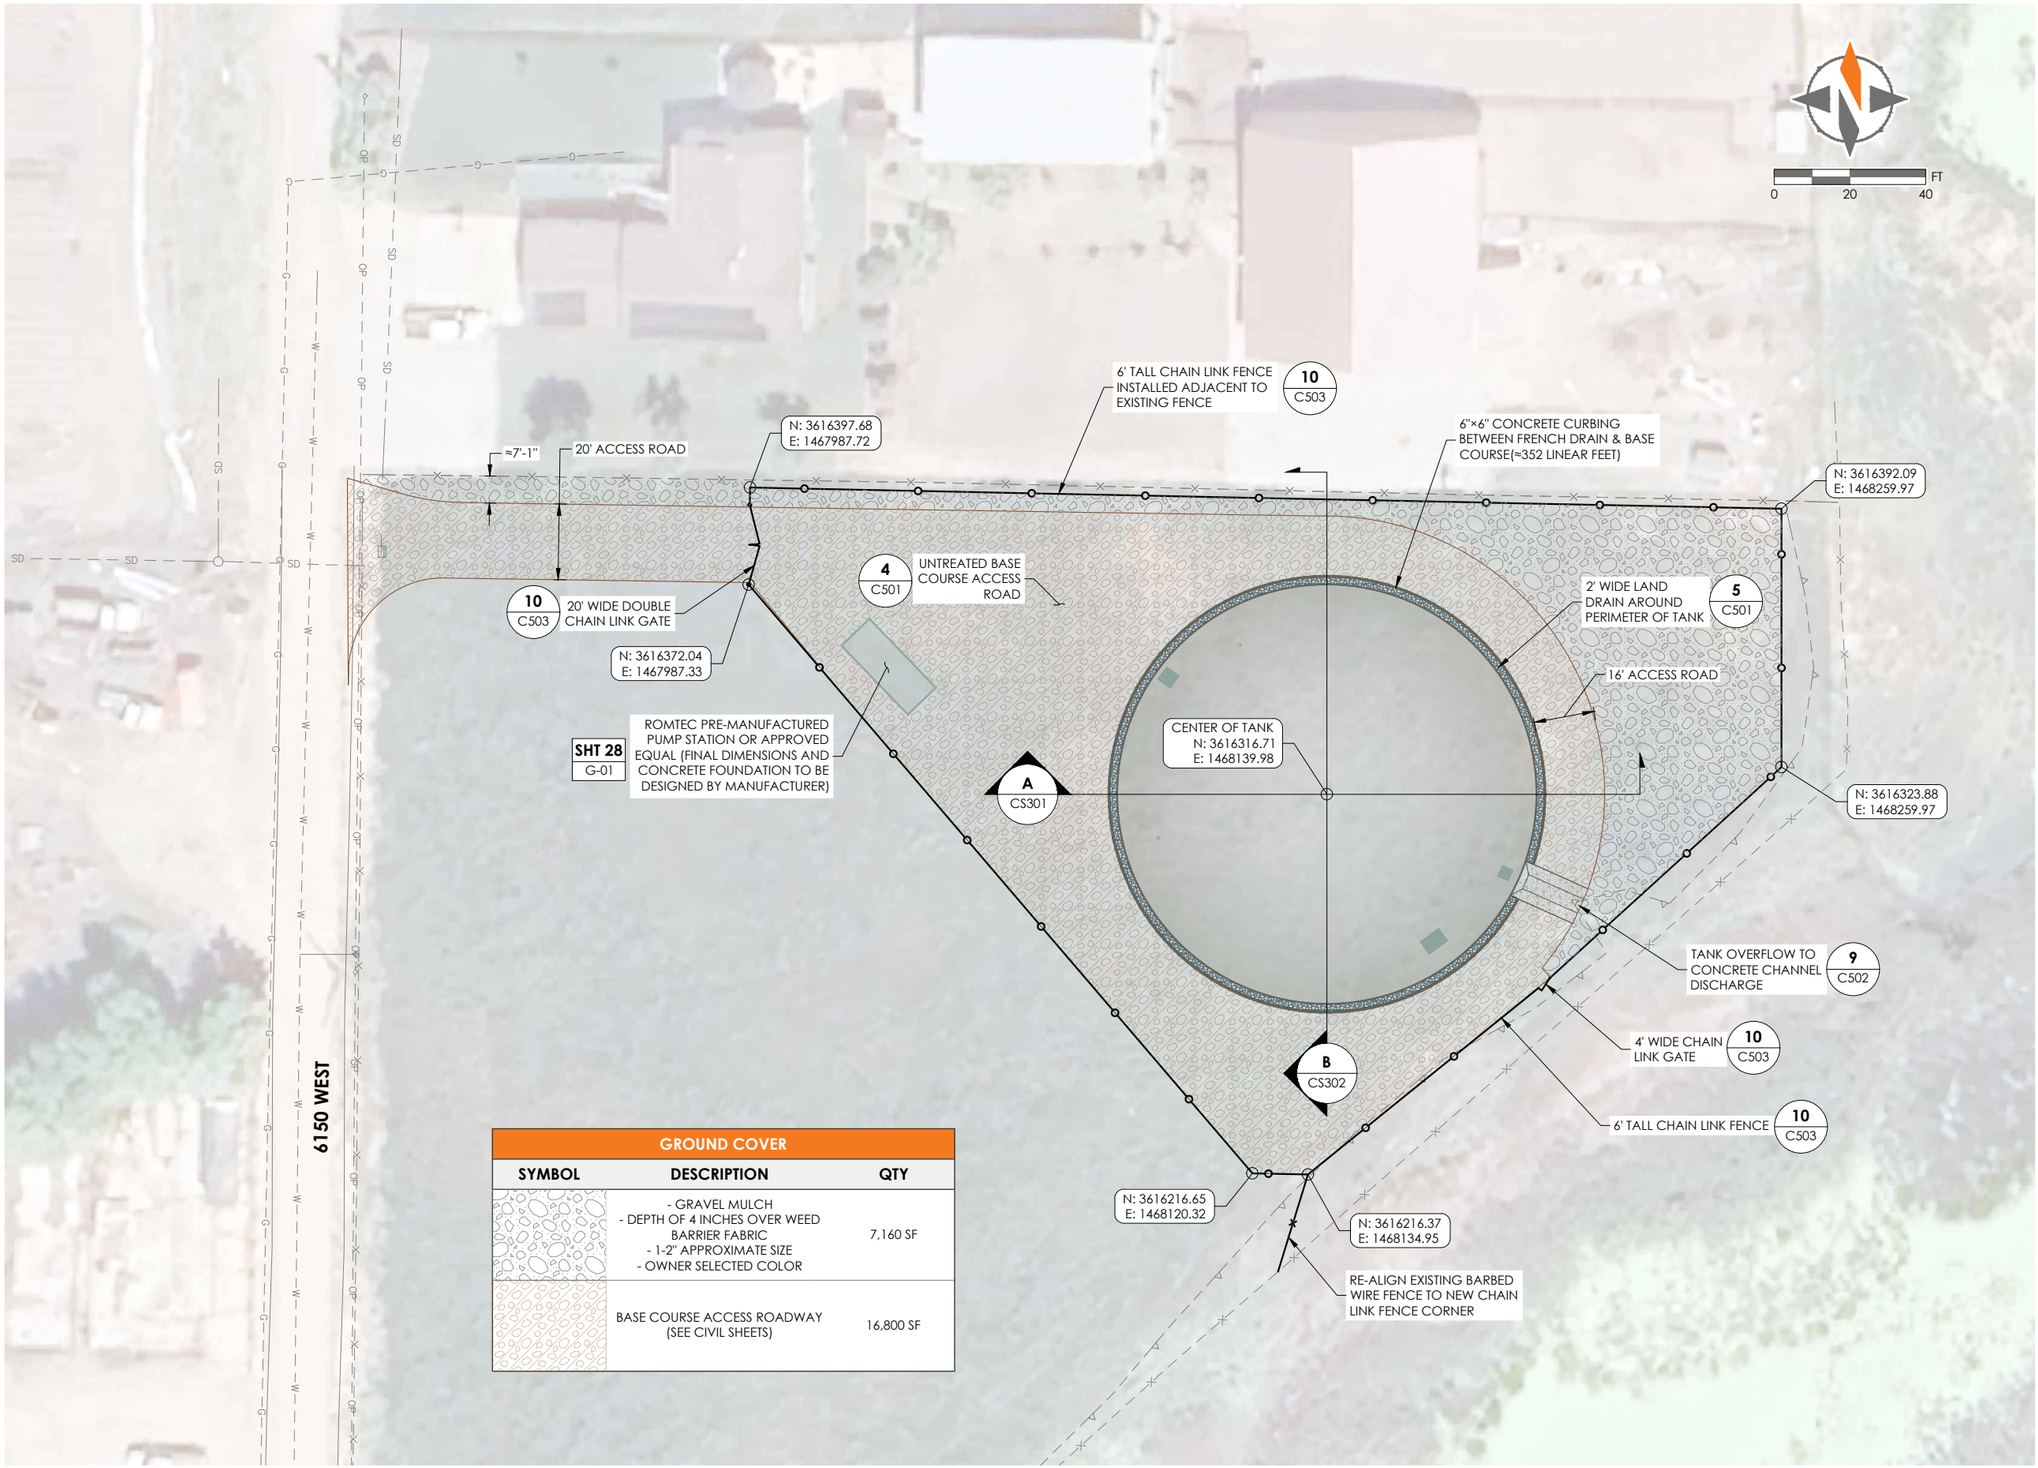

GROUND COVER		
SYMBOL	DESCRIPTION	QTY
	- GRAVEL MULCH - DEPTH OF 4 INCHES OVER WEED BARRIER FABRIC - 1-2" APPROXIMATE SIZE - OWNER SELECTED COLOR	7,160 SF
	BASE COURSE ACCESS ROADWAY (SEE CIVIL SHEETS)	16,800 SF

CONTACT INFORMATION

Horrocks.

4246 S RIVERBOAT RD., STE 200
SALT LAKE CITY, UT 84123
P: 801.359.5565

BlackPine

Gardner

REVISIONS

LEGAL NOTICE

THE INFORMATION CONTAINED IN THIS DRAWING IS THE PROPERTY OF HORROCKS AND IS NOT TO BE REPRODUCED, MODIFIED, OR USED FOR ANY OTHER PROJECT OR EXTENSION OF THIS PROJECT EXCEPT BY AGREEMENT WITH HORROCKS.

DESIGN

REGISTERED PROFESSIONAL ENGINEER #5571005-2202 KATHLEEN W. JONES STATE OF UTAH

PRINCIPAL : J. PRETTYMAN
MANAGER: K. JONES
REVIEWER : S. WOODRUFF
DRAFTER : T. MARTINEZ

PROJECT

UT-10127-24
13 MARCH 2025

PROMONTORY TANK & BOOSTER

SITE PLAN

05 OF 36

CS101

UT83-NF | 02:46 PM THURSDAY 13 MARCH 2025 | Q:\2024\UT-10127-24 PROMONTORY TANK AND BOOSTER\PROJECT DATA\02 CAD\2.03 SHEET FILES\CONSTRUCTION DRAWINGS\05 CS101.DWG