OWNERSHIP OF DOCUMENTS: This document, and the ideas and designs incorporated herein, as an instrument of professional service, is the property of RUSCITTO LATHAM BLANTON ARCHITECTURA P.A., and is not to be used,in whole or in part, for any other project without written authorization of RUSCITTO LATHAM BLANTON ARCHITECTURA P.A.

EXTERIOR MATERIALS & NOTES

1	WHITE COLUMNS CAP.
2	WHITE MEMBRANE FABRIC.
3	BEACH SAND MEMBRANE FABRIC.
4	WHITE VINYL WINDOWS.
5	WHITE SLIDING DOOR & STOREFRONT SIDELITES.
6	EXPOSED CONCRETE STEM WALLS.
7	STANDARD SPRUNG WINDOWS AND DOOR WITH WHITE FRAME.

NOTE: LETTER 'T' REFERS TO TEMPERED GLASS LOCATION BY 2021 IBC SECTION 2406

ISSUED	
08.28.2025	BUILDING PERMIT SUBMITTAL

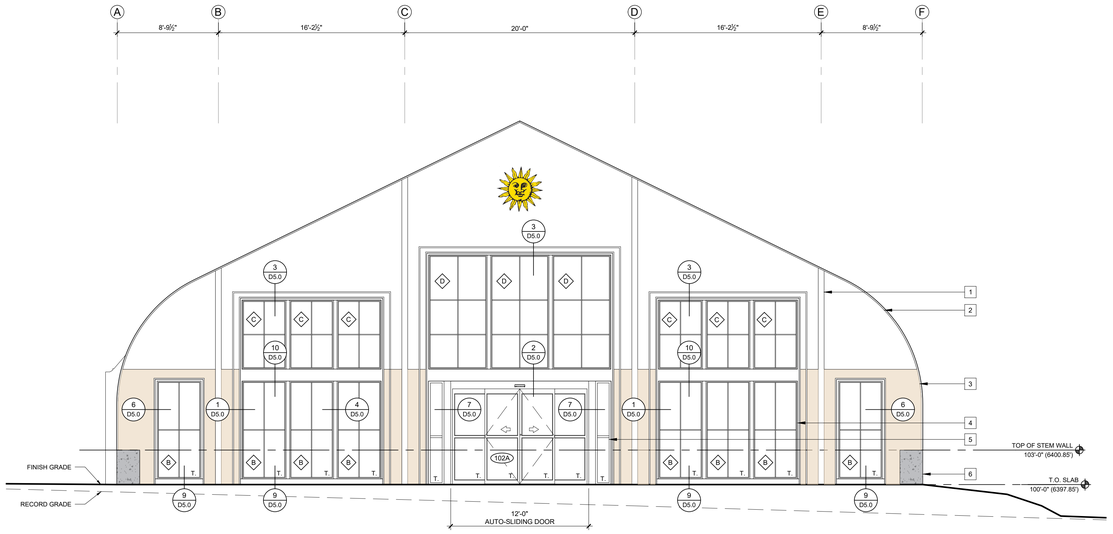

SOUTH ELEVATION

SCALE: 3/16" = 1'-0"

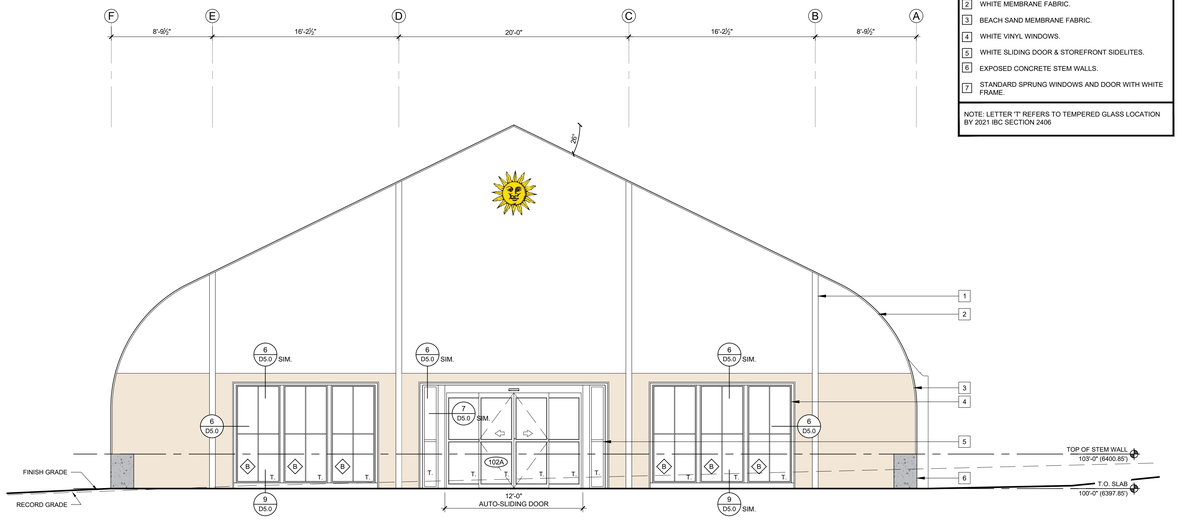

NORTH ELEVATION

SCALE: 3/16" = 1'-0"

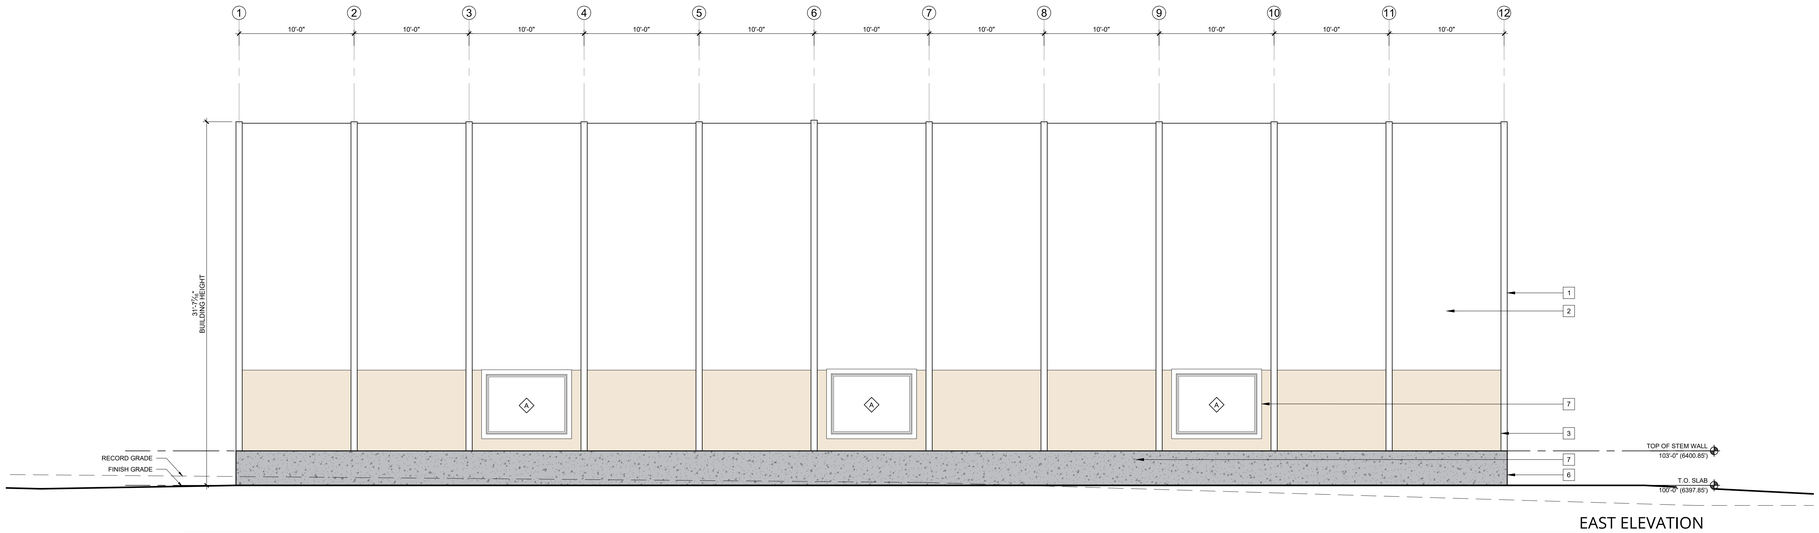

EAST ELEVATION

SCALE: 3/16" = 1'-0"

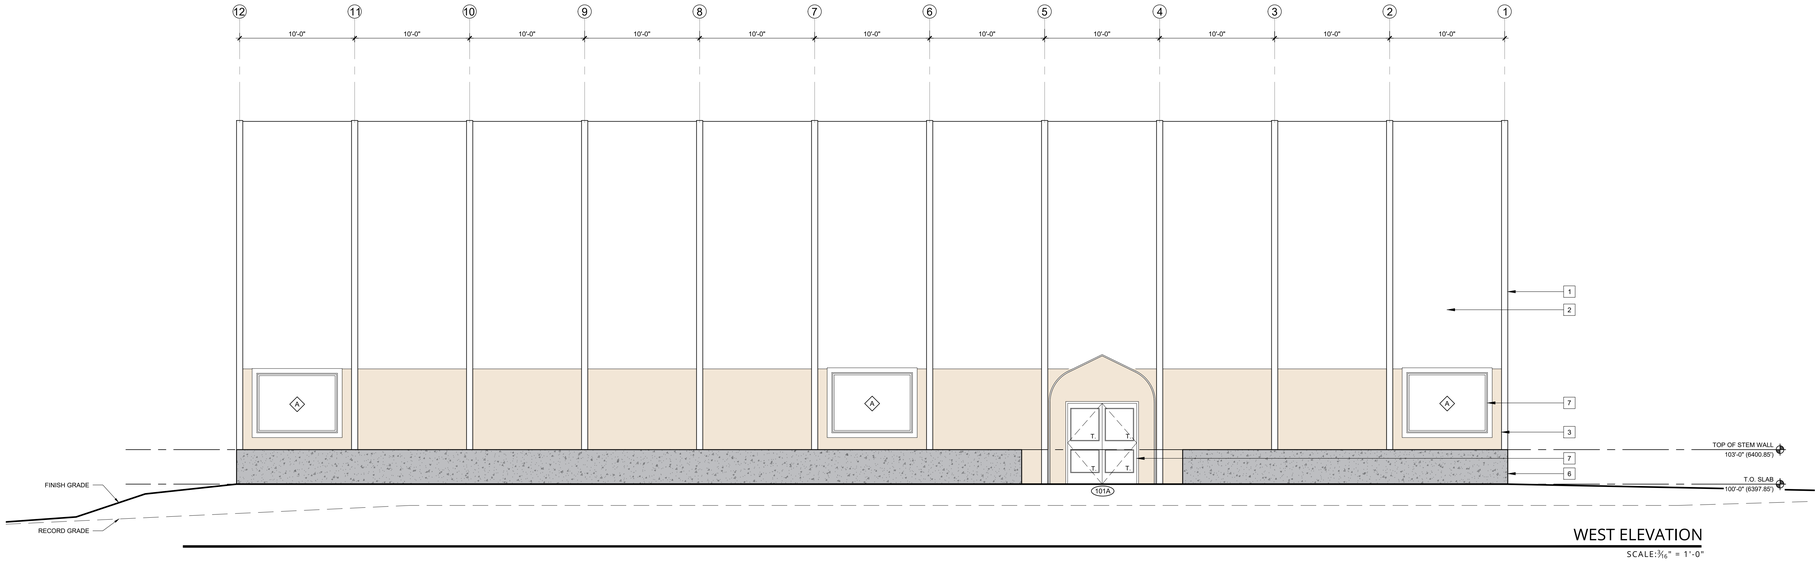

WEST ELEVATION

SCALE: 3/16" = 1'-0"

RUSCITTO LATHAM BLANTON
ARCHITECTURA P.A.
po box 5619 ketchum, id 83340
208.726.5608
www.rlb-sv.com

SNOWBASIN SKI RESORT MEADOW LODGE

WEBER COUNTY, UTAH

snowbasin

COPYRIGHT © 2025

DRAWING

BUILDING ELEVATIONS

DWG. #

A4.0