Reeve & Associates, Inc. - Solutions You Can Build On

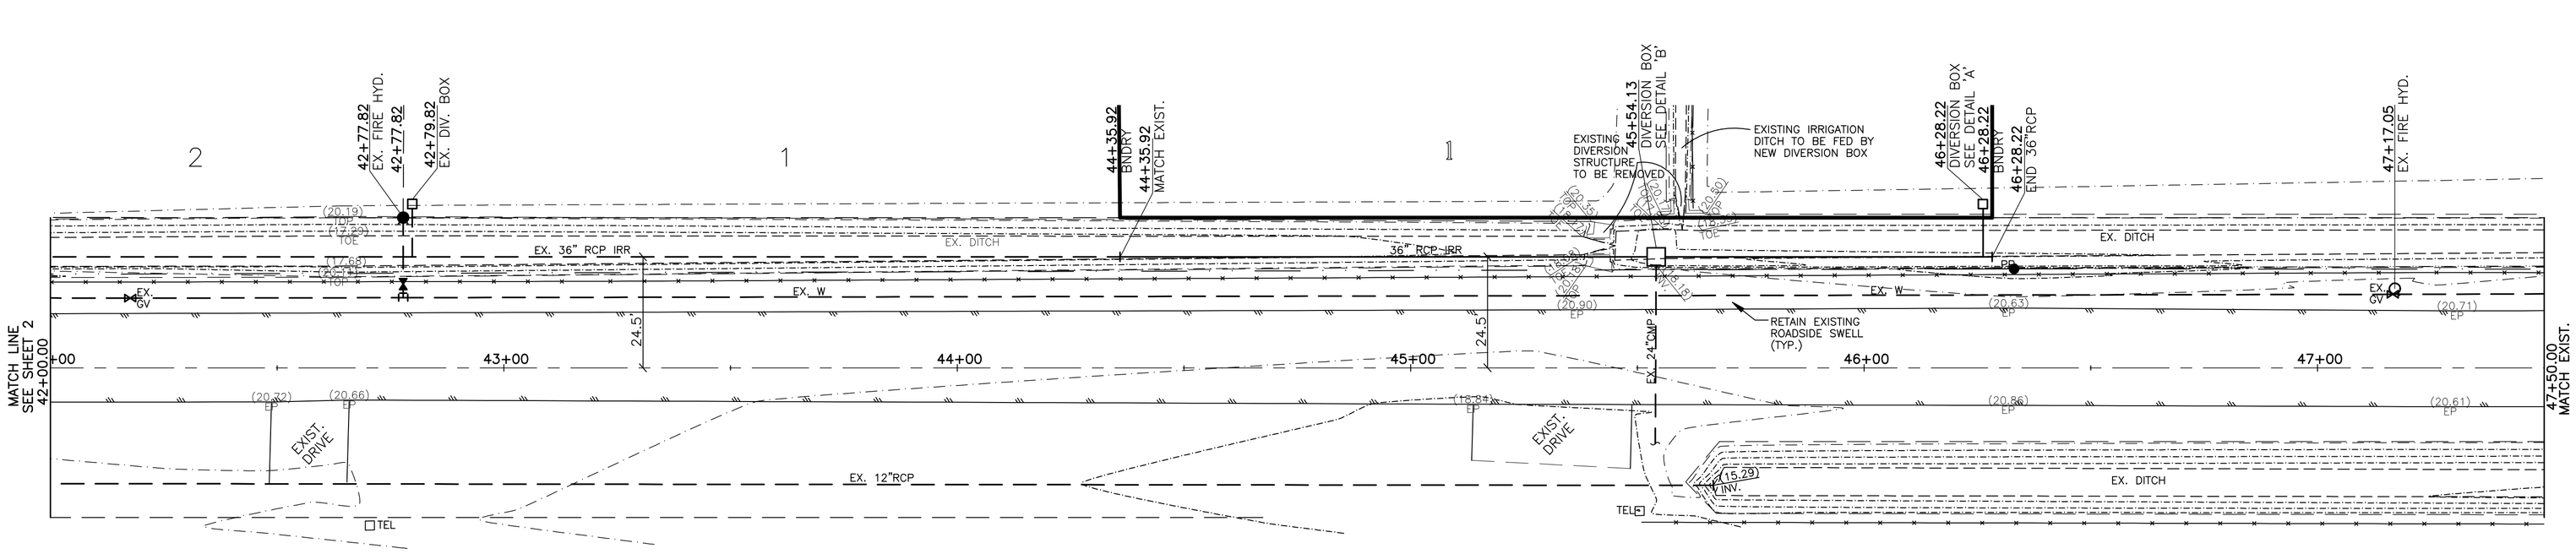

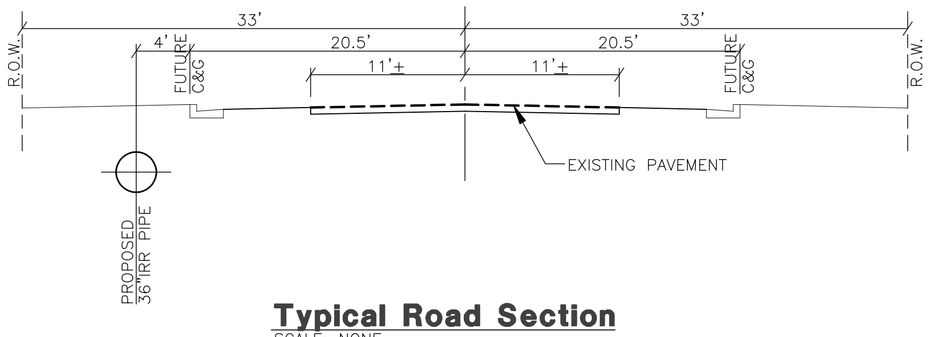

Typical Road Section
SCALE: NONE

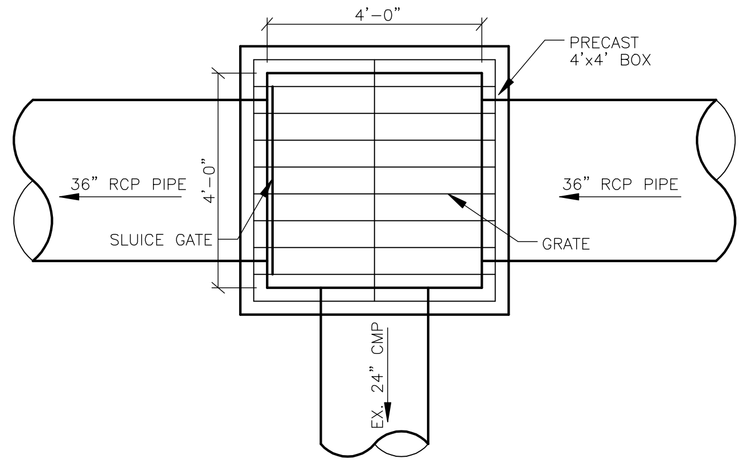

Irrigation Diversion Box 'B'
SCALE: 1"=2'

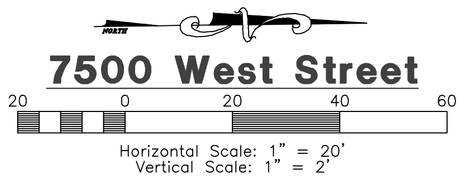

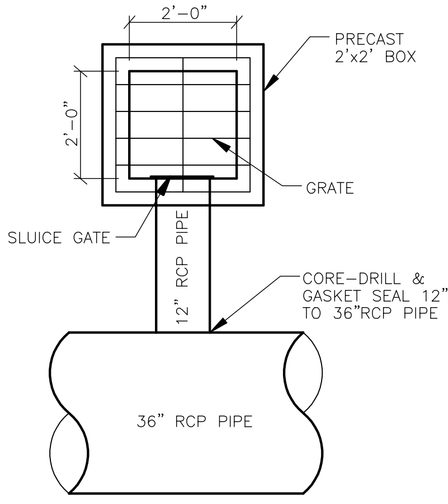

Irrigation Diversion Box 'A'
SCALE: 1"=2'

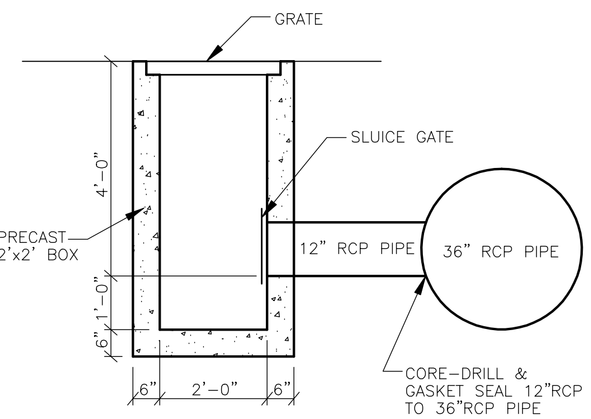

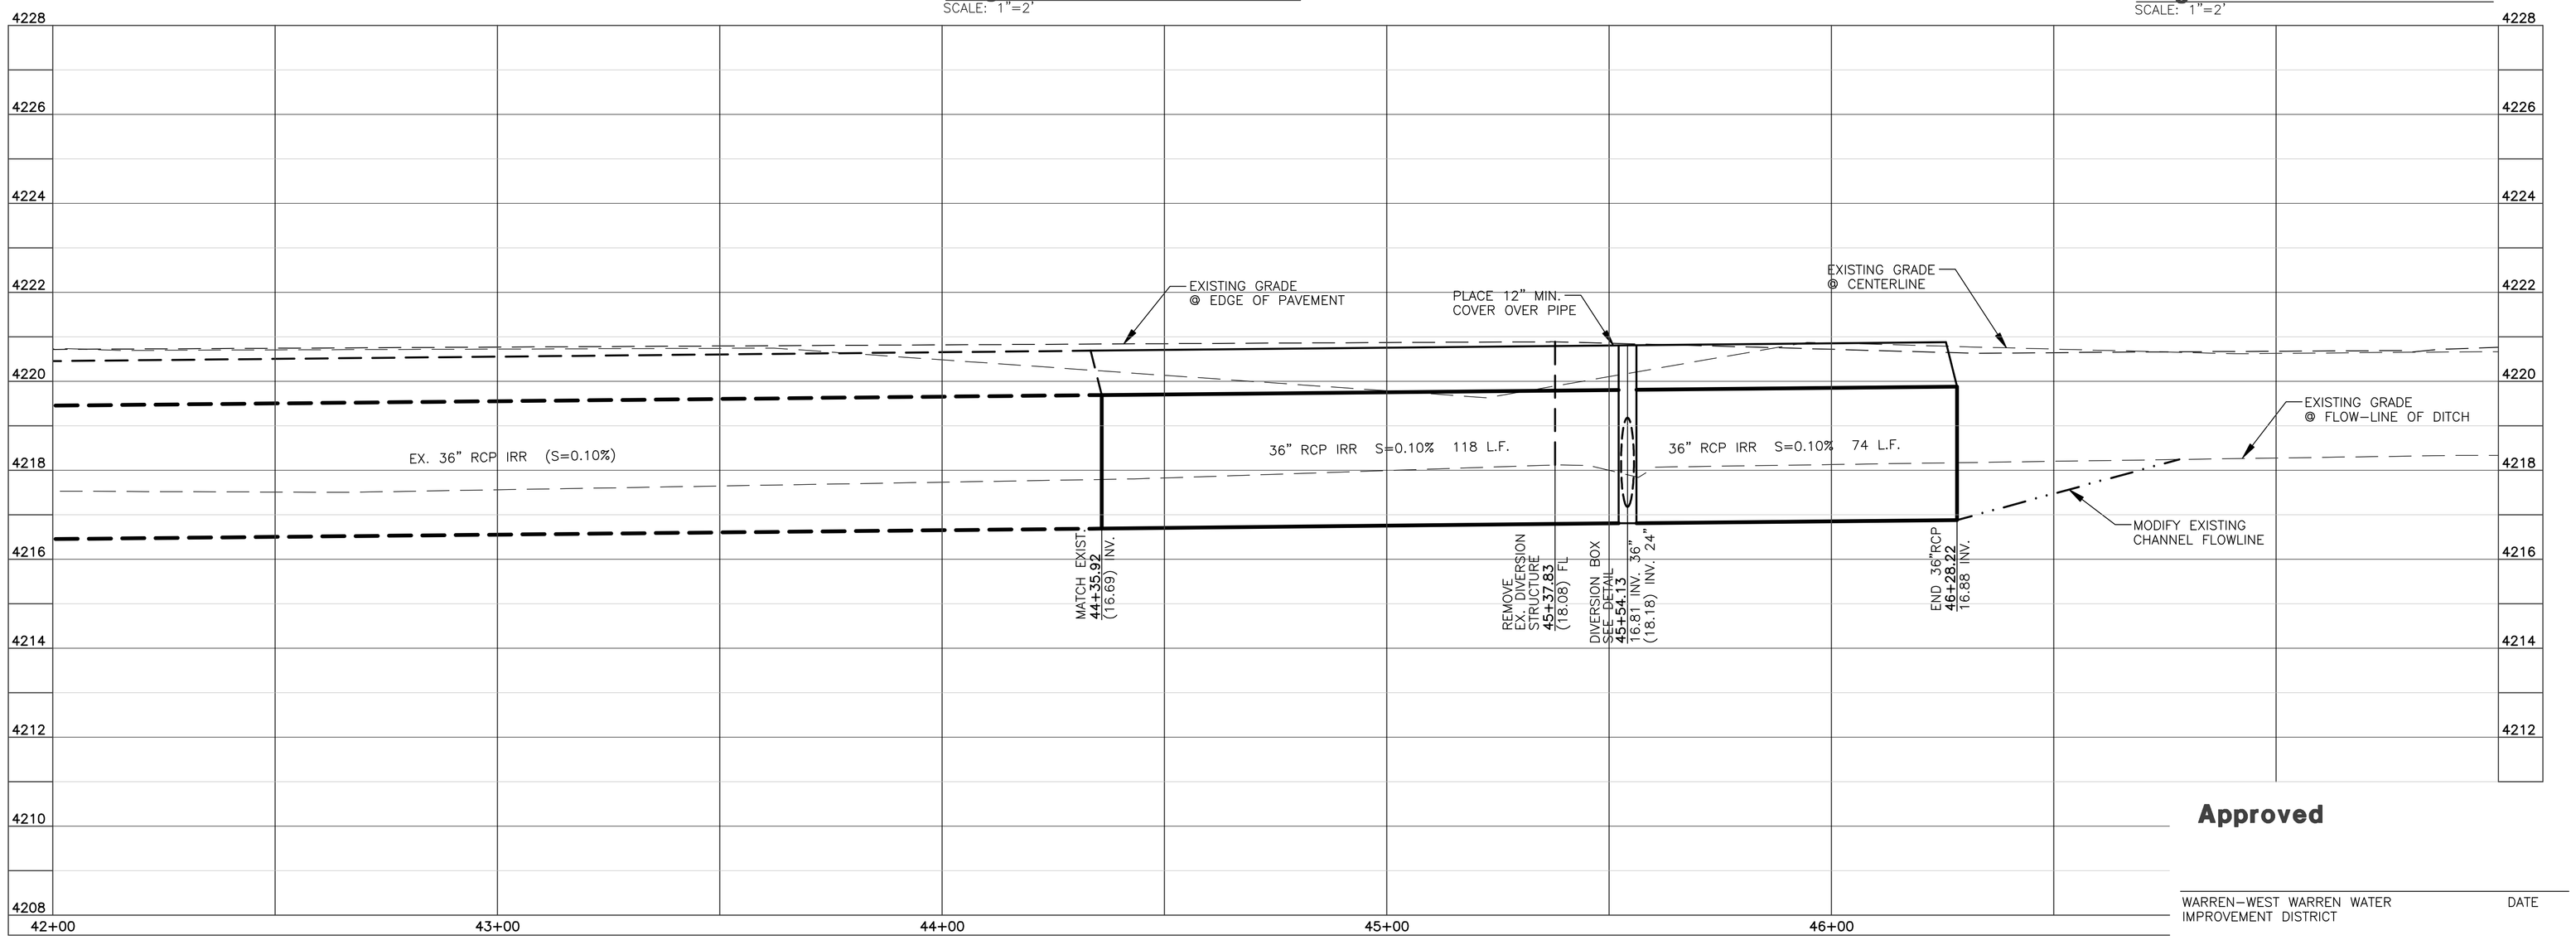

Irrigation Diversion Box 'A'
SCALE: 1"=2'

Approved

WARREN-WEST WARREN WATER IMPROVEMENT DISTRICT — DATE

Blue Stakes Location Center
Call: Toll Free 1-800-662-4111
Two Working Days Before You Dig

THESE PLANS AND SPECIFICATIONS ARE THE PROPERTY OF REEVE & ASSOCIATES, INC., 4155 S. HARRISON BLVD. EXECUTIVE BLDG. #310, OGDEN, UTAH 84403, AND SHALL NOT BE PHOTOCOPIED, RE-DRAWN, OR USED ON ANY PROJECT OTHER THAN THE PROJECT SPECIFICALLY DESIGNED FOR, WITHOUT THEIR WRITTEN PERMISSION. THE OWNERS AND ENGINEERS OF REEVE & ASSOCIATES, INC. DISCLAIM ANY LIABILITY FOR ANY CHANGES OR MODIFICATIONS MADE TO THESE PLANS OR THE DESIGN THEREON WITHOUT THEIR CONSENT.

Reeve & Associates, Inc. - Solutions You Can Build On

Reeve & Associates, Inc.
5155 S. HARRISON BLVD. SUITE 310 OGDEN, UTAH 84403
TEL: (801) 621-3100 FAX: (801) 621-2666 e-mail: reeve@reeve-assoc.com
LAND PLANNERS * CIVIL ENGINEERS * LAND SURVEYORS
TRAFFIC ENGINEERS * STRUCTURAL ENGINEERS * LANDSCAPE ARCHITECTS

REVISIONS
DESCRIPTION
DATE

Lindsley Ranch Subdivision
WEBER COUNTY, UTAH

7500 West Street
42+00.00 - 47+50.00

REGISTERED PROFESSIONAL ENGINEER
375328
J. NATE REEVE
STATE OF UTAH

Project Info.
Engineer: J. NATE REEVE, P.E.
Drafter: R. HANSEN
Begin Date: JULY 19, 2011
Name: LINDSLEY RANCH SUBDIVISION
Number: 5363-01

Sheet 1 of 1 Sheets