SUN CREST MEADOWS

UTILITY PLAN

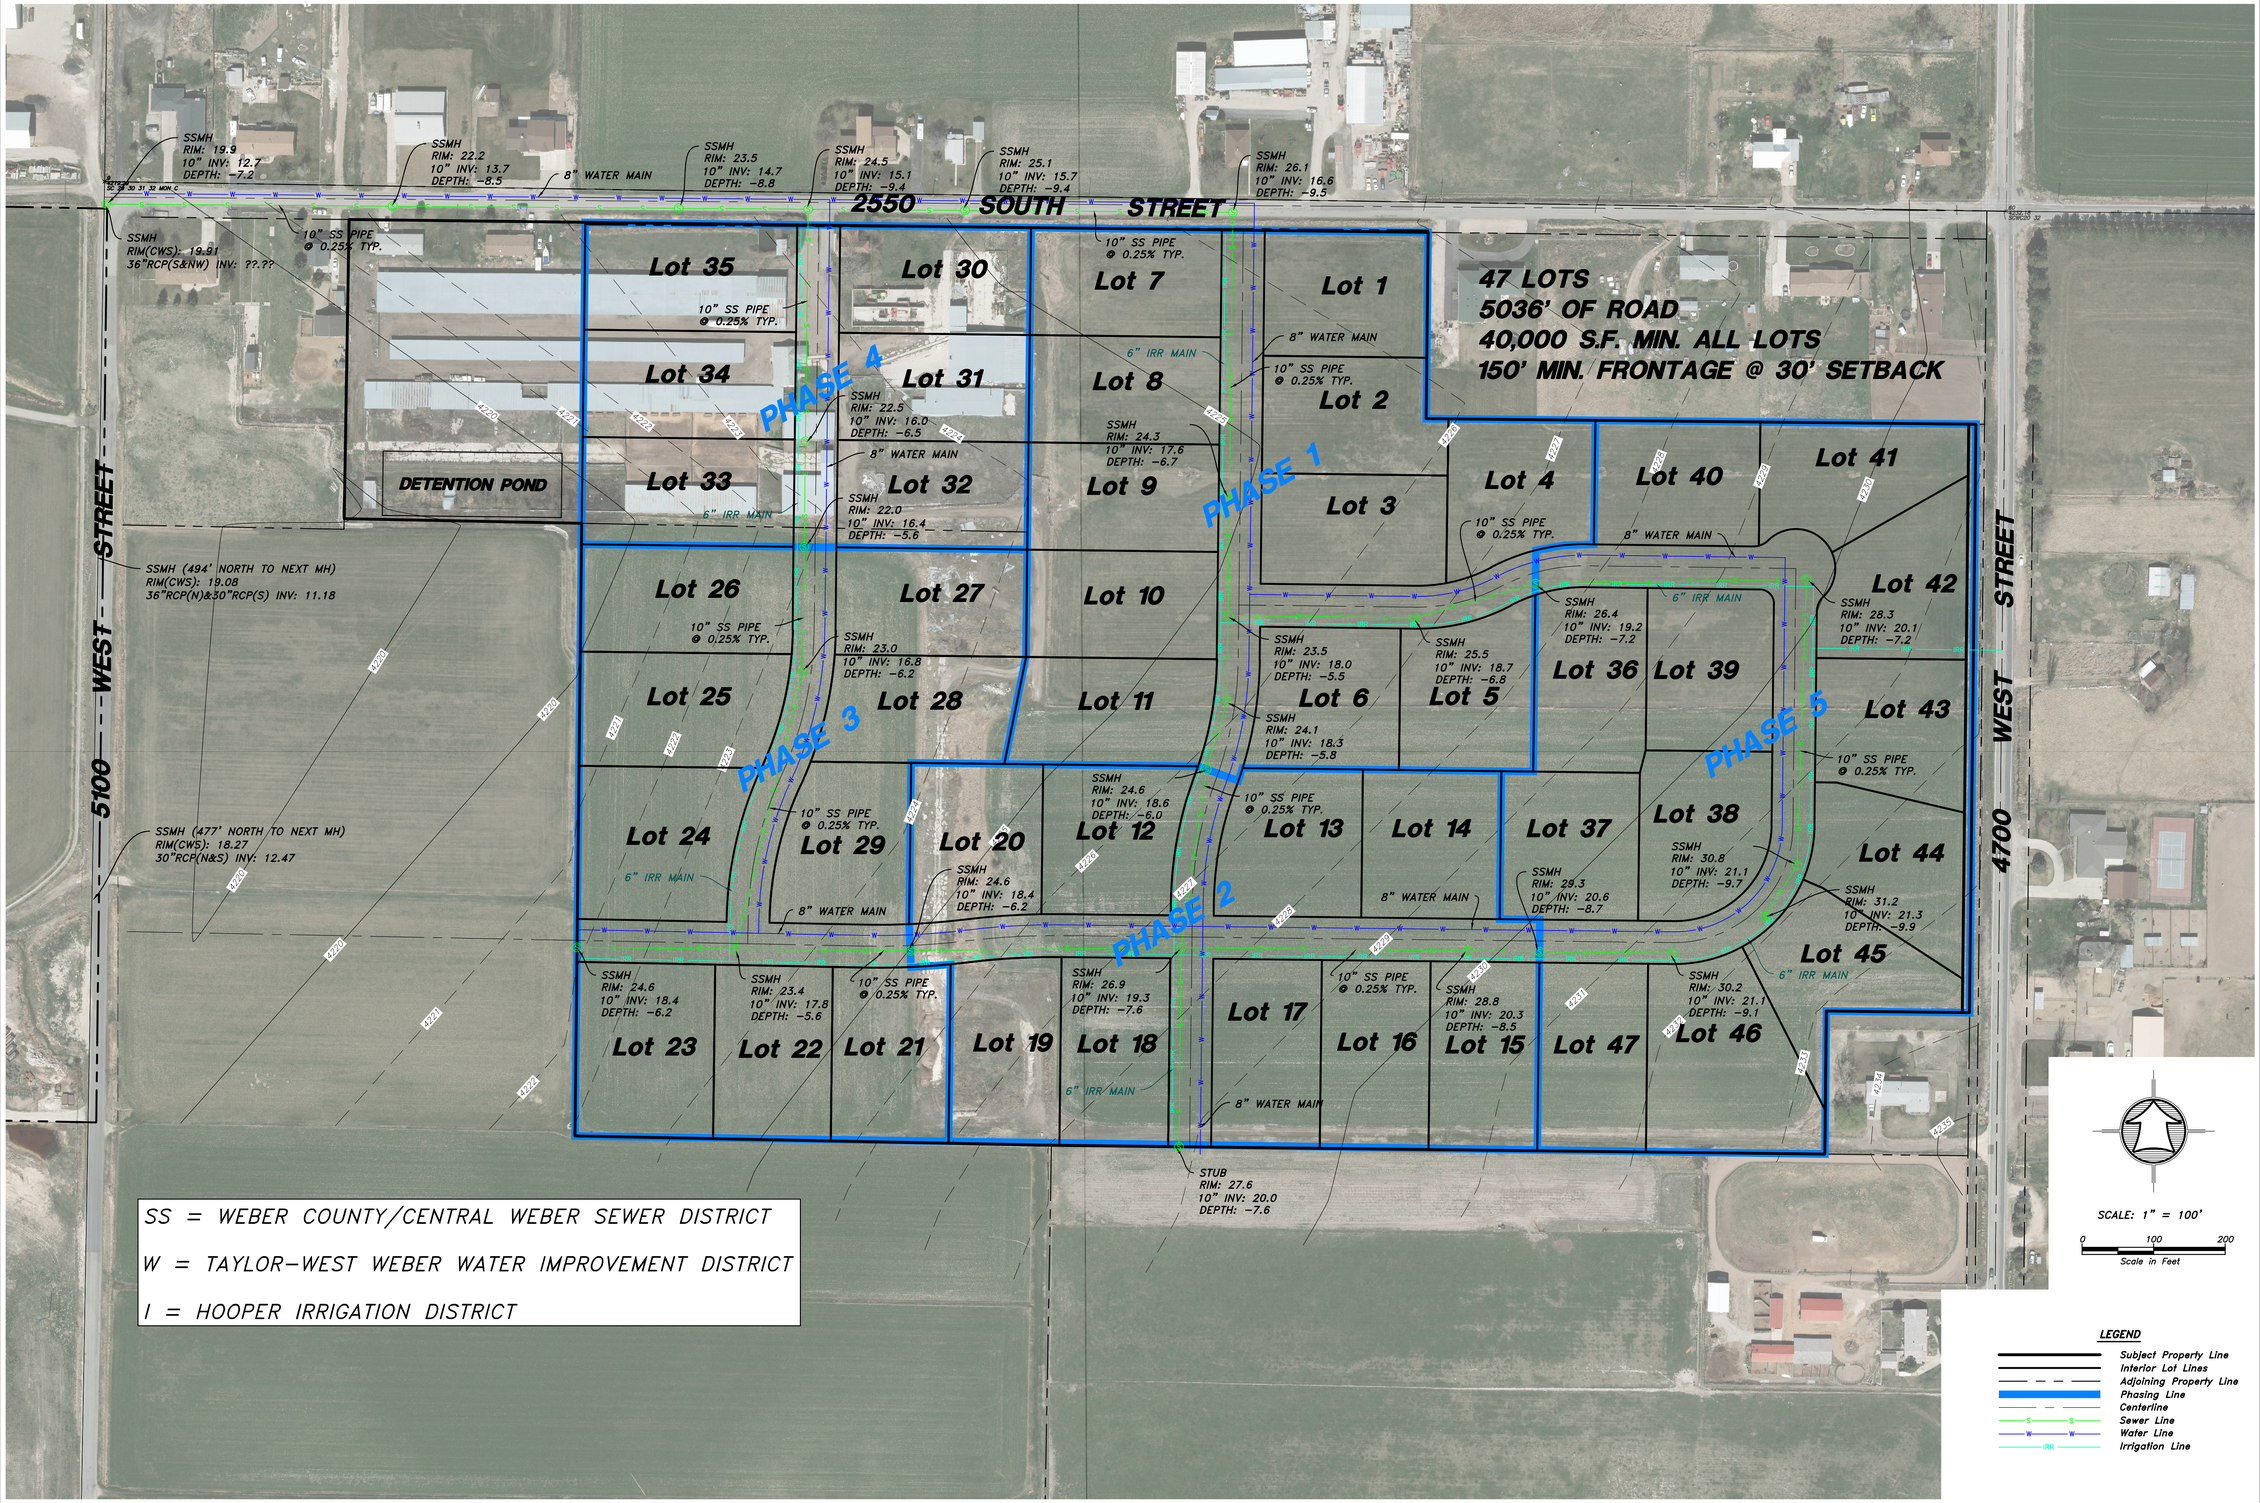

SS = WEBER COUNTY/CENTRAL WEBER SEWER DISTRICT

W = TAYLOR-WEST WEBER WATER IMPROVEMENT DISTRICT

I = HOOPER IRRIGATION DISTRICT

SCALE: 1" = 100'

0 100 200

Scale in Feet

LEGEND

- Subject Property Line
- Interior Lot Lines
- Adjoining Property Line
- Phasing Line
- Centerline
- Sewer Line
- Water Line
- Irrigation Line

No.	Date	By	Revision

HANSEN & ASSOCIATES, INC.
Consulting Engineers and Land Surveyors
538 North Main Street, Brigham, Utah 84302
Brigham Visit us at www.hanses.net Logan
(435) 723-3491 (801) 399-4905 (435) 752-8272

Drawn By: MBJ Date: 01/26/17
Designed By:
Checked By:
Approved By:
Scale: 1" = 100'
Drawing File: 16-105 OPT 10a.DWG
JOB NUMBER: 16-105

UTILITY PLAN FOR
SUN CREST MEADOWS
2550 NORTH 4900 WEST
TAYLOR, UT 84401

Sheet **3** of **4** Sheets