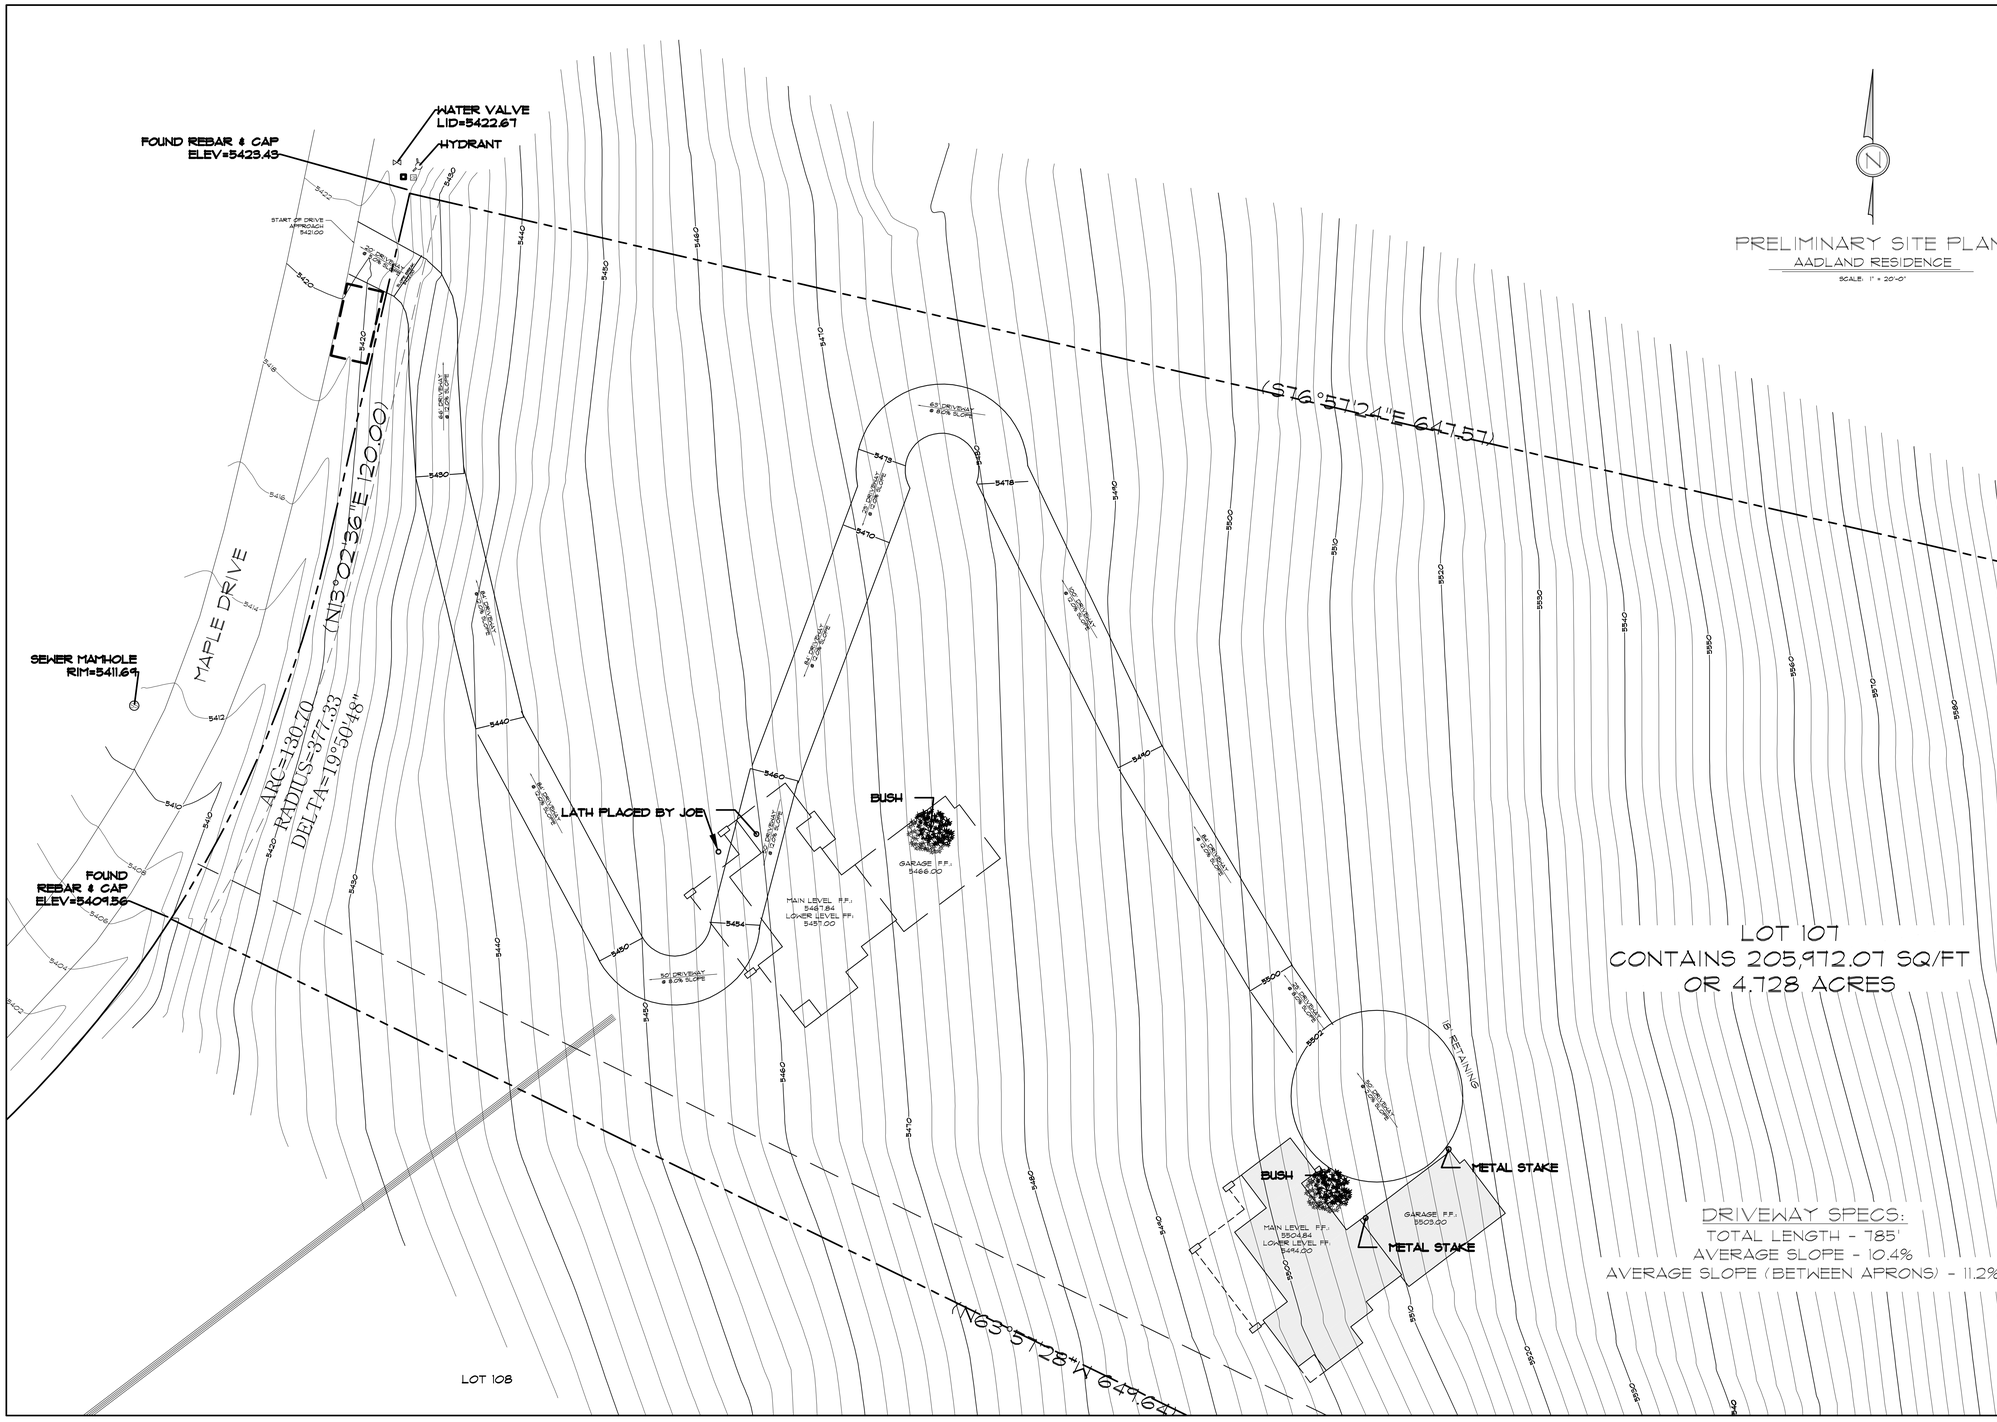


PRELIMINARY SITE PLAN

AADLAND RESIDENCE

SCALE: 1" = 20'-0"

CONTRACTOR SHALL VERIFY ALL DIMENSIONS AND CONDITIONS AT THE JOB SITE AND SHALL REPORT ANY ERRORS, OMISSIONS OR CONFLICTS TO THE DESIGNER BEFORE PROCEEDING WITH THE WORK. DRAWINGS ARE NOT TO BE SCALED. WRITTEN DIMENSIONS SHALL BE FOLLOWED. ALL WORK SHALL BE IN ACCORDANCE WITH THE LATEST RULES AND REGULATIONS OF THE JURISDICTIONS HAVING AUTHORITY OVER THE WORK. NO REPRODUCTION OF THIS PLAN IN ANY FORM IS PERMITTED WITHOUT WRITTEN APPROVAL AND COMPENSATION TO HABITATIONS, INC. ELECTRONIC FILES INCLUDING DWG OR PDF FORMAT ARE TO BE USED FOR EDITING PURPOSES ONLY. ANY CONSTRUCTION WORK THAT IS TO BE DONE ON THE LATEST RELEASED PLAN SHALL BE BASED ON PAPER PRINTS STAMPED "FOR CONSTRUCTION" OR "FOR PERMIT" ONLY.

COPYRIGHT 2015
VOICE: 801-476-1840
FAX: 801-476-1888
HABITATIONS
RESIDENTIAL DESIGN GROUP

AUTHORIZED COPY

MUST HAVE WET INK STAMP

SHEET TITLE: SITE PLAN

24X36 SHEET: 1" = 10'-0"

DRAWN BY: ----

CHK'D BY: ----

ISSUE DATE: XX/XX/2014

PLAN NUMBER: R---

SHEET NUMBER: 3 OF 19