BOWLDEN
XREFS:

DATE: 1/22/13 TIME: 2:57:43 PM DRAWING NAME: ET05-AVALANCH AREAS.DWG
SERVER: NONE PAGE SETUP: ---- LAYOUT: 24X36
PATH: N:\SLB0793\CADD\PHASE 1\EXHIBITS DESIGNER: TJB PROJ. MGR: RME

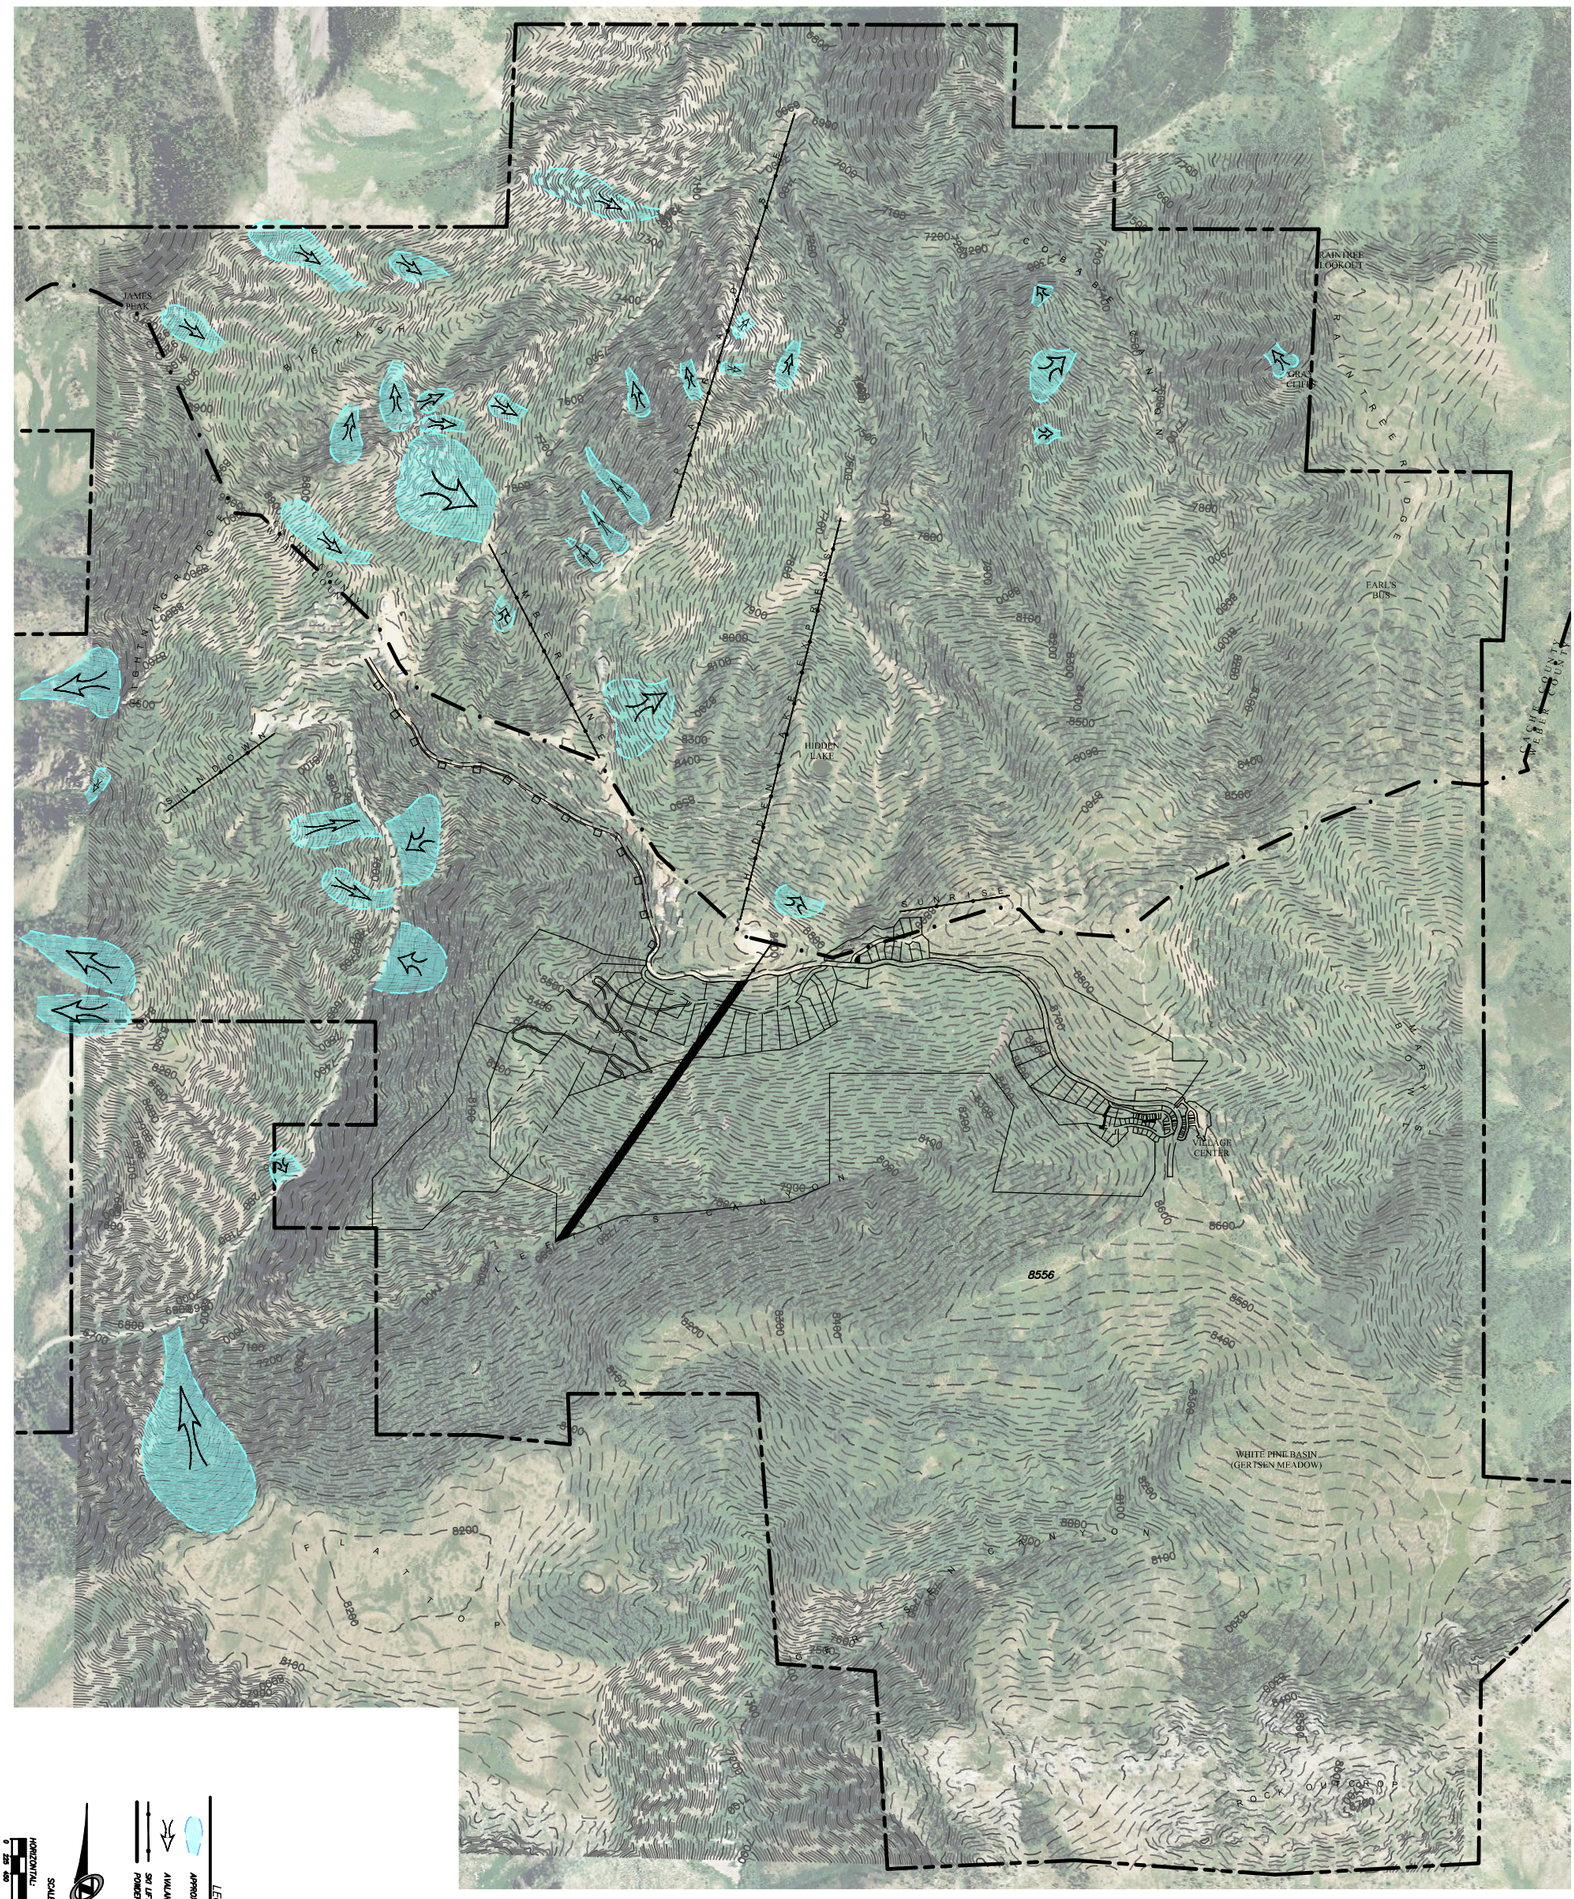

LEGEND

APPROXIMATE AVALANCHE AREA

AVALANCHE DIRECTION

SKI LIFTS

POWDER MOUNTAIN RESORT BOUNDARY

SCALE

HORIZONTAL: 1" = 900

0 225 450 900 1350

PRELIMINARY

NOT FOR CONSTRUCTION

SHEET NUMBER
ET01
OF 1 SHEETS

SCALE
VERTICAL: 1" = NA
HORIZONTAL: 1" = 900

JOB NUMBER
SLB0793

NV5
BEYOND ENGINEERING

5217 SOUTH STATE STREET, SUITE 300
801.743.1300 TEL 801.743.0300 FAX
MURRAY, UT 84107
WWW.NV5.COM

SUMMIT AT POWDER MTN PH1

AVALANCHE AREAS

PREPARED FOR: SUMMIT, LLC

DATE SUBMITTED: 01/22/2013

NO.	BY	DATE	REVISIONS

CAUTION

The engineer preparing these plans will not be responsible for, or liable for, unauthorized changes to or uses of these plans. All changes to the plans must be in writing and must be approved by the preparer of these plans.