DATE: 12/21/12 TIME: 11:09:37 AM DRAWING NAME: SP21IP2.DWG
SERVER: NONE PAGE SETUP: PDF_c3D-24x36 LAYOUT: Layout1
PATH: N:\SLB079306\CAD\PHASE 1\IP DESIGNER: TB PROJ. MGR: RE

PRELIMINARY
NOT FOR CONSTRUCTION

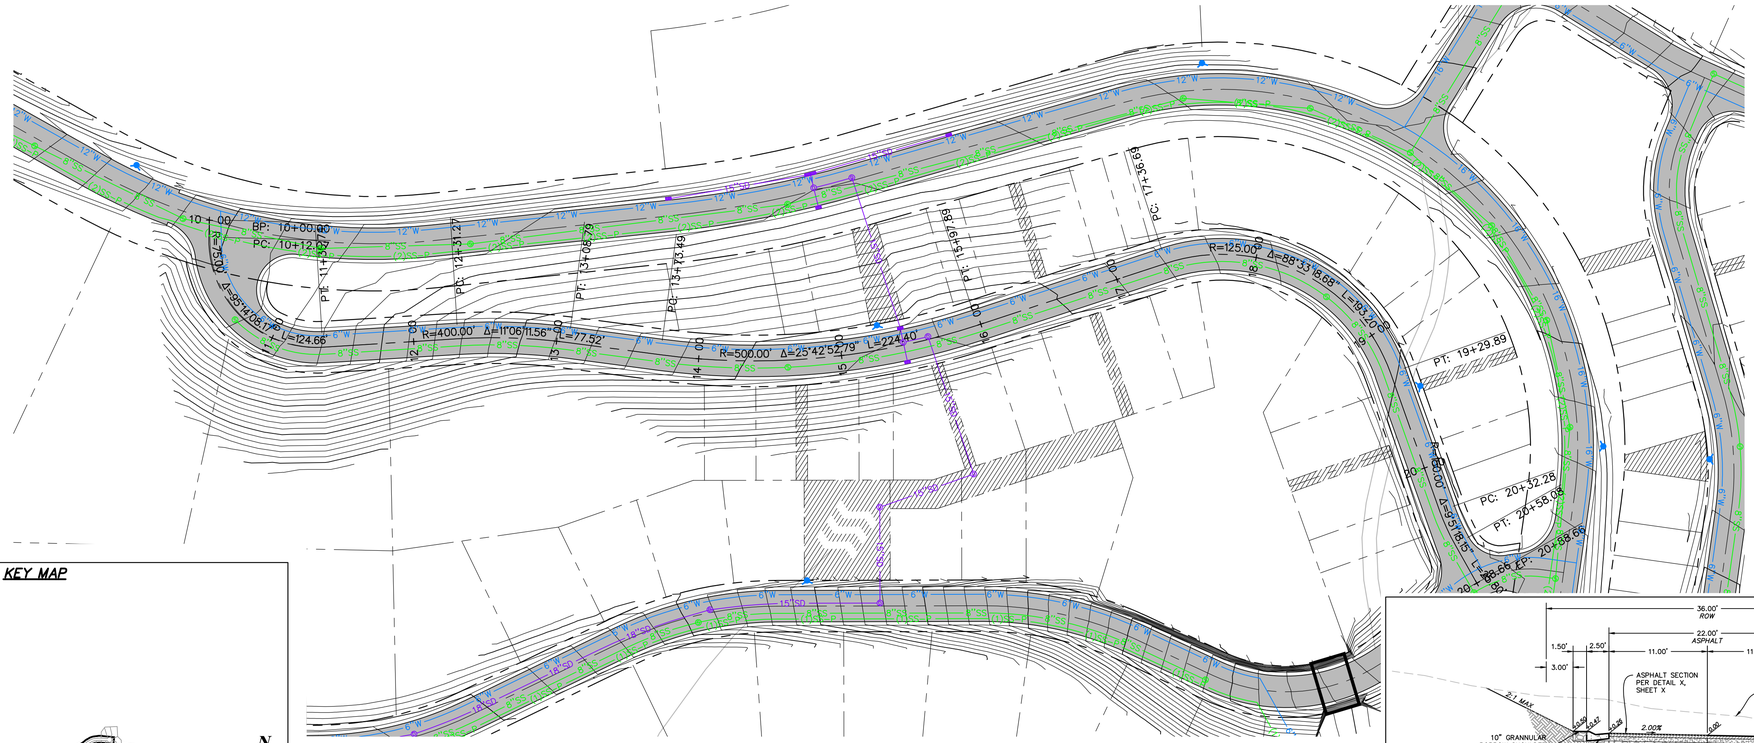

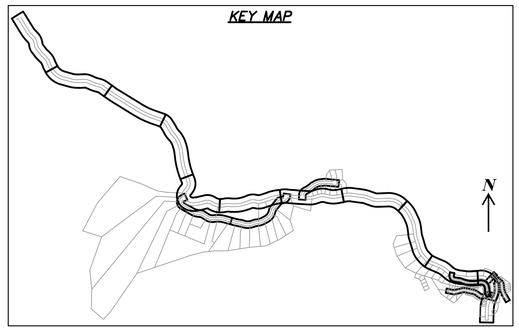

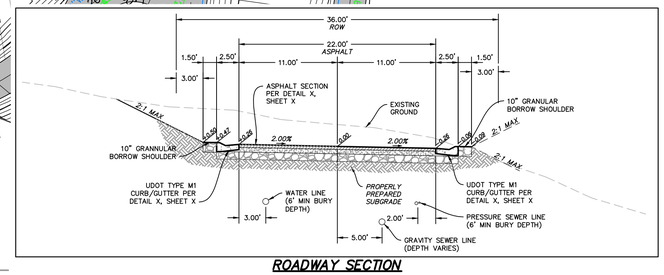

ROADWAY SECTION
36' ROW

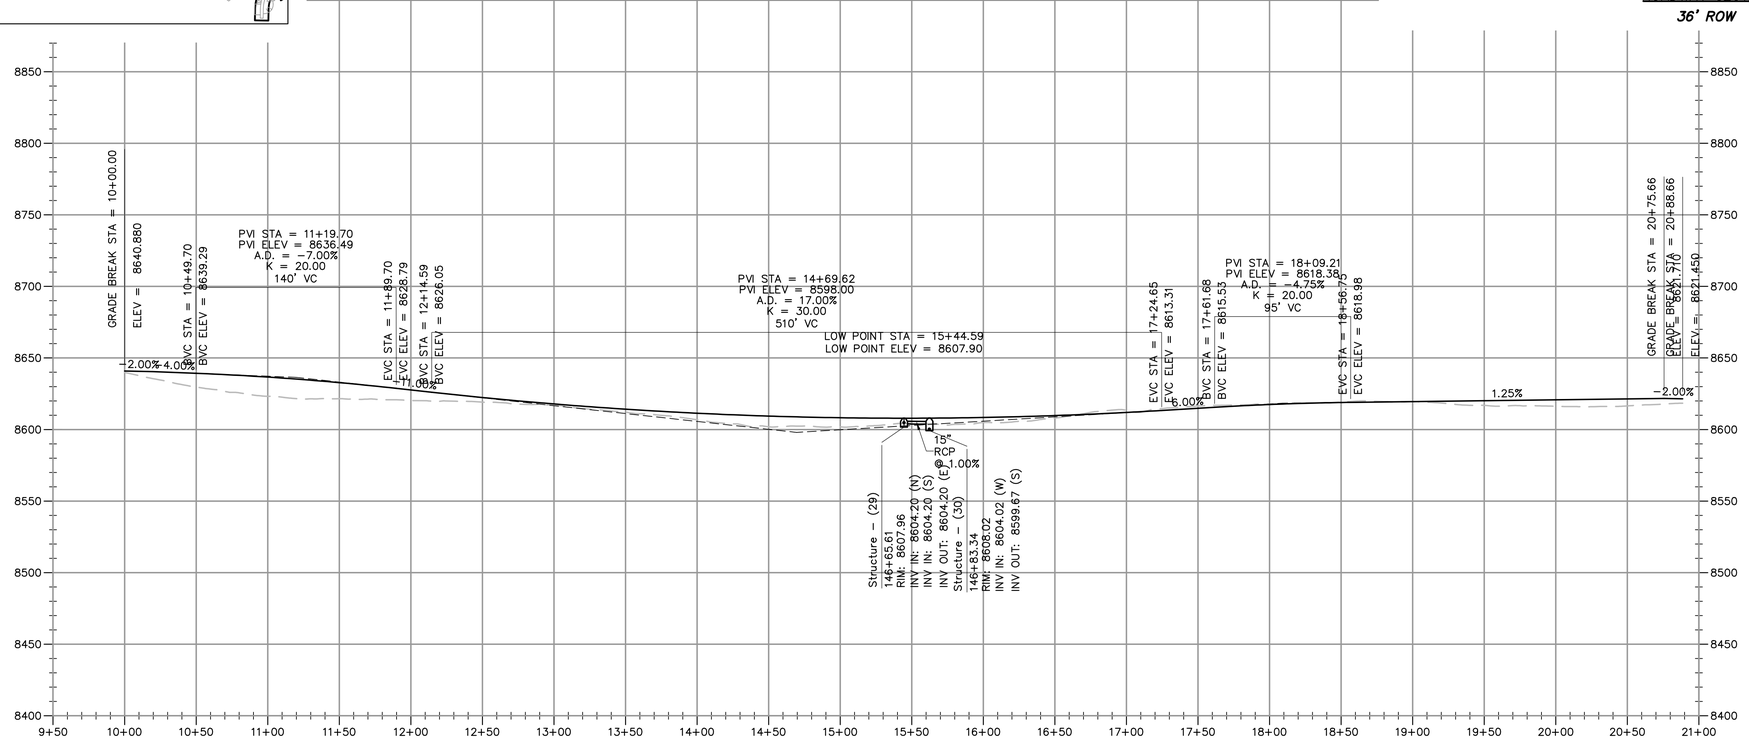

SUMMIT AT POWDER MTN PH1

POWDER RIDGE ROAD (RD02)
PLAN AND PROFILE

DATE SUBMITTED: 12/21/2012

PREPARED FOR: SUMMIT, LLC

NO.	BY	DATE	REVISIONS

The engineer preparing these plans will not be responsible for, or liable for, unauthorized changes to or uses of these plans. All changes to the plans must be in writing and must be approved by the preparer of these plans.

CALCULATION

NV5 BEYOND ENGINEERING
5217 SOUTH STATE STREET, SUITE 300
801.743.3300 TEL
MURRAY, UT 84107
WWW.NV5.COM
801.743.3301 FAX

SHEET NUMBER
2.11
OF 43 SHEETS

SCALE
VERTICAL: 1"= 50'
HORIZONTAL: 1"= 50'

JOB NUMBER
SLB079306

BACKMAN
XREFS: