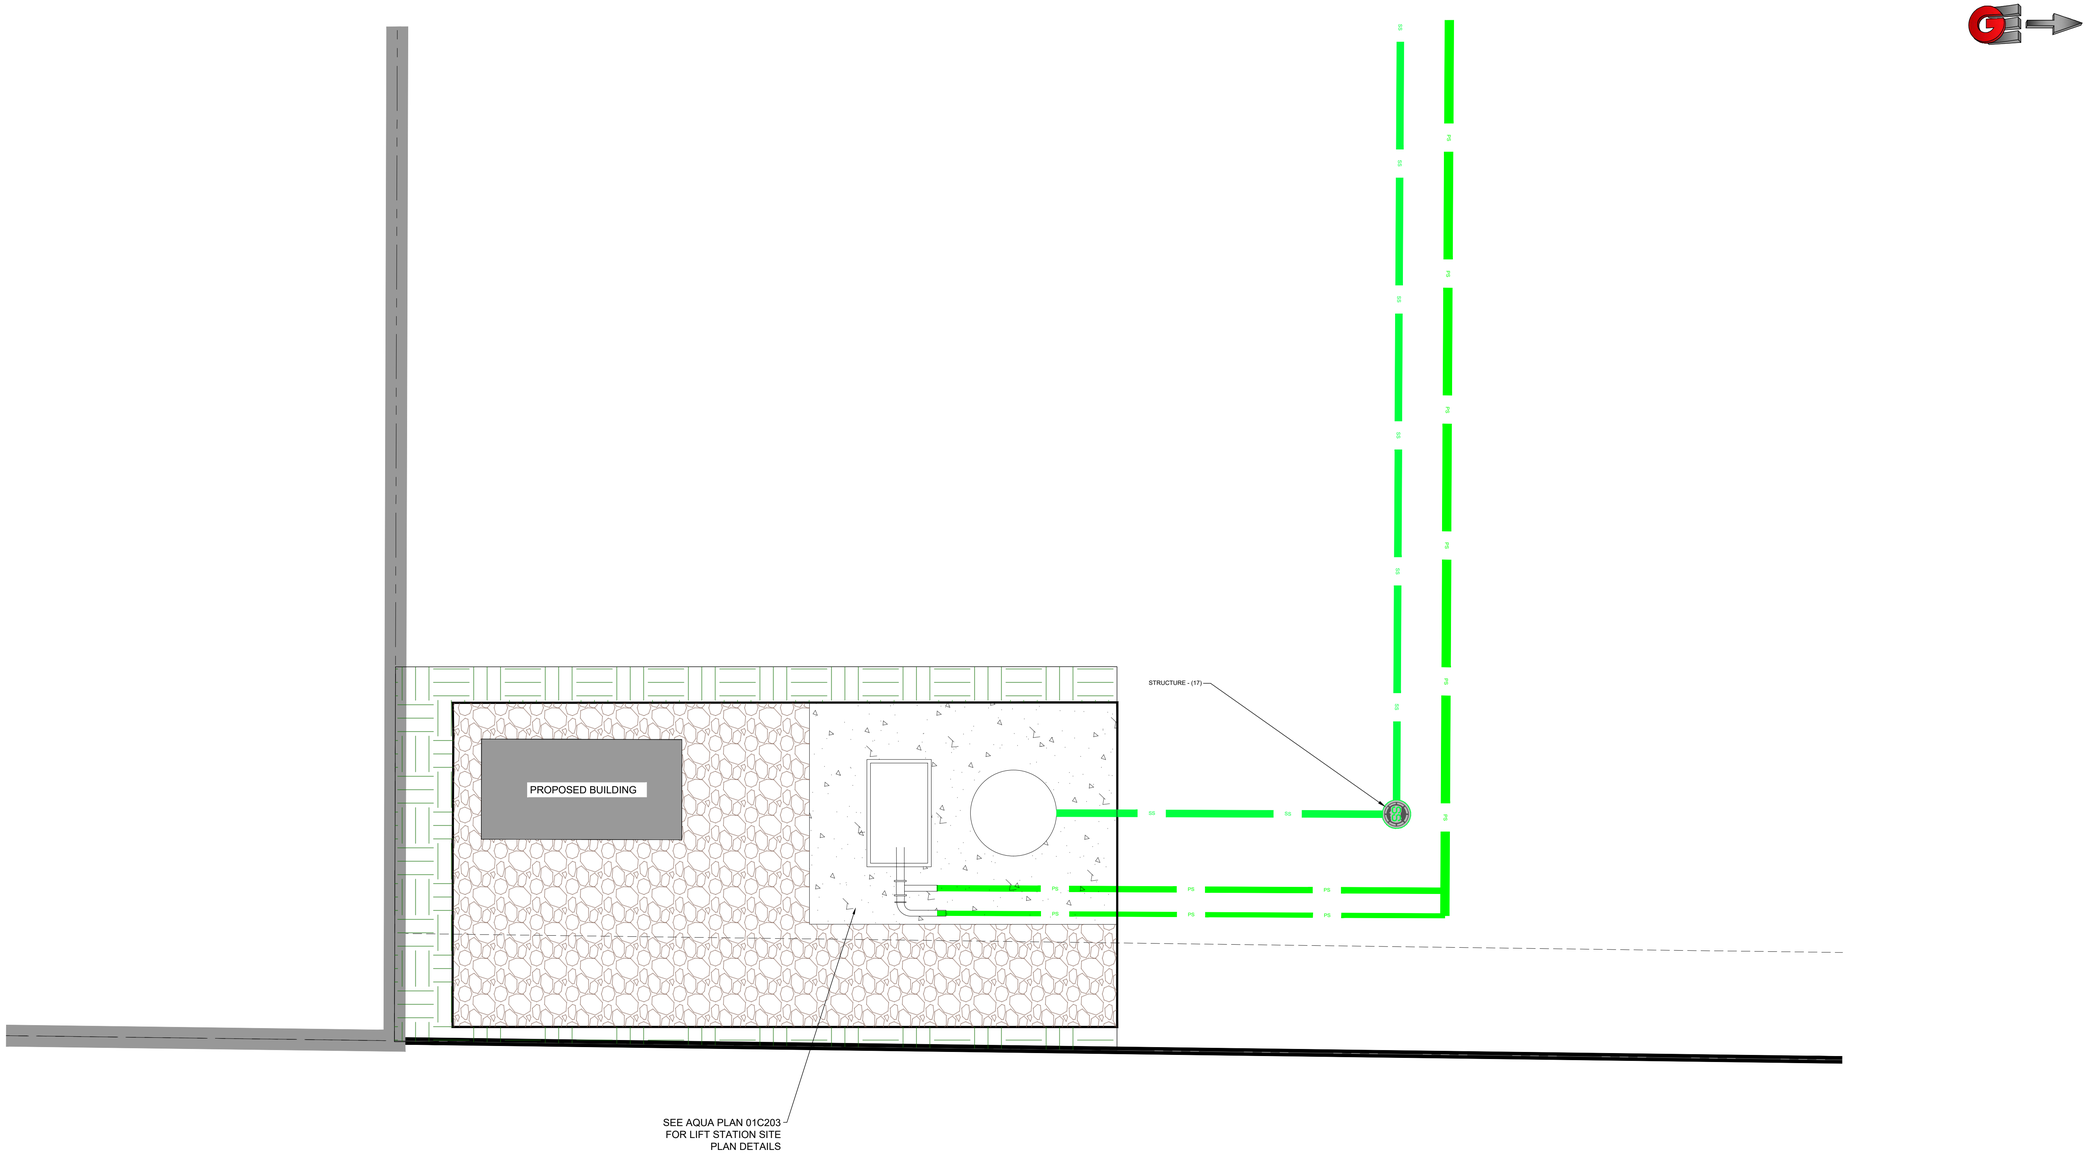

BROWN LIFT STATION

LANDSCAPE AREA - HYDROSEED WITH NATIVE SEED MIX - 1134 SF (22.8% OF SITE)

GRAVEL AREA

SCALE: ######
DATE: 08-21-23
DESIGN: LZ
DRAWN: LZ
CHECKED: RC

REVISIONS

DATE	DESCRIPTION
02-09-23	ADDED LOW PRESSURE SEWER
06-01-23	ADDED BLOWOFF
07-17-23	UPDATED PAD/GENERATOR AND MH

DWG:

BROWN LIFT STATION LANDSCAPE PLAN

OSPREY OFFSITE UTILITY PROJECT

SR-158

EDEN, WEBER COUNTY, UTAH

GARDNER ENGINEERING
CIVIL ▪ LAND PLANNING
MUNICIPAL ▪ LAND SURVEYING
1580 W 2100S, WEST HAVEN, UT 84405
P 801.476.0202 F 801.476.0066

GP2