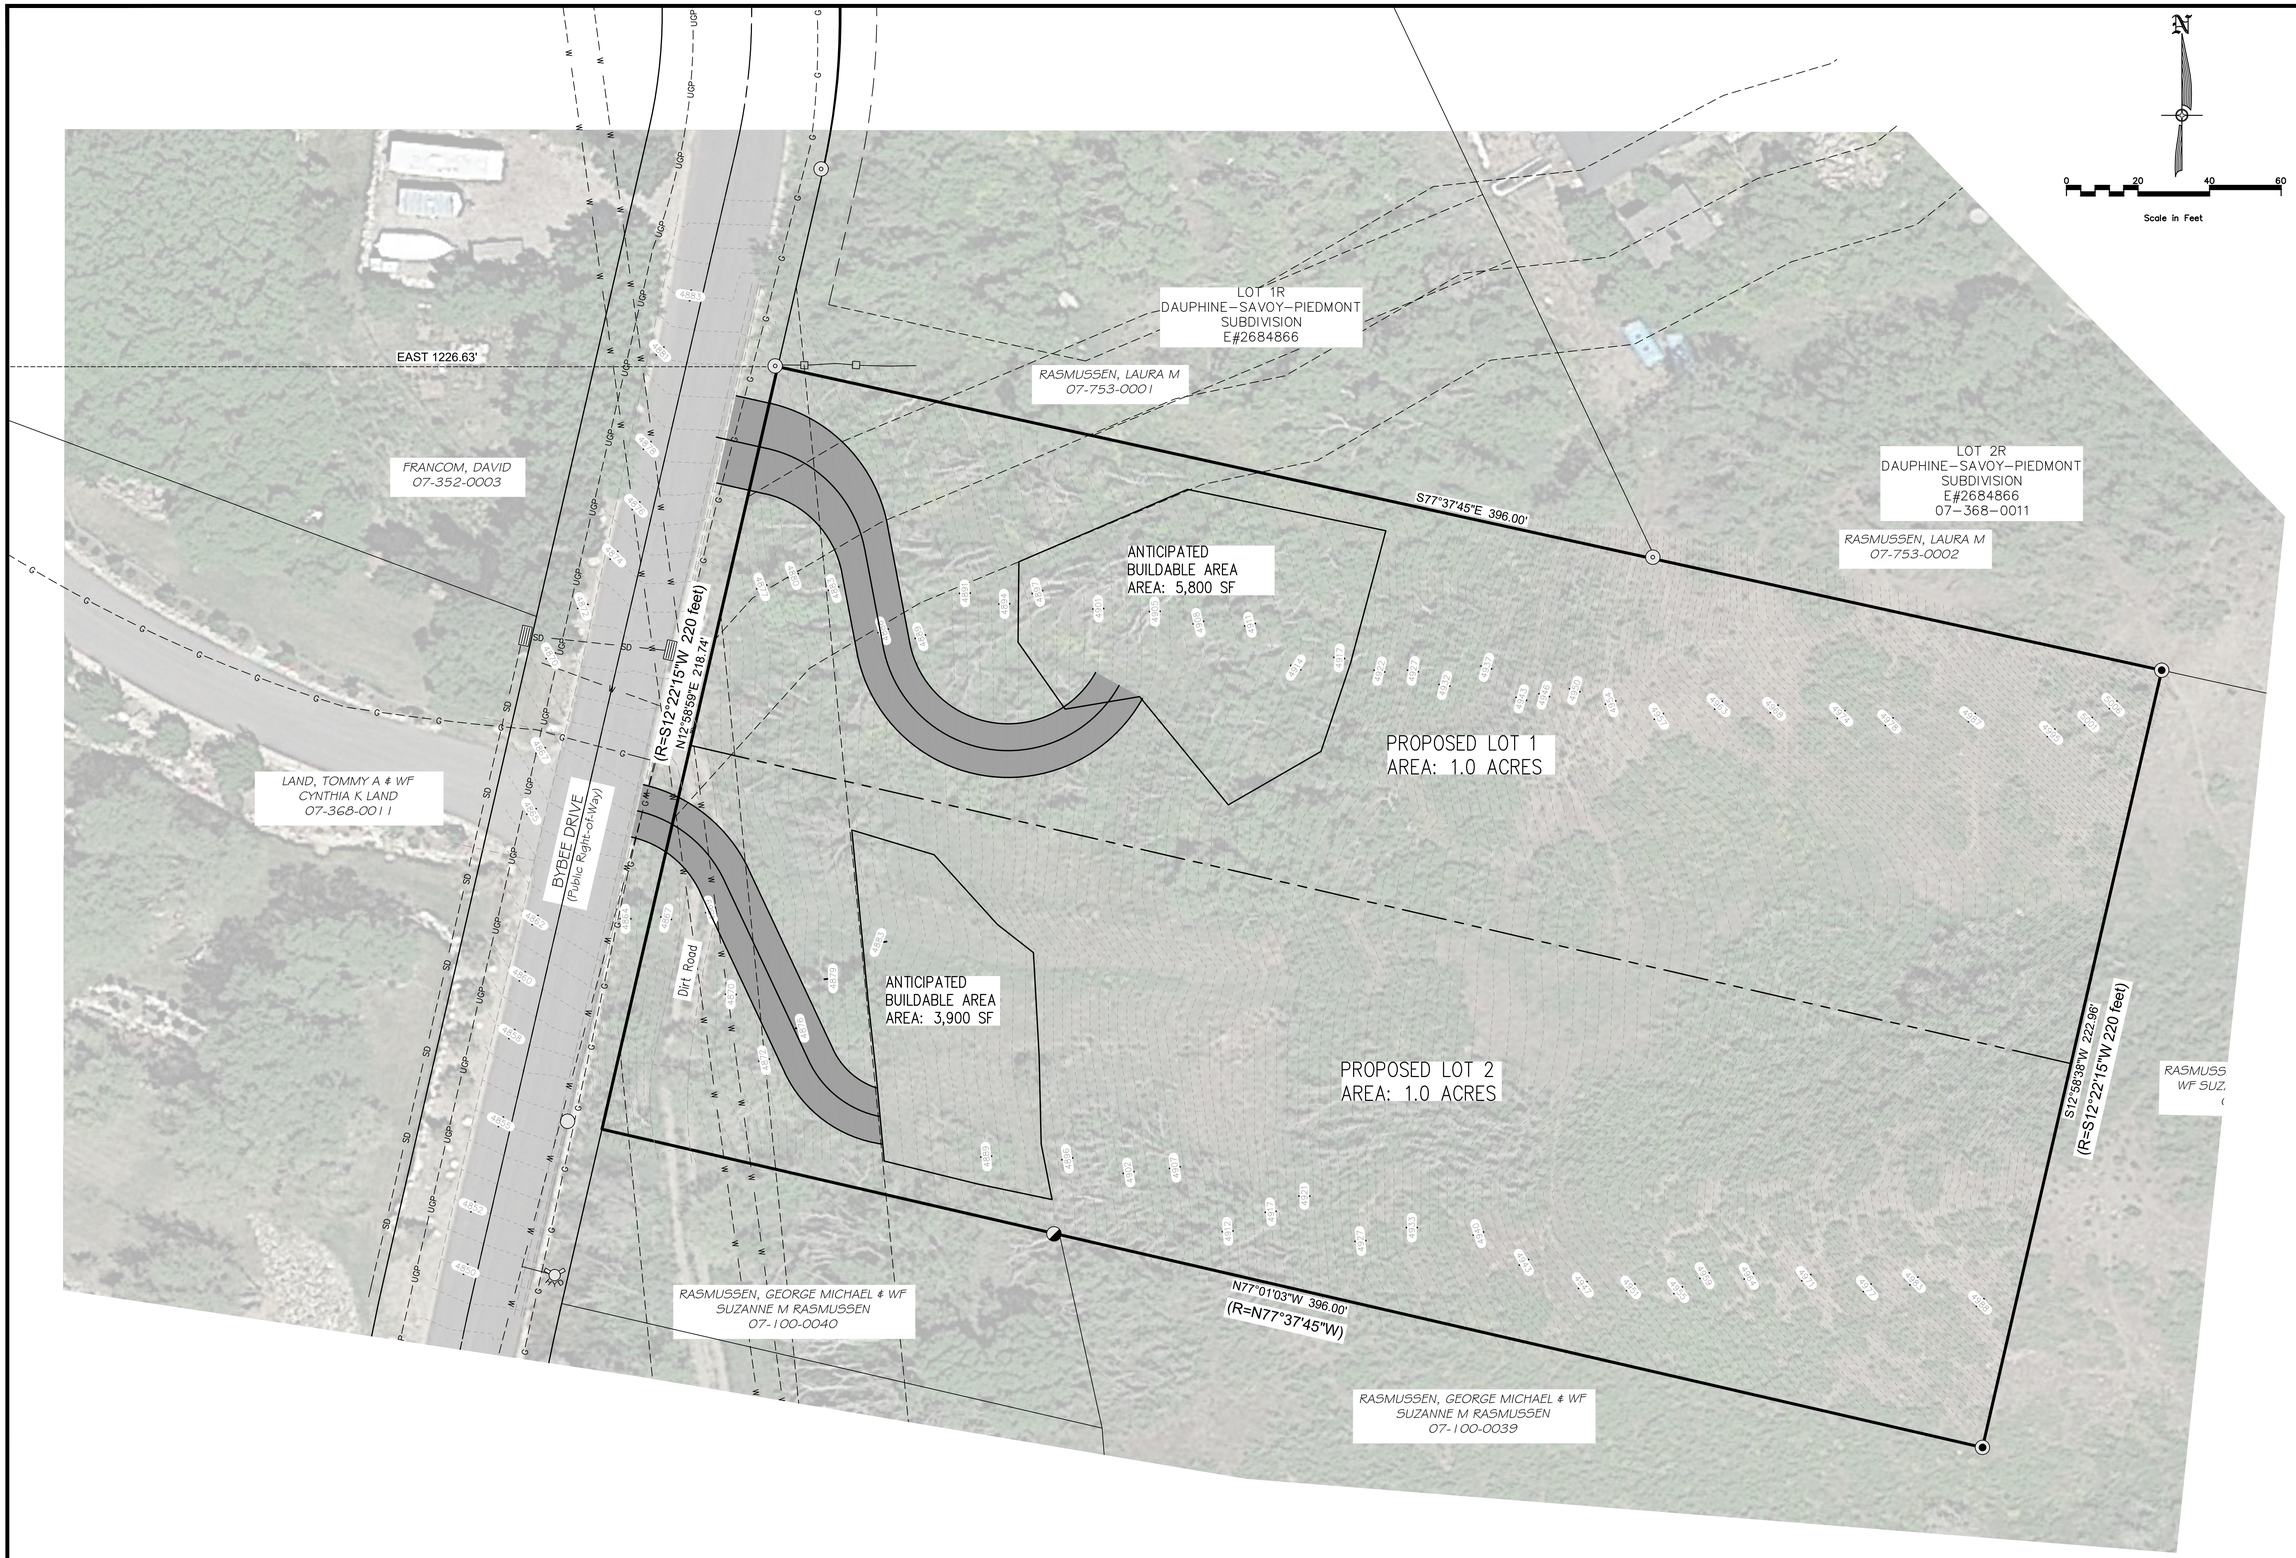

NO.	REVISIONS	BY	DATE

DESIGNER: SDT PROJECT ENGINEER: SDT

CIR | CIVIL ENGINEERING + SURVEYING

10718 SOUTH BECKSTEAD LANE, STE. 102
SOUTH JORDAN, UT 84095 – 801-949-6296

OGDEN DREAMWORKS SUBDIVISION

6544 BYBEE DRIVE, OGDEN, UTAH

PRELIMINARY SITE PLAN

SHEET NO.
C1

PROJECT ID	DATE:
E23–107	09/11/23
FILE NAME: PRJ–ODR	SCALE: 1"=20'