TAYLOR LANDING
A CLUSTER SUBDIVISION
MASTERPLAN

0 40 80 160
SCALE: 1"=80' (24x36 PLAN SET)

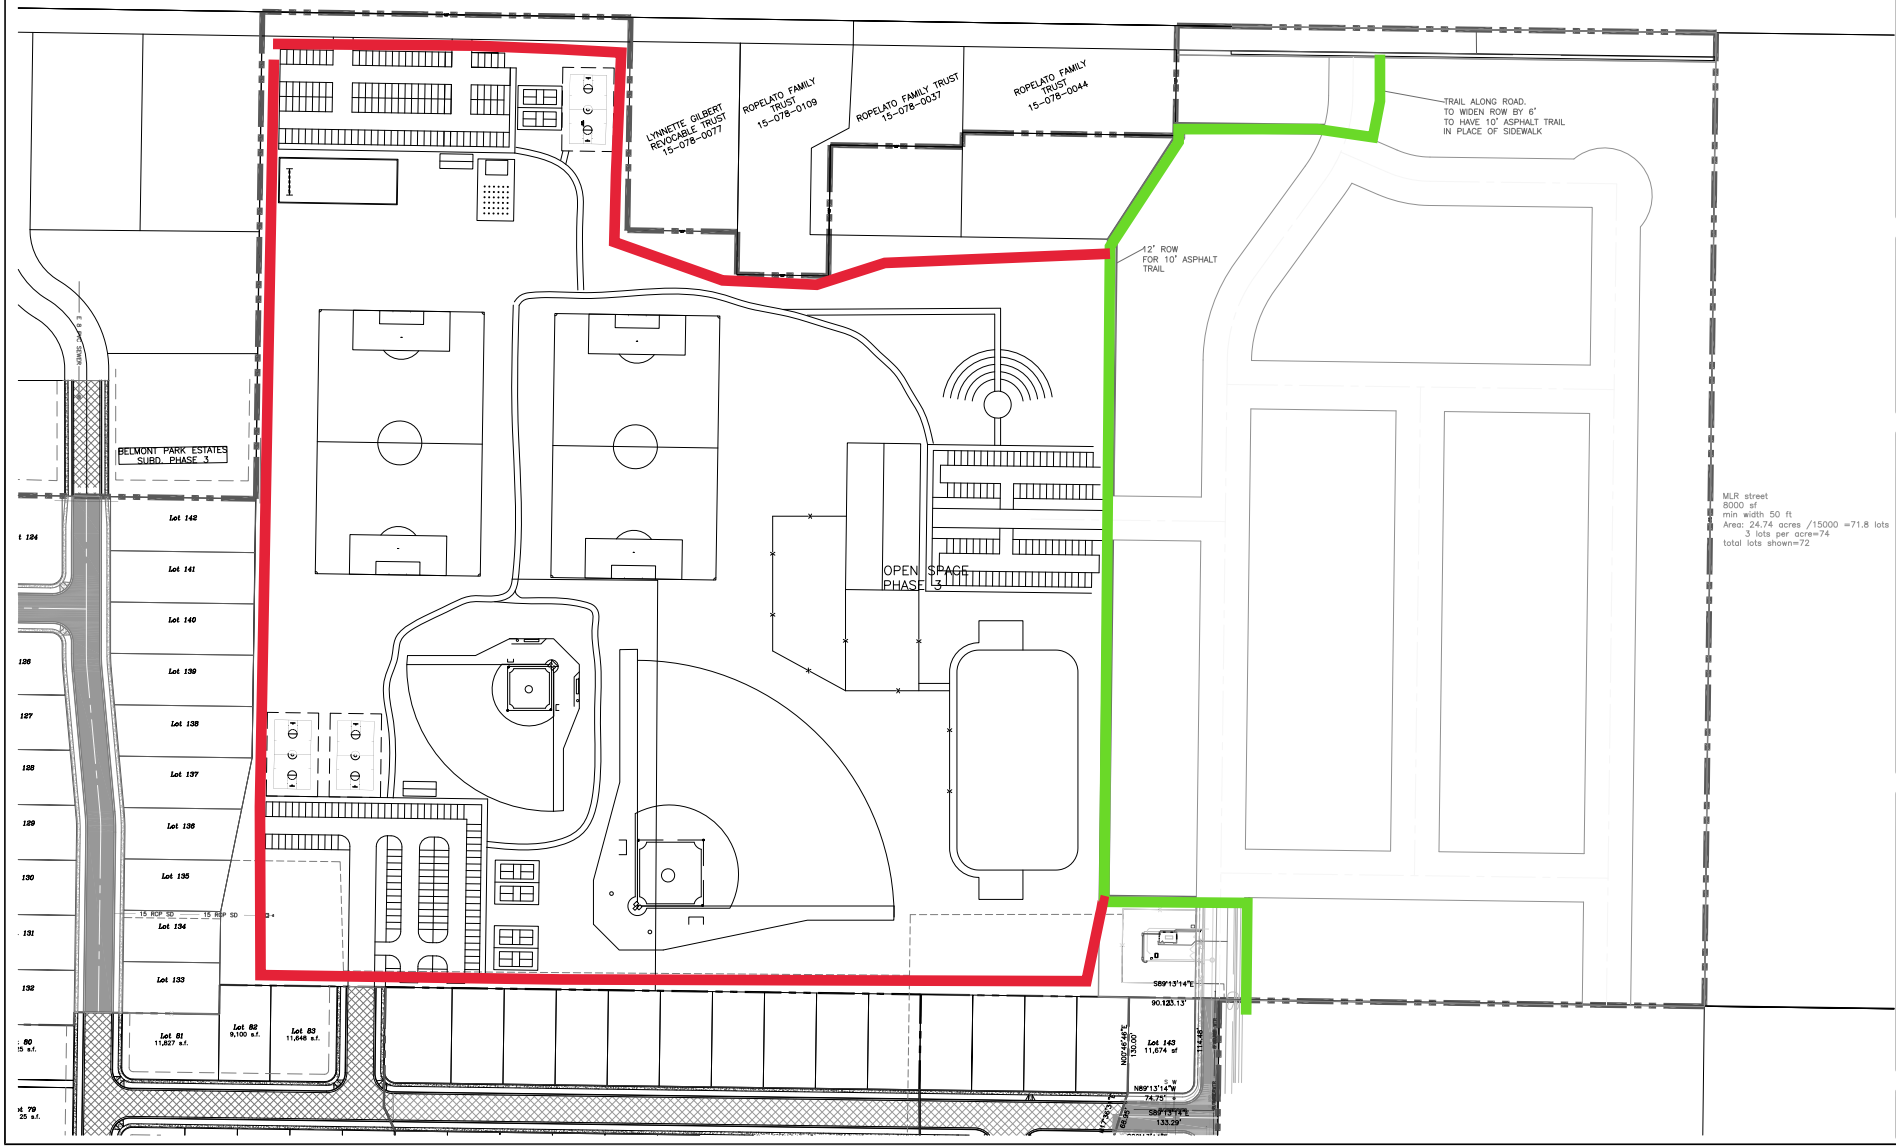

SEAL

ALLIANCE CONSULTING ENGINEERS
150 EAST 200 NORTH SUITE P
LOGAN, UTAH 84321
(435)755-5121
allianceloganl@yahoo.com

CONFIDENTIALITY AND COPYRIGHT NOTICE
UNAUTHORIZED USE, DISCLOSURE, OR COPYING OF THIS DRAWING IS PROHIBITED.
CONSTRUCTION DOCUMENTS THAT ARE DISTRIBUTED FOR BIDDING PURPOSES SHALL NOT BE RETURNED AND SHALL BE DESTROYED WITHIN 30 DAYS AFTER THE BID OPENING BY THE PLAN HOLDER.
COPYRIGHT 2005

No.	REVISIONS/ SUBMISSIONS	DATE

REVIEWED :
CAD FILE :
DRAWN :
PROJECT NO. :

PROJECT TITLE
TAYLOR LANDING
A CLUSTER SUBDIVISION

DRAWING TITLE
MASTERPLAN

DATE : SEPT,2023
DRAWING No. 1