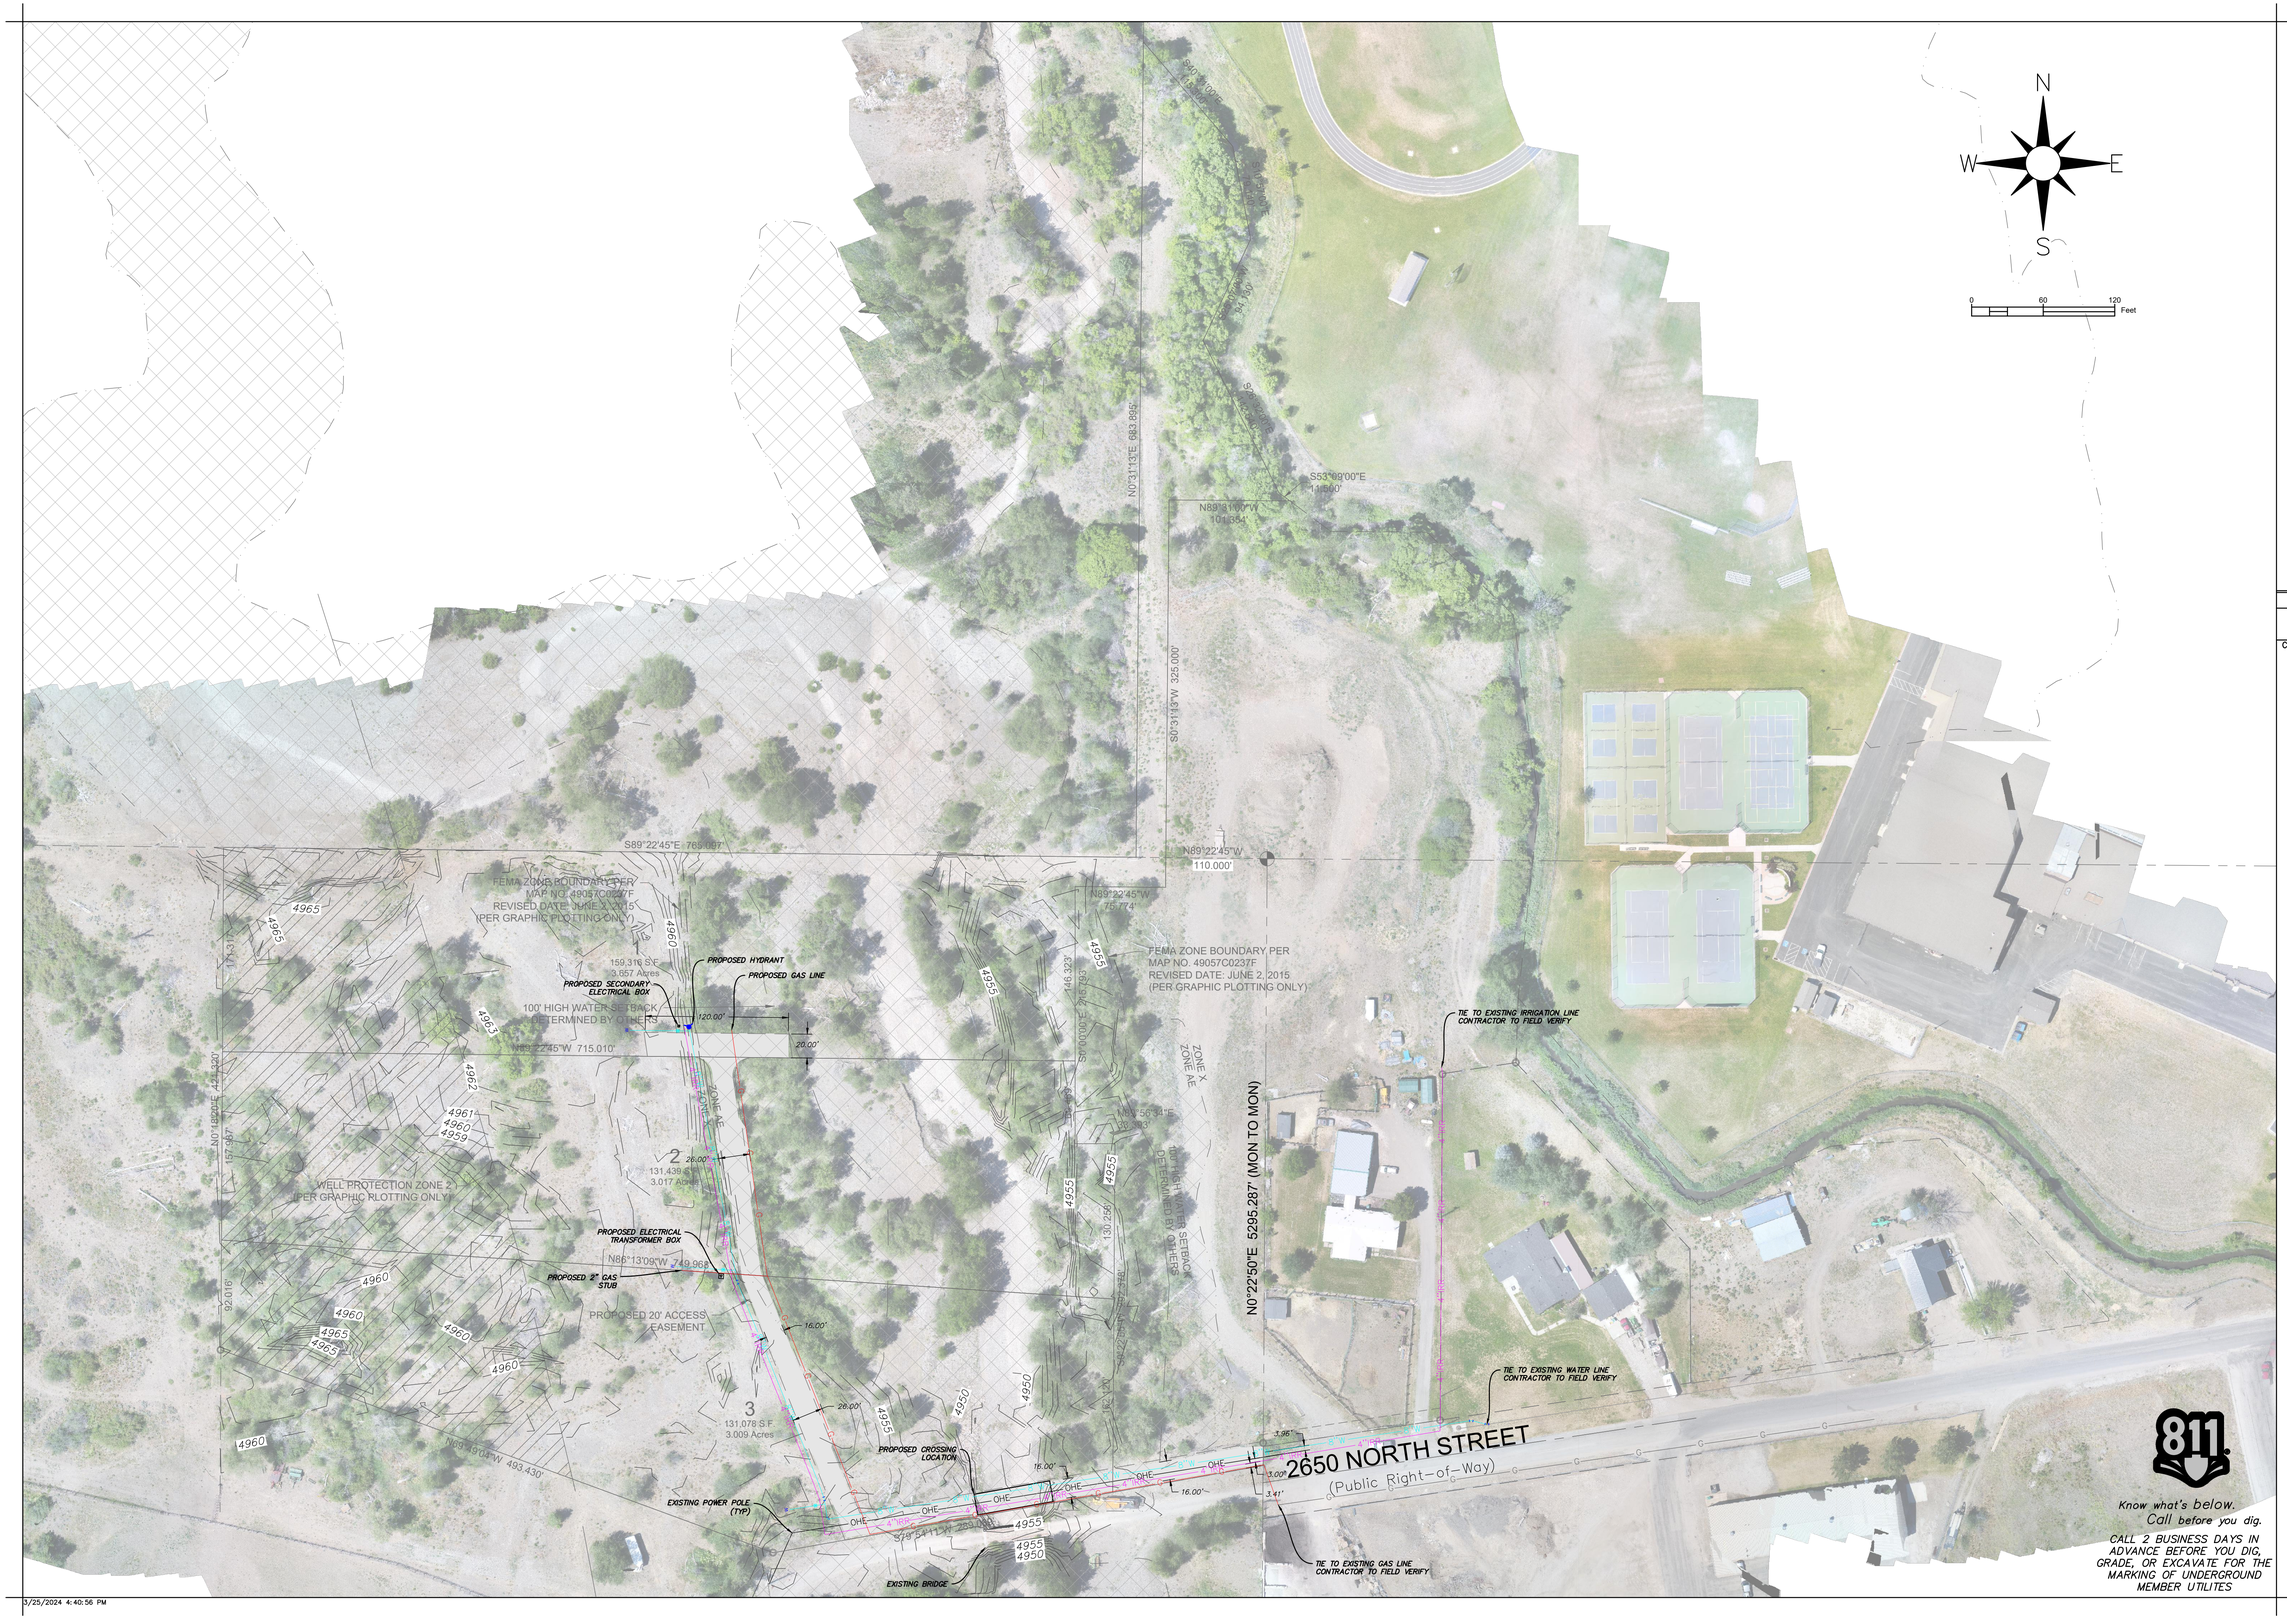

3/25/2024 4:40:56 PM

PERIGEE
CONSULTING
CIVIL • STRUCTURAL • SURVEY
8989 SOUTH 1300 WEST, SUITE 160
801.893.2245 TEL 801.590.0611 FAX
WEST JORDAN, UT 84088
WWW.PERIGEECIVIL.COM

WEBER COUNTY

CITY ENGINEER DATE

MARK	DESCRIPTION	DATE	APPR.

DESIGNED BY: TVW	DATE: MAR 2024	REV:	
DWN BY: SKS	CKD BY: TVW	SOLICITATION NO:	
SUBMITTED BY:		CONTRACT NO: 01045	
FILE NAME: N:\01045 Holker Eden Parcel\Cad\Exhibit\site-plan			
SIZE: ANSI D	PLOTTED BY:	PLOT DATE: 3/25/2024 4:40:56 PM	

KODY HOLKER
EDEN SUBDIVISION

SITE PLAN

SHEET NUMBER
1
OF 1 SHEETS

DRAWING NAME
EXHIBIT