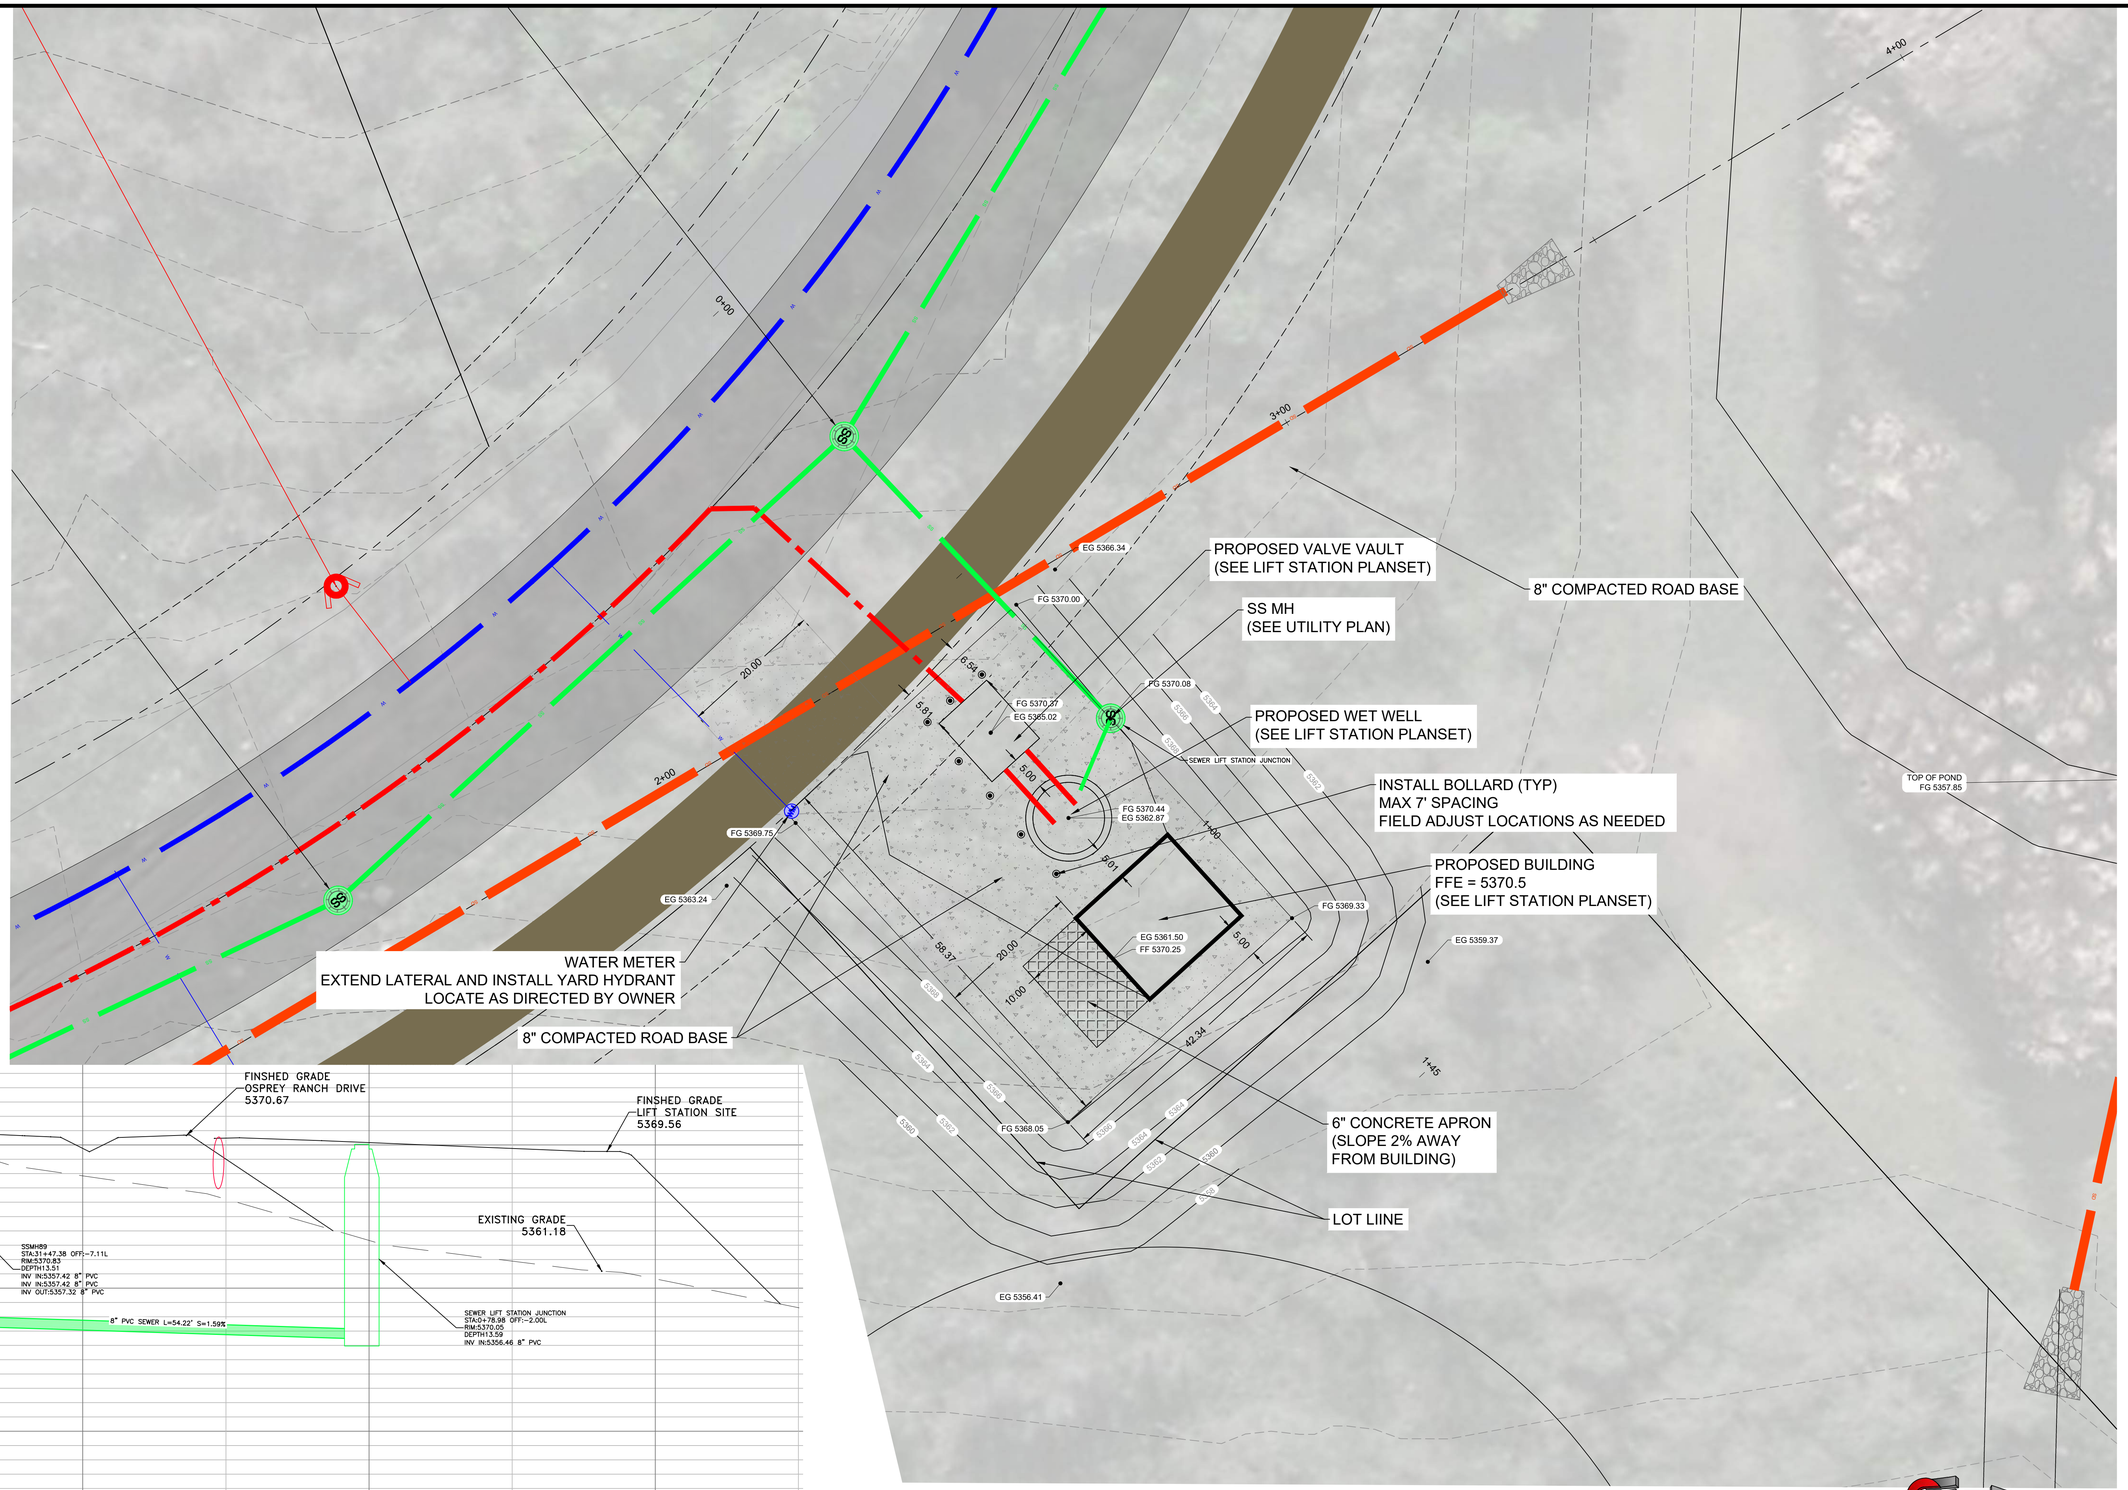

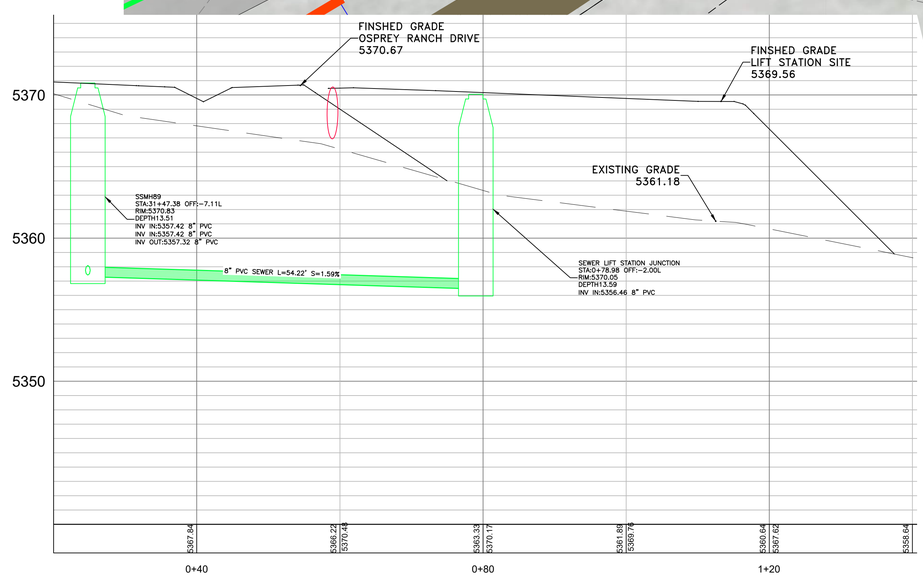

SCALE: 1" = 10'
DATE: DATE
DESIGN: DESIGN
DRAWN: DRAWN
CHECKED: CHECKED

REVISIONS

DATE	DESCRIPTION

DWG:

LIFT STATION SITE PLAN
PHASE 2 - COMMON AREA
OSPREY RANCH SUBD
WEBER COUNTY, UTAH

GARDNER ENGINEERING
CIVIL ▪ LAND PLANNING
MUNICIPAL ▪ LAND SURVEYING
1580 W 2100S., WEST HAVEN, UT 84401
P 801.476.0202 F 801.476.0066

SS1

\\GE-SERVER2\LAND DESKTOP\1201 - LEWIS HOMES\2105 - OSPREY RANCH\DESIGN\DWG\PHASE 2\OSPREY RANCH BASE PHASE 2 2-24-25SC.DWG