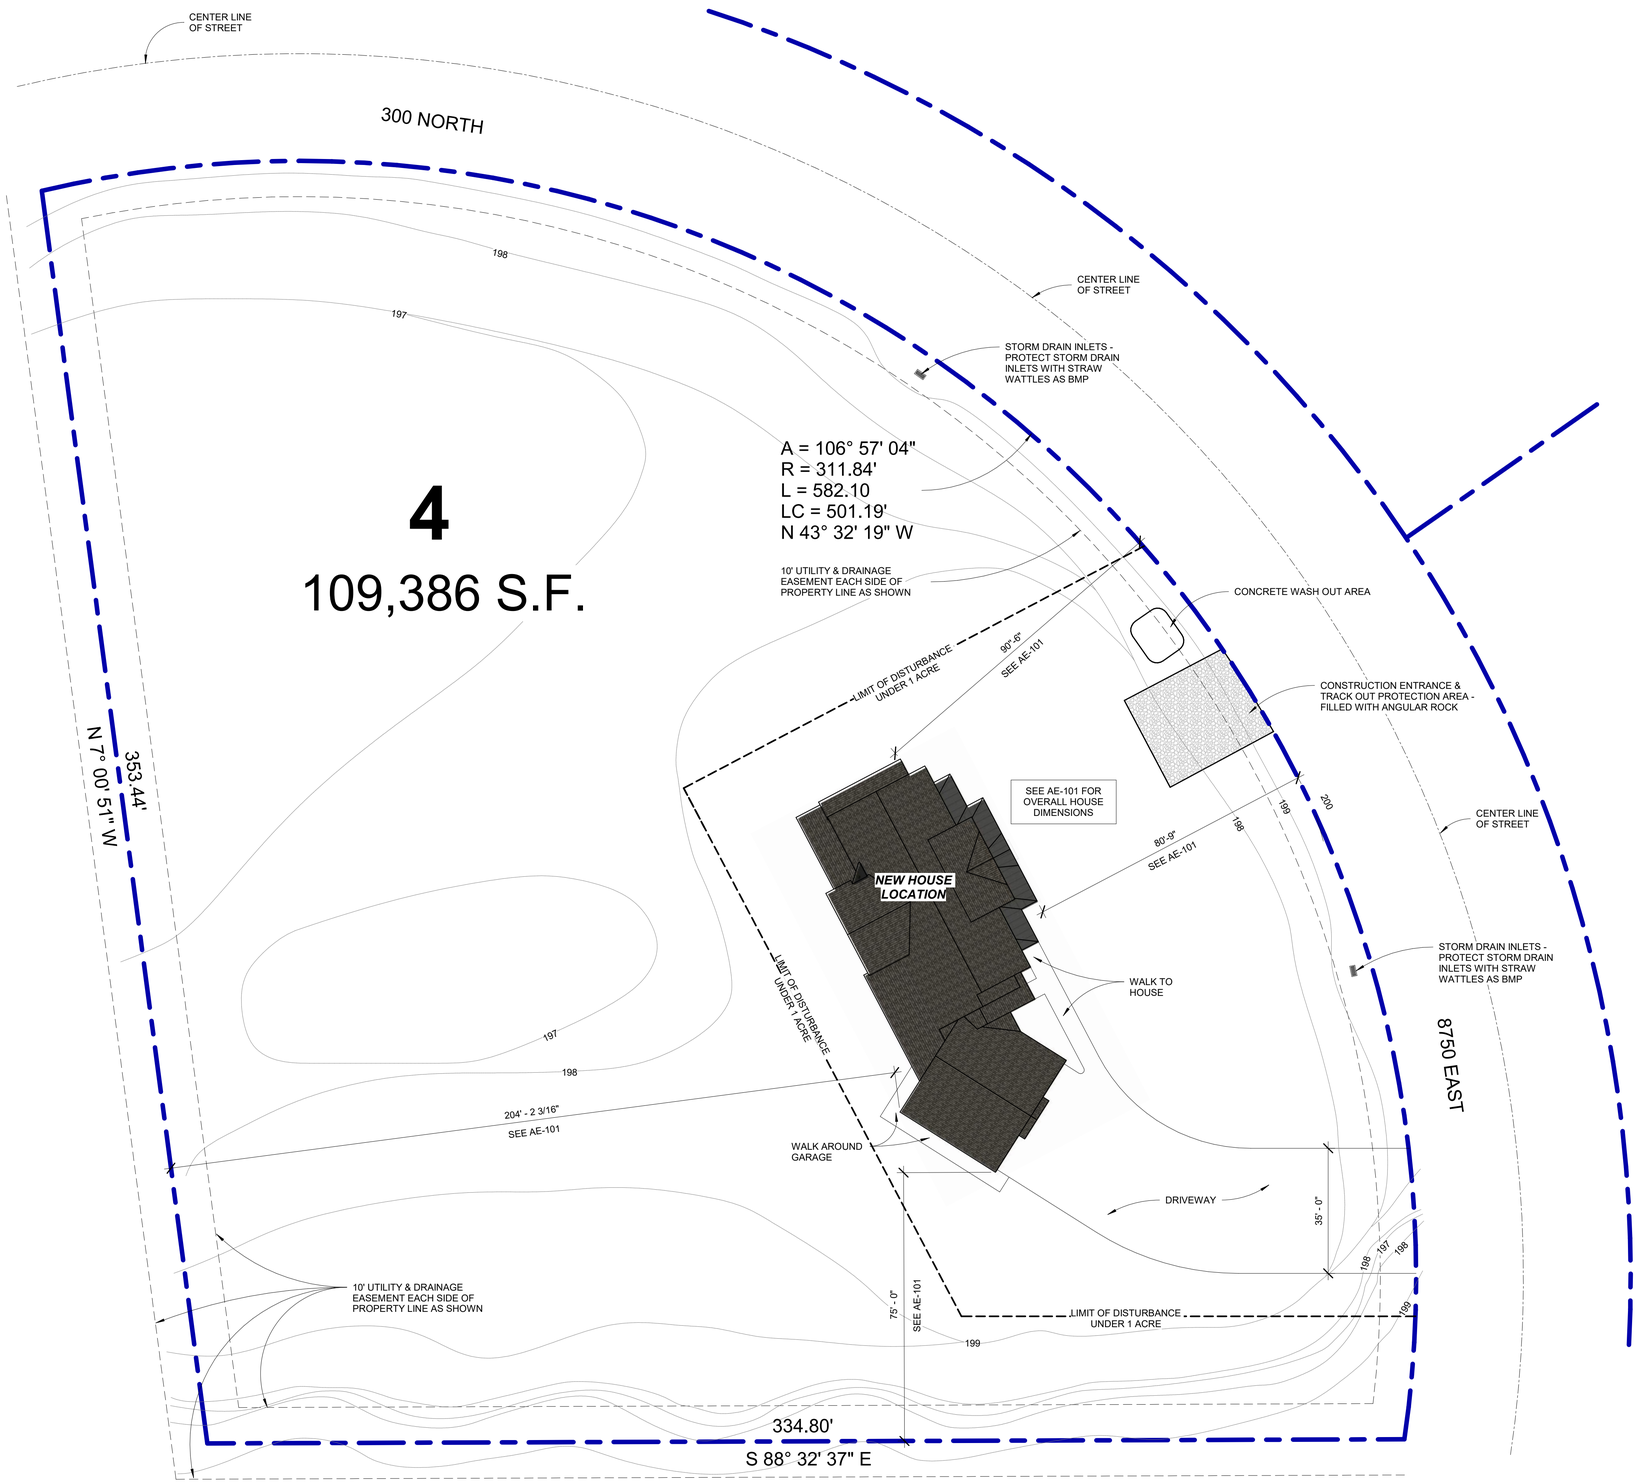

A1 SWPPP SITE PLAN
1" = 20'-0"

NORTH

0' 20' 50' 100'

Last Plotted: 9/29/2016 10:59:24 AM

ARCHITECT'S INFORMATION:

SCOTT P. EVANS ARCHITECT & ASSOCIATES P.C.

108 West Center Street
Bountiful, Utah 84010
t.801.298.1368 - f.801.298.2192
info@spe-architect.com
www.spe-architect.com

GENERAL CONTRACTOR'S INFORMATION:

ASCENT CONSTRUCTION

25 S. Main Street #200
Centerville, Utah 84014
t.801.299.1711 - f.801.299.0663
www.ascentconstruction.com

PROFESSIONAL STAMP:

STATE OF UTAH
SCOTT P. EVANS
NO. 118114
9/29/16
LICENSED PROFESSIONAL ARCHITECT

PROJECT NAME:

NEW SQUIRES HOME

251 NORTH 8750 EAST
HUNTSVILLE, UTAH 84317

REVISIONS:

NO.	DATE	DESCRIPTION

ISSUED:

NO.	DATE	DESCRIPTION
01	09/29/16	BUILDING PERMIT SUBMITTAL

OWNER PROJECT #:	7-2016
SPE PROJECT #:	16-22
DRAWN BY:	RS, TS
CHECKED BY:	SPE
DESIGNED BY:	RS, TS

SHEET TITLE:

SWPPP SITE PLAN

SHEET NUMBER:

AS-102