NOTE:

1. EXISTING PUBLIC SIDEWALK SLOPES UP TO 6% AS IT FOLLOWS EXISTING ROAD SLOPE

2. REFER TO A01.03 FOR FIRE SEPARATION DISTANCES

ACCESSIBLE PATH OF TRAVEL

BLDG PROJECTS BEYOND PUBLIC RIGHT OF WAY

BLDG PROJECTS BEYOND PROPERTY LINE

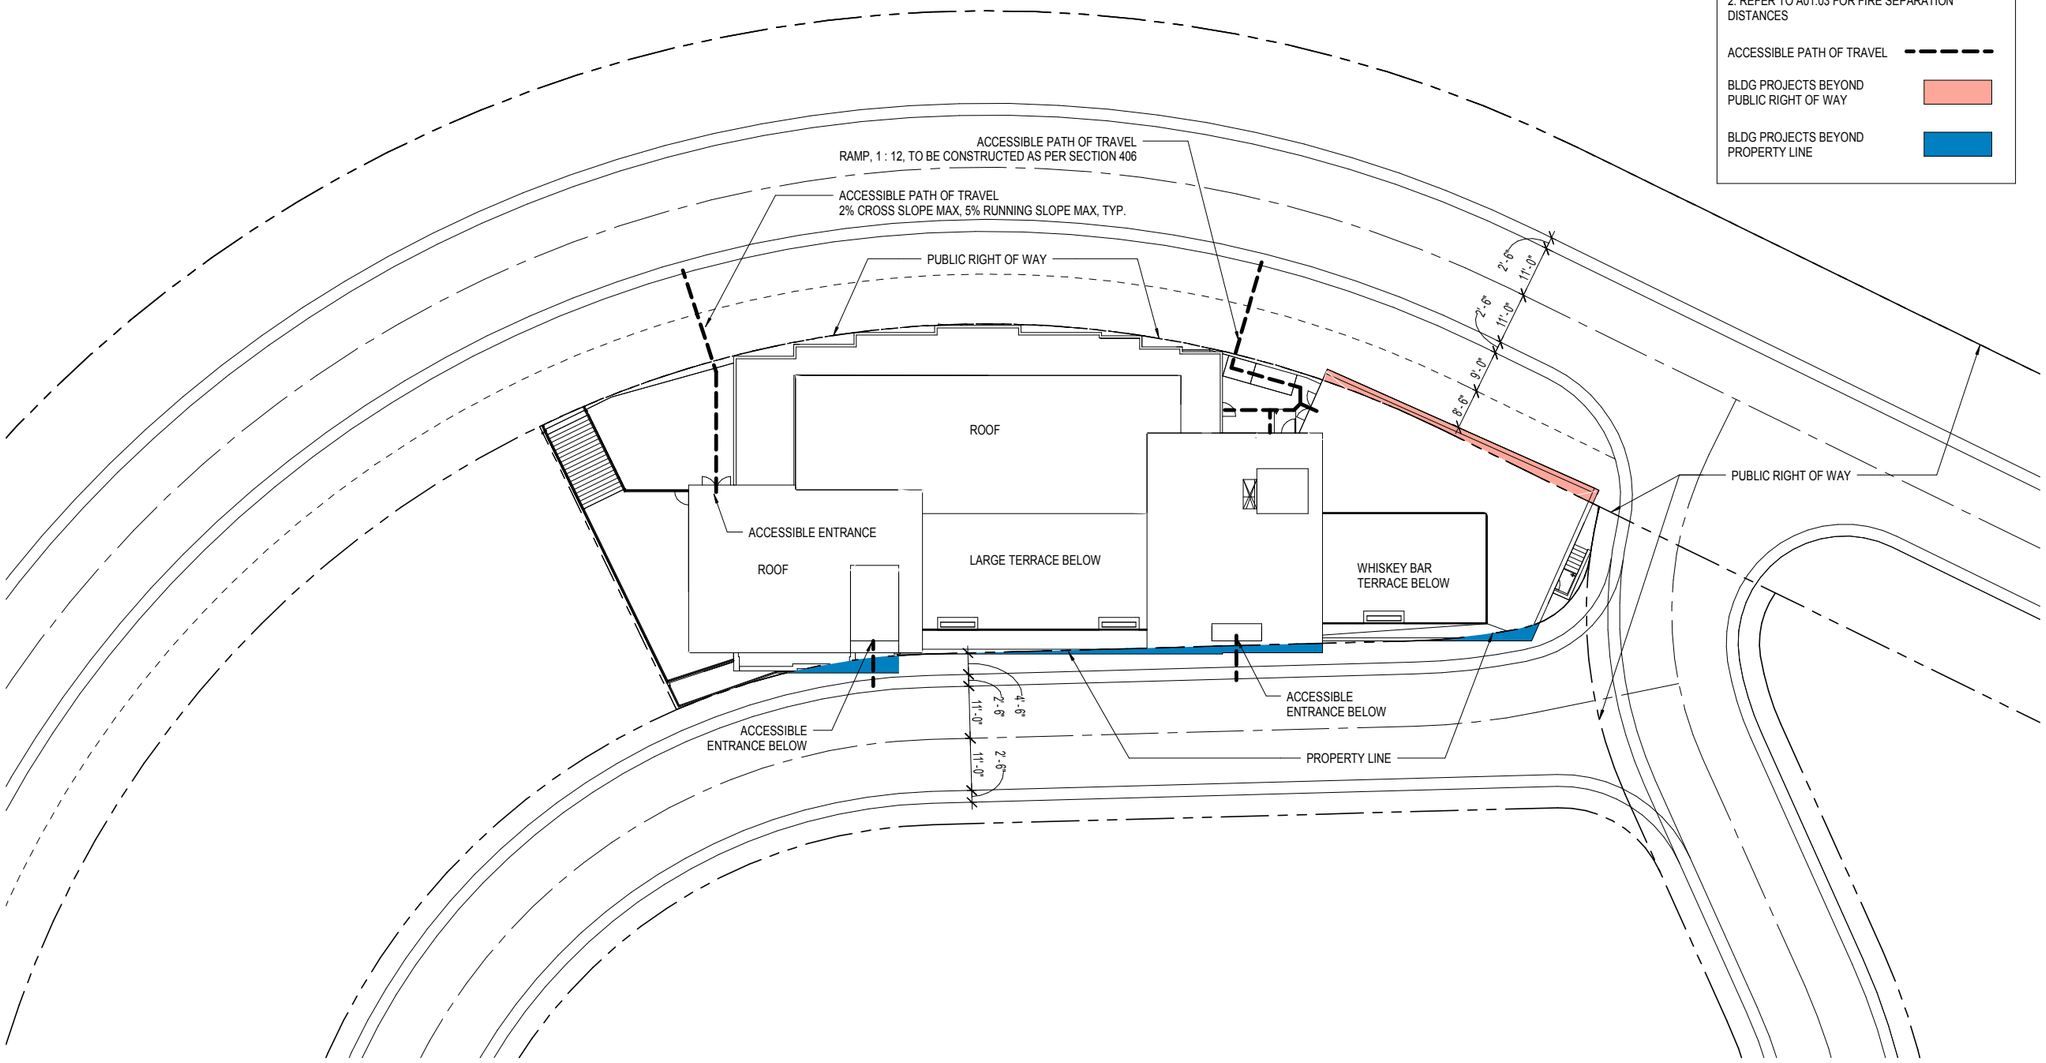

SITE PLAN - RIGHT OF WAY AND PROPERTY LINE

POWDER MOUNTAIN - PARCEL 2C

08.10.2017