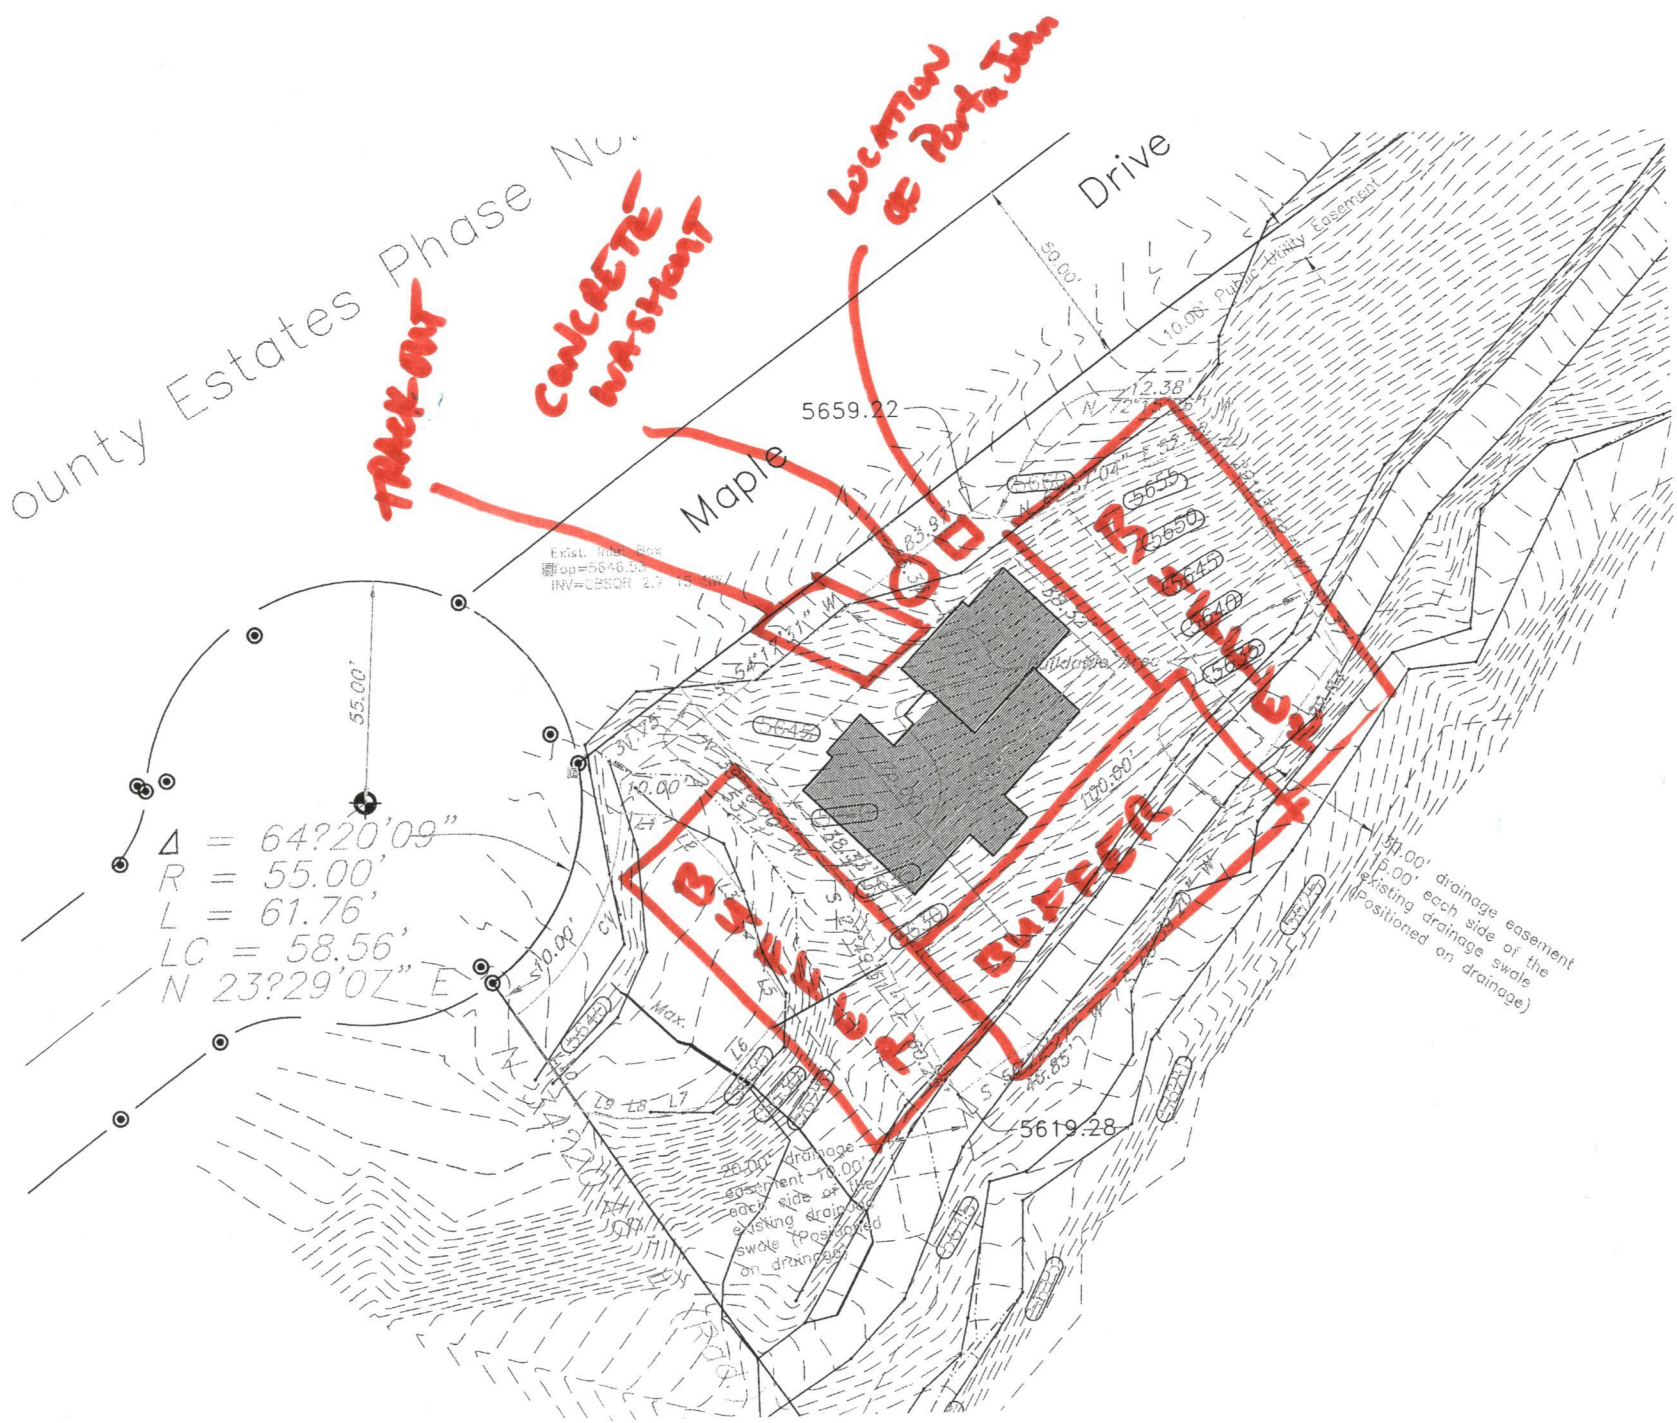
ounty Estates Phase No.
Drive
Maple
5659.22
5619.28
Δ = 64?20'09"
R = 55.00'
L = 61.76'
LC = 58.56'
N 23?29'07" E
55.00'
50.00'
10.00' Public Utility Easement
12.38'
100.60'
46.85'
Max.
50.00' drainage easement
(5.00' each side of the
existing drainage swale
(Positioned on drainage)
TRUCK ART
CONCRETE WASHOUT
LOCATION OF PORTA JOHN
BUFFER
BUFFER
BUFFER