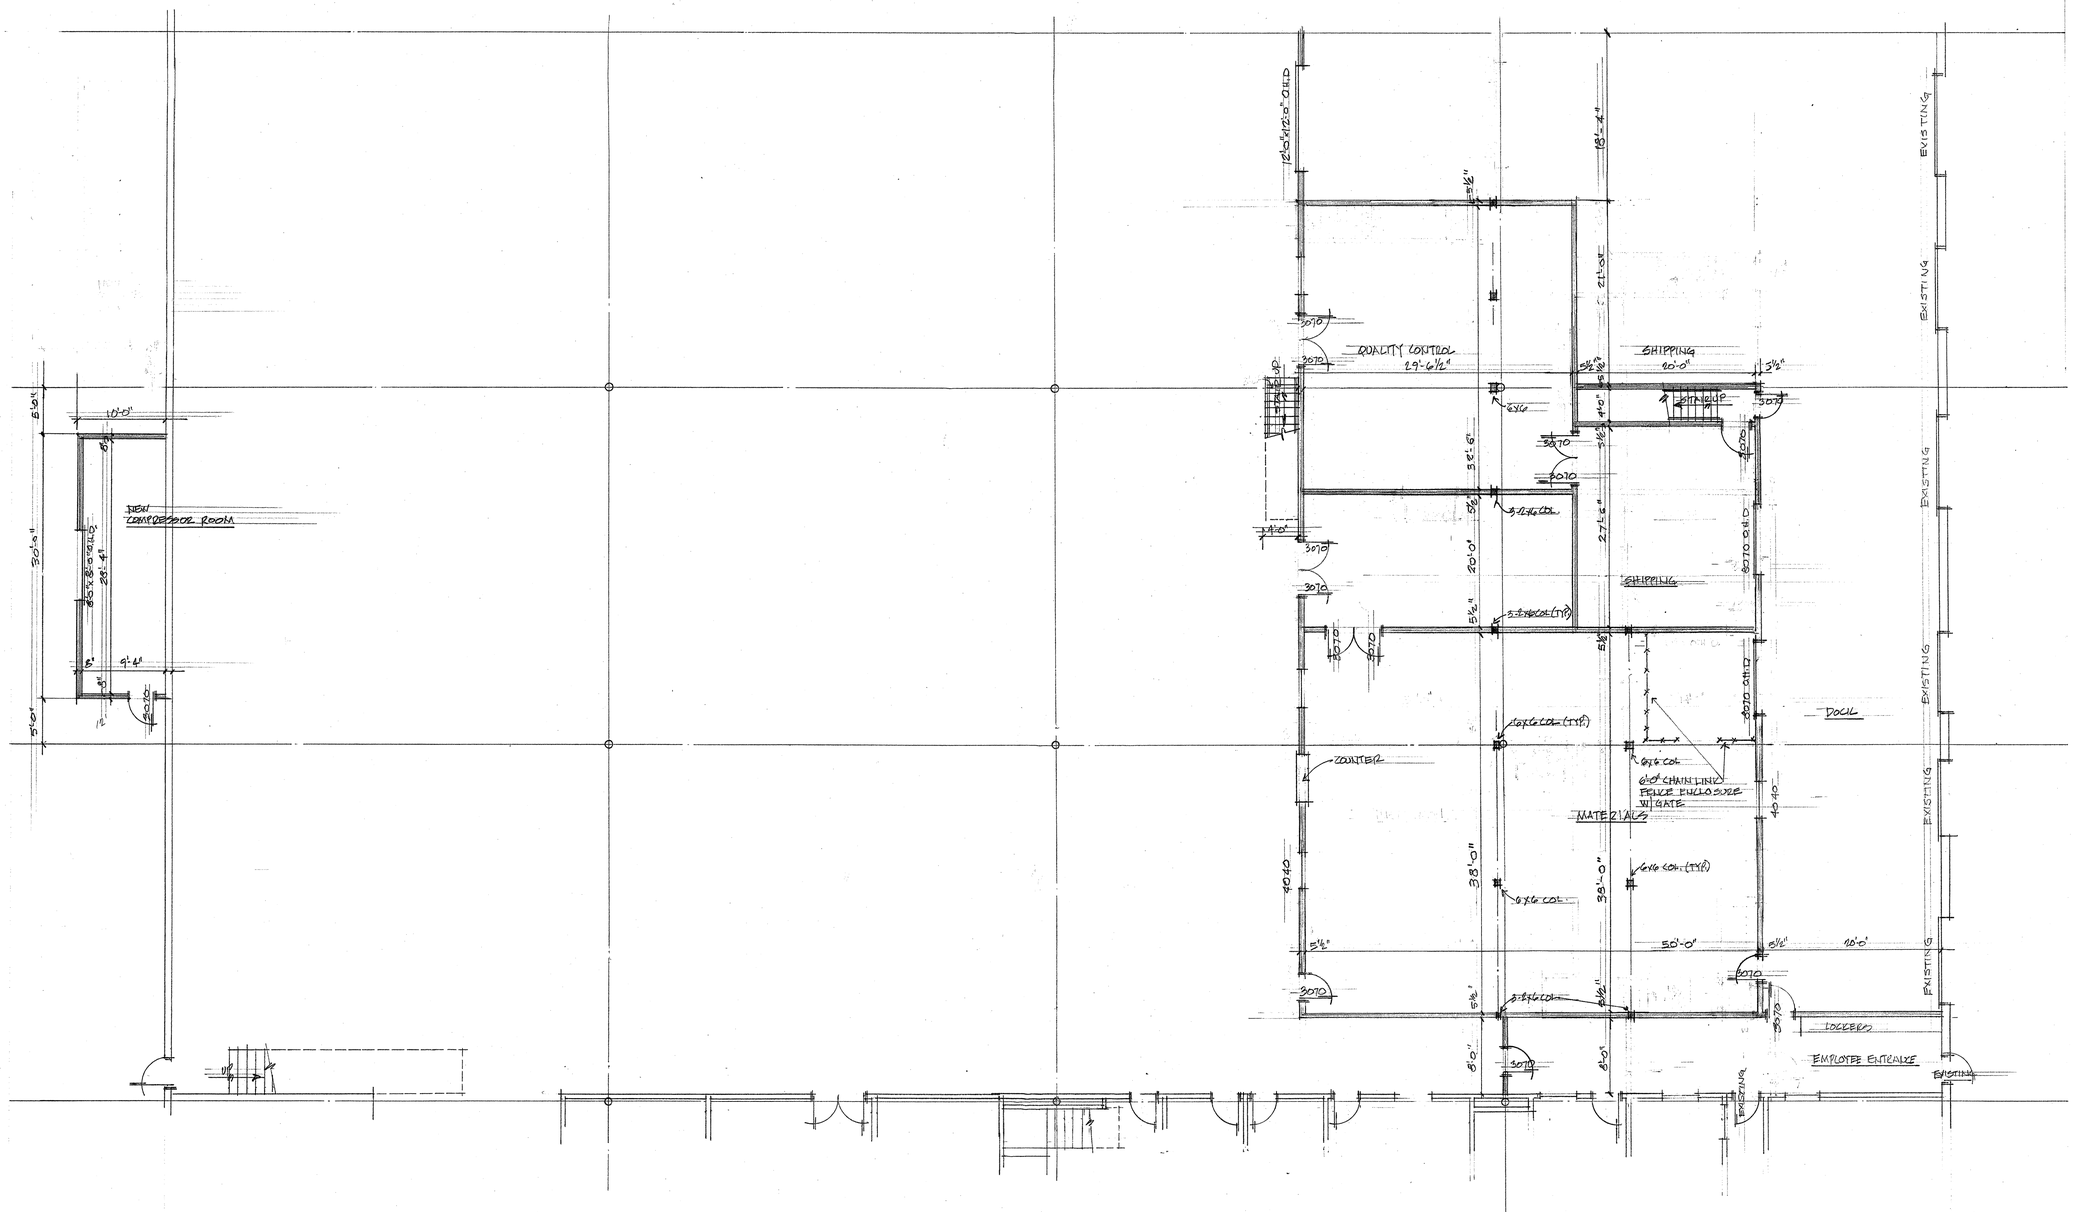

PARTIAL MAIN FLOOR PLAN

SCALE: 1/8"=1'-0"

PROFESSIONAL STRUCTURAL ENGINEER
No. 150643
LOUIS RICHARD STUART
STATE OF UTAH

2

PARTIAL MAIN FLOOR PLAN

P.E.D. SOLUTIONS

CONTRACTOR
LEON ROBINSON CONSTRUCTION
PH. NO. 801-430-4044

DATE: 9-28-12 REV. 10-3-12, 10-25-12