1 Ground Floor
1/4" = 1'-0"

PO Box 716
Eden, Utah 84310
(801) 391-2973

Latitude North Engineering
ENGINEERING

LUNDIN HOMES, LLC
2499 GRANT AVENUE, SUITE #212 - OGDEN, UT 84401
P: 1 (801) 345 - 1560 F: 1 (801) 345 - 1561
GENERAL CONTRACTOR

LUNDIN DESIGN GROUP
2499 GRANT AVENUE, SUITE #212 - OGDEN, UT 84401
P: 1 (801) 345 - 1560 F: 1 (801) 345 - 1561
DESIGN

No.	Description	Date

LOT 23 Panorama

2292 Panorama Circle
Liberty, UT 84310

Ground Level Plan

Project number	Project Number
Date	07/02/2015
Drawn by	Author
Checked by	Checker

A0

Scale 1/4" = 1'-0"

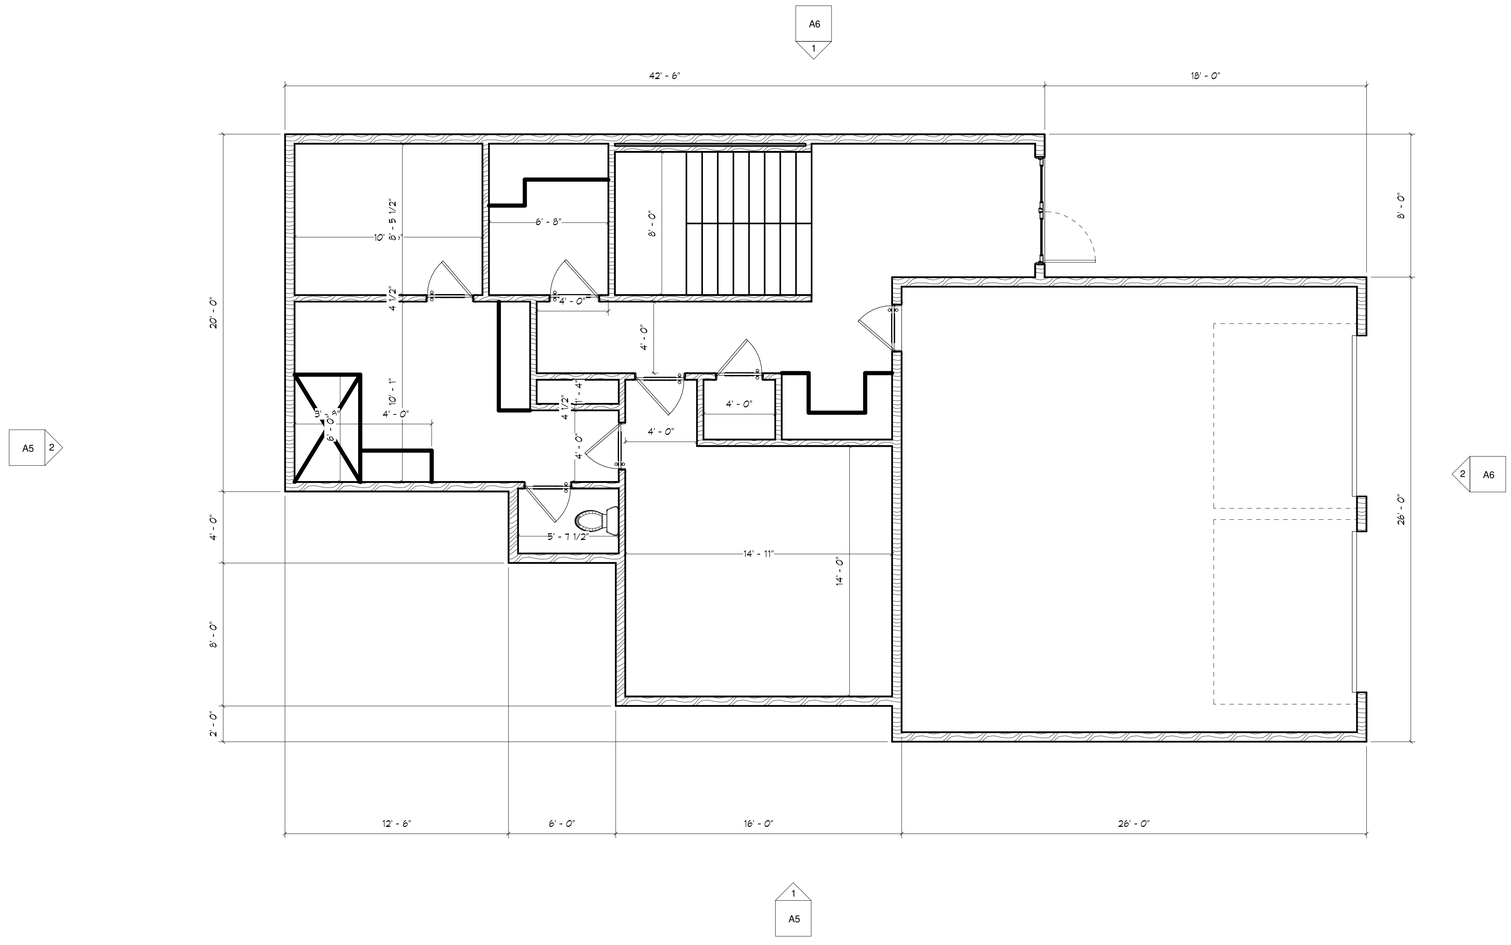

1 Bedroom Level
1/4" = 1'-0"

PO Box 716
Eden, Utah 84310
(801) 391-2973

Latitude North Engineering
ENGINEERING

LUNDIN HOMES, LLC
2455 GRANT AVENUE, SUITE #212 - OGDEN, UT 84401
P: 1 (801) 345 - 1560 F: 1 (801) 345 - 1561
GENERAL CONTRACTOR

LUNDIN DESIGN GROUP
2455 GRANT AVENUE, SUITE #212 - OGDEN, UT 84401
P: 1 (801) 345 - 1560 F: 1 (801) 345 - 1561
DESIGN

No.	Description	Date

LOT 23 Panorama

2292 Panorama Circle
Liberty, UT 84310

First Floor Plan

Project number	Project Number
Date	07/02/2015
Drawn by	Author
Checked by	Checker

A1

Scale 1/4" = 1'-0"

1 100 - Main Floor
1/4" = 1'-0"

PO Box 716
Eden, Utah 84310
(801) 391-2973

Latitude North Engineering
ENGINEERING

LUNDIN HOMES, LLC
2455 GRANT AVENUE, SUITE #212 - OGDEN, UT 84401
P: 1 (801) 345 - 1560 F: 1 (801) 345 - 1561
GENERAL CONTRACTOR

LUNDIN DESIGN GROUP
2455 GRANT AVENUE, SUITE #212 - OGDEN, UT 84401
P: 1 (801) 345 - 1560 F: 1 (801) 345 - 1561
DESIGN

No.	Description	Date

LOT 23 Panorama

2292 Panorama Circle
Liberty, UT 84310

Second Floor Plan

Project number	Project Number
Date	07/02/2015
Drawn by	Author
Checked by	Checker

A2

Scale 1/4" = 1'-0"

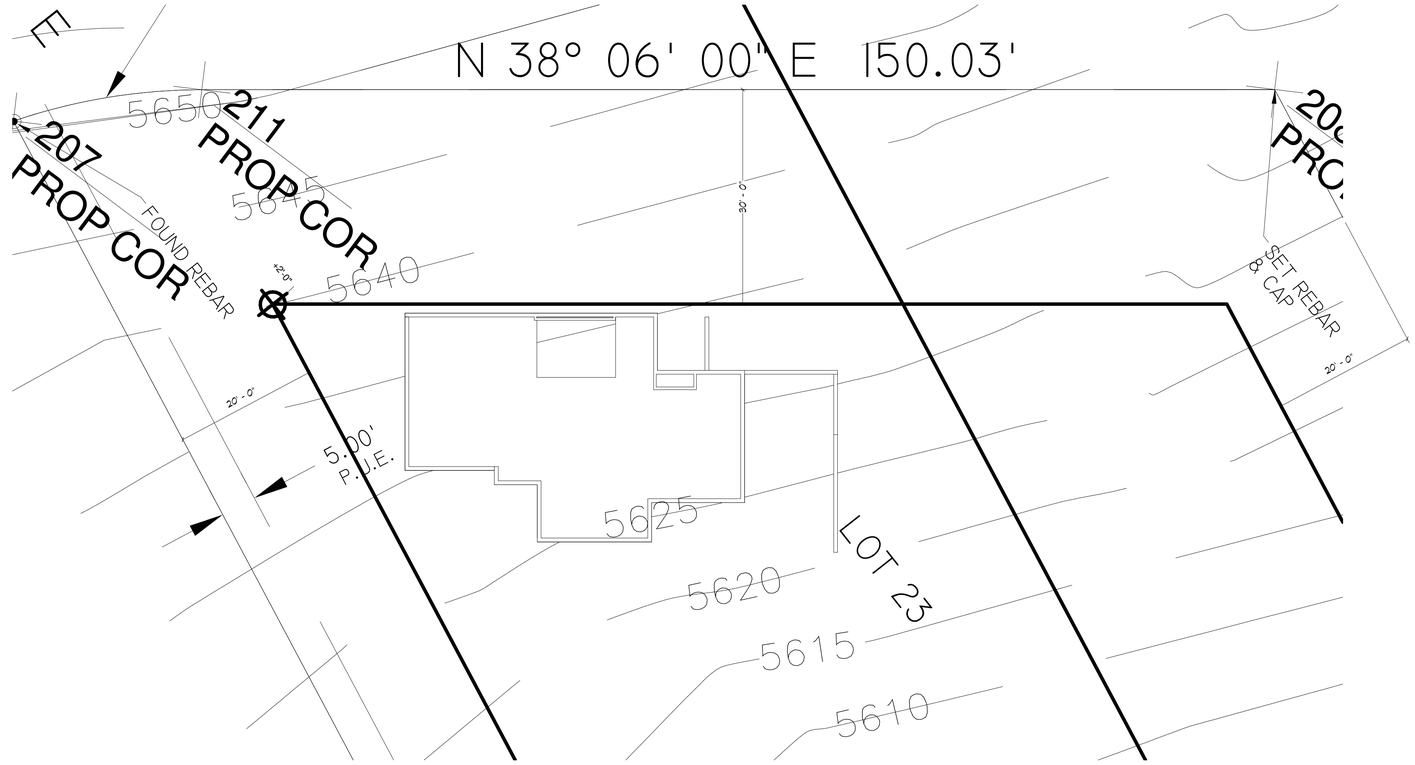

1 Site Plan Marks
1" = 10'-0"

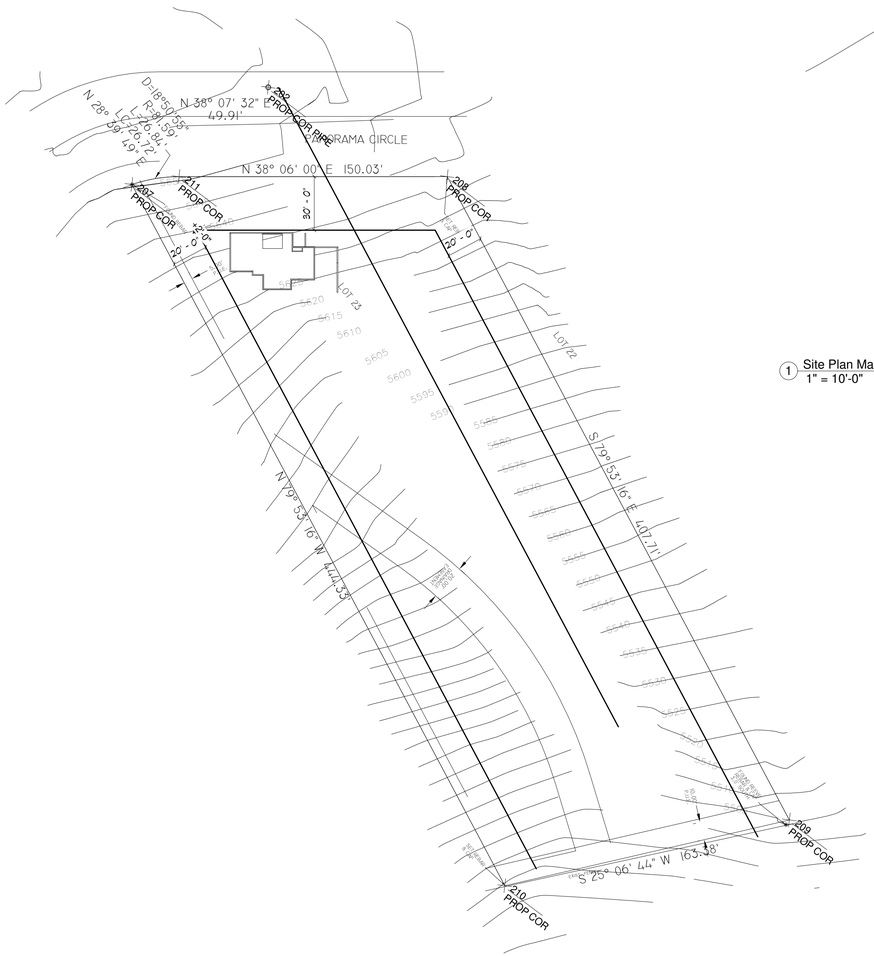

2 Site Plan OverView
1" = 40'-0"

PO Box 716
Eden, Utah 84310
(801) 391-2973

Latitude North Engineering
ENGINEERING

LUNDIN HOMES, LLC
2489 GRANT AVENUE, SUITE #212 - OGDEN, UT 84401
P: 1 (801) 345 - 1560 F: 1 (801) 345 - 1561
GENERAL CONTRACTOR

LUNDIN DESIGN GROUP
2489 GRANT AVENUE, SUITE #212 - OGDEN, UT 84401
P: 1 (801) 345 - 1560 F: 1 (801) 345 - 1561
DESIGN

No.	Description	Date

LOT 23 Panorama

2292 Panorama Circle
Liberty, UT 84310

Site Plan

Project number	Project Number
Date	07/02/2015
Drawn by	Author
Checked by	Checker

C1

Scale: As indicated