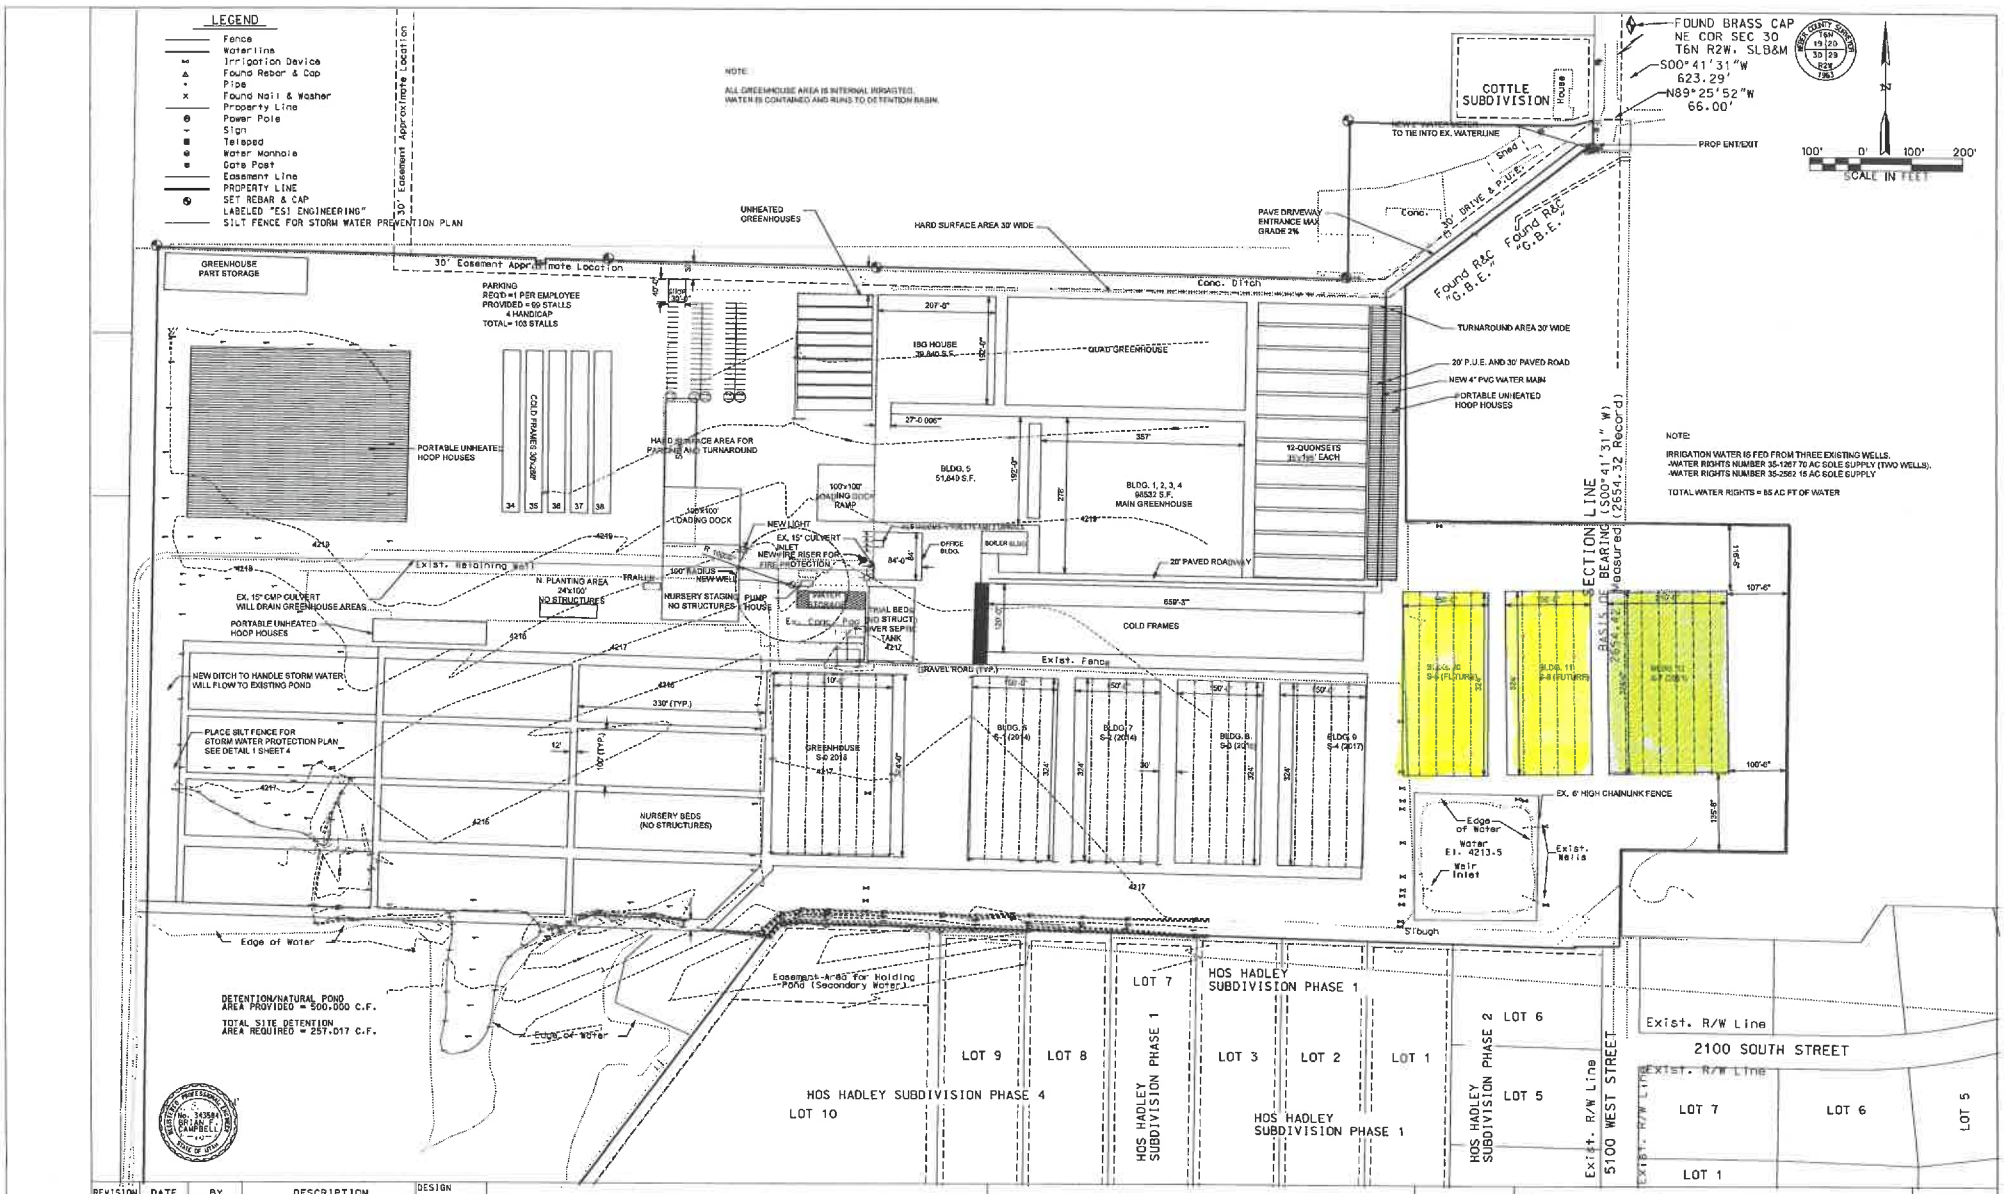

REVISION	DATE	BY	DESCRIPTION
1	09/18	BFC	ADDED GREENHOUSE 5-D
2	01/19	BFC	UPDATED STORM DRAIN CALCS. & DET. VOL
3	01/21	BFC	ADDED FURTURE GREENHOUSES TO THE EAST

DESIGN BFC
DRAWN BFC
CHECKED FTC
DATE JAN. 2021

SITE GRADING AND DRAINAGE PLAN

PINEAE GREENHOUSES
NEW SITE IN OGDEN, UTAH

ESI ENGINEERING
CONSULTING ENGINEERS AND LAND SURVEYORS
3500 SOUTH MAIN STREET SUITE 206
SALT LAKE CITY, UTAH 84115
TEL: (801)263-1752

SHEET 2 OF 5

PROJECT NO. 05-008