WATER TANK PLAN AND PROFILE
OSPREY RANCH

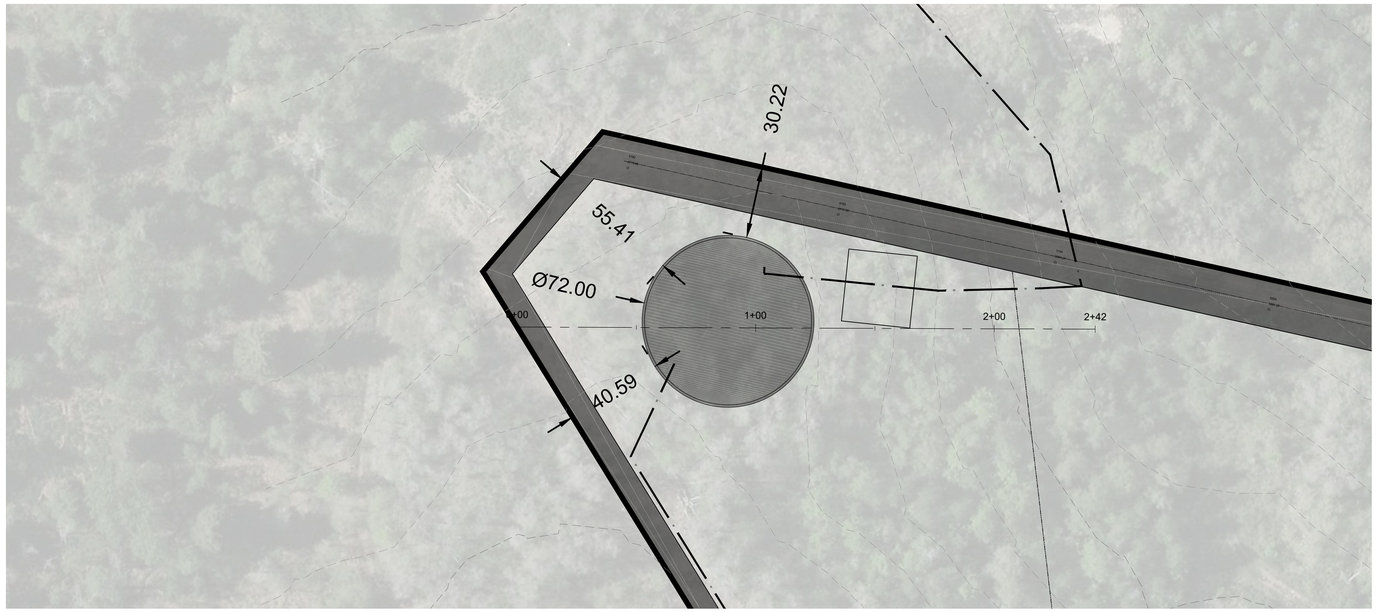

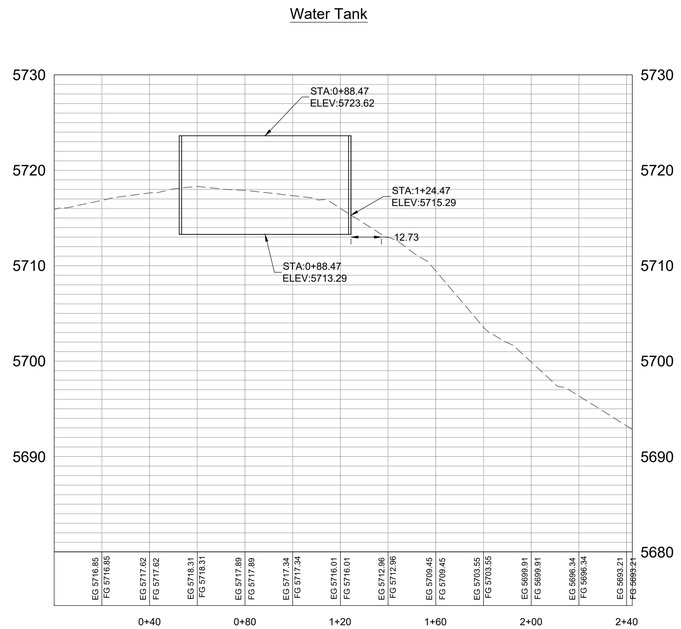

0' 15' 30' 60' 90'

Scale In Feet
1:30_XREF

REVISIONS

DATE	DESCRIPTION

SCALE: 1:30_XREF
DATE: 6-22-21
DESIGN: KAN
DRAWN: KAN
CHECKED: RC
DWG:

WATER TANK PLAN AND PROFILE
OSPREY RANCH
UT-158
EDEN, WEBER, UTAH

GARDNER ENGINEERING
CIVIL - LAND PLANNING
MUNICIPAL - LAND SURVEYING
5150 SOUTH 375 EAST OGDEN, UT
OFFICE: 801.476.0202 FAX: 801.476.0066

C1

17

R:\1201 - LEWIS HOMES\2105 - OSPREY RANCH\DESIGN\DWG\Osprey Ranch Base.dwg, C1 - WATER TANK PLAN AND PROFILE, 2/4/2022 3:53:18 PM, ARCH full bleed D (24.00 x 36.00 Inches), 1:1