Reeve & Associates, Inc. - Solutions You Can Build On

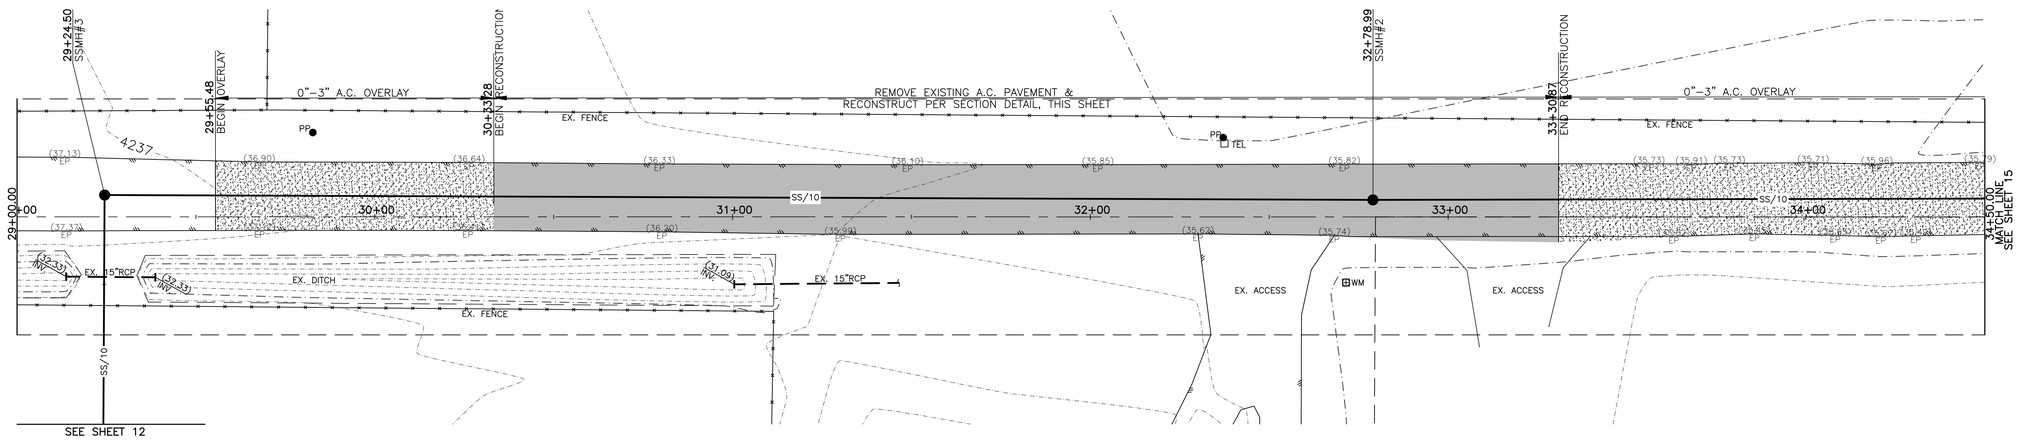

Sanitary Sewer Outfall
4300 West Street

20 0 20 40 60

Horizontal Scale: 1" = 20'
Vertical Scale: 1" = 2'

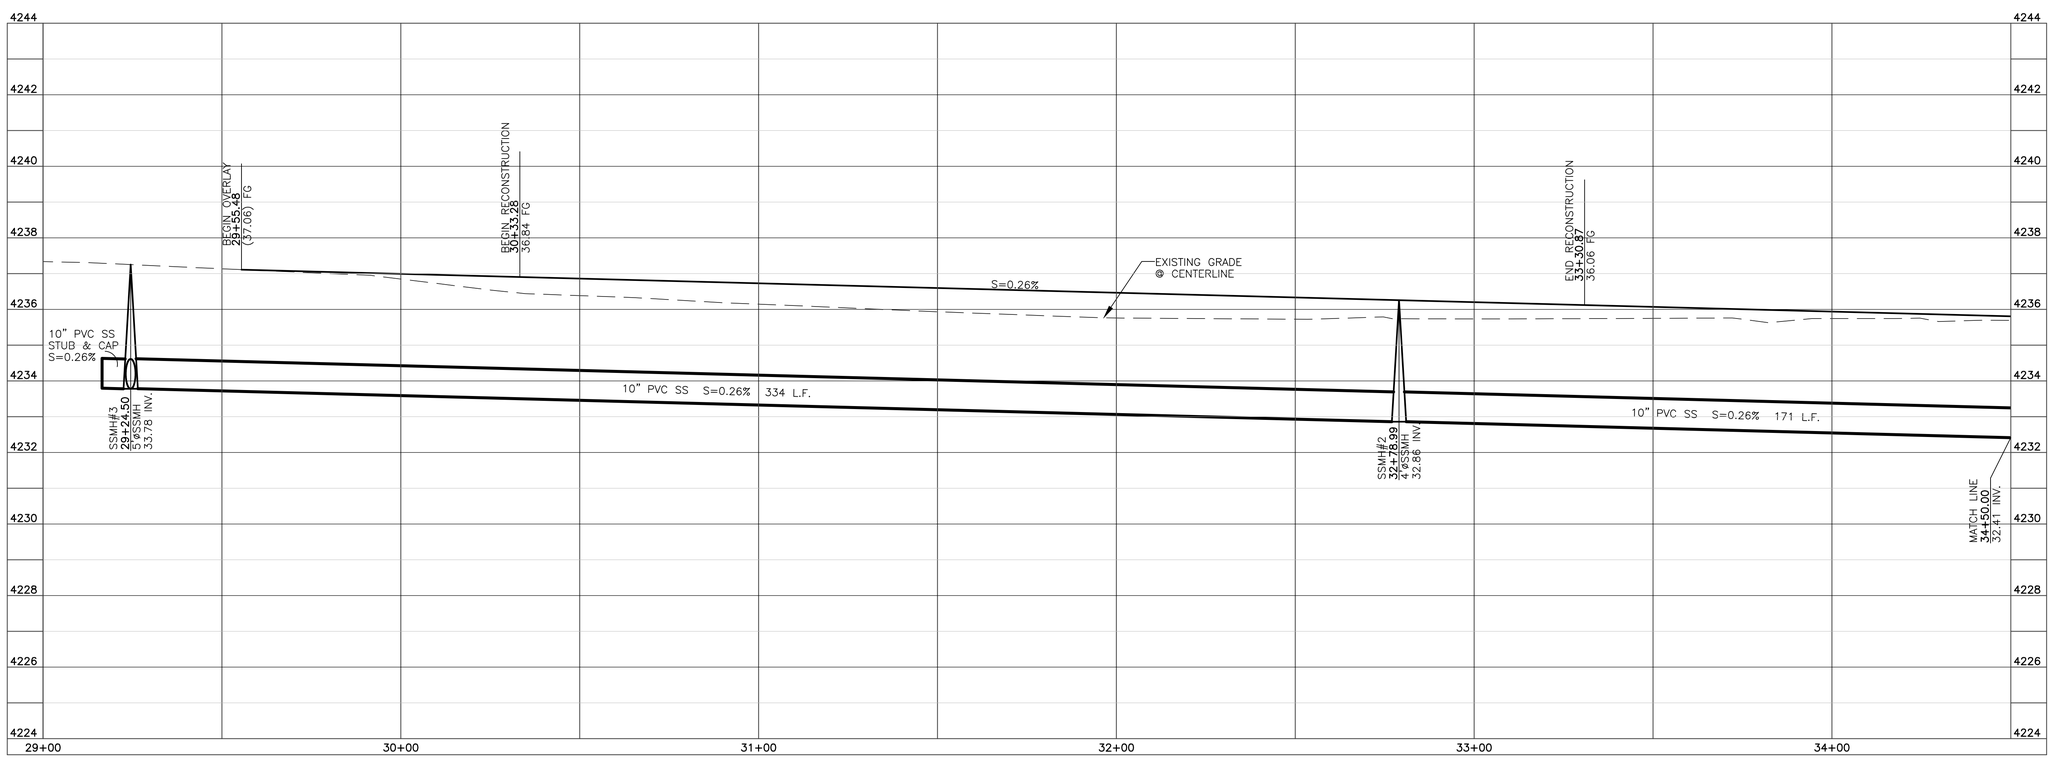

Key Map

NOT TO SCALE

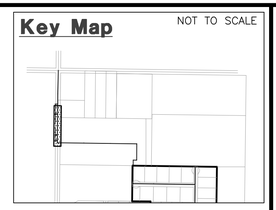

Construction Notes:

1) ALL CONSTRUCTION IS TO CONFORM TO THE STANDARD DRAWINGS AND SPECIFICATIONS OF WEBER COUNTY.

CULINARY WATER

W/8 – 8" PVC C-900 CLASS 200 WATER

SANITARY SEWER

SS/8 – 8" PVC C-900 SEWER LINE
SS/10 – 10" PVC C-900 SEWER LINE

STORM DRAIN

SD/15 – 15" RCP STORM DRAIN

SECONDARY WATER

SW/8 – 8" PVC C-900 SECONDARY WATER LINE

Blue Stakes Location Center
Call: Toll Free
1-800-662-4111
Two Working Days Before You Dig

Reeve & Associates, Inc.
TEL: (801) 621-3100 FAX: (801) 621-2666
LAND PLANNERS • CIVIL ENGINEERS • LAND SURVEYORS
TRAFFIC ENGINEERS • STRUCTURAL ENGINEERS • LANDSCAPE ARCHITECTS

REVISIONS
DATE | DESCRIPTION

Mallard Springs Subdivision
WEBER COUNTY, UTAH

Sanitary Sewer Outfall - 4300 West St.
29+00.00 - 34+50.00

REGISTERED PROFESSIONAL ENGINEER
375328
J. NATE REEVE
STATE OF UTAH

Project Info.
Engineer: J. NATE REEVE, P.E.
Drafter: R. HANSEN
Begin Date: NOVEMBER 4, 2013
Name: MALLARD SPRINGS SUBDIVISION
Number: 3442-A30

Sheet 14 | 17 Sheets

THESE PLANS AND SPECIFICATIONS ARE THE PROPERTY OF REEVE & ASSOCIATES, INC., 920 CHAMBERS STREET #14, OGDEN, UTAH 84403, AND SHALL NOT BE PHOTOCOPIED, RE-DRAWN, OR USED ON ANY PROJECT OTHER THAN THE PROJECT SPECIFICALLY DESIGNED FOR, WITHOUT THEIR WRITTEN PERMISSION. THE OWNERS AND ENGINEERS OF REEVE & ASSOCIATES, INC. DISCLAIM ANY LIABILITY FOR ANY CHANGES OR MODIFICATIONS MADE TO THESE PLANS OR THE DESIGN THEREON WITHOUT THEIR CONSENT.

Reeve & Associates, Inc. - Solutions You Can Build On