THE WORK ON THESE SHEETS WAS COMPLETED BY KH DESIGN AND IS © COPYRIGHTED BY KH DESIGN. KH DESIGN GRANTS THE RIGHTS OF THIS WORK AND SHEETS TO BE USED BY THE CLIENT FOR WHOM KH DESIGN COMPLETED THIS WORK TO BUILD THEIR ONE HOME. SINCE COPYRIGHTS ARE DIFFICULT TO ENFORCE, COPYRIGHTS ARE IN PLACE FOR MORAL AND ETHICAL ISSUES. YOUR OWN MORALS AND HOW YOU FEEL ABOUT YOUR OWN WORK WILL DETERMINE HOW YOU INTERPRET THE COPYRIGHT---BE IT LEGAL AND ETHICAL OR NOT!

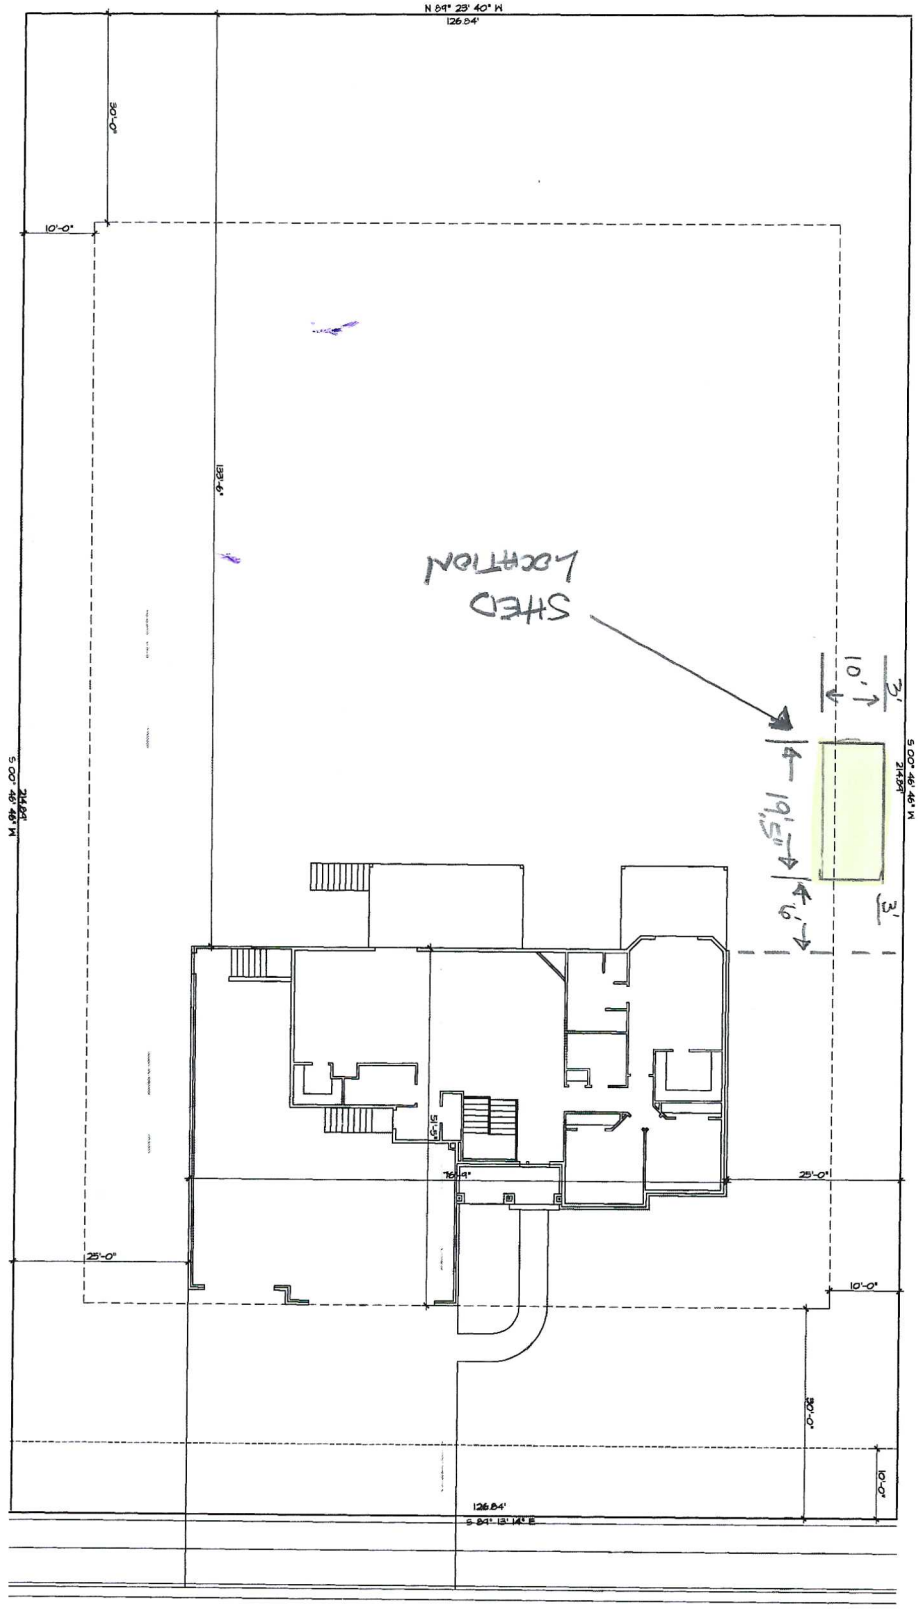

Scott Hull
3791 W. 2275 S
Taylor, UT 84401

N

0 5 10 20 ft.

Lot Plan

Lot 14 Summerset Farms
West Haven, UT
SCALE: 1" = 10'-0"

2300 South Street