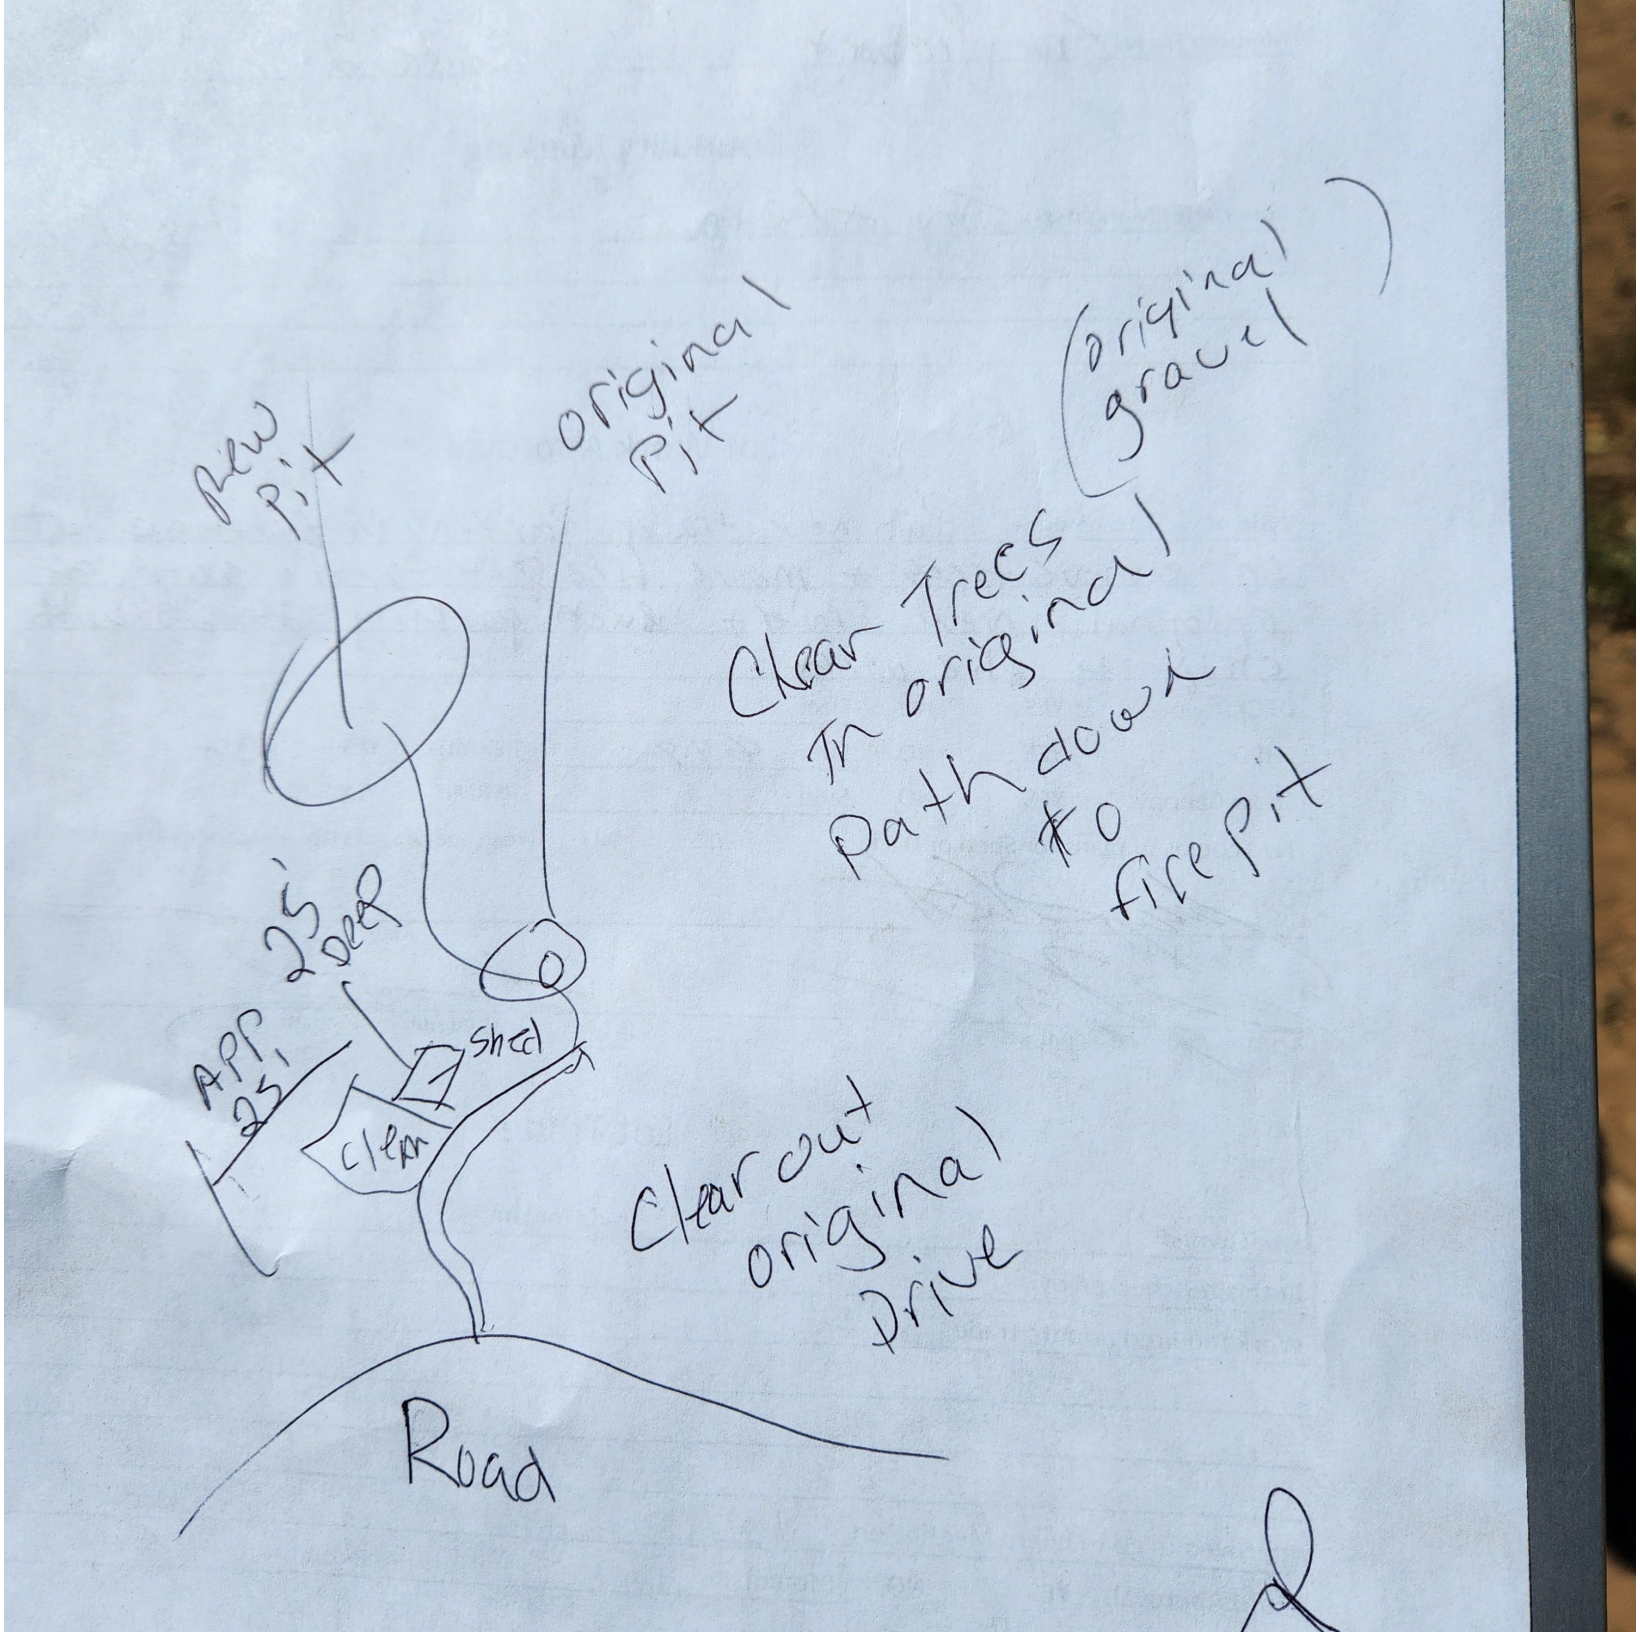
New Pit
original Pit
(original gravel)
Clear Trees In original Path down to fire pit
25' deep
App. 25'
shed
clean
Clear out original Drive
Road