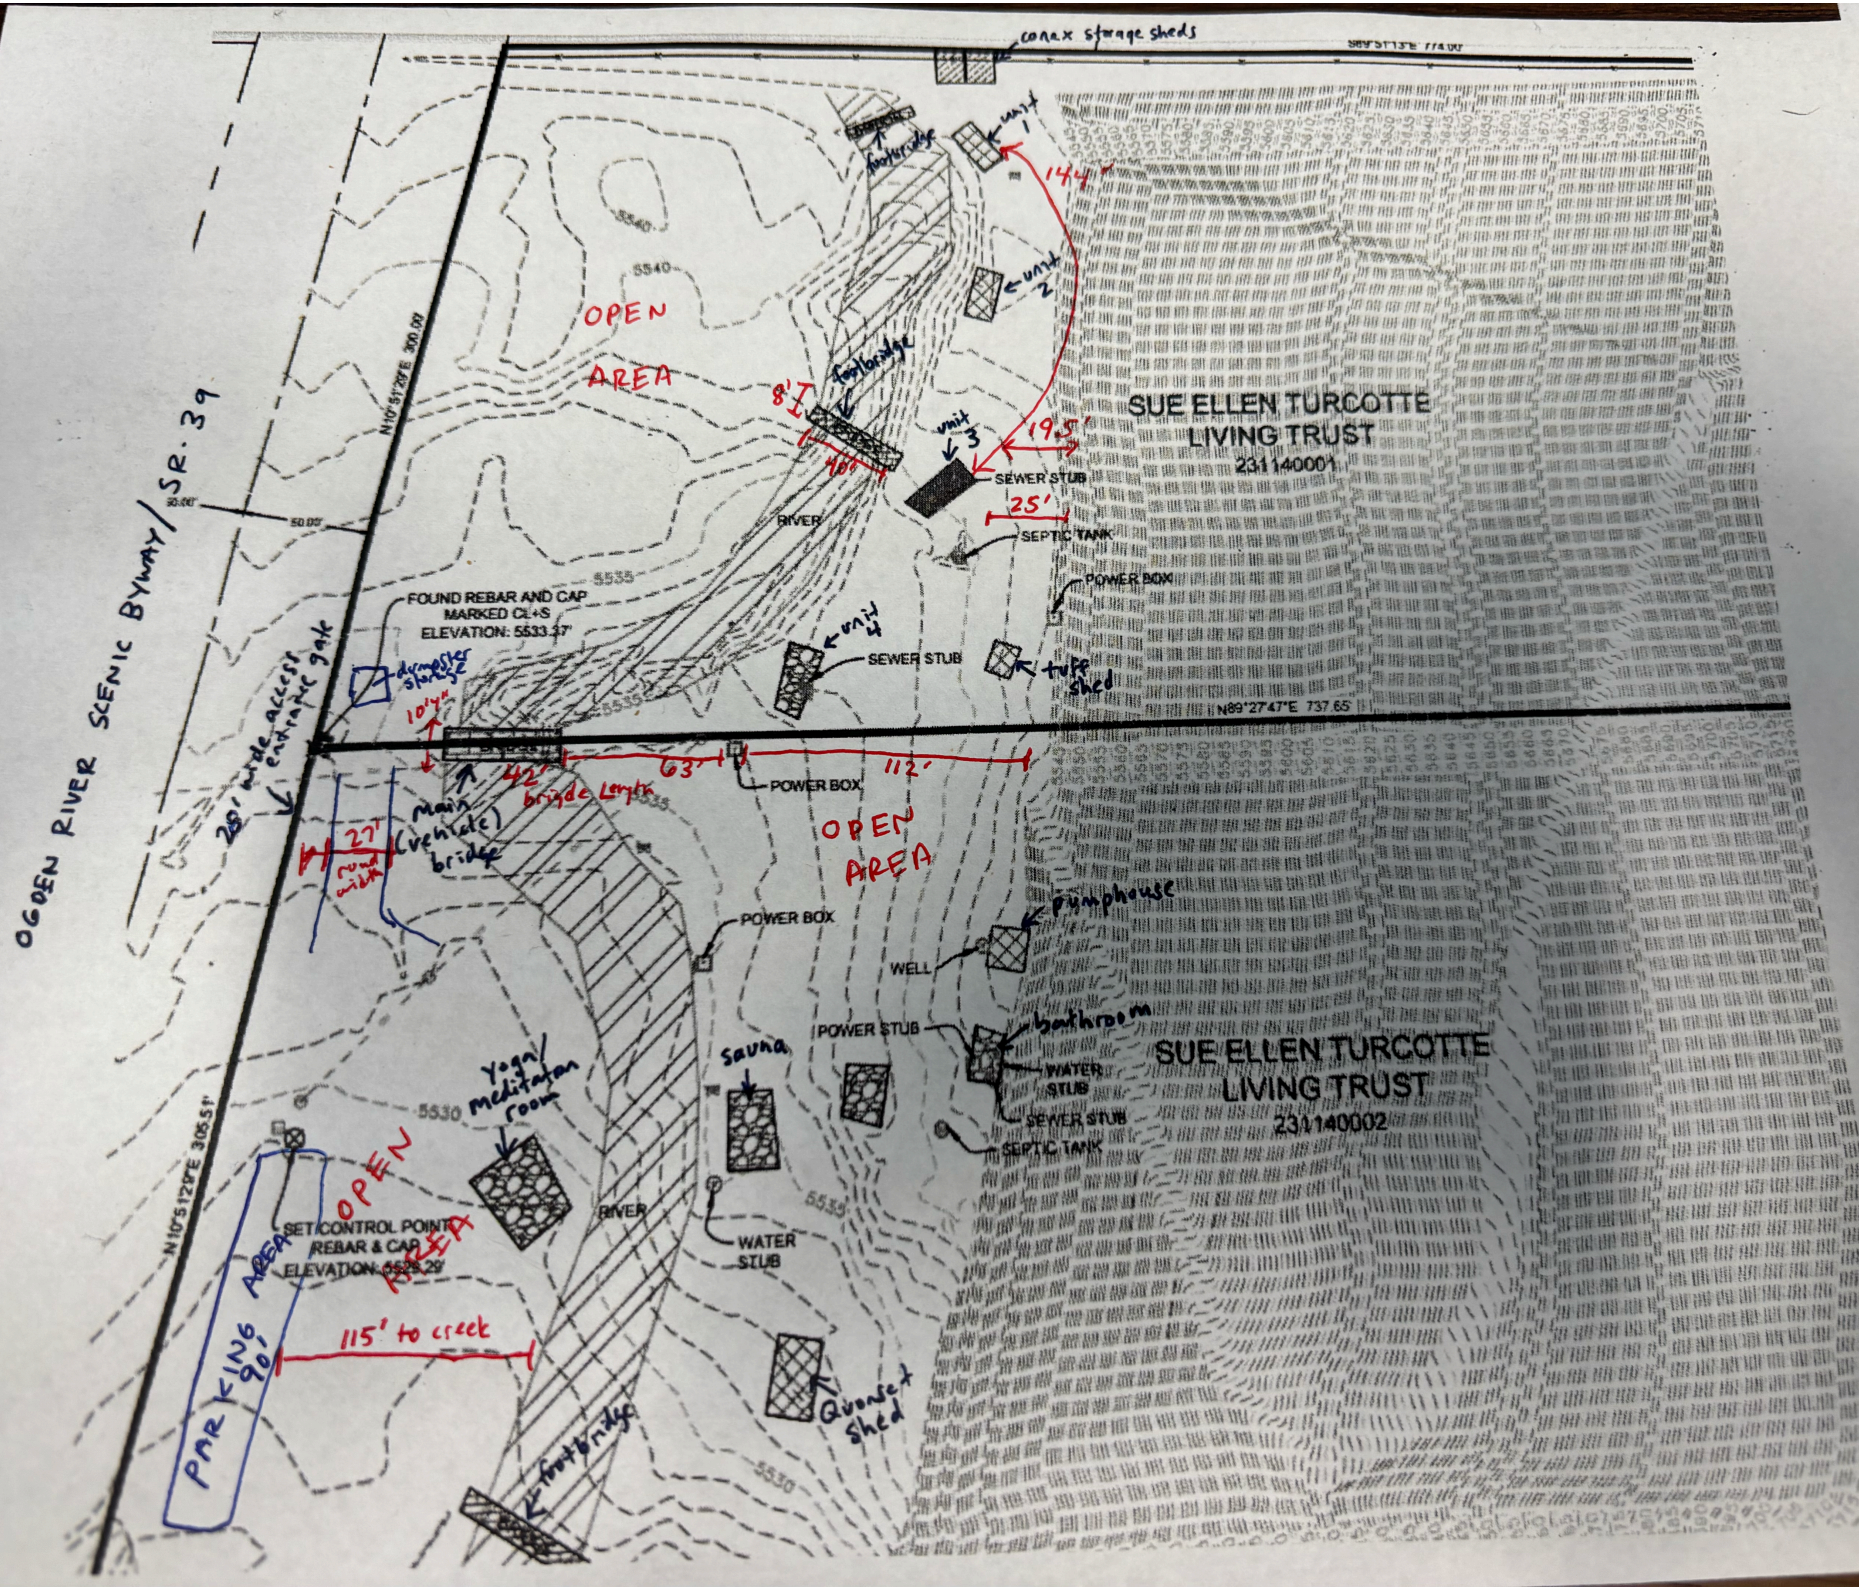
conex storage sheds
OGDEN RIVER SCENIC BYWAY / SR. 39
N10°51'29"E 300.00'
50.00'
OPEN AREA
footbridge
unit 1
unit 2
unit 3
14'
19.5'
8'
46'
SEWER STUB
25'
SEPTIC TANK
POWER BOX
RIVER
5540
5535
5530
FOUND REBAR AND CAP
MARKED CL+S
ELEVATION: 5533.37'
SUE ELLEN TURCOTTE
LIVING TRUST
231140001
dumpster storage
10'4"
28' wide access entrance gate
42' bridge Length
63'
112'
N89°27'47"E 737.65'
main (vehicle) bridge
27' road width
OPEN AREA
pumphouse
WELL
POWER STUB
bathroom
WATER STUB
SEWER STUB
SEPTIC TANK
SUE ELLEN TURCOTTE
LIVING TRUST
231140002
sauna
Yoga/ meditation room
N10°51'29"E 305.51'
SET CONTROL POINT
REBAR & CAP
ELEVATION: 5529.29'
WATER STUB
PARKING AREA
90'
115' to creek
Quonset shed
footbridge