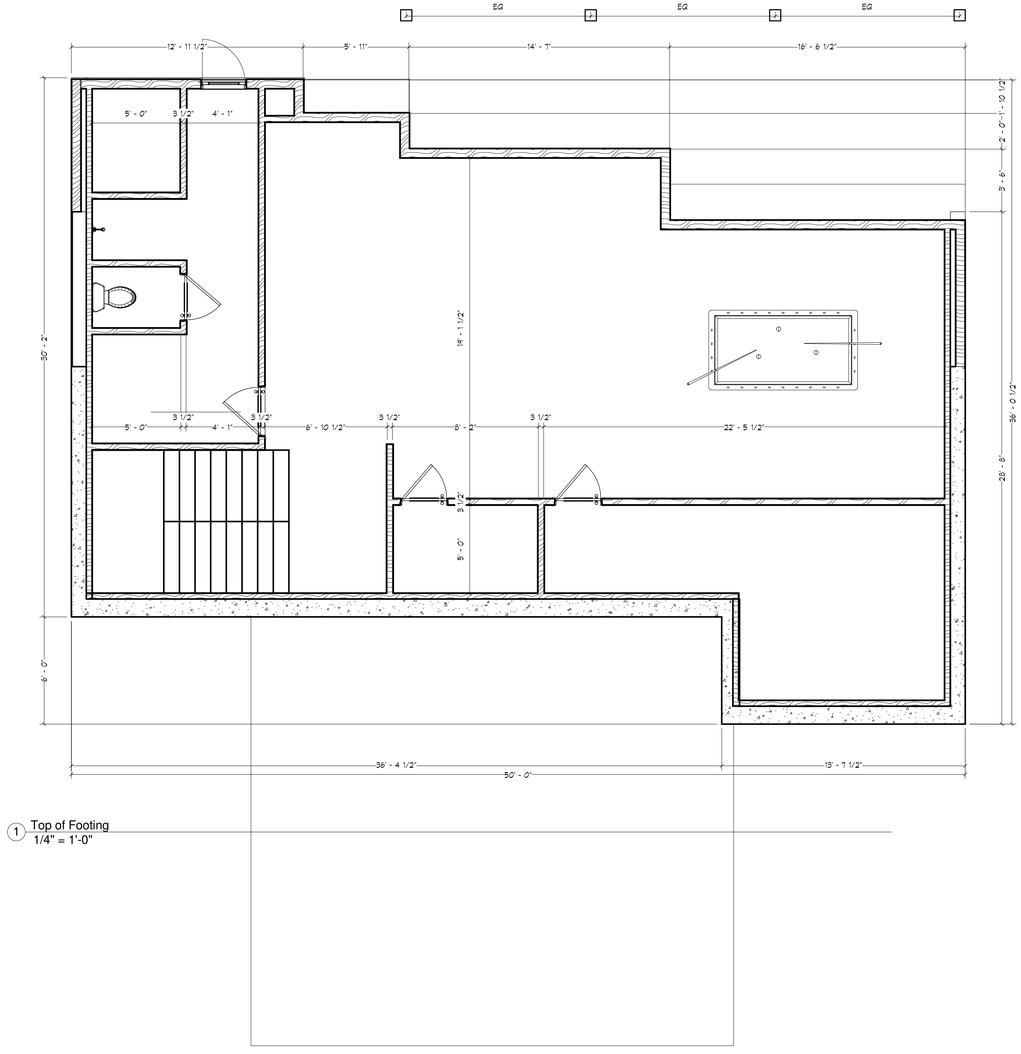

A5 2

2 A6

1 Top of Footing
1/4" = 1'-0"

1 A5

PO Box 716
Eden, Utah 84310
(801) 391-2973

Latitude North Engineering
ENGINEERING

LUNDIN HOMES, LLC
2495 GRANT AVENUE, SUITE #212 - OGDEN, UT 84401
P: 1 (801) 345 - 1560 F: 1 (801) 345 - 1561
GENERAL CONTRACTOR

LUNDIN DESIGN GROUP
2495 GRANT AVENUE, SUITE #212 - OGDEN, UT 84401
P: 1 (801) 345 - 1560 F: 1 (801) 345 - 1561
DESIGN

No.	Description	Date

LOT 23 Panorama

2292 Panorama Circle
Liberty, UT 84310

Ground Level Plan

Project number	Project Number
Date	07/02/2015
Drawn by	Author
Checked by	Checker

A0

Scale 1/4" = 1'-0"

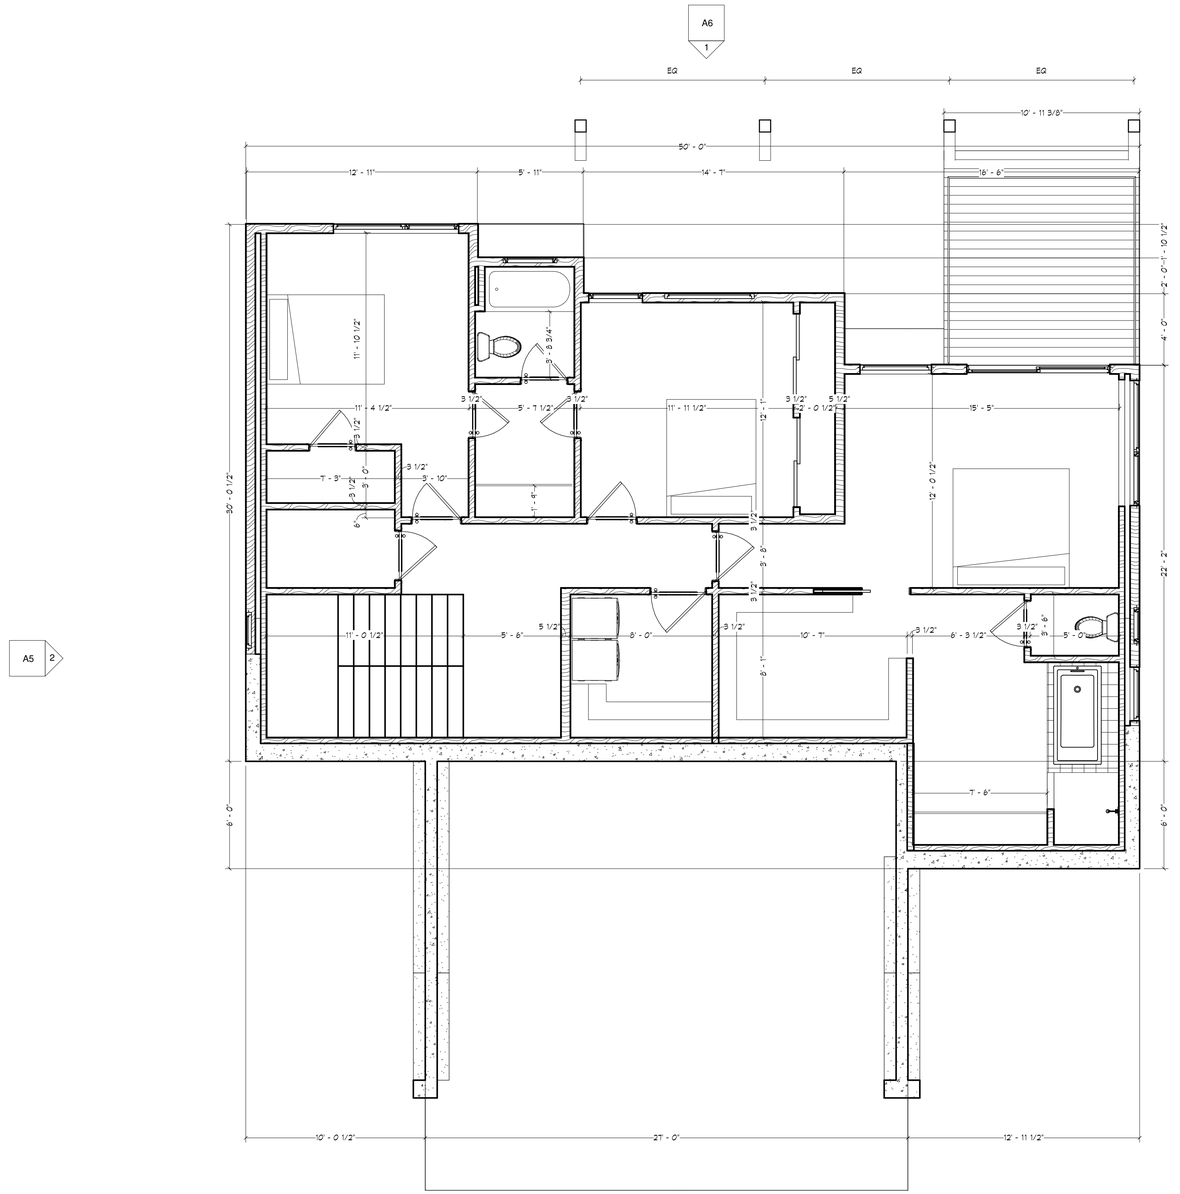

1 Bedroom Level
1/4" = 1'-0"

PO Box 716
Eden, Utah 84310
(801) 391-2973

Latitude North Engineering
ENGINEERING

LUNDIN HOMES, LLC
2455 GRANT AVENUE, SUITE #212 - OGDEN, UT 84401
P: 1 (801) 345 - 1560 F: 1 (801) 345 - 1561
GENERAL CONTRACTOR

LUNDIN DESIGN GROUP
2455 GRANT AVENUE, SUITE #212 - OGDEN, UT 84401
P: 1 (801) 345 - 1560 F: 1 (801) 345 - 1561
DESIGN

No.	Description	Date

LOT 23 Panorama

2292 Panorama Circle
Liberty, UT 84310

First Floor Plan

Project number	Project Number
Date	07/02/2015
Drawn by	Author
Checked by	Checker

A1

Scale 1/4" = 1'-0"

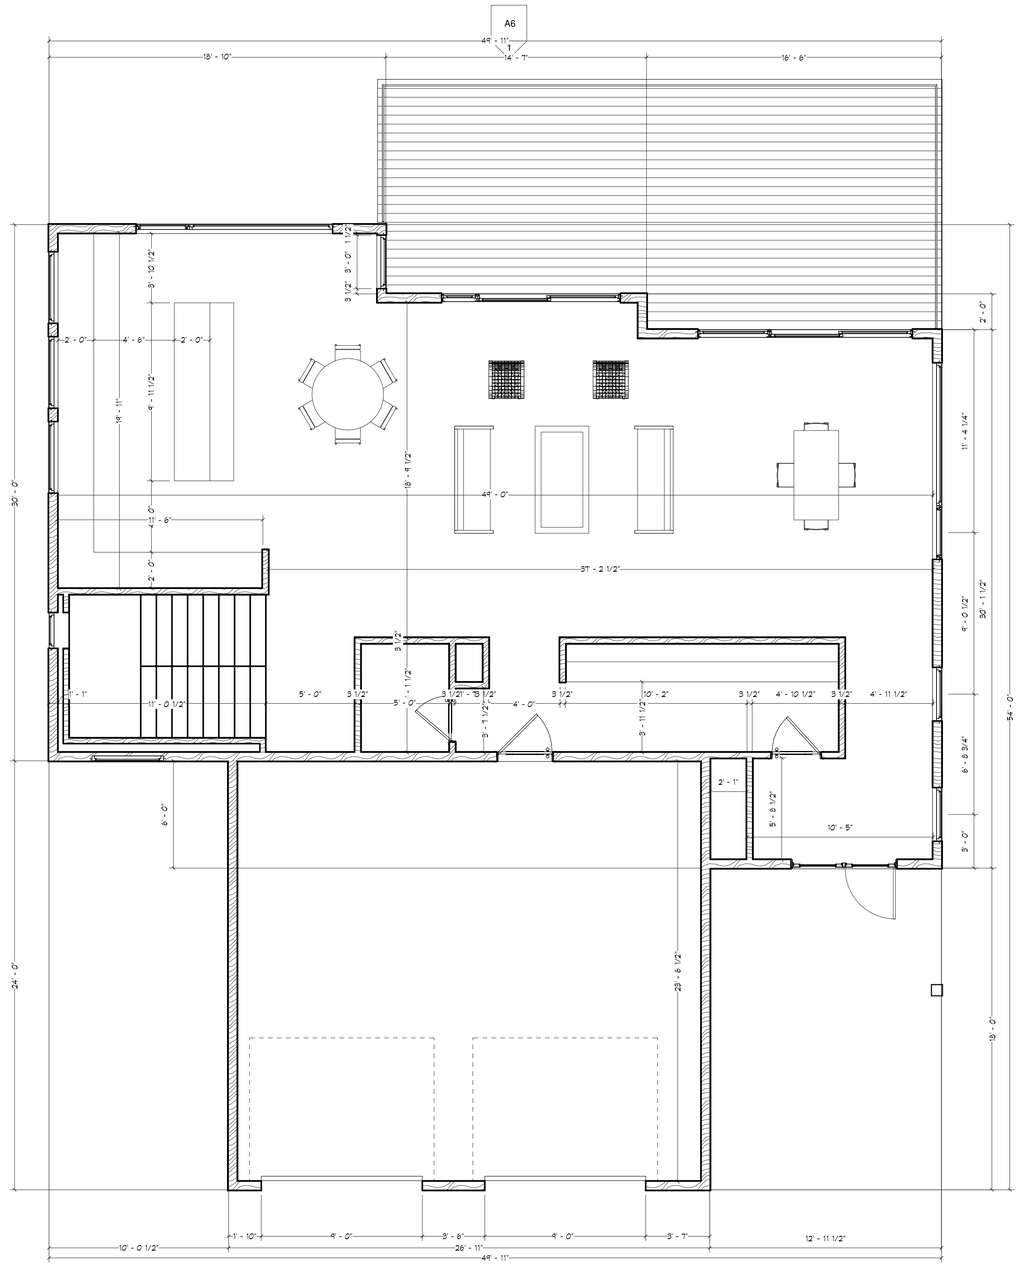

1 100 - Main Floor
1/4" = 1'-0"

PO Box 716
Eden, Utah 84310
(801) 391-2973

Latitude North Engineering
ENGINEERING

LUNDIN HOMES, LLC
2485 GRANT AVENUE, SUITE #212 - OGDEN, UT 84401
P: 1 (801) 345 - 1560 F: 1 (801) 345 - 1561
GENERAL CONTRACTOR

LUNDIN DESIGN GROUP
2485 GRANT AVENUE, SUITE #212 - OGDEN, UT 84401
P: 1 (801) 345 - 1560 F: 1 (801) 345 - 1561
DESIGN

No.	Description	Date

LOT 23 Panorama

2292 Panorama Circle
Liberty, UT 84310

Second Floor Plan

Project number	Project Number
Date	07/02/2015
Drawn by	Author
Checked by	Checker

A2

Scale 1/4" = 1'-0"

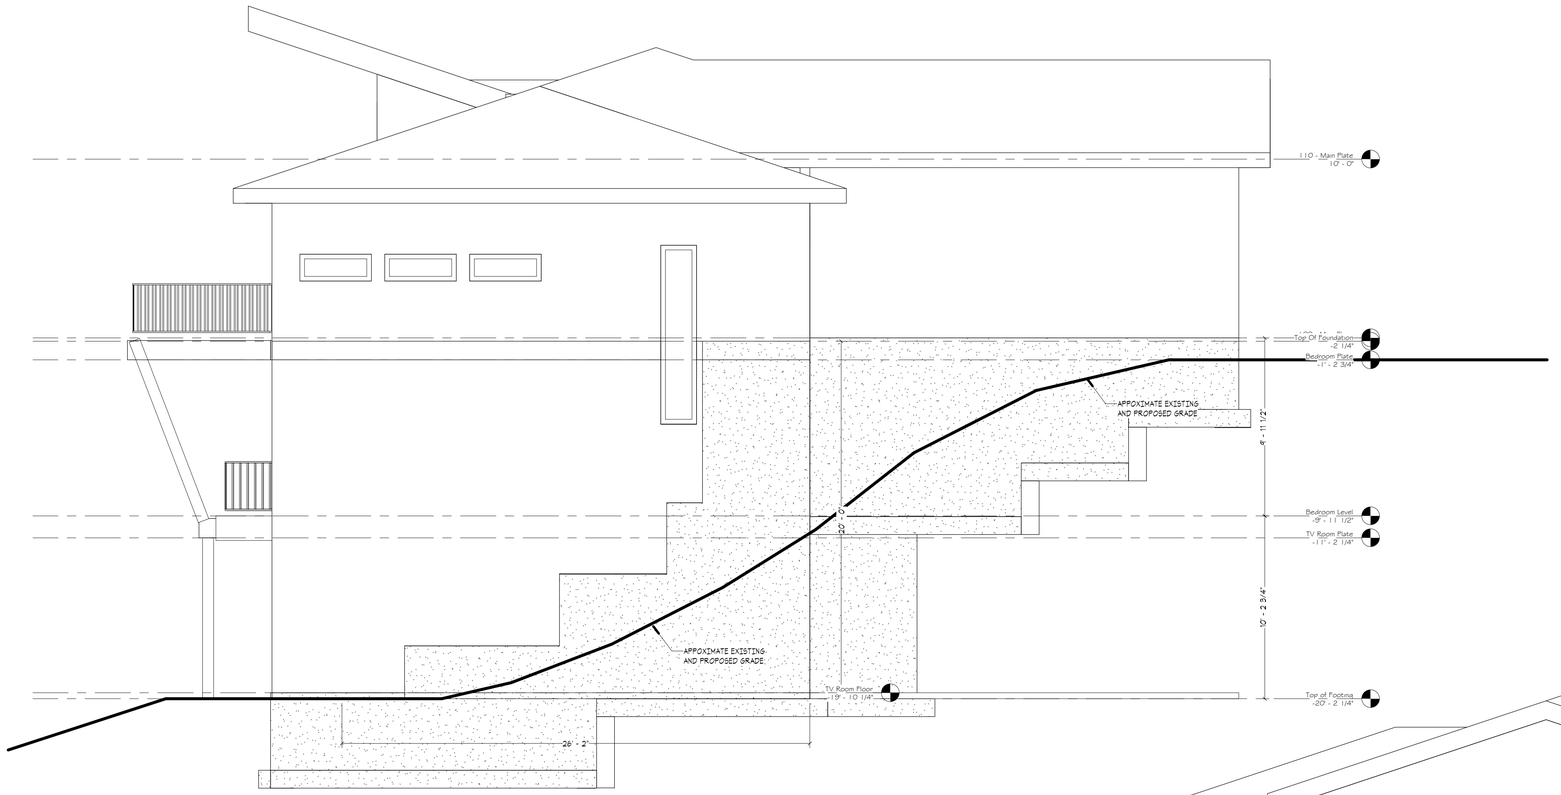

2 Left
1/4" = 1'-0"

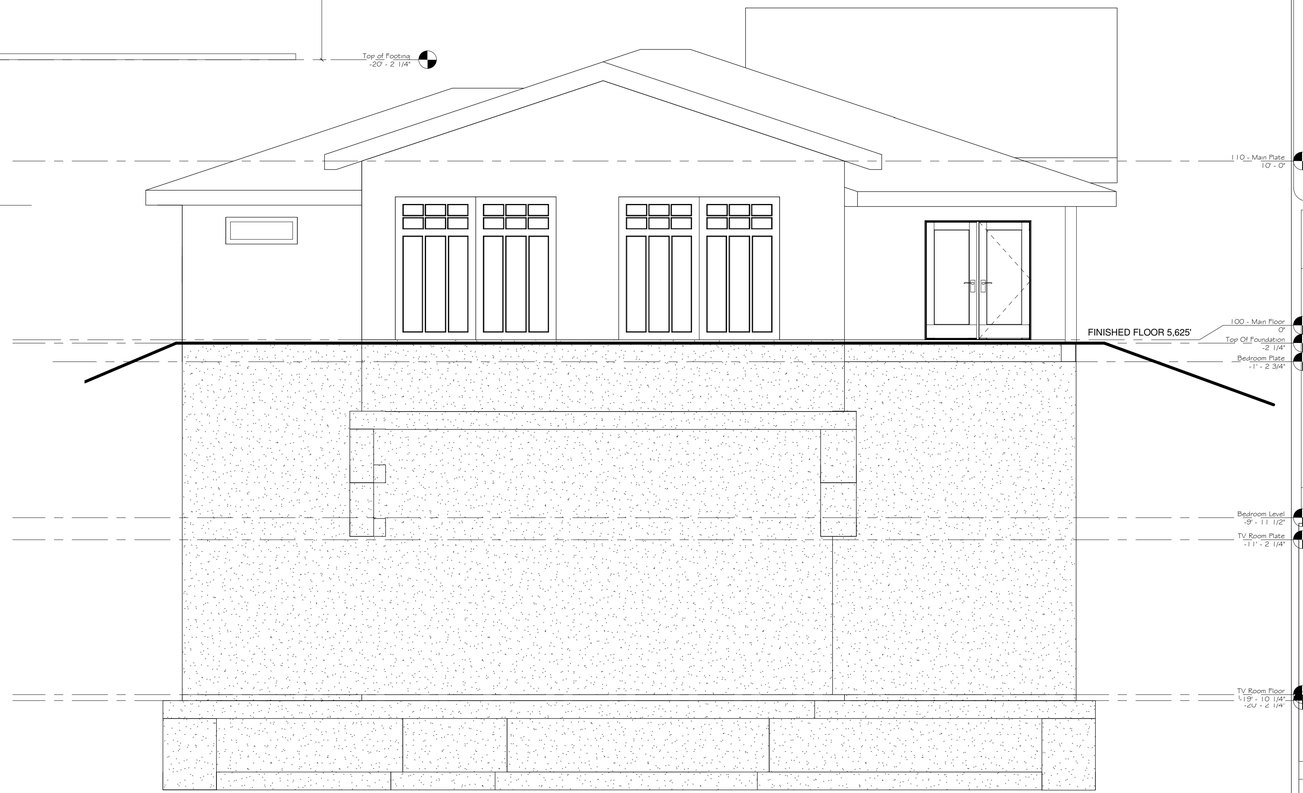

1 Front
1/4" = 1'-0"

PO Box 716
Eden, Utah 84310
(801) 391-2973
Latitude North Engineering
ENGINEERING

LUNDIN HOMES, LLC
2499 GRANT AVENUE, SUITE #212 - OGDEN, UT 84401
P: 1 (801) 345 - 1560 F: 1 (801) 345 - 1561
GENERAL CONTRACTOR

LUNDIN DESIGN GROUP
2499 GRANT AVENUE, SUITE #212 - OGDEN, UT 84401
P: 1 (801) 345 - 1560 F: 1 (801) 345 - 1561
DESIGN

No.	Description	Date

LOT 23 Panorama
2292 Panorama Circle
Liberty, UT 84310
Elevations

Project number	Project Number
Date	07/02/2015
Drawn by	Author
Checked by	Checker

A5

Scale 1/4" = 1'-0"

2 Right
1/4" = 1'-0"

1 Rear
1/4" = 1'-0"

PO Box 716
Eden, Utah 84310
(801) 391-2973

Latitude North Engineering
ENGINEERING

LUNDIN HOMES, LLC
2495 GRANT AVENUE, SUITE #212 - OGDEN, UT 84401
P: 1 (801) 345 - 1560 F: 1 (801) 345 - 1561
GENERAL CONTRACTOR

LUNDIN DESIGN GROUP
2495 GRANT AVENUE, SUITE #212 - OGDEN, UT 84401
P: 1 (801) 345 - 1560 F: 1 (801) 345 - 1561
DESIGN

No.	Description	Date

LOT 23 Panorama

2292 Panorama Circle
Liberty, UT 84310

Elevations

Project number	Project Number
Date	07/02/2015
Drawn by	Author
Checked by	Checker

A6

Scale 1/4" = 1'-0"

3 Site Plan TOPO
1" = 20'-0"

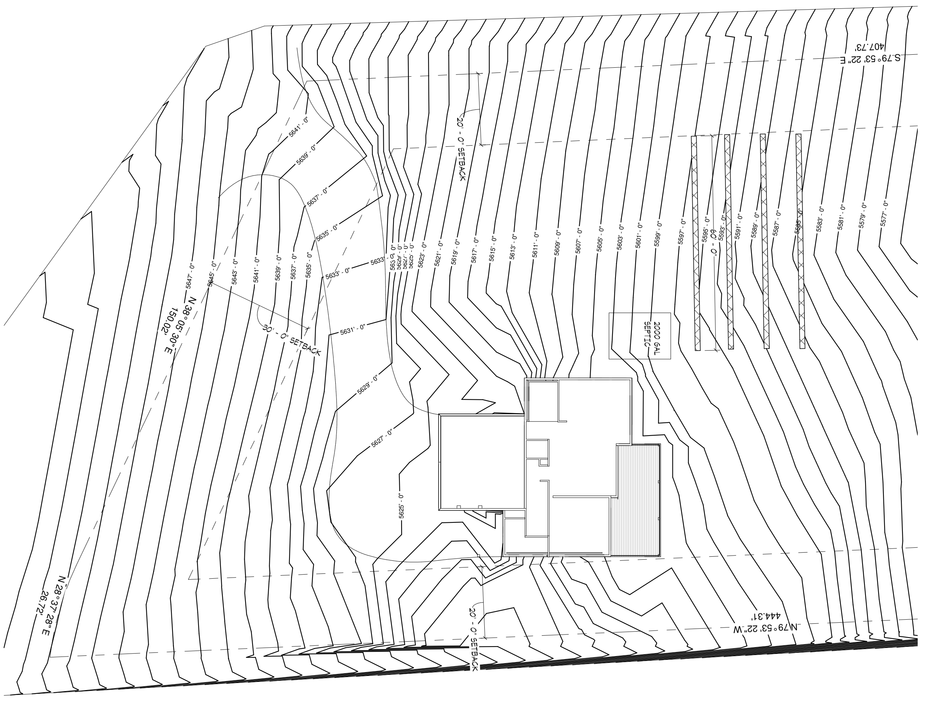

1 Site Plan
1" = 20'-0"

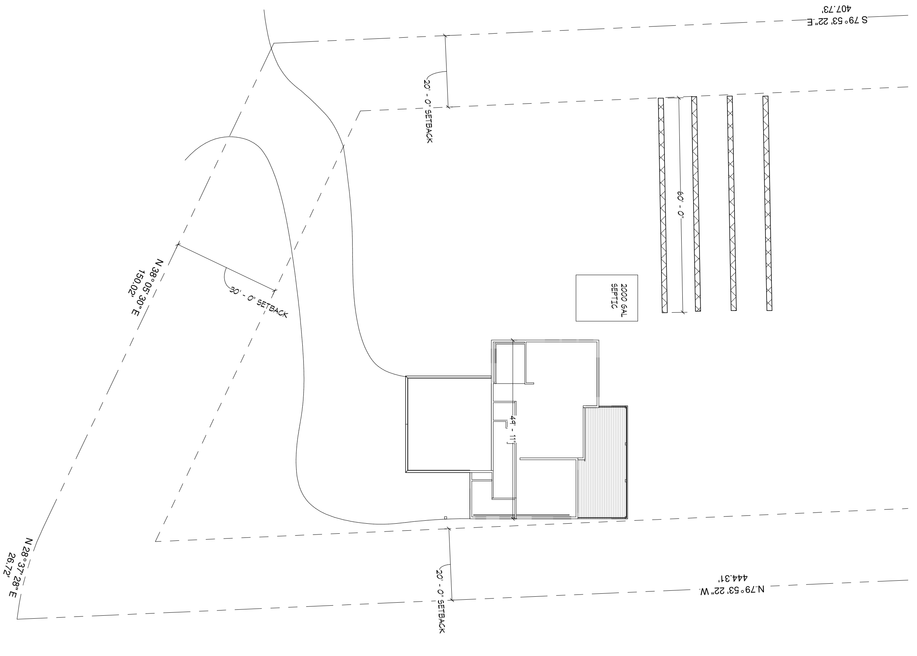

2 Site Plan 1/40
1" = 40'-0"

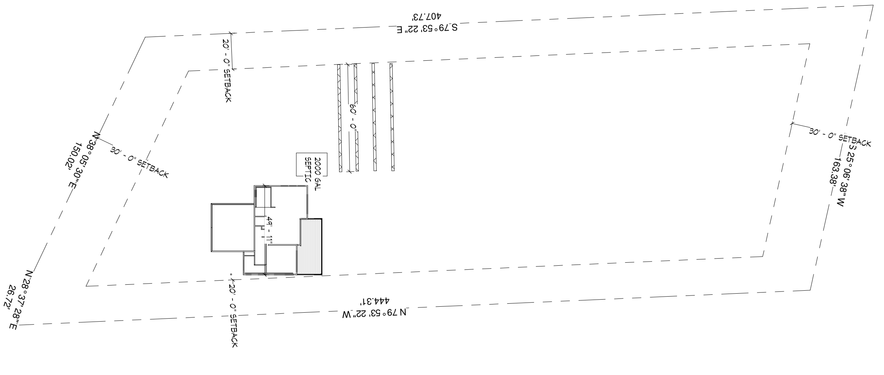

Scale	As indicated
	C1
Drawn by	Author
Checked by	Checker
Date	07/02/2015
Project number	Project Number

LOT 23 Panorama

2292 Panorama Circle
Liberty, UT 84310

Site Plan

No.	Description	Date

LUNDIN DESIGN GROUP

2405 GRANT AVENUE, SUITE #212 - OGDEN, UT 84401
P: 1 (801) 345 - 1560 F: 1 (801) 345 - 1561

DESIGN

LUNDIN HOMES, LLC

2405 GRANT AVENUE, SUITE #212 - OGDEN, UT 84401
P: 1 (801) 345 - 1560 F: 1 (801) 345 - 1561

GENERAL CONTRACTOR

PO Box 716
Eden, Utah 84310
(801) 391-2973

Latitude North EngineeriнG

ENGINEERING