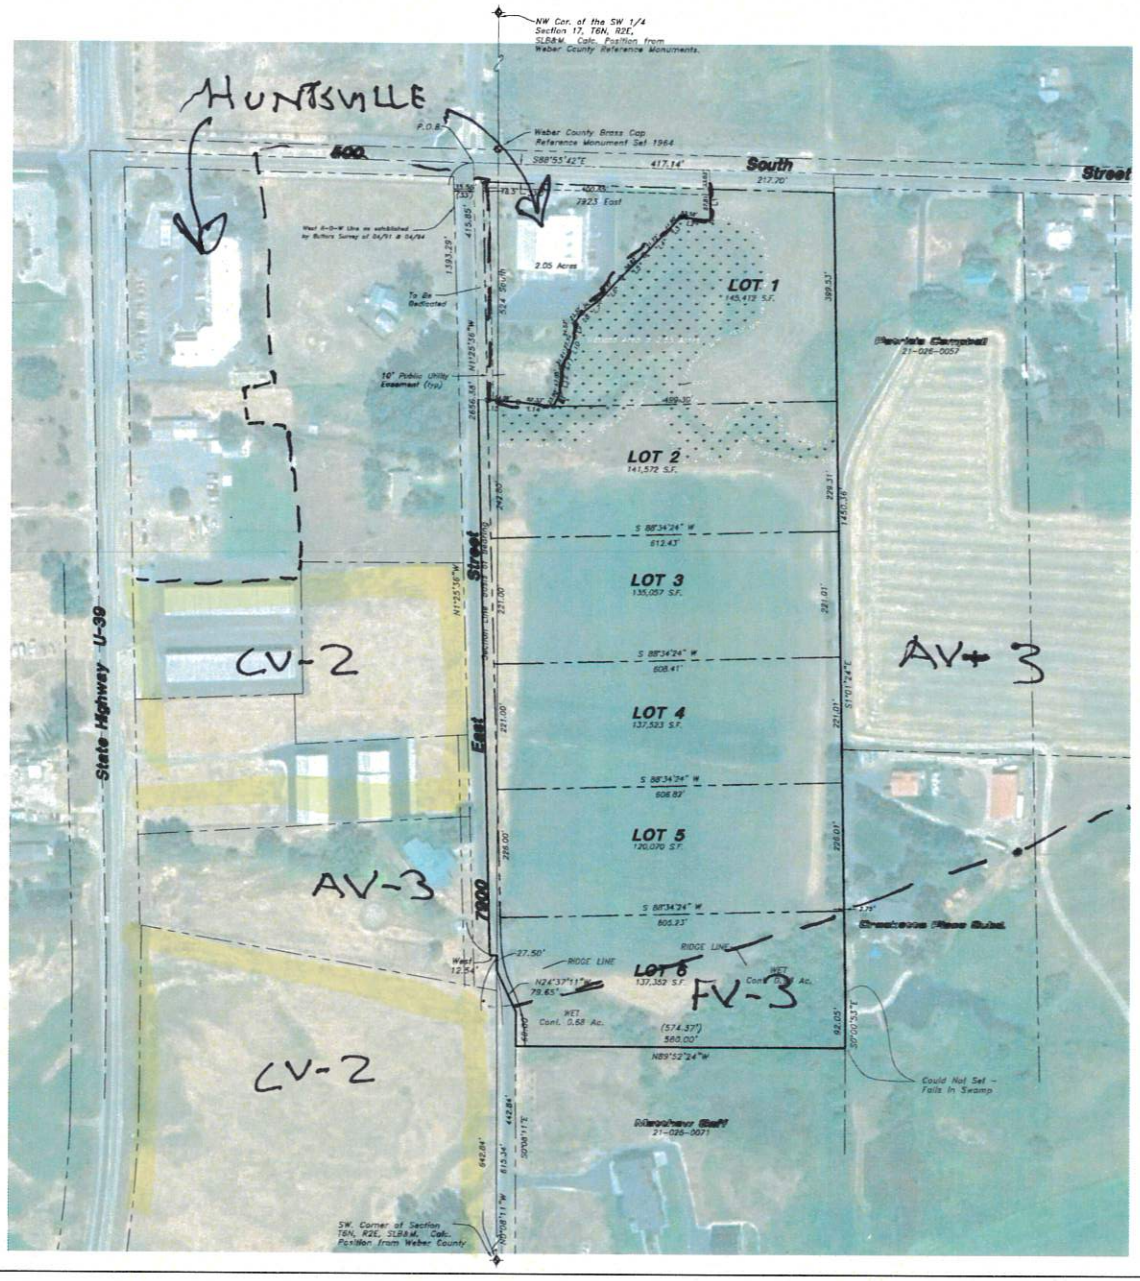

Scale: 1" = 100'

0 100 200

Scale in Feet
(Data in Parentheses is Record)

LEGEND

- Subject Property Line
- Adjoining Property Line
- Previous Property Line
- Centerline
- Ditch
- Field Separation Line
- Fence Line (Wire)
- Fence Line (Wood or Vinyl)
- Street Monument
- Found rebar set by others
- Set 5/8"x24" Rebar With Cap
- Section Corner
- Calculated Section Corner

HANSEN & ASSOCIATES, INC.
Consulting Engineers and Land Surveyors
538 North Main Street, Brigham, Utah 84302
Visit us at www.halas.net
Brigham City (435) 723-3481 Logan (801) 752-9221
Fax: (435) 723-3481 (801) 399-4445 (435) 752-9221
Since 1957

No.	Date	By	Revision

Drawn By: MM Date: 10/23/25
Designed By:
Checked By: MB
Approved By:
Scale: 1" = 100'
Drawing File: 25-3-264.r18
JOB NUMBER: 25-3-264

Concept Plan For
Gage Froerer
7950 East 500 South
Huntsville, Weber County, Utah
A Part of the Southwest Quarter of Section 17, Township 6 North, Range 2 East, S.L.B.&M.

Sheet 1 of 1 Sheets

N:\25\25-3-264 Gage Froerer\Drawings\25-3-264.r18.dwg, 10/27/2025 4:27:38 PM, DWG To PDF.pc3

Weber County Geo-Gizmo

Recorder Surveyor Electi

Layer List

Layers

- planning_layers - Street Master Plan Western Weber
- Hooper City Current Zoning
- City Boundaries
- Proposed Ogden Valley Incorporation
- City Boundaries - Solid
- Map Labels
- Parcels
- Taxing Units
- Surveyor Layers
- Election Layers
- Engineering Layers
- Planning Layers
- Recreation Layers
- Community Layers
- Tax Entities
- Fire Information
- Sheriff Boundaries
- RDAs
- Hillshade
- 5ft_contour
- LIDAR
- Tax Entities

300ft

111.756 41.253 Degrees