MOUNTAINS EDGE SUBDIVISION - PRELIMINARY PLAN

LOCATED IN THE NORTHWEST QUARTER OF SECTION 23,
TOWNSHIP 5 NORTH, RANGE 1 WEST,
SALT LAKE BASE AND MERIDIAN
WEBER COUNTY, UTAH

GRAPHIC SCALE
(IN FEET)
1 inch = 20ft.

NORTH

CALL BEFORE YOU DIG.
IT'S FREE & IT'S THE LAW
BLUE STAKES OF UTAH
UTILITY NOTIFICATION CENTER
1-800-662-4111
www.bluestakes.org

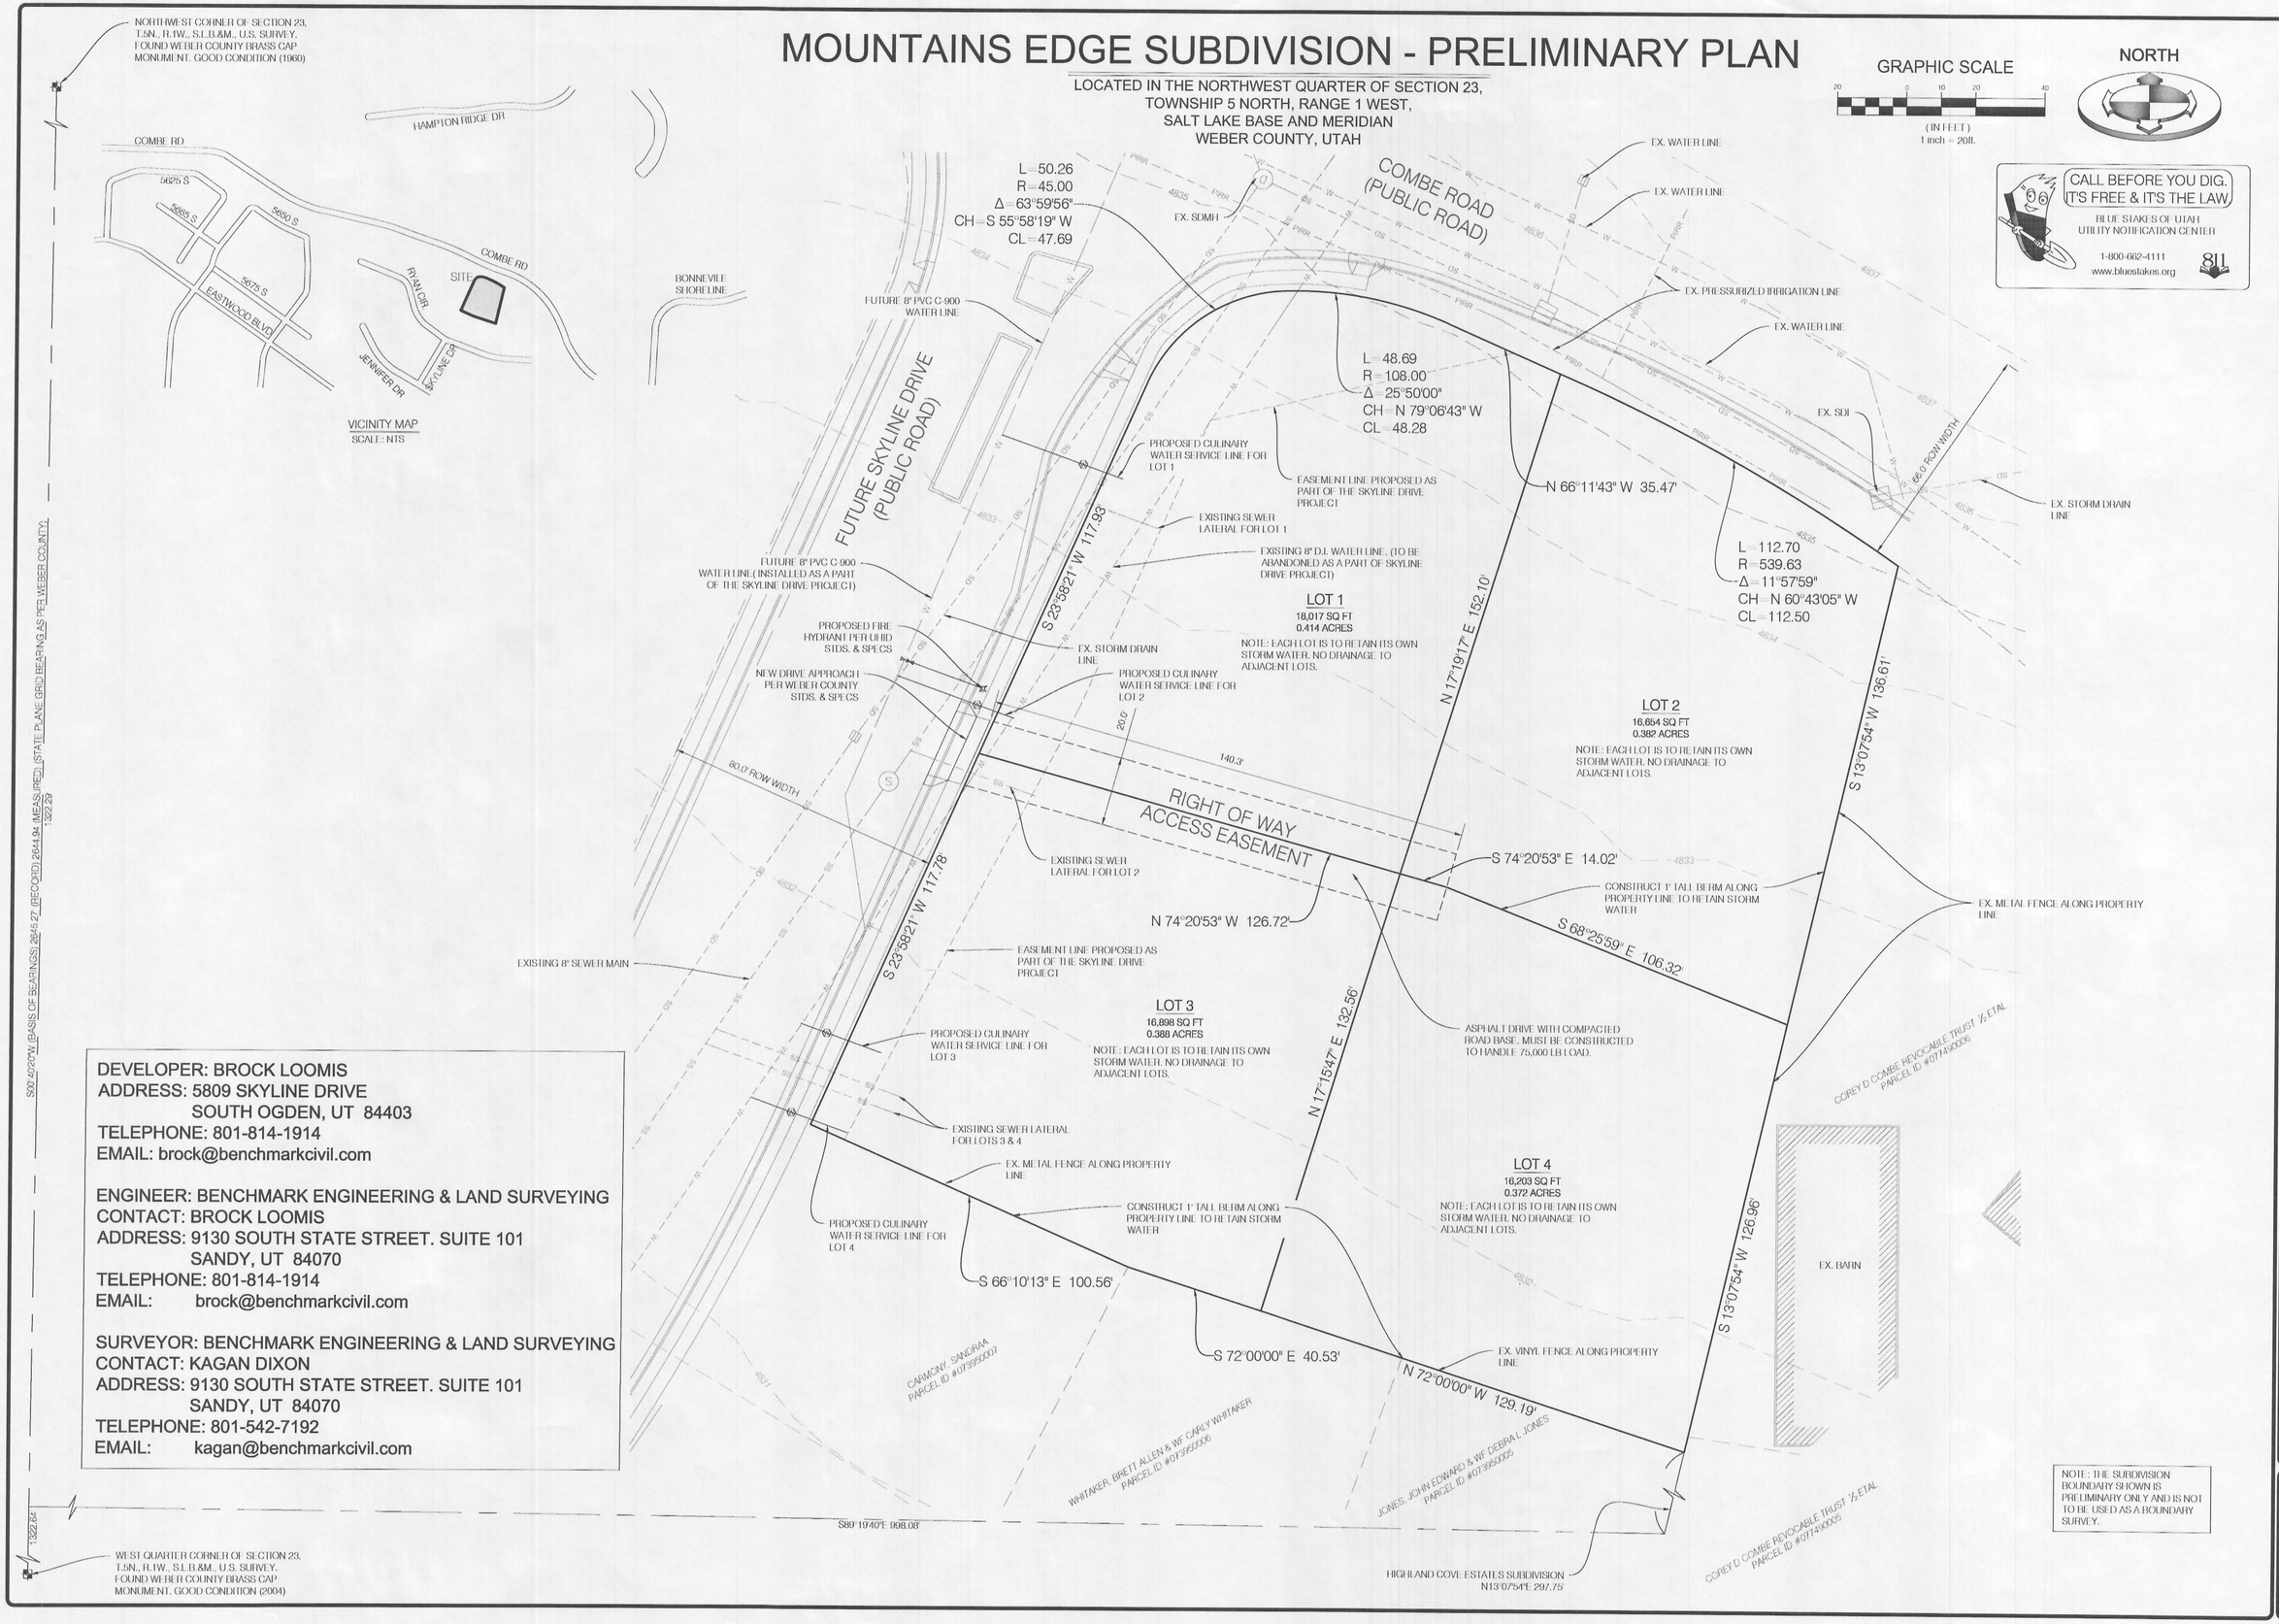

DEVELOPER: BROCK LOOMIS
ADDRESS: 5809 SKYLINE DRIVE
SOUTH OGDEN, UT 84403
TELEPHONE: 801-814-1914
EMAIL: brock@benchmarkcivil.com

ENGINEER: BENCHMARK ENGINEERING & LAND SURVEYING
CONTACT: BROCK LOOMIS
ADDRESS: 9130 SOUTH STATE STREET. SUITE 101
SANDY, UT 84070
TELEPHONE: 801-814-1914
EMAIL: brock@benchmarkcivil.com

SURVEYOR: BENCHMARK ENGINEERING & LAND SURVEYING
CONTACT: KAGAN DIXON
ADDRESS: 9130 SOUTH STATE STREET. SUITE 101
SANDY, UT 84070
TELEPHONE: 801-542-7192
EMAIL: kagan@benchmarkcivil.com

NOTE: THE SUBDIVISION BOUNDARY SHOWN IS PRELIMINARY ONLY AND IS NOT TO BE USED AS A BOUNDARY SURVEY.

NO.	DATE	DESCRIPTION

DRAWN BY BDL
CHECKED BY BDL
FIELD CREW NA
DATE 12/12/2015
DWG. FILE 1507124
0 1 2
SCALE MEASURES 24"X36" ON FULL SIZE SHEETS
ADJUST ACCORDINGLY FOR REDUCED SIZE SHEETS

UTAH LICENSED PROFESSIONAL ENGINEER
No. 9249189
BROCK D. LOOMIS
12-14-15
STATE OF UTAH

BENCHMARK ENGINEERING & LAND SURVEYING
9130 SOUTH STATE STREET SUITE 101
SANDY, UTAH 84070 (801) 542-7192
www.benchmarkcivil.com

BENCHMARK CIVIL

MOUNTAINS EDGE SUBDIVISION
2060 EAST RYAN CIRCLE
OGDEN, UT 84403

PROJECT NO. 1507124

PRELIMINARY PLAN

PRE.01
1 OF 1