Reeve & Associates, Inc. - Solutions You Can Build On

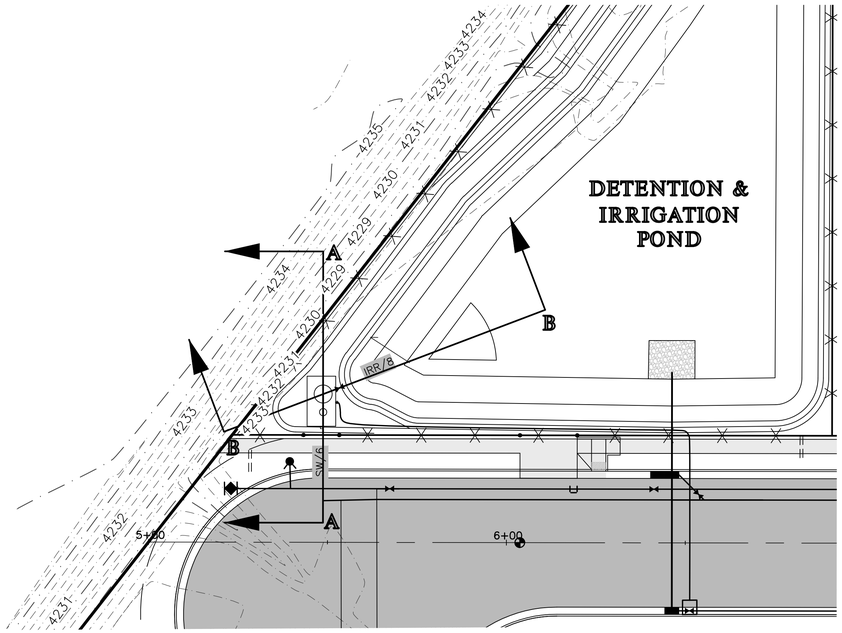

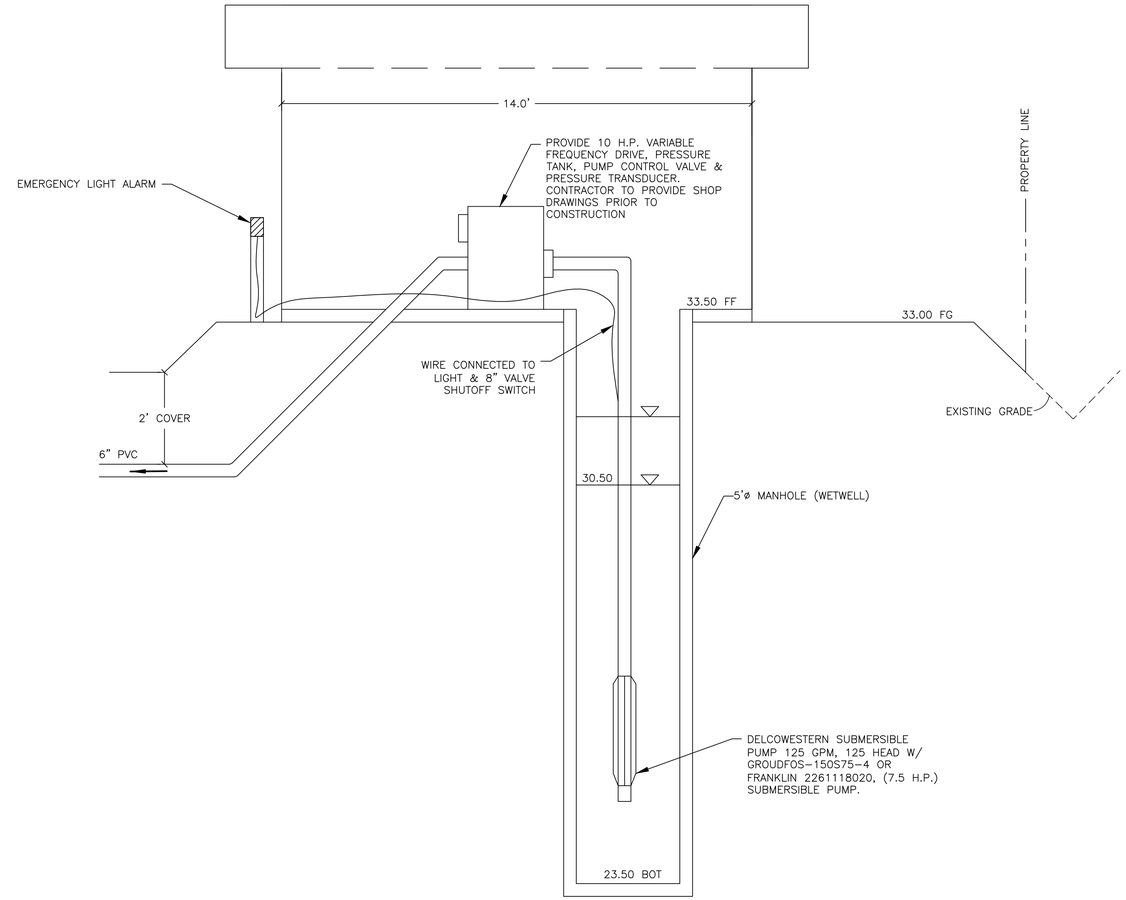

VIEW A-A
IRRIGATION PUMP INTAKE
SCALE: NONE

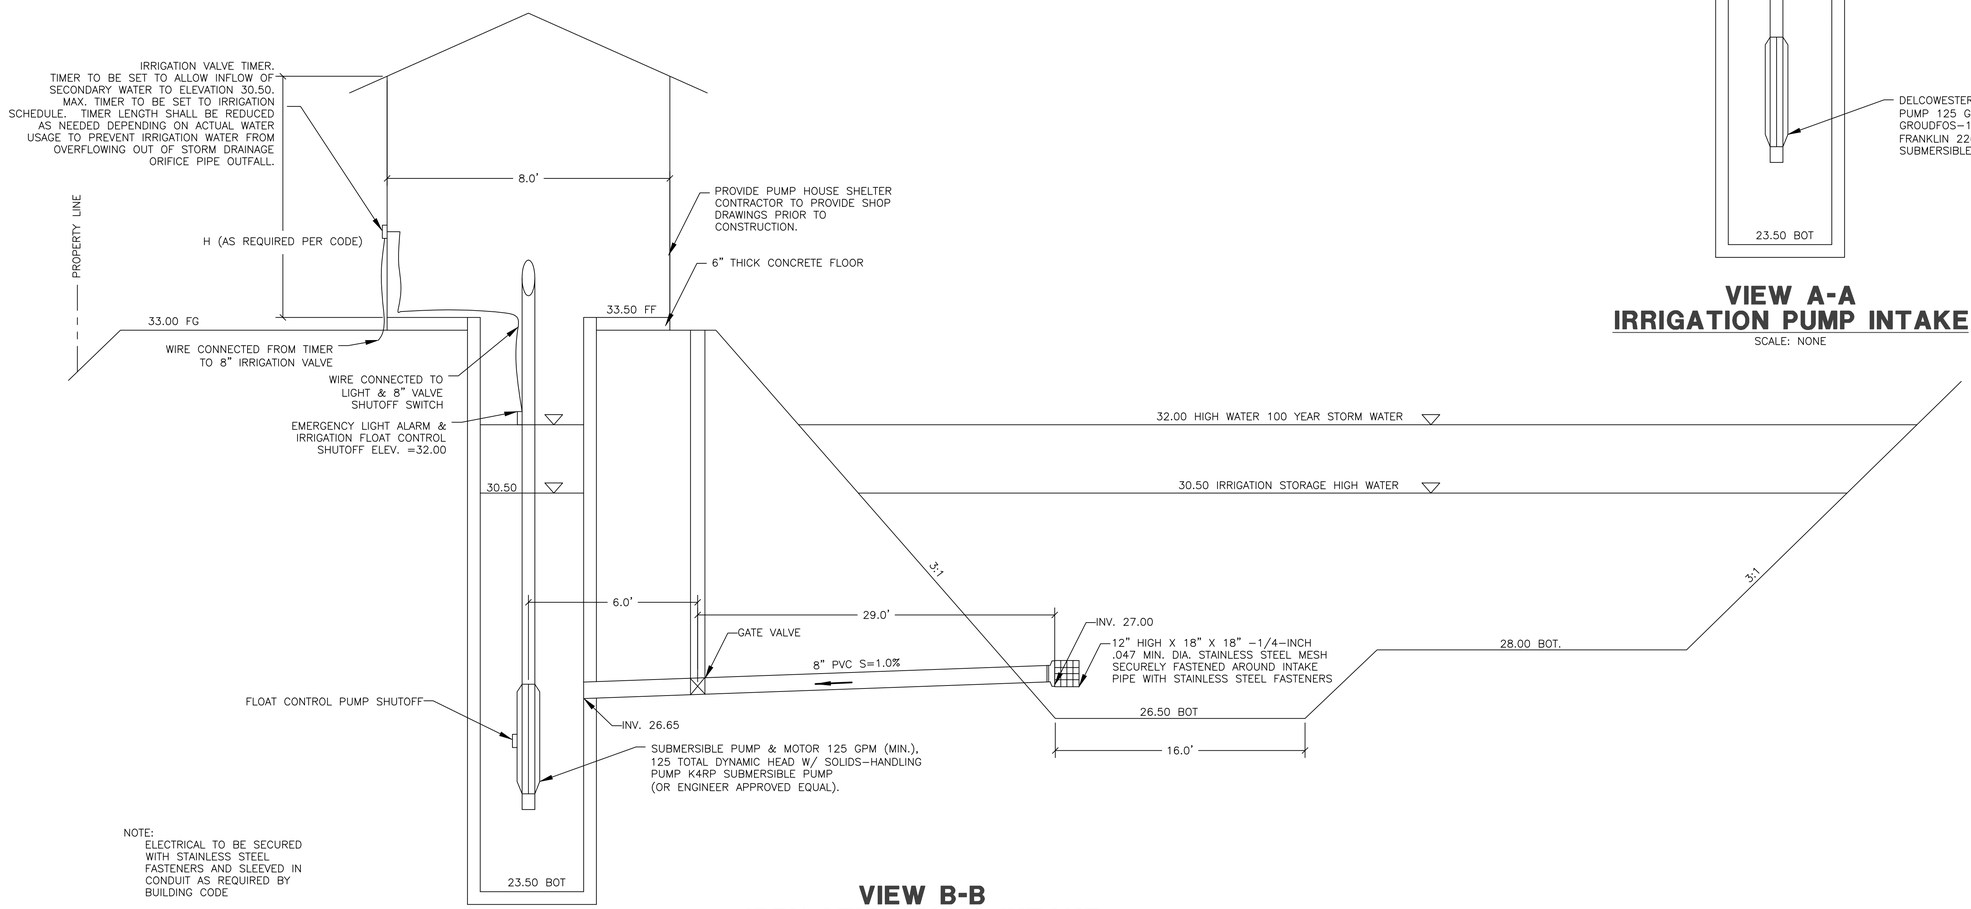

NOTE:
ELECTRICAL TO BE SECURED WITH STAINLESS STEEL FASTENERS AND SLEEVED IN CONDUIT AS REQUIRED BY BUILDING CODE

VIEW B-B
IRRIGATION PUMP INTAKE
SCALE: NONE

THESE PLANS AND SPECIFICATIONS ARE THE PROPERTY OF REEVE & ASSOCIATES, INC., 920 CHAMBERS STREET #14, OGDEN, UTAH 84403, AND SHALL NOT BE PHOTOCOPIED, RE-DRAWN, OR USED ON ANY PROJECT OTHER THAN THE PROJECT SPECIFICALLY DESIGNED FOR, WITHOUT THEIR WRITTEN PERMISSION. THE OWNERS AND ENGINEERS OF REEVE & ASSOCIATES, INC. DISCLAIM ANY LIABILITY FOR ANY CHANGES OR MODIFICATIONS MADE TO THESE PLANS OR THE DESIGN THEREON WITHOUT THEIR CONSENT.

Reeve & Associates, Inc. - Solutions You Can Build On

Reeve & Associates, Inc.
920 CHAMBERS STREET, SUITE 14, OGDEN, UTAH 84403
TEL: (801) 621-3100 FAX: (801) 621-2666 www.reeveassociates.com
LAND PLANNERS • CIVIL ENGINEERS • LAND SURVEYORS
TRAFFIC ENGINEERS • STRUCTURAL ENGINEERS • LANDSCAPE ARCHITECTS

REVISIONS

DATE	DESCRIPTION

Revised: 07-12-16

Henry Flats Cluster Subdivision
WEST WEBER CITY, WEBER COUNTY, UTAH
Irrigation Pump House Details

REGISTERED PROFESSIONAL ENGINEER
375328
J. NATE REEVE
STATE OF UTAH

Project Info.
Engineer: J. NATE REEVE
Drafter: C. KINGSLEY
Begin Date: NOVEMBER, 2015
Name: HENRY FLATS CLUSTER SUBDIVISION
Number: 6272-01

Sheet 10 of 12 Sheets

Reeve & Associates, Inc. - Solutions You Can Build On
Reeve & Associates, Inc. - Solutions You Can Build On