Reeve & Associates, Inc. - Solutions You Can Build On

Allen Horseplay Cluster Subdivision

Open Space Site Plan

WEBER COUNTY, UTAH
NOVEMBER, 2012

Vicinity Map
NOT TO SCALE

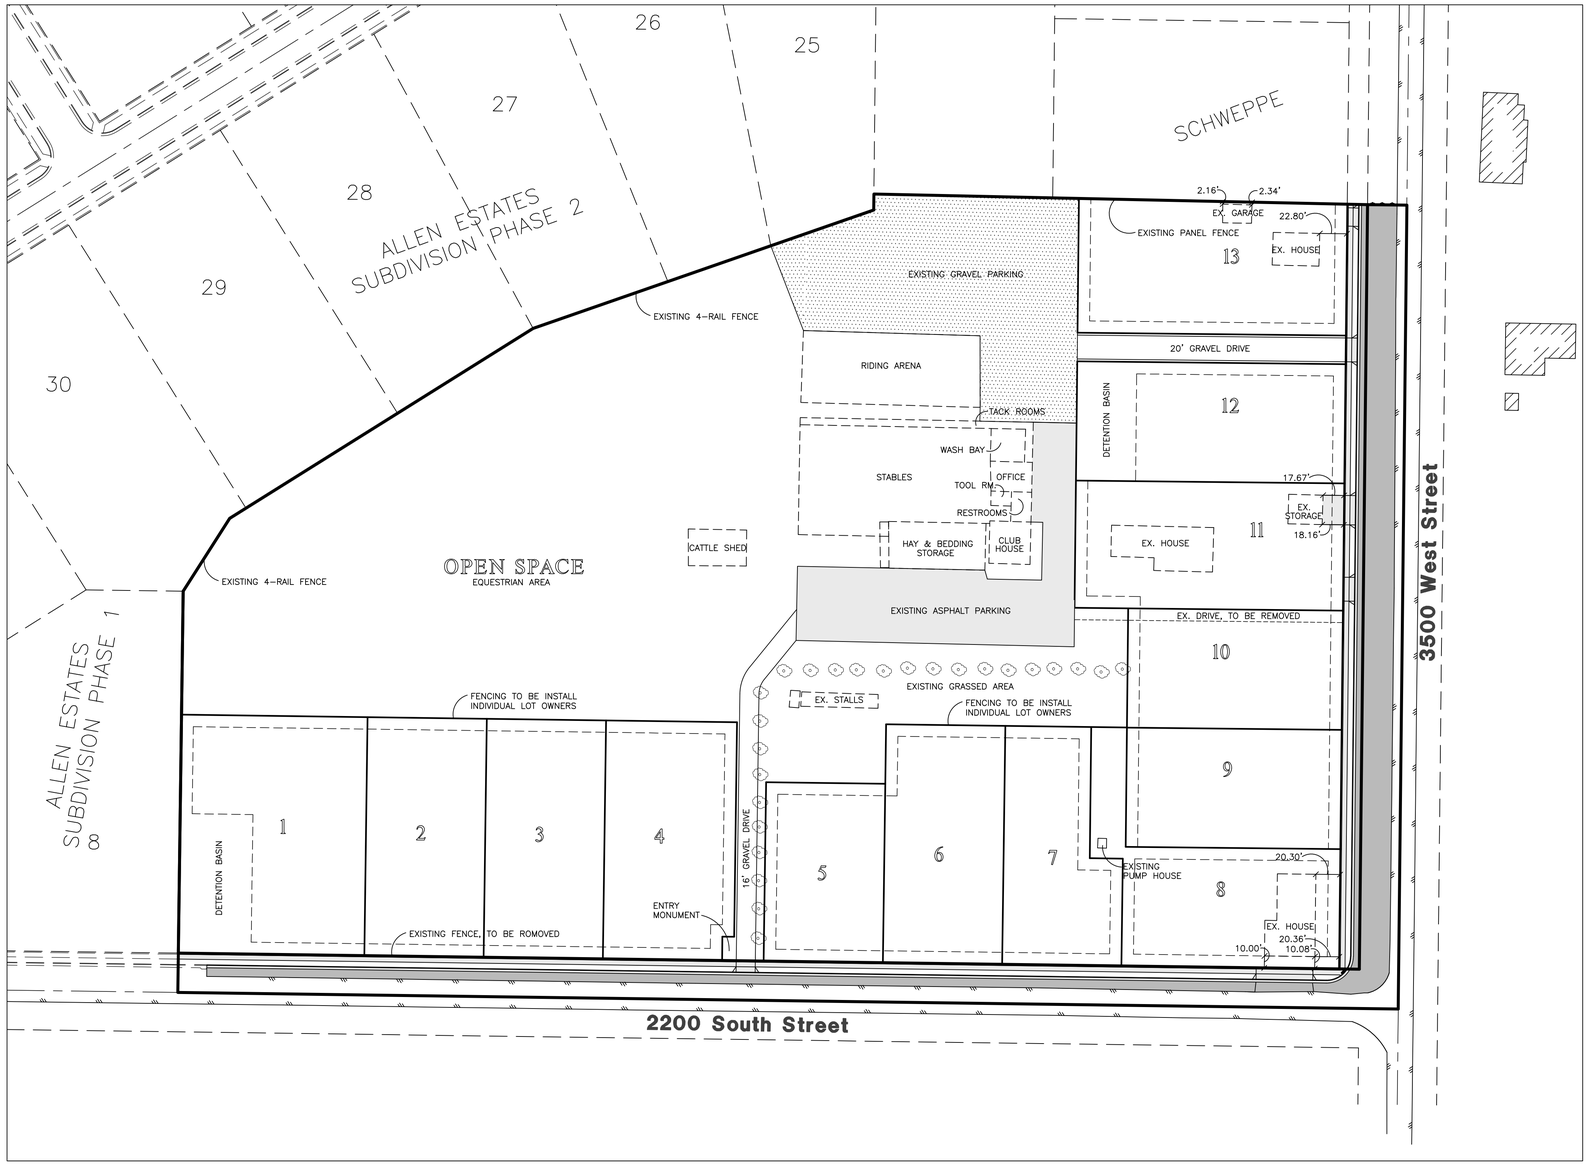

Existing Building Dimensions

OFFICE	23' X 25'
RESTROOM 1	11' X 7'
RESTROOM 2	10' X 9'
TOOLROOM	14' X 8'
WASHBAY	12' X 28'
FEED & BAY STORAGE	40' X 80'
CLUBHOUSE	30' X 30'
STABLES	80' X 160' (44 STALLS & ALLEYS)
RIDING ARENA	60' X 192'
GRAVEL PARKING	100' X 260' & 70' X 50'
PUMP HOUSE	7' X 7'
28 TACK ROOMS	5' X 6'-6"
CATTLE SHED	48' X 32'
STALLS	14' X 64' (LOCATED NORTH OF LOT 5)
STORAGE (LOT 11)	30' X 30'
3 STALLS	14' X 20' (LOCATED WEST OF FEED & BEDDING)
1 STALL	14' X 16' (LOCATED WEST OF FEED & BEDDING)

REPLACEMENT OF PADDOCKS AND FENCE TO BE DIVIDED BY H.O.A.

60 0 60 120 180
Scale: 1" = 60'

Contact:
Vaughn Allen
2191 South 3500 West
Ogden, Utah 84401
PH: (801) 391-3880

Reeve & Associates, Inc.
920 CHAMBERS STREET, SUITE 14, OGDEN, UTAH 84403
TEL: (801) 621-3100 FAX: (801) 621-2666 E-MAIL: mail@reeveassociates.com
LAND PLANNERS • CIVIL ENGINEERS • LAND SURVEYORS
TRAFFIC ENGINEERS • STRUCTURAL ENGINEERS • LANDSCAPE ARCHITECTS

REVISIONS

DATE	DESCRIPTION

Revised 11-26-12

Allen Horseplay Cluster Subdivision
WEBER COUNTY, UTAH
Open Space Site Plan

Project Info.
Engineer: J. NATE REEVE, P.E.
Drafter: C. CAVE
Begin Date: NOVEMBER 28, 2012
Name: ALLEN HORSEPLAY CLUSTER SUBDIVISION
Number: 5125-02

Sheet 1 of 1 Sheets

THESE PLANS AND SPECIFICATIONS ARE THE PROPERTY OF REEVE & ASSOCIATES, INC., 920 CHAMBERS STREET, SUITE #14, OGDEN, UTAH 84403, AND SHALL NOT BE PHOTOCOPIED, RE-DRAWN, OR USED ON ANY PROJECT OTHER THAN THE PROJECT SPECIFICALLY DESIGNED FOR, WITHOUT THEIR WRITTEN PERMISSION. THE OWNERS AND ENGINEERS OF REEVE & ASSOCIATES, INC. DISCLAIM ANY LIABILITY FOR ANY CHANGES OR MODIFICATIONS MADE TO THESE PLANS OR THE DESIGN THEREON WITHOUT THEIR CONSENT.

Reeve & Associates, Inc. - Solutions You Can Build On