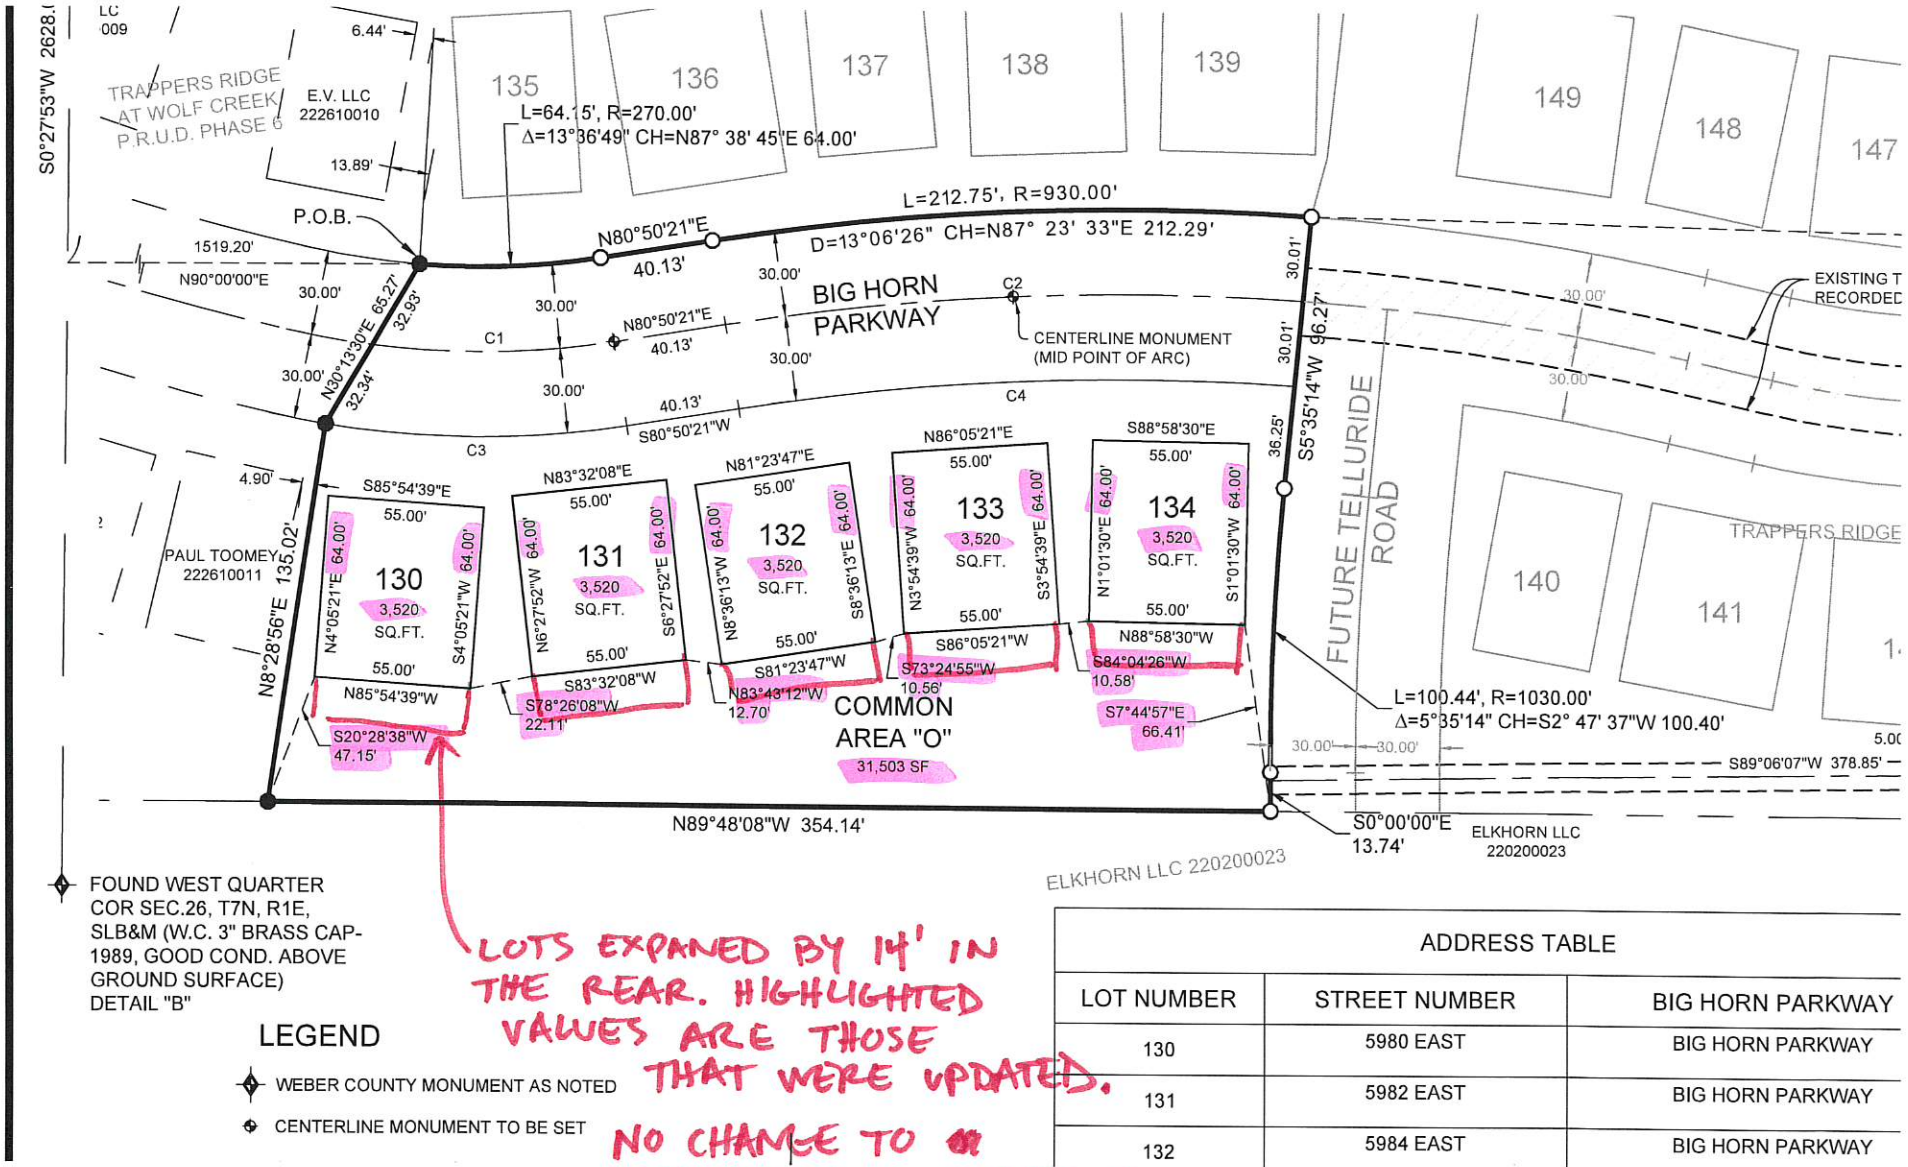

FOUND WEST QUARTER COR SEC.26, T7N, R1E, SLB&M (W.C. 3" BRASS CAP- 1989, GOOD COND. ABOVE GROUND SURFACE) DETAIL "B"

LOTS EXPANED BY 14' IN THE REAR. HIGHLIGHTED VALUES ARE THOSE THAT WERE UPDATED.

NO CHANGE TO THE SUBDIVISION BOUNDARY OR ANYTHING ELSE NOT HIGHLIGHTED.

LEGEND

- WEBER COUNTY MONUMENT AS NOTED
- CENTERLINE MONUMENT TO BE SET

ADDRESS TABLE		
LOT NUMBER	STREET NUMBER	BIG HORN PARKWAY
130	5980 EAST	BIG HORN PARKWAY
131	5982 EAST	BIG HORN PARKWAY
132	5984 EAST	BIG HORN PARKWAY