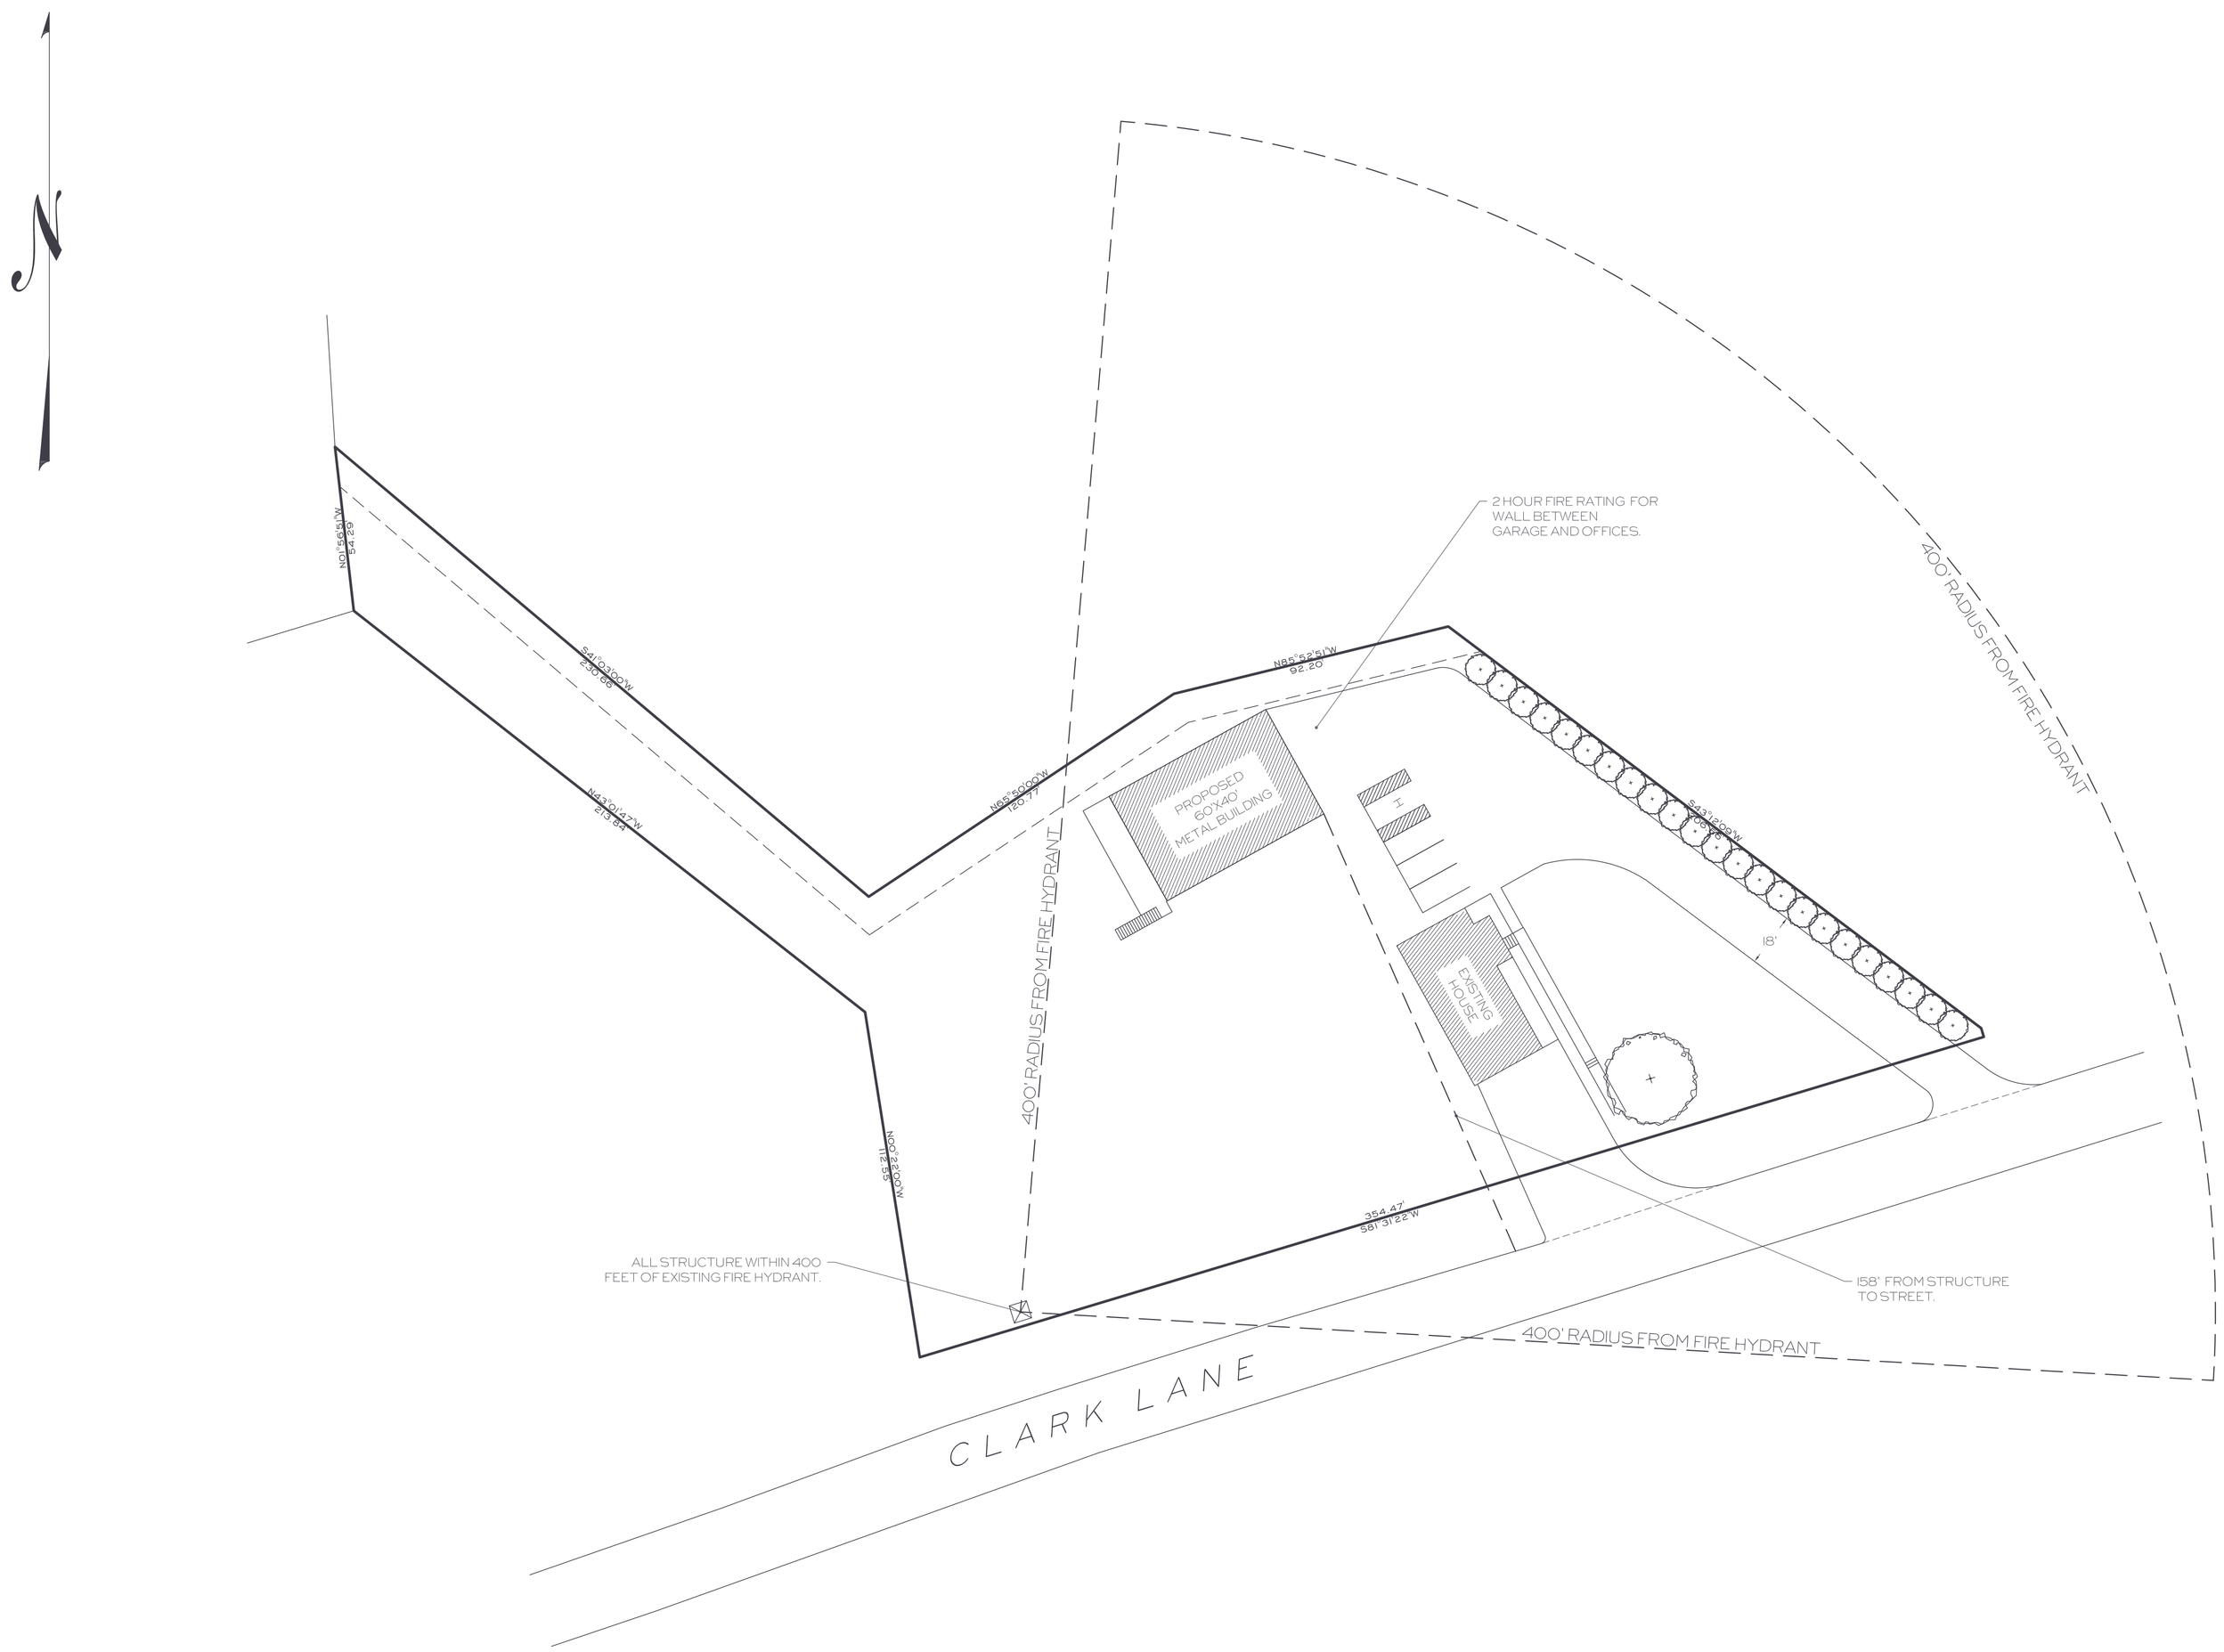

Terra Form Inc.

Philip Castiglia: Owner

phone: (818) 535-0848
email: aliskurt@yahoo.com

CASTIGLIA PROPERTY

4770 EAST 2650 NORTH . EDEN UTAH.84310

FIRE PLAN

Date: 3/29/21

Scale: 1/32" = 1'

F1