


RESPONSIBLE PARTY

TOTAL AREA : 3.02 ACRES

TOTAL DISTURBED AREA: 6,000 SQ FT (APPROX.)

284.47'

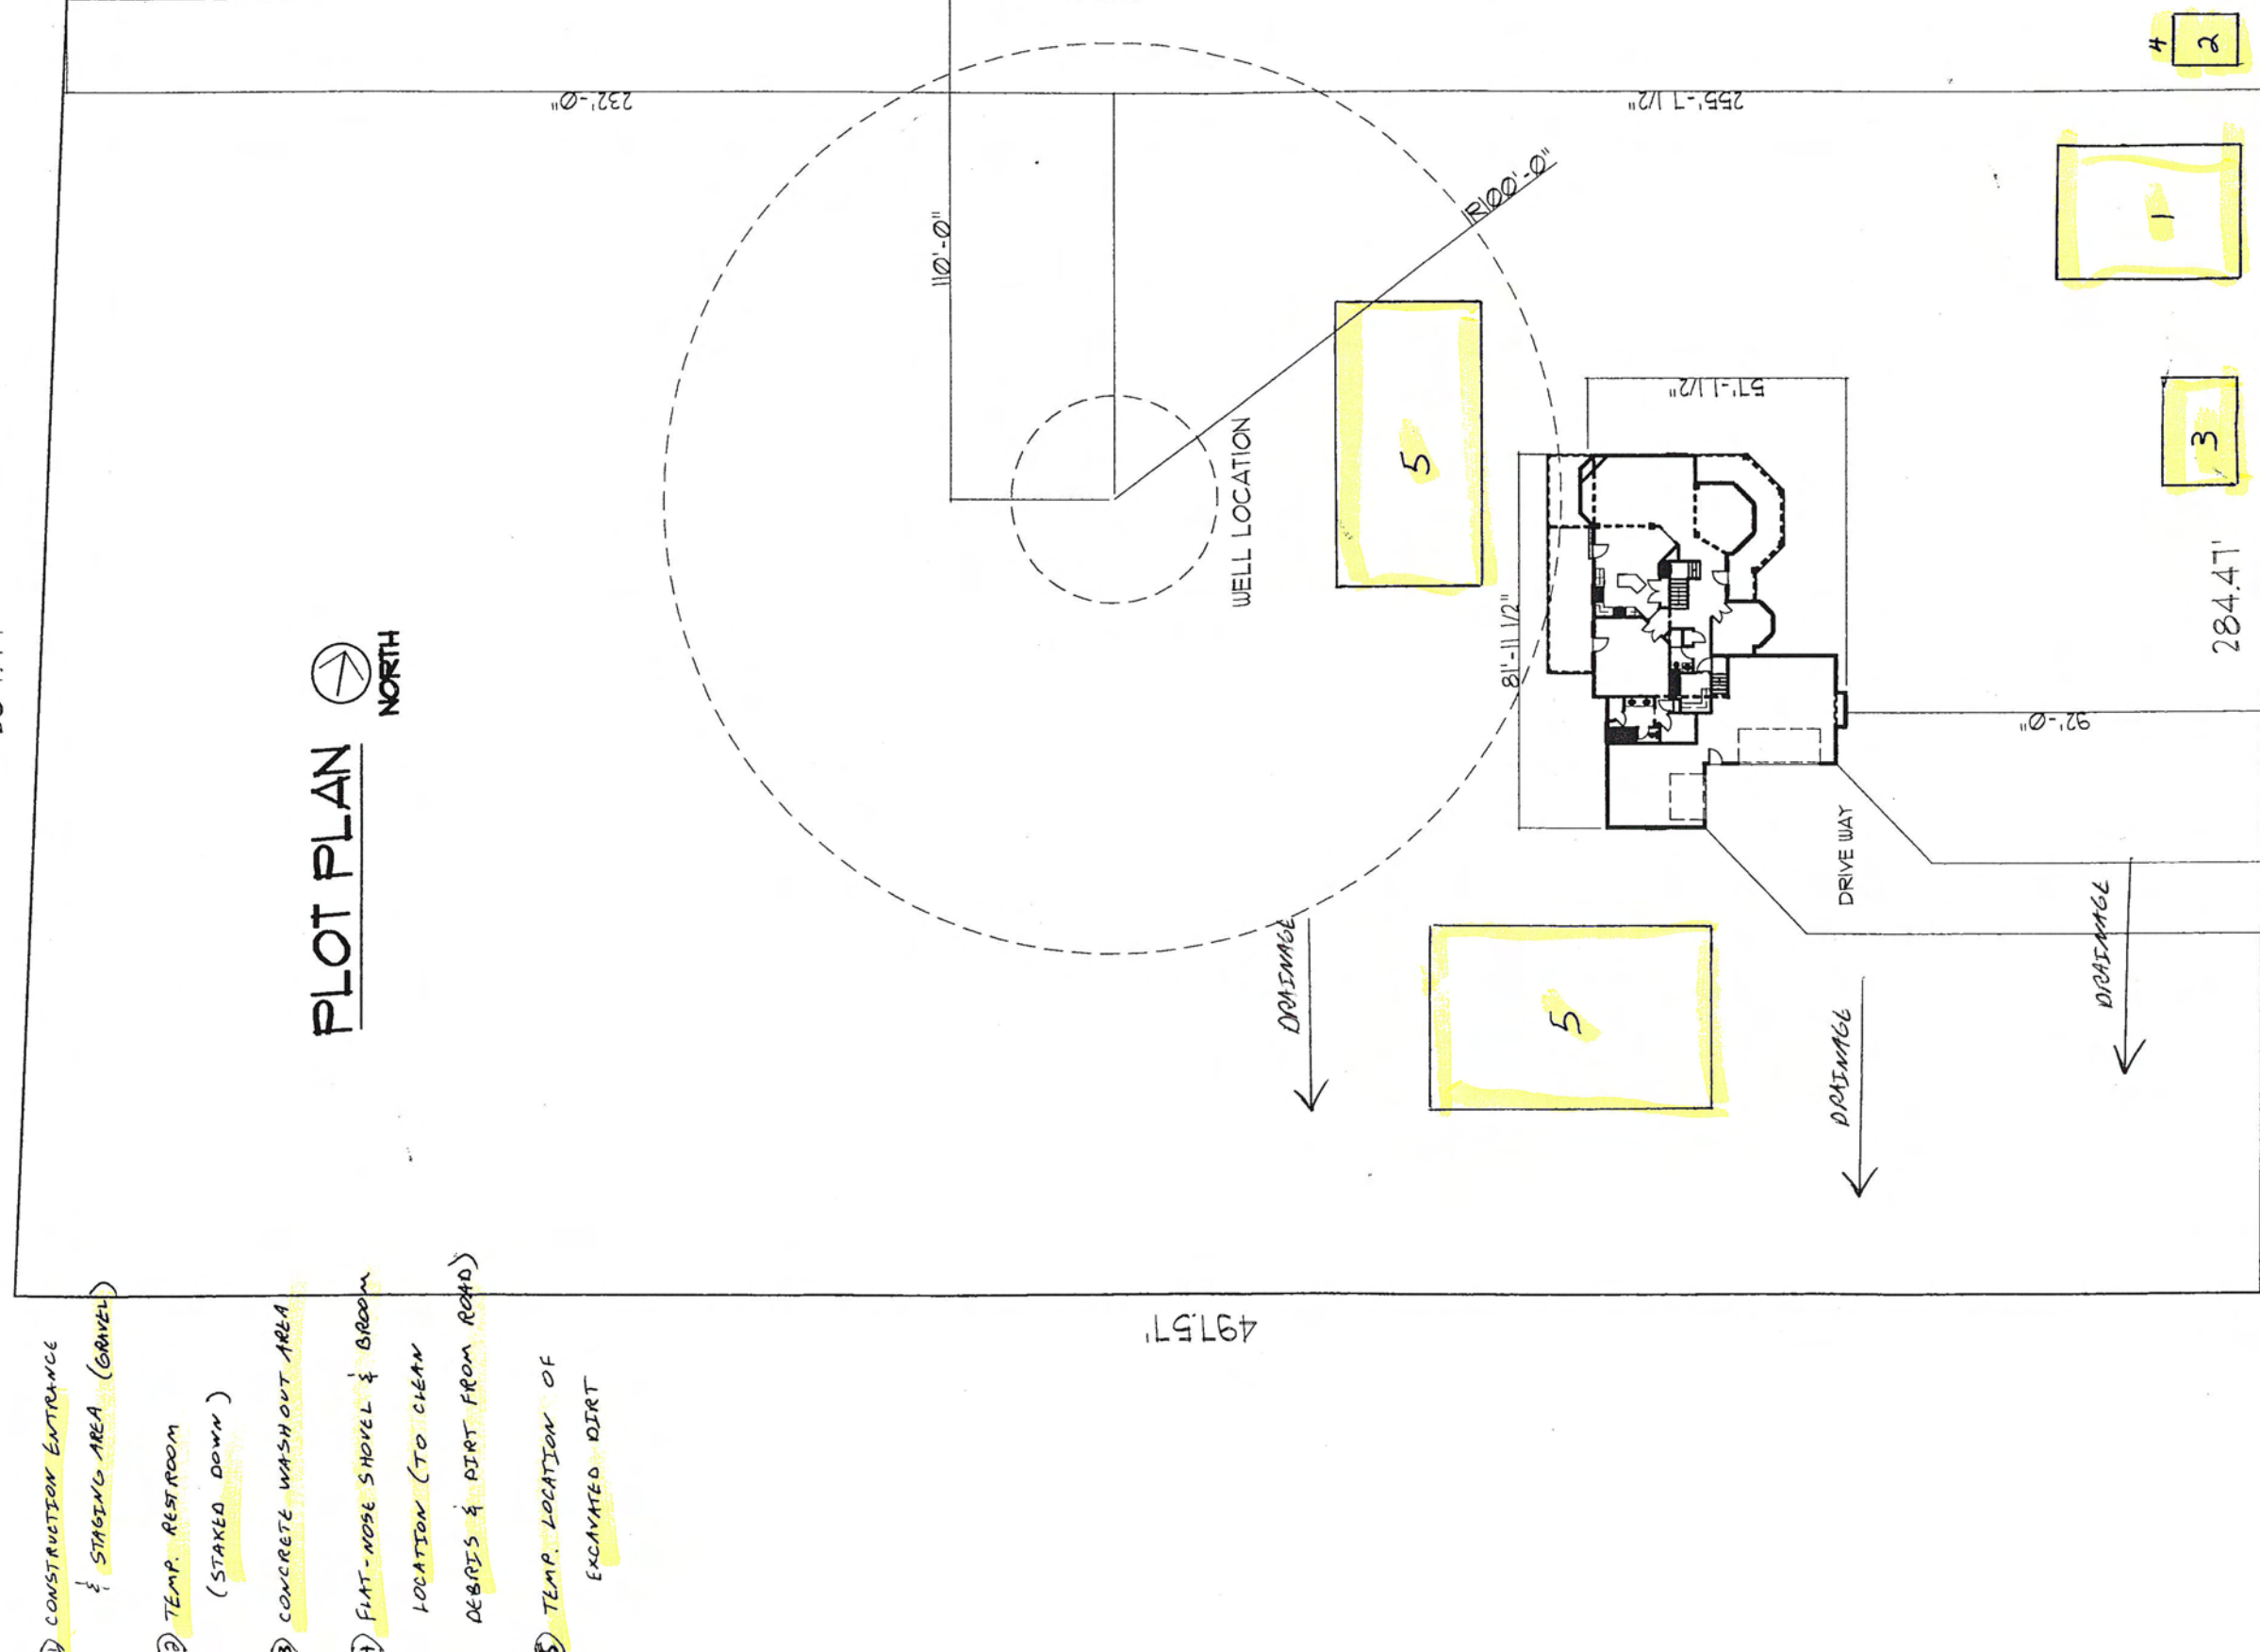

LOT 1 - HUBBARD SUBDIVISION

TYPE B GRADING 2% GRADE 10' AWAY FROM HOUSE