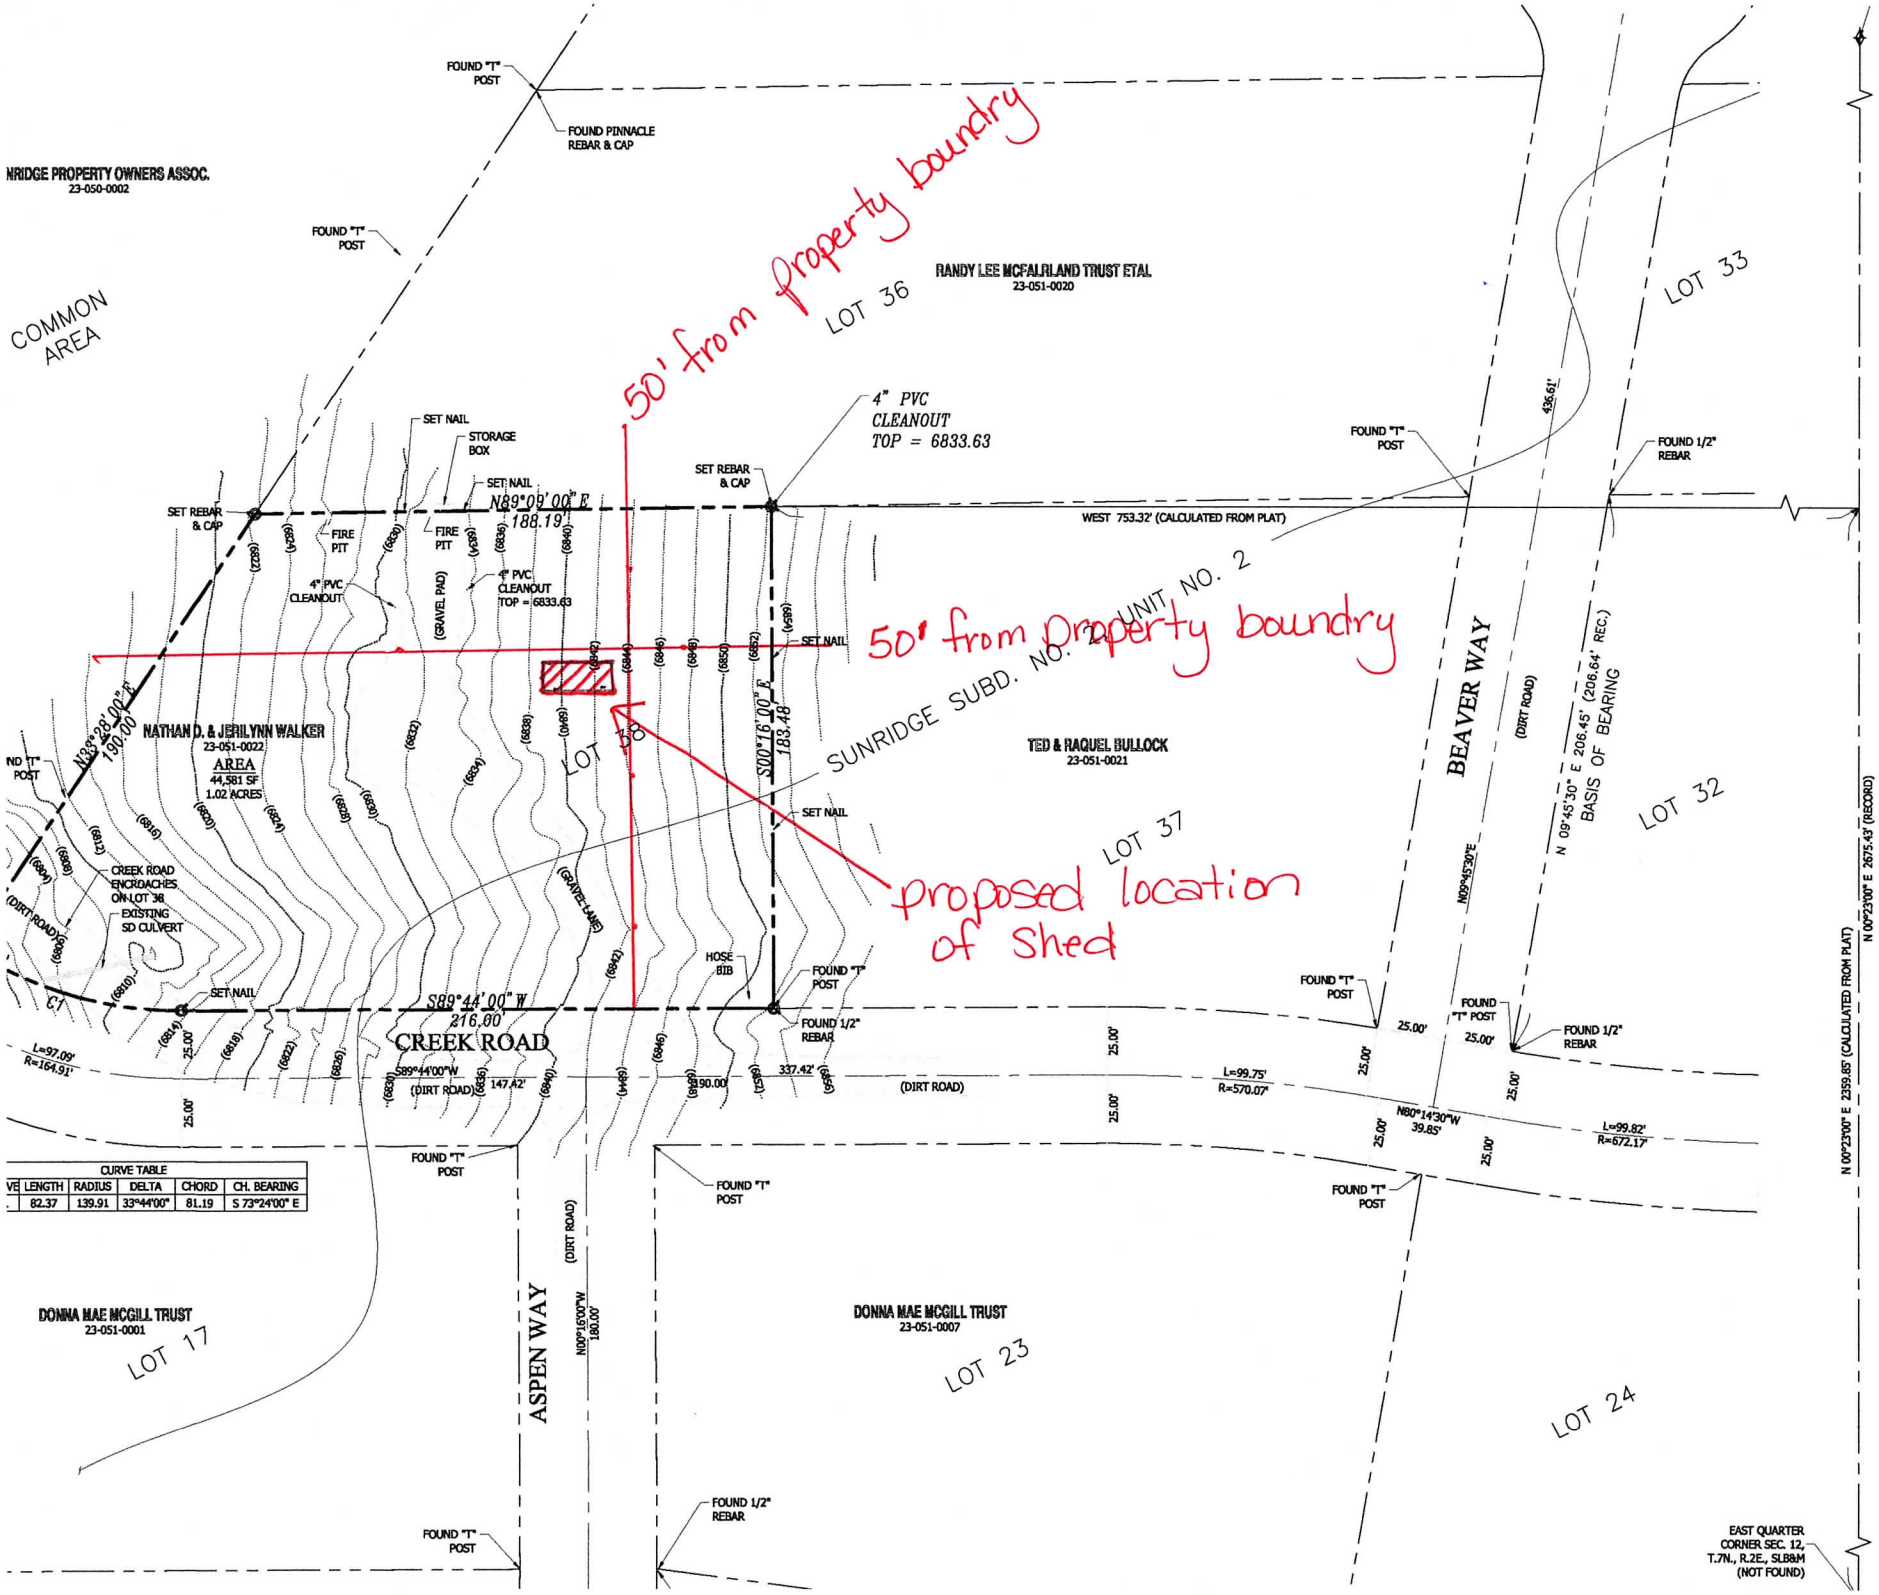

CURVE TABLE					
VE	LENGTH	RADIUS	DELTA	CHORD	CH. BEARING
.	82.37	139.91	33°44'00"	81.19	S 73°24'00" E

NARR

THE PURPOSE OF THIS SURVEY IS
DEPICT THE TOPOGRAPHY OF LOT
NO. 2, AS SHOWN HEREON. THE
NORTH 09°45'30" EAST 206.45 FE
FOUND AT THE SOUTHWEST AND
SAID SUBDIVISION. CORNERS FO
SET UPON REQUEST WITH A 5/8"
PLASTIC CAP, OR NAIL AND WASH

THE BOUNDARIES OF SAID LOT W
RECORDED SUBDIVISION PLAT.

IT APPEARS THAT CREEK ROAD E
AS SHOWN HEREON.

UTILITY INFORMATION SHOWN O
GROUND STRUCTURES AS OBSERV
WELL AS INFORMATION PROVIDE
INVESTIGATIONS OF EXISTING UT
THE SURVEYOR IS NOT RESPONSI
OMISSION OF SUCH INFORMATIO
IF ANY DIGGING, EXCAVATION OR

RECORD D

LOT 38, SUNRIDGE SUBDIVISION,
UTAH.

SURVEYOR'S

I, STEPHEN P. BOTT DO HEREBY D
LAND SURVEYOR AND THAT I HOL
PRESCRIBED BY THE LAWS OF TH
I HAVE MADE A SURVEY OF THE R

STEPHEN P. BOTT
LICENSE NO. 343593-2201

NOT ALL ITEMS I

C&G
BX
FH
IV
RCP
SDCB
SDMH
SD BOX
SSMH
UP
WV