96-34

POWDER POINT AT POWDER MOUNTAIN

LOCATED IN THE NORTHEAST QUARTER OF SECTION 8, AND NORTHWEST QUARTER OF SECTION 9
TOWNSHIP 7 NORTH, RANGE 2 EAST,
SALT LAKE BASE AND MERIDIAN,
WEBER COUNTY, UTAH
JULY 2023

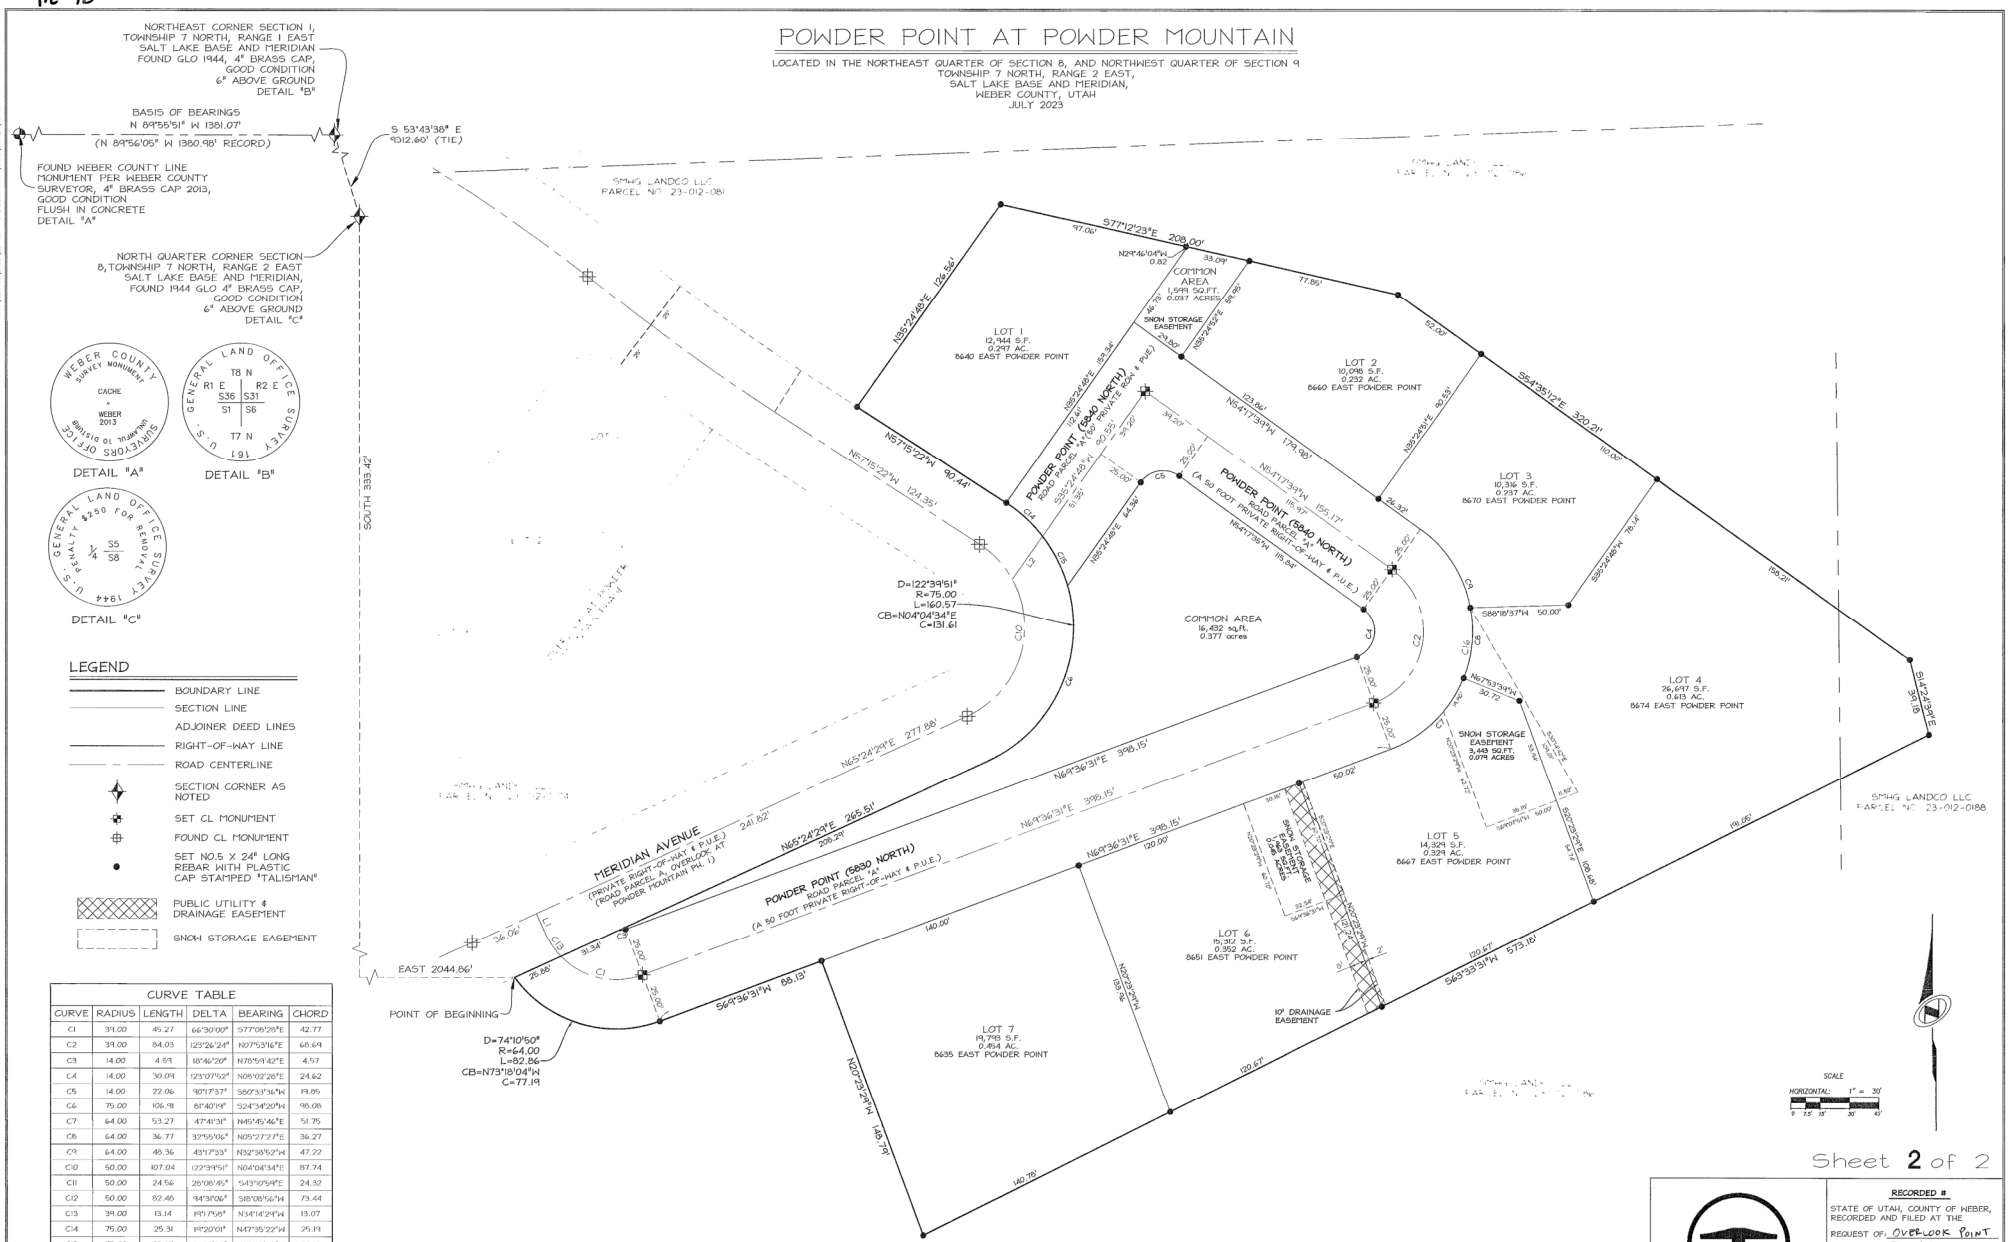
NORTHEAST CORNER SECTION 1, TOWNSHIP 7 NORTH, RANGE 1 EAST SALT LAKE BASE AND MERIDIAN FOUND GLO 1944, 4" BRASS CAP, GOOD CONDITION 6" ABOVE GROUND DETAIL "B"
BASIS OF BEARINGS N 89°55'51" W 1381.07' (N 89°56'05" W 1380.98' RECORD)
S 53°43'38" E 9012.60' (TIE)
FOUND WEBER COUNTY LINE MONUMENT PER WEBER COUNTY SURVEYOR, 4" BRASS CAP 2013, GOOD CONDITION FLUSH IN CONCRETE DETAIL "A"
NORTH QUARTER CORNER SECTION 8, TOWNSHIP 7 NORTH, RANGE 2 EAST SALT LAKE BASE AND MERIDIAN, FOUND 1944 GLO 4" BRASS CAP, GOOD CONDITION 6" ABOVE GROUND DETAIL "C"
SOUTH 1333.42'
EAST 2044.86'
POINT OF BEGINNING
SMHG LANDCO LLC PARCEL NO. 23-012-0081
SMHG LANDCO LLC PARCEL NO. 23-012-0188
LOT 1 12,944 S.F. 0.297 AC. 8640 EAST POWDER POINT
LOT 2 10,098 S.F. 0.232 AC. 8660 EAST POWDER POINT
LOT 3 10,316 S.F. 0.237 AC. 8670 EAST POWDER POINT
LOT 4 26,697 S.F. 0.613 AC. 8674 EAST POWDER POINT
LOT 5 14,329 S.F. 0.329 AC. 8667 EAST POWDER POINT
LOT 6 15,312 S.F. 0.352 AC. 8651 EAST POWDER POINT
LOT 7 19,793 S.F. 0.454 AC. 8635 EAST POWDER POINT
COMMON AREA 1,991 SQ.FT. 0.037 ACRES
SNOW STORAGE EASEMENT
COMMON AREA 16,432 sq.ft. 0.377 acres
SNOW STORAGE EASEMENT 3,148 SQ.FT. 0.074 ACRES
SNOW STORAGE EASEMENT 1,268 SQ.FT. 0.029 ACRES
10' DRAINAGE EASEMENT
POWDER POINT (5840 NORTH) ROAD PARCEL "A" (A 50 FOOT PRIVATE RIGHT-OF-WAY & P.U.E.)
MERIDIAN AVENUE (PRIVATE RIGHT-OF-WAY & P.U.E.) (ROAD PARCEL A, OVERLOOK AT POWDER MOUNTAIN PH. 1)
POWDER POINT (5830 NORTH) ROAD PARCEL "A" (A 50 FOOT PRIVATE RIGHT-OF-WAY & P.U.E.)
D=122°39'51" R=75.00 L=160.57 CB=N04°04'34"E C=131.61
D=74°10'50" R=64.00 L=82.86 CB=N73°18'04"W C=77.19
N65°24'29"E 265.51'
N69°36'31"E 398.15'
S69°36'31"W 88.19'
S63°33'51"W 573.16'
N20°23'29"W 148.79'
N65°24'29"E 277.88'
N57°15'22"W 90.44'
N57°15'22"W 124.35'
