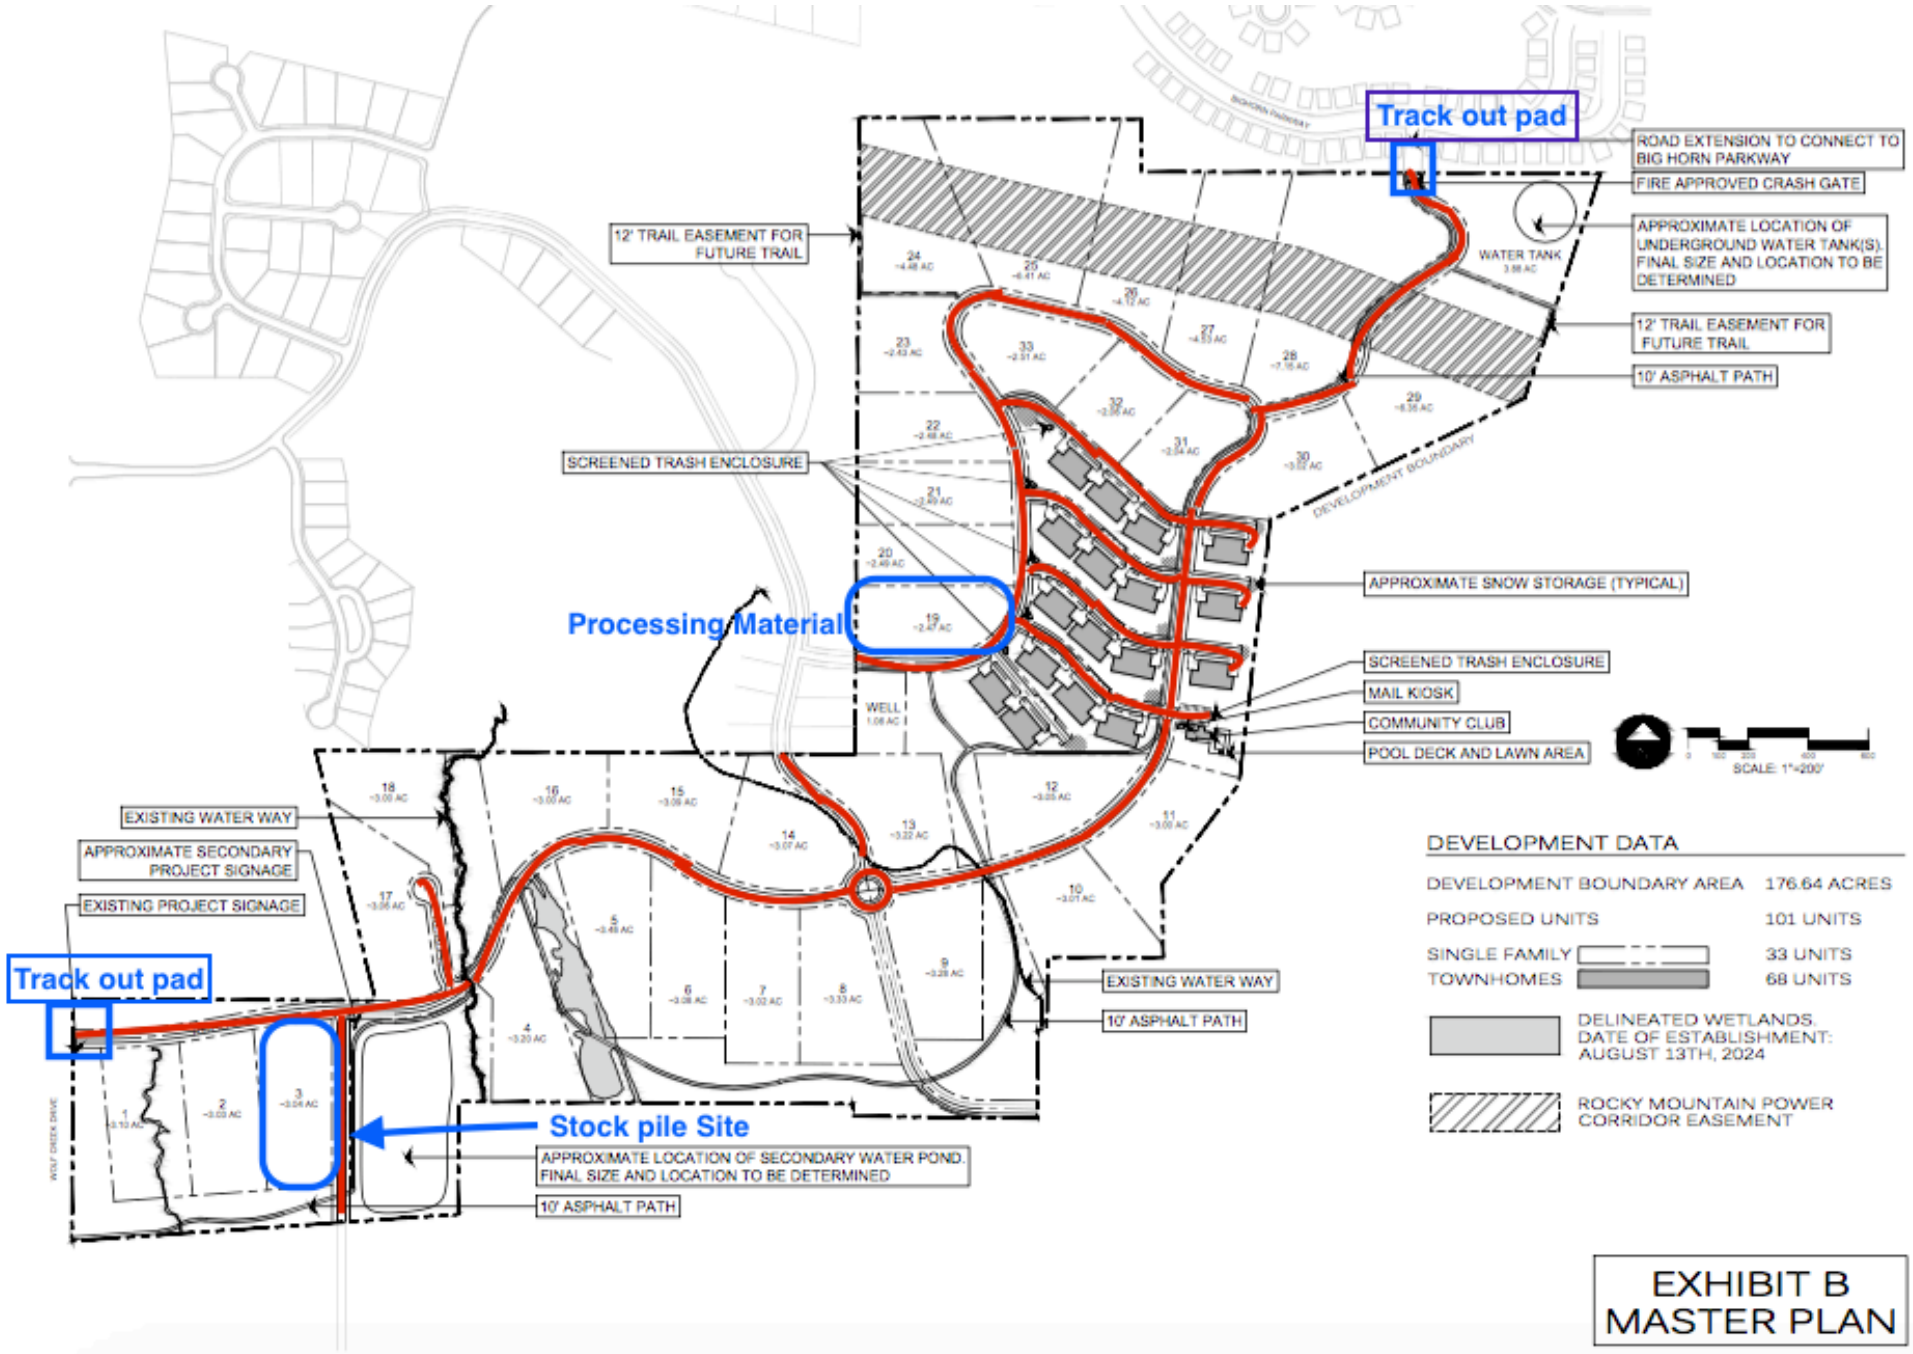

LDG

COBABE RANCH

WEBER COUNTY UTAH

DATE: MAY 2025
PROJECT: 000.0000.17
DRAWN BY: TK
REVIEW BY: TK
VERSION:
REVISIONS:

SHEET TITLE: MASTER PLAN

SHEET NUMBER: EX. B