


## Top View

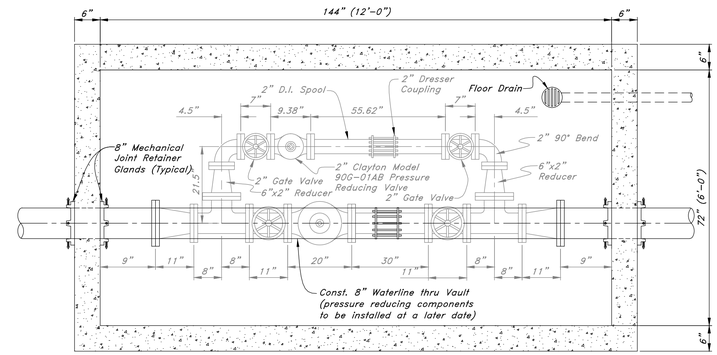


## Cross-Section

## Pressure Reducing Station

# Construction Details

**The Chalets at Ski Lake Phase 5**

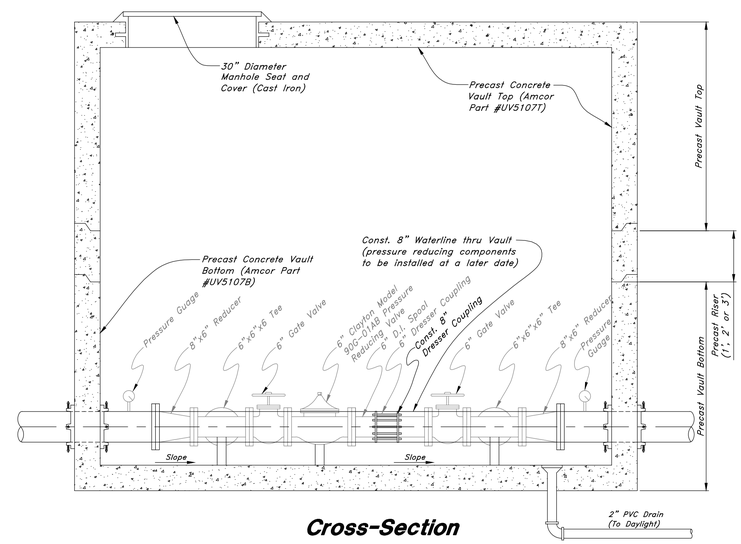A part of the Southwest 1/4 of Section 13, a part of the Northeast 1/4 of Section 23, and a part of the Northwest 1/4 of Section 24, T6N, R1E, SLB&M, U.S. Survey


**GREAT BASIN ENGINEERING NORTH**
CONSULTING ENGINEERS AND SURVEYORS
5746 South 1475 East – Suite 200
Ogden, Utah 84403
P.O. Box 150048, Ogden, Utah 84415
Ogden (801)394-4515 Salt Lake City (801)521-0222 Fax (801)392-7544


| | | | |
|---|---|---|---|
| SCALE : NTS | DATE : 24 Jun, 2009 | DRWG. NO. | |
| DRAWN : MRK | REVISIONS : | 5 | |
| 96N120 PH 5 | | of 5 | |