# ALTA/NSPS LAND TITLE SURVEY

LOCATED IN THE SOUTHEAST QUARTER OF SECTION 21,
AND THE NORTHEAST QUARTER OF SECTION 28,
TOWNSHIP 6 NORTH, RANGE 2 WEST, S.L.B. & M.
OGDEN CITY, WEBER COUNTY, UTAH

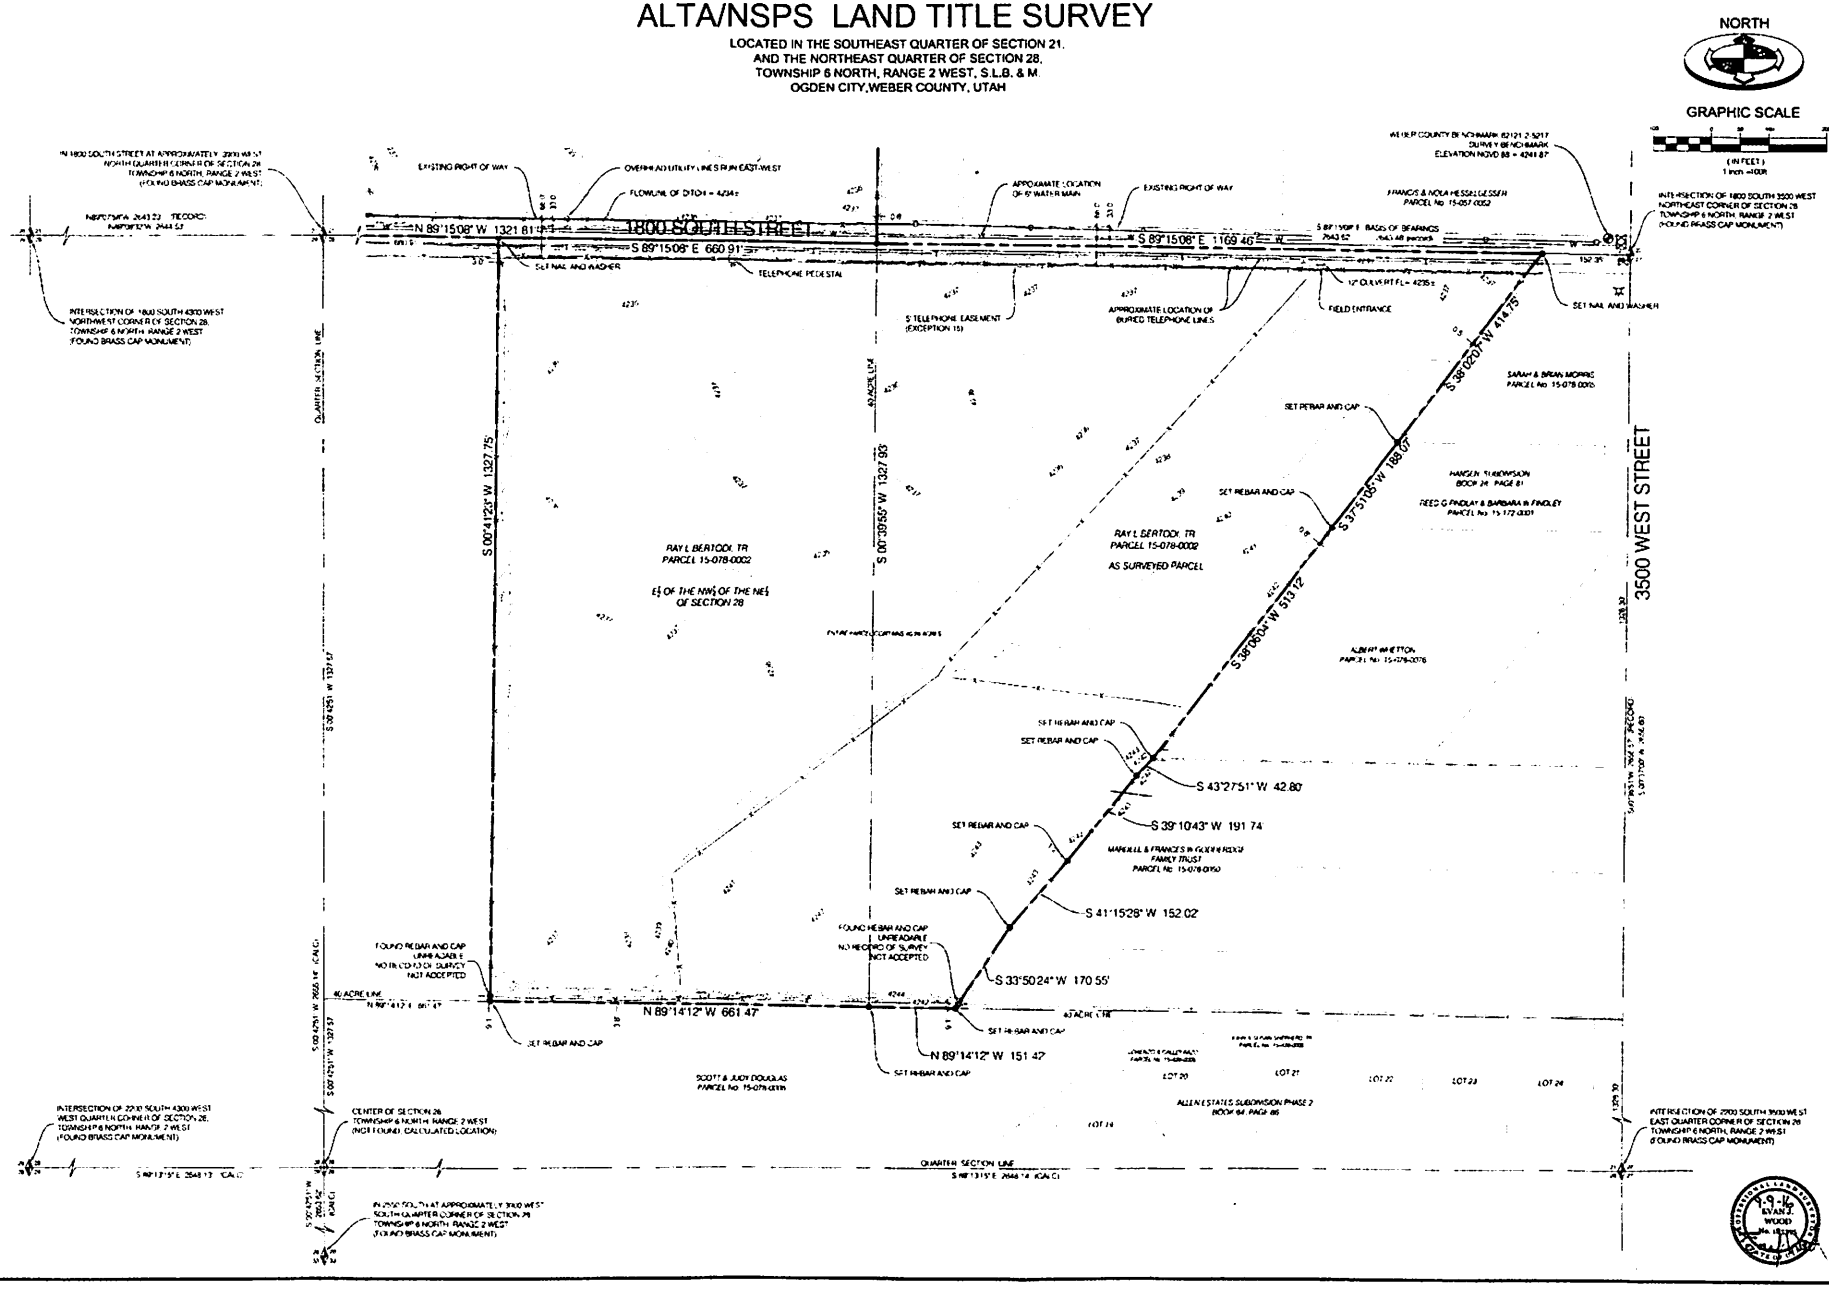


| NO. | DATE | DESCRIPTION |
|---|---|---|
| | | |

BENCHMARK ENGINEERING & LAND SURVEYING
PO BOX 1 STATE STREET SUITE #120
SANDY, UTAH 84070 (801) 942-7462
www.benchmarkcivil.com

BENCHMARK CIVIL

RICE ASSET MANAGEMENT, LLC
3701 WEST 1800 SOUTH
WEST WEBER, UTAH

PROJECT NO. 1607138

ALTA/NSPS LAND TITLE SURVEY

SVB 01
3 OF 3