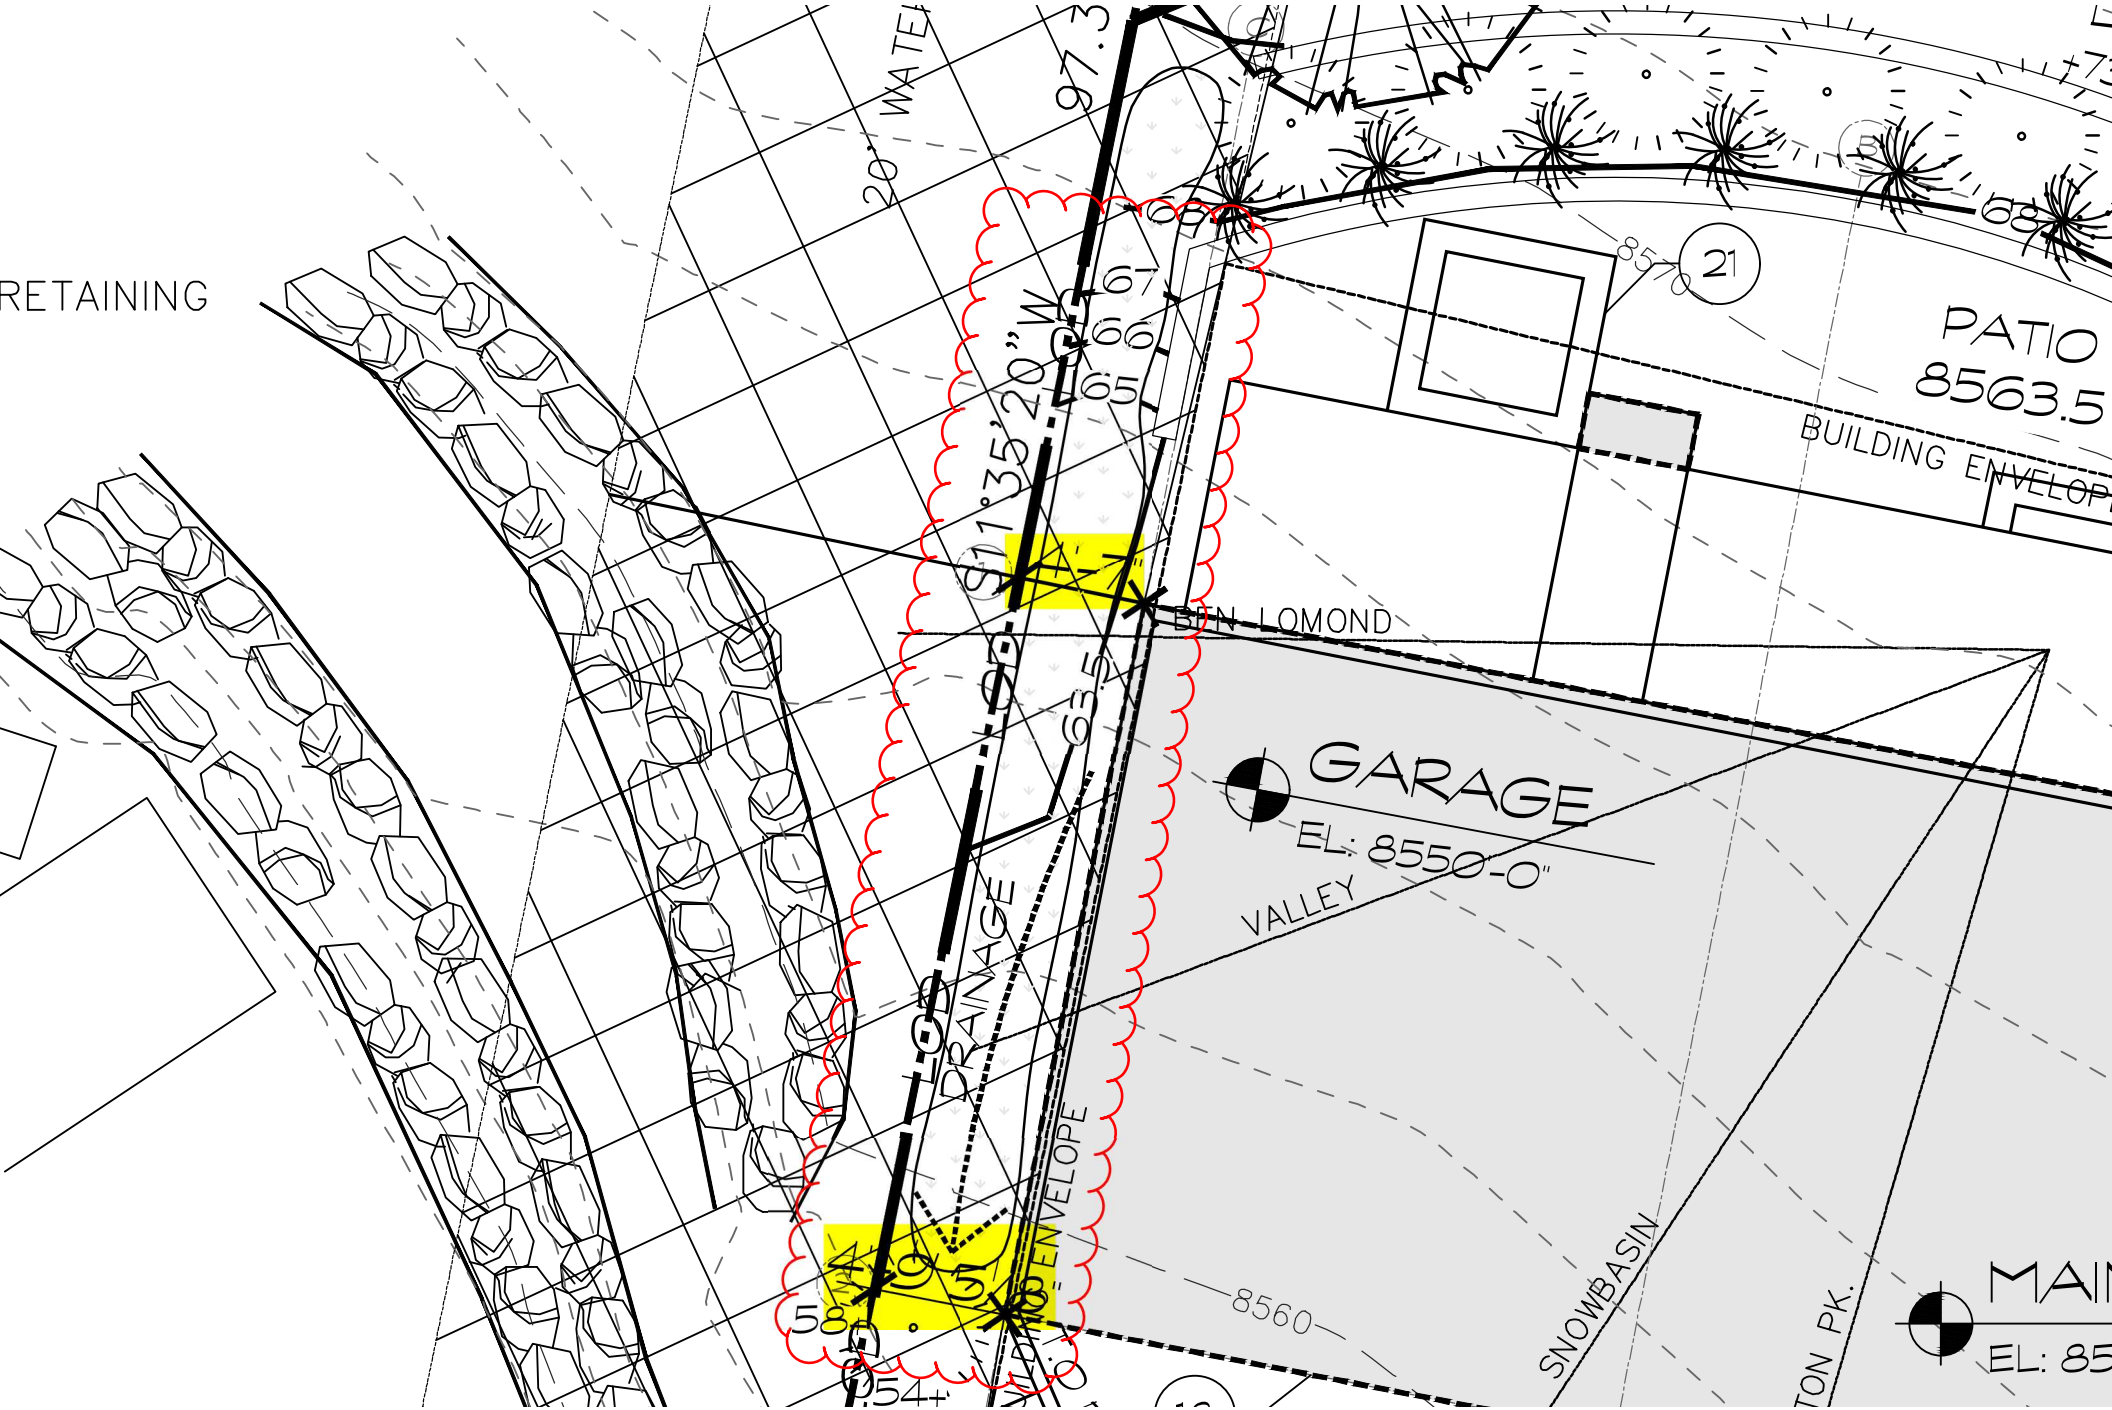
RETAINING
20' WATER
97.3
S11°35'20"W
67
66
65
63.5
BEN LOMOND
PATIO
8563.5
BUILDING ENVELOPE
21
8570
GARAGE
EL: 8550'-0"
VALLEY
DRAINAGE
ENVELOPE
8560
SNOWBASIN
TON PK.
58
54+