SITE PLAN

GENERAL STORE OFFICES
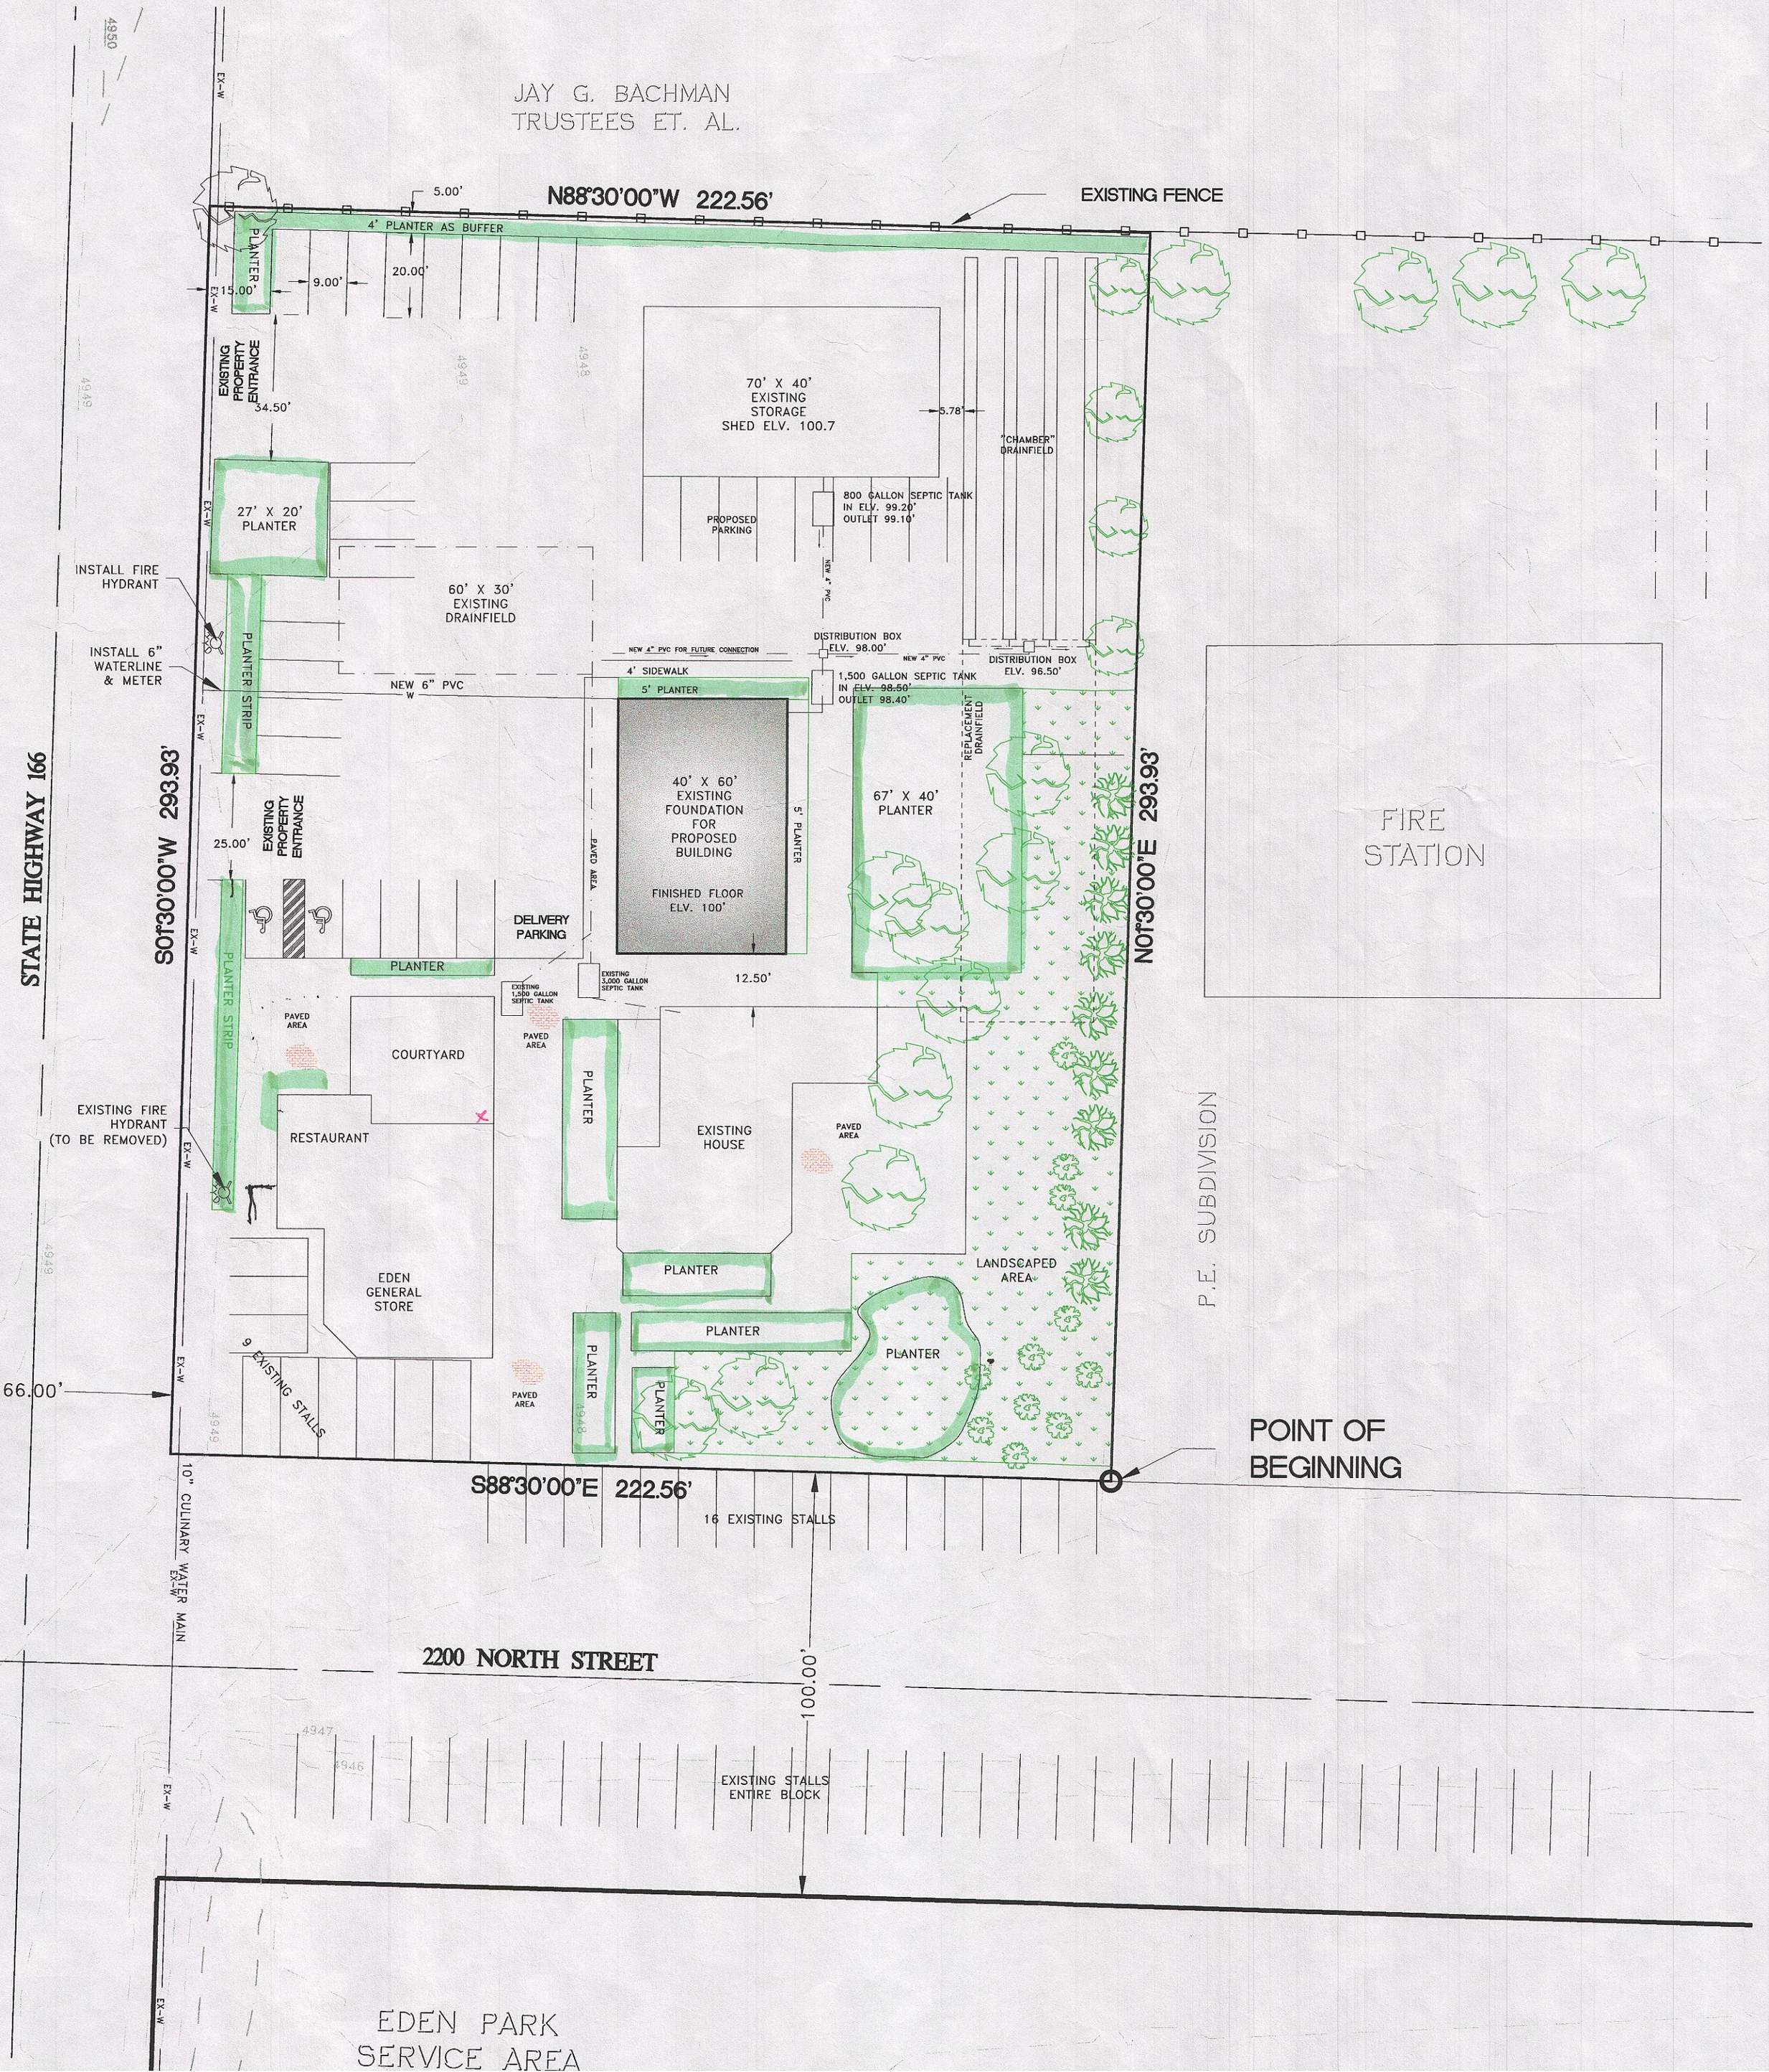
2220 NORTH HIGHWAY 166
A PART OF THE SOUTHWEST QUARTER OF SECTION 35, T7N, R1E, SLB&M, U.S. SURVEY
WEBER COUNTY, UTAH
MAY 2006