The Legends AT Hawkins Creek 2nd Amendment
Lot 25

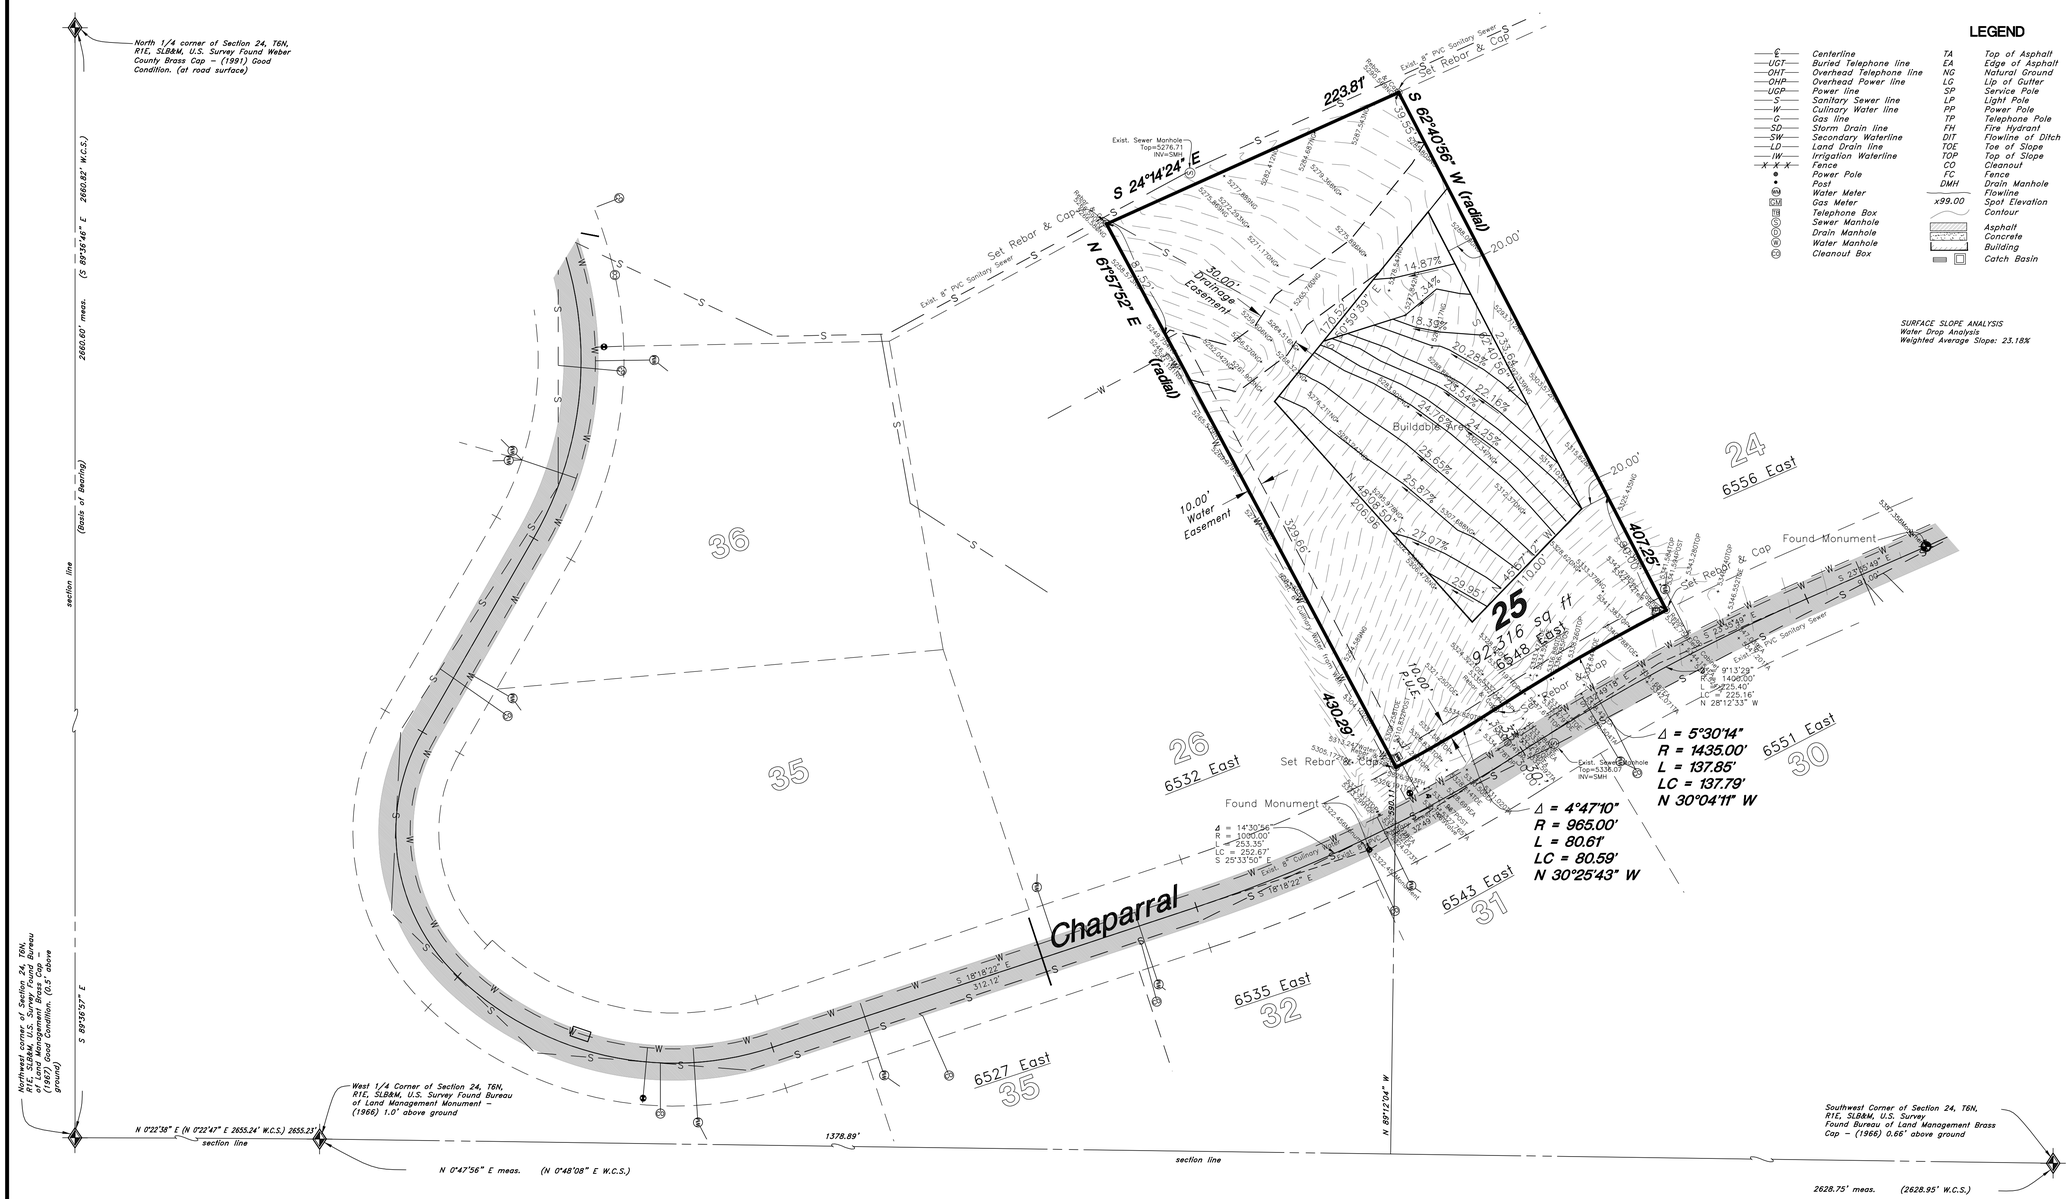

Narrative:

At the request of Keith Smith, owner and developer of The Legends @ Hawkins Creek, we have prepared this subdivision plat.

The basis of bearing for this plat is S 89°36'57" E between the Brass Caps found at the Northwest corner and the North 1/4 corner of Section 24, Township 6 North, Range 1 East, Salt Lake Base & Meridian, U.S. Survey.

REV.	DATE	DESCRIPTION

GREAT BASIN ENGINEERING
5746 SOUTH 1475 EAST OGDEN, UTAH 84403
MAIN (801)394-4515 S.L.C.(801)521-0222 FAX (801)392-7544
WWW.GREATBASINENGINEERING.COM

Topography Survey

Hawkins Creek Lot 25

6548 East Chaparral
Weber County, Utah
A part of Section 24, T6N, R1E, SLB&M, U.S. Survey

26 Mar, 2012

SHEET NO.
C1

12N210 LOT 25

W:\Hawkins Creek 25\12N210 LOT 25.dwg, 5/16/2012 12:25:09 PM, DWG To PDF.pc3, 1:1