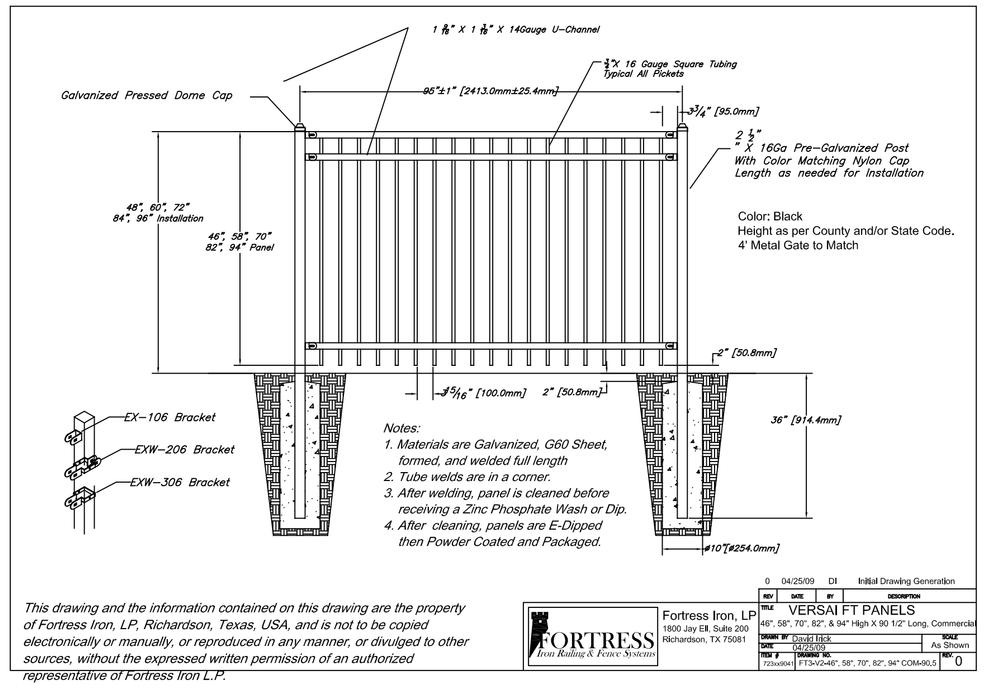

This drawing and the information contained on this drawing are the property of Fortress Iron, LP, Richardson, Texas, USA, and is not to be copied electronically or manually, or reproduced in any manner, or divulged to other sources, without the expressed written permission of an authorized representative of Fortress Iron L.P.

FORTRESS Iron Railing & Fence Systems

Fortress Iron, LP
1800 Jay Ell. Suite 200
Richardson, TX 75081

REV	DATE	BY	DESCRIPTION
0	04/25/09	DI	Initial Drawing Generation

TITLE: VERSAI FT PANELS
90", 58", 70", 82", & 94" High X 90 1/2" Long, Commercial
DRAWN BY: DI/08/1525 — SCALE: As Shown
DATE: 04/25/09
TEMPLATE: FTS-FD-48", 58", 70", 82", 94" COMMERCIAL — REV: 0

1 Pool Fence and Pool Gate
Not to Scale

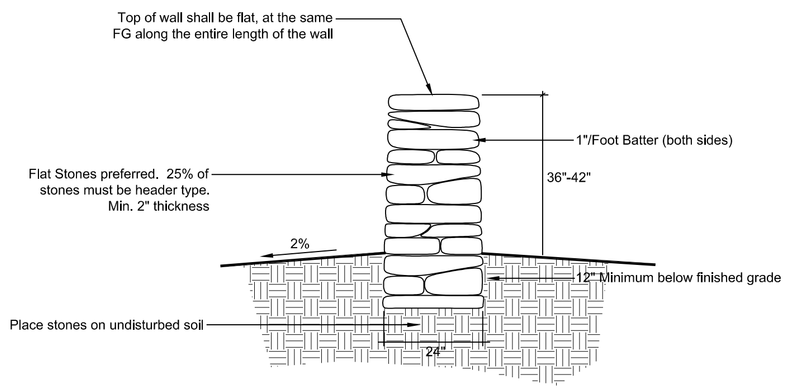

2 Dry Stacked Stone Theme Wall
Not to Scale

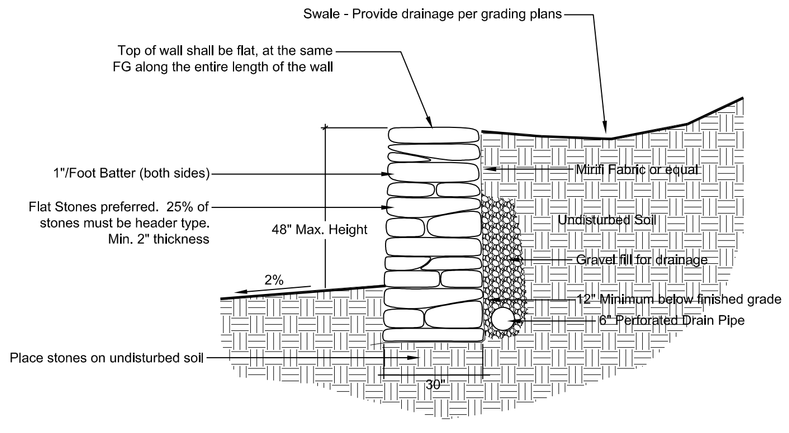

3 Dry Stacked Stone Retaining Wall
Not to Scale

BERTOLDI ARCHITECTS
ARCHITECTURE ▪ PLANNING ▪ INTERIORS
2726 HARRISON BLVD. OGDEN, UT PH. 801.476.4330

EDGEWATER ESTATES

HUNTSVILLE, UTAH

LANGVARDT DESIGN GROUP LLC
1325 WESTMORELAND DRIVE
SALT LAKE CITY, UTAH
801.505.8090

REV.	DATE

PROJECT #: 1111
DATE: 02/28/12
TITLE:
OVERALL
SITE PLAN

SHEET:
S1.1

THIS DOCUMENT IS THE PROPERTY OF BERTOLDI ARCHITECTS © 2012