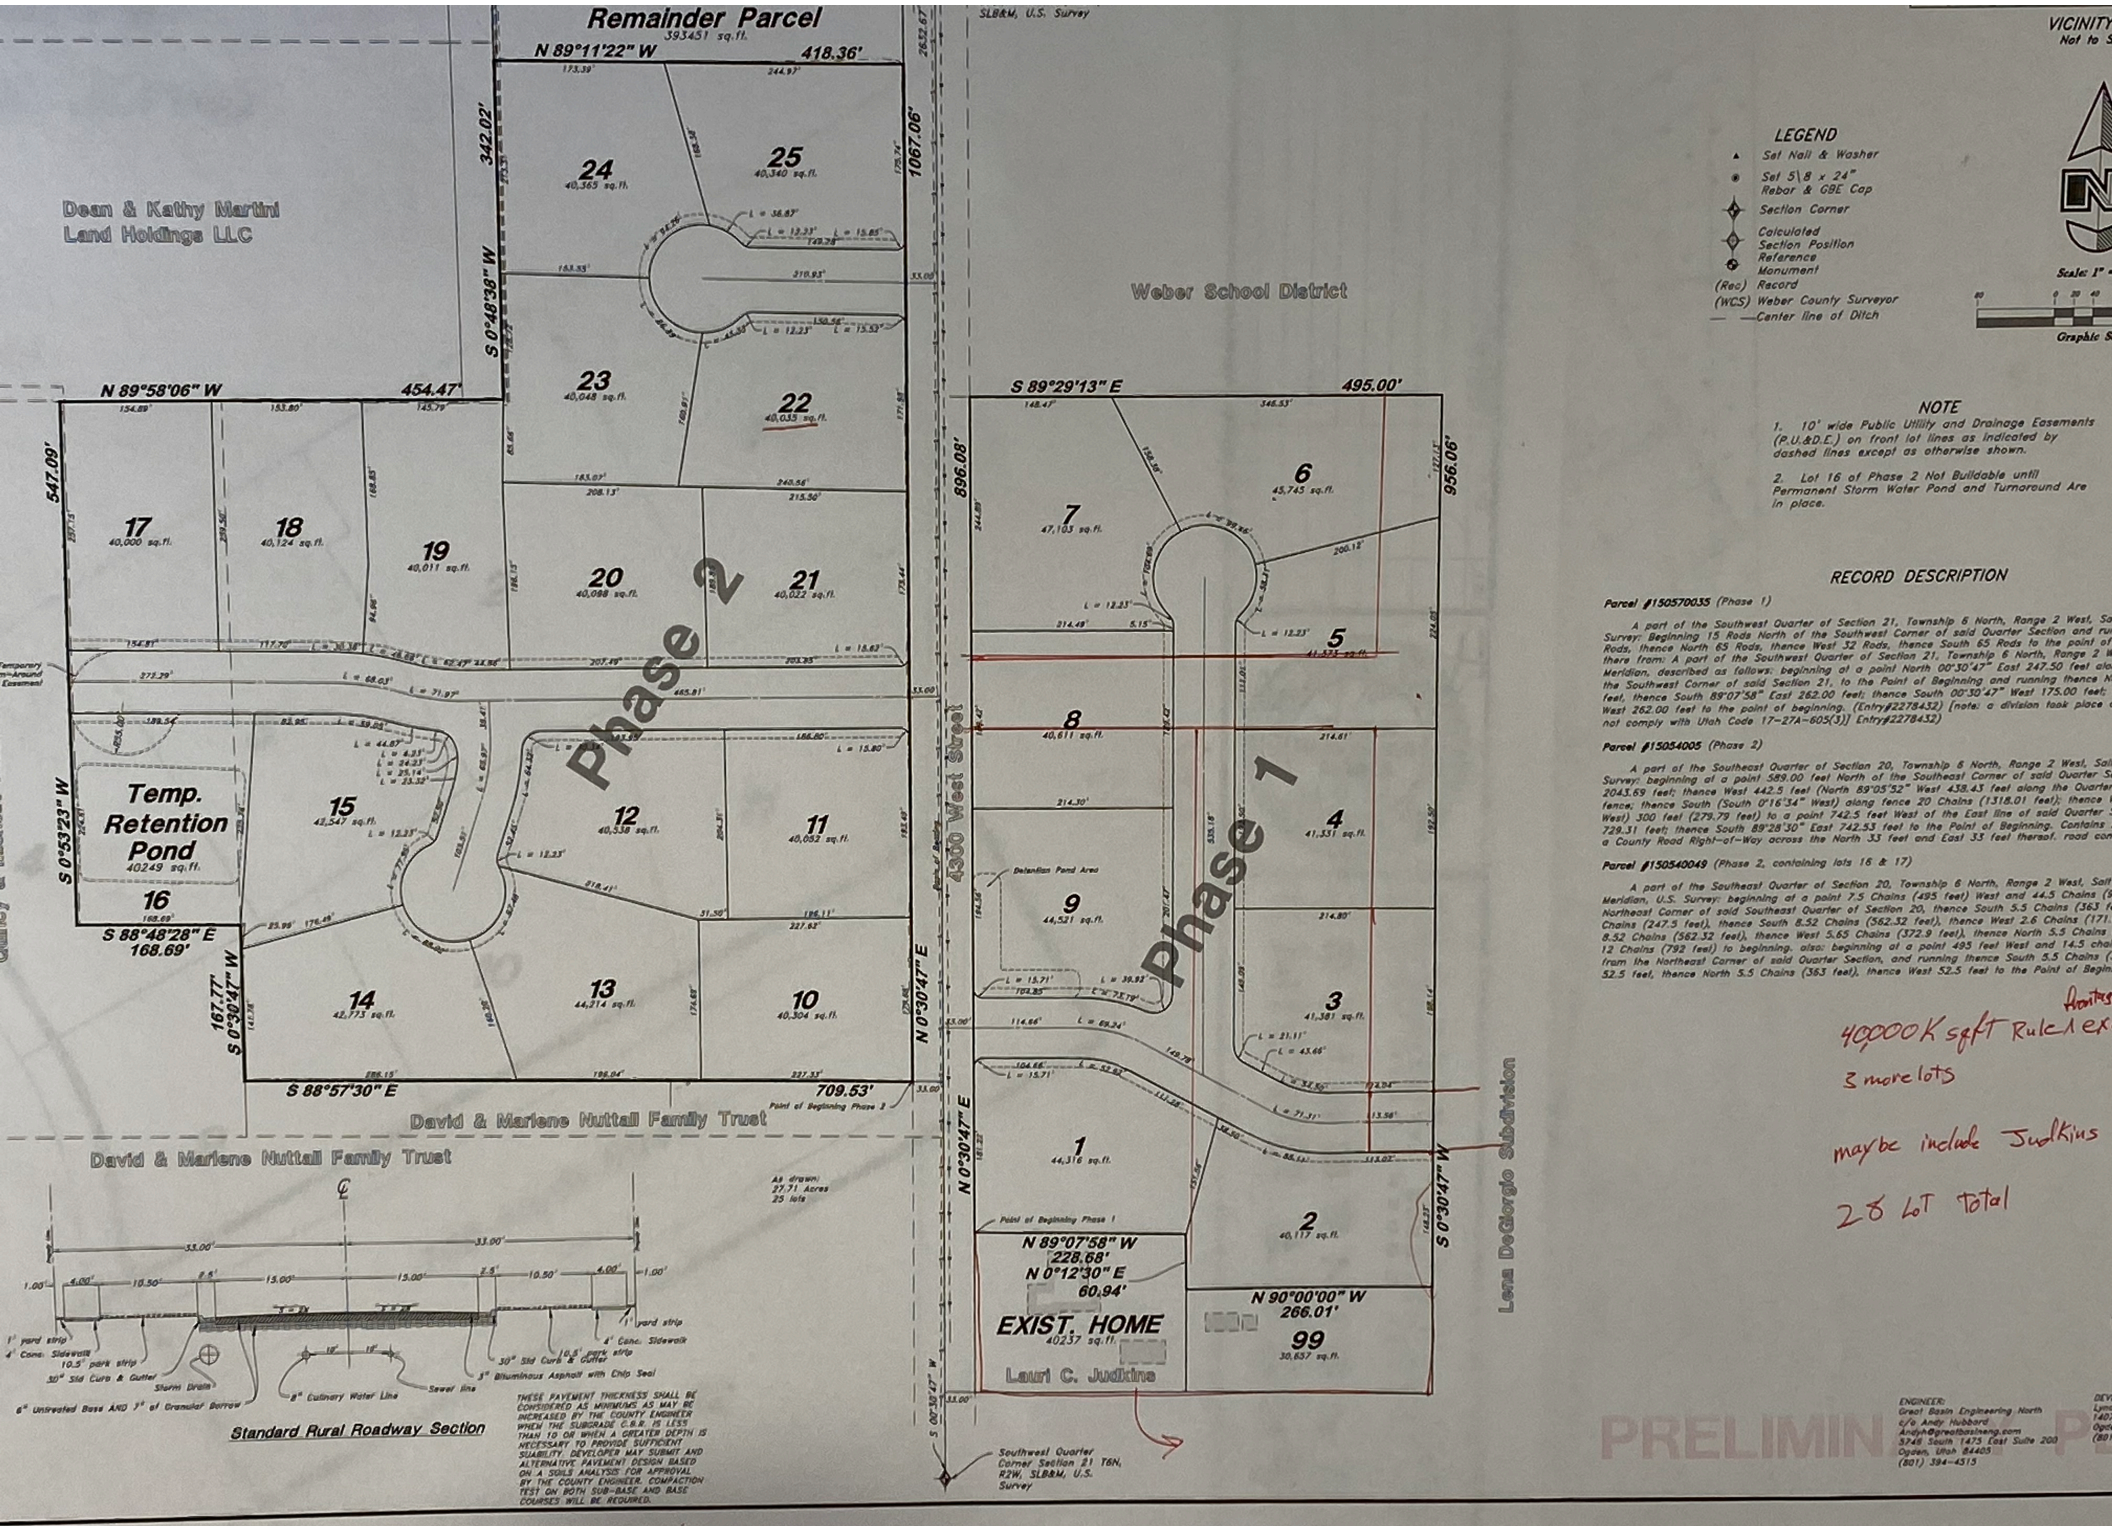
Remainder Parcel
393451 sq.ft.
N 89°11'22" W
418.36'
342.02'
S 0°48'38" W
1067.06'
Dean & Kathy Martini
Land Holdings LLC
N 89°58'06" W
454.47'
547.09'
S 0°53'23" W
Temp. Retention Pond
40249 sq.ft.
S 88°48'28" E
168.69'
167.77'
S 0°30'47" W
S 88°57'30" E
709.53'
David & Marlene Nuttall Family Trust
Point of Beginning Phase 2
Phase 2
Phase 1
4300 West Street
N 0°30'47" E
896.08'
956.06'
S 89°29'13" E
495.00'
Weber School District
SLB&M, U.S. Survey
Lara DeGiorgio Subdivision
N 89°07'58" W
228.68'
N 0°12'30" E
60.94'
EXIST. HOME
40237 sq.ft.
Lauri C. Judkins
N 90°00'00" W
266.01'
Point of Beginning Phase 1
Detention Pond Area
Southwest Quarter
Corner Section 21 T6N,
R2W, SLB&M, U.S.
Survey
LEGEND
Set Nail & Washer
Set 5\8 x 24" Rebar & GBE Cap
Section Corner
Calculated Section Position
Reference Monument
(Rec) Record
(WCS) Weber County Surveyor
Center line of Ditch
VICINITY
Not to S
Scale: 1"
Graphic S
NOTE
1. 10' wide Public Utility and Drainage Easements (P.U.&D.E.) on front lot lines as indicated by dashed lines except as otherwise shown.
2. Lot 16 of Phase 2 Not Buildable until Permanent Storm Water Pond and Turnoround Are in place.
RECORD DESCRIPTION
Parcel #150570035 (Phase 1)
A part of the Southwest Quarter of Section 21, Township 6 North, Range 2 West, Sa
Survey: Beginning 15 Rods North of the Southwest Corner of said Quarter Section and ru
Rods, thence North 65 Rods, thence West 32 Rods, thence South 65 Rods to the point of
there from: A part of the Southwest Quarter of Section 21, Township 6 North, Range 2 W
Meridian, described as follows: beginning at a point North 00°30'47" East 247.50 feet alo
the Southwest Corner of said Section 21, to the Point of Beginning and running thence N
feet, thence South 89°07'58" East 262.00 feet; thence South 00°30'47" West 175.00 feet;
West 262.00 feet to the point of beginning. (Entry#2278432) [note: a division took place
not comply with Utah Code 17-27A-605(3)] Entry#2278432)
Parcel #150540005 (Phase 2)
A part of the Southeast Quarter of Section 20, Township 6 North, Range 2 West, Sal
Survey: beginning at a point 589.00 feet North of the Southeast Corner of said Quarter S
2043.69 feet; thence West 442.5 feet (North 89°05'52" West 438.43 feet along the Quarter
fence; thence South (South 0°16'34" West) along fence 20 Chains (1318.01 feet); thence
West) 300 feet (279.79 feet) to a point 742.5 feet West of the East line of said Quarter
729.31 feet; thence South 89°28'30" East 742.53 feet to the Point of Beginning. Contains
a County Road Right-of-Way across the North 33 feet and East 33 feet thereof. road cor
Parcel #150540049 (Phase 2, containing lots 16 & 17)
A part of the Southeast Quarter of Section 20, Township 6 North, Range 2 West, Salt
Meridian, U.S. Survey: beginning at a point 7.5 Chains (495 feet) West and 44.5 Chains (
Northeast Corner of said Southeast Quarter of Section 20, thence South 5.5 Chains (363 f
Chains (247.5 feet), thence South 8.52 Chains (562.32 feet), thence West 2.6 Chains (171
8.52 Chains (562.32 feet), thence West 5.65 Chains (372.9 feet), thence North 5.5 Chains
12 Chains (792 feet) to beginning. also: beginning at a point 495 feet West and 14.5 cha
from the Northeast Corner of said Quarter Section, and running thence South 5.5 Chains (
52.5 feet, thence North 5.5 Chains (363 feet), thence West 52.5 feet to the Point of Begin
Standard Rural Roadway Section
As drawn
27.71 Acres
25 lots
THESE PAVEMENT THICKNESS SHALL BE CONSIDERED AS MINIMUMS AS MAY BE INCREASED BY THE COUNTY ENGINEER WHEN THE SUBGRADE C.B.R. IS LESS THAN 10 OR WHEN A GREATER DEPTH IS NECESSARY TO PROVIDE SUFFICIENT SUABILITY. DEVELOPER MAY SUBMIT AND ALTERNATIVE PAVEMENT DESIGN BASED ON A SOILS ANALYSIS FOR APPROVAL BY THE COUNTY ENGINEER. COMPACTION TEST ON BOTH SUB-BASE AND BASE COURSES WILL BE REQUIRED.
ENGINEER:
Great Basin Engineering North
c/o Andy Hubbard
Andyh@greatbasineng.com
5746 South 1475 East Suite 200
Ogden, Utah 84403
(801) 394-4515
PRELIMIN
40000K sqft Rule 1 ex
3 more lots
maybe include Judkins
28 LoT Total