Reeve & Associates, Inc. - Solutions You Can Build On

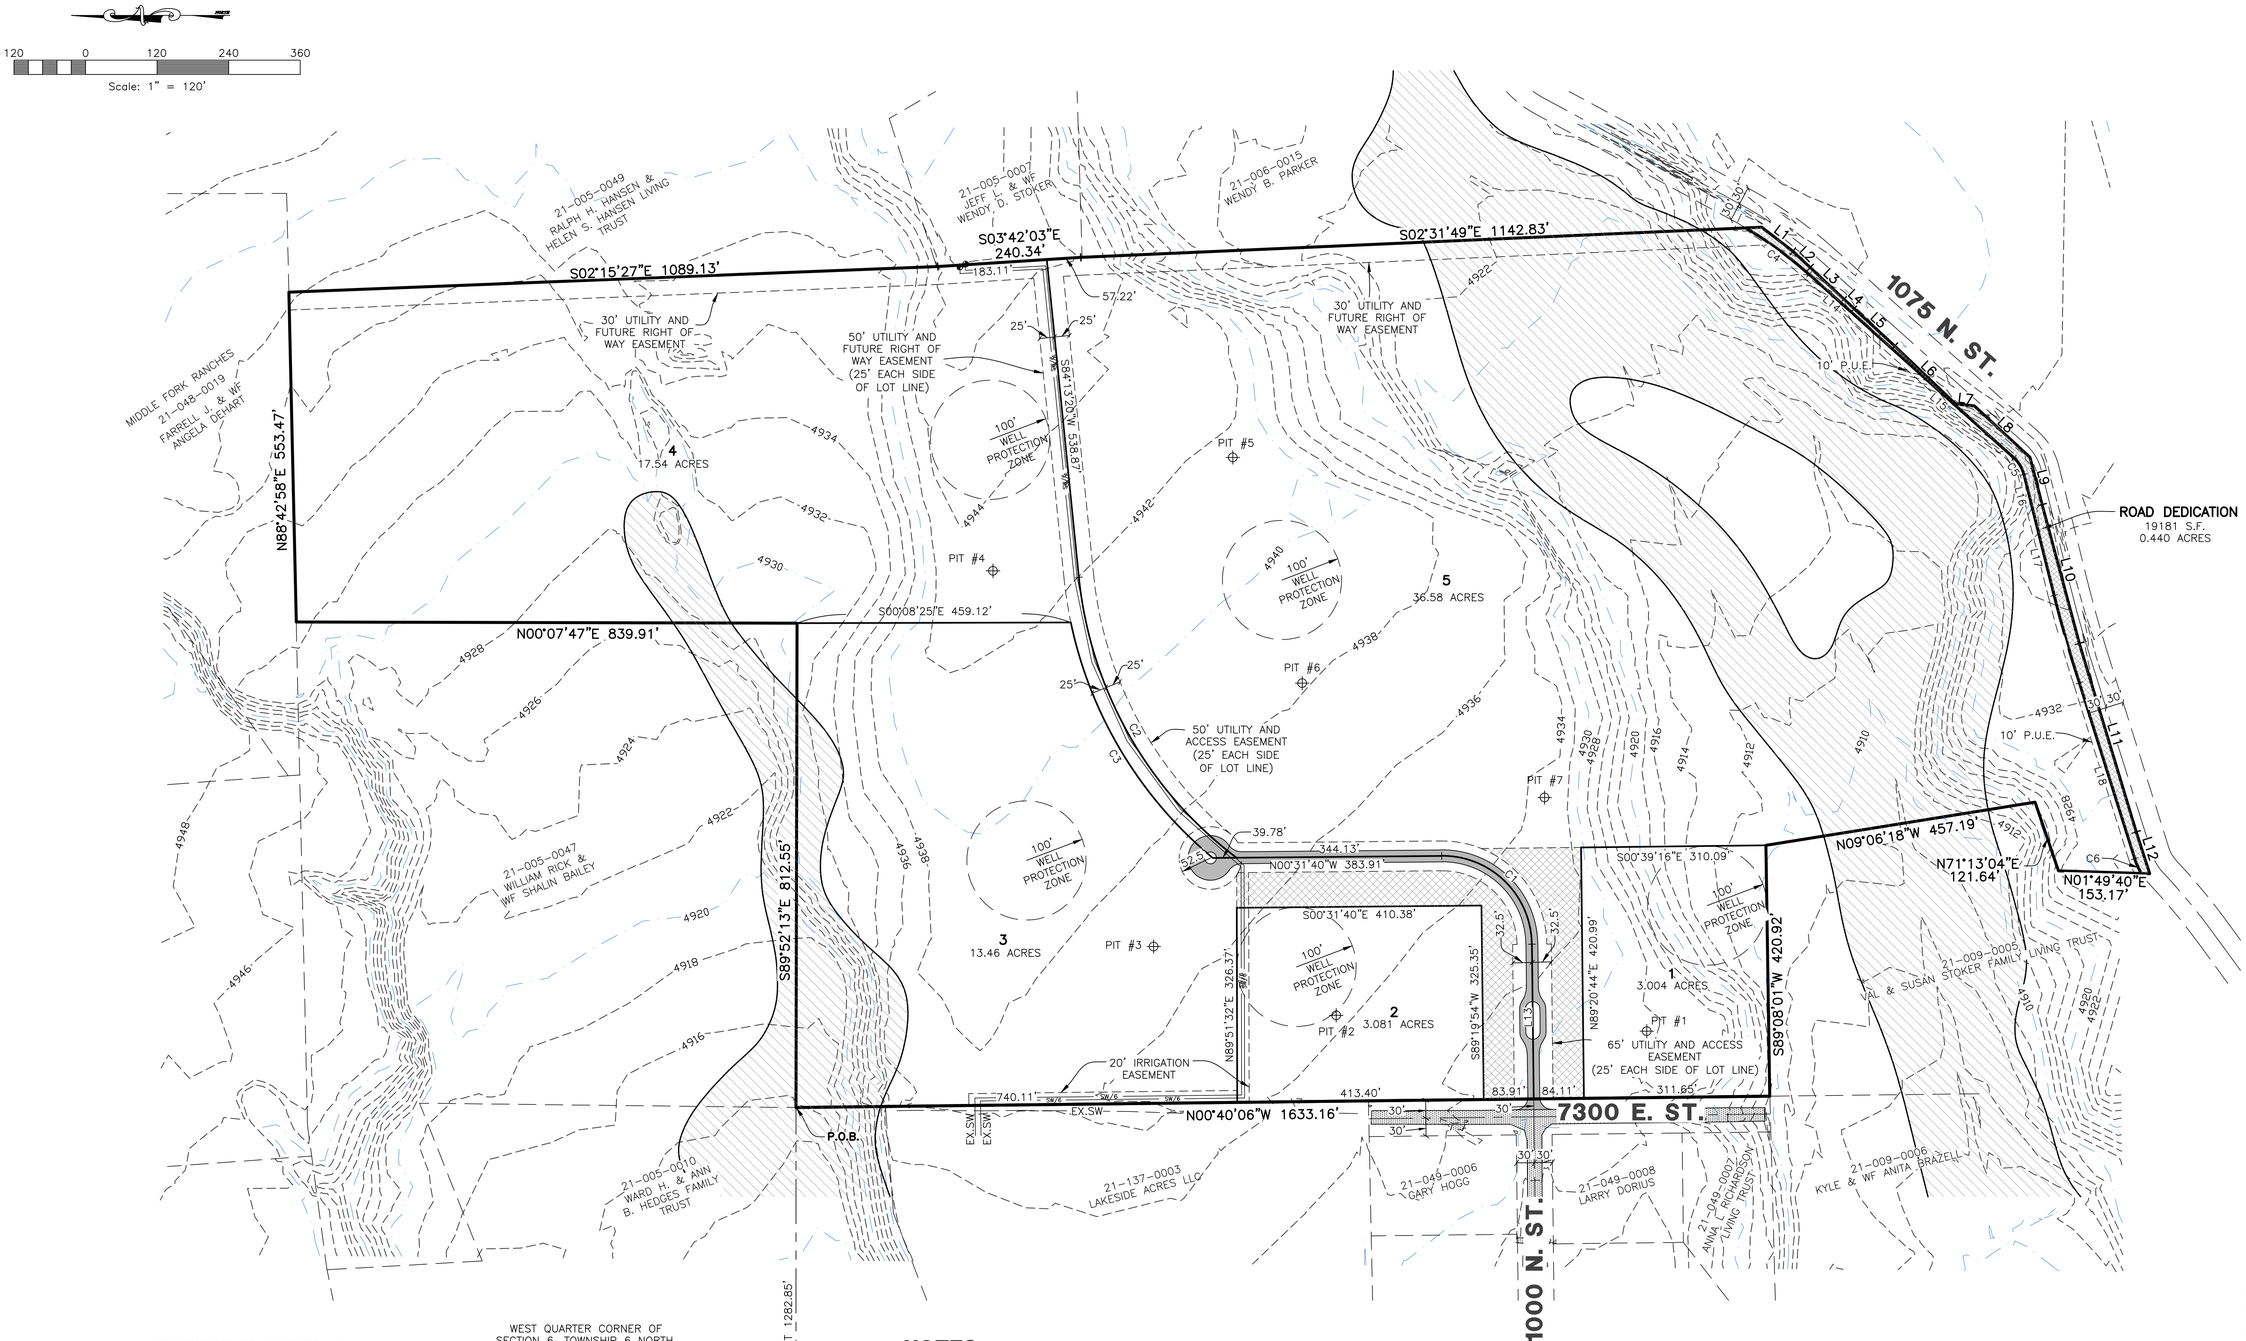

NORTHWEST CORNER OF SECTION 6, TOWNSHIP 6 NORTH, RANGE 2 EAST, SALT LAKE BASE AND MERIDIAN, U.S. SURVEY, FOUND BRASS CAP MONUMENT DATED 2003.

(BASIS OF BEARINGS) N00°16'36"E 2654.00'

WEST QUARTER CORNER OF SECTION 6, TOWNSHIP 6 NORTH, RANGE 2 EAST, SALT LAKE BASE AND MERIDIAN, U.S. SURVEY, FOUND BRASS CAP MONUMENT DATED 1967.

SOUTH 2134.52'

EAST 1282.85'

NOTES

1. CONTOURS ARE SHOWN IN TWO FOOT INTERVALS
2. PROPERTY IS IN ZONE X PER FEMA FLOOD PANEL 49057C0244F, EFFECTIVE ON 6-2-2015.

Sky Ranch

Weber County, Utah

Developer:
CW Land
1222 W. Legacy Crossing Blvd.
STE. 6
Centerville UT. 84014
(801) 721-9079

Revised: 07-01-2021

Reeve & Associates, Inc.
5160 SOUTH 1500 WEST, RIVERDALE, UTAH 84405
TEL: (801) 621-3100 FAX: (801) 621-2666
LAND PLANNERS * CIVIL ENGINEERS * LAND SURVEYORS
TRAFFIC ENGINEERS * STRUCTURAL ENGINEERS * LANDSCAPE ARCHITECTS

REVISIONS
DATE | DESCRIPTION

Sky Ranch
PART OF THE NE 1/4 OF SECTION 28, T.4N., R. 1W., S.L.B & M., U.S. SURVEY
WEBER COUNTY, UTAH

Preliminary Design

Project Info.
Engineer: N. REEVE
Drafter: E. ROCHE
Begin Date: 6-3-21
Name: SKY RANCH
Number: 7562-02

2
2 Total Sheets

THESE PLANS AND SPECIFICATIONS ARE THE PROPERTY OF REEVE & ASSOCIATES, INC., 5160 SOUTH 1500 WEST, RIVERDALE, UTAH 84405, AND SHALL NOT BE PHOTOCOPIED, RE-DRAWN, OR USED ON ANY PROJECT OTHER THAN THE PROJECT SPECIFICALLY DESIGNED FOR, WITHOUT THEIR WRITTEN PERMISSION. THE OWNERS AND ENGINEERS OF REEVE & ASSOCIATES, INC. DISCLAIM ANY LIABILITY FOR ANY CHANGES OR MODIFICATIONS MADE TO THESE PLANS OR THE DESIGN THEREON WITHOUT THEIR CONSENT.

Reeve & Associates, Inc. - Solutions You Can Build On