OE-078

LIBERTY CREEK ESTATES PHASE 1

A PART OF THE SOUTHEAST QUARTER OF SECTION 19, AND THE SOUTHWEST QUARTER OF SECTION 20, TOWNSHIP 7 NORTH, RANGE 1 EAST, SALT LAKE BASE & MERIDIAN, U.S. SURVEY
WEBER COUNTY, UTAH
SEPTEMBER 2019

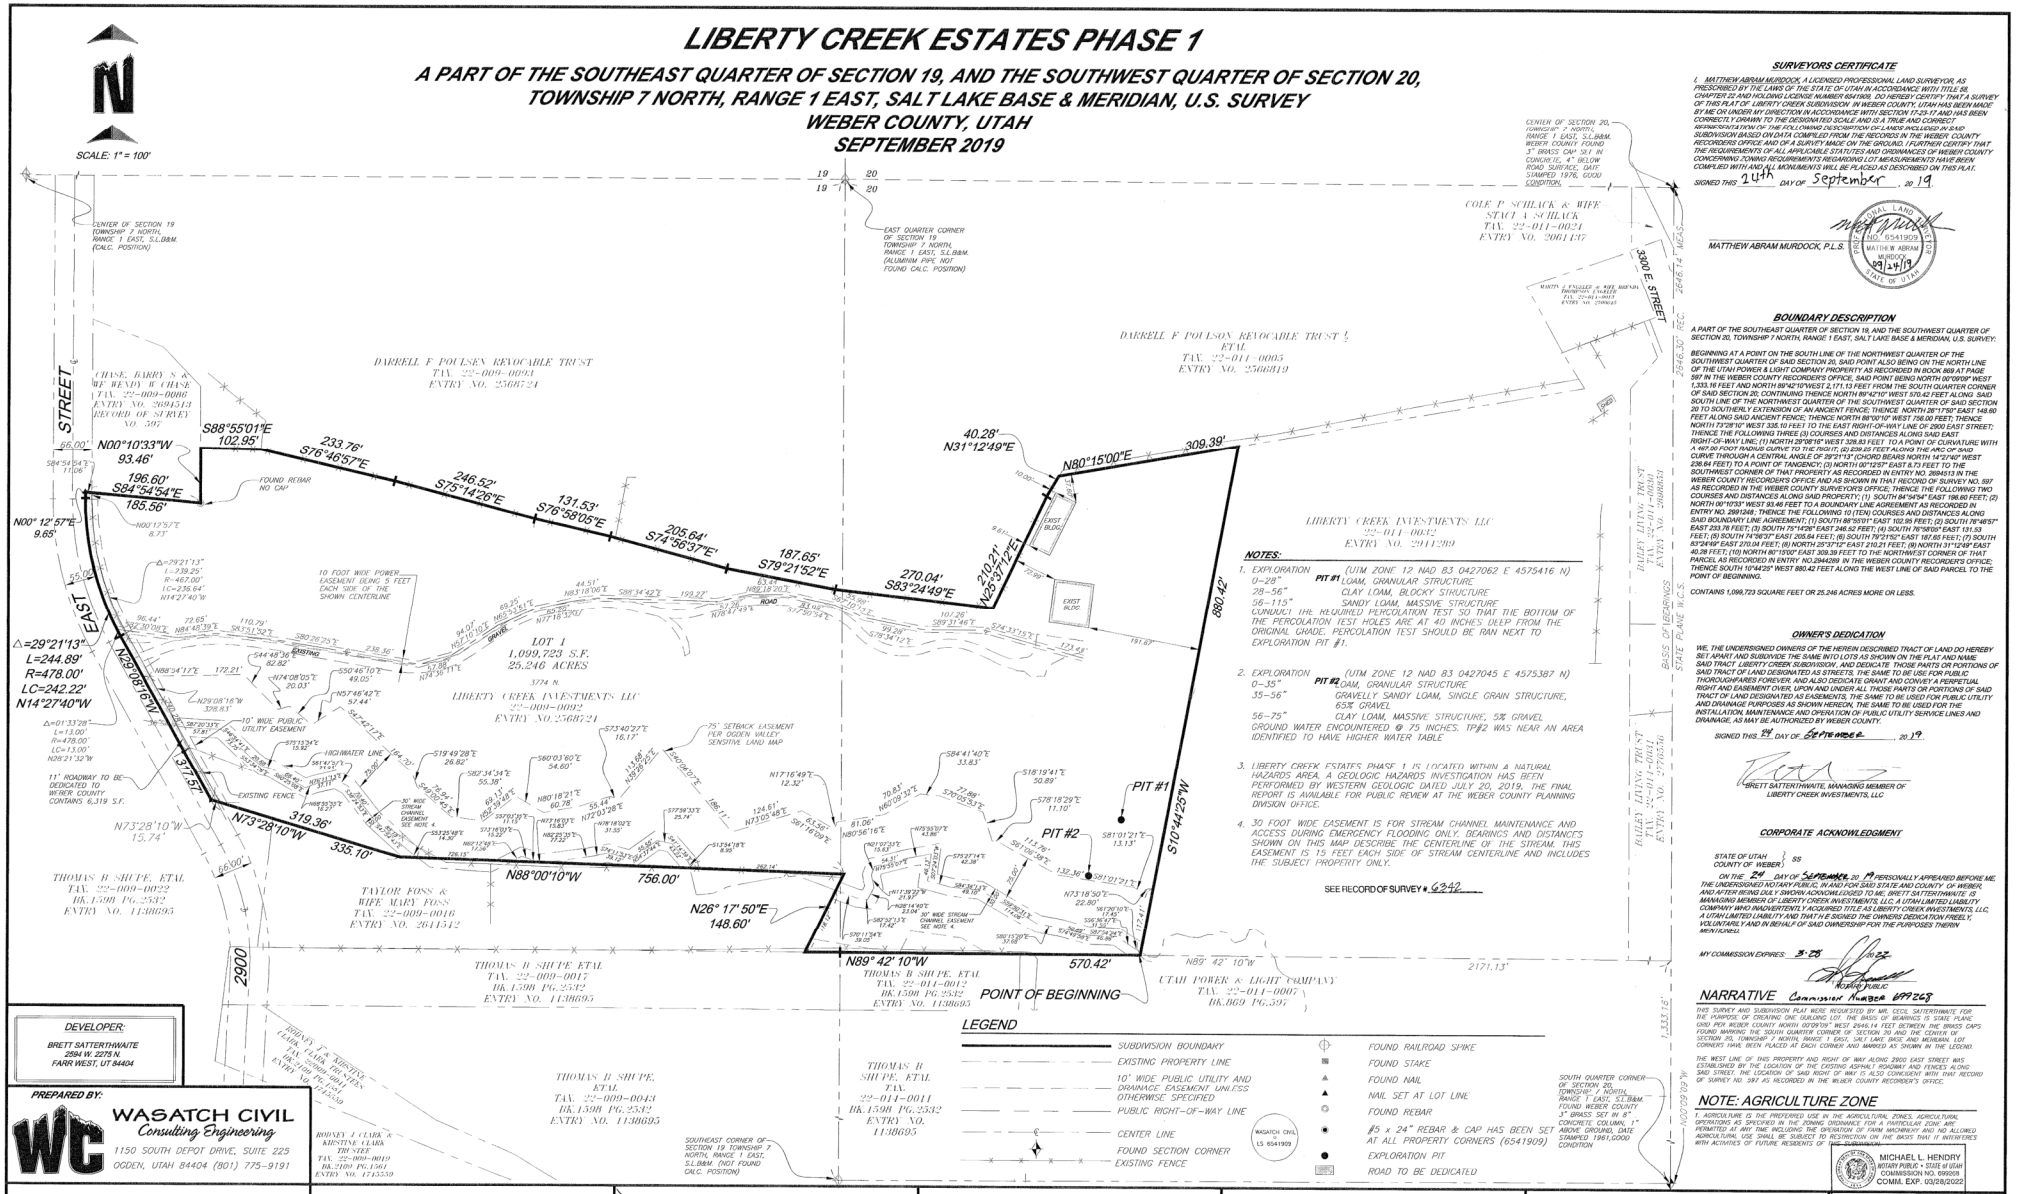
SCALE: 1" = 100'
CENTER OF SECTION 19 TOWNSHIP 7 NORTH, RANGE 1 EAST, S.L.B&M. (CALC. POSITION)
EAST QUARTER CORNER OF SECTION 19 TOWNSHIP 7 NORTH, RANGE 1 EAST, S.L.B&M. (ALUMINUM PIPE NOT FOUND CALC. POSITION)
CENTER OF SECTION 20, TOWNSHIP 7 NORTH, RANGE 1 EAST, S.L.B&M. WEBER COUNTY FOUND 3" BRASS CAP SET IN CONCRETE, 4" BELOW ROAD SURFACE, DATE STAMPED 1976, GOOD CONDITION
COLE P SCHLACK & WIFE STACI A SCHLACK TAX. 22-011-0024 ENTRY NO. 2061137
MARTY L ENGELBERT & WIFE MARYAN THOMPSON ENGELBERT TAX. 22-011-0025 ENTRY NO. 2090615
3300 E STREET
DARRELL F POULSEN REVOCABLE TRUST TAX. 22-009-0004 ENTRY NO. 2568724
DARRELL F POULSEN REVOCABLE TRUST & ETAL TAX. 22-011-0005 ENTRY NO. 2568819
CHASE, BARRY S & BETTY B CHASE TAX. 22-009-0006 ENTRY NO. 2689513 RECORD OF SURVEY NO. 597
LIBERTY CREEK INVESTMENTS LLC 22-011-0032 ENTRY NO. 2911289
BAILEY LIVING TRUST TAX. 22-011-0031 ENTRY NO. 2906536
BASIS OF BEARINGS STATE PLANE W.C.S.
LOT 1 1,099,723 S.F. 25.246 ACRES 3774 N.
LIBERTY CREEK INVESTMENTS LLC 22-009-0092 ENTRY NO. 2568724
10 FOOT WIDE POWER EASEMENT BEING 5 FEET EACH SIDE OF THE SHOWN CENTERLINE
10' WIDE PUBLIC UTILITY EASEMENT
HIGH WATER LINE
11' ROADWAY TO BE DEDICATED TO WEBER COUNTY CONTAINS 6,319 S.F.
EXISTING FENCE
30' WIDE STREAM CHANNEL EASEMENT SEE NOTE 4
75' SETBACK EASEMENT PER SIDDON VALLEY SENSITIVE LAND MAP
PIT #1
PIT #2
THOMAS B SHUPE, ETAL TAX. 22-009-0072 BK.1598 PG.2532 ENTRY NO. 1138695
TAYLOR FOSS & WIFE MARY FOSS TAX. 22-009-0046 ENTRY NO. 2641542
THOMAS B SHUPE ETAL TAX. 22-009-0017 BK.1598 PG.2532 ENTRY NO. 1138695
THOMAS B SHUPE, ETAL TAX. 22-011-0012 BK.1598 PG.2532 ENTRY NO. 1138695
THOMAS B SHUPE, ETAL TAX. 22-009-0043 BK.1598 PG.2532 ENTRY NO. 1138695
UTAH POWER & LIGHT COMPANY TAX. 22-011-0007 BK.869 PG.597
RODNEY J CLARK & KRISTINE CLARK TRUSTEE TAX. 22-009-0019 BK.2109 PG.1561 ENTRY NO. 1745559
POINT OF BEGINNING
S88°55'01"E 102.95'
N00°10'33"W 93.46'
S84°54'54"E 196.60'
185.56'
N00° 12'57"E 9.65'
233.76' S76°48'57"E
246.52' S75°14'26"E
131.53' S76°38'05"E
205.64' S74°56'37"E
187.65' S79°21'52"E
270.04' S83°24'49"E
40.28' N31°12'49"E
309.39'
N80°15'00"E
210.21' N26°31'12"E
880.42'
S10°44'23"W
570.42'
N89° 42' 10"W
2171.13'
N89°42'10"W 756.00'
N26° 17' 50"E 148.60'
N73°28'10"W 319.36'
335.10'
317.57'
N28°08'10"W
△=29°21'13"
L=244.89'
R=478.00'
LC=242.22'
N14°27'40"W
△=01°33'28"
L=13.00'
R=478.00'
LC=13.00'
N28°21'32"W
N73°28'10"W 15.74'
N88°00'10"W
S89°42'10"E
2900
1333.18'
2646.14' MEAS.
2946.30' REC.
66.00'
S84°54'54"E 111.06'
S84°54'54"E 96.44'
S80°36'26"E 110.79'
S85°51'52"E 73.85'
S84°48'39"E 238.36'
S80°36'26"E 49.03'
S44°48'39"E 62.82'
S50°46'10"E 20.03'
S74°08'05"E 57.44'
S57°46'42"E 172.21'
S88°34'17"E 326.83'
S87°39'31"E 37.01'
S87°39'31"E 15.92'
S75°13'24"E 15.92'
S61°43'31"E 54.62'
S55°25'58"E 14.30'
S19°49'28"E 26.82'
S82°34'34"E 55.36'
S60°03'60"E 54.60'
S80°18'21"E 60.78'
S73°40'27"E 16.17'
S84°41'40"E 33.83'
S18°19'41"E 50.89'
S78°18'29"E 11.10'
S81°31'21"E 13.13'
S34°18'18"E 8.39'
S73°38'32"E 25.74'
S17°16'49"E 12.32'
N17°02'38"E
N73°55'48"E
N29°08'16"W 326.83'
N57°46'42"W 57.44'
N74°08'05"W 20.03'
N50°46'10"W 49.03'
N44°48'39"W 62.82'
N84°48'39"W 238.36'
N85°51'52"W 73.85'
N80°36'26"W 110.79'
N80°36'26"W 49.03'
N29°08'16"W 326.83'
N88°34'17"E 172.21'
N57°46'42"E 57.44'
N74°08'05"E 20.03'
N50°46'10"E 49.03'
N44°48'39"E 62.82'
N84°48'39"E 238.36'
N85°51'52"E 73.85'
N80°36'26"E 110.79'
N80°36'26"E