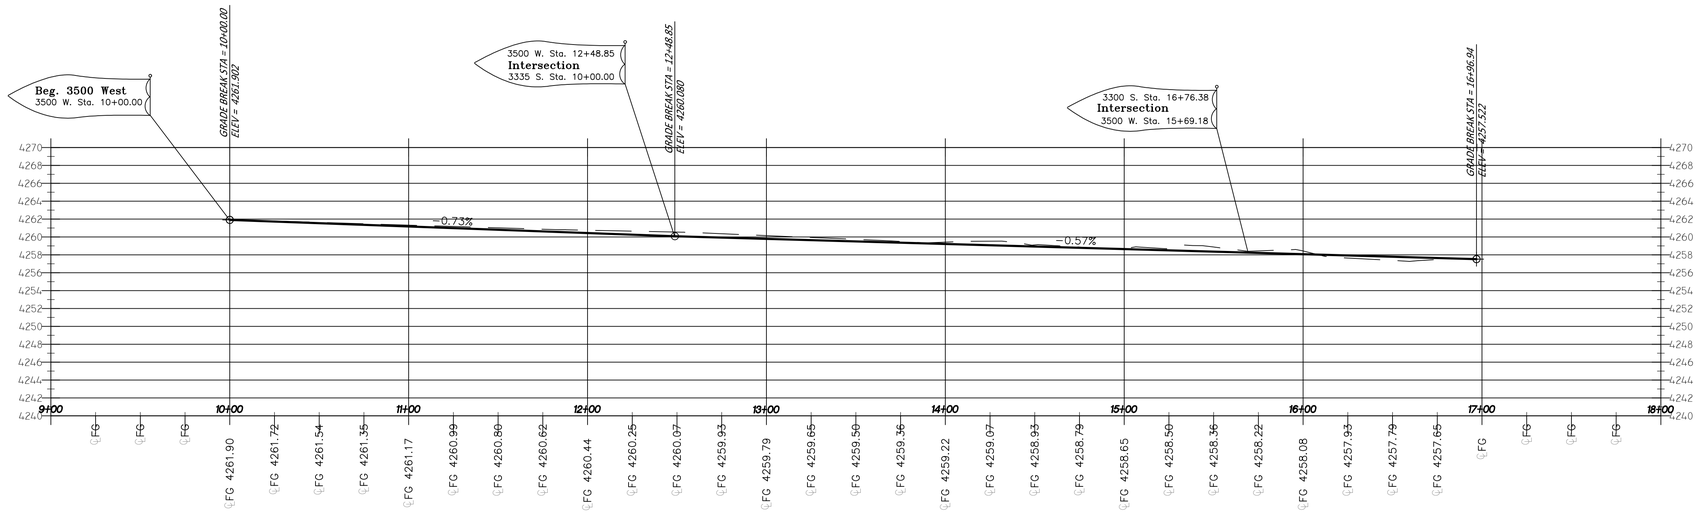

3500 West Street Profile

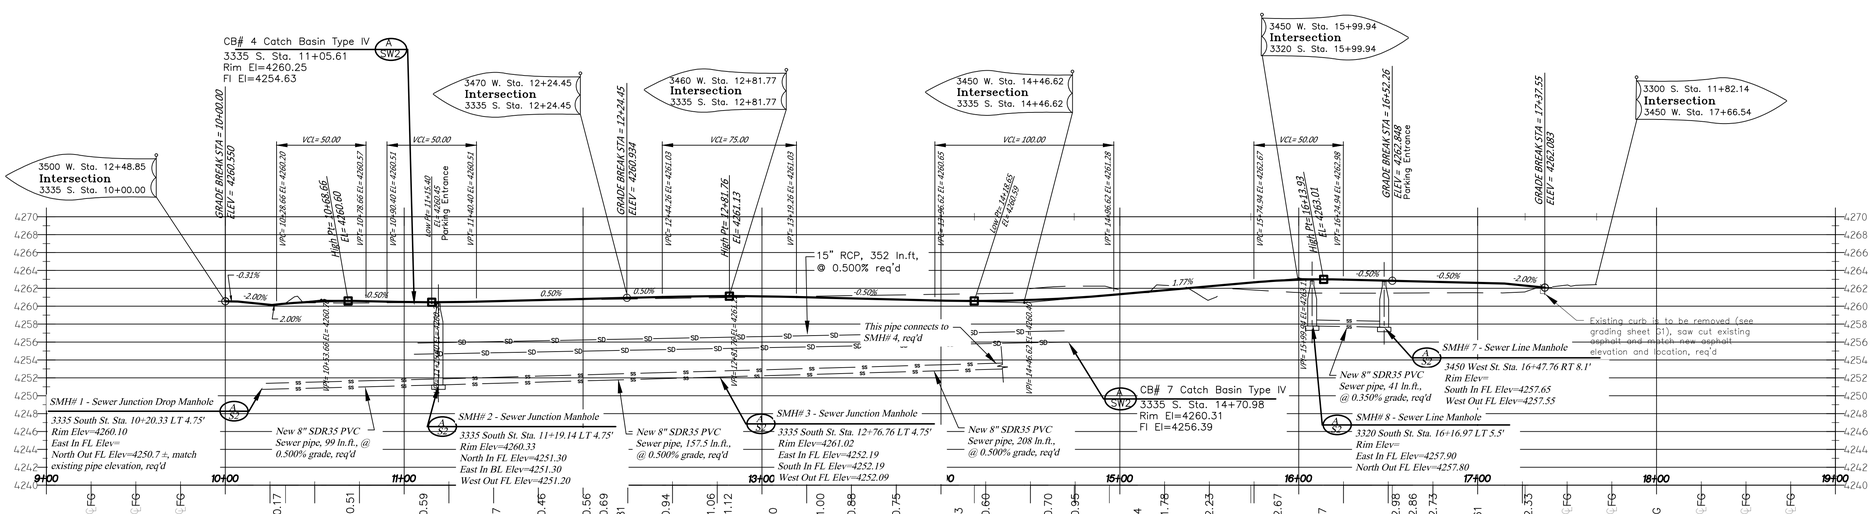

Public Street (3335 South + 3450 West) Profile

Project Name: 4393 Scadden-Kanesville Crossing_Option 6 (fence.dwg Save Date: April 4, 2024 11:35 AM Sheet: P1 Profile Sht 4 Print Date: 4/4/2024
This plat and associated documents are "PRELIMINARY, "NOT FOR CONSTRUCTION, RECORDING PURPOSES, OR IMPLEMENTATION and are NOT FINAL," and subject to change without a valid signature and date across the Licensed Professional's seal in accordance with R156-22-601 of the Utah Administrative Code of the Utah Department of Commerce, Division of Occupational and Professional Licensing. Therefore, it this document is unsigned it is a Preliminary document(s) and is not intended for and shall not be used in Construction, nor to be Recorded or Filed, nor implemented or used as a Final Product by the client or public agency or local entity. Some Local Entities require signed and dated drawings by the Licensed Professional in charge of the work, consult the appropriate ordinance or policy. Digital or electronic copies, however, without the express approval of the Local Entity either by signing it the appropriate location or filing a Local Entity Stamp thereon these drawings remain preliminary Not Final and/or remain a review document subject to change or modification.

This Plat is the Intellectual Property of Wall Engineering, Inc. & Landmark Surveying, Inc.. all legal rights are reserved.

Landmark Surveying, Inc.
A Complete Land Surveying Service
www.LandmarkSurveyUtah.com
4646 South 3500 West - #A-3
West Haven, UT 84401
801-731-4075

DATE: April 4, 2024
PROJ: 4393
DESIGNED BY: LW
DRAWN BY: EDR

Location:
NW 1/4 Of Section 3, Township 5 North,
Range 2 West, Salt Lake Base And Meridian

WALL ENGINEERING, INC
55 SOUTH MAIN, NO. 2
P.O. BOX 39
FILLMORE, UTAH 84631
(435) 864-7503 CELL
wallengineering@frontiernet.net

Kanesville Crossing

A Multiple Use Development, Unincorporated Weber County, Utah

Owner name and address: Blox Development, LLC

Profile

P 1

4 of x